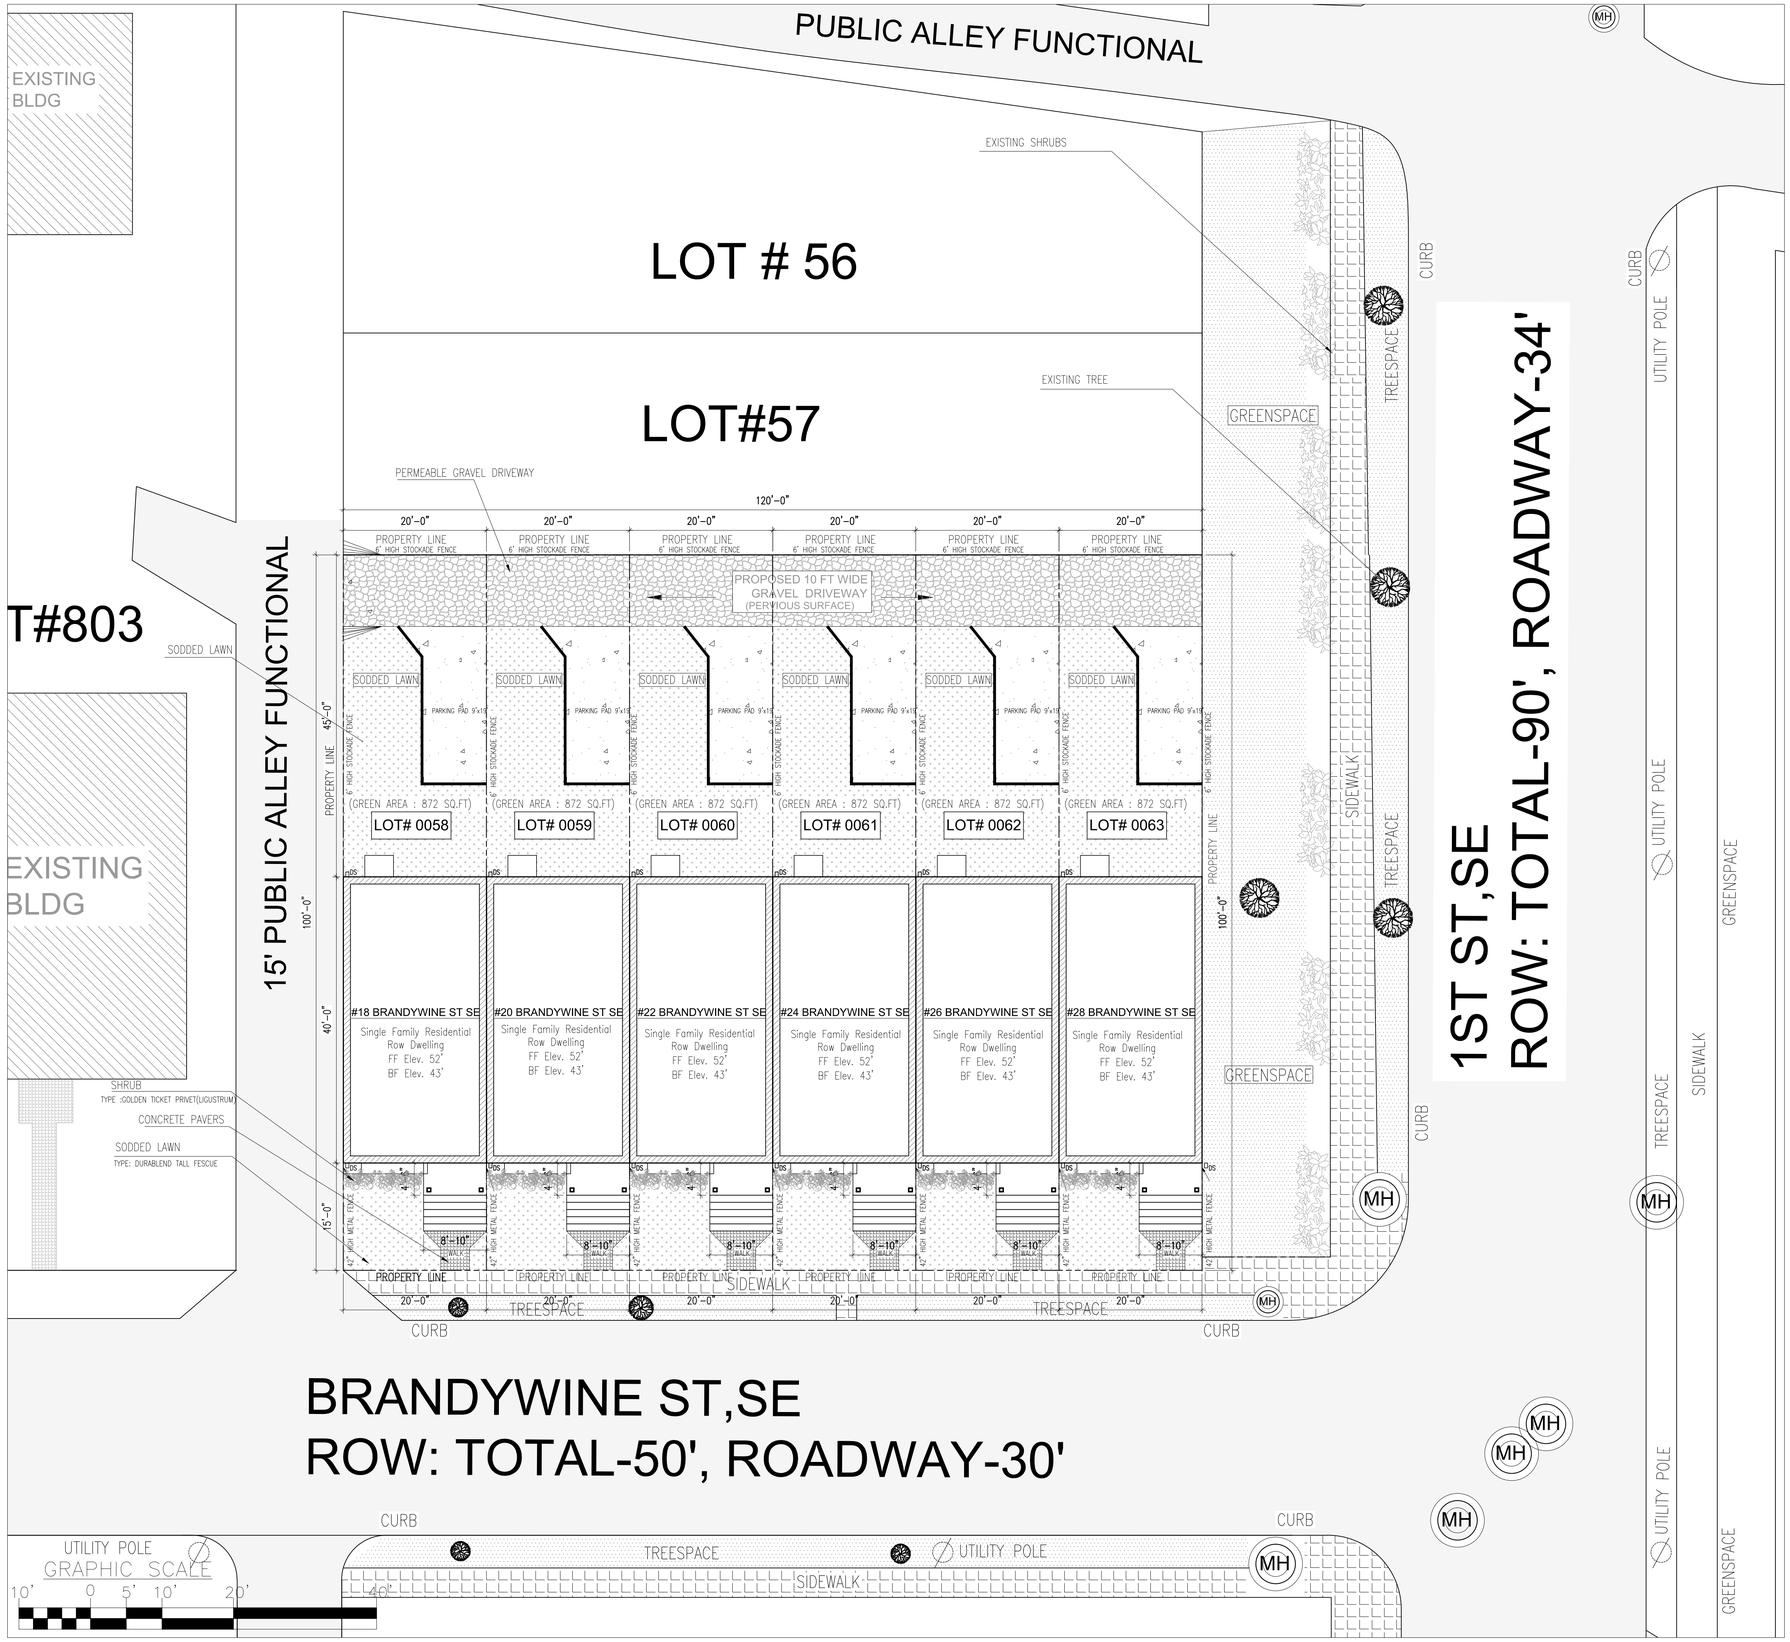

LEGENDS

- PERMEABLE GRAVEL
- UTILITY POLE
- DS — DOWNSPOUT DISCHARGING POINT
- SODDED LAWN
- CONCRETE PAVERS
- CONCRETE PAD
- MH — MANHOLE
- EXIST. TREE
- SHRUB (TYPE :GOLDEN TICKET PRIVET)
- EXISTING SHRUB

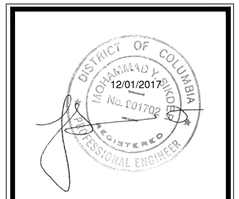

DATE	REV.	DESCRIPTION	BY

District-Properties.Com Inc.
Residential Development Company
6500 CHILLUM PL, NW
WASHINGTON, DC 20012
TEL: 202 526 8664
FAX: 202 526 6217

LANDSCAPE PLAN

ADDRESS:
18,20,22,24,26,28 BRANDYWINE ST,SE
WASHINGTON DC , 20032

DATE:	12/01/2017
DESIGNED BY:	MS
DRAWN BY:	OB
CHECKED BY:	APPROVED BY:
SCALE: 1/10"=1'-0"	DWG NO.: 002

Board of Zoning Adjustment
District of Columbia
CASE NO.19665
EXHIBIT NO.26