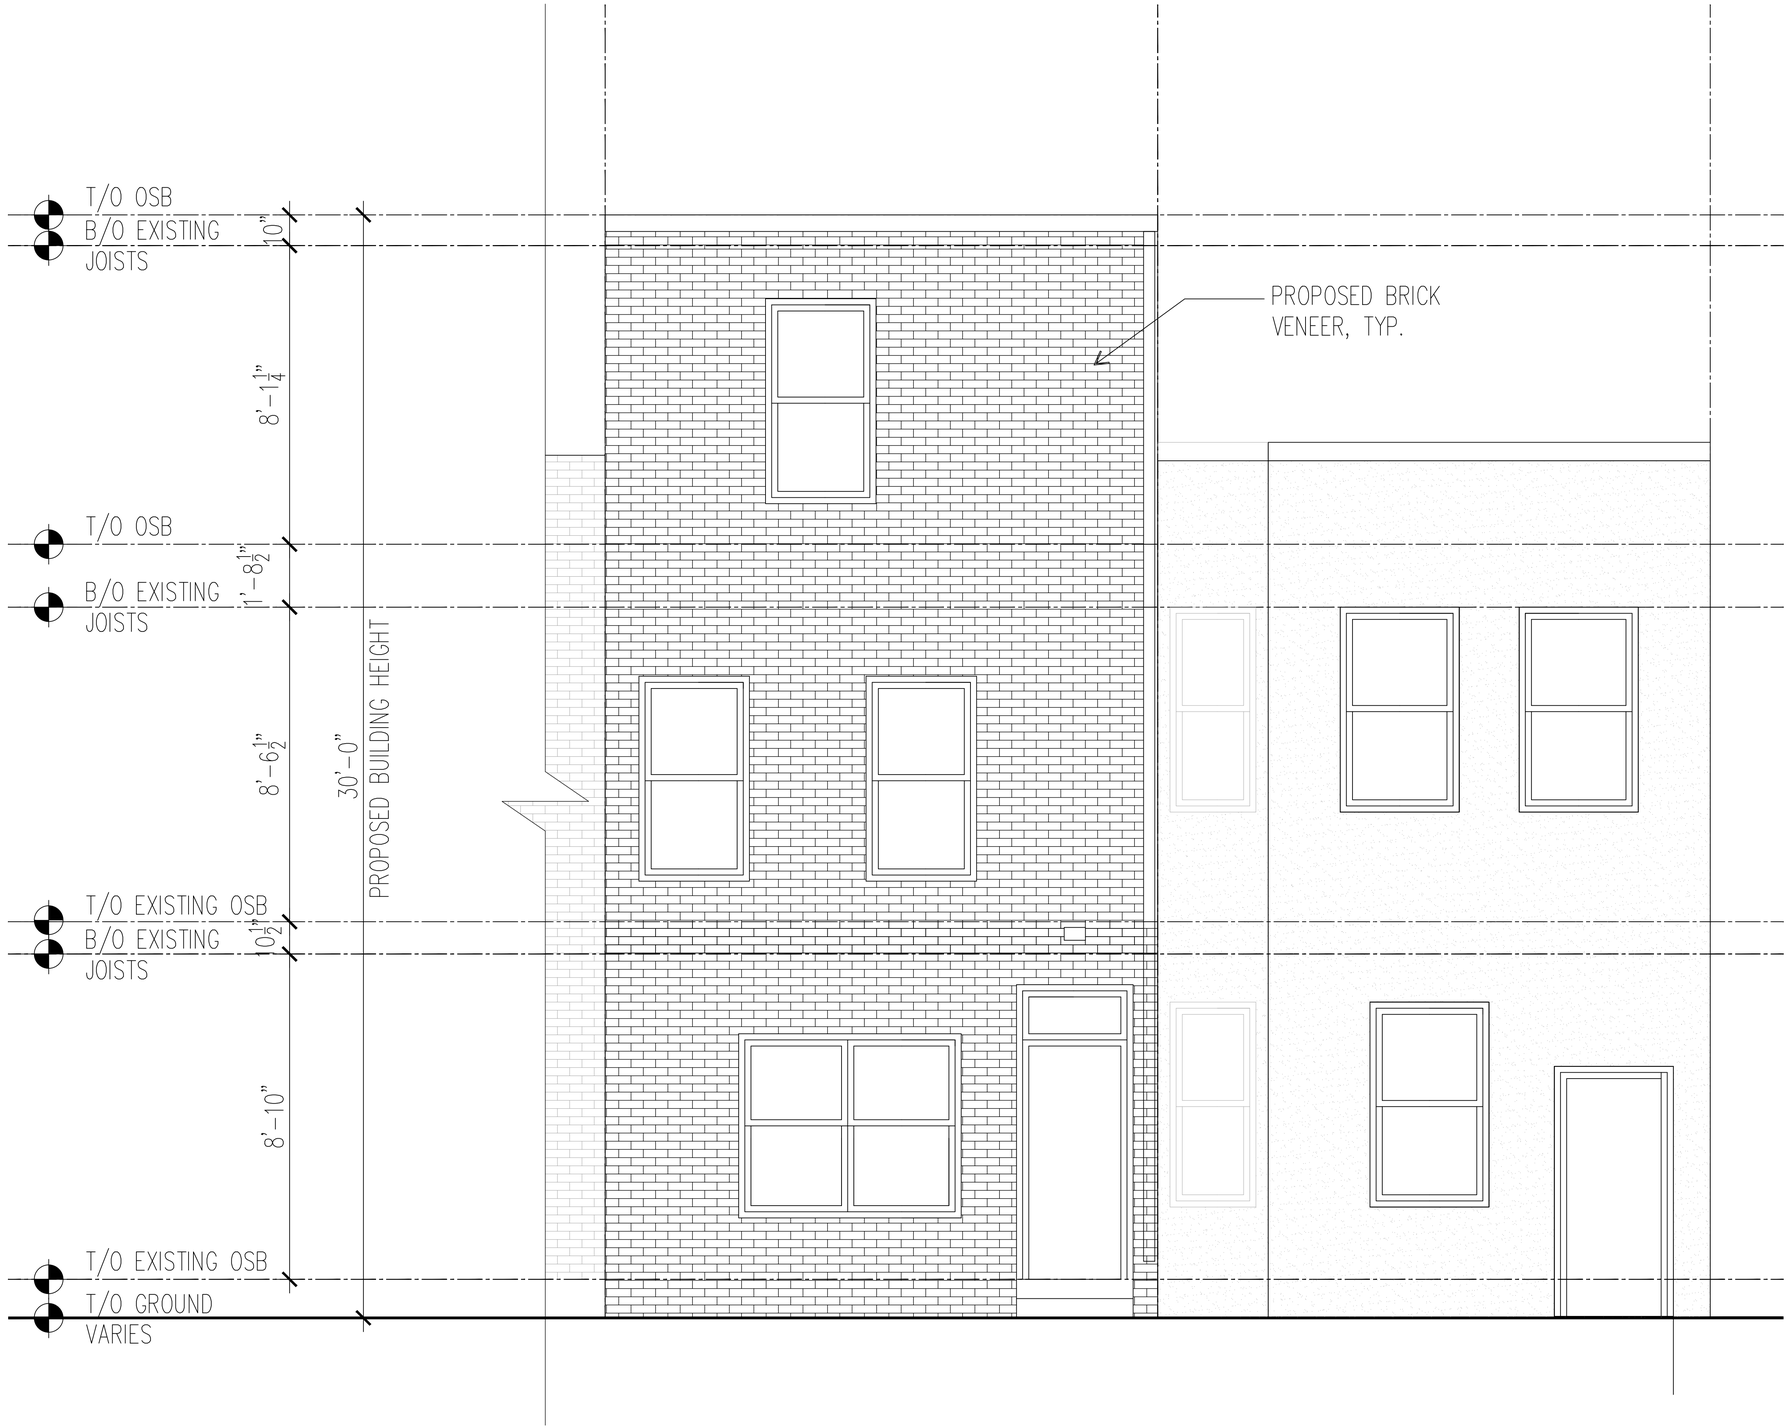

PROPOSED REAR ELEVATION

1/2"=1'-0" | 1

1139 6TH STREET, NE
WASHINGTON DC 20002

PERMIT SET

DISTRICT OF COLUMBIA RALPH E. WATSON JR. ARC101813 REGISTERED ARCHITECT

4.5.18

REW DESIGNS PLLC
RALPH E WATSON JR, ARCHITECT
DISTRICT OF COLUMBIA
LIC. NO. ARC101813

REVISIONS AFTER ISSUED

NUMBER	DATE	TO

DATE	TO	USAGE
3/18/18	PZE	REVIEW

DRAWN BY: AS.

PROPOSED REAR ELEVATION

Board of Zoning Adjustment
District of Columbia
CASE NO.19674
EXHIBIT NO.62

SHEET #: A8-2