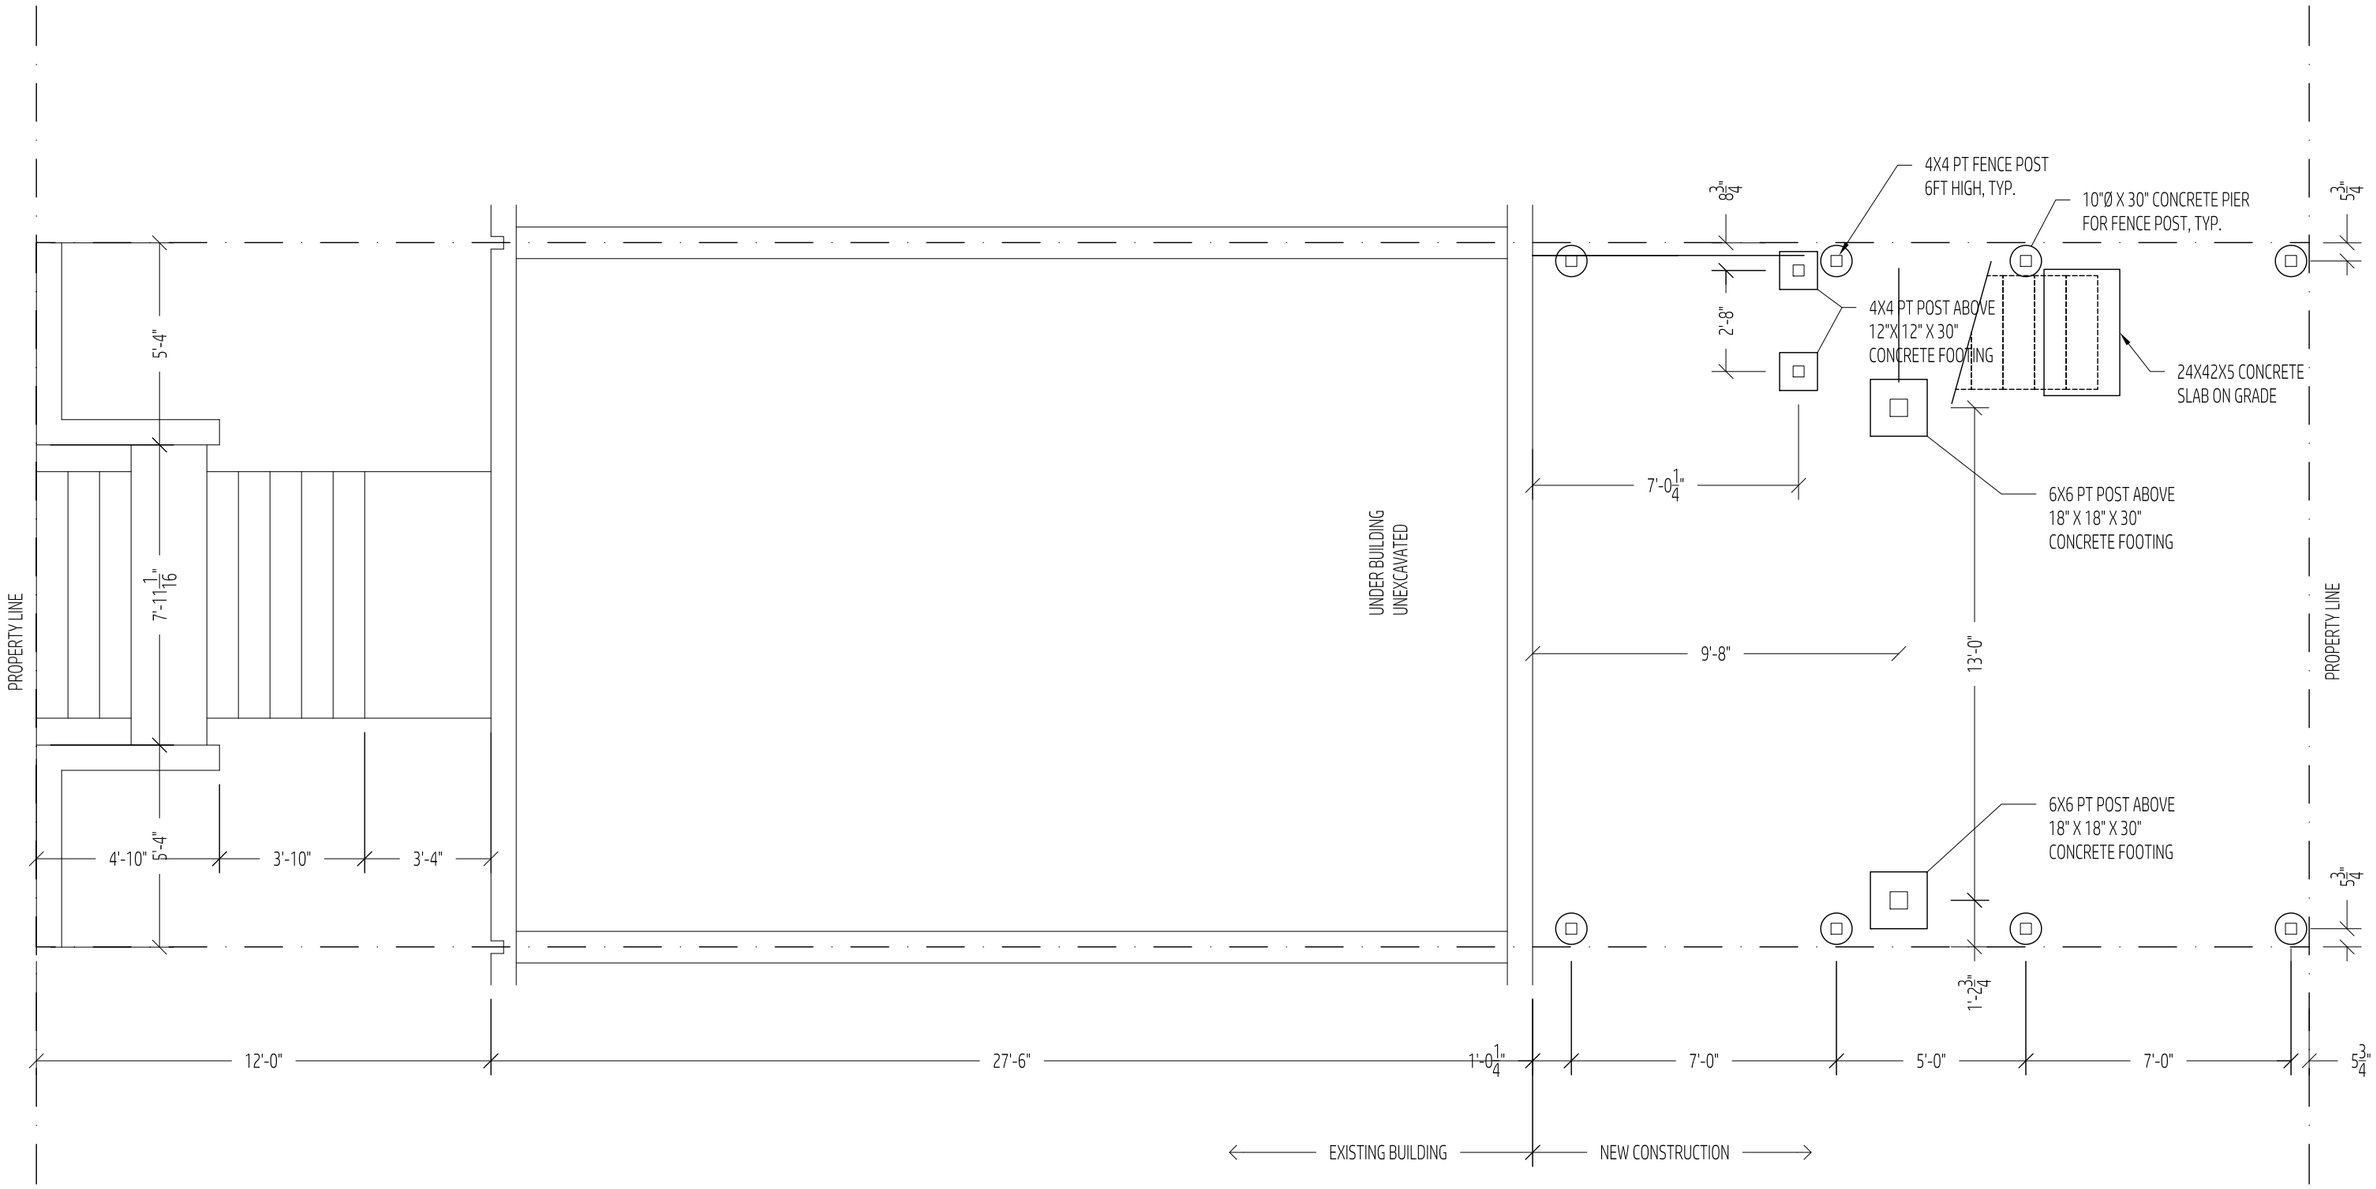

POLITE ENGINEERING, LLC
111 TEACHERS WAY, APT 4203
GAITHERSBURG, MD 20877
(301) 200-1988
SP@POLITEENGR.COM

DATE: 02/24/2020
PROJECT ID#: 071A

FARZAAM AND SONIA'S
NEW DECK
220 ASCOT PL NE
WASHINGTON, DC 20002

#	DESCRIPTION	DATE
1	FOR PERMIT	02-24-20

S001: FOUNDATION PLAN
SCALE: 1/4" = 1'-0"

Board of Zoning Adjustment
District of Columbia
CASE NO.20196
EXHIBIT NO.56