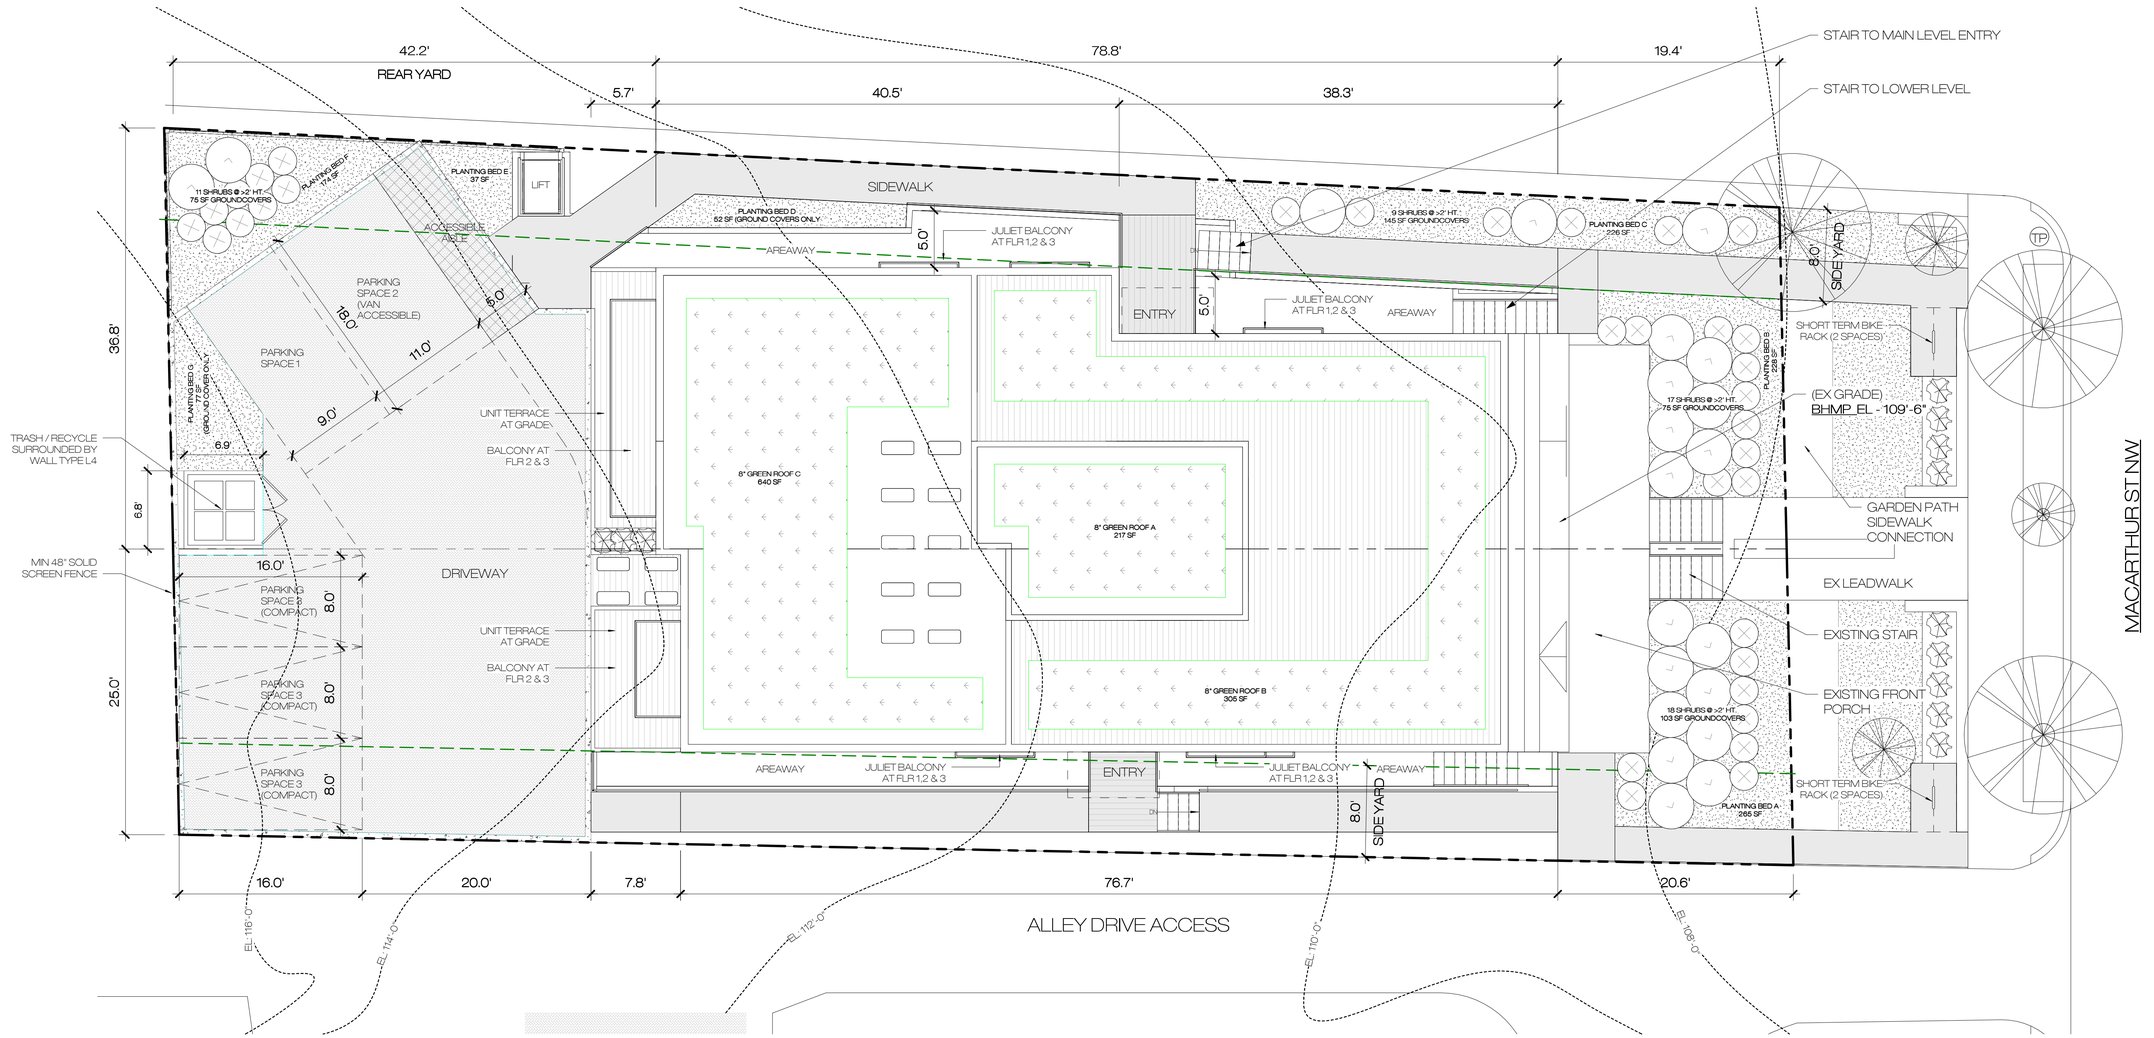

1 PROPOSED SITE PLAN - GAR

2PLYS

4457, 4459 MACARTHUR

XX

SQ XX LT XX

LAYOUT DRAFT

NO.	DESCRIPTION	DATE

2022-0412

DISTRICT OF COLUMBIA
ADAM CRAIN
ARC103146
LICENSED
ARCHITECT

PLANTING PLAN

GAR1.2

Board of Zoning Adjustment
District of Columbia
CASE NO.20380
EXHIBIT NO.87A

4/21/2022 6:17:16 PM