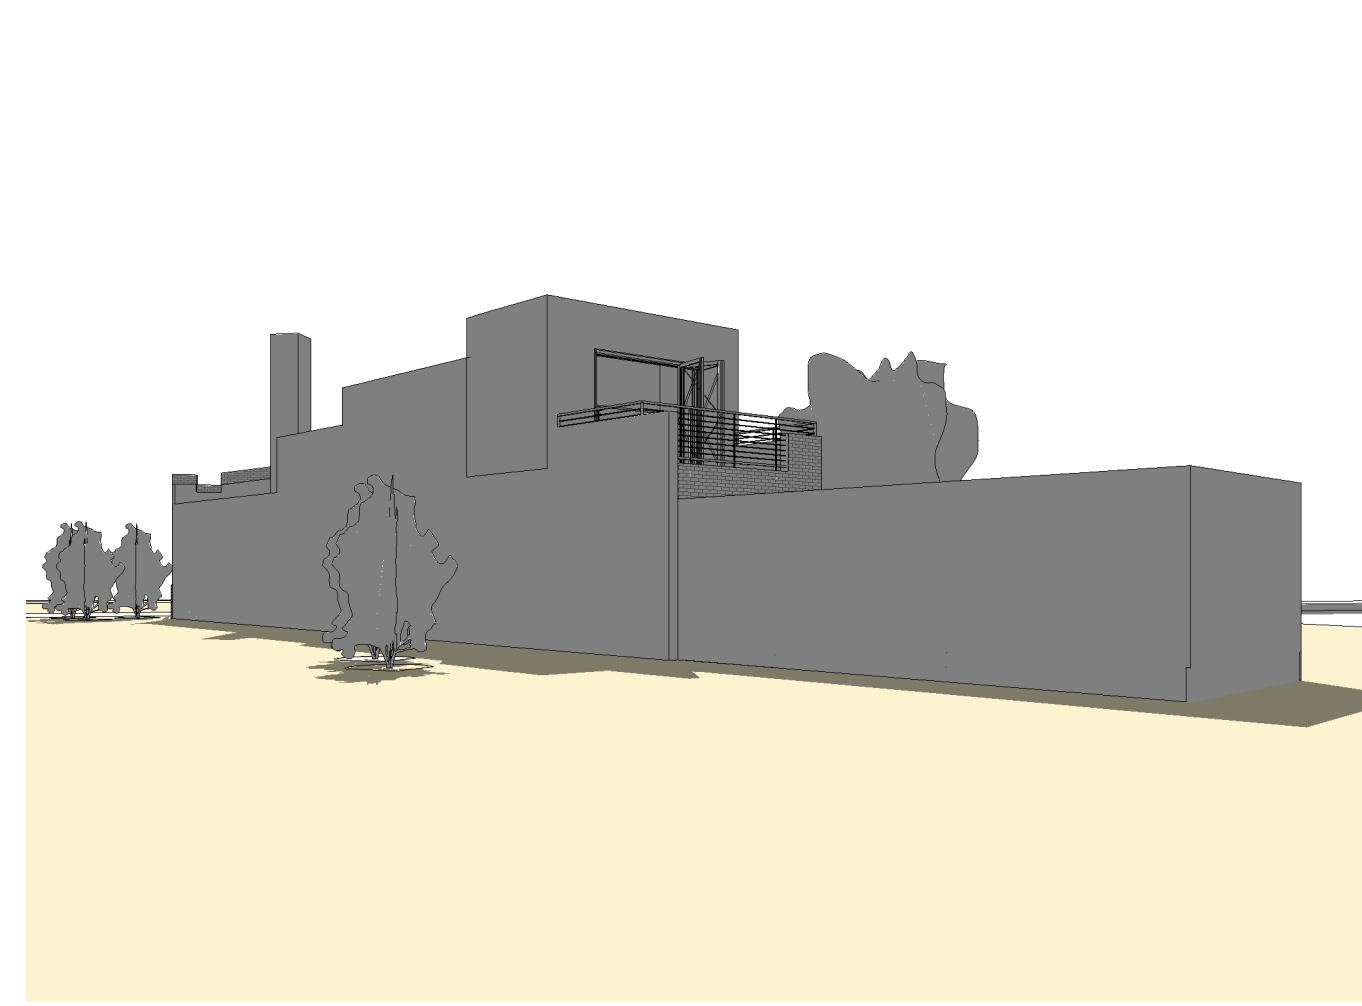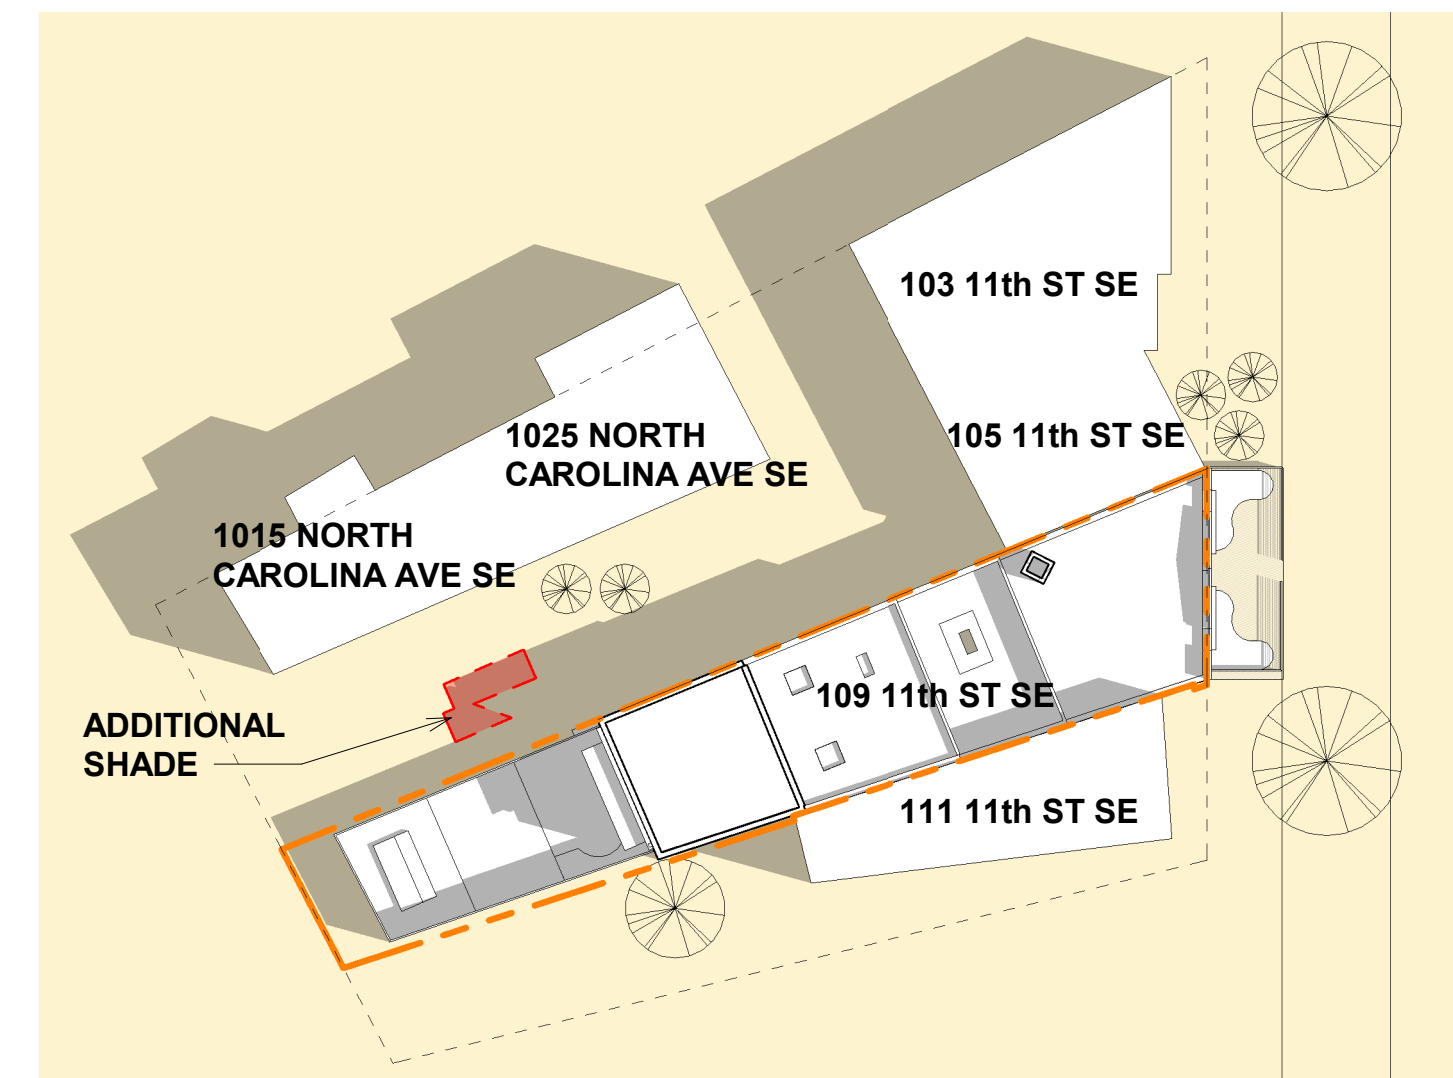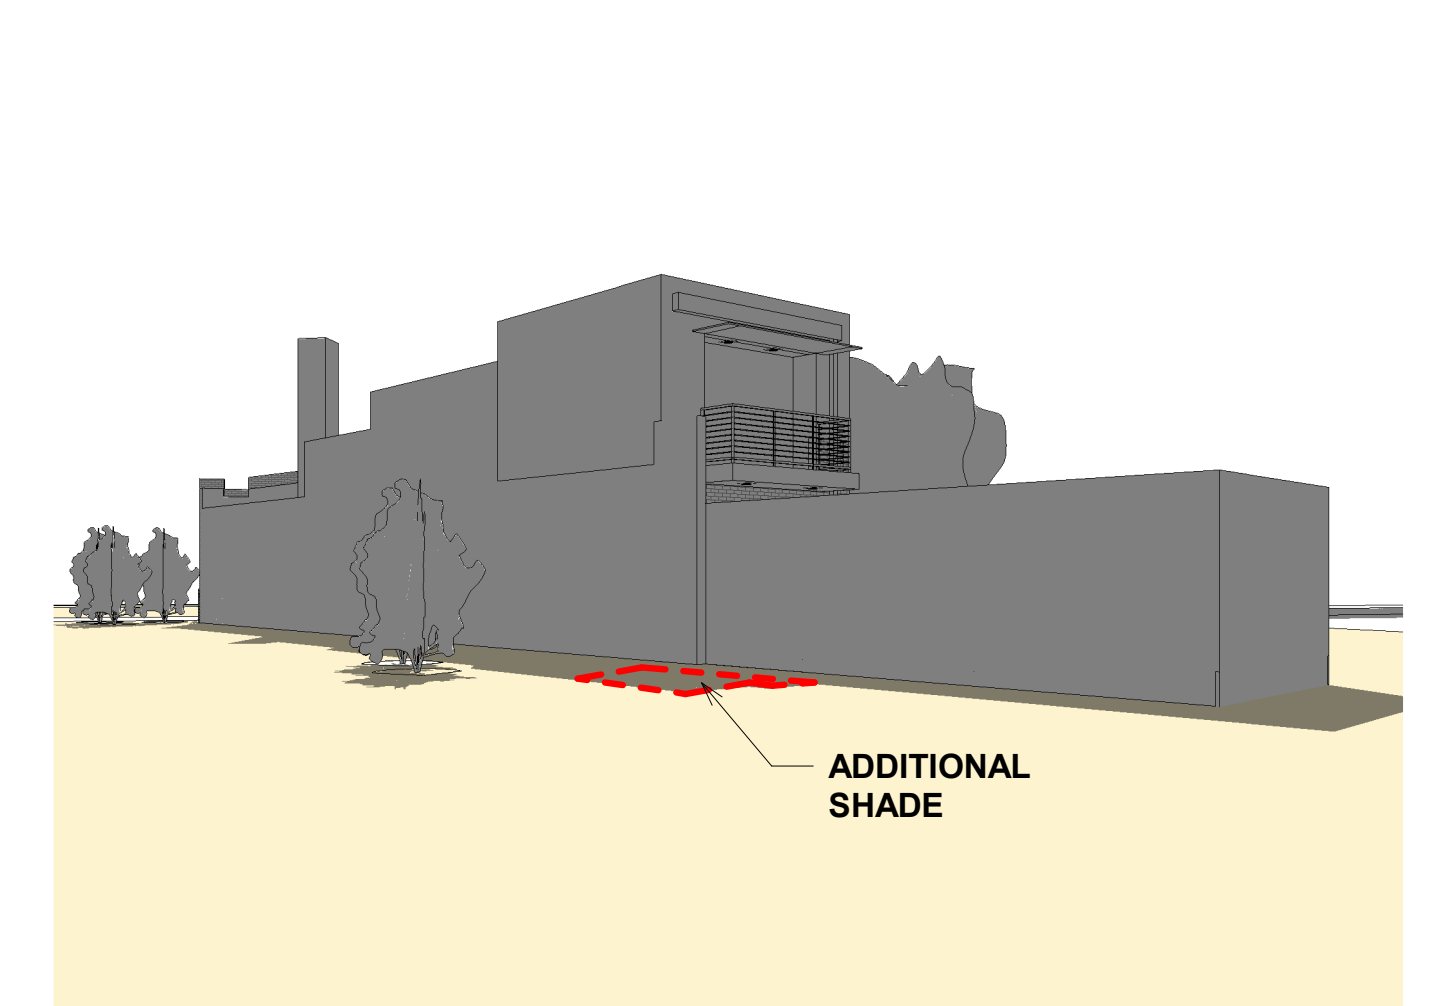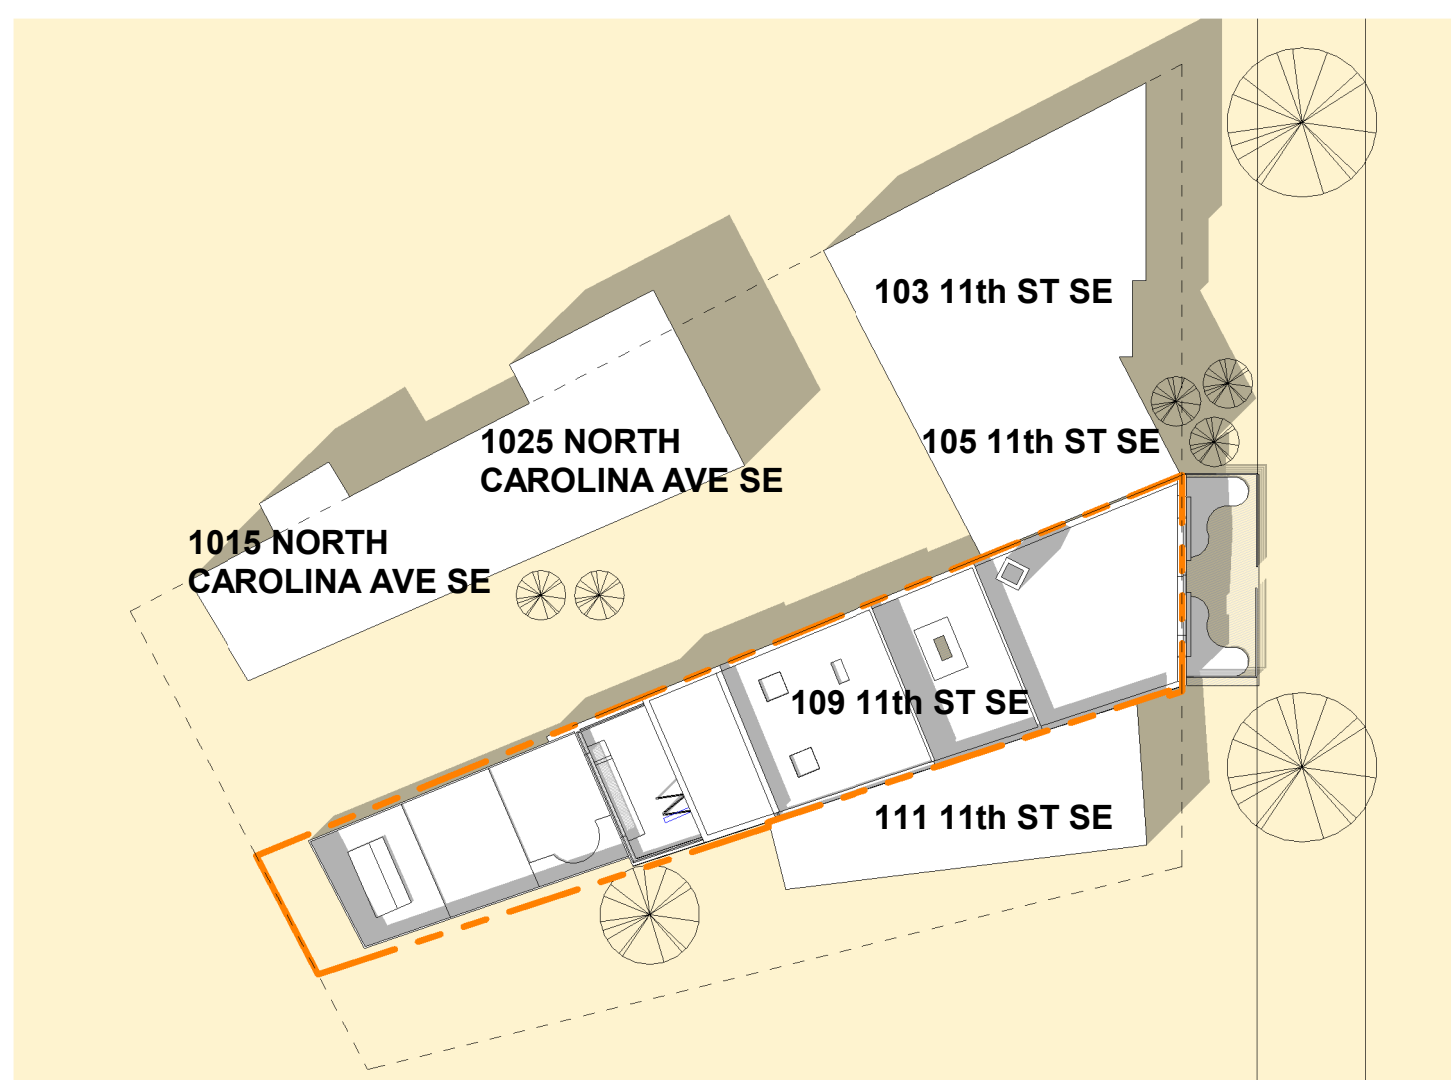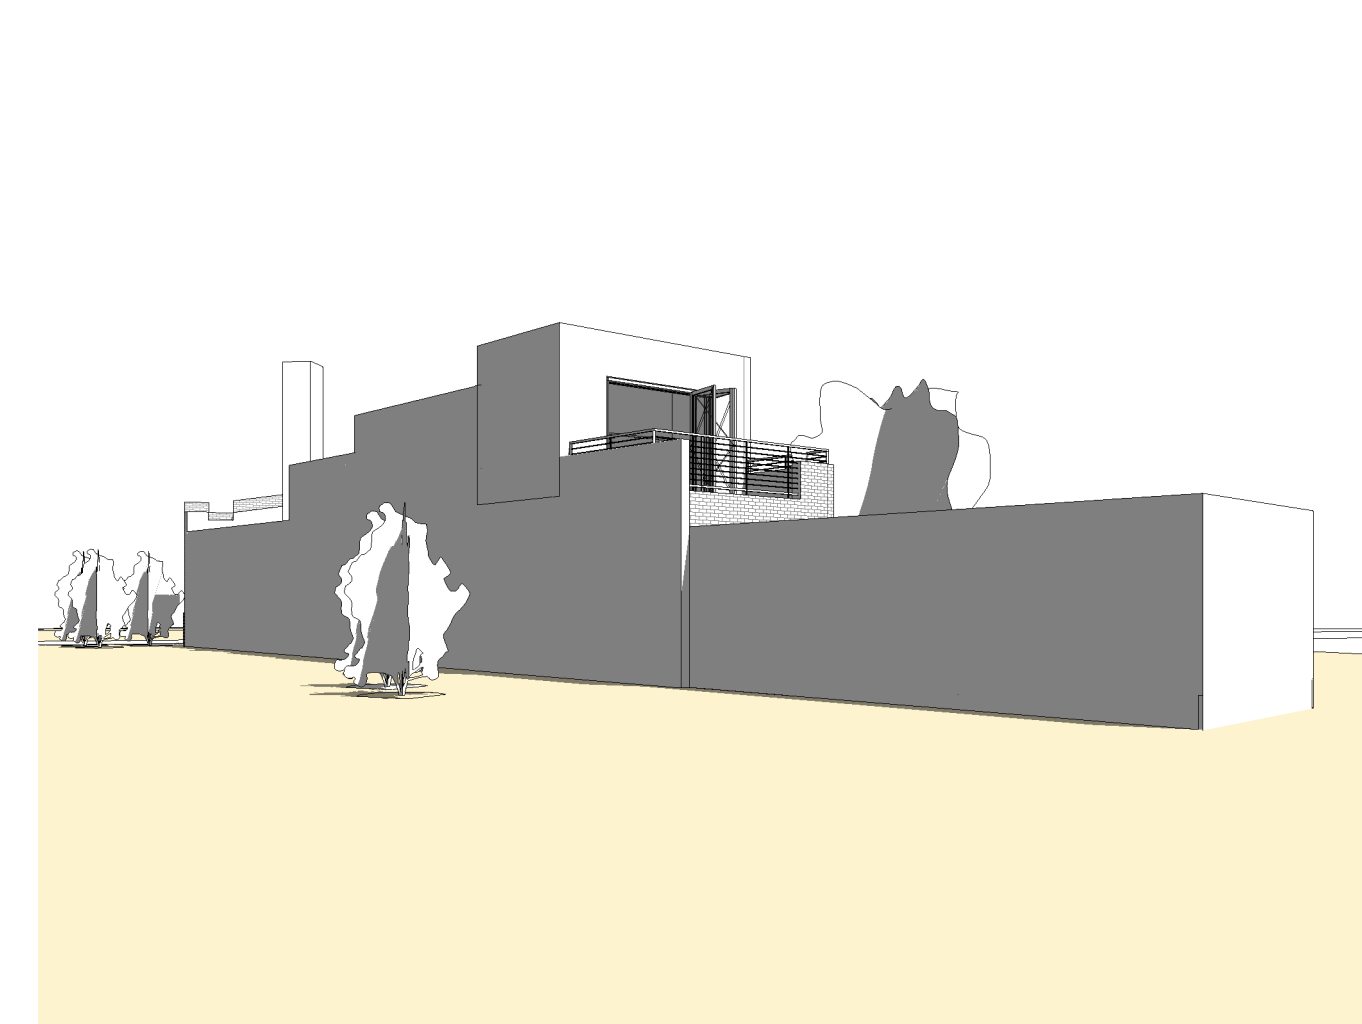PLAN - MATTER OF RIGHT - 9AM

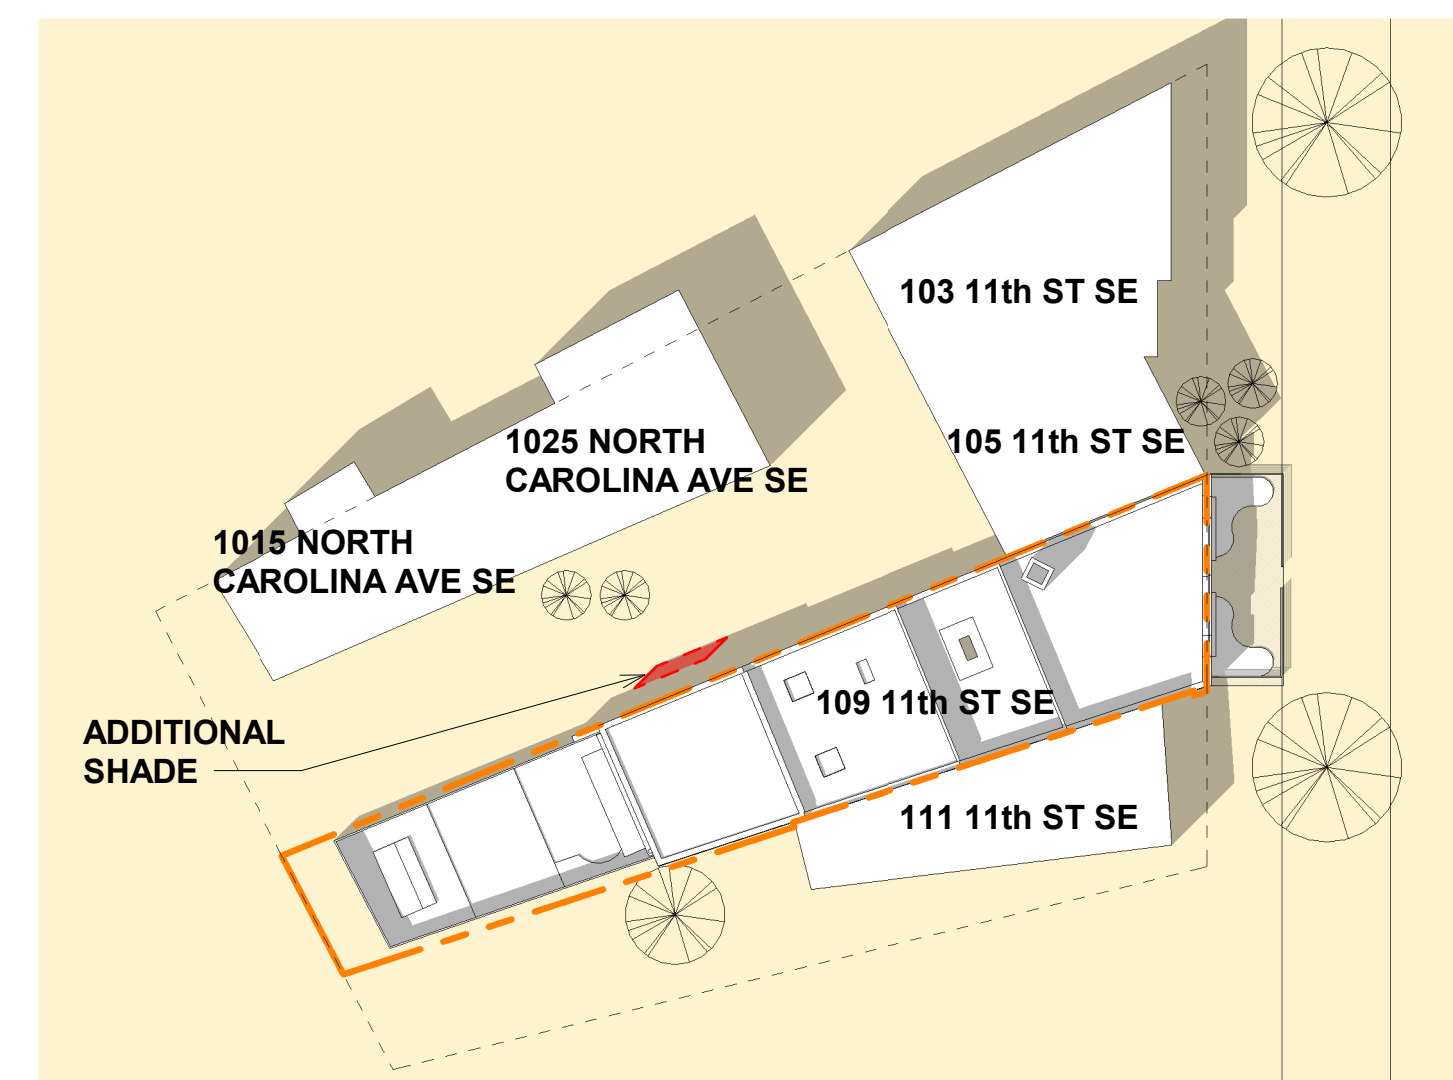MATTER OF RIGHT - 9AM

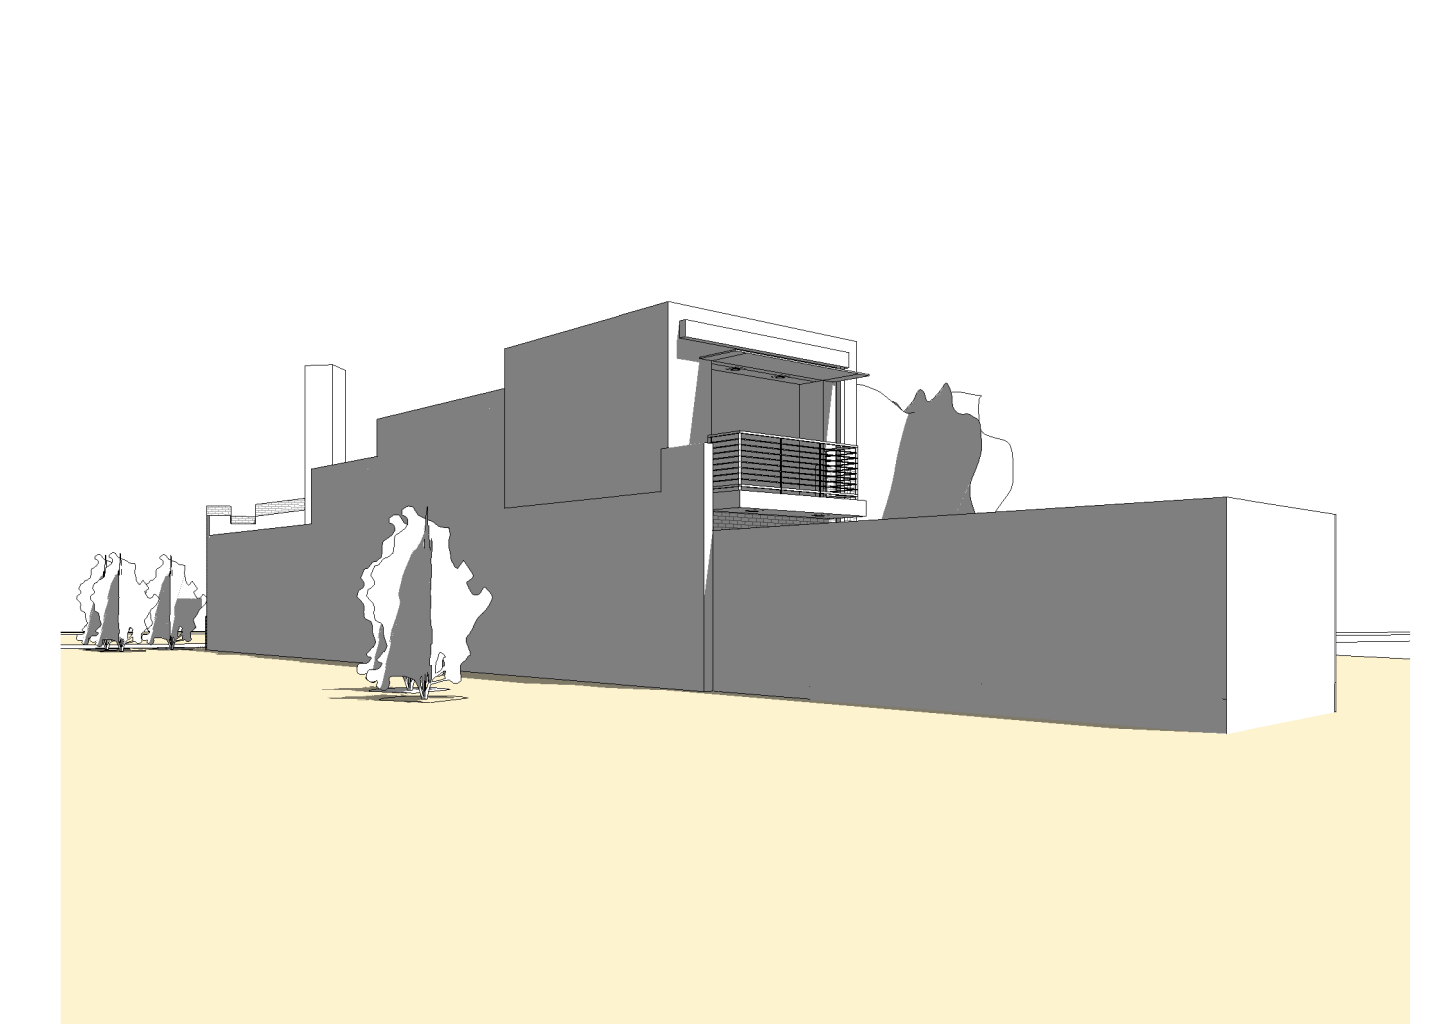PLAN - PROPOSED CONDITIONS - 9AM

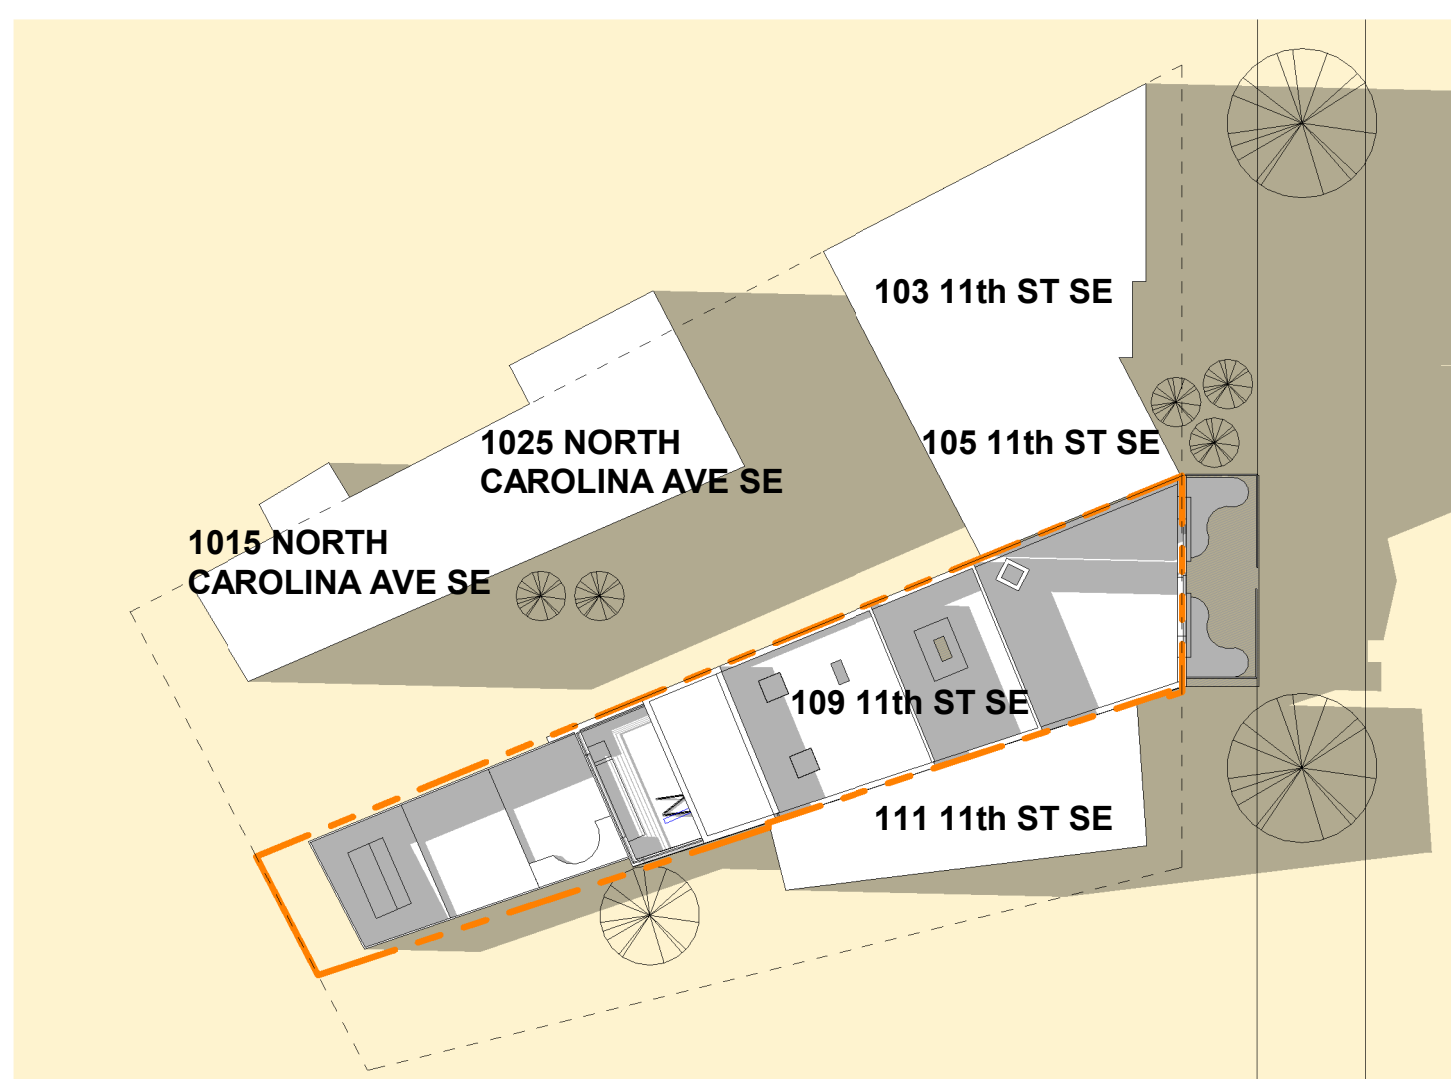PROPOSED CONDITIONS - 9AM

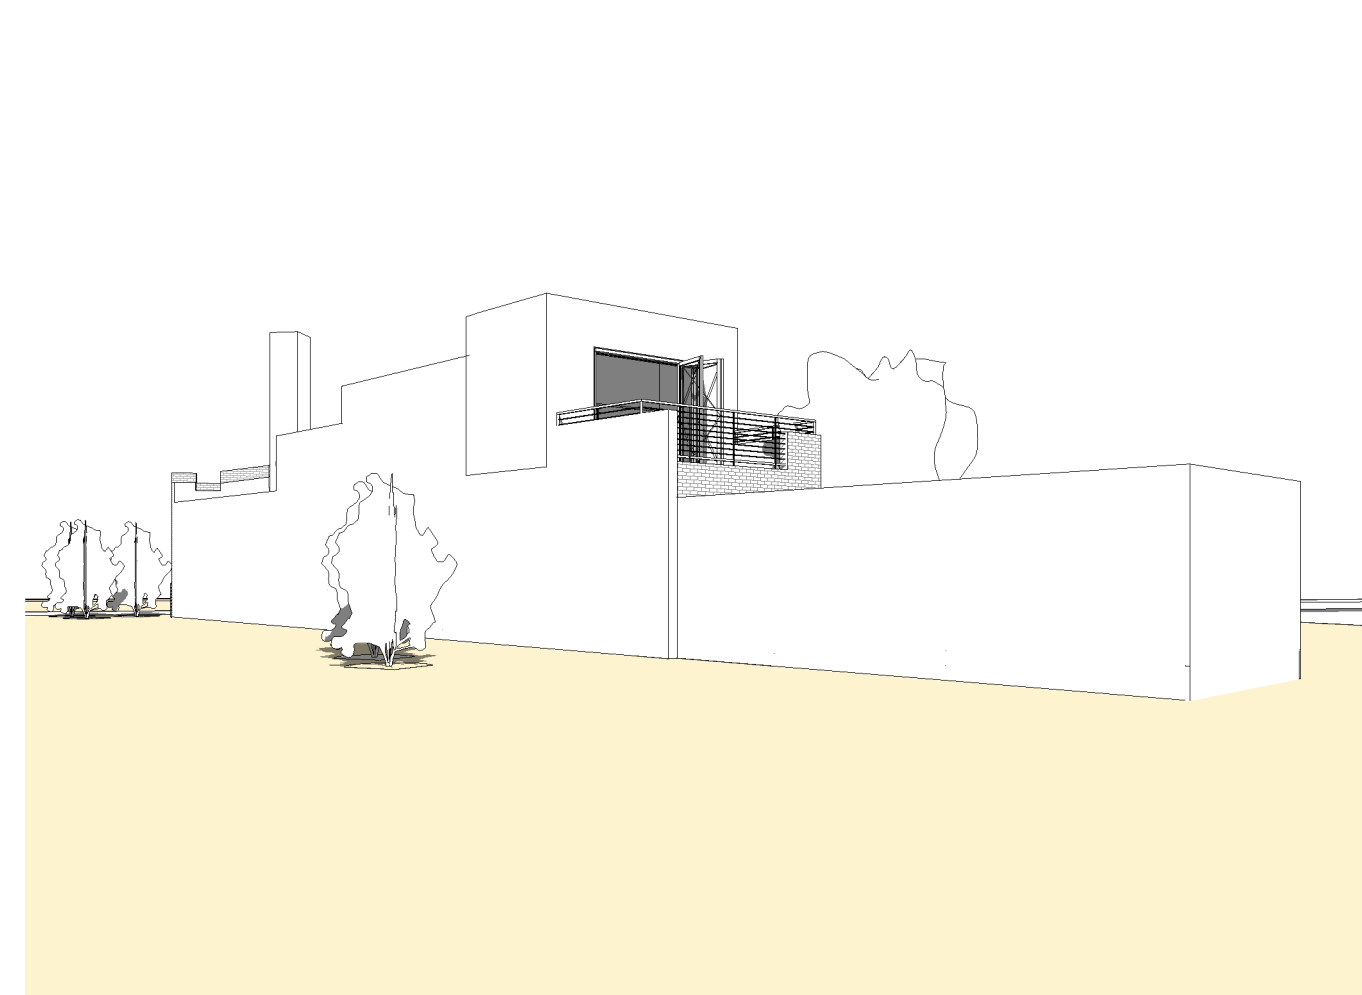PLAN - MATTER OF RIGHT - 1PM
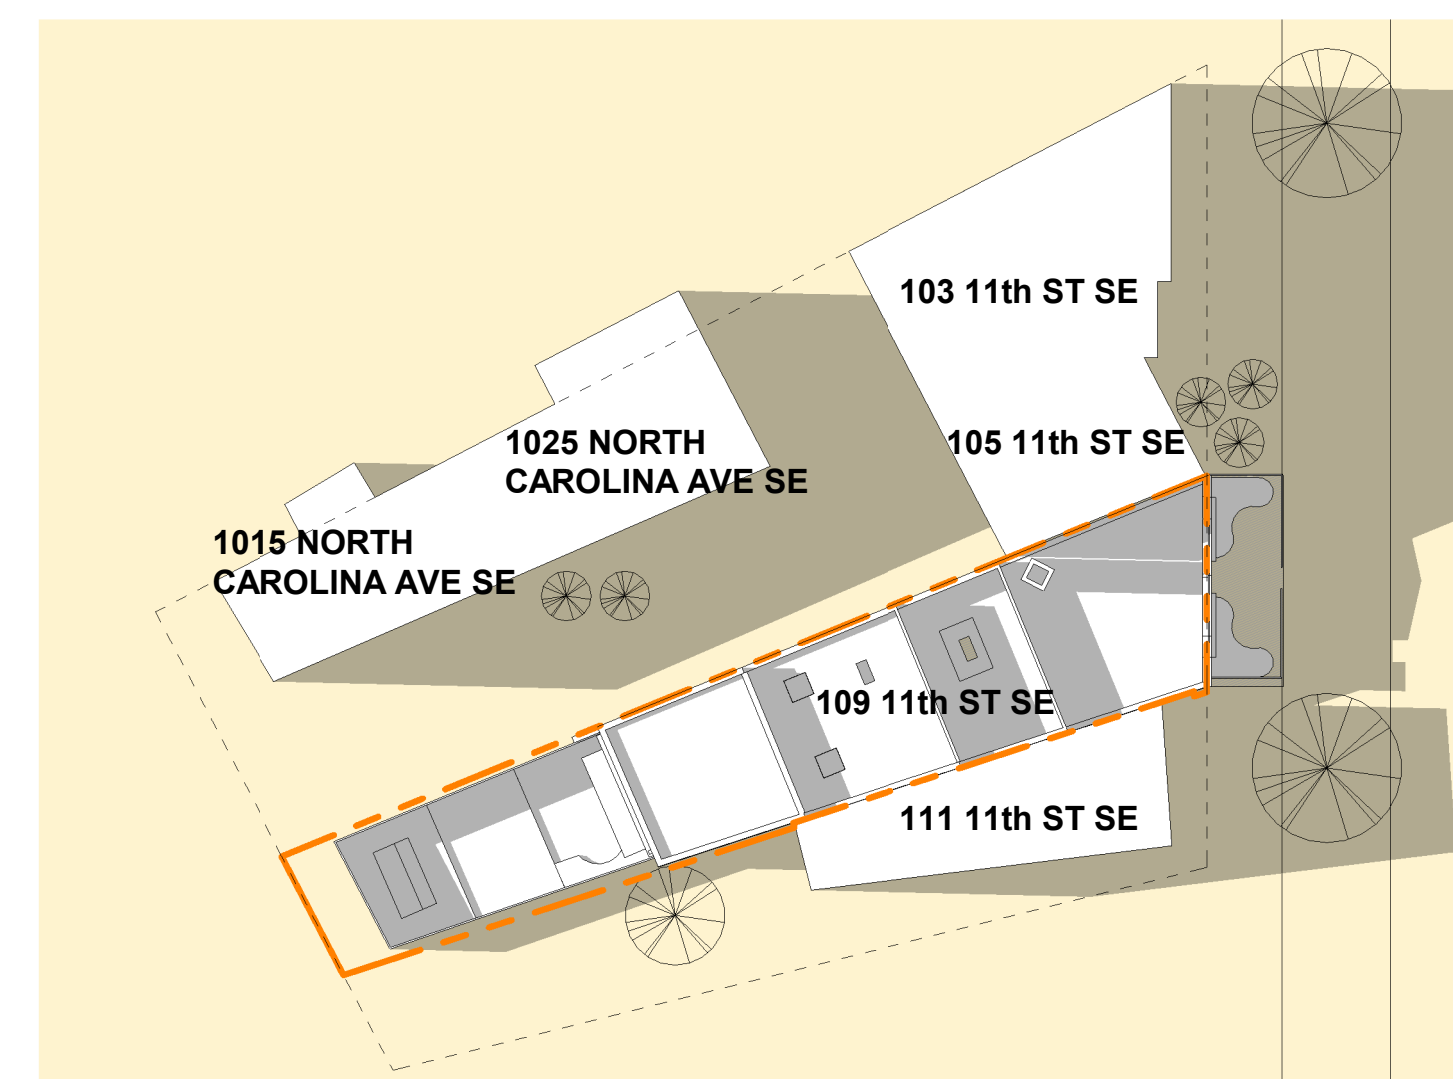
MATTER OF RIGHT - 1PM

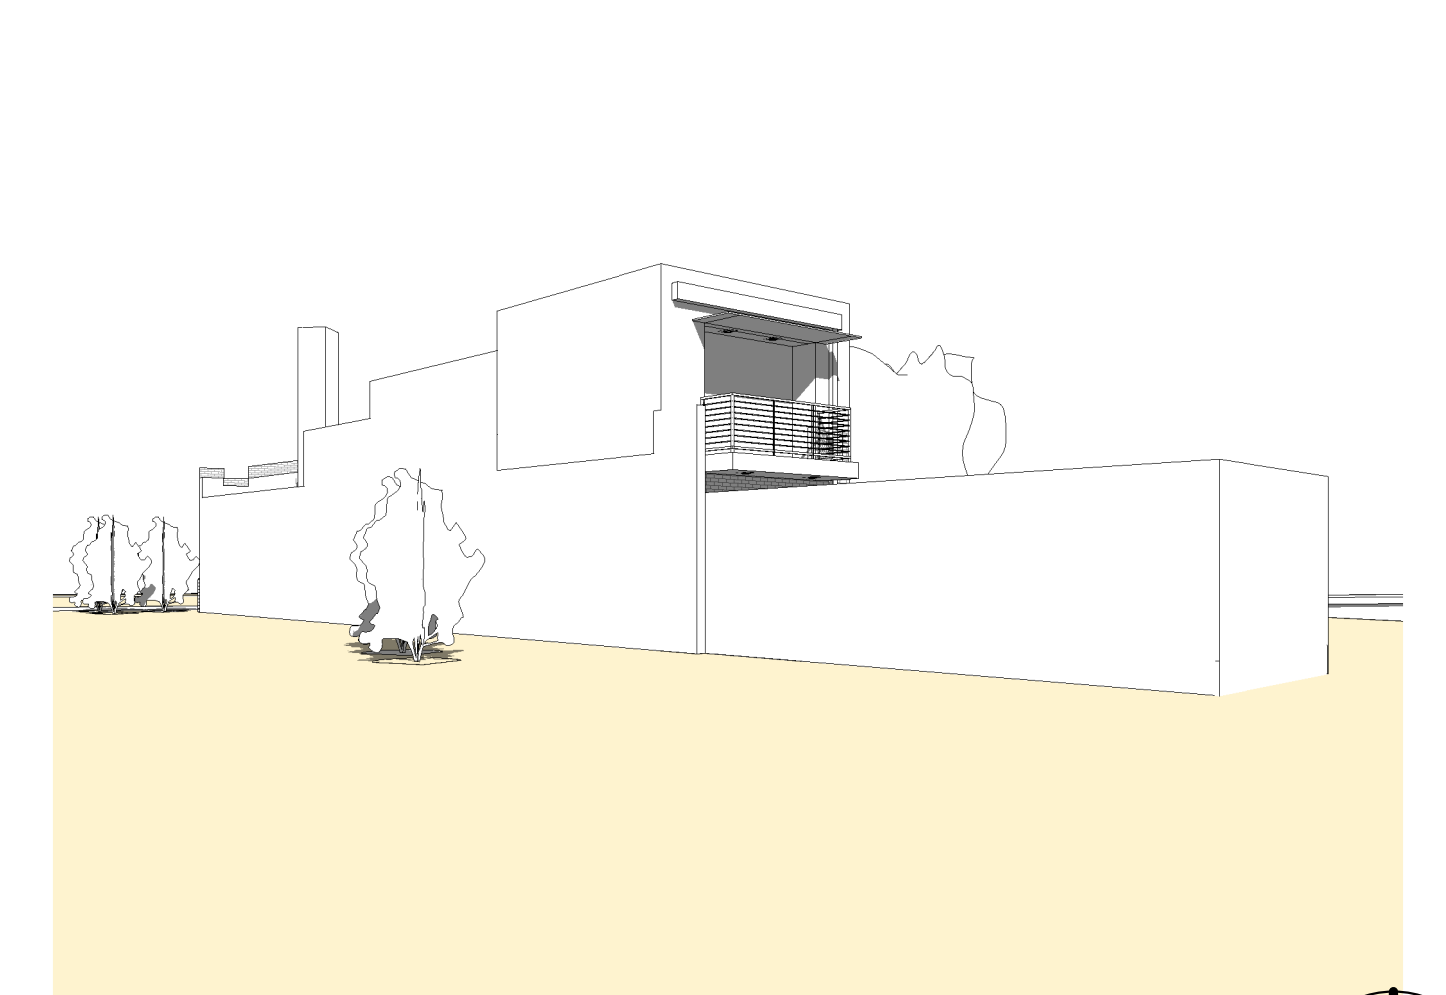PLAN - PROPOSED CONDITIONS - 1PM

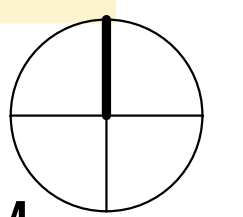PROPOSED CONDITIONS - 1PM

PLAN - MATTER OF RIGHT - 4PM

MATTER OF RIGHT - 4PM

PLAN - PROPOSED CONDITIONS - 4PM

PROPOSED CONDITIONS - 4PM

103 11th ST SE
105 11th ST SE
109 11th ST SE
111 11th ST SE
1025 NORTH CAROLINA AVE SE
1015 NORTH CAROLINA AVE SE

ADDITIONAL SHADE

Mallott Arslan Renovation

MAY 2, 2022 | BZA MEETING

SUN STUDIES - SUMMER SOLSTICE

inscapestudio
©2014

3/64" = 1'-0"

PLAN - MATTER OF RIGHT - 9AM

MATTER OF RIGHT - 9AM

PLAN - PROPOSED CONDITIONS - 9AM

PROPOSED CONDITIONS - 9AM

PLAN - MATTER OF RIGHT - 1PM

MATTER OF RIGHT - 1PM

PLAN - PROPOSED CONDITIONS - 1PM

PROPOSED CONDITIONS - 1PM
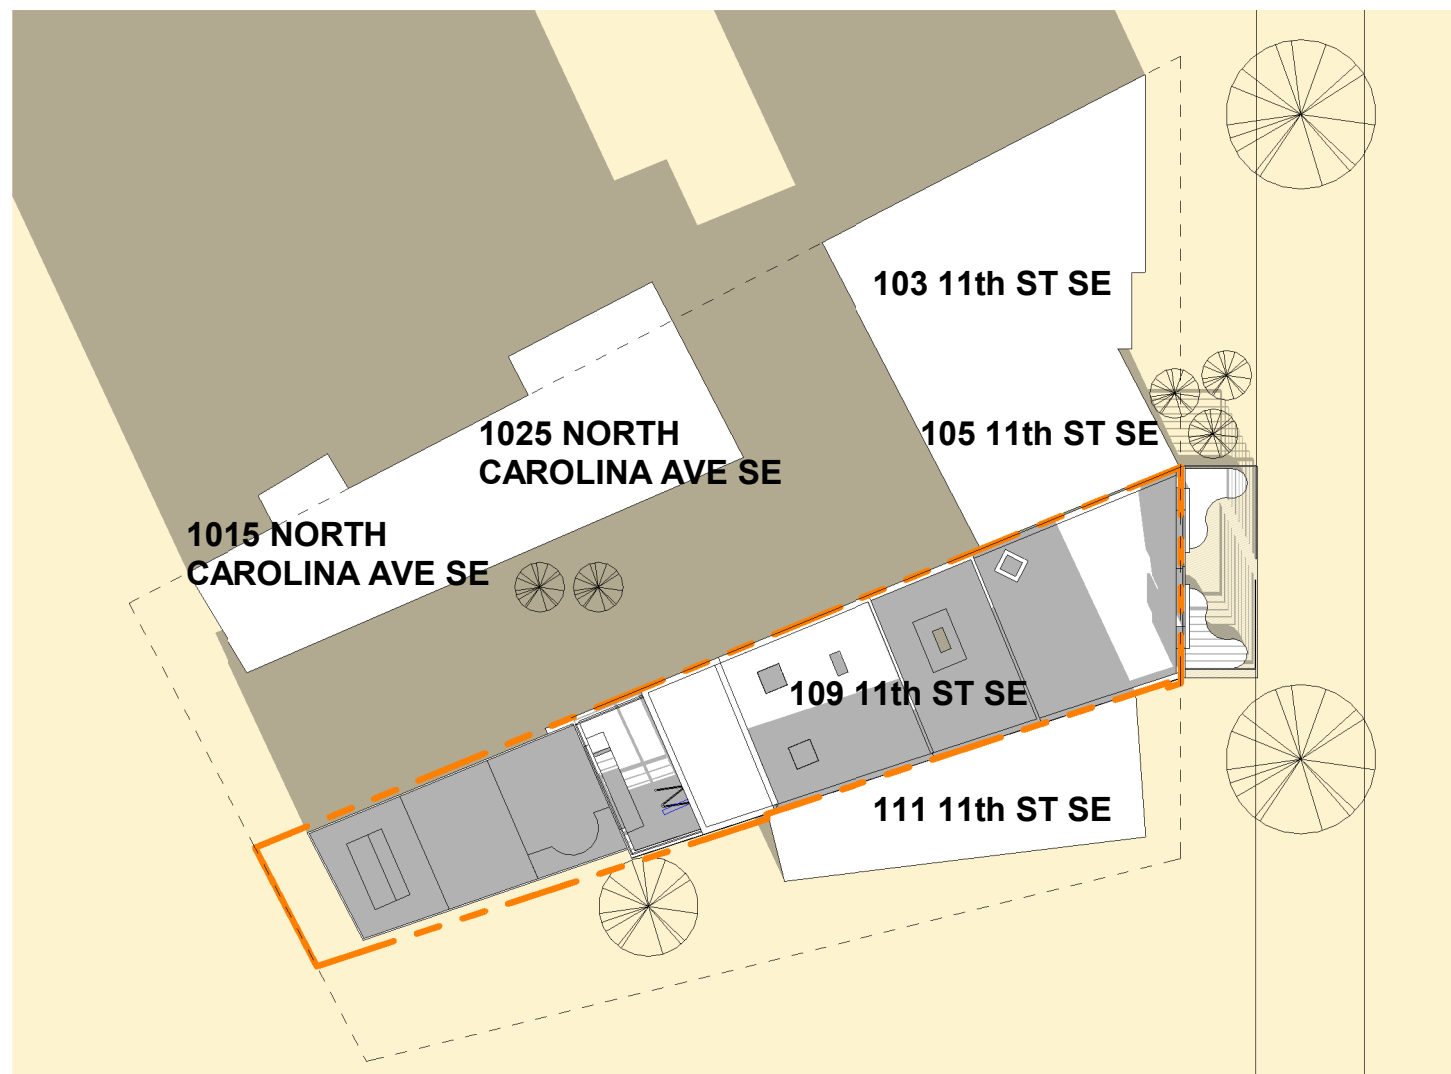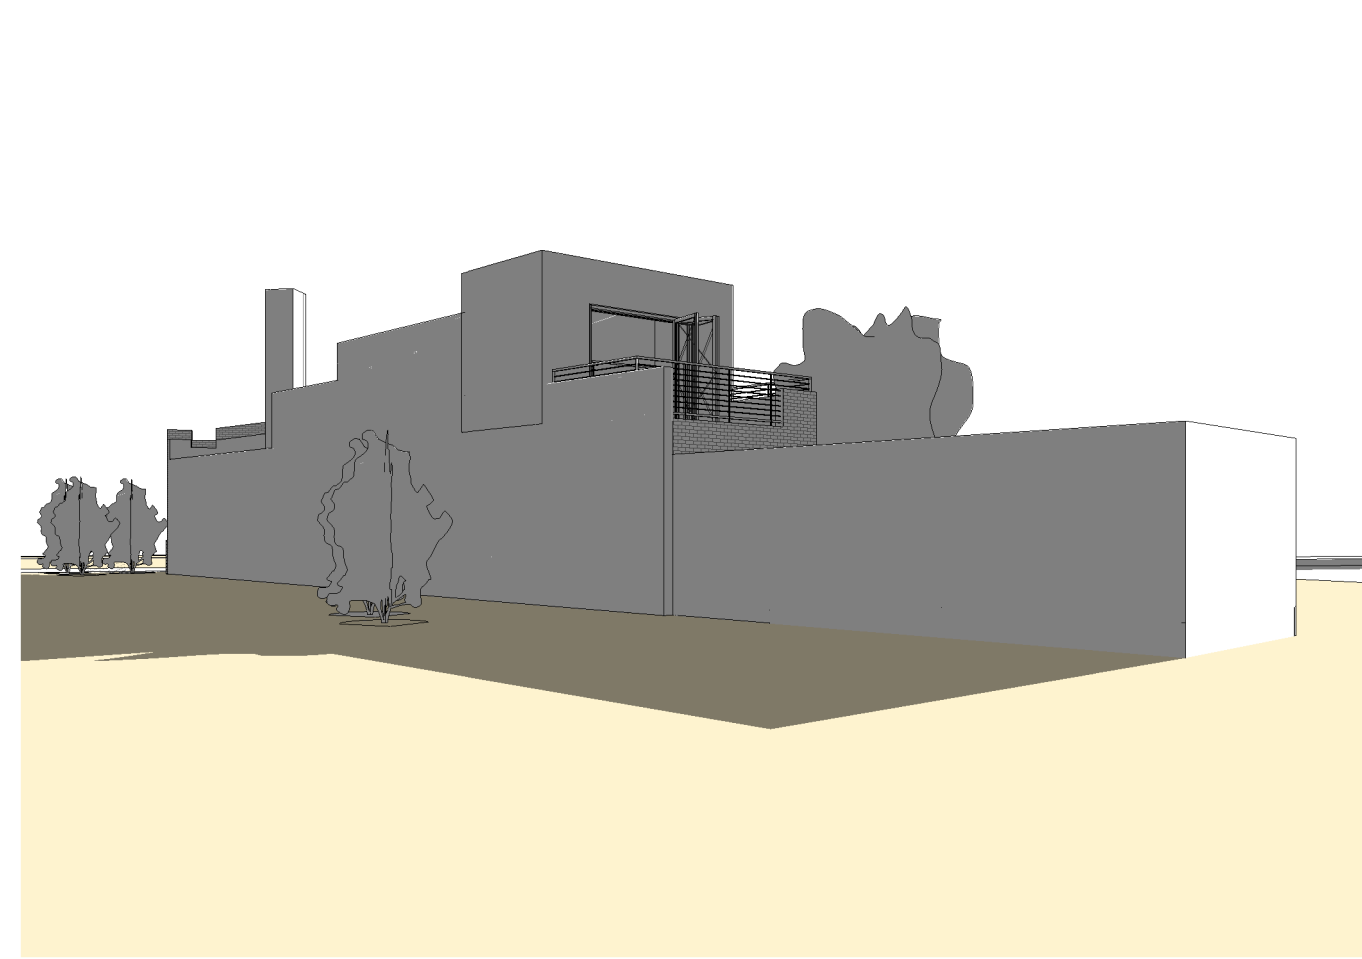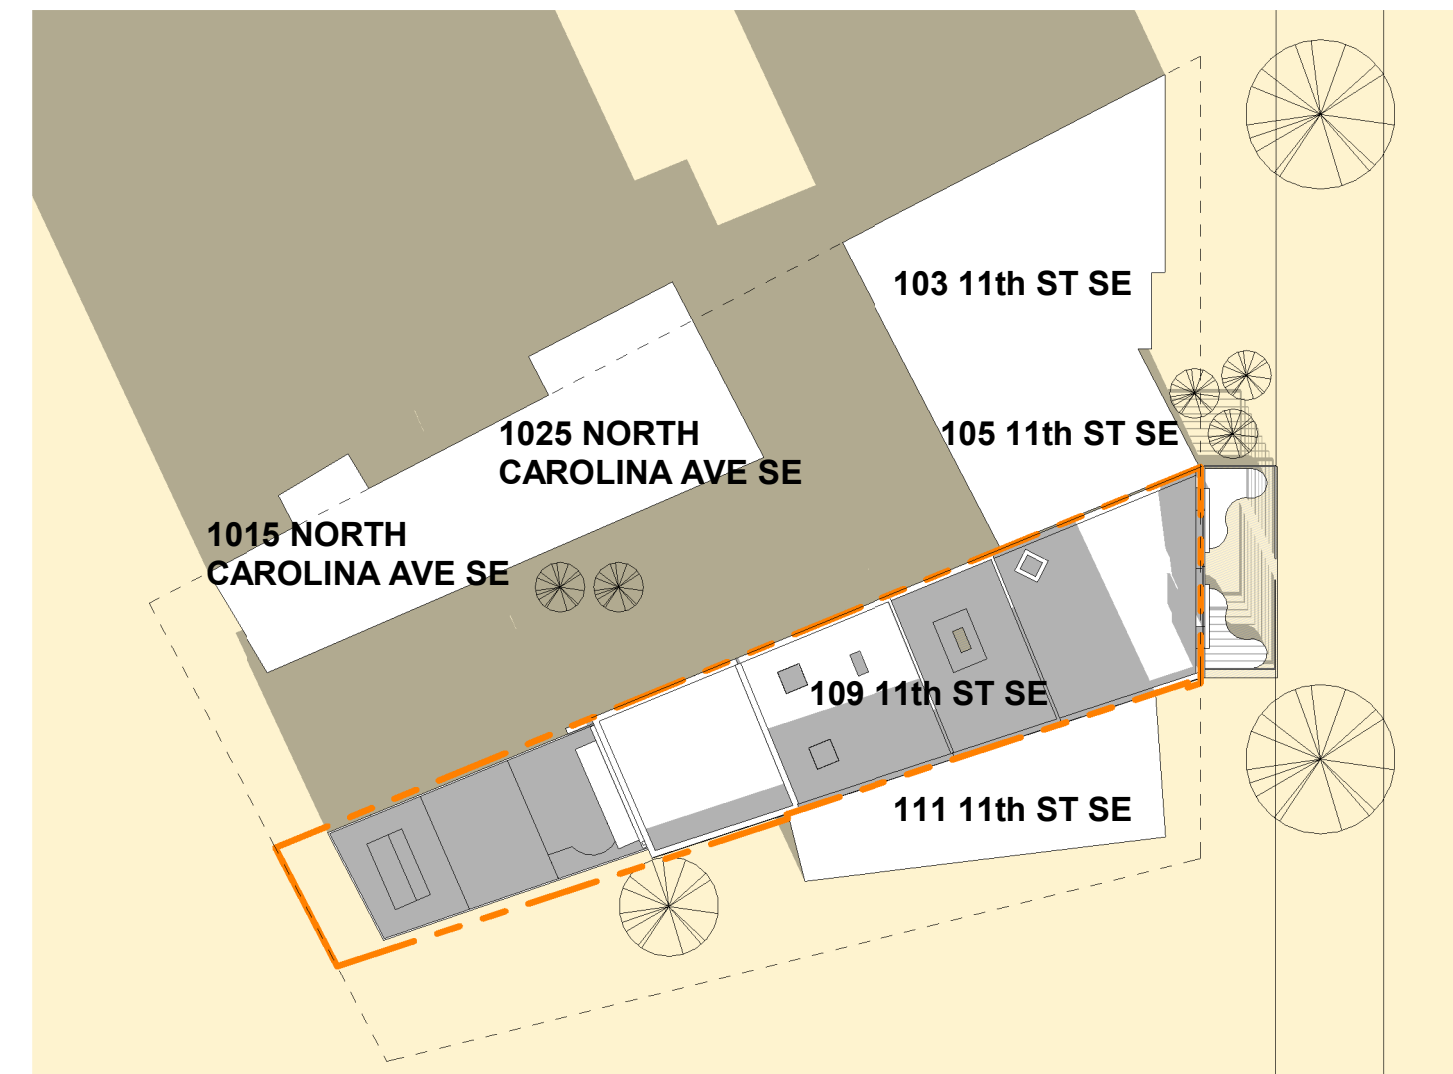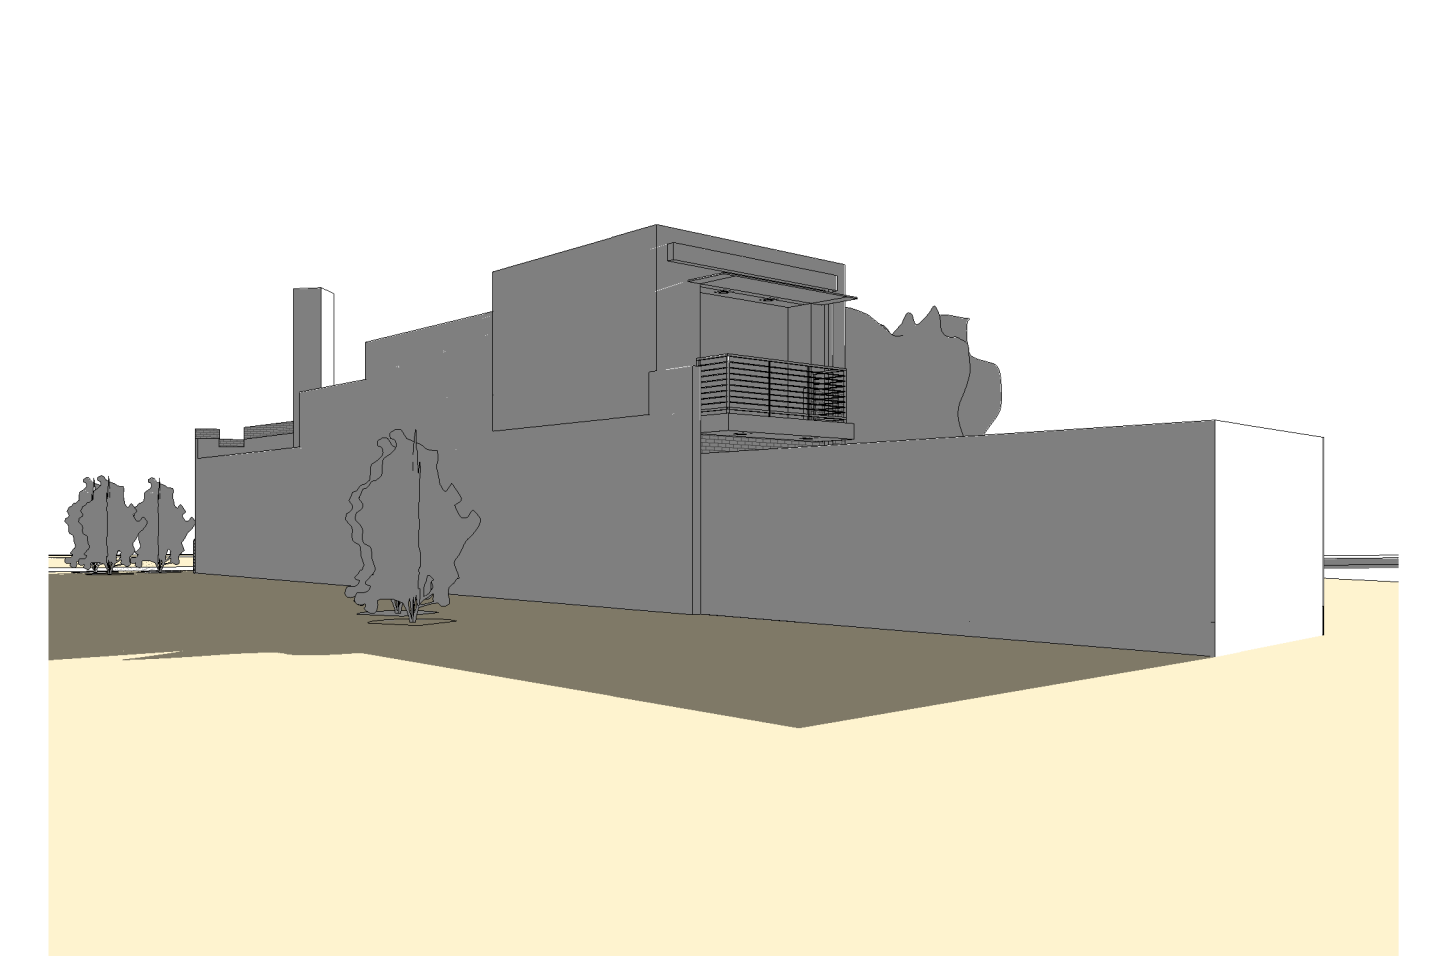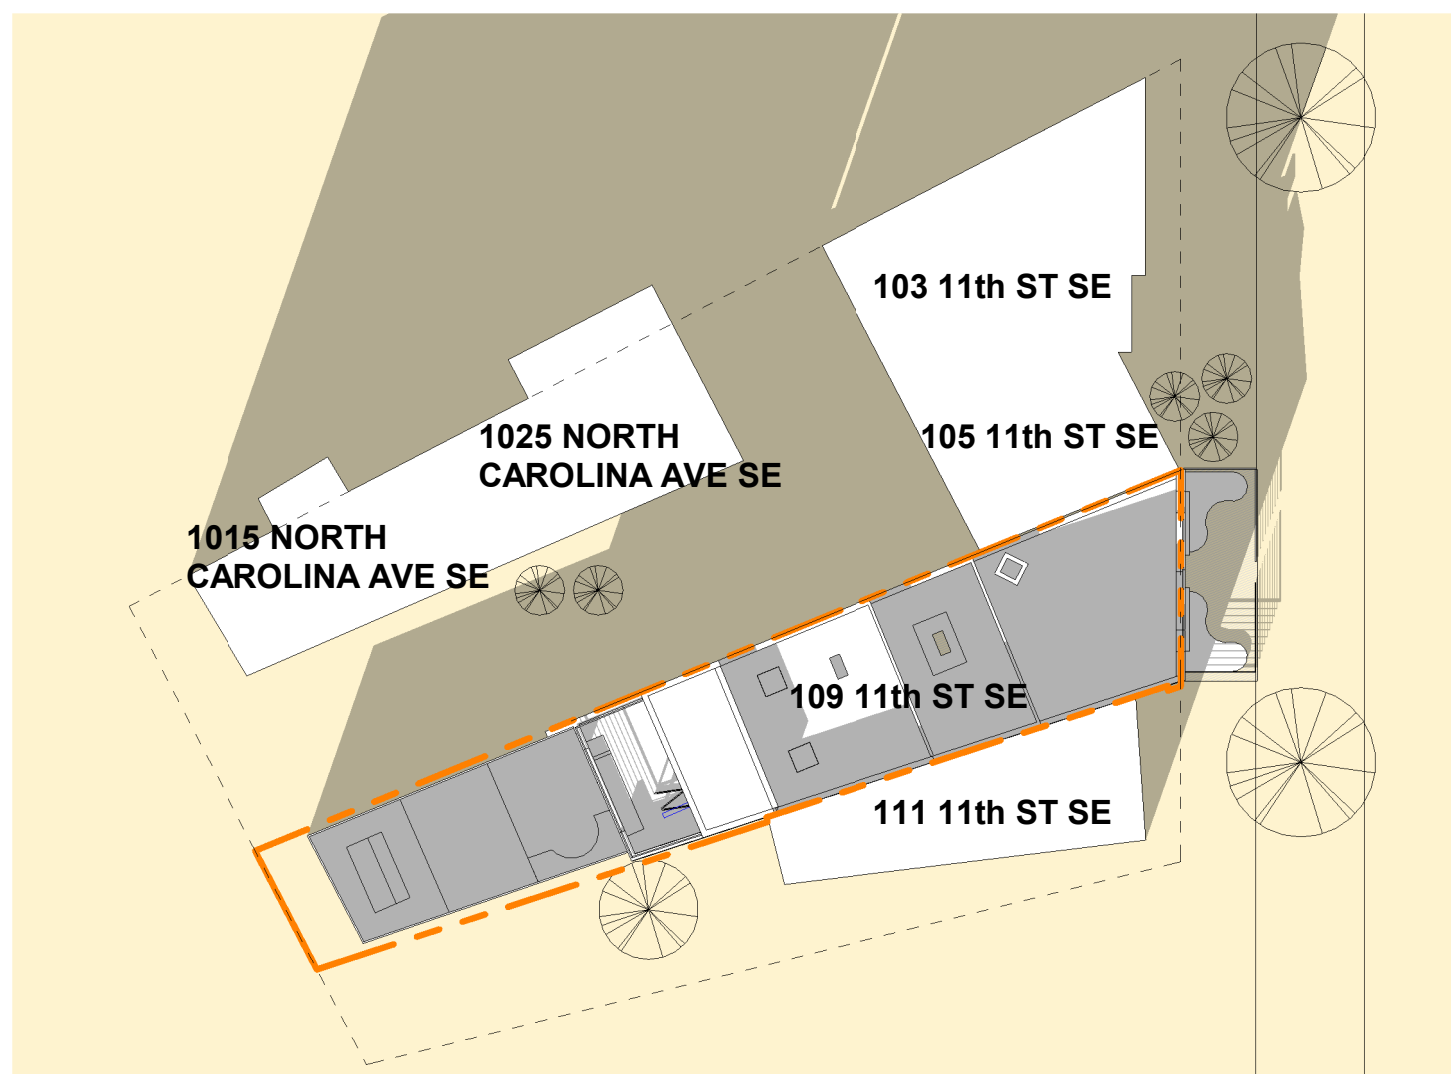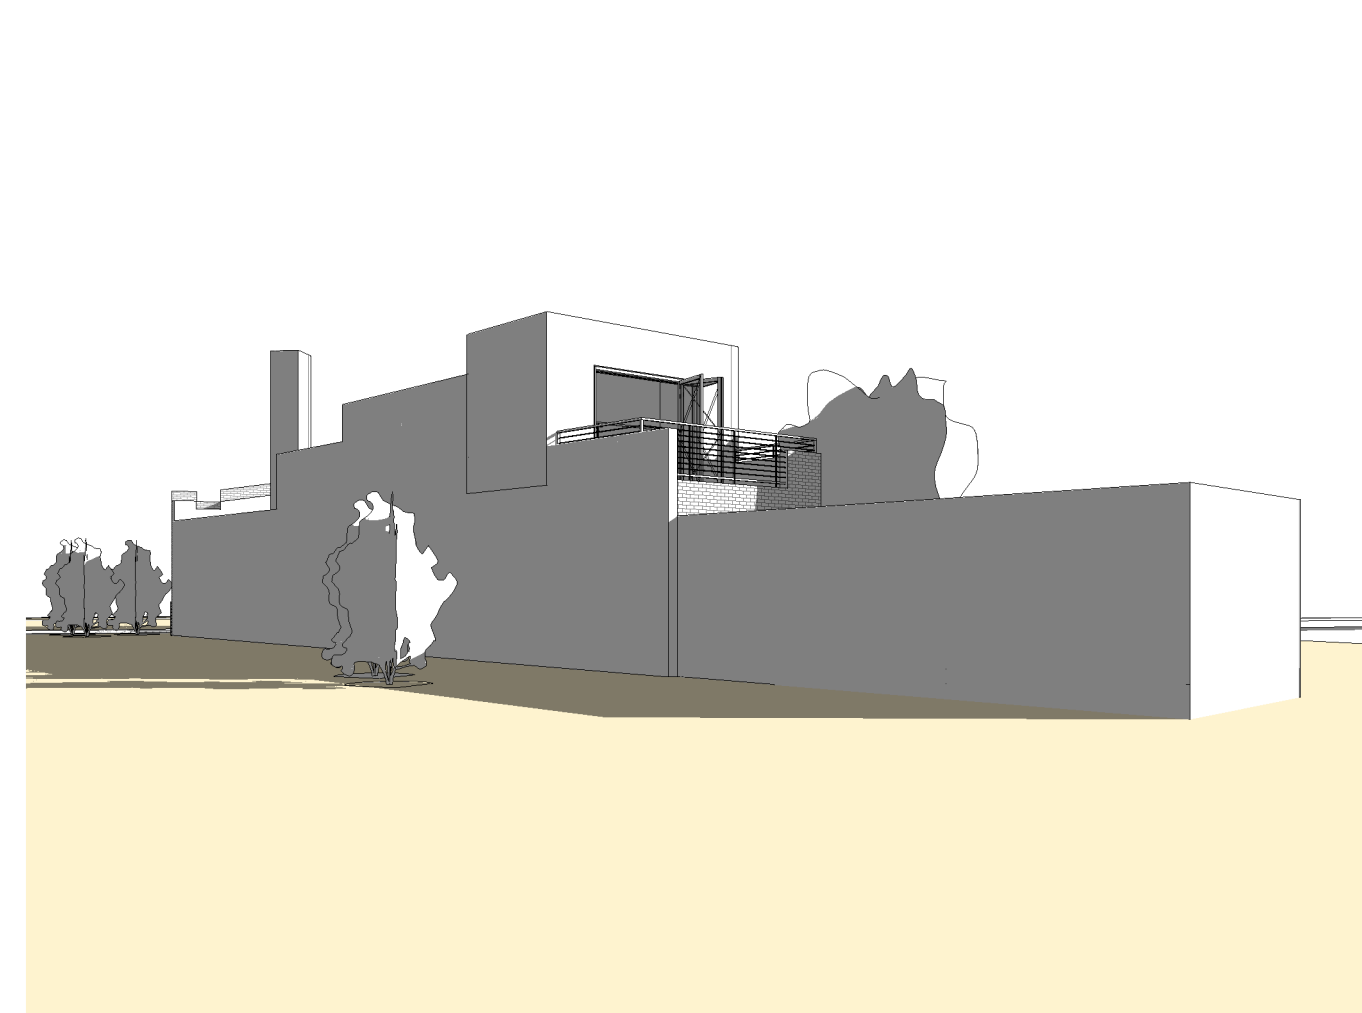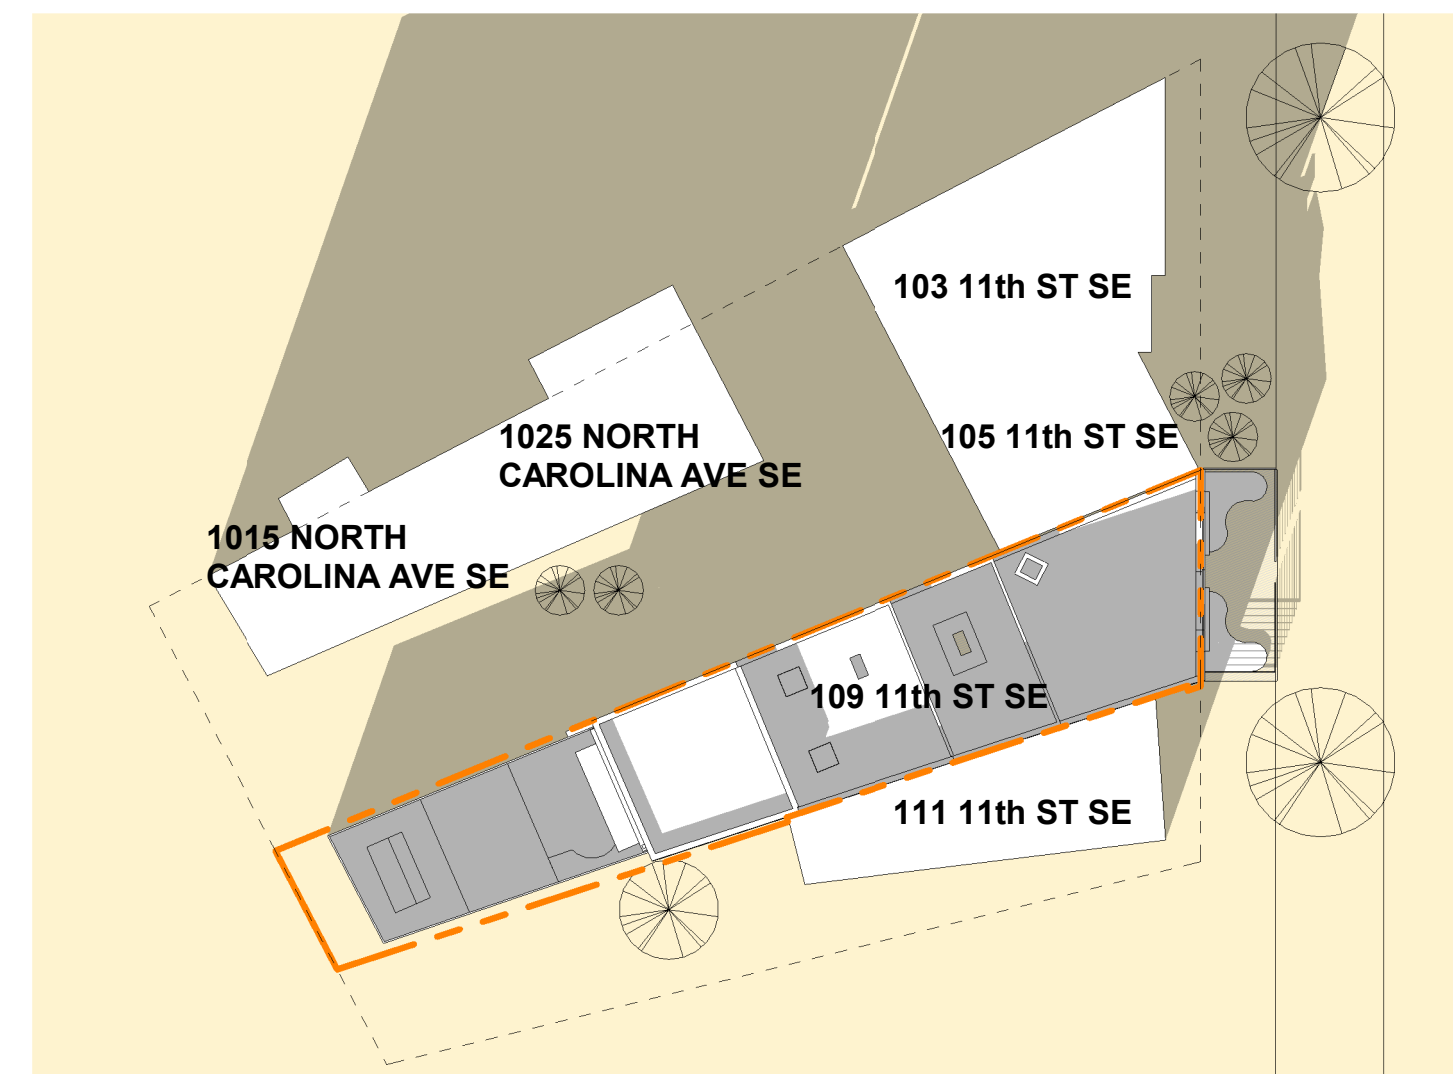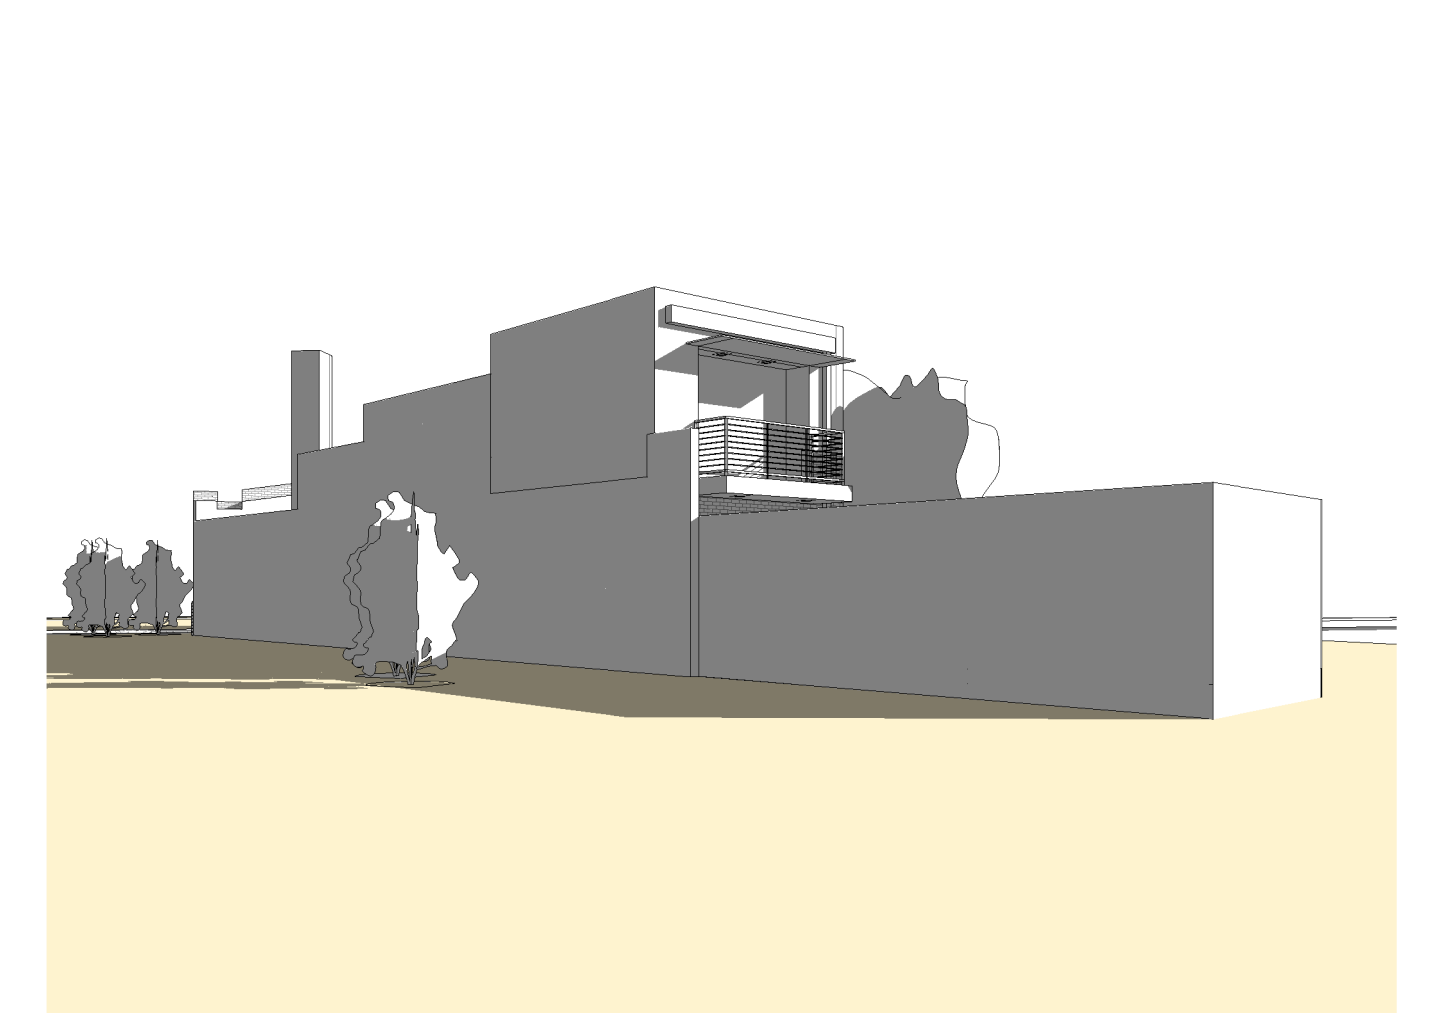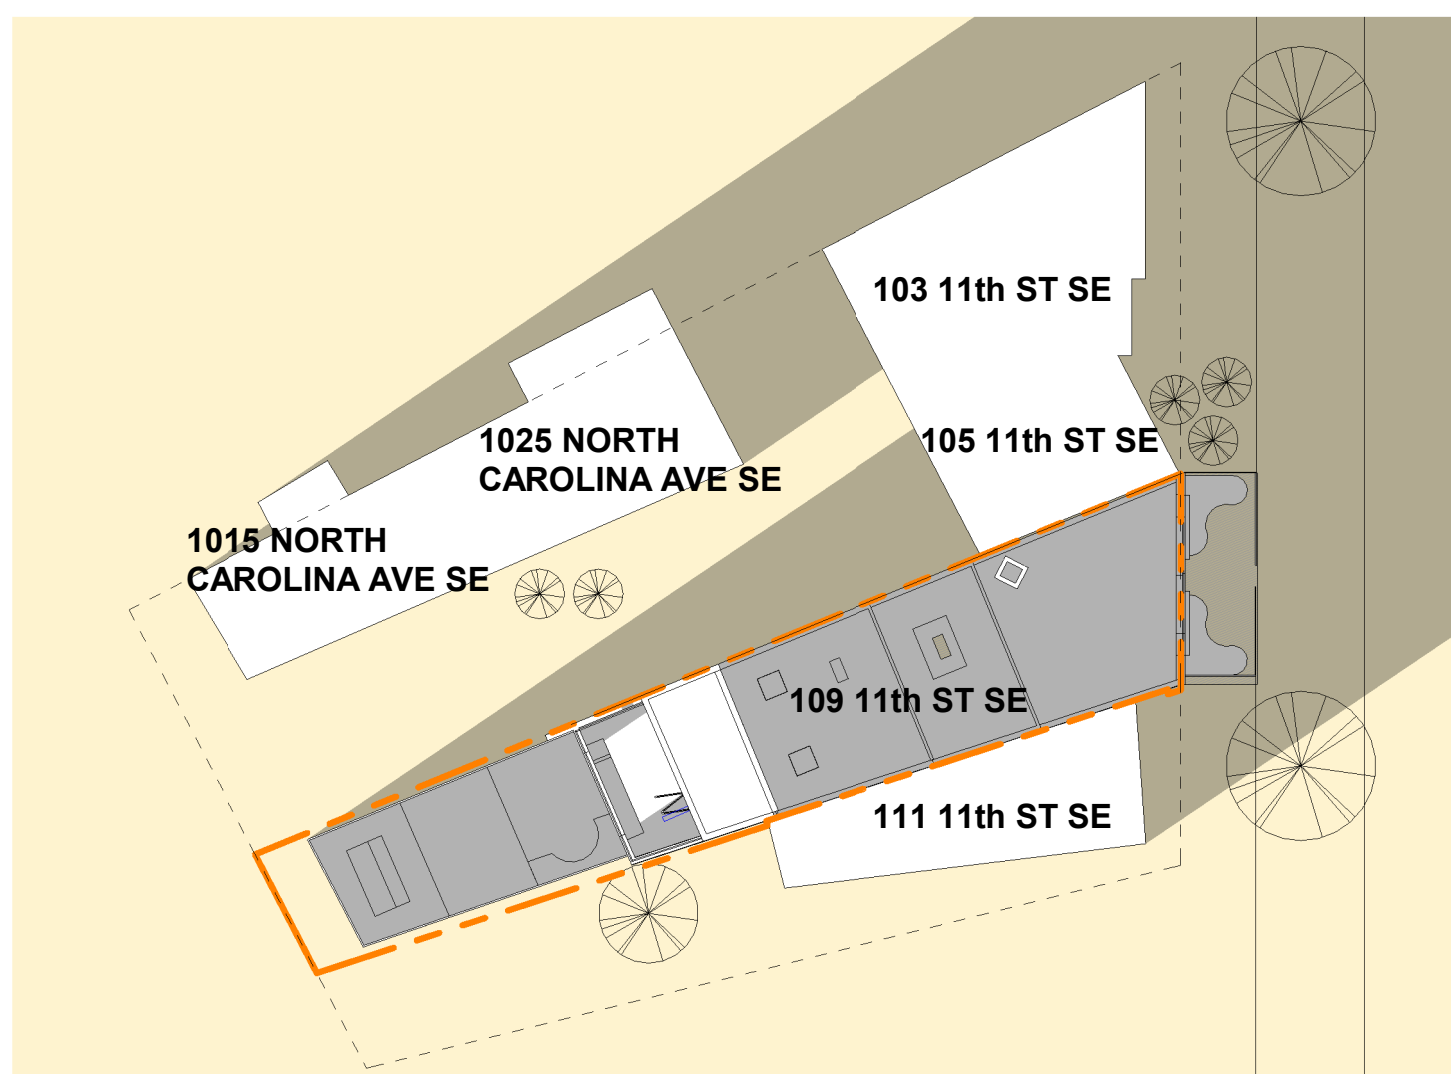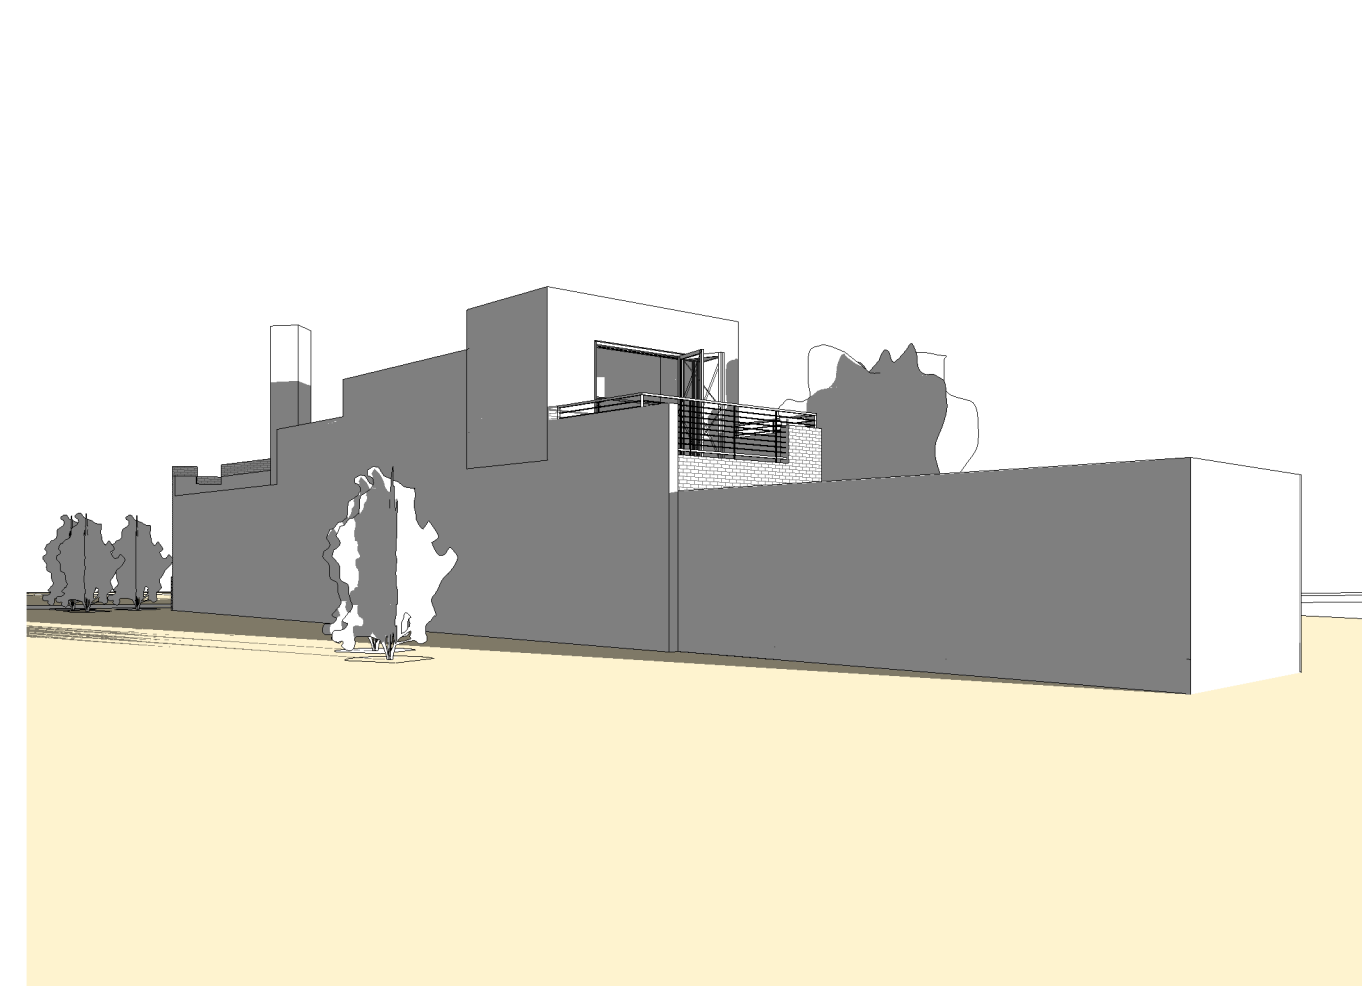

PLAN - MATTER OF RIGHT - 4PM

MATTER OF RIGHT - 4PM

PLAN - PROPOSED CONDITIONS - 4PM

PROPOSED CONDITIONS - 4PM

Mallott Arslan Renovation

MAY 2, 2022 | BZA MEETING

SUN STUDIES - WINTER SOLSTICE

3/64" = 1'-0"

inscapestudio
©2014

PLAN - MATTER OF RIGHT - 9AM

MATTER OF RIGHT - 9AM

PLAN - PROPOSED CONDITIONS - 9AM

PROPOSED CONDITIONS - 9AM

PLAN - MATTER OF RIGHT - 1PM

MATTER OF RIGHT - 1PM
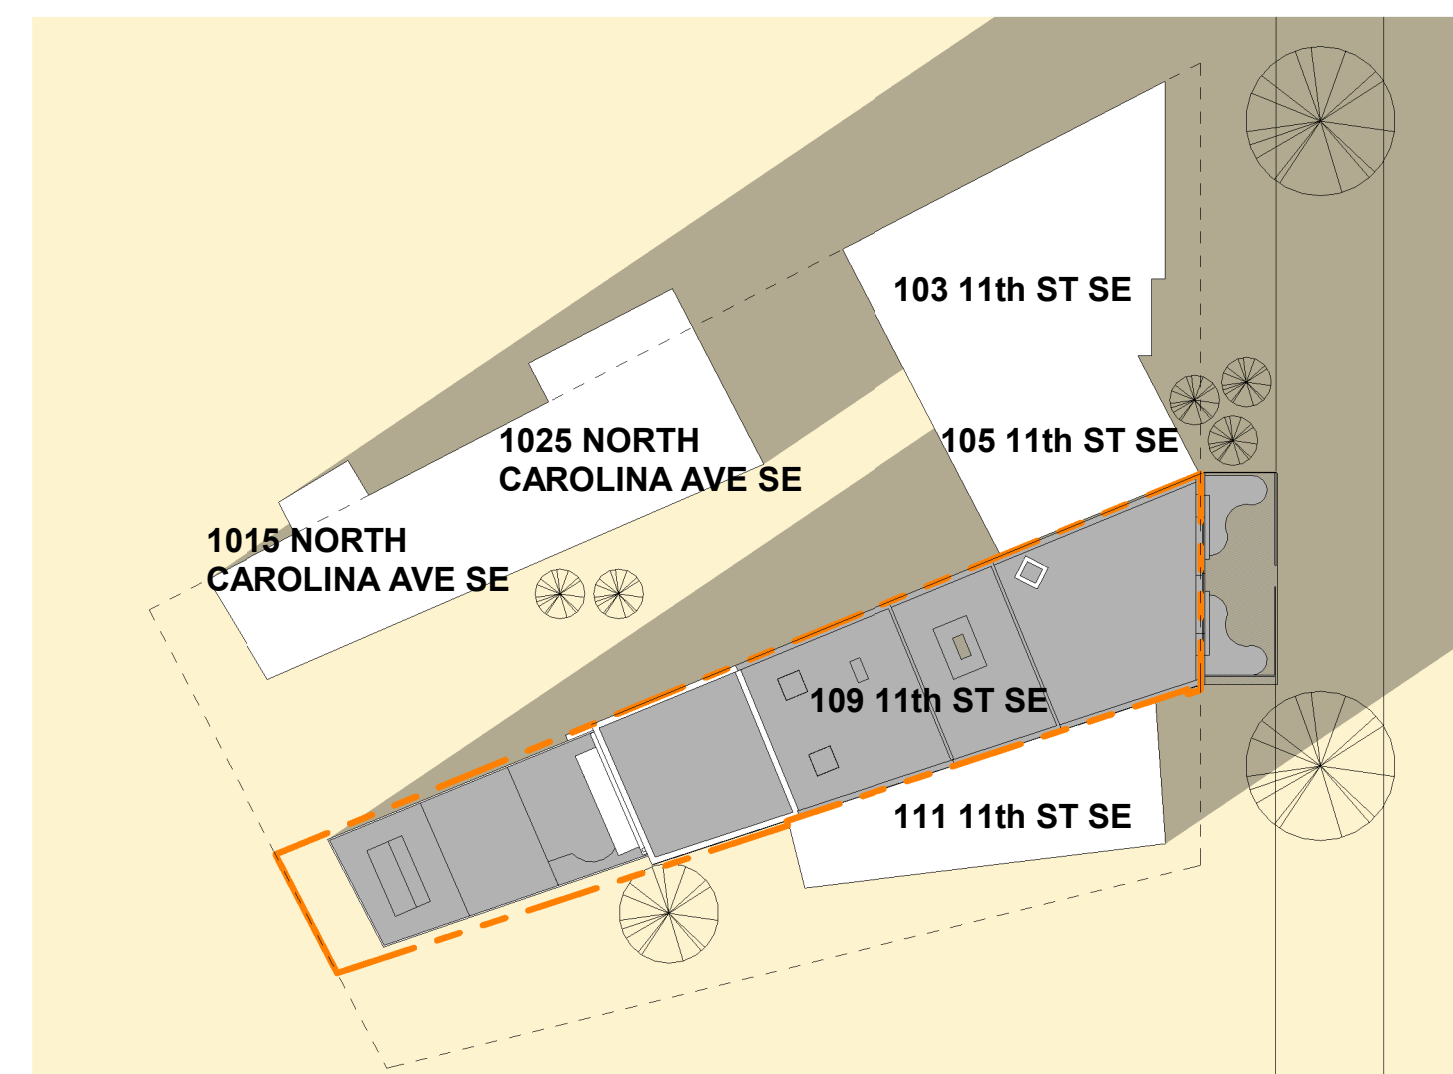
PLAN - PROPOSED CONDITIONS - 1PM
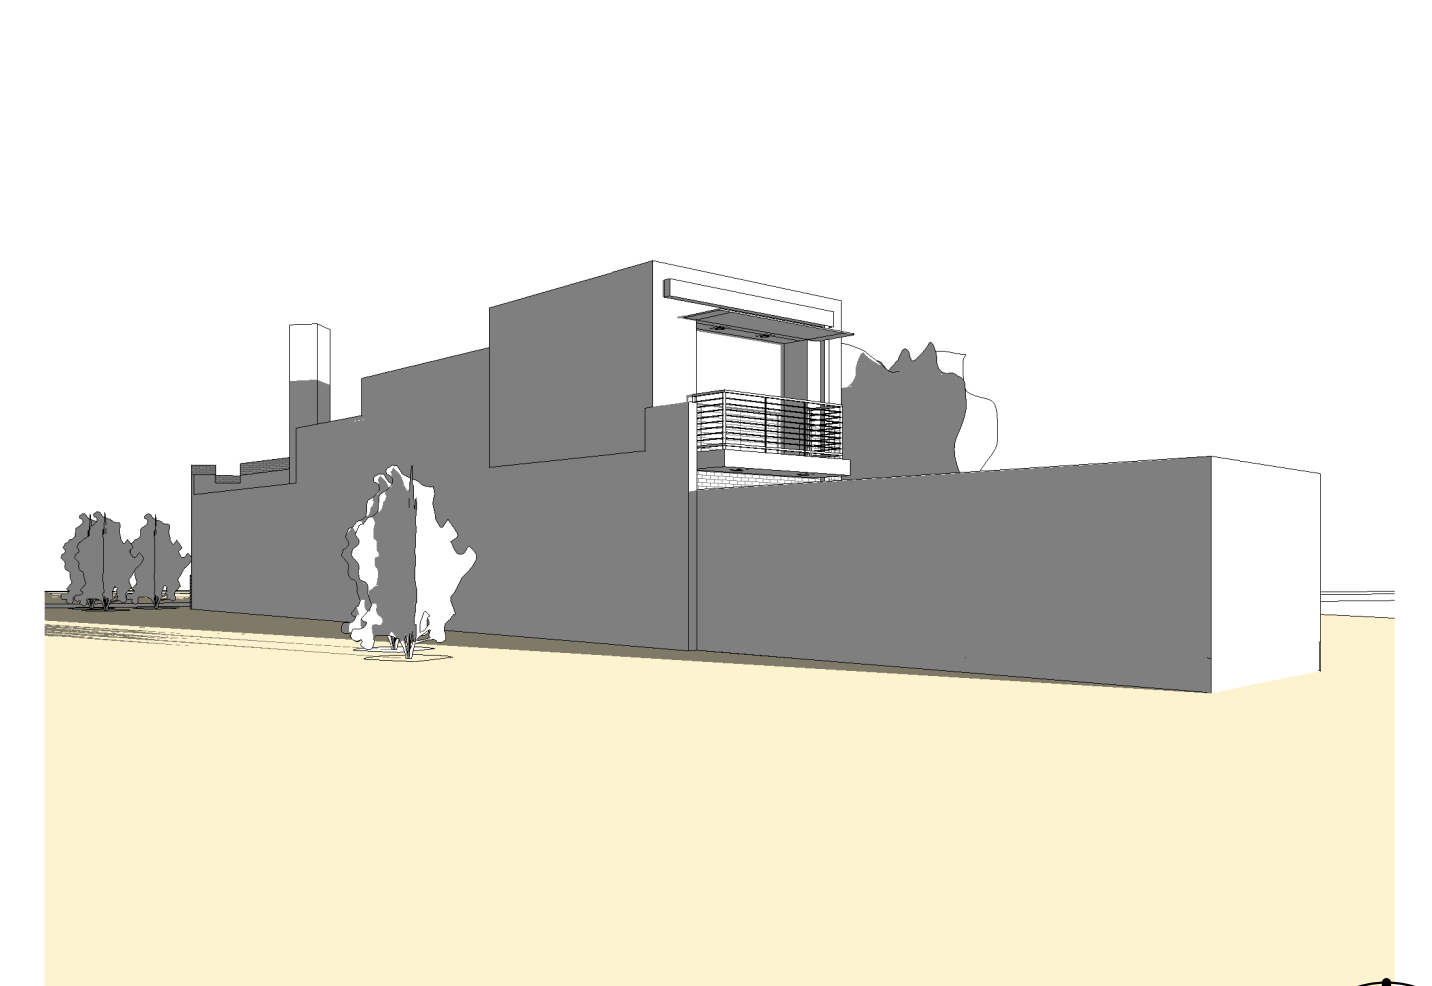
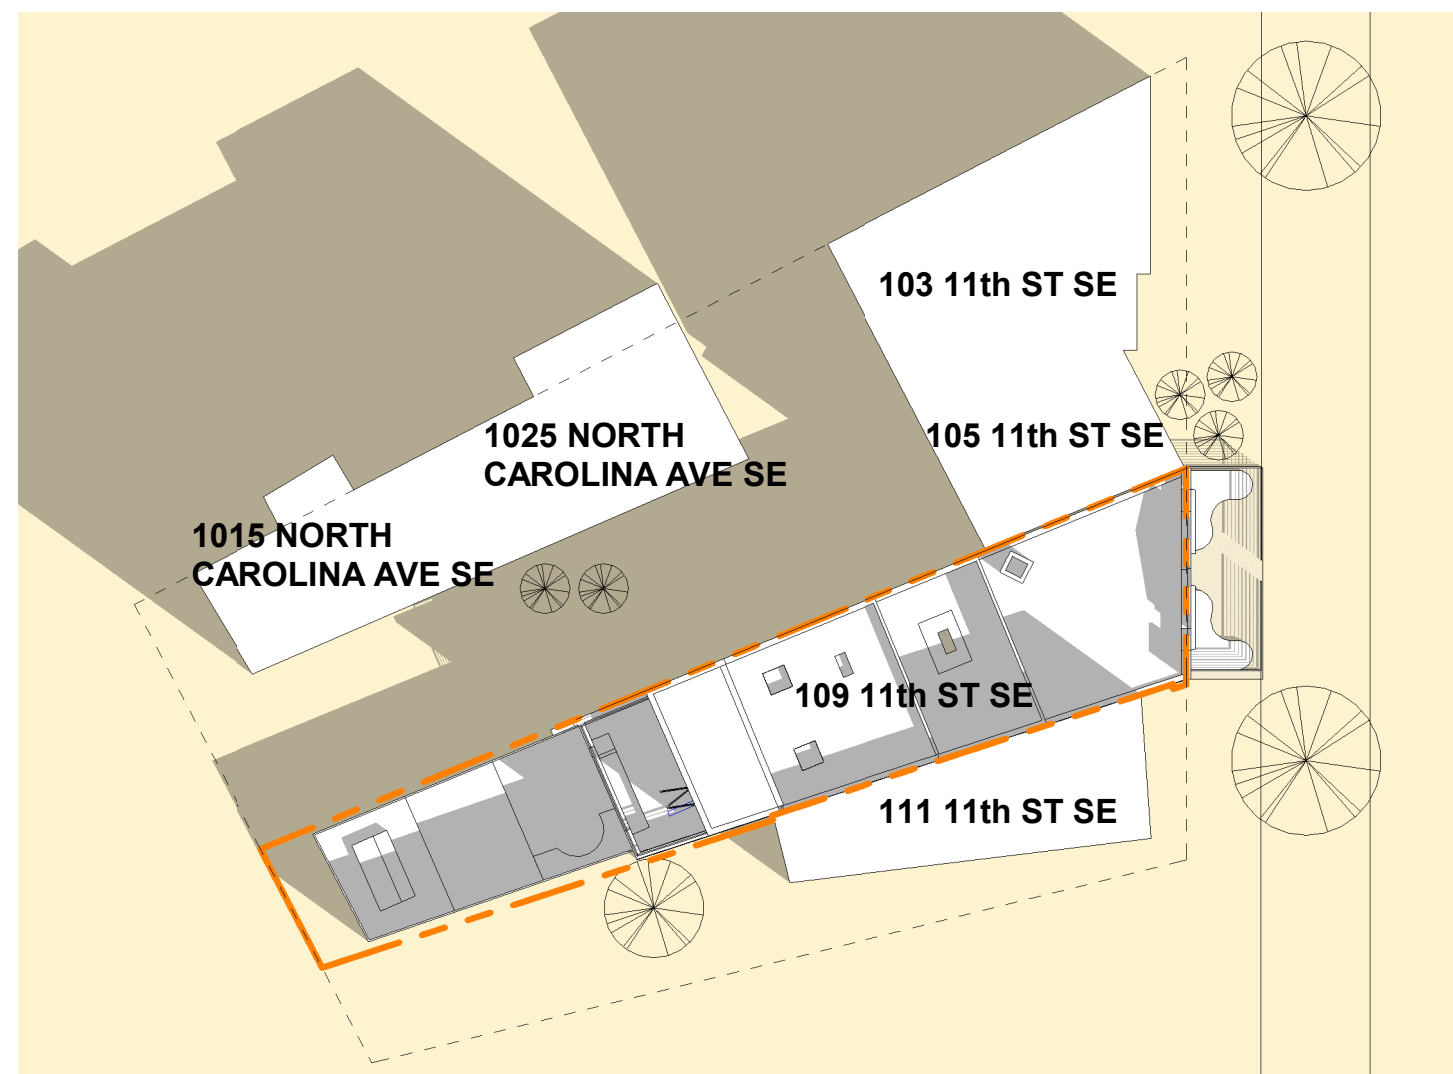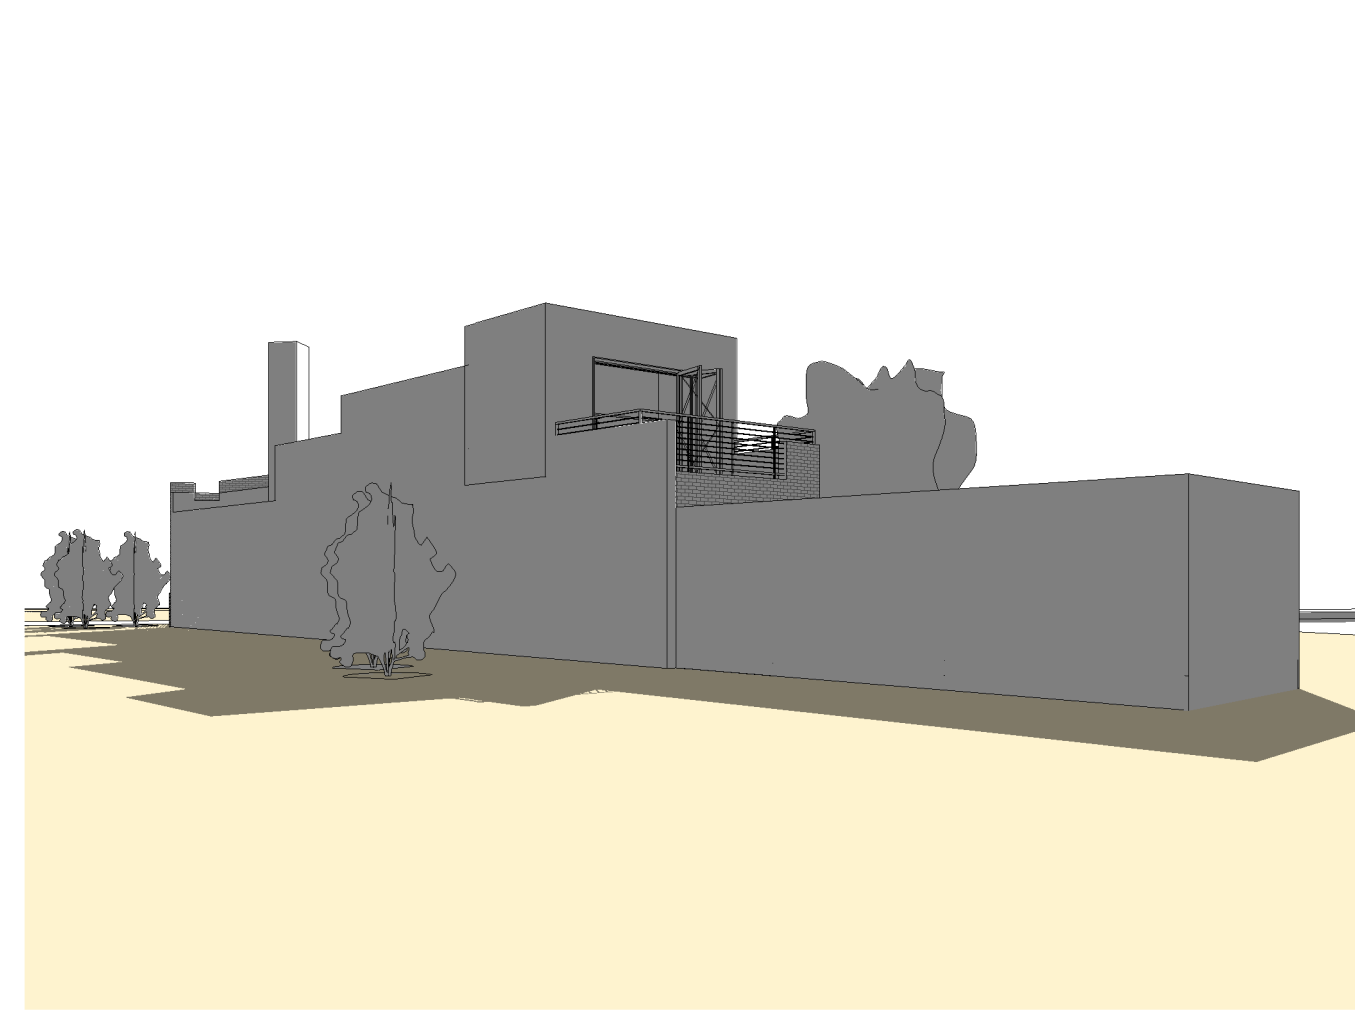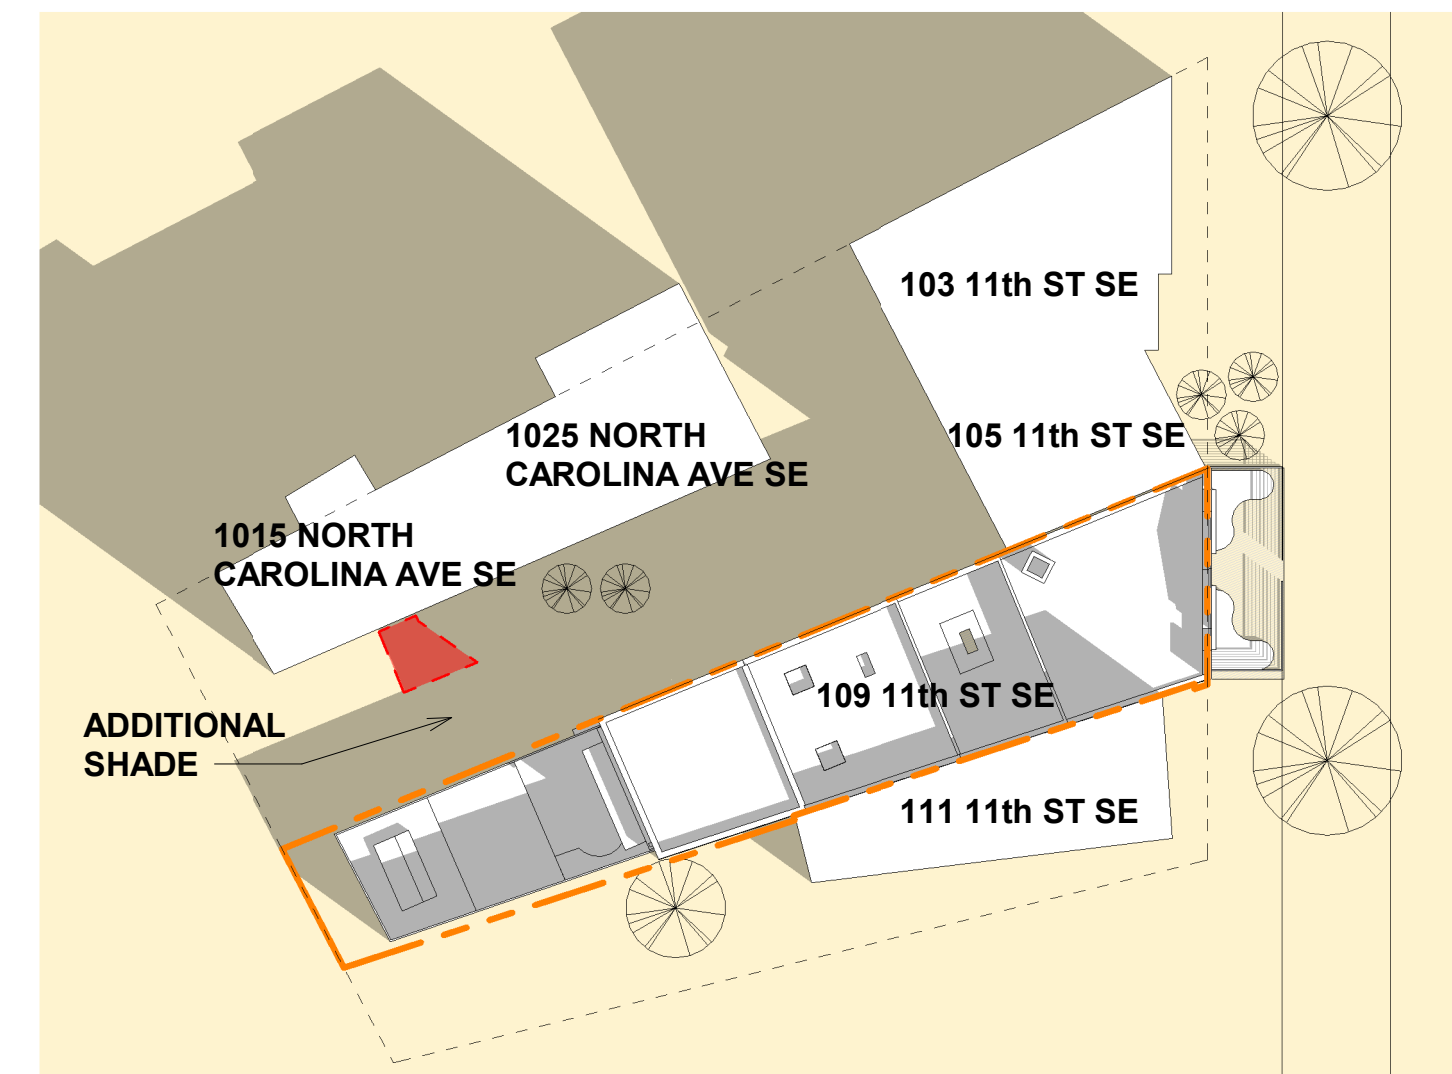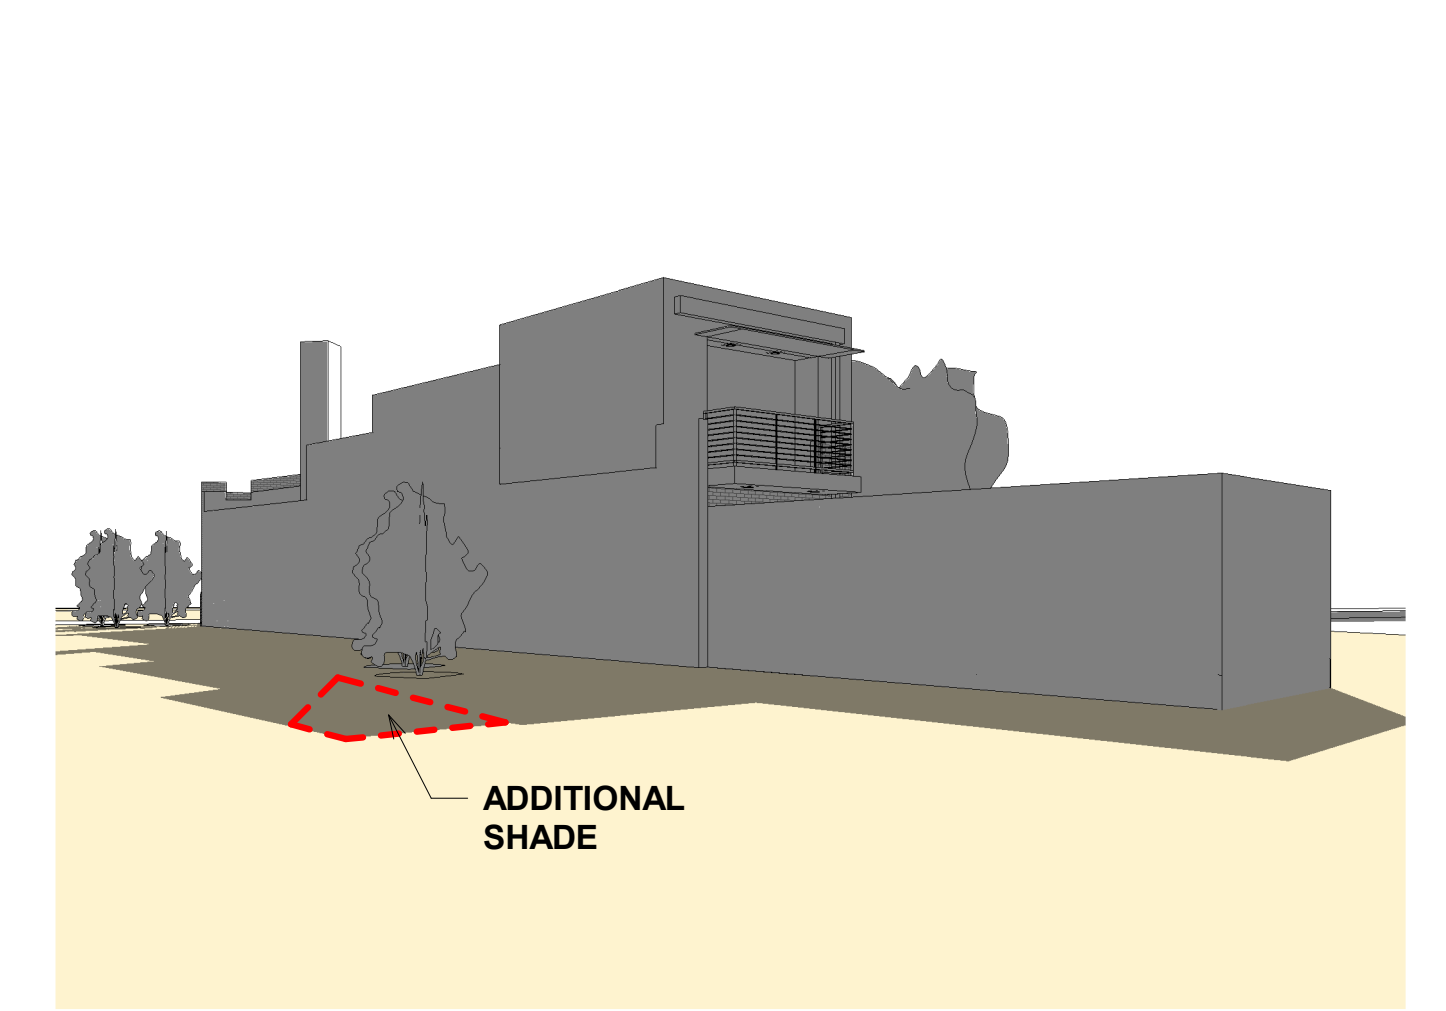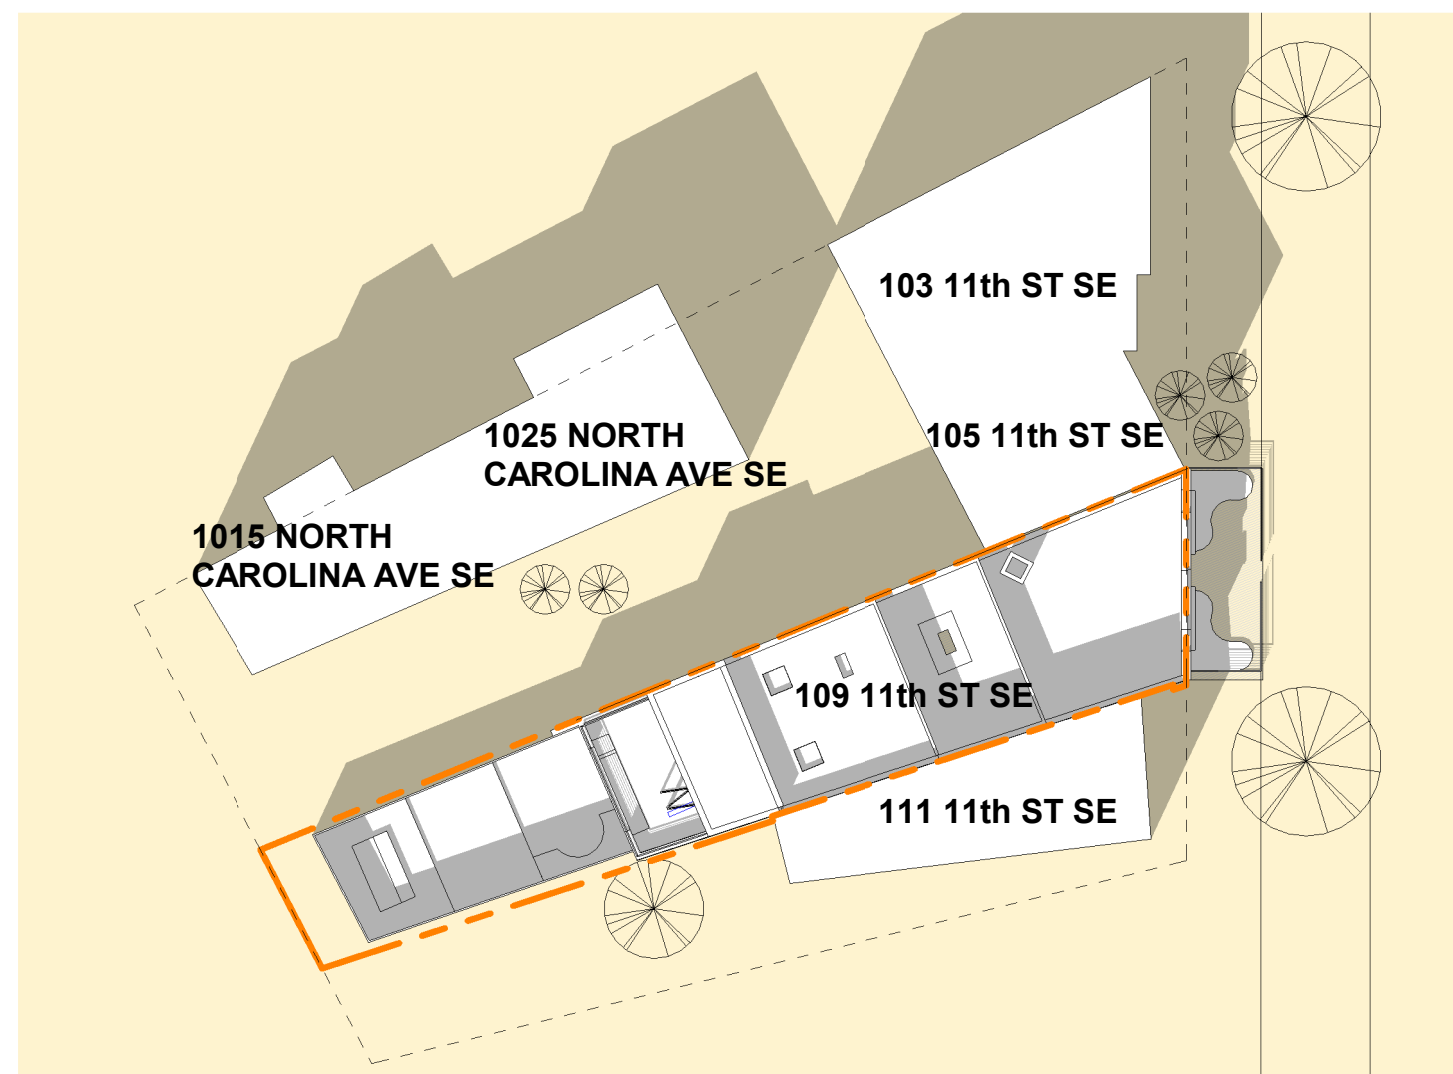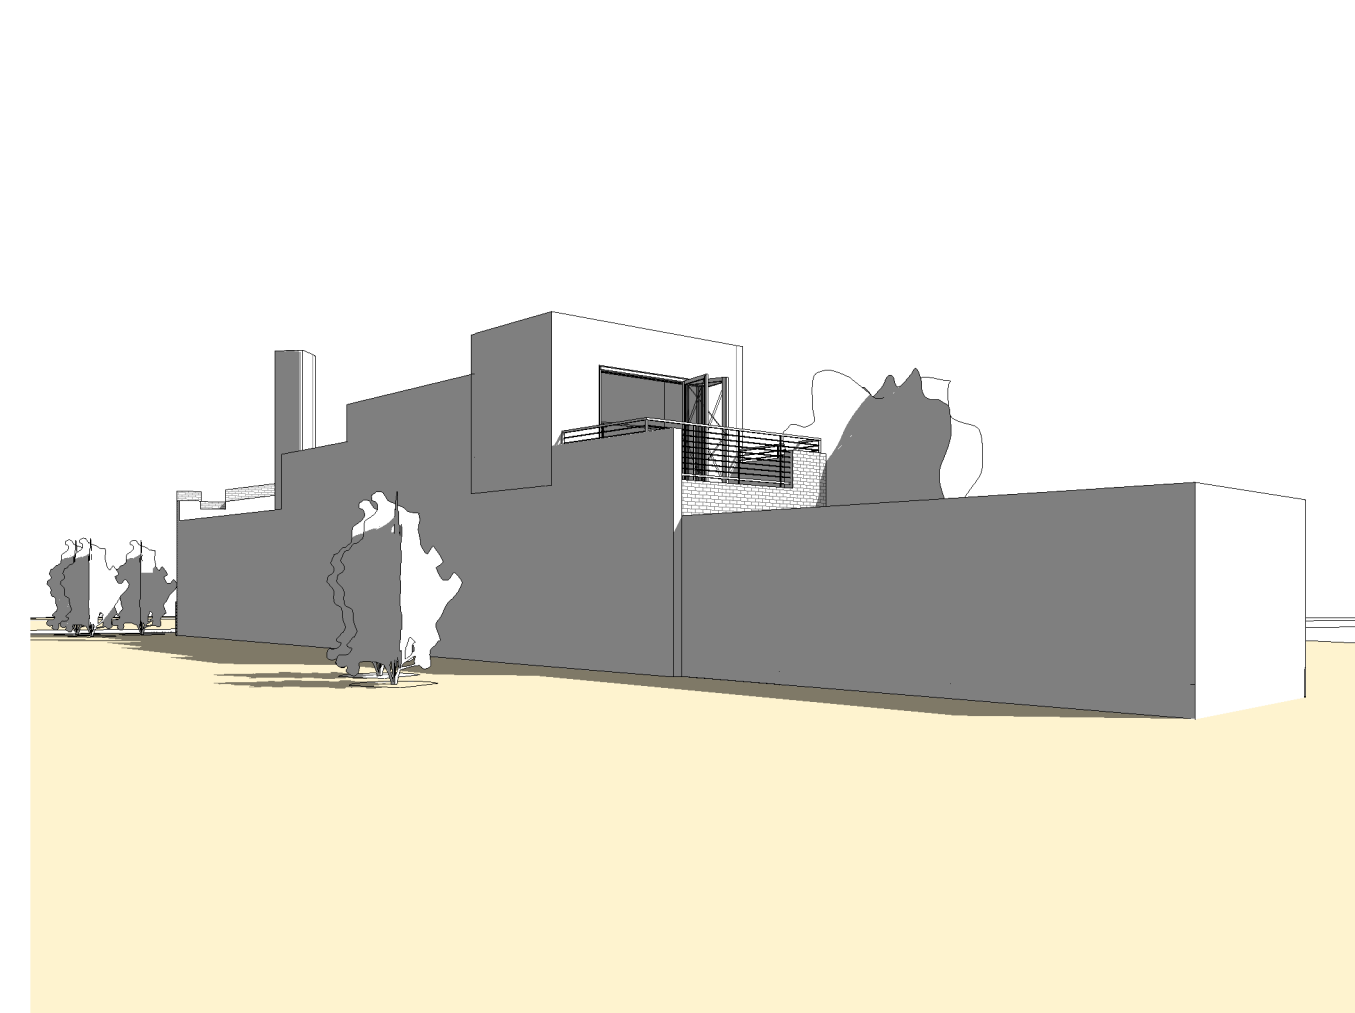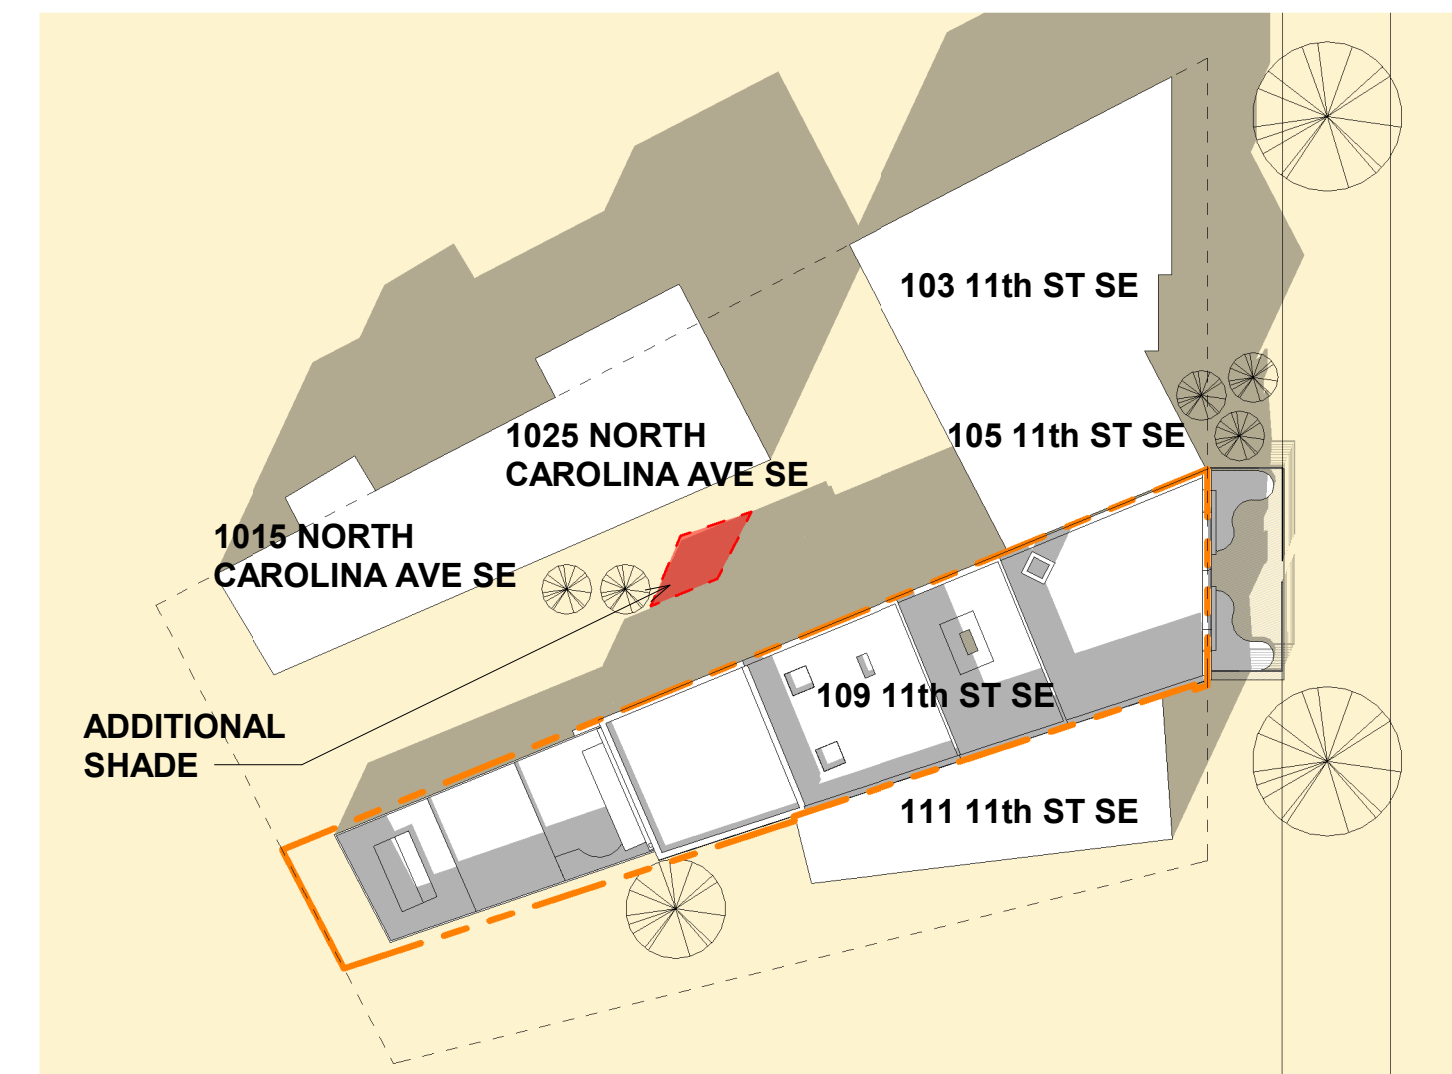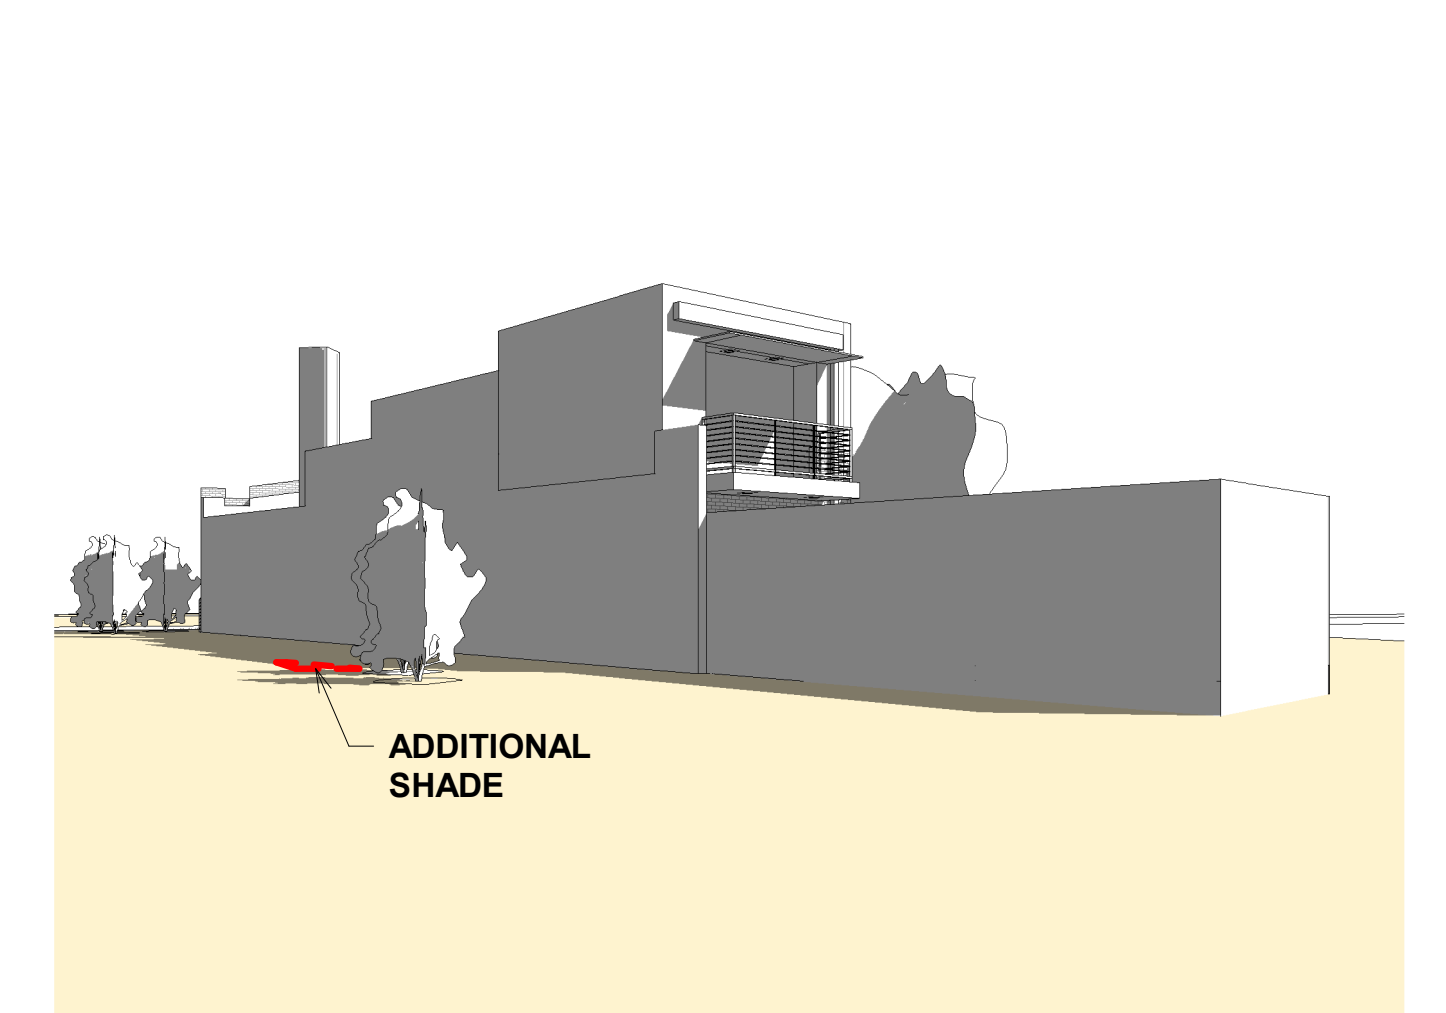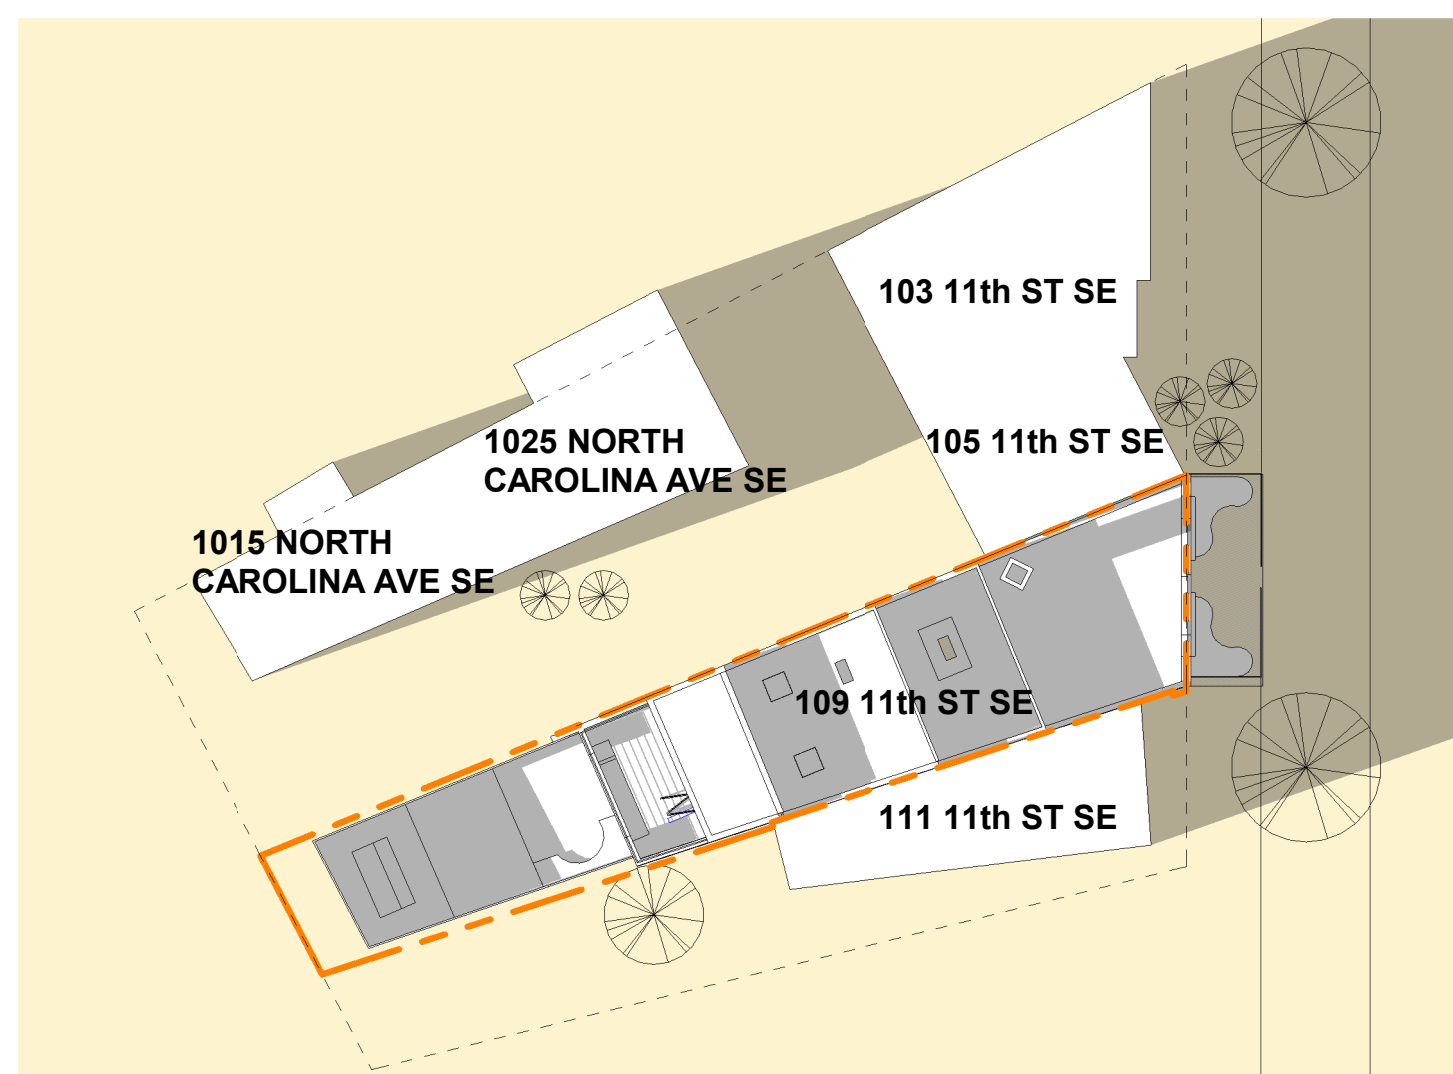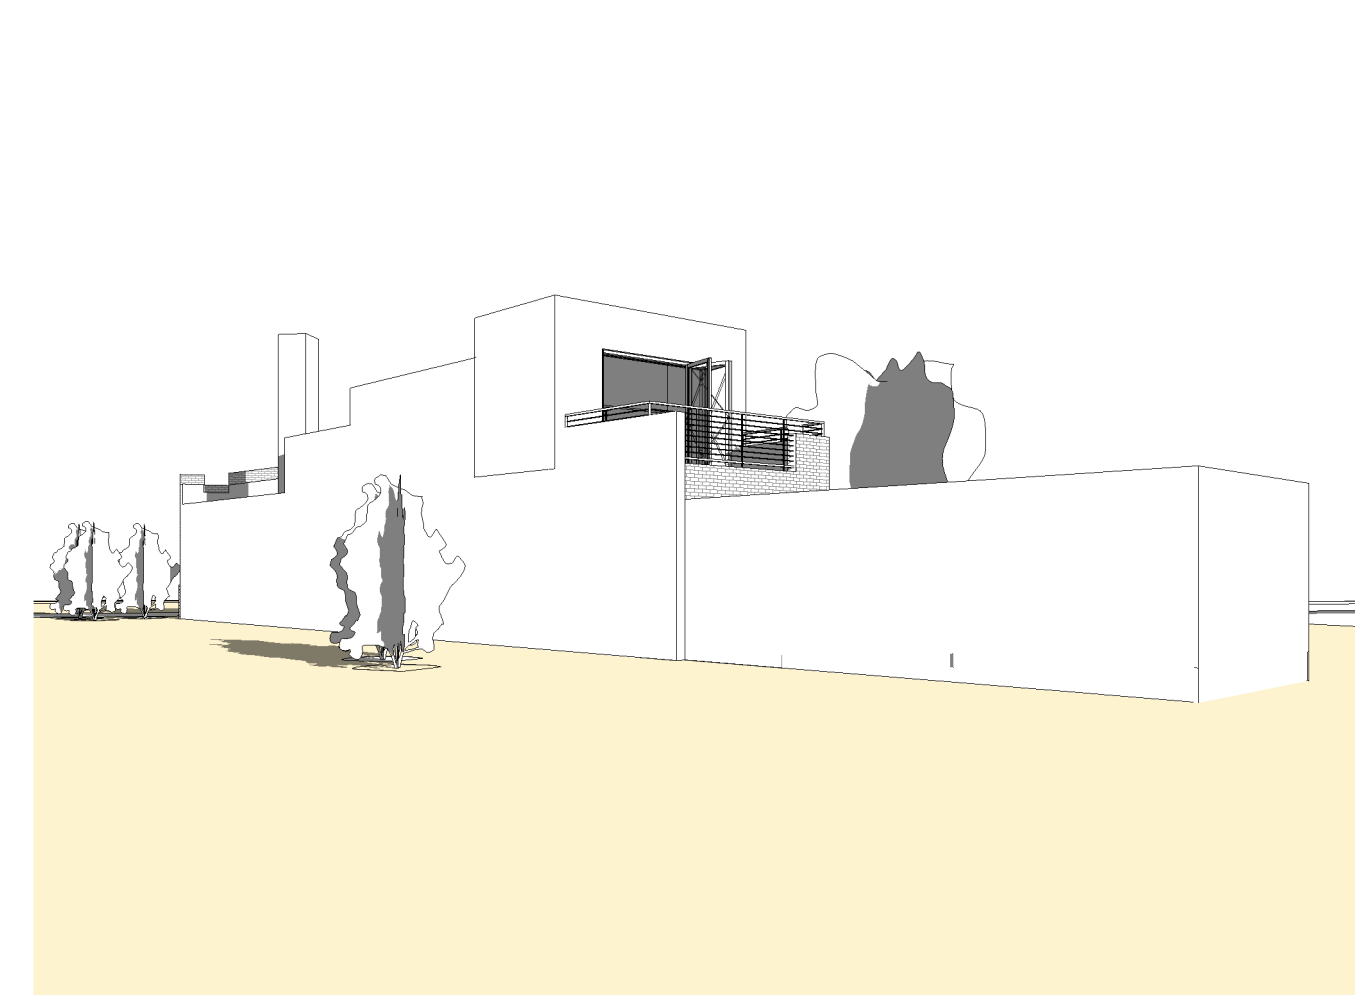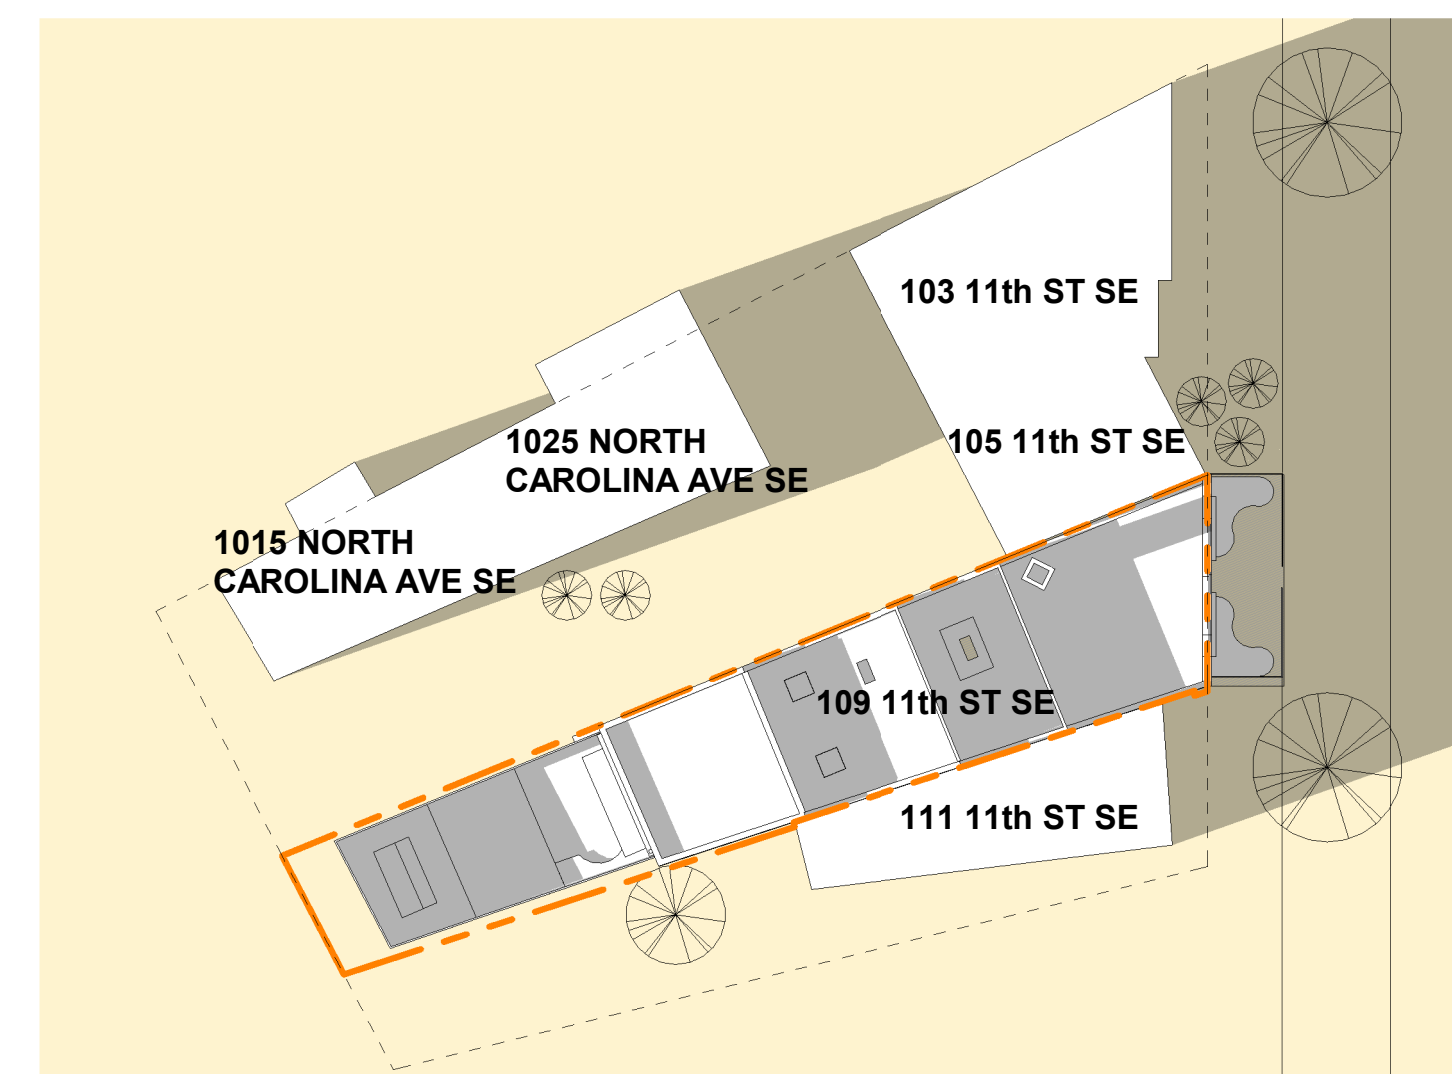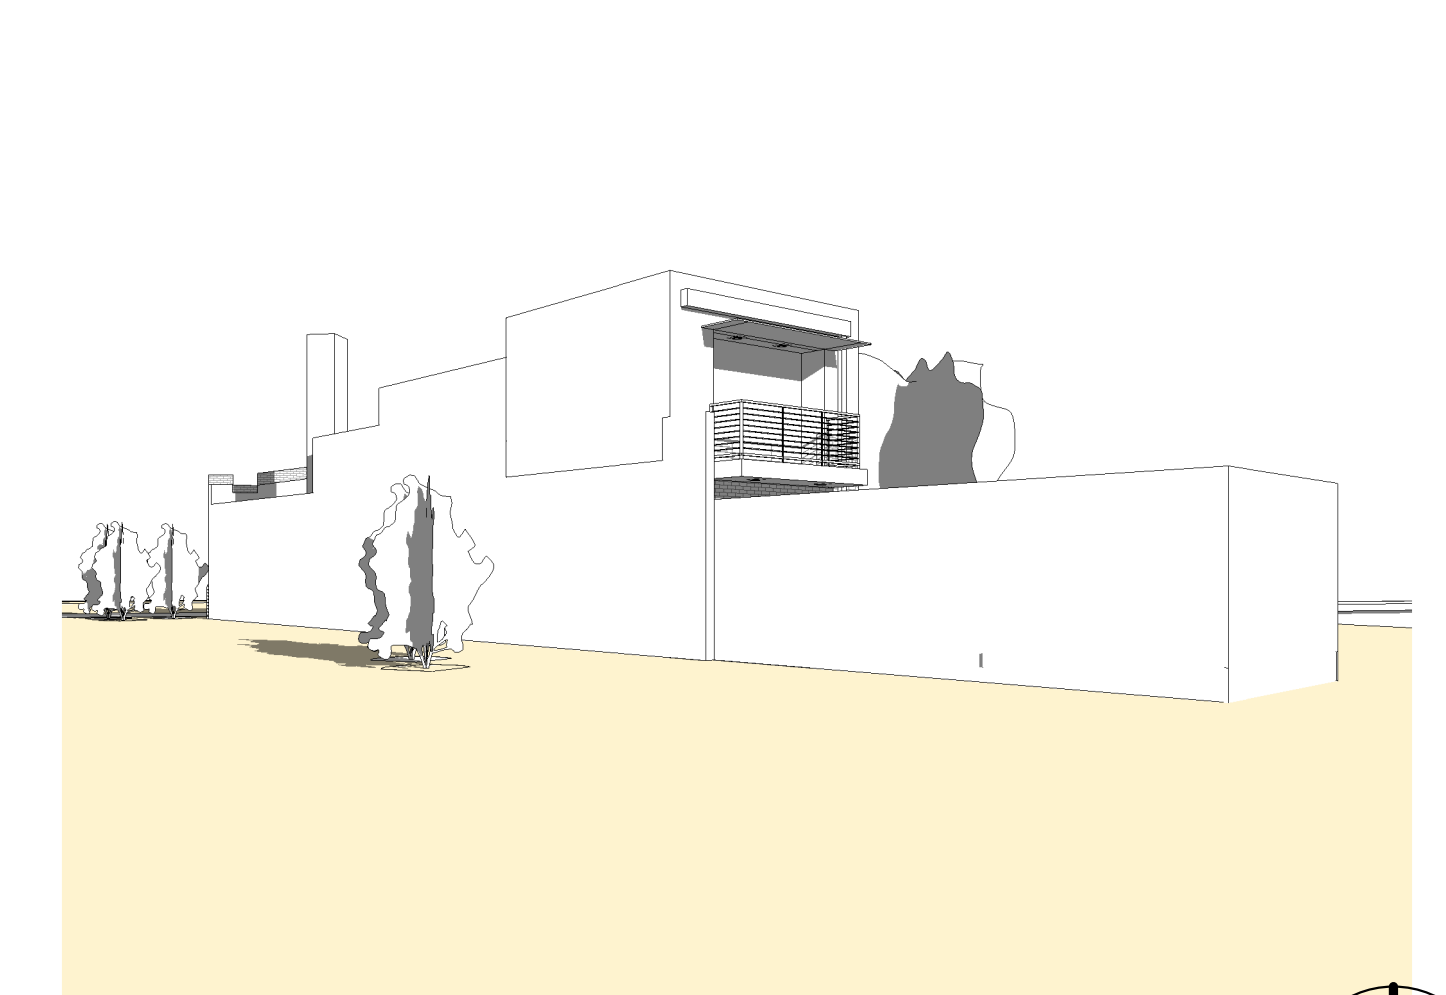PROPOSED CONDITIONS - 1PM

PLAN - MATTER OF RIGHT - 4PM

MATTER OF RIGHT - 4PM

PLAN - PROPOSED CONDITIONS - 4PM

PROPOSED CONDITIONS - 4PM

Labels within plans:
103 11th ST SE
105 11th ST SE
109 11th ST SE
111 11th ST SE
1025 NORTH CAROLINA AVE SE
1015 NORTH CAROLINA AVE SE
ADDITIONAL SHADE

Mallott Arslan Renovation

MAY 2, 2022 | BZA MEETING

SUN STUDIES - SPRING/FALL EQUINOX

3/64" = 1'-0"

inscape studio ©2014