GOVERNMENT OF THE DISTRICT OF COLUMBIA
PERMIT OPERATIONS DIVISION
PLANS APPROVED
Permit No. BCIV23001110 Date 11/16/23

These plans are conditionally approved as submitted or noted during plan review and are subject to field inspection. Approved plans must be kept on site and are needed for all inspections. No changes or modifications to these plans. Changes require a revision permit with the revised plans. Trade Permits are required for trade work e.g. Electrical or Plumbing

Structural Review - Glenn Kechejian - 11-16-2023
DDOT Review - Shawntanishia Zackery - 11-16-2023
DOEE SE-SW Review - Saba Gharavi - 11-16-2023
HPRB Review - Timothy Denbee - 11-16-2023
DC Water Review - Vahid Bihardi - 11-16-2023

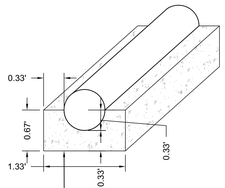

CONCRETE PIPE CRADLE DETAIL
SCALE: 1"=1'

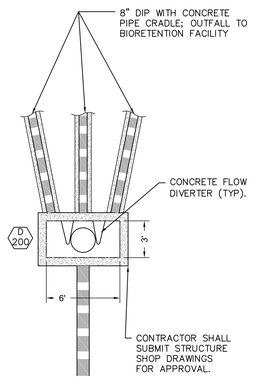

STRUCTURE D200 DETAIL
SCALE: 1"=5'

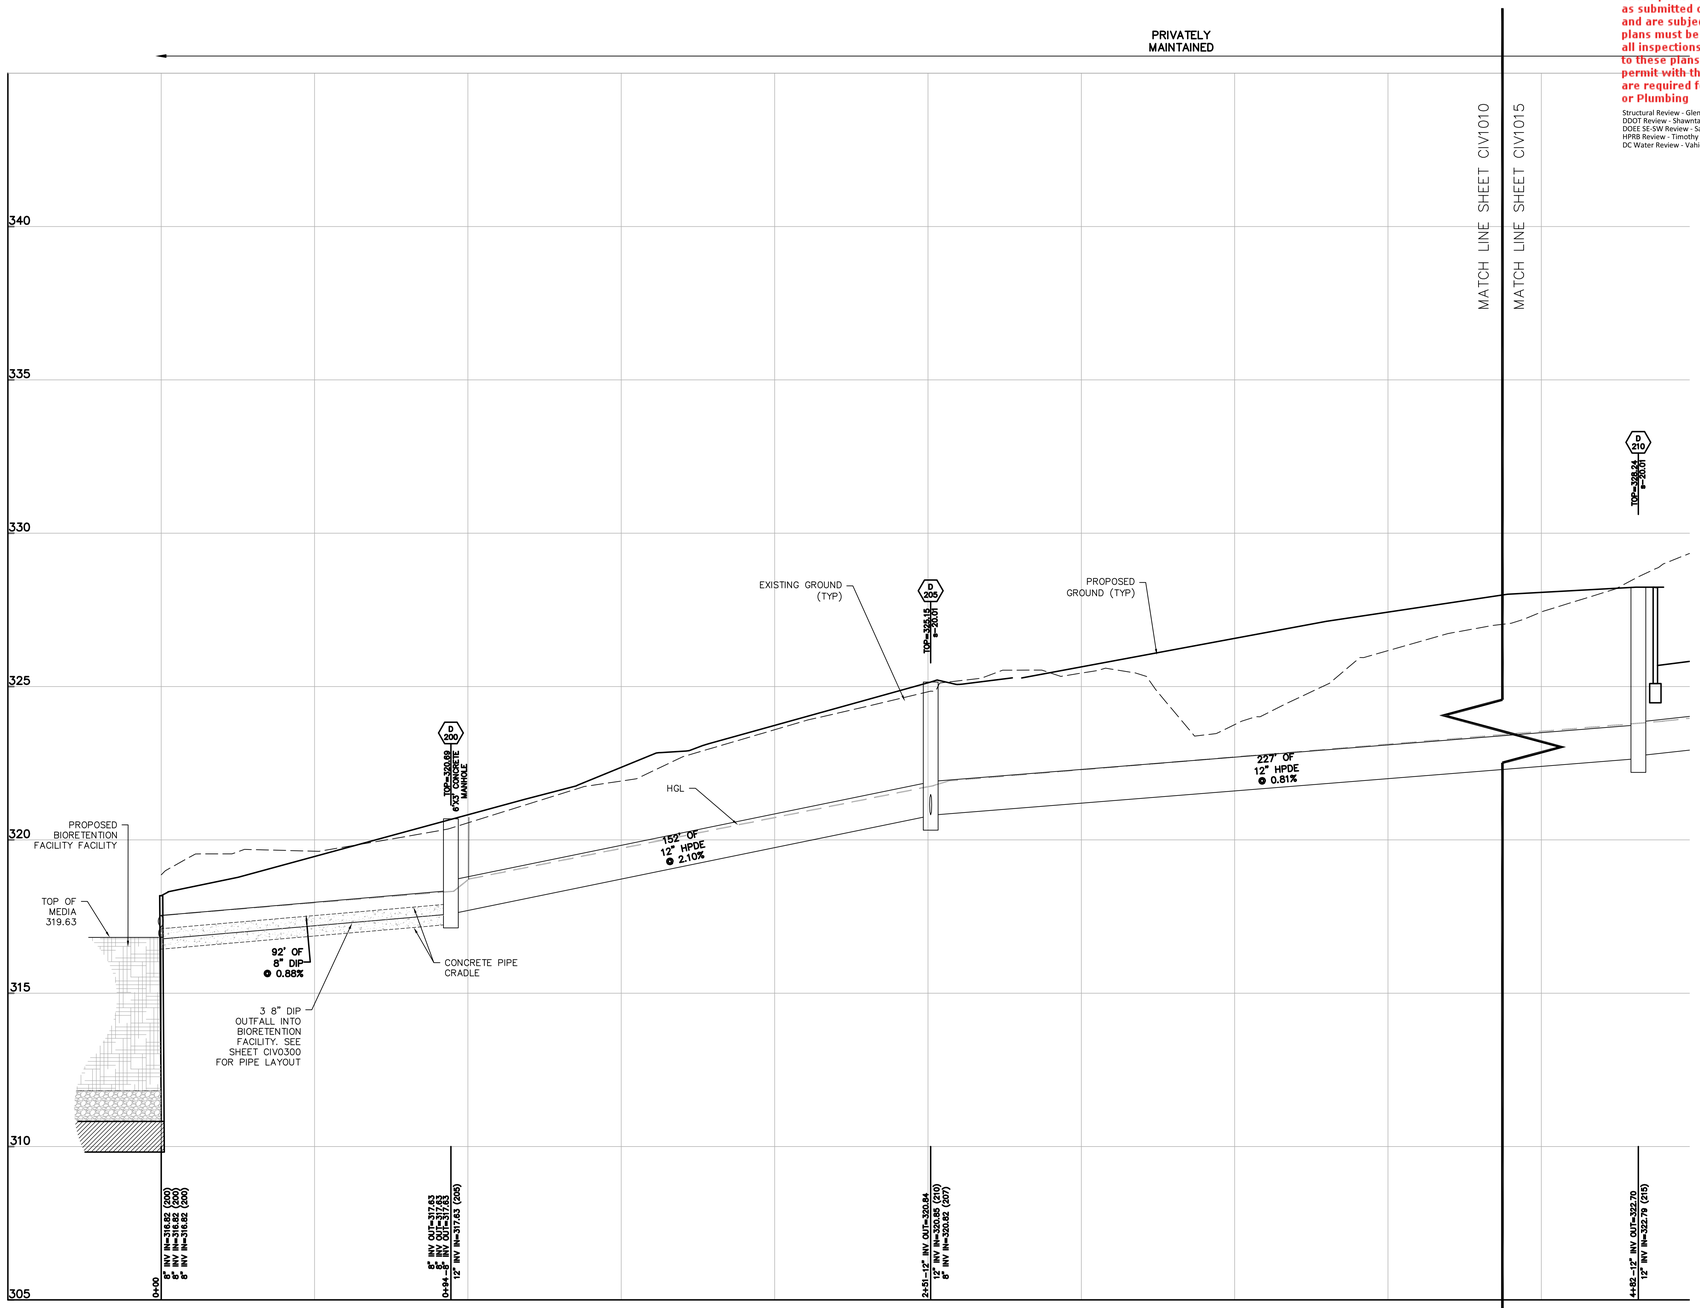

BIORETENTION TO D235
HORIZ. 1"=20
VERT. 1"=2
(ON SITE)

TEST PIT NOTE:
INFORMATION CONCERNING UNDERGROUND UTILITIES WAS OBTAINED FROM AVAILABLE RECORDS. THE CONTRACTOR SHALL DETERMINE THE EXACT LOCATION, ELEVATIONS, AND SIZES OF EX. UTILITIES BY DIGGING TESTS PITS BY HAND AT ALL POINTS OF CONNECTION AND AT CROSSINGS. RESULTS FROM THESE TEST PITS SHALL BE SUBMITTED TO THE ARCHITECT FIVE (5) WORKING DAYS PRIOR TO COMMENCING CONSTRUCTION AND/OR ORDERING MATERIALS.

"FOR LOCATION OF UTILITIES CALL 8-1-1 or 1-800-257-7777 OR LOG ON TO or 48 HOURS IN ADVANCE OF ANY WORK IN THIS VICINITY"

GRAPHIC SCALE
30 0 15 30 60 120
(IN FEET)
1 inch = 30 ft.

**NOTE
THE INFORMATION, DESIGN AND CONTENT OF THE DRAWINGS OR DOCUMENTS ATTACHED HERETO ARE PROPRIETARY TO VIKA CAPITOL, LLC AND CONSTITUTE ITS PROPRIETARY INTELLECTUAL PROPERTY. THE ATTACHED DRAWINGS AND/OR DOCUMENTS MUST NOT BE FORWARDED, SHARED, COPIED, REPRODUCED, ALTERED, MODIFIED, OR USED FOR ANY PURPOSE, IN ANY FORMAT, WITHOUT PRIOR WRITTEN AUTHORIZATION FROM VIKA CAPITOL, LLC. VIOLATIONS MAY RESULT IN PROSECUTION. ONLY APPROVED, SIGNED AND SEALED PLANS OR DRAWINGS MAY BE UTILIZED FOR CONSTRUCTION PURPOSES.

DISTRICT OF COLUMBIA
RYAN D. OLIVER
PE900770
3/7/2023
CIVIL
PROFESSIONAL ENGINEER

VIKA CAPITOL
ENGINEERS ★ PLANNERS ★ LANDSCAPE ARCHITECTS ★ SURVEYORS
PROJECT COORDINATOR:
BRIAN RUHL
ruhl@vikacapitol.com
VIKA CAPITOL, LLC ★ 4910 MASSACHUSETTS AVENUE, NW SUITE 16
WASHINGTON, DC 20016 ★ PHONE: 202.244.4140
WWW.VIKACAPITOL.COM

MARET SCHOOL
PROPOSED ATHLETIC FIELDS
SQUARE 2319, LOT 832
5901 UTAH AVE. NW
WASHINGTON, D.C. 20015

UTILITY PROFILES

VIKA CAPITOL REVISIONS

#	DATE	DESCRIPTION

DATE: 23-FEB-2023
DES. KUO DWN. BJR
SCALE: AS SHOWN
PROJECT/FILE NO. VC0626D
SHEET NO. CIV1010

Board of Zoning Adjustment
District of Columbia
CASE NO.21100
EXHIBIT NO.233

S:\VC05-1000\VC0626D - 5901 Utah Ave. NW -Final Eng\civil\construction documents\VC0626D_400.dwg, - Mar 30, 2023 At 5:23:16 PM

LAYOUT: CIV1010, Plotted By: merkel