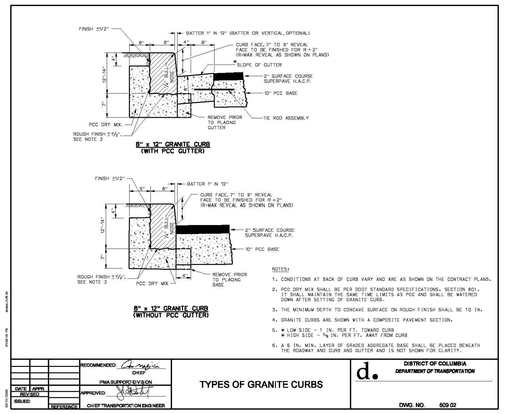

1 CIV0910 **GRANITE CURB DETAIL**
NOT TO SCALE

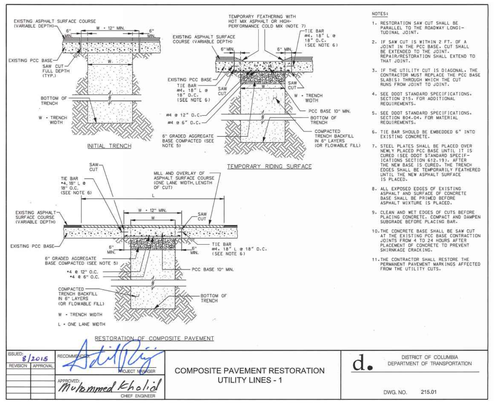

2 CIV0910 **PAVEMENT RESTORATION DETAIL**
NOT TO SCALE

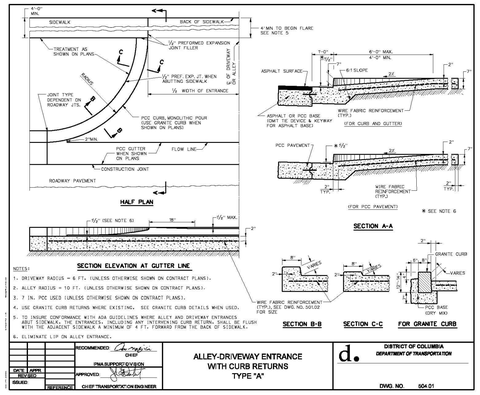

3 CIV0910 **ALLEY/DRIVEWAY CURB ENTRANCE TYPE 'A'**
NOT TO SCALE

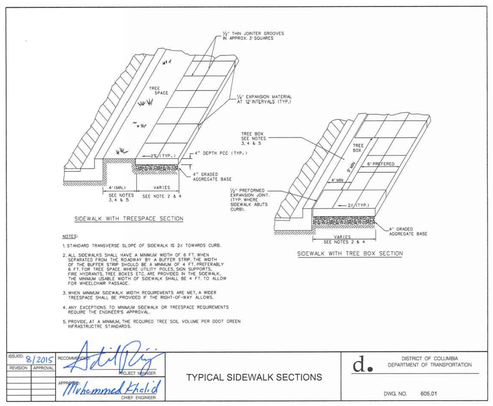

4 CIV0910 **TYPICAL SIDEWALK DETAIL**
NOT TO SCALE

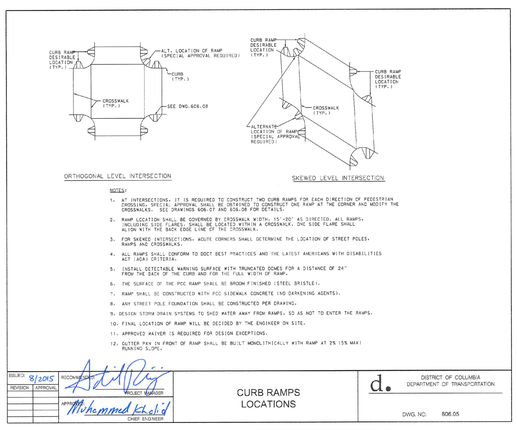

5 CIV0910 **DDOT WHEELCHAIR/BIKE CURB RAMP LOCATIONS**
NOT TO SCALE

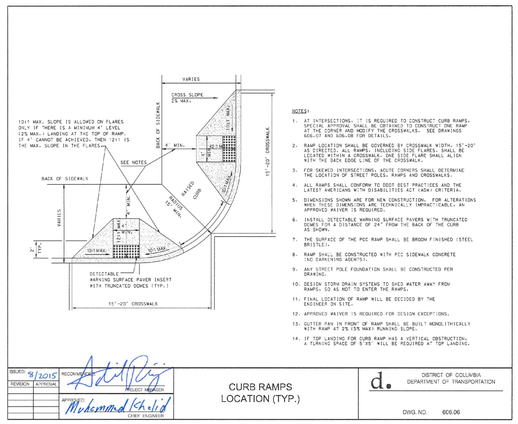

6 CIV0910 **DDOT WHEELCHAIR/BIKE RAMP DETAILS**
NOT TO SCALE

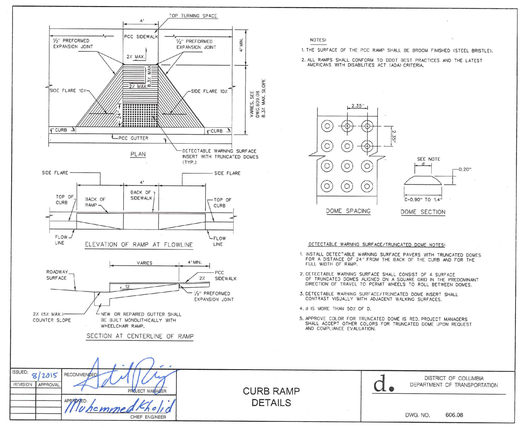

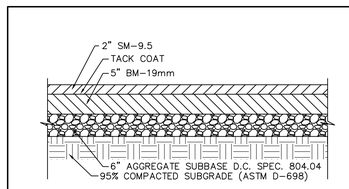

DDOT PAVEMENT SECTIONS NOTES:

ALL NEW PAVEMENT IN THE PUBLIC ROADWAYS IS TO BE INSTALLED PER DDOT STANDARDS AND SPECIFICATIONS. CONTRACTOR TO COORDINATE WITH DDOT ON FINAL PAVEMENT SECTION PRIOR ORDERING MATERIAL EXTENTS & PRIOR TO INSTALLATION.

MINIMUM PAVEMENT SECTIONS:

NOTE: THESE SECTIONS MAY BE MODIFIED BASED ON CBR VALUES TAKEN IN THE FIELD BY A CERTIFIED GEOTECHNICAL ENGINEER.

MINIMUM ASPHALT PAVEMENT SECTION		
TREATED SUB-GRADE OR BASE	HOT MIX ASPHALT SECTIONS	
	BASE COURSE: 19MM SUPERPAVE MIX	SURFACE COURSE: 9.5MM SUPERPAVE MIX
6"	5"	2"

MINIMUM PORTLAND CEMENT CONCRETE BASE PAVEMENT	
TREATED SUB-GRADE OR BASE	PCC PAVEMENT
6"	10"

MINIMUM PORTLAND CEMENT CONCRETE BASE WITH ASPHALT OVERLAY COMPOSITE SECTION			
TREATED SUB-GRADE OR BASE	PCC BASE	HOT MIX ASPHALT SECTIONS	
		LEVELING COURSE	SURFACE COURSE
6"	10"	1"	1 ½"

SPECIFIC MINIMUM SECTION NOTES:

1. ASPHALT PAVEMENT SECTION SHOULD NOT BE USED ON STEEP GRADED AREAS
2. ALL PCC PAVEMENTS SHALL BE REINFORCED WITH WIRE MESH AS DESCRIBED IN THE DDOT'S LATEST STANDARD SPECIFICATIONS FOR HIGHWAY STRUCTURES.
3. PCC COMPOSITE SECTION: FOR RESIDENTIAL, NON-FEDERAL, (LOCAL) STREETS, 8 IN. PCC BASE FOR COMPOSITE SECTION MAY BE CONSIDERED ON A CASE-BY-CASE BASIS WHEN APPROVED BY THE DDOT INSPECTOR.

7 CIV0910 **TYPICAL PAVEMENT SECTION DETAILS**
NOT TO SCALE

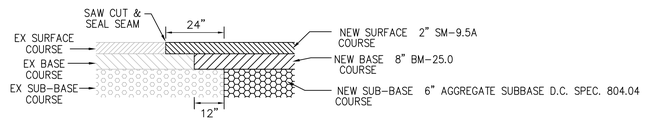

8 CIV0910 **HEEL CUT DETAIL**
NOT TO SCALE

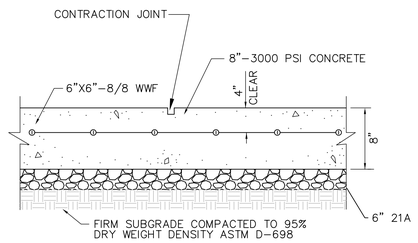

10 CIV0910 **CONCRETE PAD DETAIL**
NOT TO SCALE

GOVERNMENT OF THE DISTRICT OF COLUMBIA
PERMIT OPERATIONS DIVISION
PLANS APPROVED
Permit No. BCIV2300110 Date 11/16/23

These plans are conditionally approved as submitted or noted during plan review and are subject to field inspection. Approved plans must be kept on site and are needed for all inspections. No changes or modifications to these plans. Changes require a revision permit with the revised plans. Trade Permits are required for trade work, e.g. Electrical or Plumbing

Structural Review - Glenn Kechejian - 11-16-2023
DDOT Review - Shwantanisha Zackery - 11-16-2023
DDEE SE-SW Review - Saba Gharavi - 11-16-2023
HPRB Review - Timothy Dennee - 11-16-2023
DC Water Review - Vahid Bihardi - 11-16-2023

VIKA CAPITOL
ENGINEERS ★ PLANNERS ★ LANDSCAPE ARCHITECTS ★ SURVEYORS
PROJECT COORDINATOR:
BRIAN RUHL
ruhl@vikacapitol.com
VIKA CAPITOL, LLC ★ 4910 MASSACHUSETTS AVENUE, NW SUITE 16 ★ WASHINGTON, DC 20016 ★ PHONE: 202.244.4140 ★ WWW.VIKACAPITOL.COM

MARET SCHOOL
PROPOSED ATHLETIC FIELDS
SQUARE 2319, LOT 832
5901 UTAH AVE. NW
WASHINGTON, D.C. 20015

SITE DETAILS

VIKA CAPITOL REVISIONS

#	DATE	DESCRIPTION

**NOTE
THE INFORMATION, DESIGN AND CONTENT OF THE DRAWINGS OR DOCUMENTS ATTACHED HERETO ARE PROPRIETARY TO VIKA CAPITOL, LLC AND CONSTITUTE ITS PROPRIETARY WORK PRODUCT. THE DRAWINGS, ATTACHED DOCUMENTS, OR THE DOCUMENTS MUST NOT BE ADVANCED, SHARED, COPIED, DIGITALLY CONVERTED, MODIFIED, OR USED FOR ANY PURPOSE, IN ANY FORMAT, WITHOUT PRIOR WRITTEN AUTHORIZATION FROM VIKA CAPITOL, LLC. VIOLATIONS MAY RESULT IN PROSECUTION. ONLY APPROVED, SIGNED AND SEALED PLANS OR DRAWINGS MAY BE UTILIZED FOR CONSTRUCTION PURPOSES.

DATE: 23-FEB-2023
DES. KUO DWN. BJR
SCALE: AS SHOWN
PROJECT/FILE NO. VC0626D
SHEET NO. CIV0910

DISTRICT OF COLUMBIA KYLE U. OLIVER PE900770 3/17/2023 CIVIL PROFESSIONAL ENGINEER

Board of Zoning Adjustment District of Columbia
CASE NO.21100
EXHIBIT NO.30

S:\0001-1000\0626D - 5901 Utah Ave. NW - Final Eng\Used\construction documents\VC0626D_800.dwg - Mar 29, 2023 AT 12:28:39 PM

LAYOUT: CIV0910 SITE DETS, Plotted By: merkel