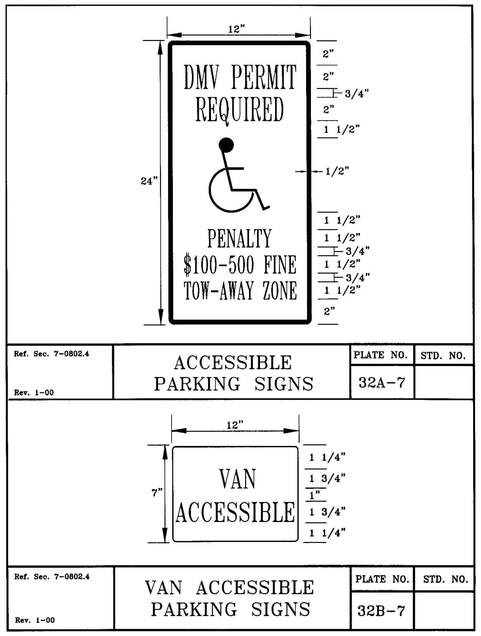

1 CIV0930 ACCESSIBLE PARKING SPACE SIGN

NOT TO SCALE

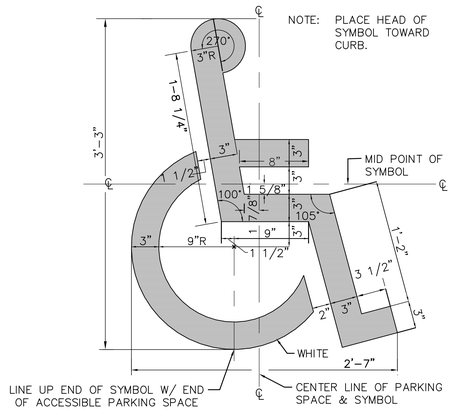

2 CIV0930 ACCESSIBLE SPACE ACCESS STENCIL LAYOUT

NOT TO SCALE

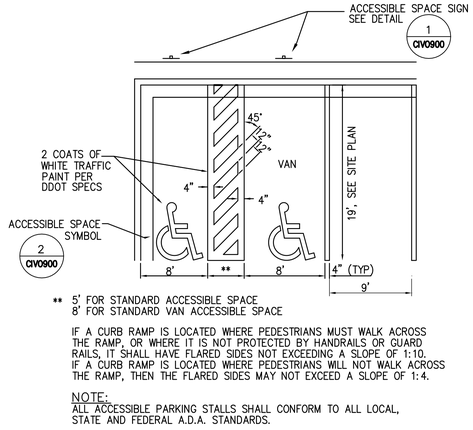

** 5' FOR STANDARD ACCESSIBLE SPACE
8' FOR STANDARD VAN ACCESSIBLE SPACE

IF A CURB RAMP IS LOCATED WHERE PEDESTRIANS MUST WALK ACROSS THE RAMP, OR WHERE IT IS NOT PROTECTED BY HANDRAILS OR GUARD RAILS, IT SHALL HAVE FLARED SIDES NOT EXCEEDING A SLOPE OF 1:10. IF A CURB RAMP IS LOCATED WHERE PEDESTRIANS WILL NOT WALK ACROSS THE RAMP, THEN THE FLARED SIDES MAY NOT EXCEED A SLOPE OF 1:4.

NOTE:
ALL ACCESSIBLE PARKING STALLS SHALL CONFORM TO ALL LOCAL, STATE AND FEDERAL A.D.A. STANDARDS.

3 CIV0930 ACCESSIBLE PARKING STALL LAYOUT

NOT TO SCALE

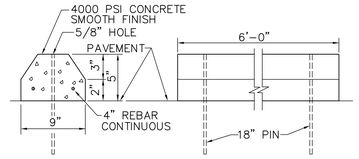

4 CIV0930 CONCRETE WHEEL STOP

NOT TO SCALE

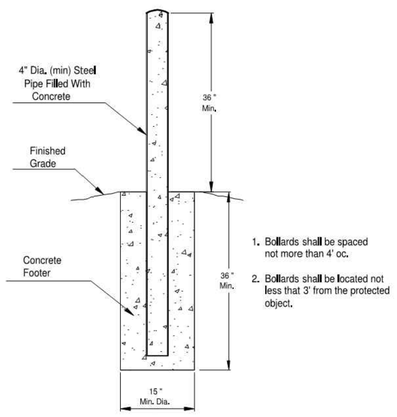

1. Bollards shall be spaced not more than 4' oc.
2. Bollards shall be located not less that 3' from the protected object.

Typical Bollard Detail

5 CIV0930 BOLLARD DETAIL

NOT TO SCALE

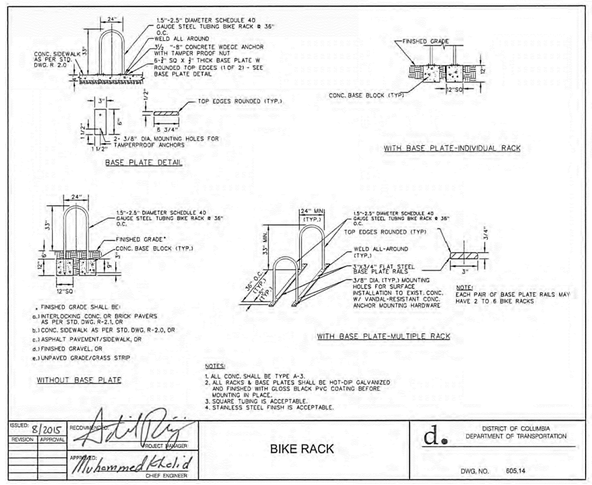

* FINISHED GRADE SHALL BE:
a.) INTERLOCKING CONC OR BRICK PAVERS AS PER STD. DWG. R-2.1, OR
b.) CONC. SIDEWALK AS PER STD. DWG. R-2.0, OR
c.) ASPHALT PAVEMENT/SIDEWALK, OR
d.) FINISHED GRAVEL, OR
e.) UNPAVED GRADE/GRASS STRIP

NOTES:
1. ALL CONC. SHALL BE TYPE A-3.
2. ALL RACKS & BASE PLATES SHALL BE HOT-DIP GALVANIZED AND FINISHED WITH GLOSS BLACK PVC COATING BEFORE MOUNTING IN PLACE.
3. SQUARE TUBING IS ACCEPTABLE.
4. STAINLESS STEEL FINISH IS ACCEPTABLE.

ISSUED: 8/2015	RECOMMENDED: Project Engineer	BIKE RACK	DISTRICT OF COLUMBIA DEPARTMENT OF TRANSPORTATION
REVISION / APPROVAL	APPROVED: Chief Engineer		DWG. NO. 605.14

NOTES

- OR APPROVED EQUAL

6 CIV0930 BIKE RACK DETAIL

NOT TO SCALE

GOVERNMENT OF THE DISTRICT OF COLUMBIA
PERMIT OPERATIONS DIVISION
PLANS APPROVED
Permit No. BCIV23000110 Date 11/16/23

These plans are conditionally approved as submitted or noted during plan review and are subject to field inspection. Approved plans must be kept on site and are needed for all inspections. No changes or modifications to these plans. Changes require a revision permit with the revised plans. Trade Permits are required for trade work (e.g. Electrical or Plumbing

Structural Review - Glenn Kechejian - 11-16-2023
DDOT Review - Shawntanishia Zackery - 11-16-2023
DOEE SE-SW Review - Saba Gharavi - 11-16-2023
HPRB Review - Timothy Denbee - 11-16-2023
DC Water Review - Vahid Bihardi - 11-16-2023

VIKA CAPITOL
ENGINEERS ★ PLANNERS ★ LANDSCAPE ARCHITECTS ★ SURVEYORS
PROJECT COORDINATOR:
BRIAN RUHL
ruhl@vikacapitol.com
VIKA CAPITOL, LLC ★ 4910 MASSACHUSETTS AVENUE, NW SUITE 16 ★ WASHINGTON, DC 20016 ★ PHONE: 202.244.4140 ★ WWW.VIKACAPITOL.COM

MARET SCHOOL
PROPOSED ATHLETIC FIELDS
SQUARE 2319, LOT 832
5901 UTAH AVE. NW
WASHINGTON, D.C. 20015

SITE DETAILS

VIKA CAPITOL REVISIONS

#	DATE	DESCRIPTION

DATE: 23-FEB-2023
DES. KUO DWN. BJR
SCALE: AS SHOWN
PROJECT/FILE NO. VC0626D
SHEET NO. CIV0930

Board of Zoning Adjustment
District of Columbia
CASE NO. 21100
EXHIBIT NO. 46

**NOTE:
THE INFORMATION, DESIGN AND CONTENT OF THE DRAWINGS OR DOCUMENTS ATTACHED HERETO ARE PROPRIETARY TO VIKA CAPITOL, LLC AND CONSTITUTE ITS PROPRIETARY INTELLECTUAL PROPERTY. THE ATTACHED DRAWINGS AND/OR DOCUMENTS MUST NOT BE FORWARDED, SHARED, COPIED, DIGITALLY CONVERTED, MODIFIED, OR USED FOR ANY PURPOSE, IN ANY FORMAT, WITHOUT PRIOR WRITTEN CONSENT OF AUTHORIZED VIKA CAPITOL, LLC. VIOLATIONS MAY RESULT IN PROSECUTION. ONLY APPROVED, SIGNED AND SEALED PLANS OR DRAWINGS MAY BE UTILIZED FOR CONSTRUCTION PURPOSES.

DISTRICT OF COLUMBIA
KYE U. OLUFEMI
#PE900770
3/7/2023
CIVIL
PROFESSIONAL ENGINEER

S:\0001-1000\0626D - 5901 Utah Ave. NW - Final Eng\cad\construction documents\VC0626D_300.dwg, ~ Mar 29, 2023 At 12:29:08 PM

LAYOUT: CIV0930 SITE DETS, Plotted By: merkel