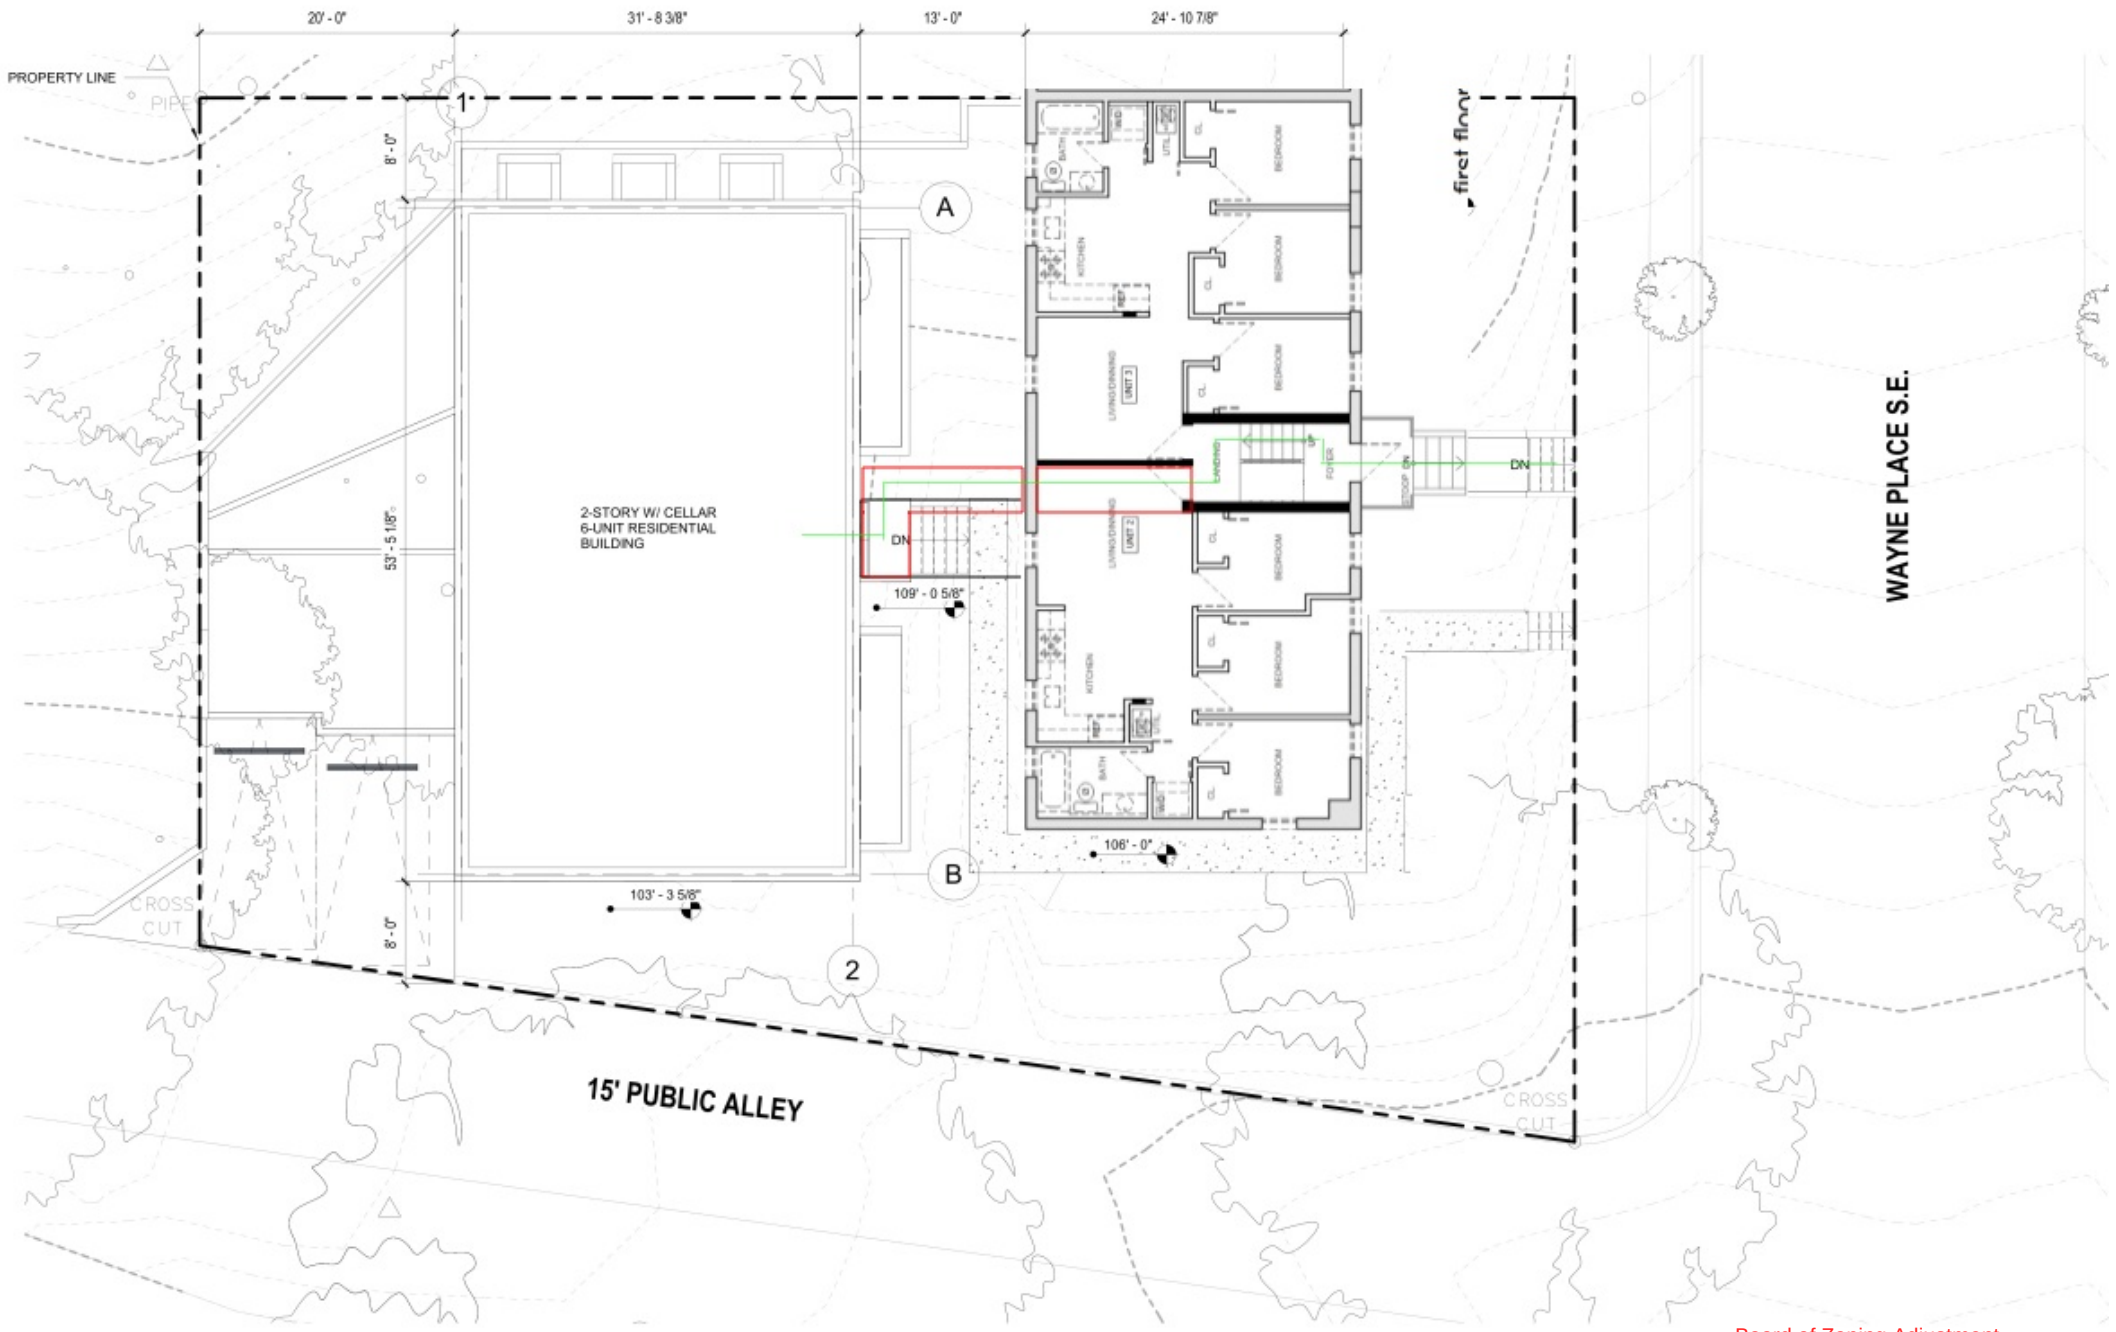

1
A1.00
SITE PLAN
SCALE: 1/8" = 1'-0"

Board of Zoning Adjustment
District of Columbia
CASE NO.21164
EXHIBIT NO.59