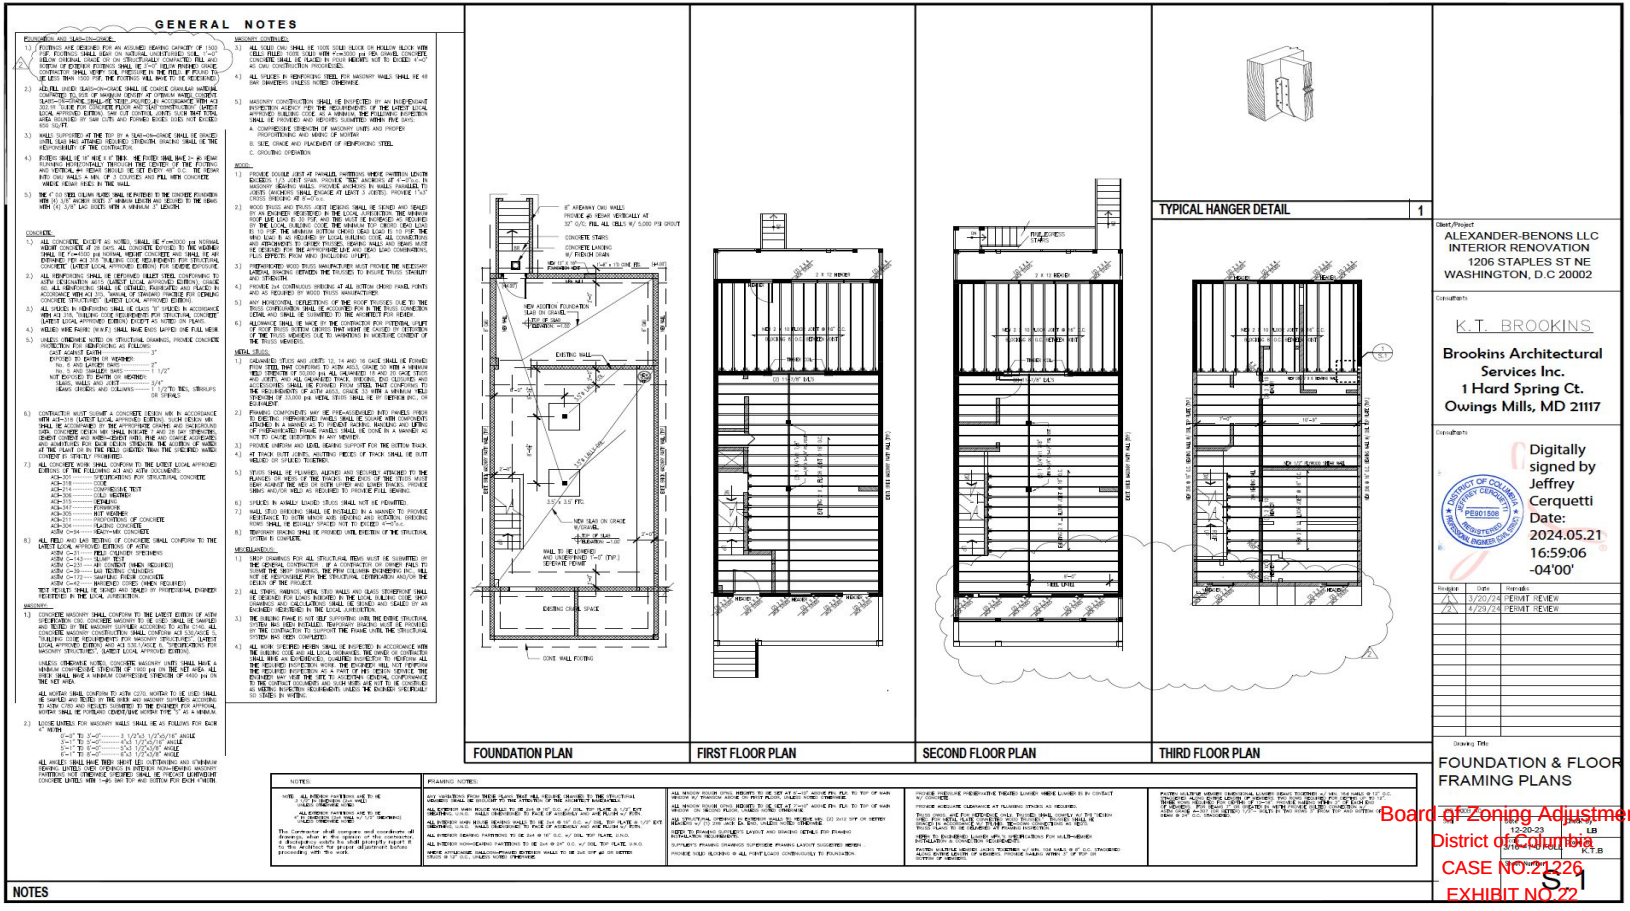

GENERAL NOTES

FOUNDATION PLAN

FIRST FLOOR PLAN

SECOND FLOOR PLAN

THIRD FLOOR PLAN

TYPICAL HANGER DETAIL 1

ALEXANDER-BENONS LLC
INTERIOR RENOVATION
1206 STAPLES ST NE
WASHINGTON, D.C 20002

K.T. BROOKINS

Brookins Architectural Services Inc.
1 Hard Spring Ct.
Owings Mills, MD 21117

Digitally signed by Jeffrey Cerquetti
Date: 2024.05.21 16:59:06 -04'00'

Revision	Date	Description
2	3/20/24	PERMIT REVIEW
1	4/29/24	PERMIT REVIEW

FOUNDATION & FLOOR FRAMING PLANS

Board of Zoning Adjustment
District of Columbia
CASE NO.21226
EXHIBIT NO.22

S1