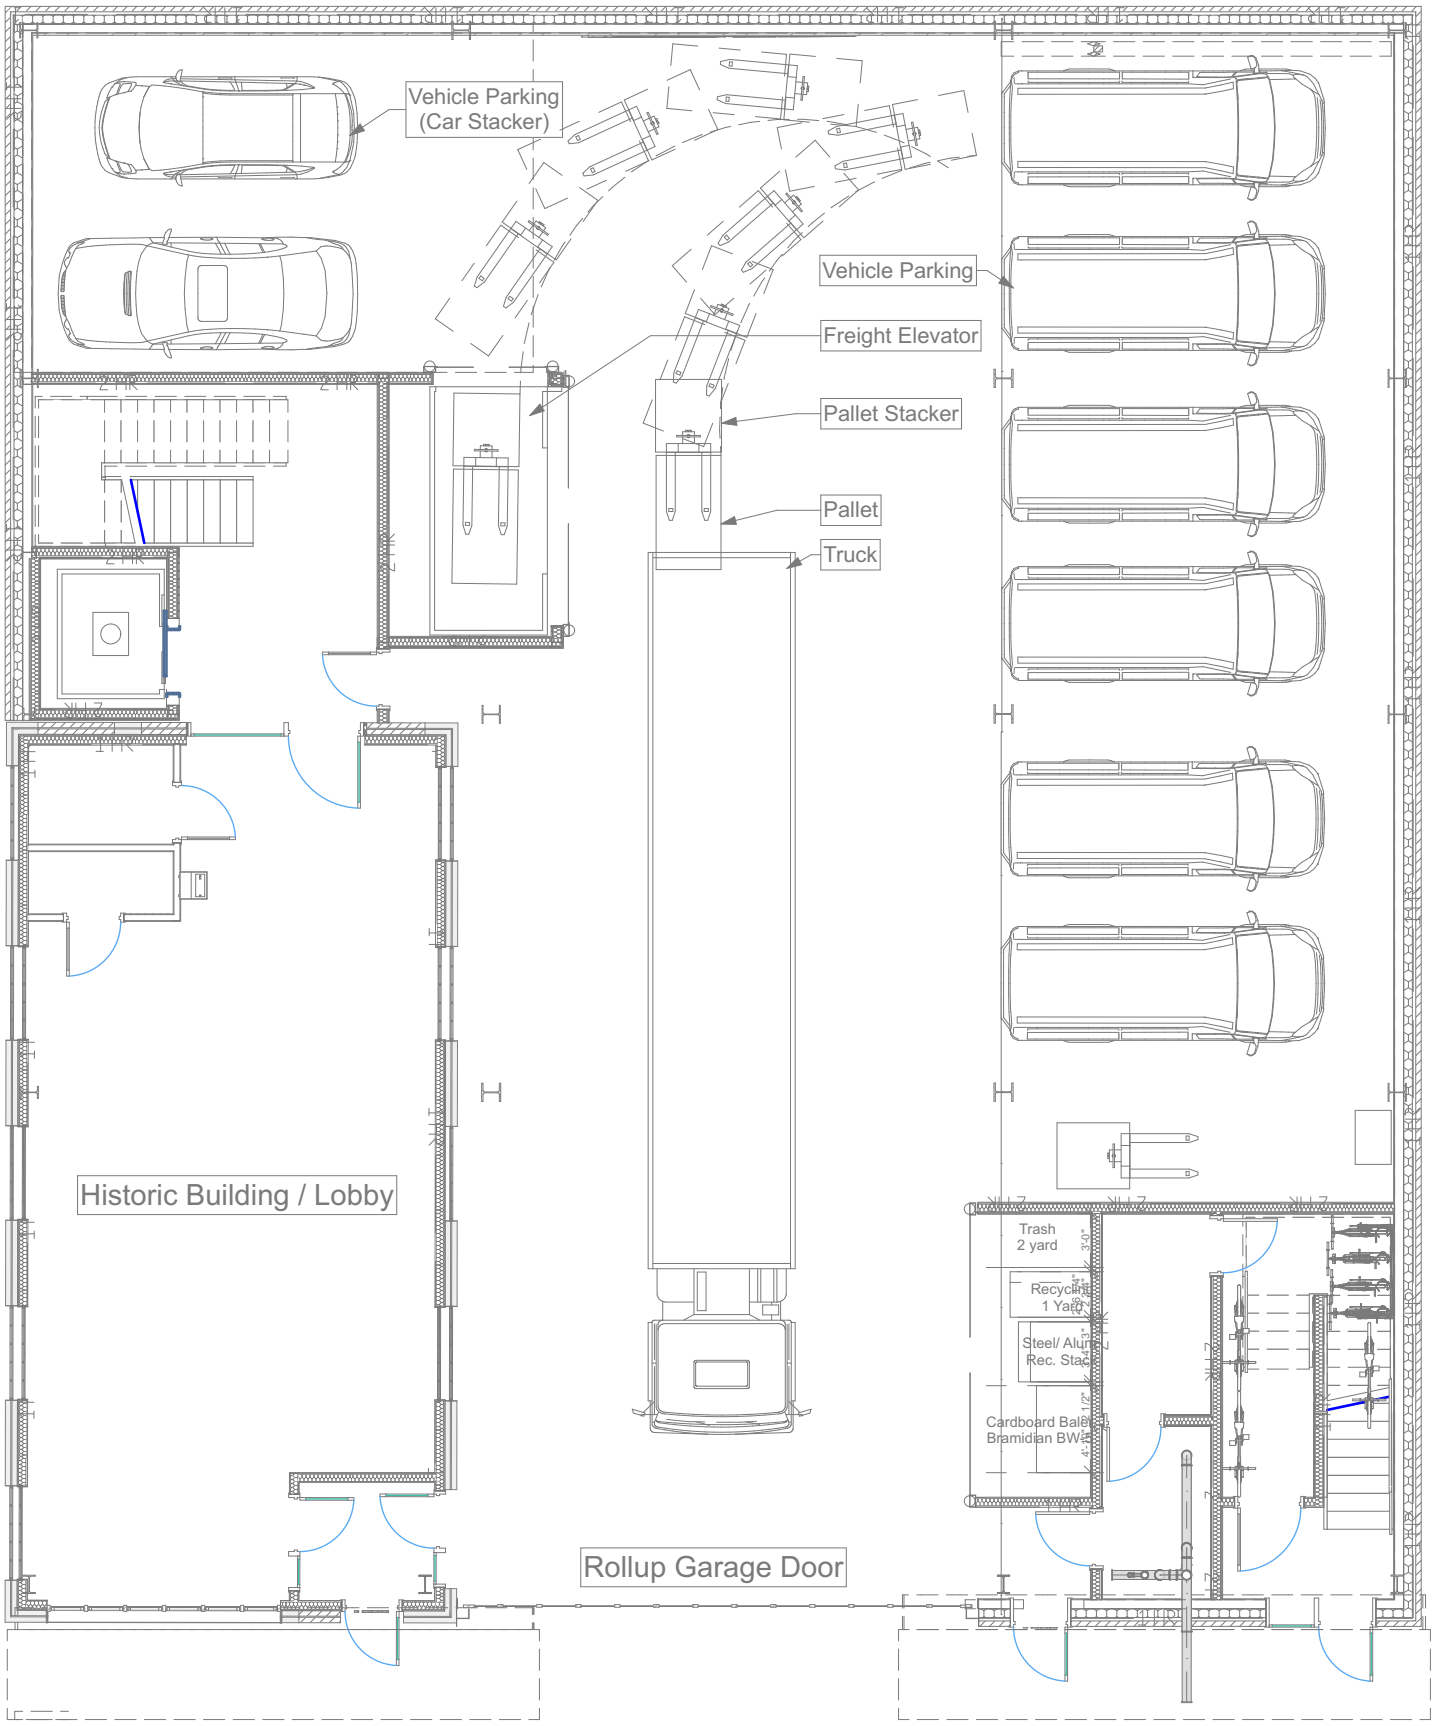

1
20.1

Exhibit F: Garage Plan, Illustrating Transfer of Pallets from Truck to Freight Elevator

SCALE: 3/32" = 1'-0"

Board of Zoning Adjustment
District of Columbia
CASE NO.21233
EXHIBIT NO.27

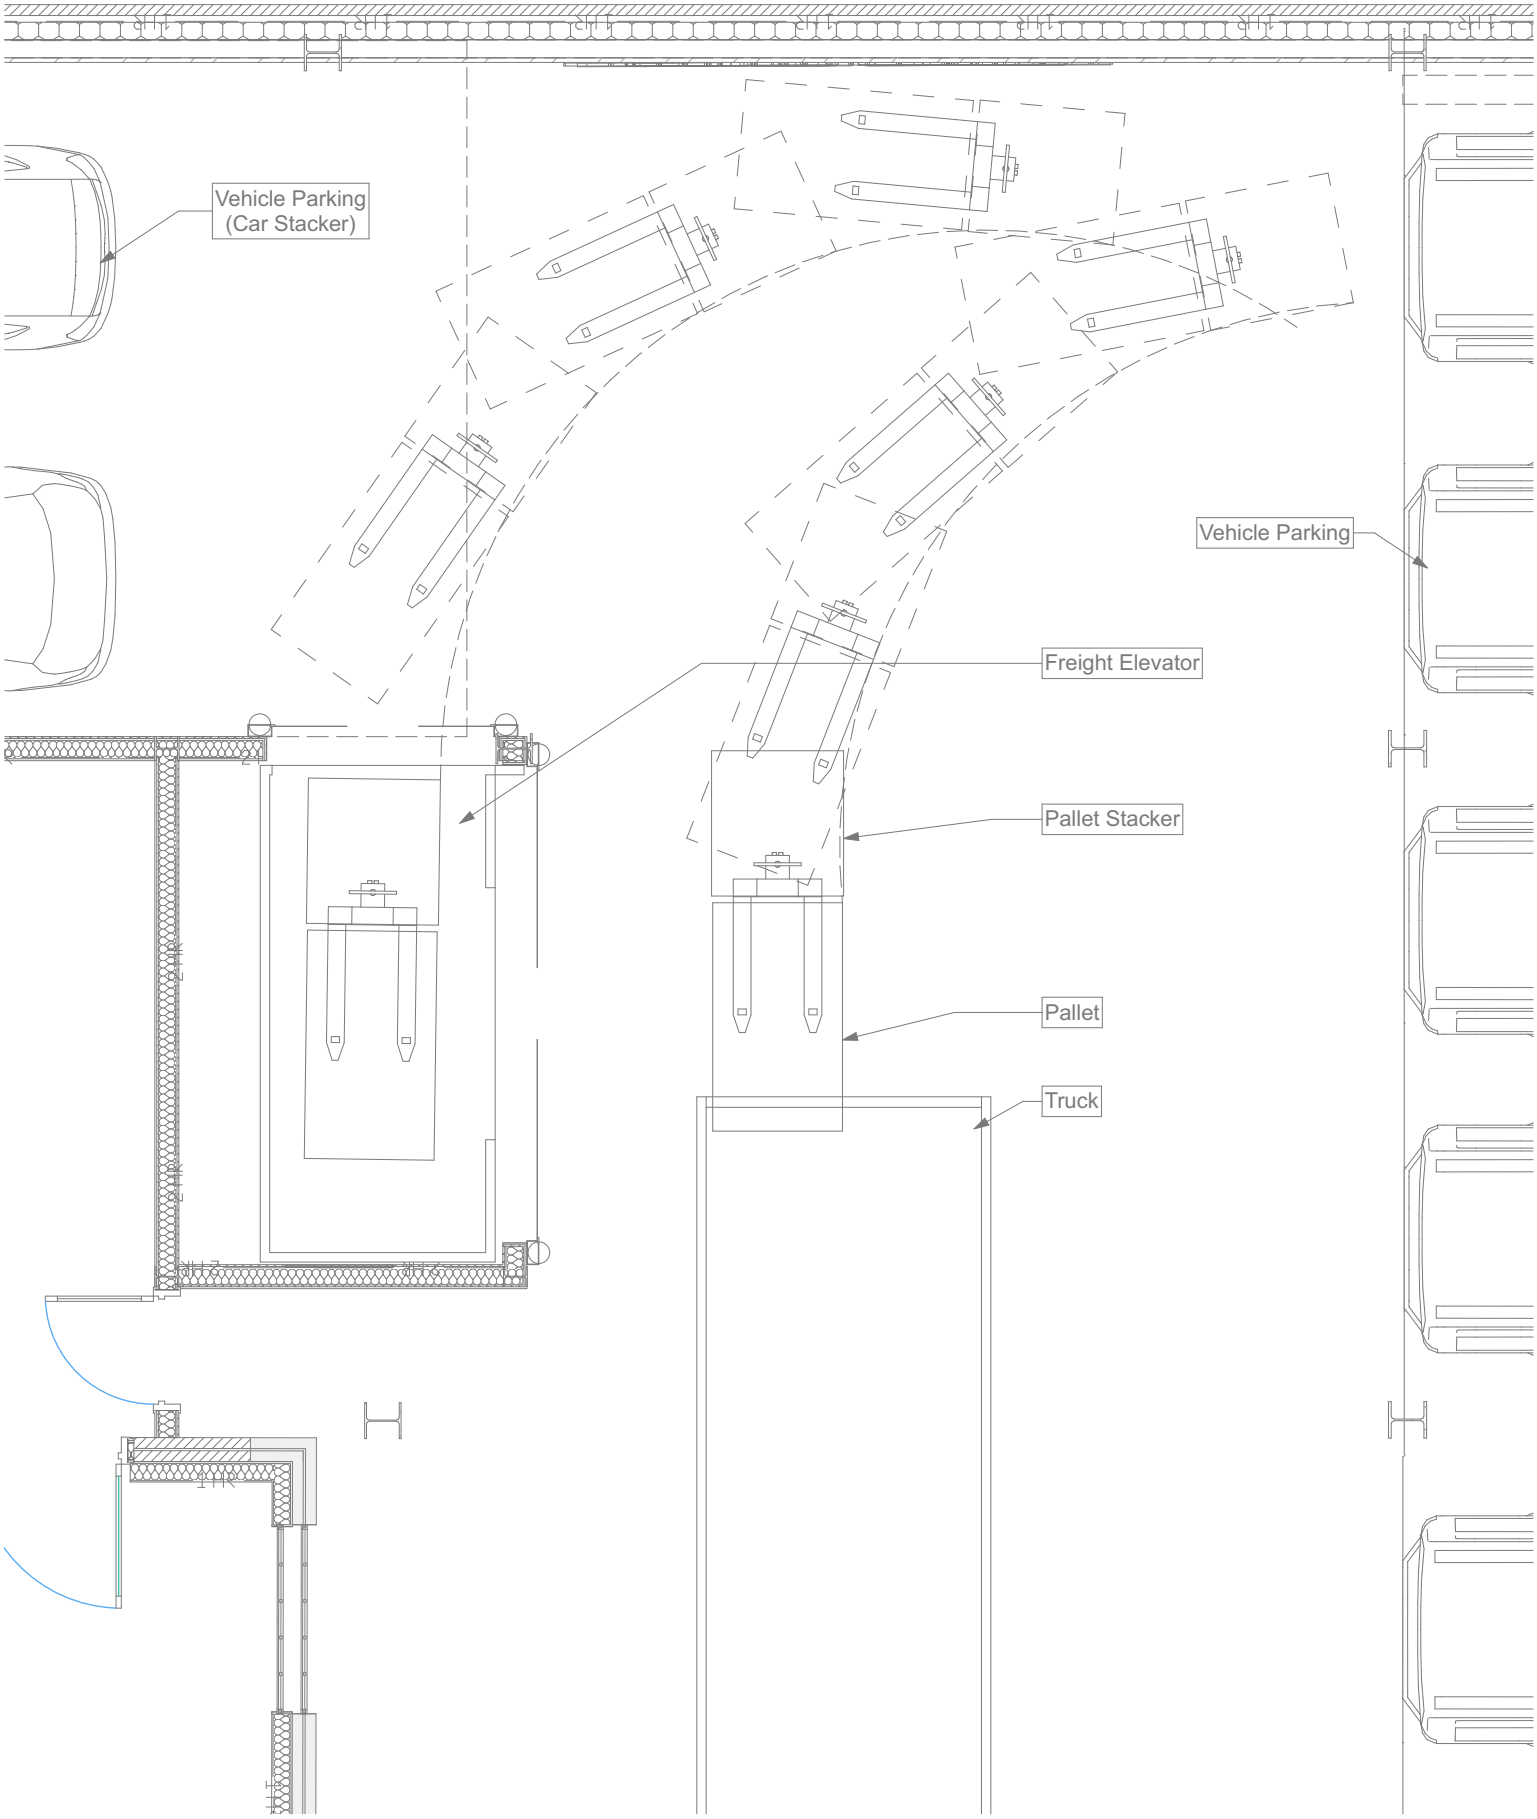

1
20.2

Garage Plan, Illustrating Transfer of Pallets from Truck to Freight Elevator - Enlargement

SCALE: 3/16" = 1'-0"

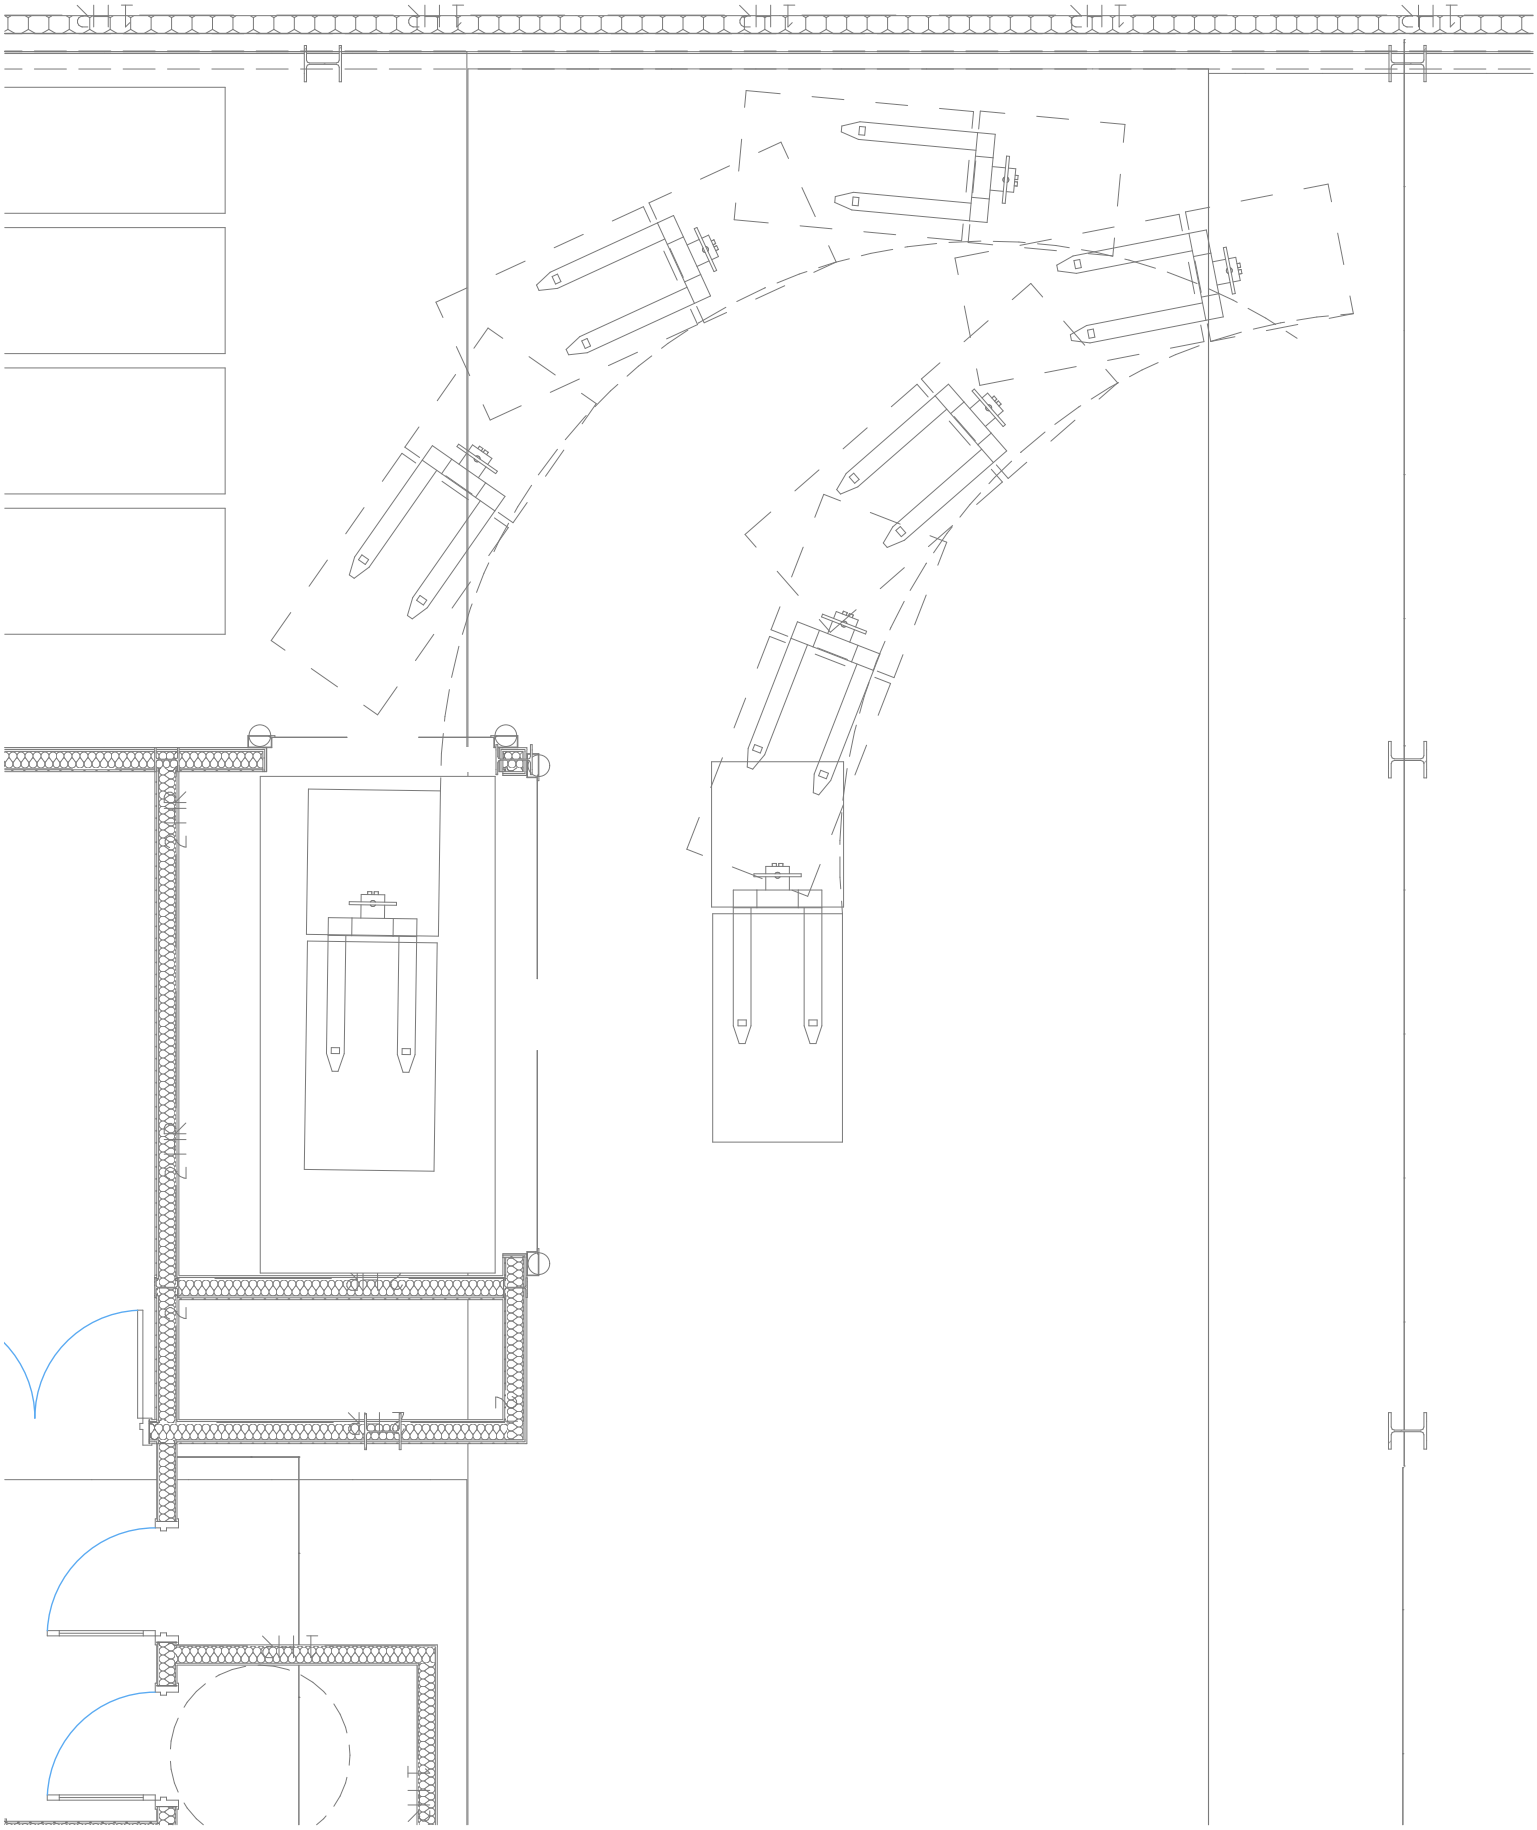

1
20.4

Warehouse Floors 2 and 3 Plan, Illustrating Transfer of Pallets from Freight Elevator to Warehouse Area

SCALE: 3/16" = 1'-0"