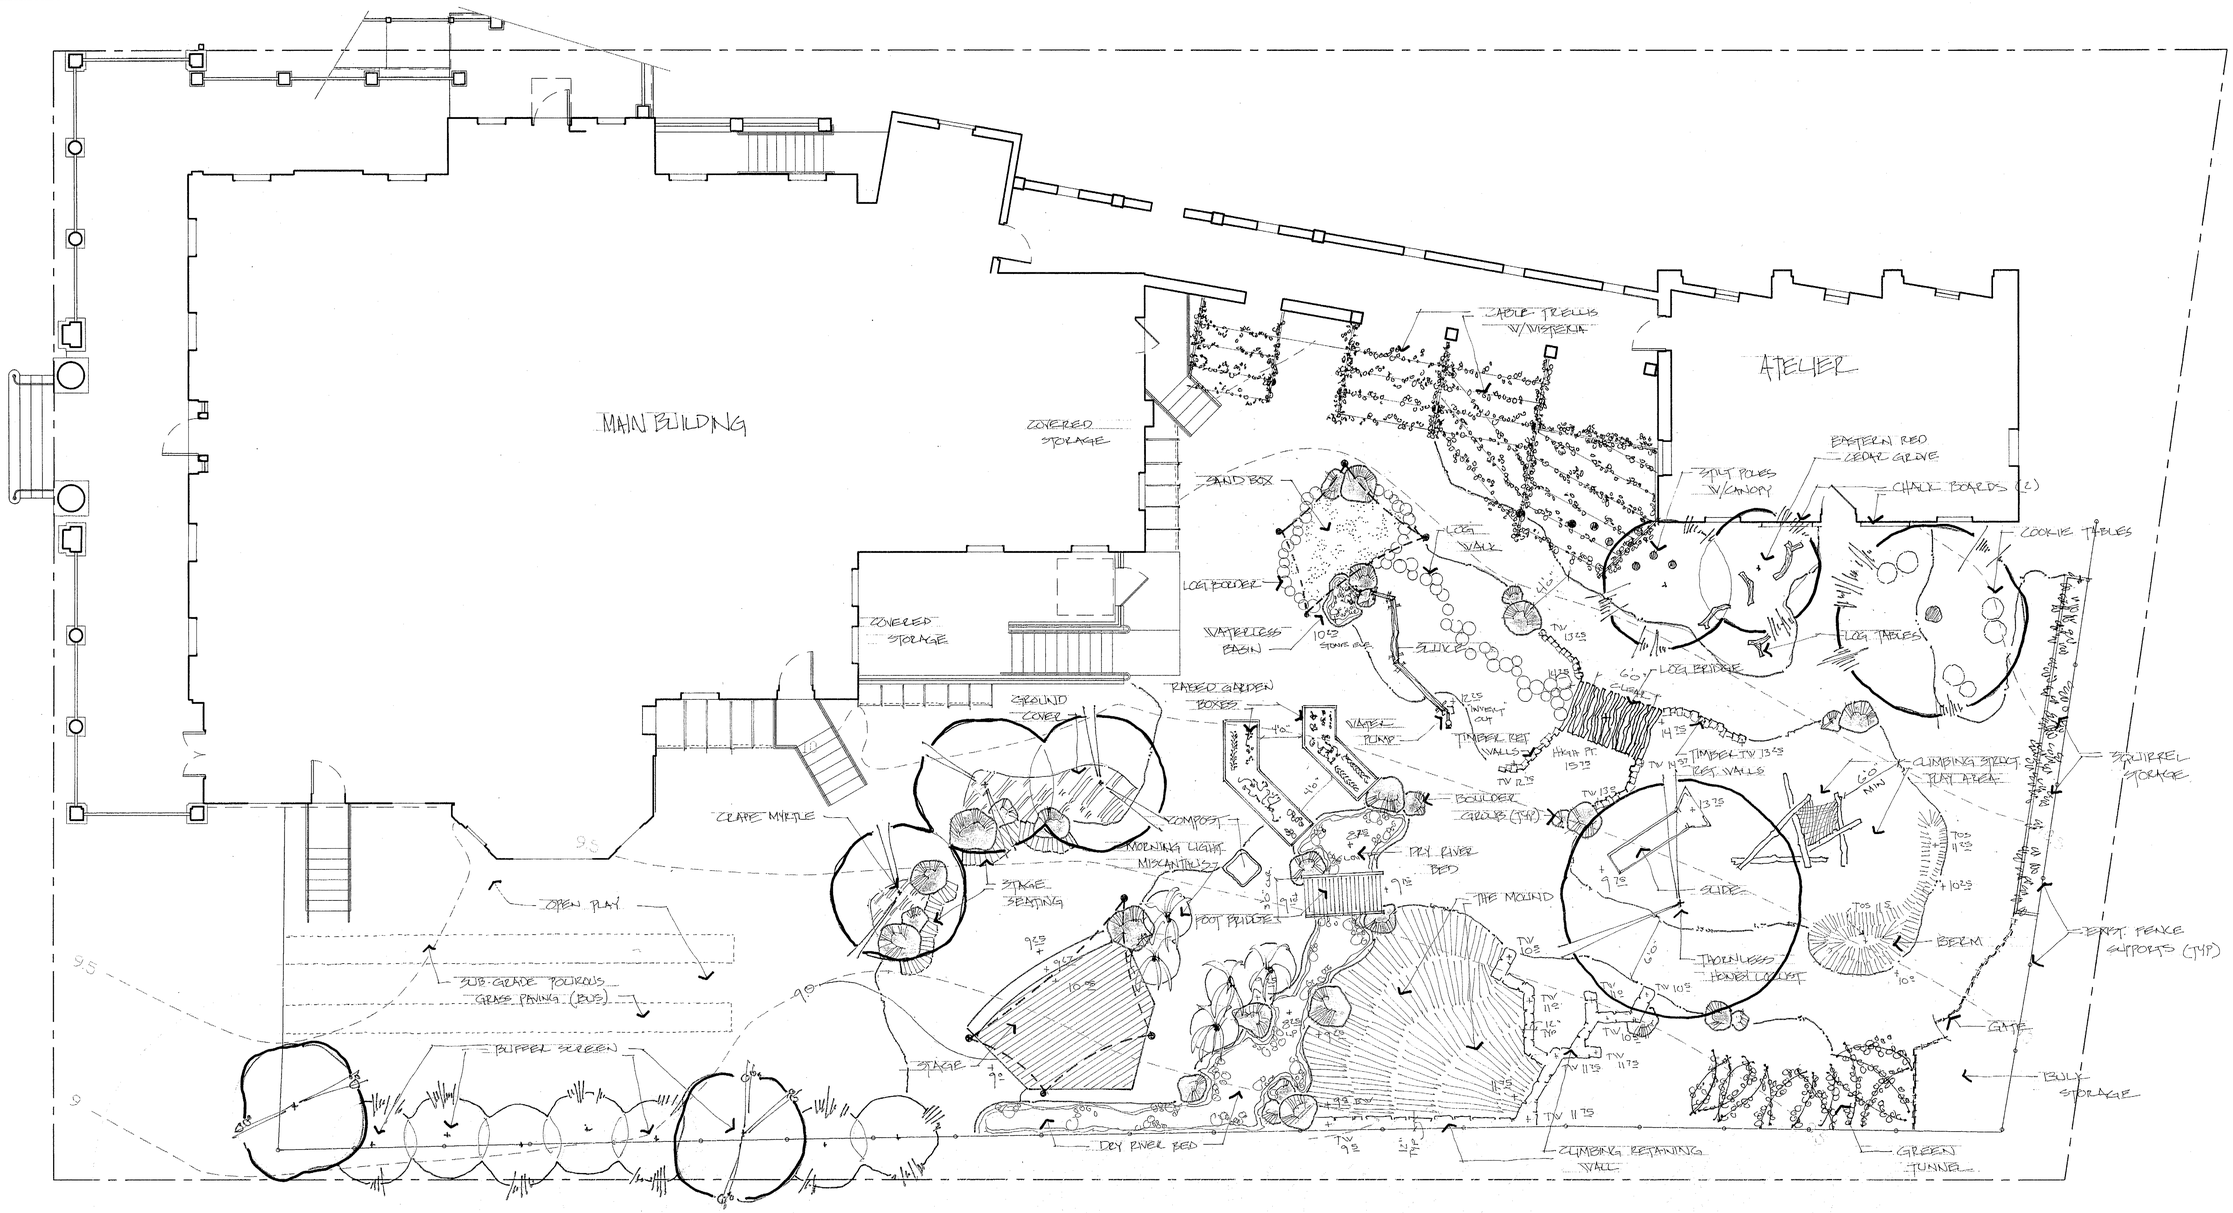

MJCI, INC.
landscape architecture · design/build
10381 main st · 3rd floor
fairfax · va · 22030
703/385/7075 · fax 703/385/7076

Jewish Primary Day School
4715 16th St., NW
Washington, DC 20011

Playscape/Major Features

IMPROVEMENT SITE PLAN

scale: 1" = 6' 0"
sheet: 1 OF 3
date: 5/16/2013

Board of Zoning Adjustment
District of Columbia
CASE NO.21247
EXHIBIT NO.298