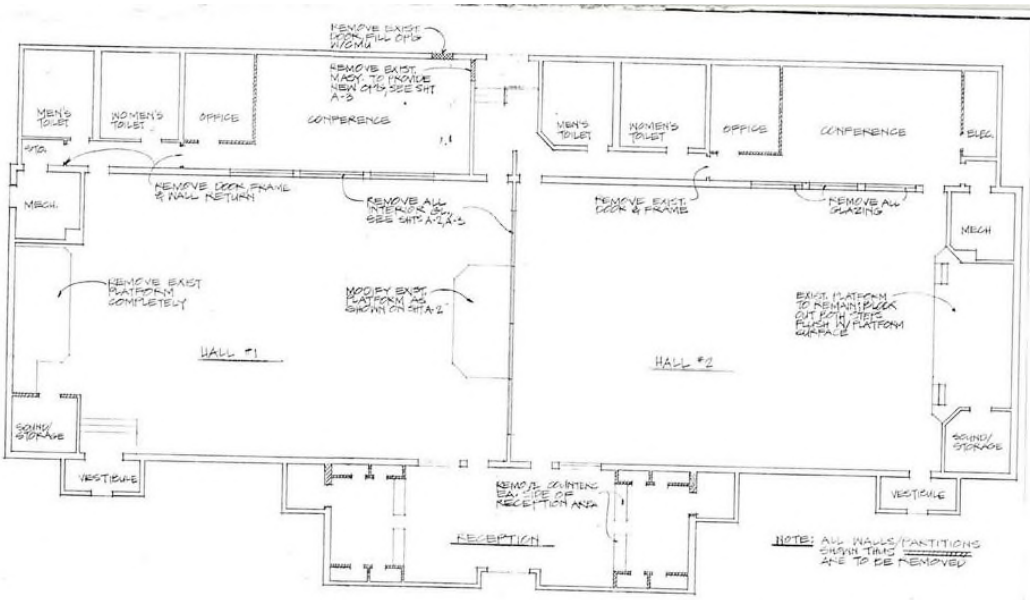

EXISTING/DEMOLITION FLOOR PLAN

SCALE: 1/8" = 1'-0"

Notes

Use Group A - 4 3B

Type of Construction ~~3B~~

Existing Church with theatre Seats.

(1) Corridor adjusted to 44"

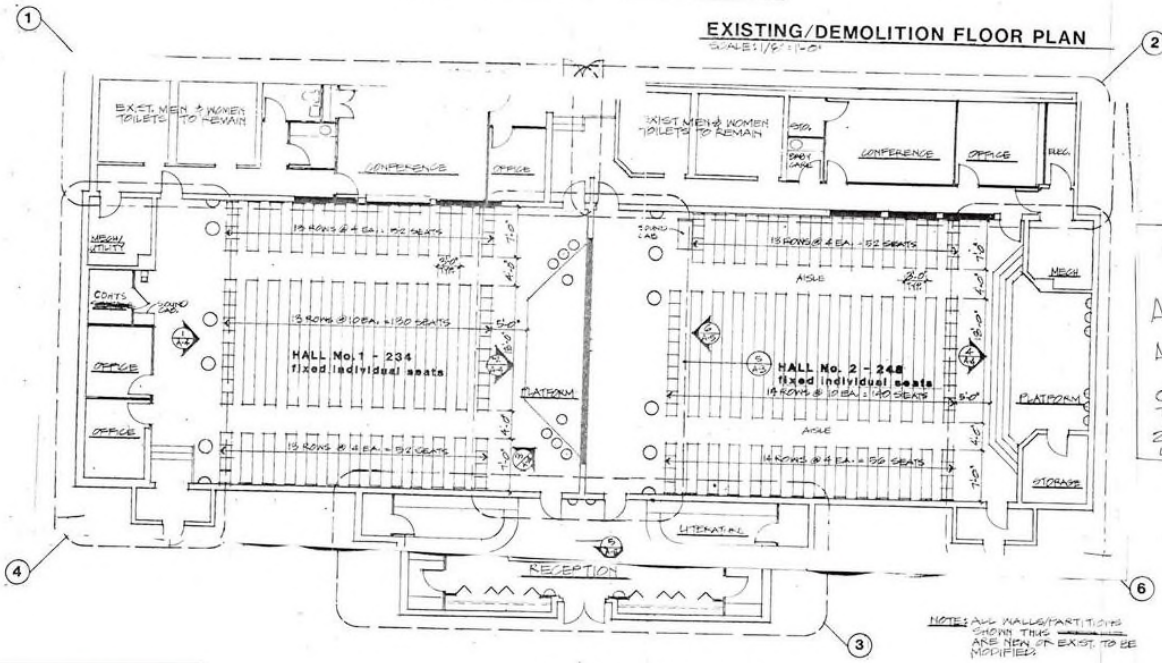

NEW BUILDING FLOOR PLAN/KEY PLAN

SCALE: 1/8" = 1'-0"

NOTE: ALL WALLS/PARTITIONS SHOWN THUS ARE NEW OR EXIST. TO BE MODIFIED

MAXIMUM CAPACITY

AUDTORIUM No 1. 270

AUDITORIUM No 2 - 234

ONE STORY BUILDING FIXED THEATRE SEATS (EXISTING)

2430 AINGER PL SE

WASHINGTON DC 20020

D.C. reciprocation in process

Clifford L. Walcott

FEB 1992

Renovations to JEHOVAH'S WITNESSES KINGDOM HALL

Ainger Pl S.E. Washington D.C.

Project

CLIFFORD L. WALCOTT ARCHITECTURE.CONSTRUCTION

11825 Clarksville Pike Ellicott City, Md. 21029 (301) 531-6751

Date

Revisions

Sheet No. A1

bright MLS