BASEMENT PROPOSED PLAN

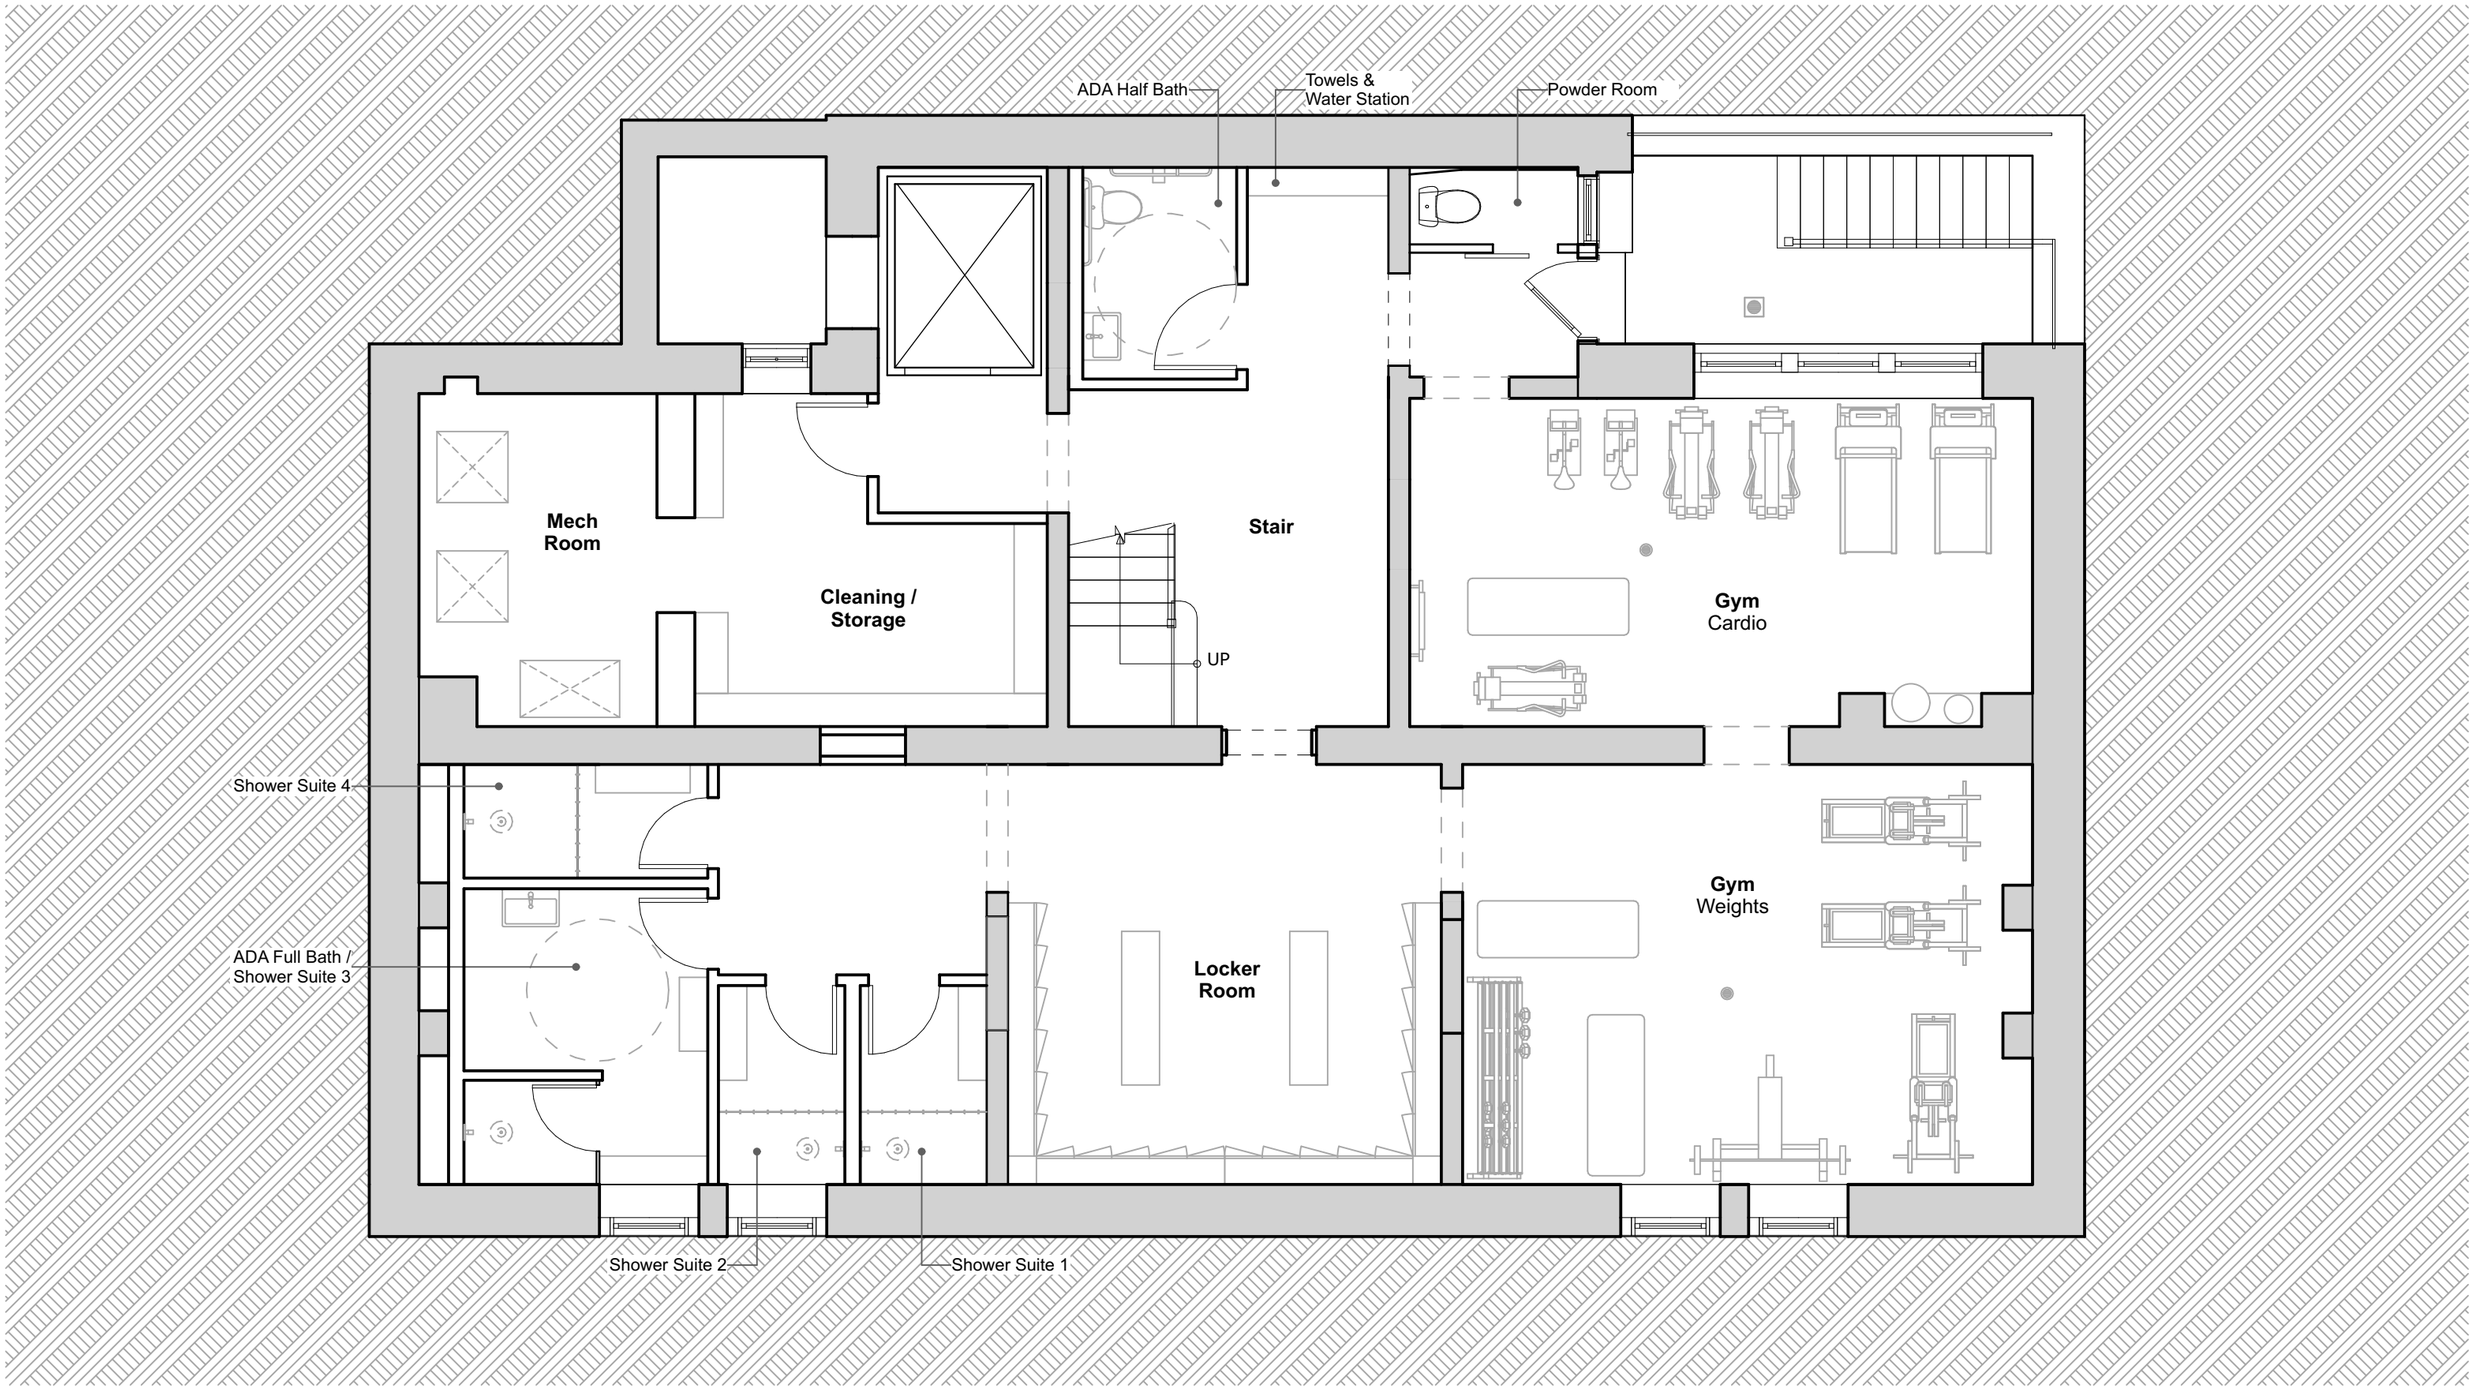

SCALE: 3/16" = 1'-0"

Rock Creek Club

Board of Zoning Adjustment
District of Columbia
CASE NO. 21510
EXHIBIT NO. 21B

megandowneystudio

FIRST FLOOR PROPOSED PLAN

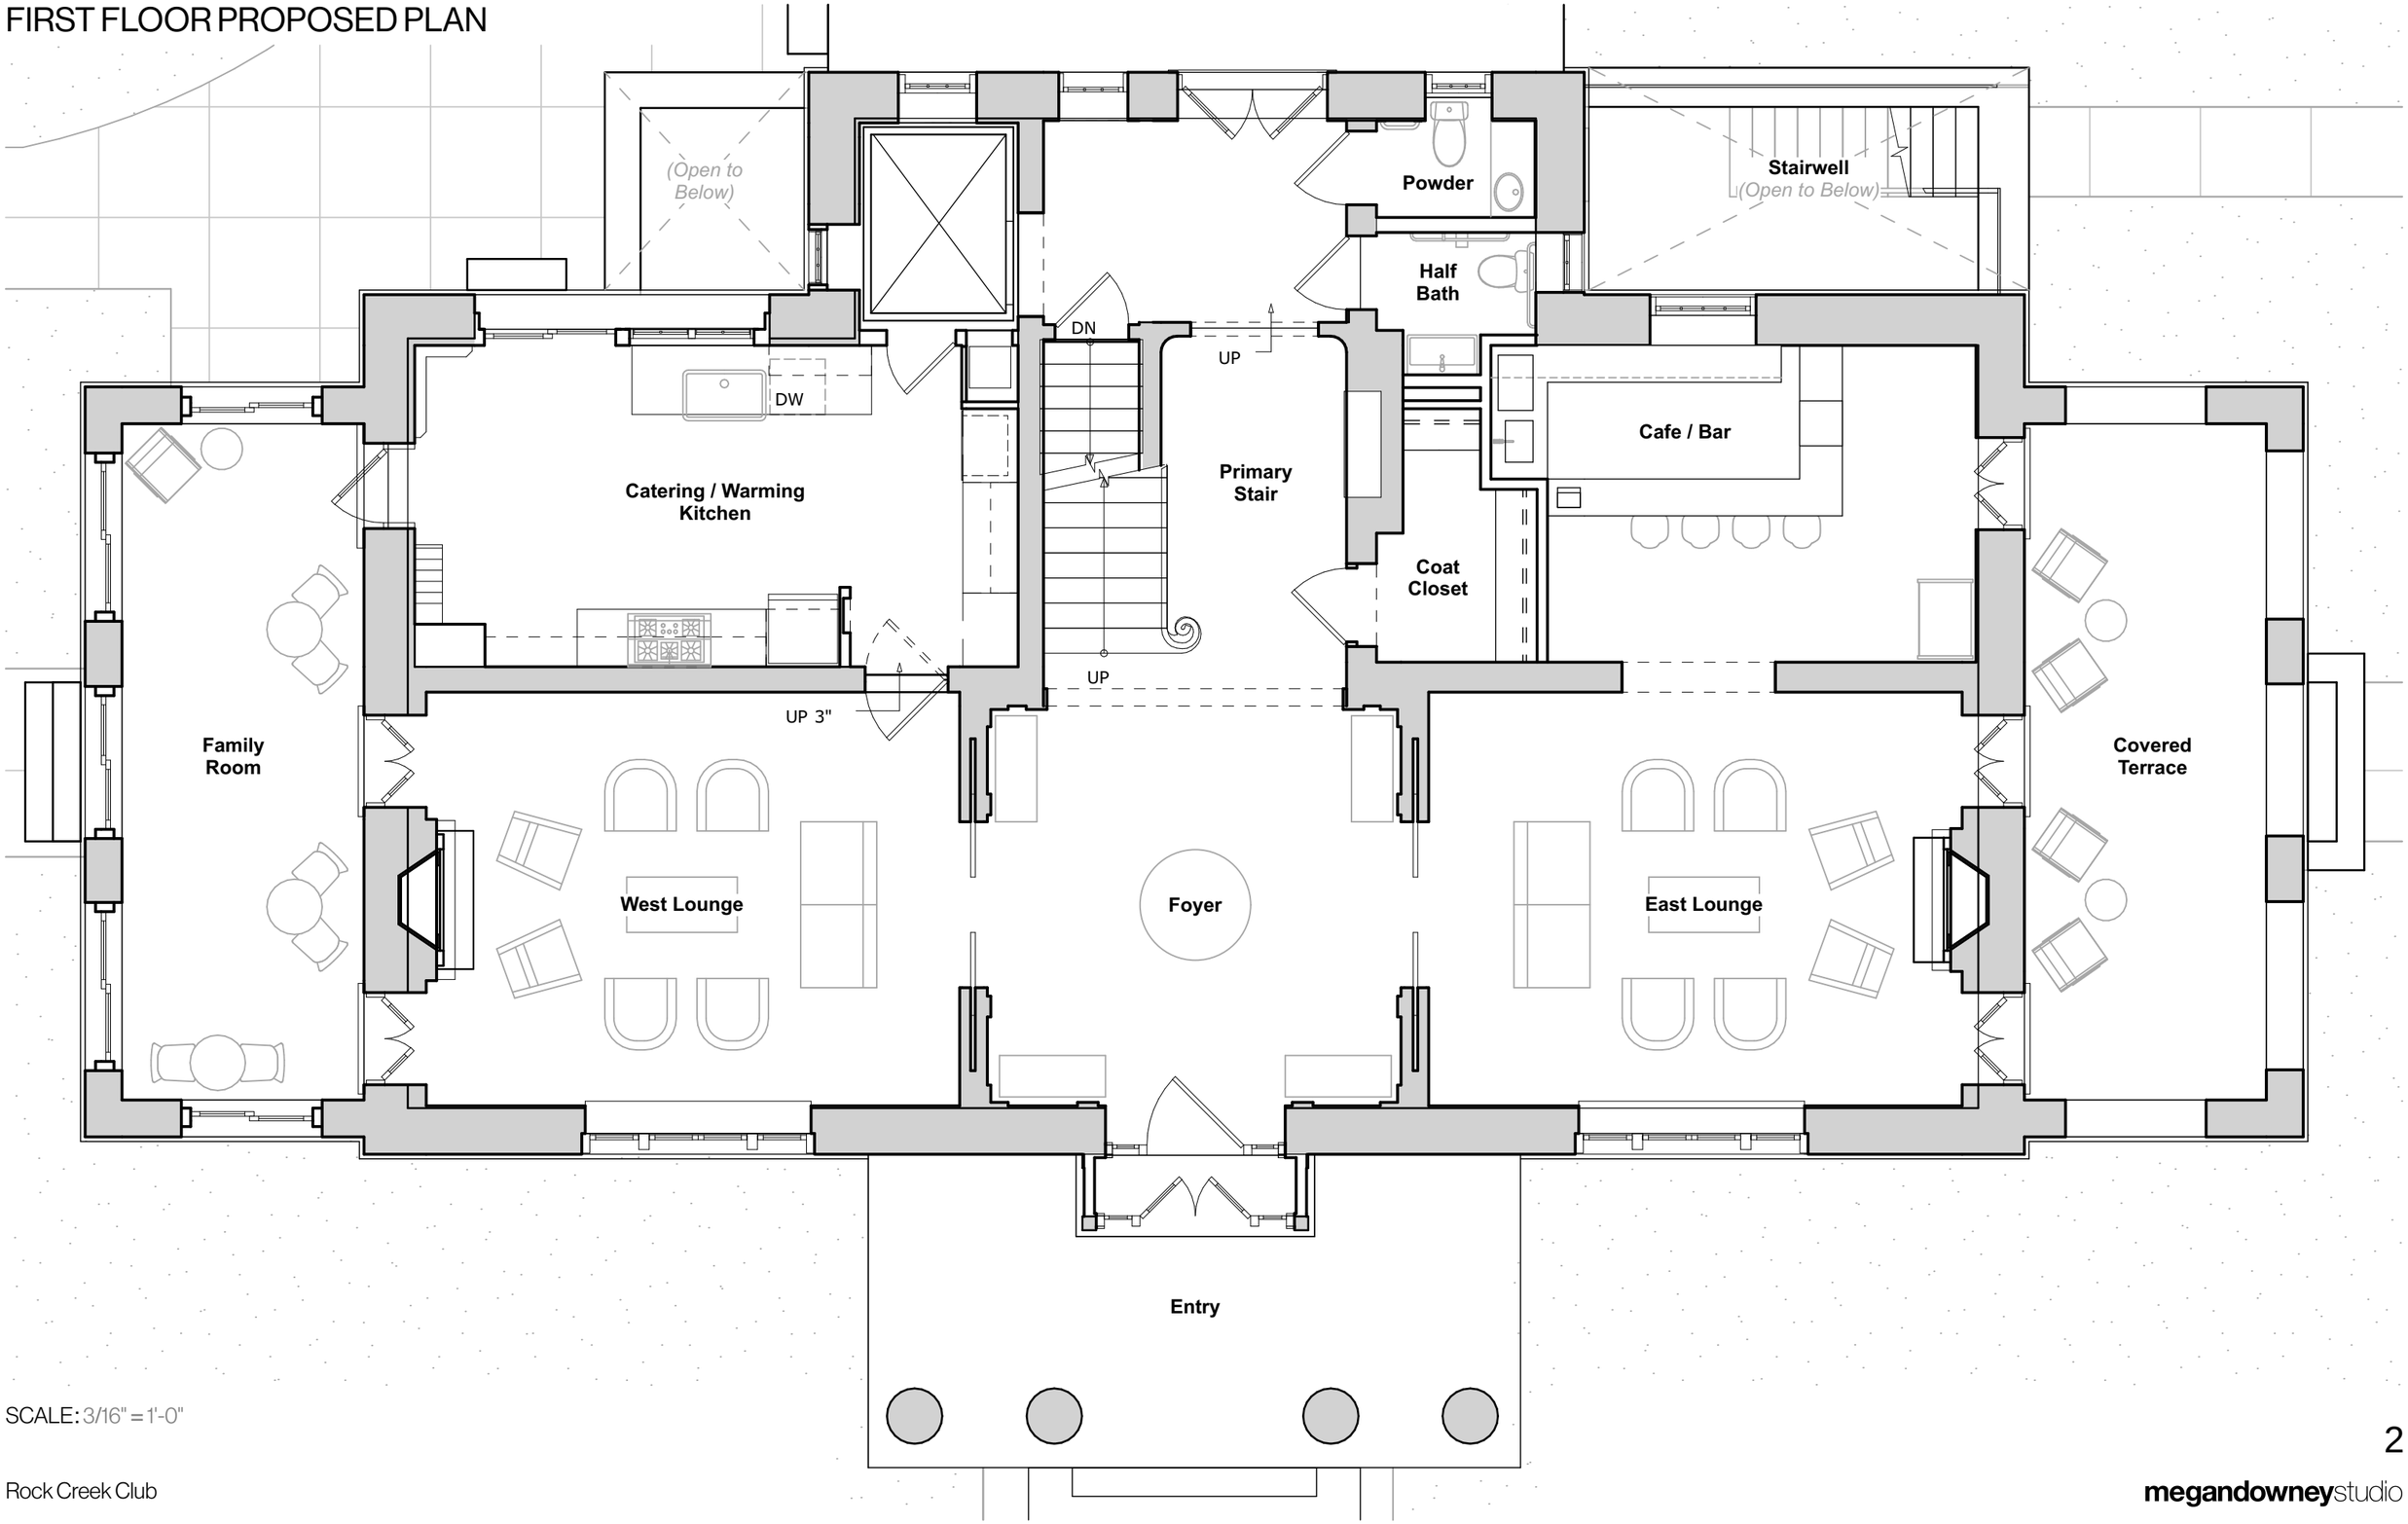

SCALE: 3/16" = 1'-0"

SECOND FLOOR PROPOSED PLAN

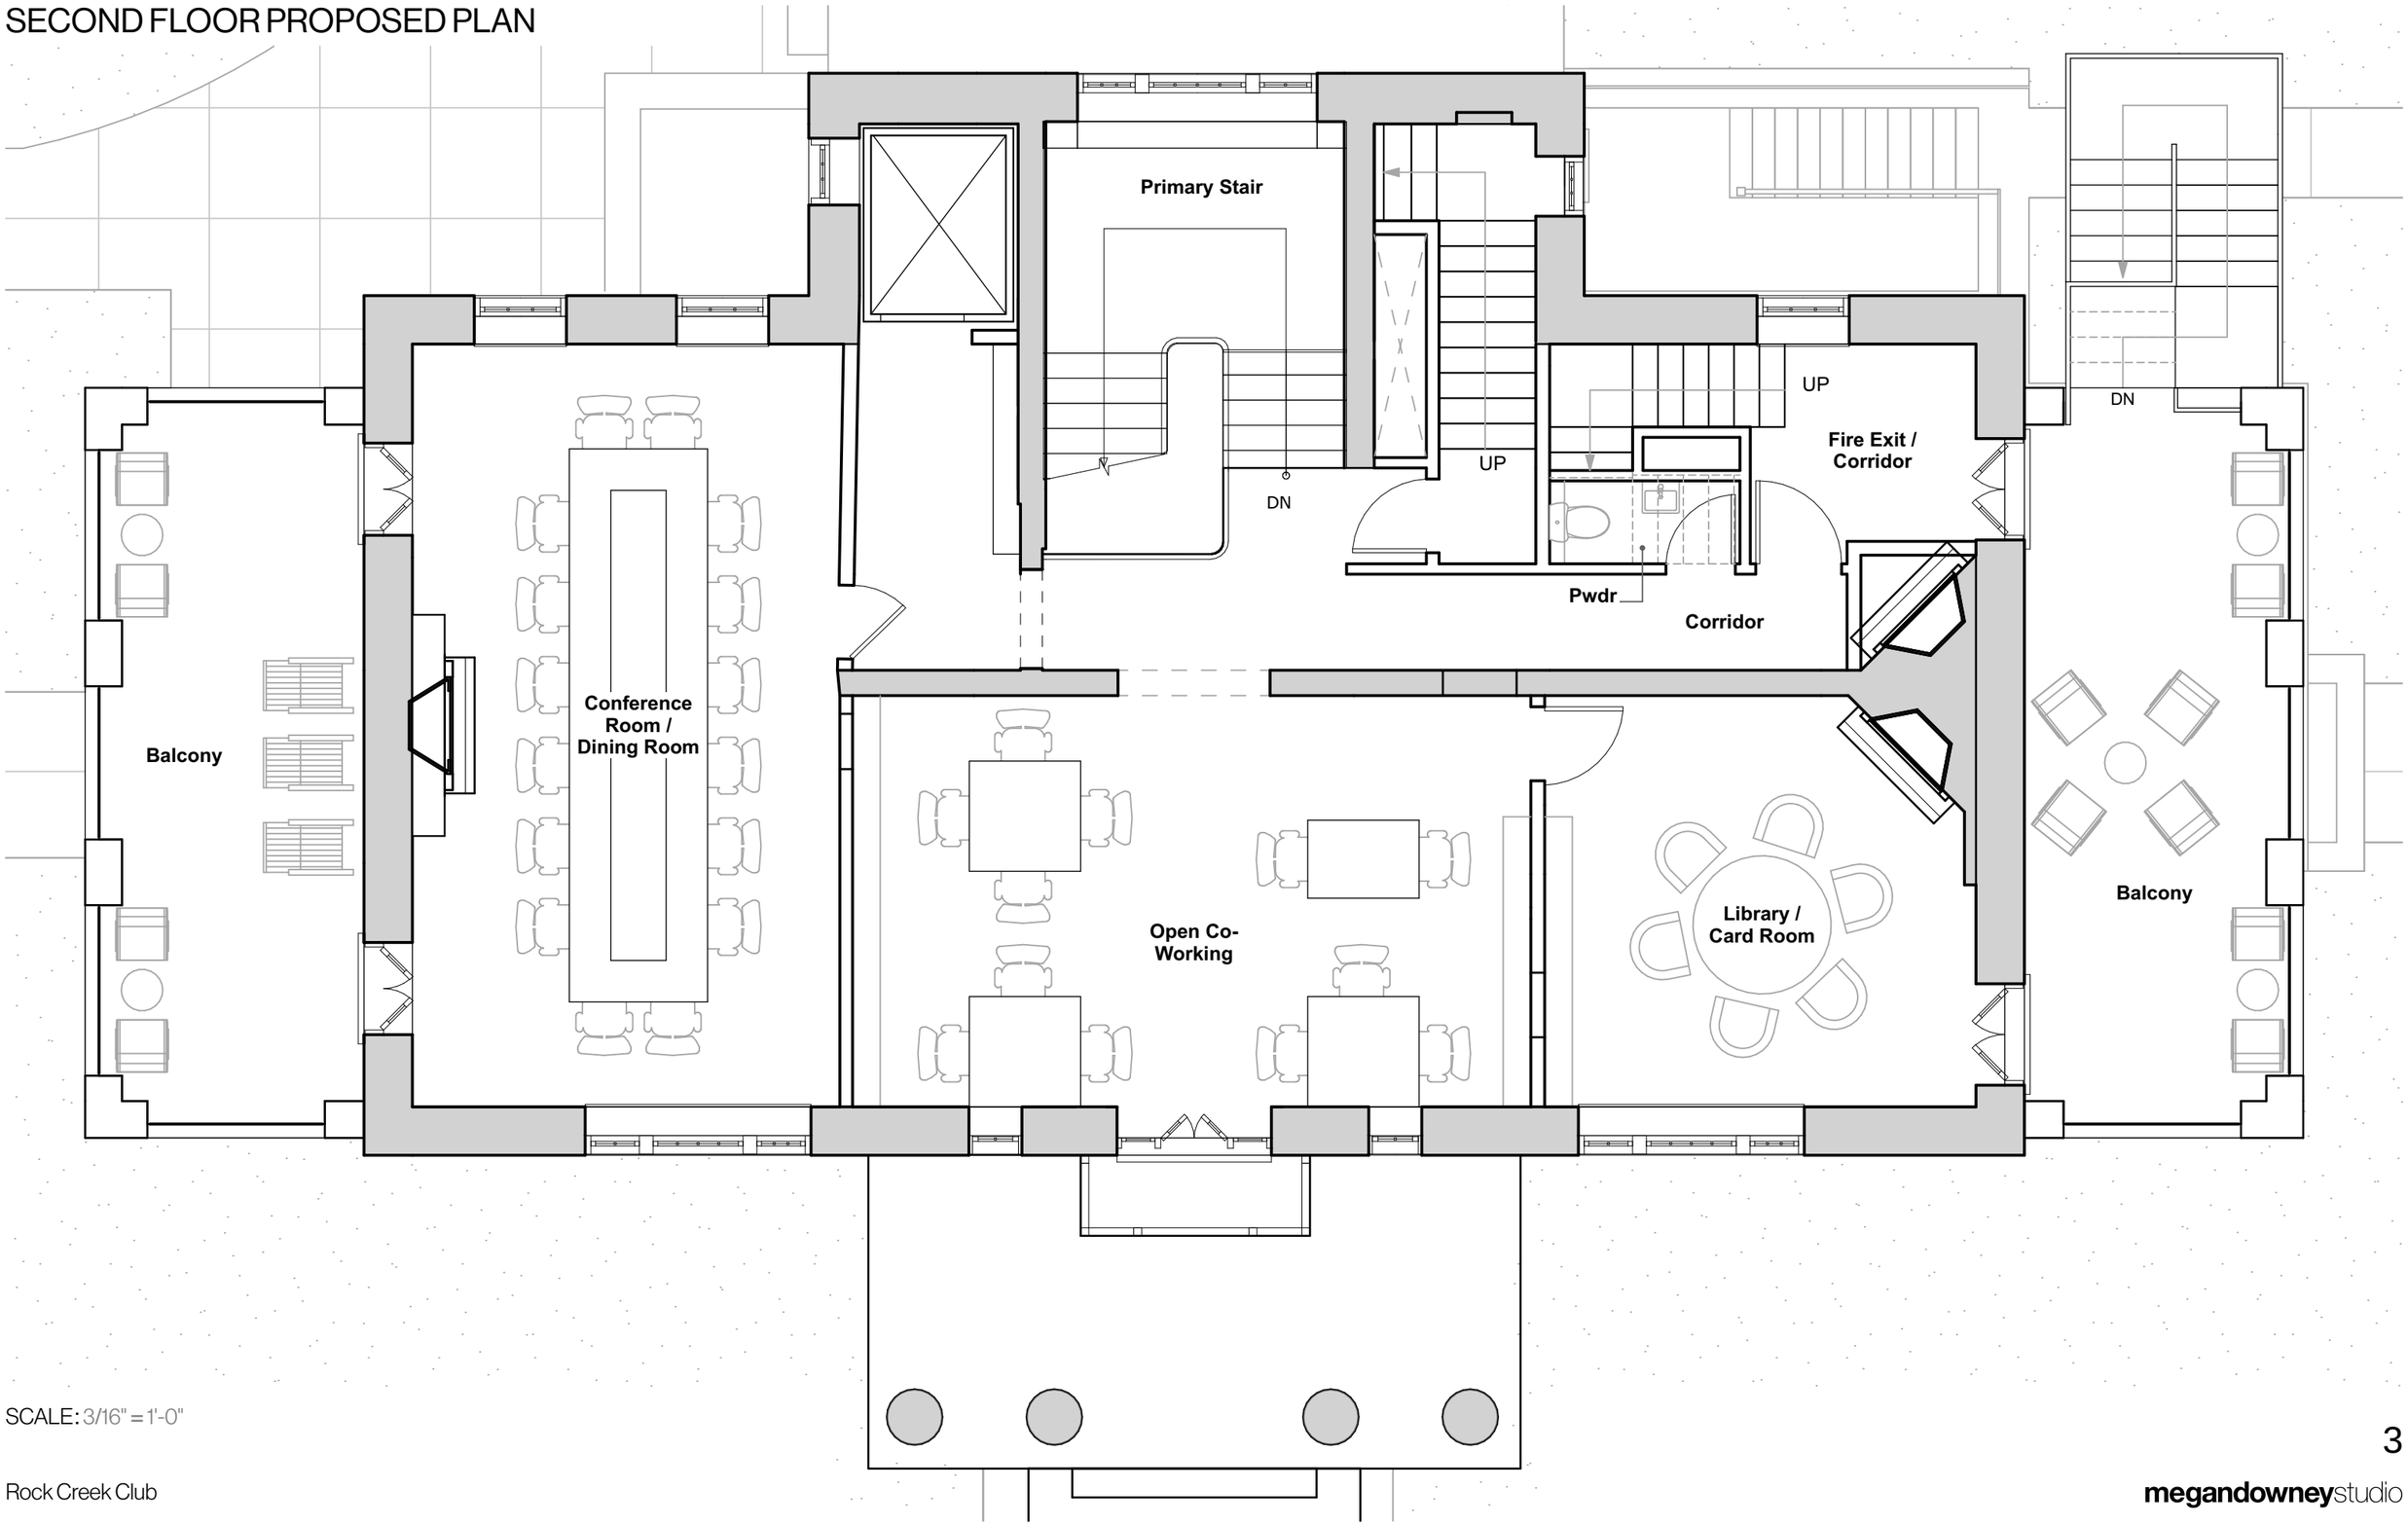

SCALE: 3/16" = 1'-0"

THIRD FLOOR PROPOSED PLAN

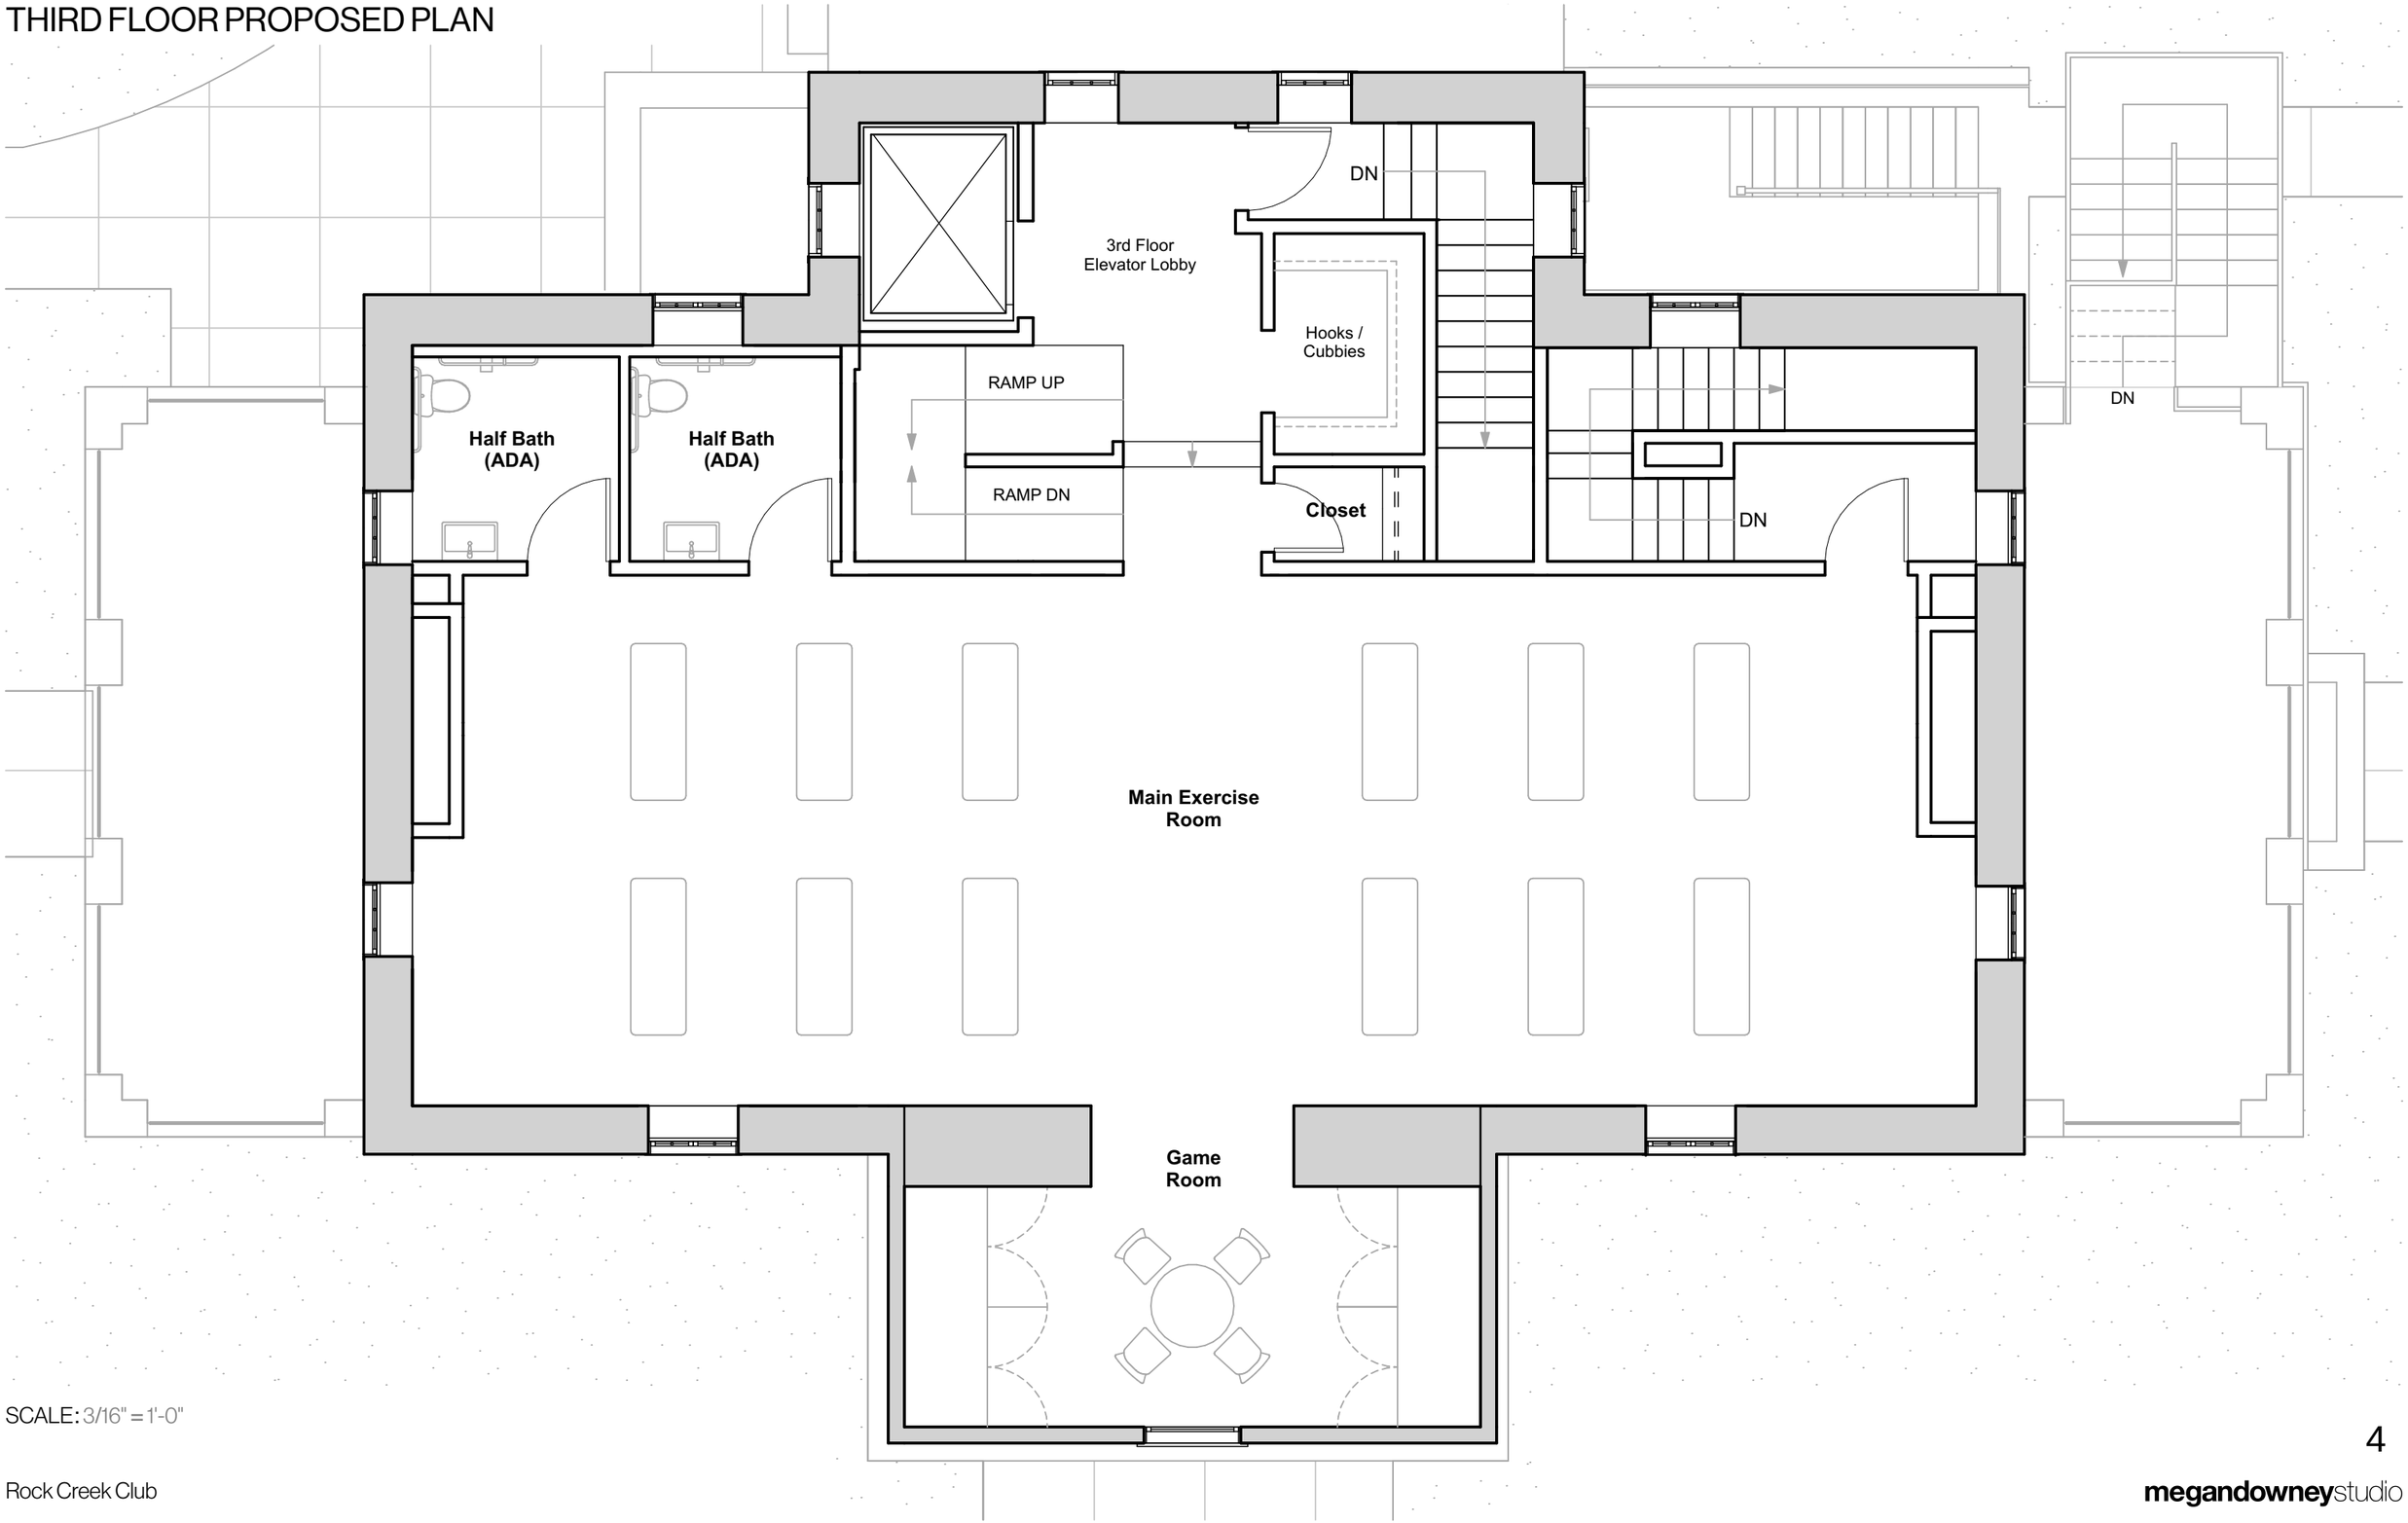

SCALE: 3/16" = 1'-0"

EXTERIOR EGRESS STAIR - PLAN

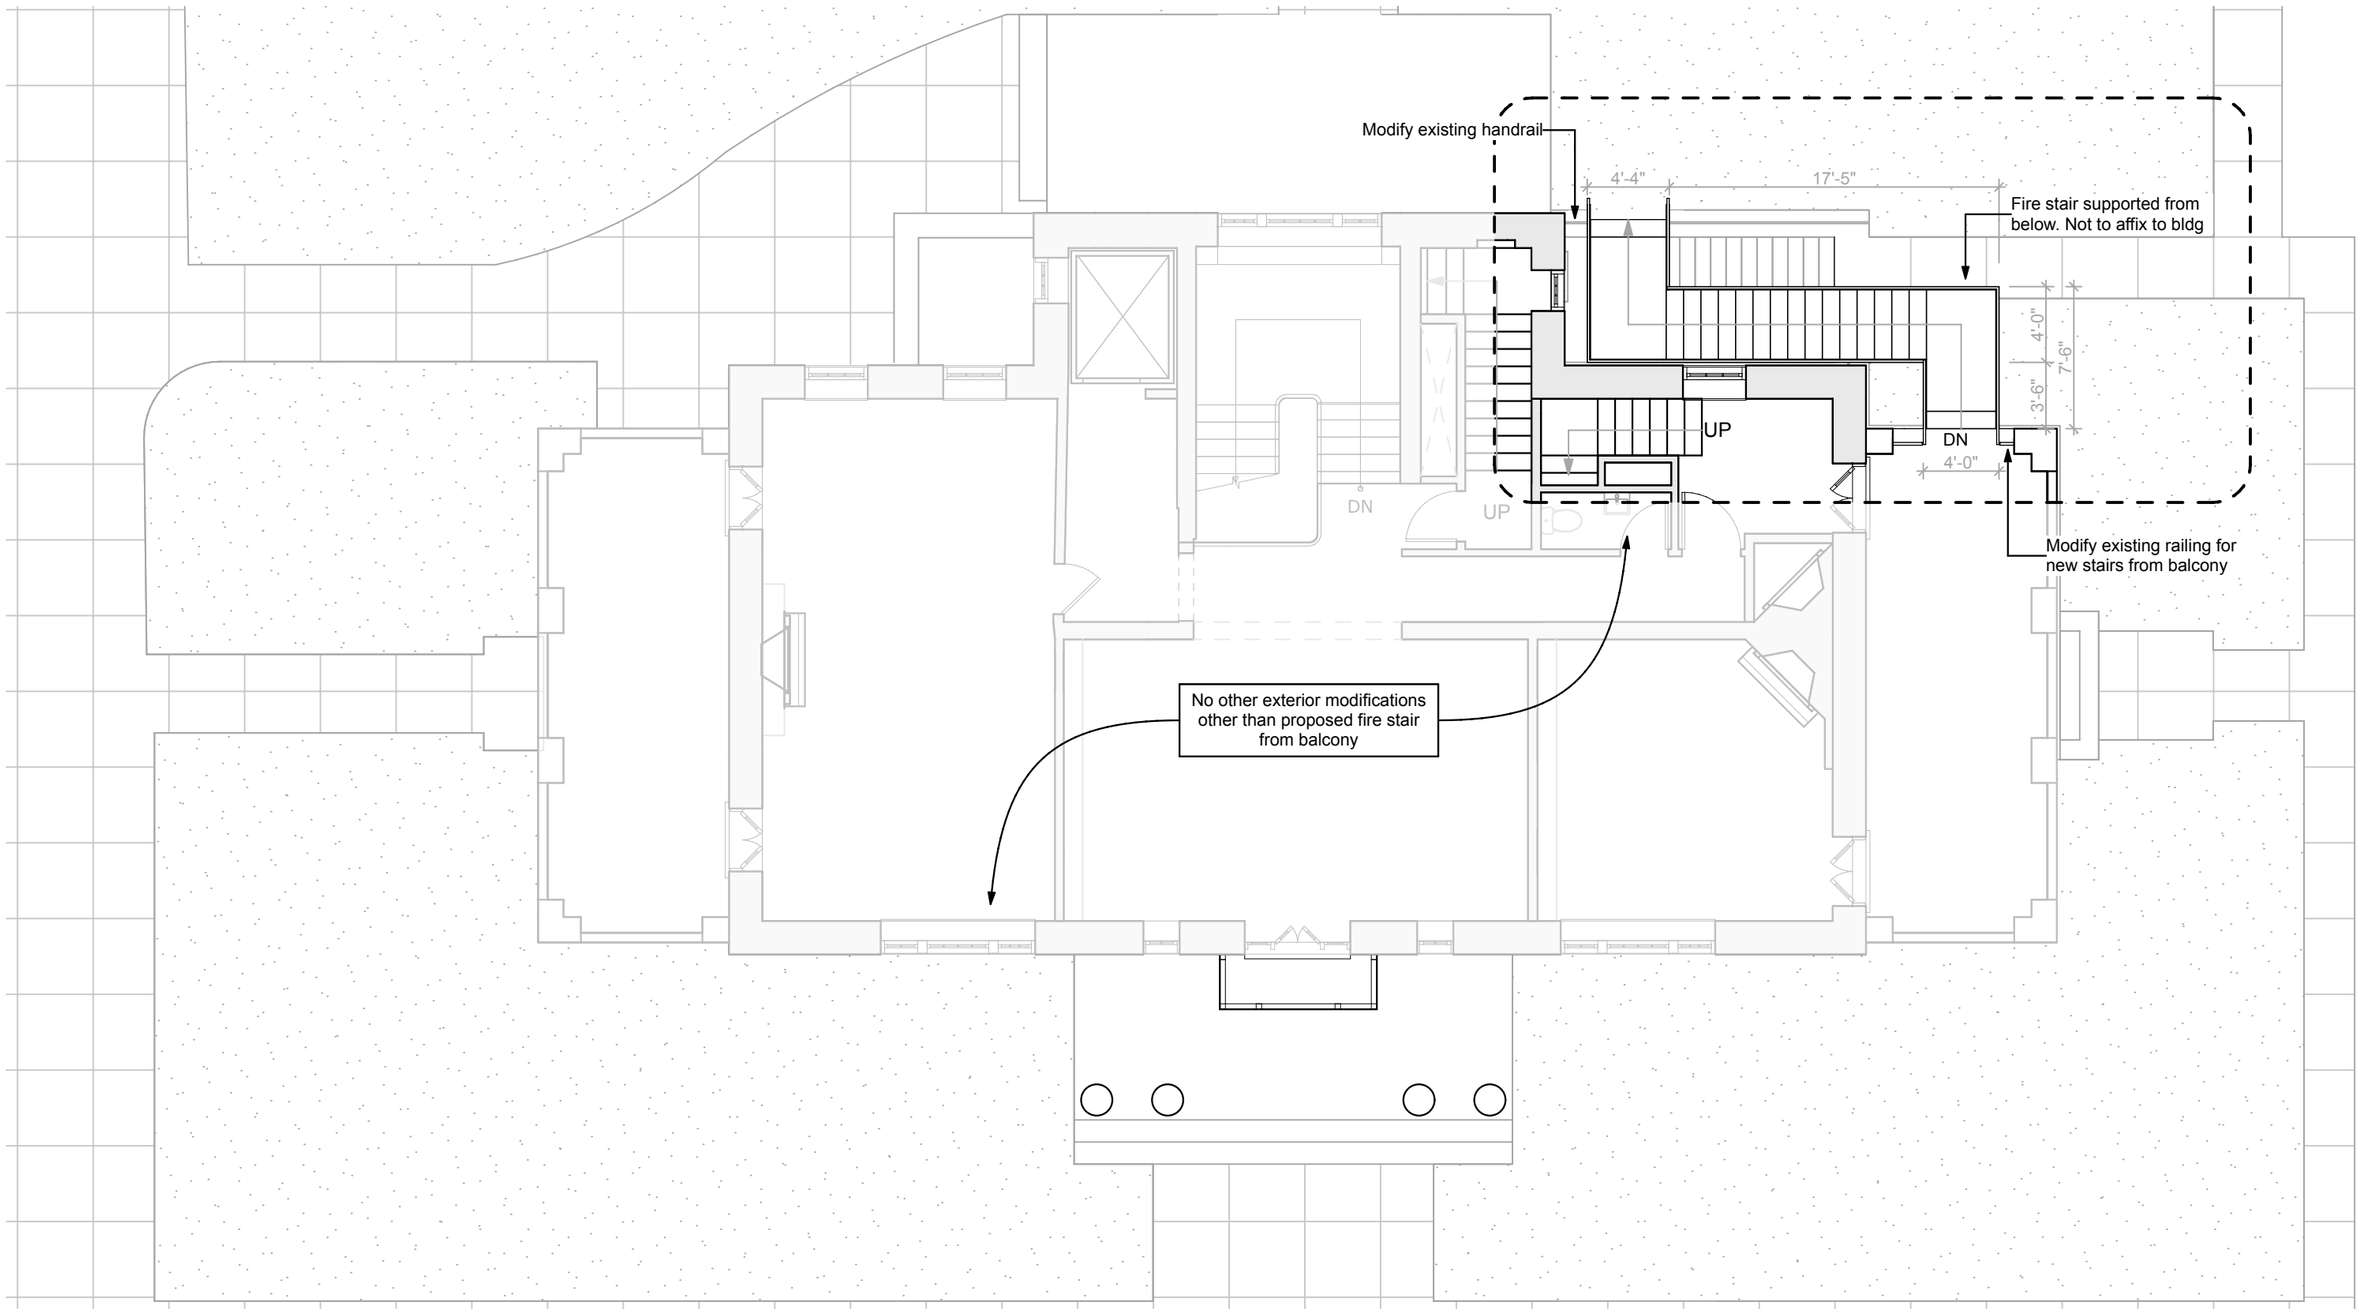

SCALE: 1/8" = 1'-0"

EXTERIOR EGRESS STAIR - REAR ELEVATION

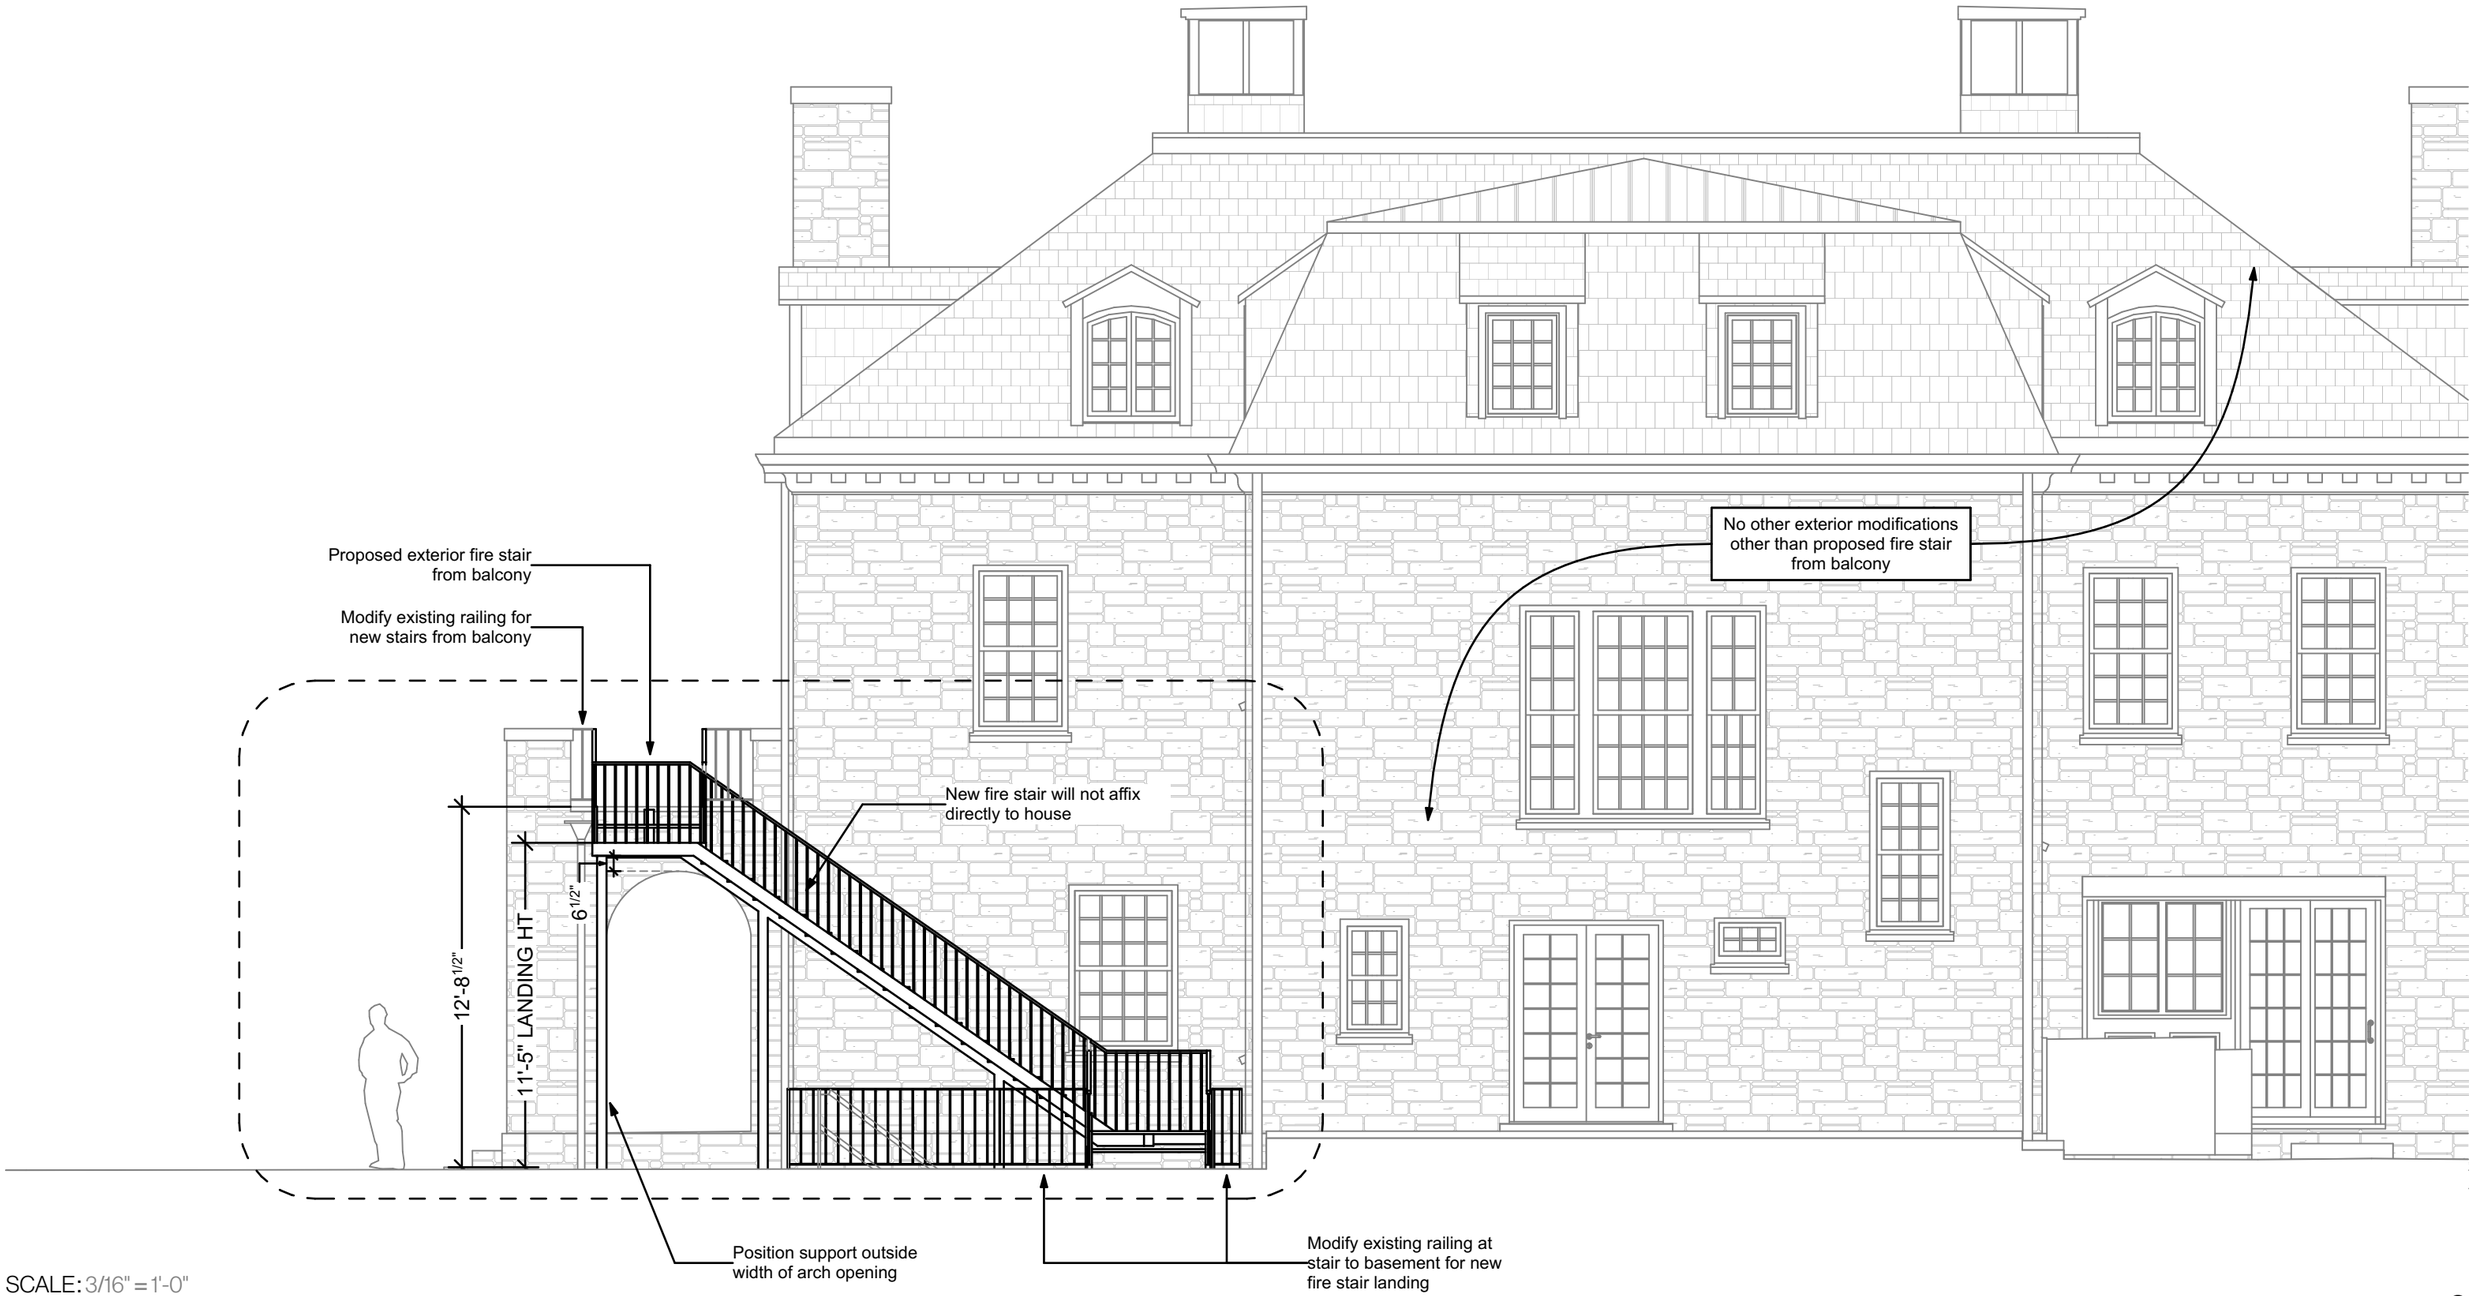

SCALE: 3/16" = 1'-0"

EXTERIOR EGRESS STAIR - SIDE ELEVATION

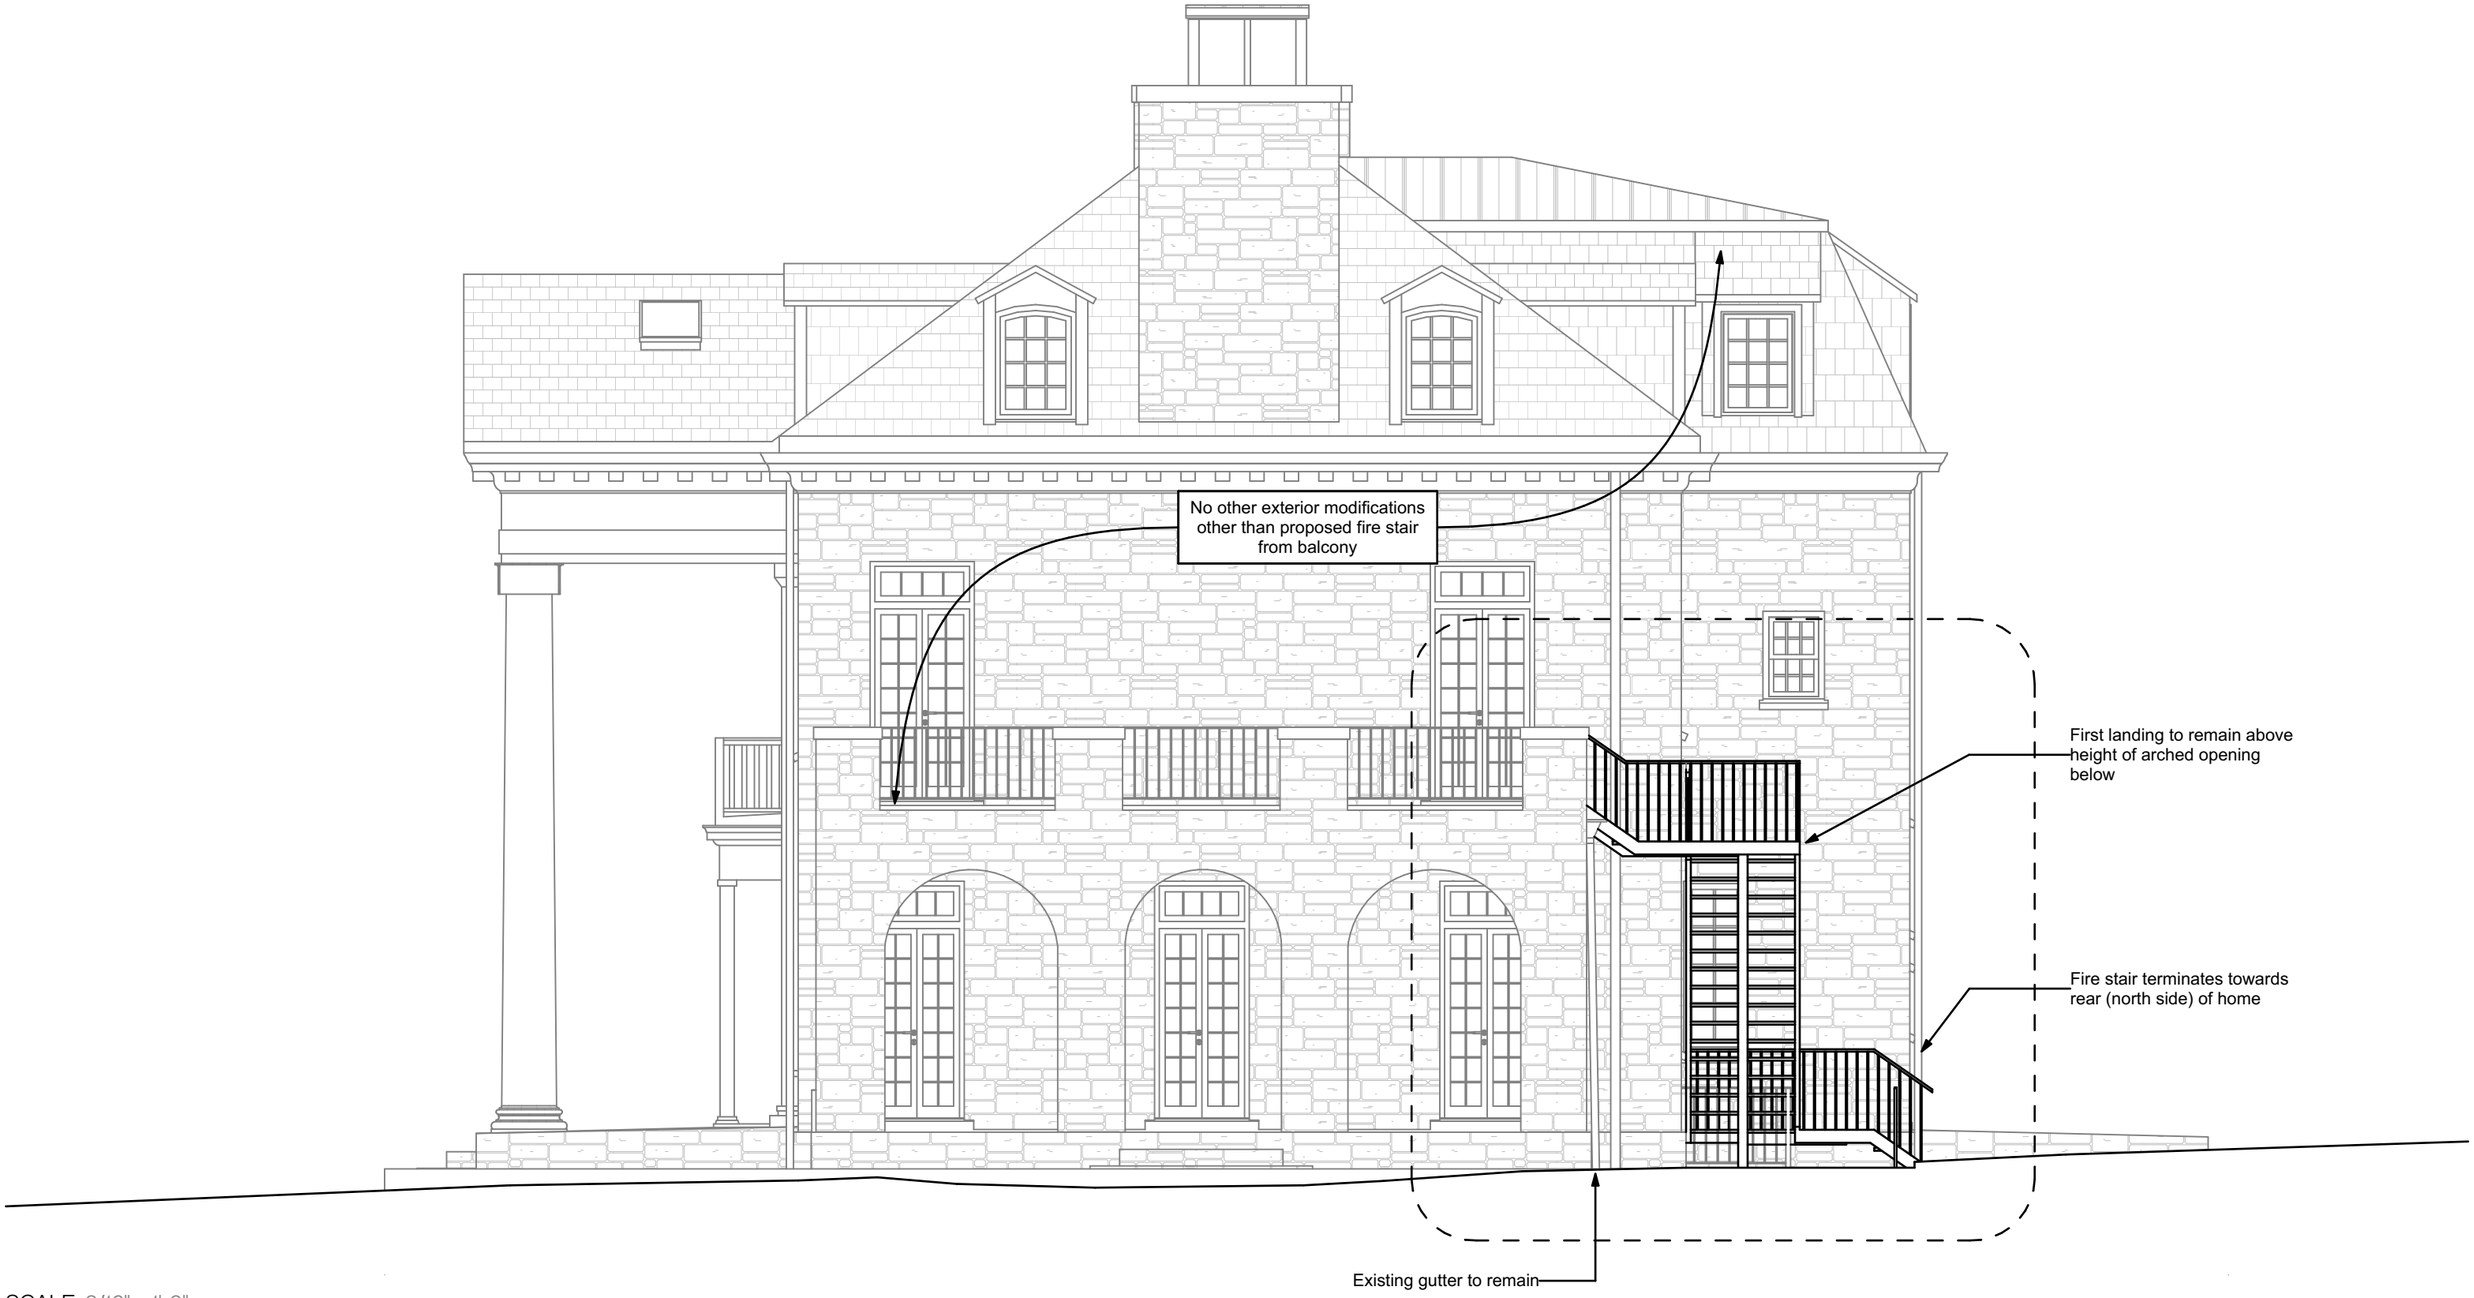

SCALE: 3/16" = 1'-0"

EXTERIOR EGRESS STAIR - 3D VIEWS



EXTERIOR EGRESS STAIR - 3D VIEWS



EXTERIOR EGRESS STAIR - 3D VIEWS



