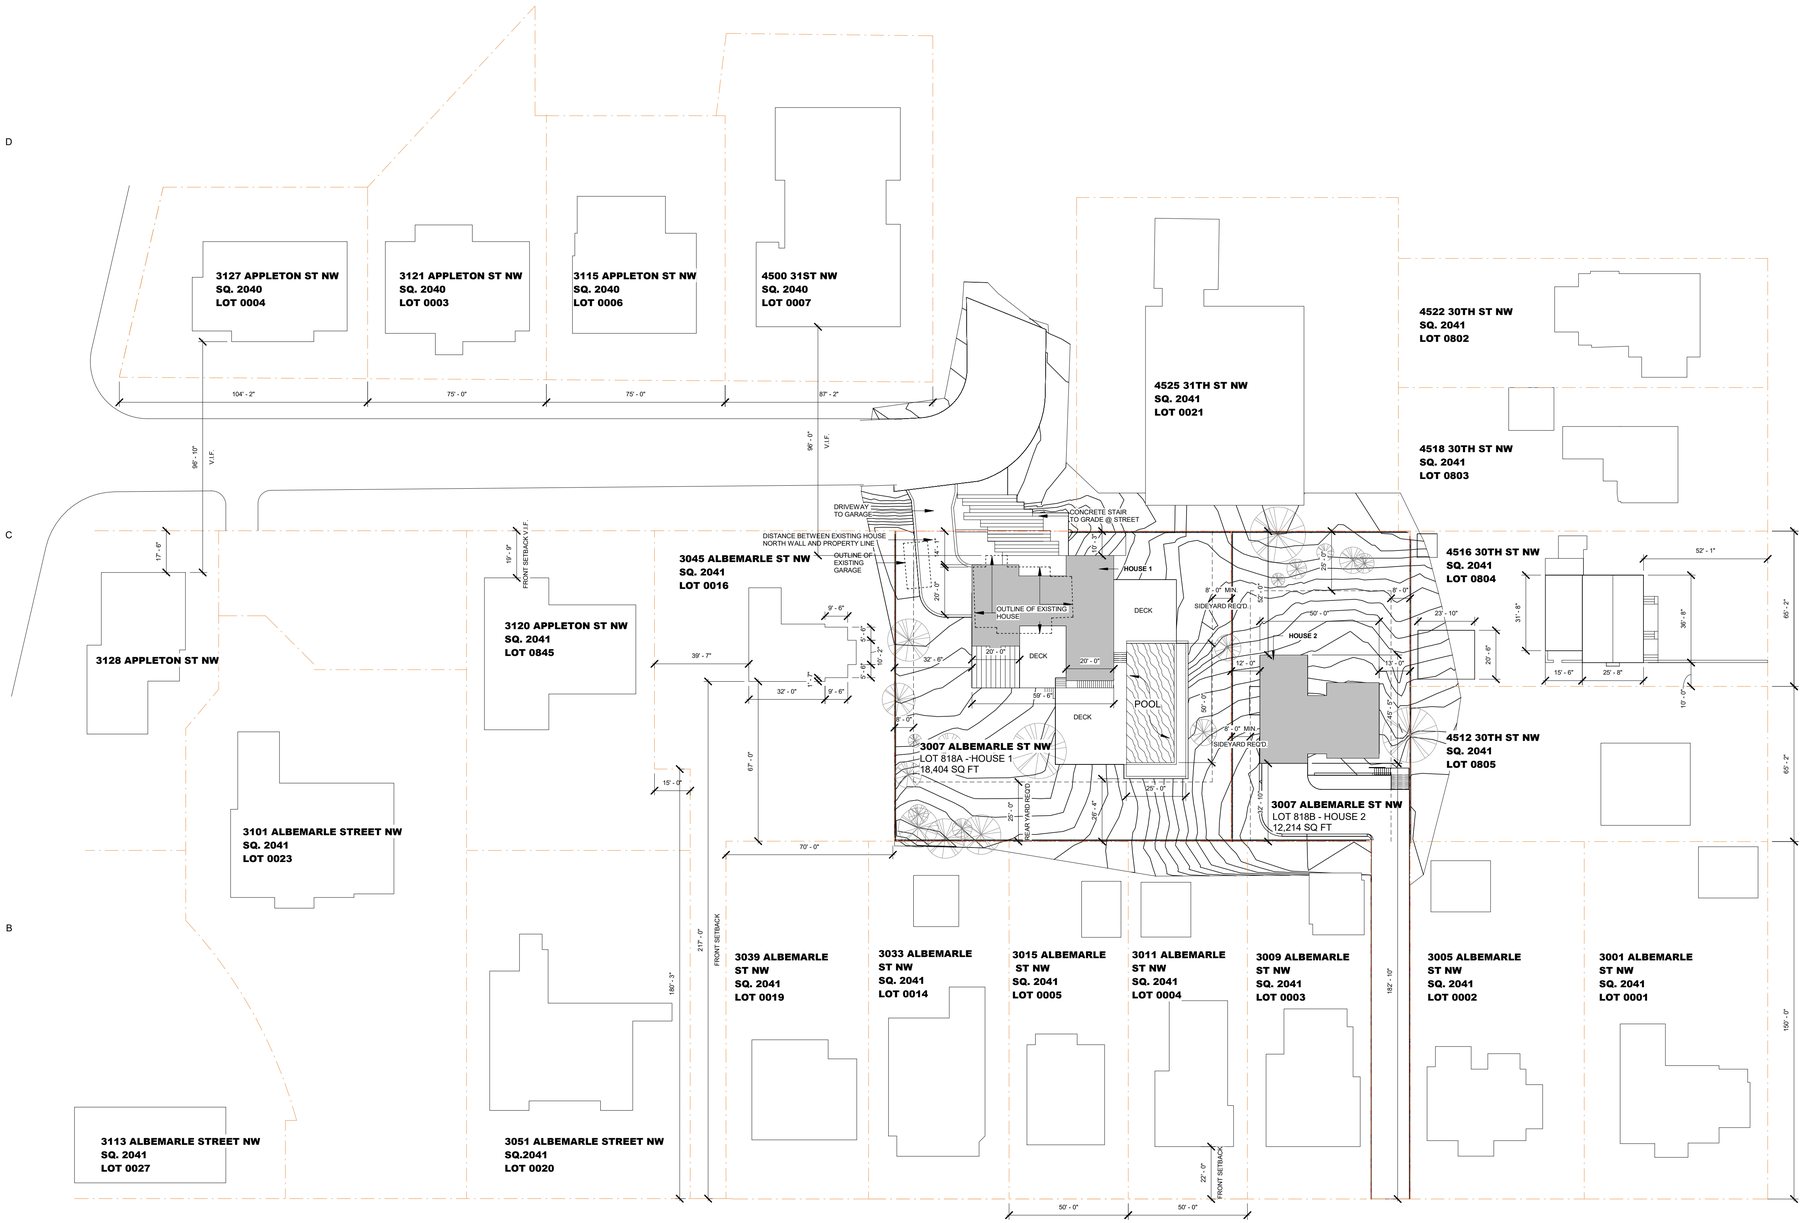

1 Extended Site Plan- Var.
SCALE 1" = 30'-0"

NOTE: All dimensions, unless indicated, need to be verified in field.

SITE PLAN LEGEND

- TOPOGRAPHIC CONTOUR LINE:
- BOUNDARY LINE:
- PRINCIPAL STRUCTURE SETBACK:

0' 4' 8' 16' 32'

ARCHITEXTUAL

ARCHI-TEXTUAL, PLLC
ARCHITECTS DC MD VA NY
3421/2 M street NW - Suite A
Washington DC, DC 20007
202-295-9001
info@architextual.com
www.architextual.com

CONSULTANTS

REGISTRATION

CATARINA FERREIRA, AIA

WASHINGTON DC
LICENSE NO. ARC 101008

ATTESTATION STATEMENT:

I AM RESPONSIBLE FOR DETERMINING THAT THE ARCHITECTURAL DESIGNS INCLUDED IN THIS APPLICATION ARE IN COMPLIANCE WITH ALL LAWS & REGULATIONS OF THE DISTRICT OF COLUMBIA. I HAVE PERSONALLY PREPARED OR DIRECTLY SUPERVISED THE DEVELOPMENT OF THE ARCHITECTURAL DESIGNS INCLUDED IN THIS APPLICATION.

PROJECT INFORMATION

3007 ALBEMARLE ST NW - WASHINGTON DC

OWNERS: PAUL AND NEZAHAT HARRISON

.

PROJECT NUMBER 2020-03

ISSUE RECORD

MARK	DATE	DESCRIPTION

DRAWING INFORMATION

Drawing Scale: As indicated
Drawn By: Author
Checked By: Checker

Extended Site Plan - Var.

0001A

Board of Zoning Adjustment
CASE NO.20594
EXHIBIT NO.14

COPYRIGHT © ARCHI-TEXTUAL, PLLC 2020