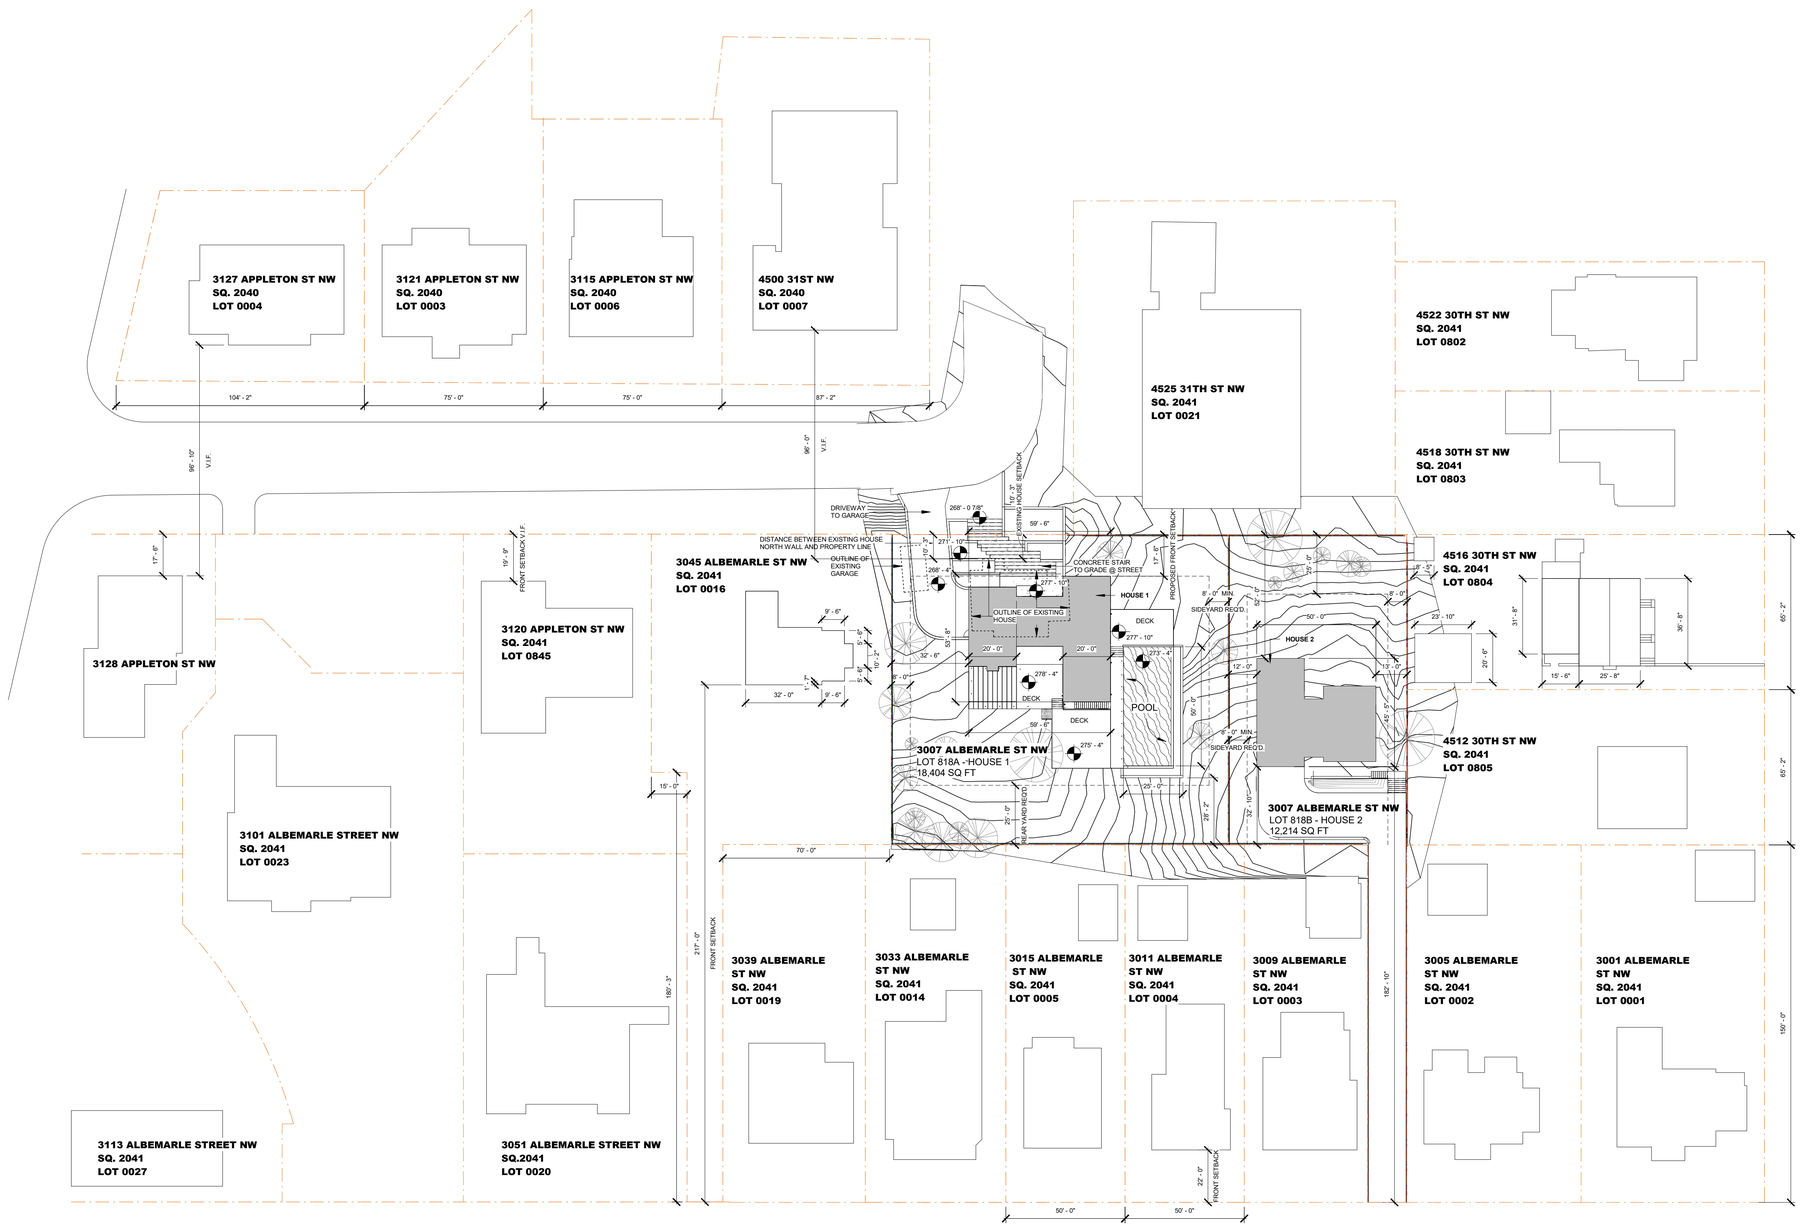

1 Extended Site Plan
SCALE 1" = 30'-0"

NOTE: All dimensions, unless indicated, need to be verified in field.

SITE PLAN LEGEND

- TOPOGRAPHIC CONTOUR LINE:
- BOUNDARY LINE:
- PRINCIPAL STRUCTURE SETBACK:

0' 30' 90'

ARCHITEXTUAL

ARCHI-TEXTUAL, PLLC
ARCHITECTS DC MD VA NY

2200 Pennsylvania Ave NW
Suite 400 East Tower
Washington DC 20037

202-295-9001

info@architextual.com
www.architextual.com

CONSULTANTS:
STRUCTURAL ENGINEERS:

MEP ENGINEERS:

REGISTRATION

CATARINA FERREIRA, AIA

WASHINGTON DC
LICENSE NO. ARC 101008

ATTESTATION STATEMENT:

I AM RESPONSIBLE FOR DETERMINING THAT THE ARCHITECTURAL DESIGNS INCLUDED IN THIS APPLICATION ARE IN COMPLIANCE WITH ALL LAWS AND REGULATIONS OF THE DISCTRICT OF COLUMBIA. I HAVE PERSONALLY PREPARED OR DIRECTLY SUPERVISED THE DEVELOPMENT OF THE ARCHITECTURAL DESIGNS INCLUDED IN THIS APPLICATION.

PROJECT INFORMATION

3007 ALBEMARLE ST NW - WASHINGTON DC

OWNERS: PAUL AND NEZAHAT HARRISON

.

PROJECT NUMBER 2020-03

ISSUE RECORD
MARK DATE DESCRIPTION

DRAWING INFORMATION
Drawing Scale: As indicated
Drawn By: Author
Checked By: Checker

Extended Site Plan

0001A

Board of Zoning Adjustment
District of Columbia
CASE NO.20594
EXHIBIT NO.7

COPYRIGHT © ARCHI-TEXTUAL, PLLC 2021