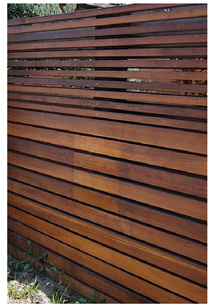

6' HIGH WOOD FENCE

GRASS - LAWN

WINTER HEDGE BOX

BRICK PAVERS WALKWAY

EMERALD GREEN

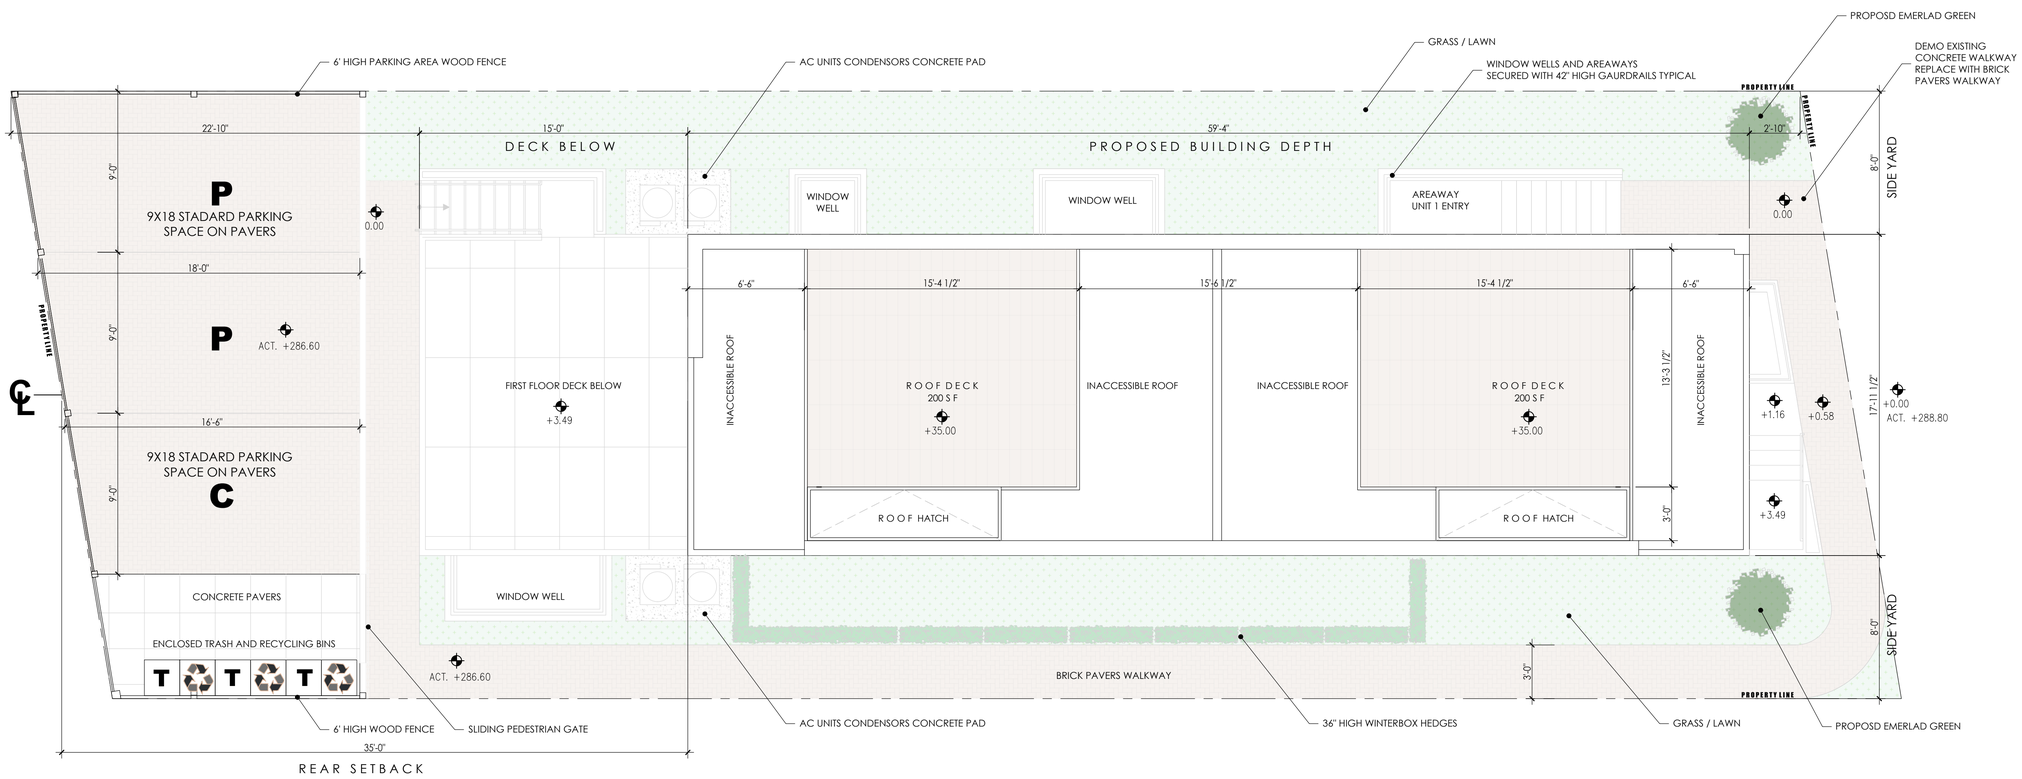

NOTE : EXISTING GRADE IS FLAT - NO CHANGE OF GRADE PROPOSED

ROOF PLAN / LANDSCAPE PLAN

SCALE " 1/4" = 1'-0"

A03

4 UNIT APARTMENT BUILDING

1326 FT. STEVENS DR. NW

BRIGHTWOOD

RAMDESIGN
ARCHITECTS + ENGINEERS

Board of Zoning Adjustment
EXHIBIT NO.16