

EXHIBIT E

Board of Zoning Adjustment
District of Columbia
CASE NO. 21553
EXHIBIT NO. 6

REVISED PARKING PLAN

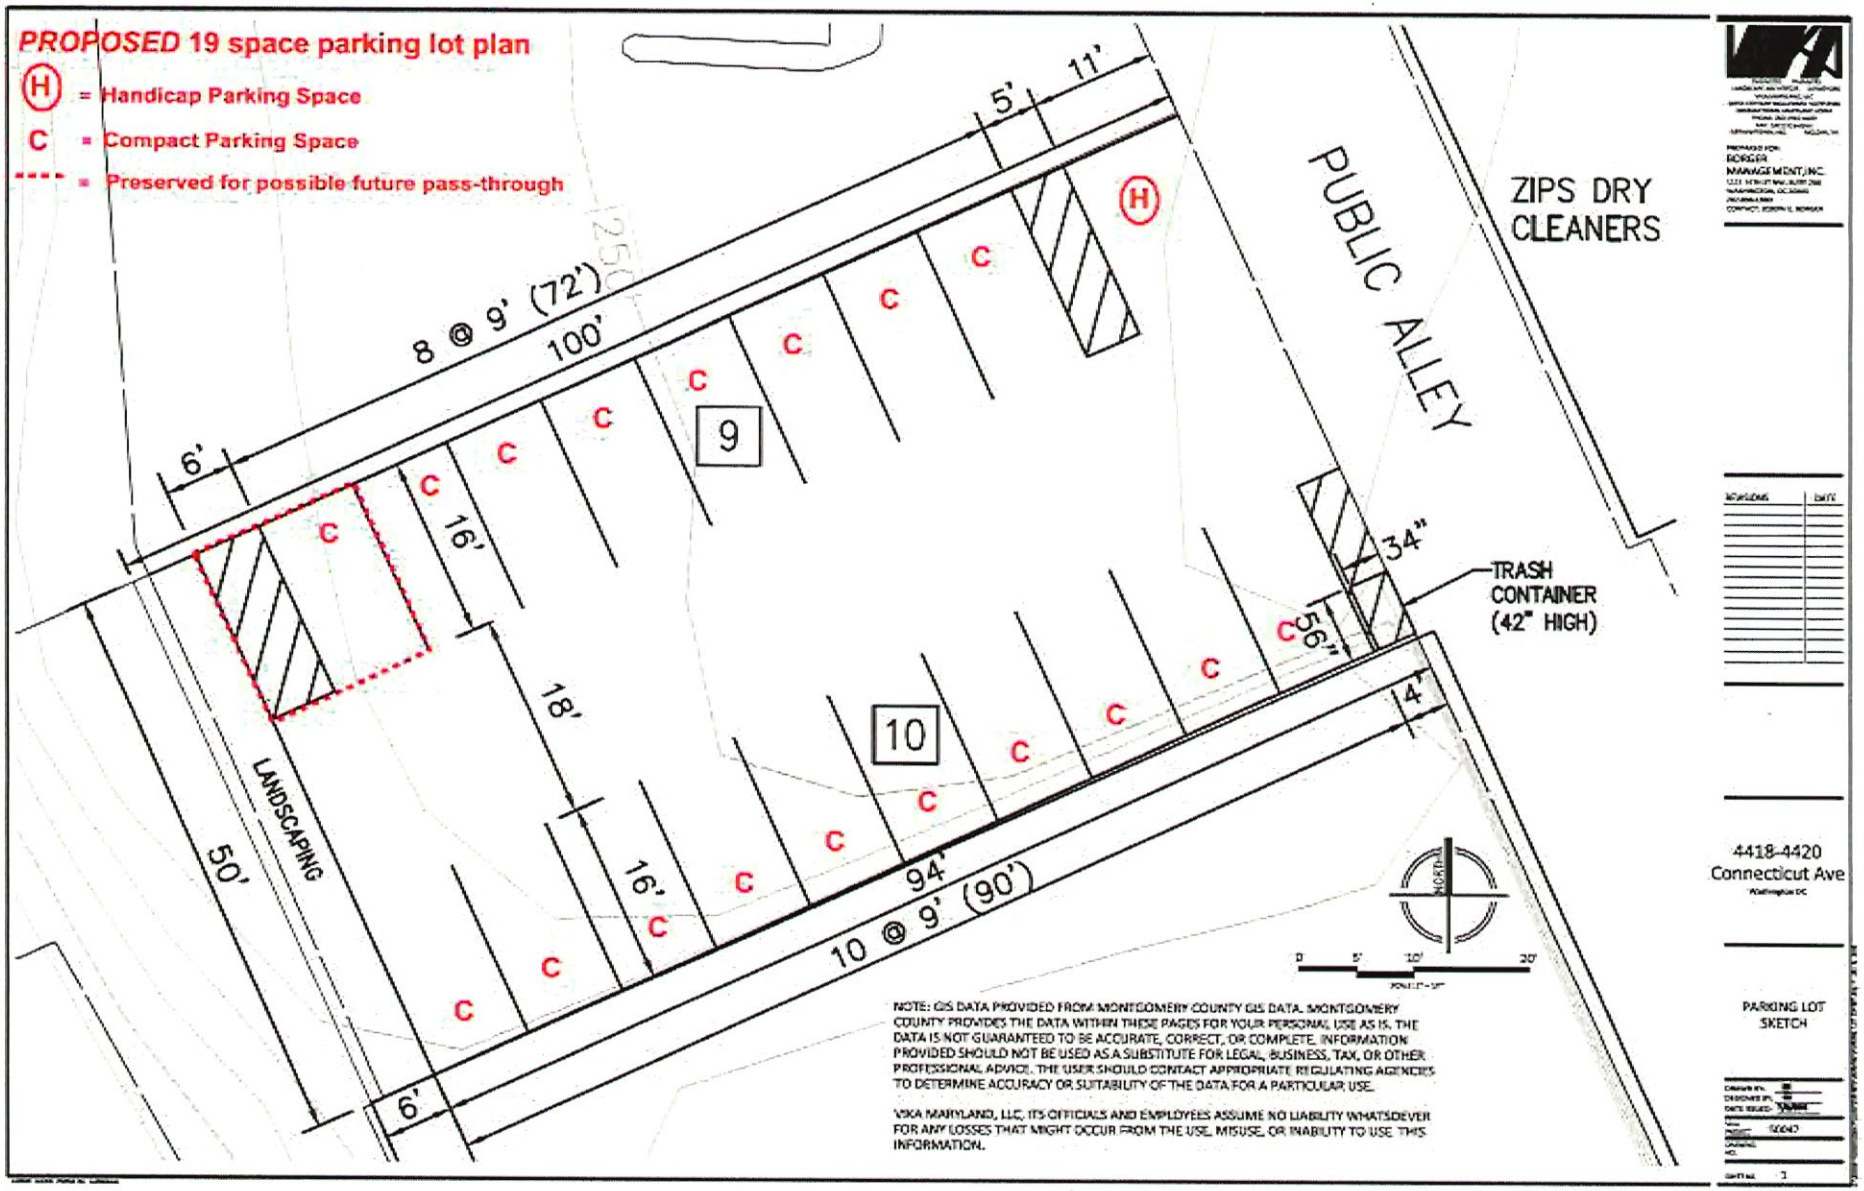

CIRCULATION - ENTRANCE

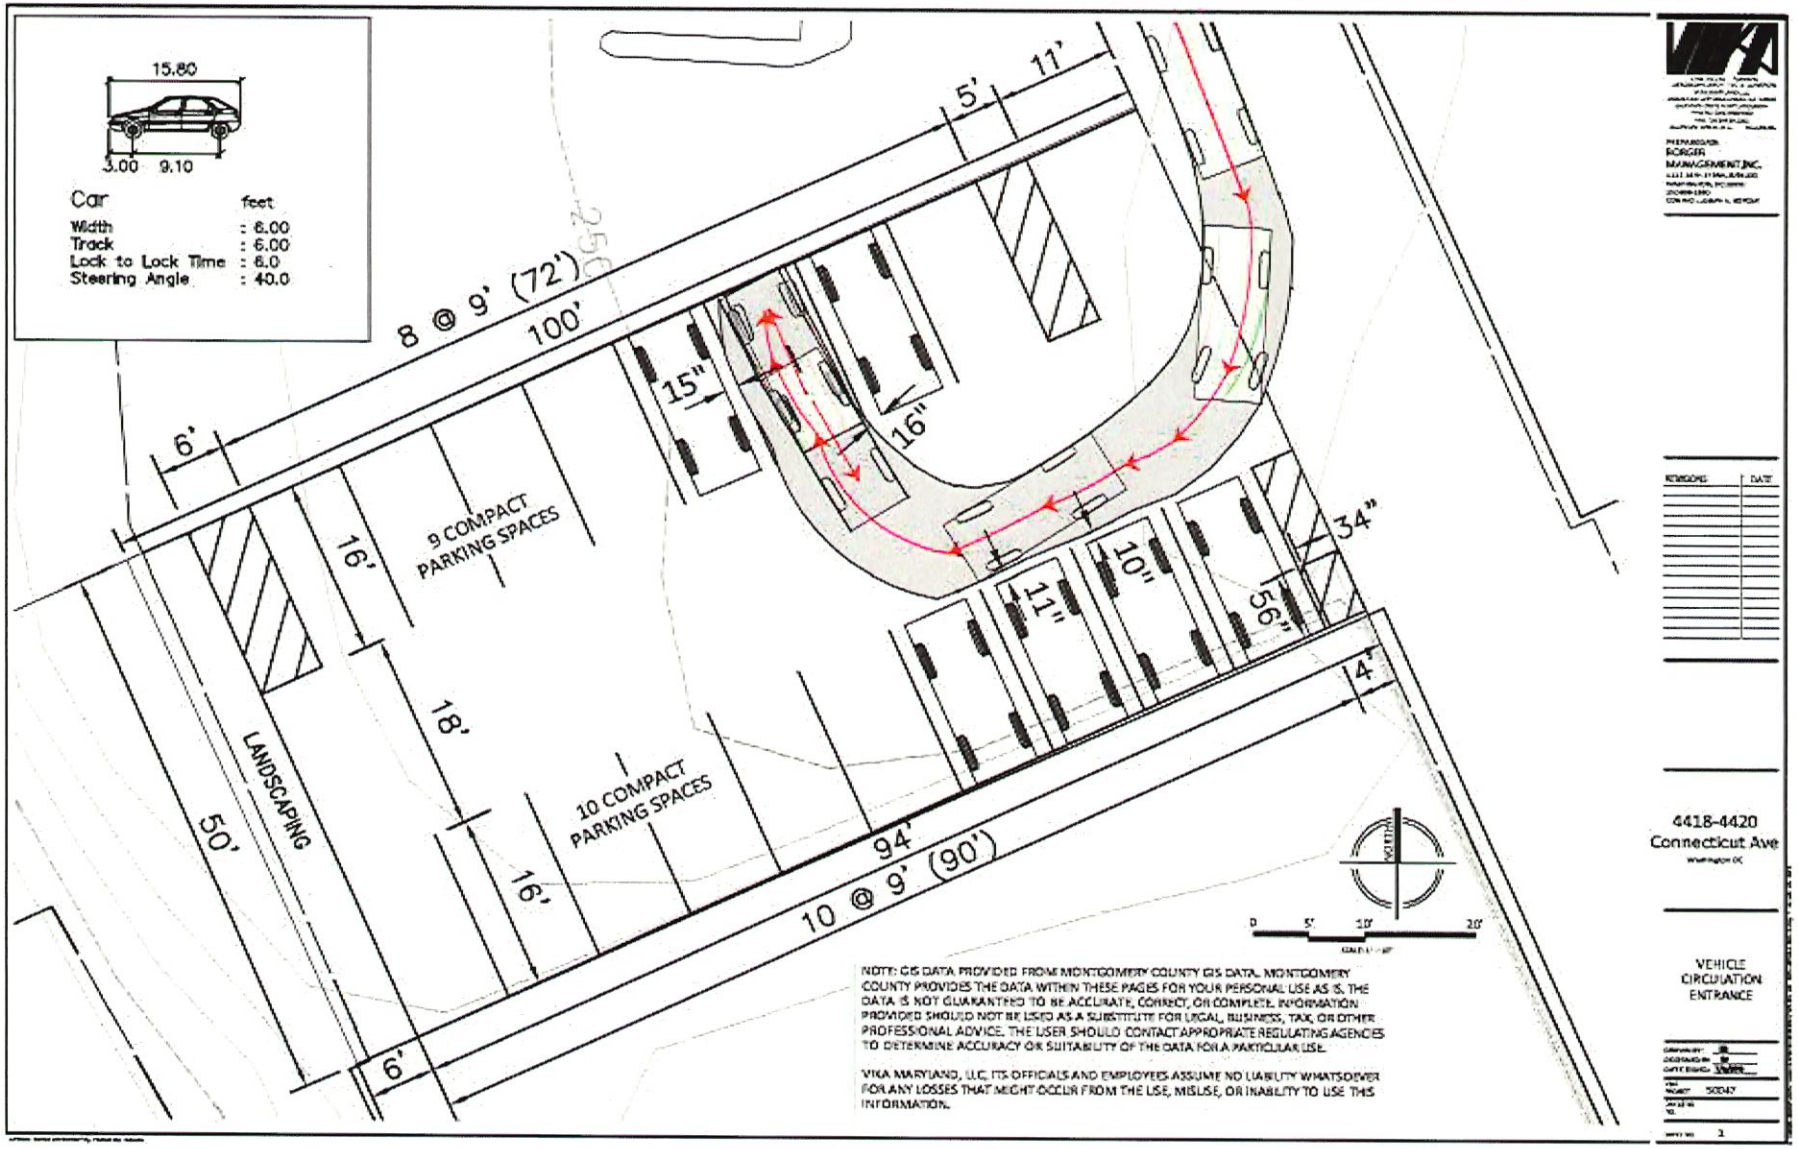

CIRCULATION - EXIT

