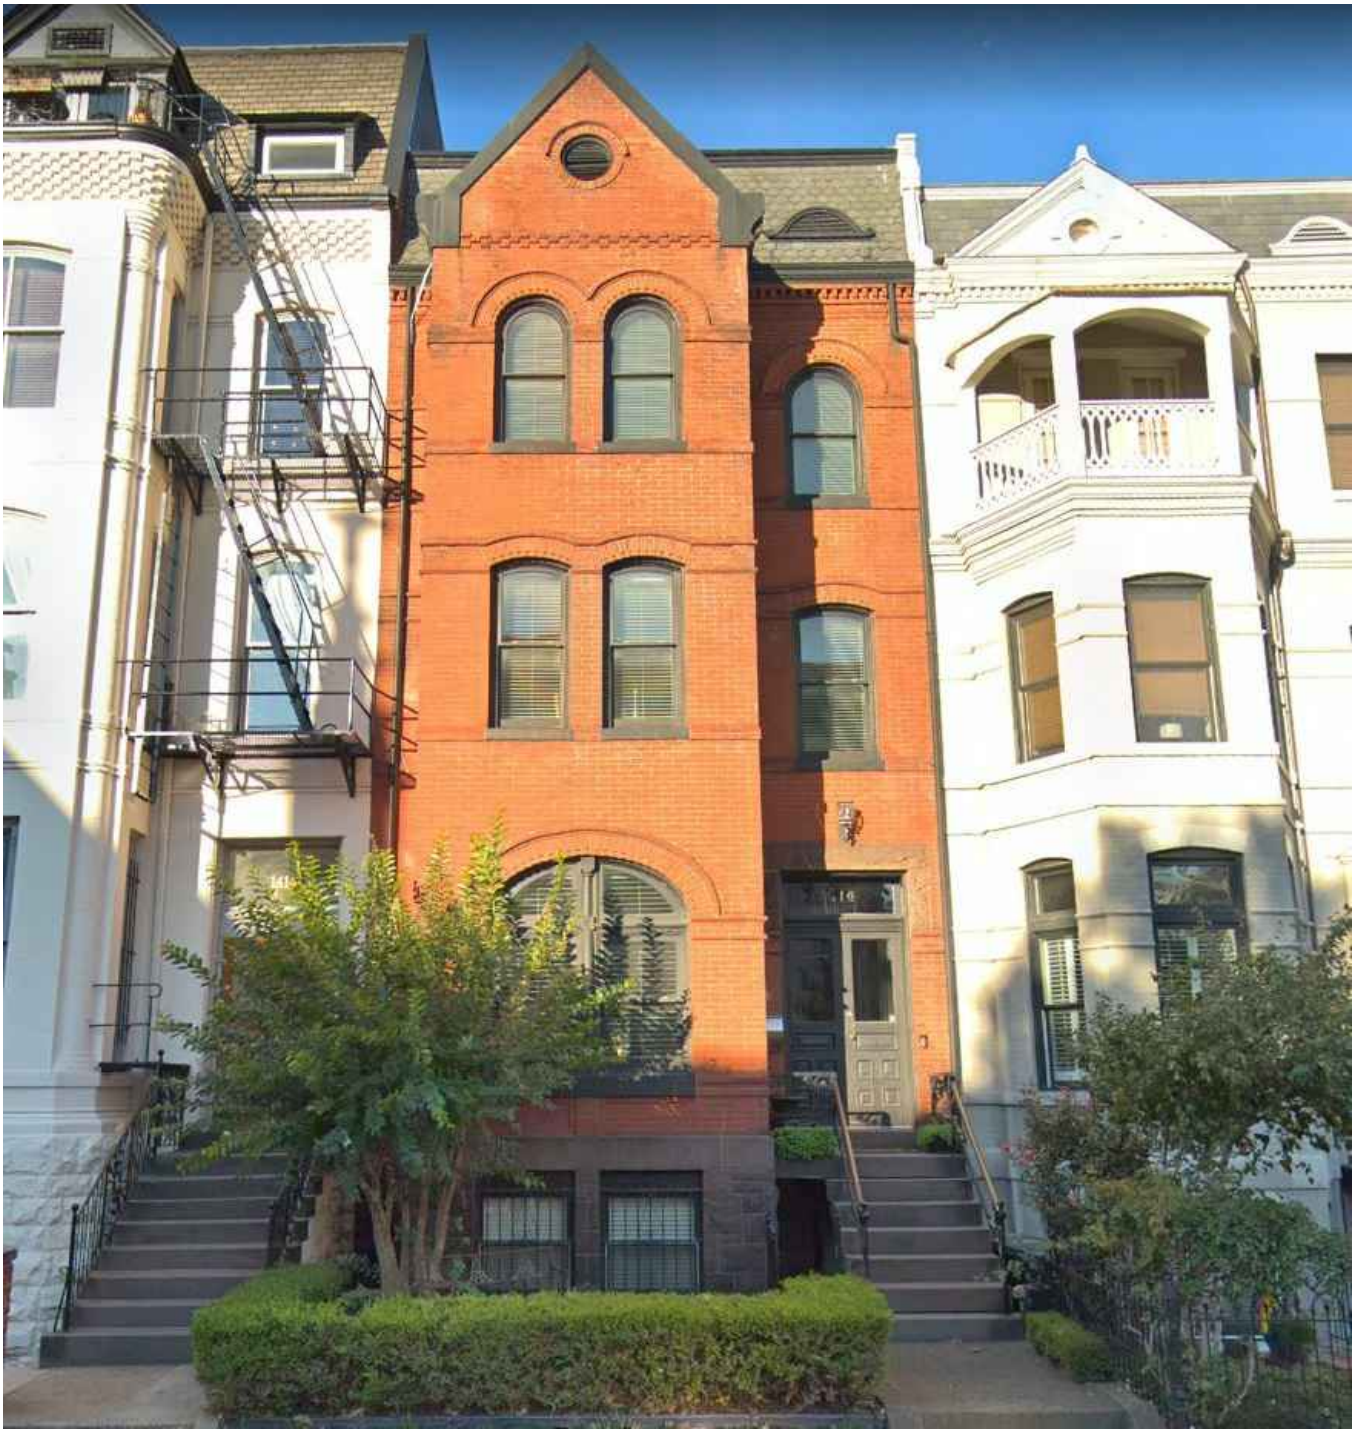

FOWLKES STUDIO

FRONT ELEVATION

NTS

1416 15th STREET NW

2020-01-15

Board of Zoning Adjustment
District of Columbia
CASE NO.20258
EXHIBIT NO.9

FOWLKES STUDIO

REAR ELEVATION

NTS

1416 15th STREET NW

2020-01-06