

Feature Key

Zoning Boundaries

Site

Zoning Commission
Case No. #02-05

DC Office of Planning
July 1, 2002

Scale 1:6000

100 0 100 200 300 400 500 Feet

Attachment 1

ZONING COMMISSION
District of Columbia
CASE NO.02-05
EXHIBIT NO.34



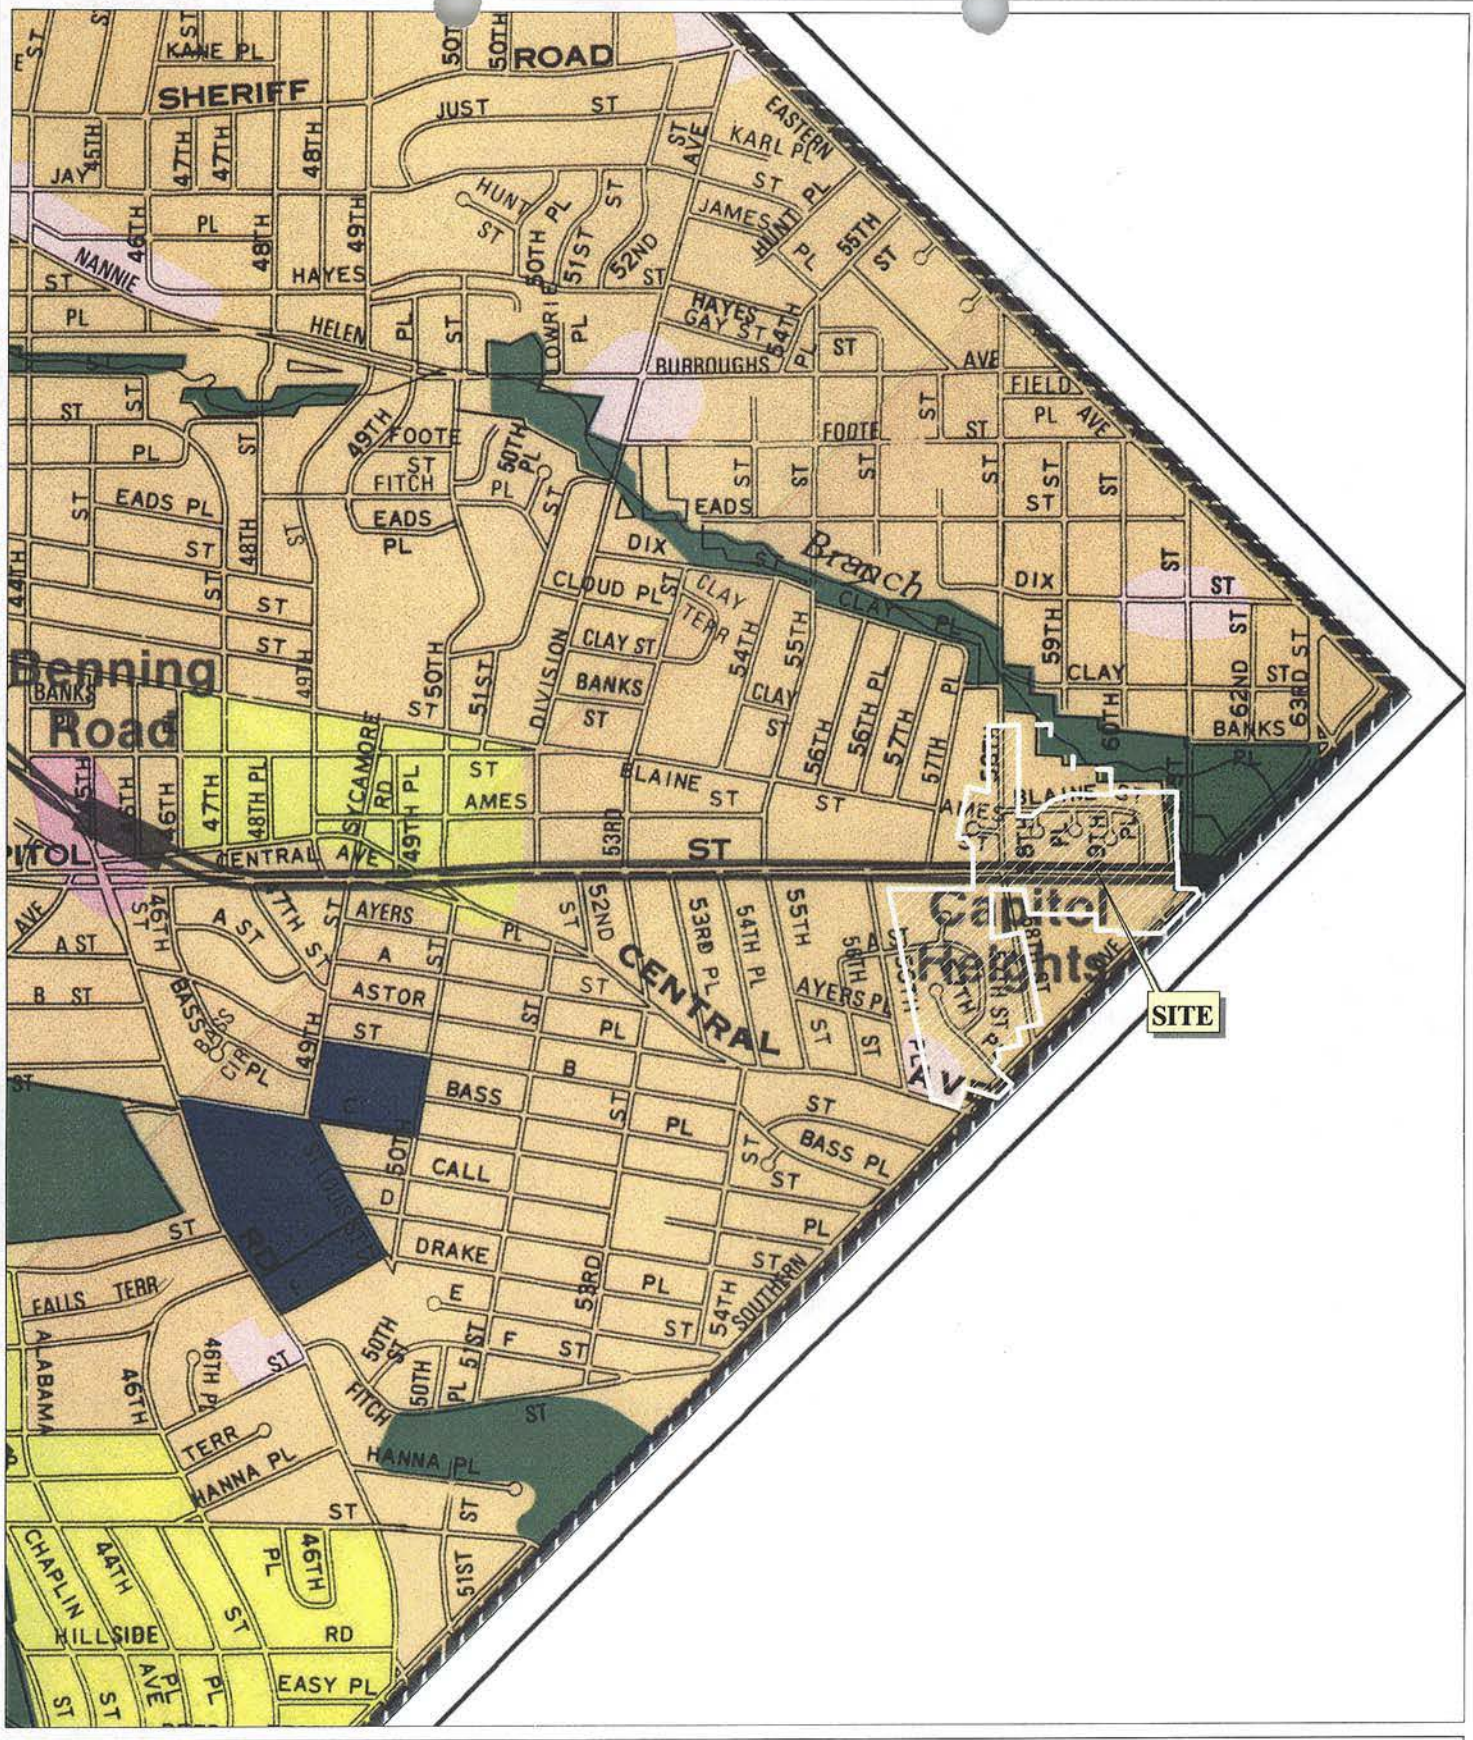
Aerial Photograph

200 0 200 400 600 Feet

DC Office of Planning
July 1, 2002

N
W E
S

Attachment 2


SITE
Benning Road
Capitol Heights
Branch
CENTRAL
SHERIFF ROAD
Generalized Land Use
Residential Low Density
Residential Moderate Density
Residential Medium Density
Residential High Density
Water
Commercial Low Density
Commercial Moderate Density
Commercial Medium Density
Commercial Med.-high Density
Commercial High Density
Federal
Institutional
Local Public
Parks, Recreation and Open Space
Production and Technical Employment
Comprehensive Plan Landuse
N
Scale 1:14400
1200 0 1200 Feet
DC Office of Planning
July 1, 2002
Attachment 3