SUBJECT: Zoning Commission Case No. 02-39
Mt. Pleasant Street, NW at Irving Street
Map Amendment for Square 2595, Lots 1049-1053



Figure 1 - Site Map

ZONING COMMISSION
District of Columbia
Case 02-39
Exhibit 12

ZONING COMMISSION
District of Columbia
CASE NO.02-39
EXHIBIT NO.12


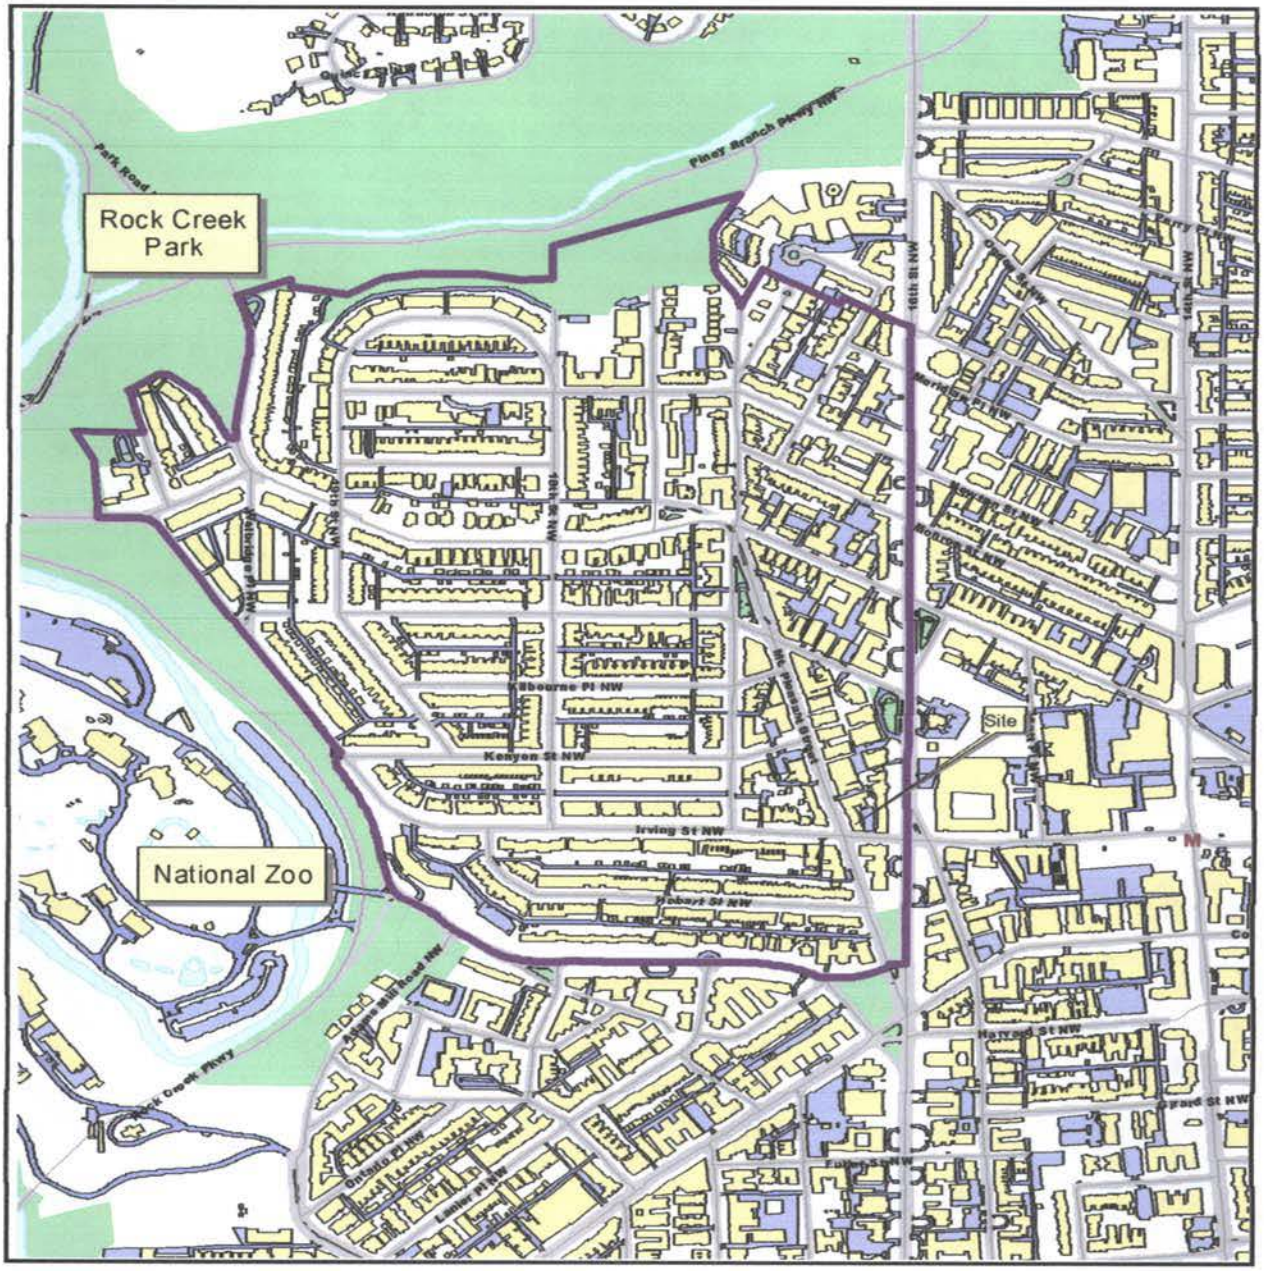


Figure 2 Mt. Pleasant Historic District



Figure 3 Proposed Area to be Rezoned

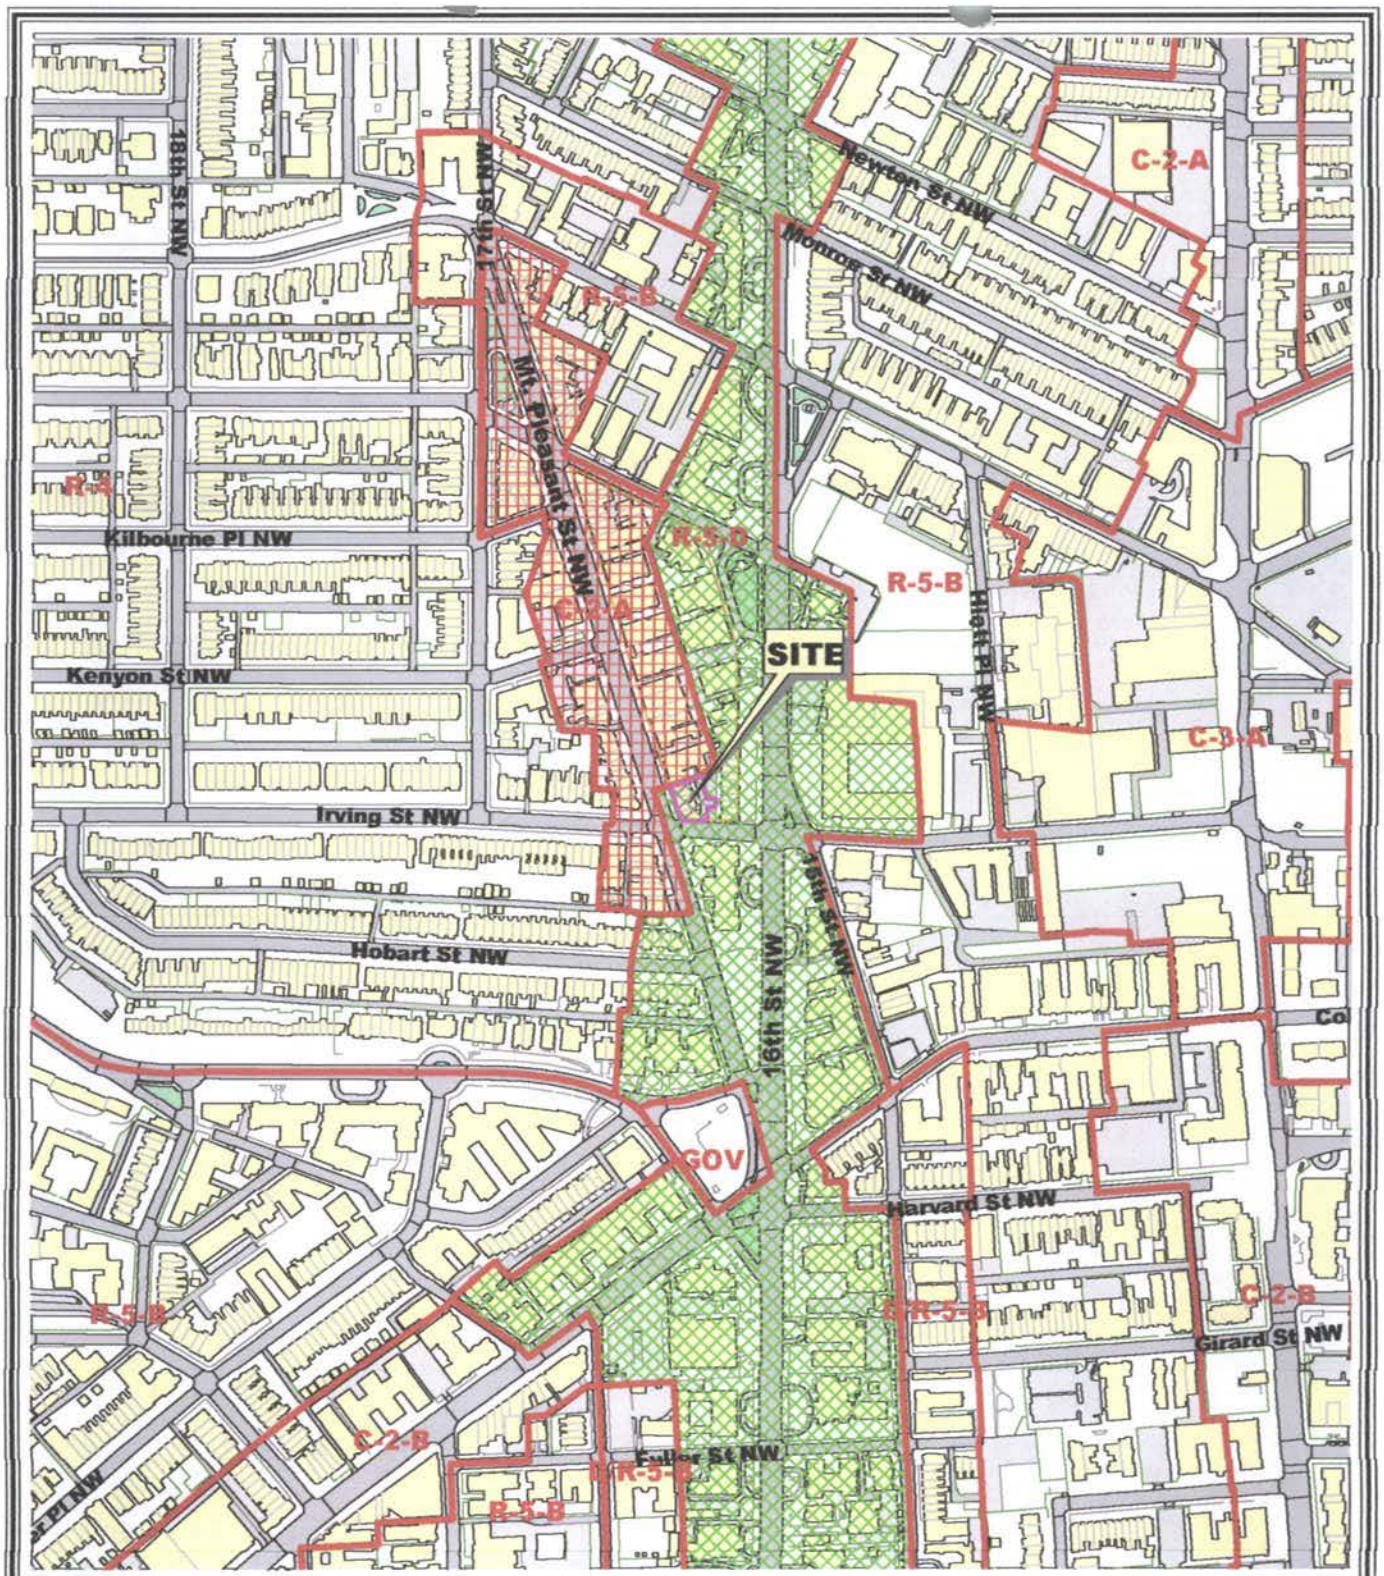

Feature Key

Zoning Boundaries
Mount Pleasant Street
Community Business Center District
16th Street
High Density Residential Dirstrict

Zoning Commission
Case No. 02-39

DC Office of Planning
January 2, 2003

Scale 1:4800

400 0 400 Feet

ZONING COMMISSION
Attachment 1
District of Columbia

Case 02-39

Exhibit