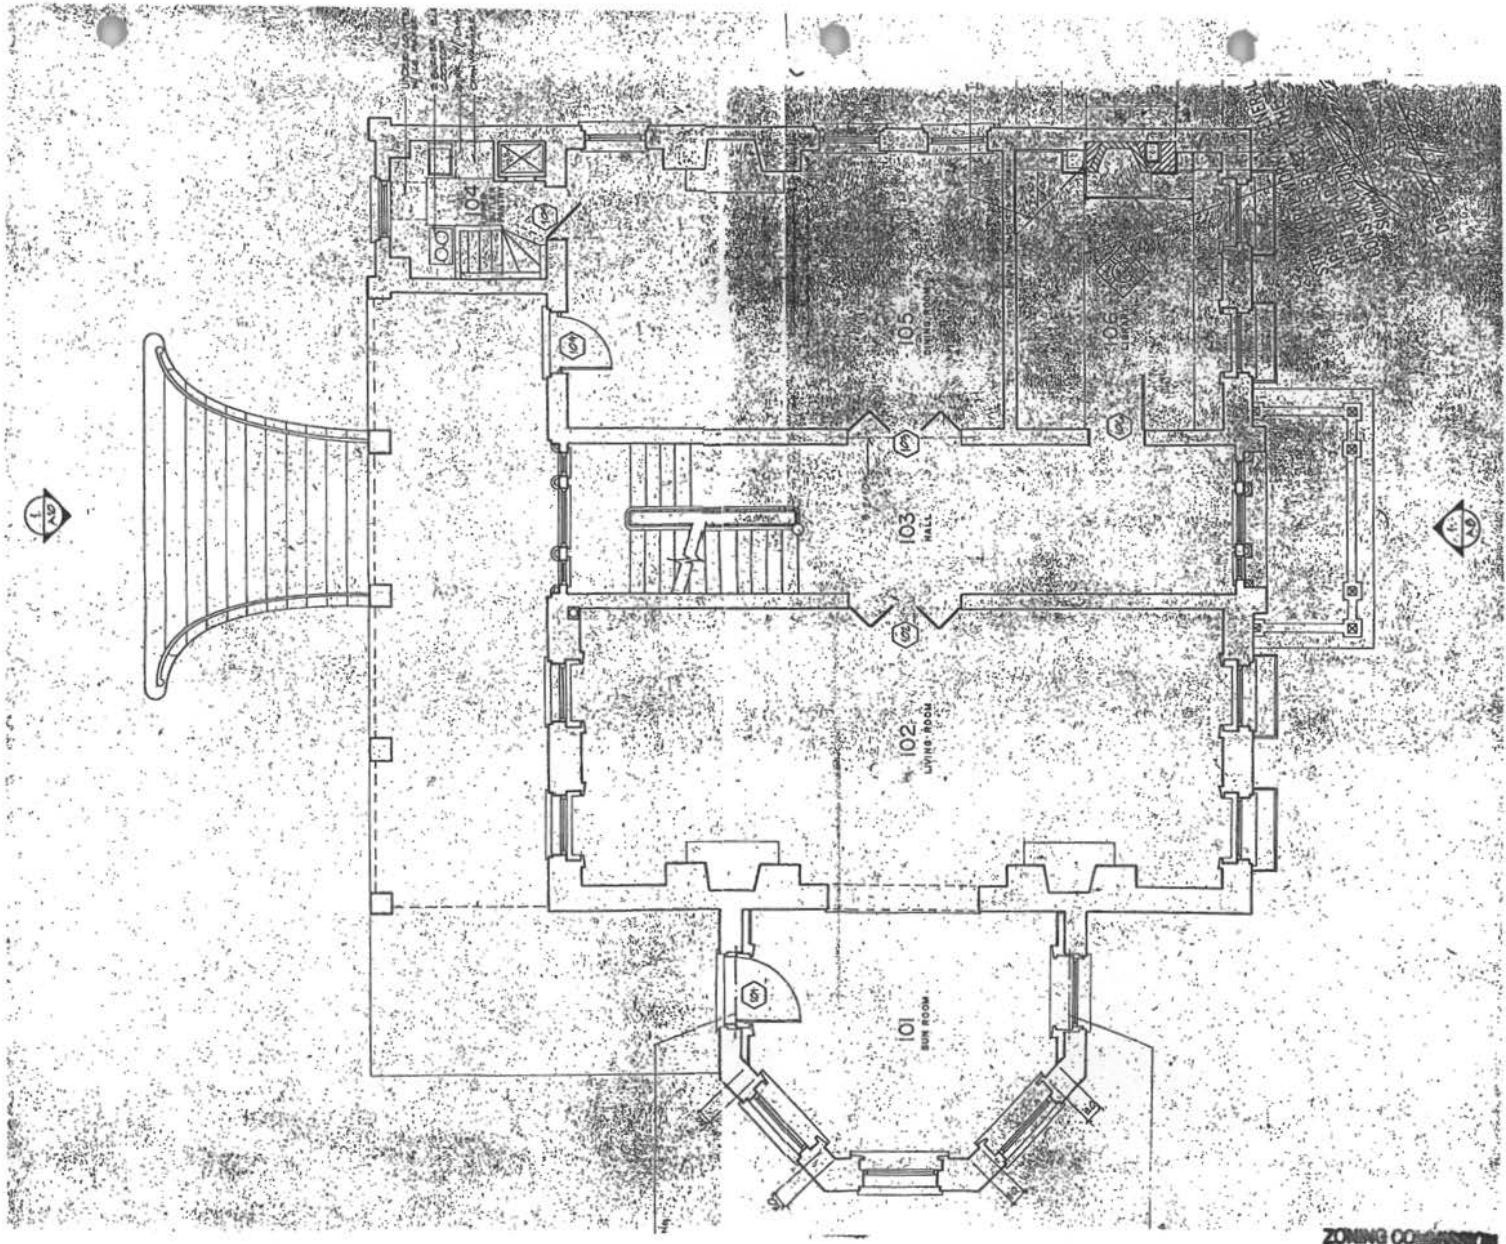
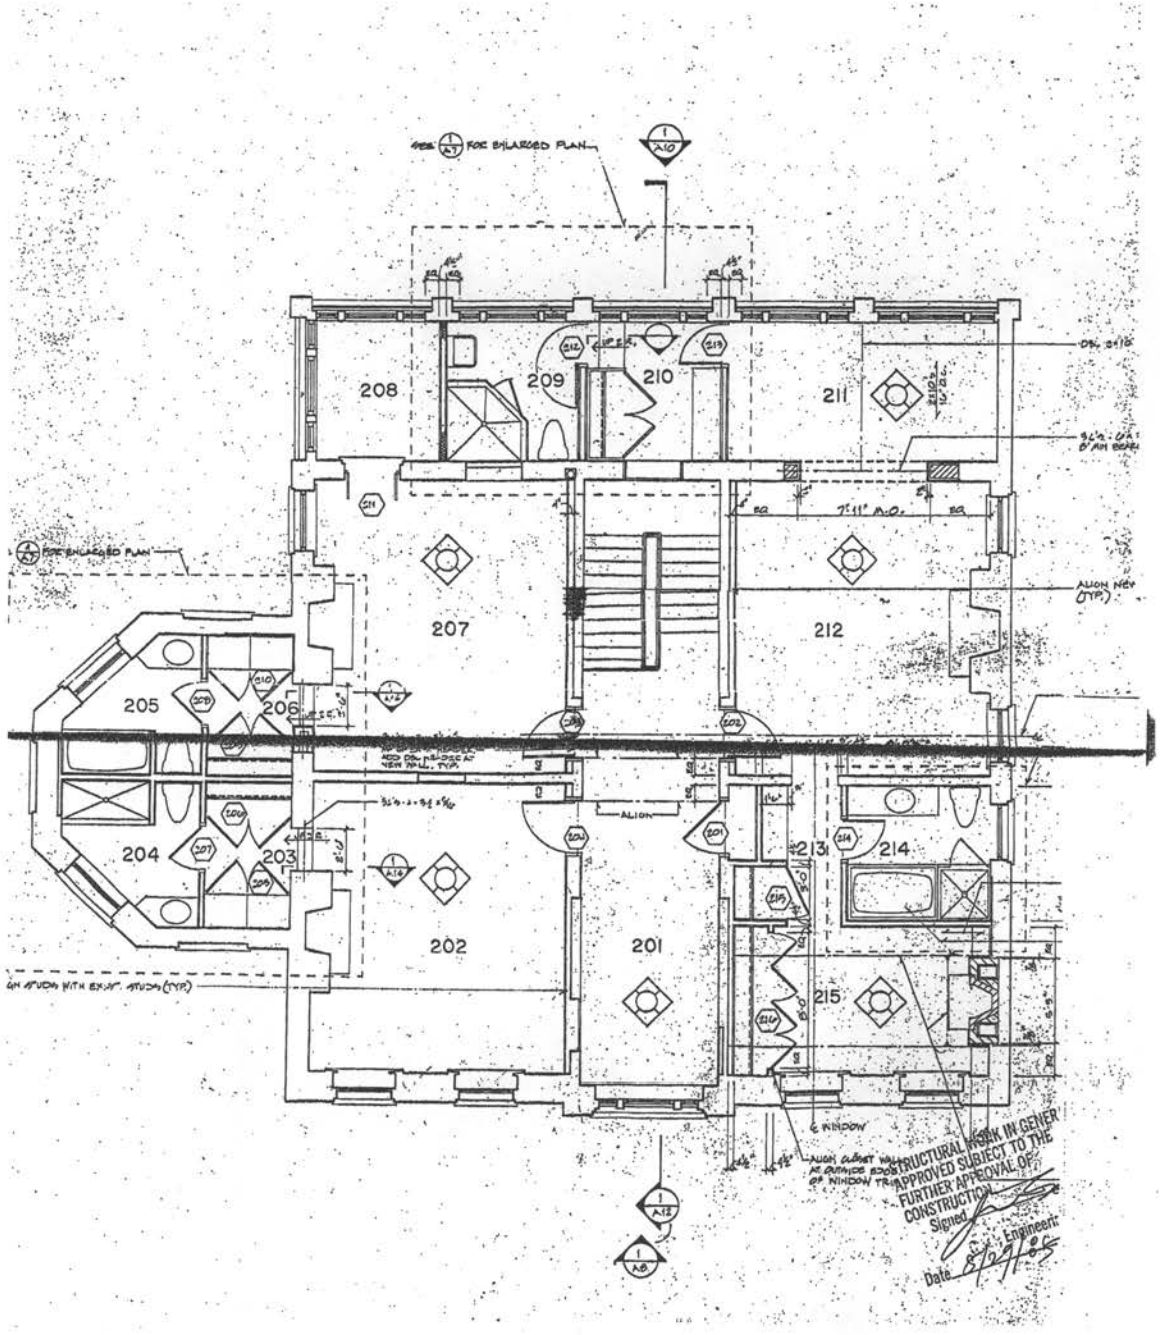
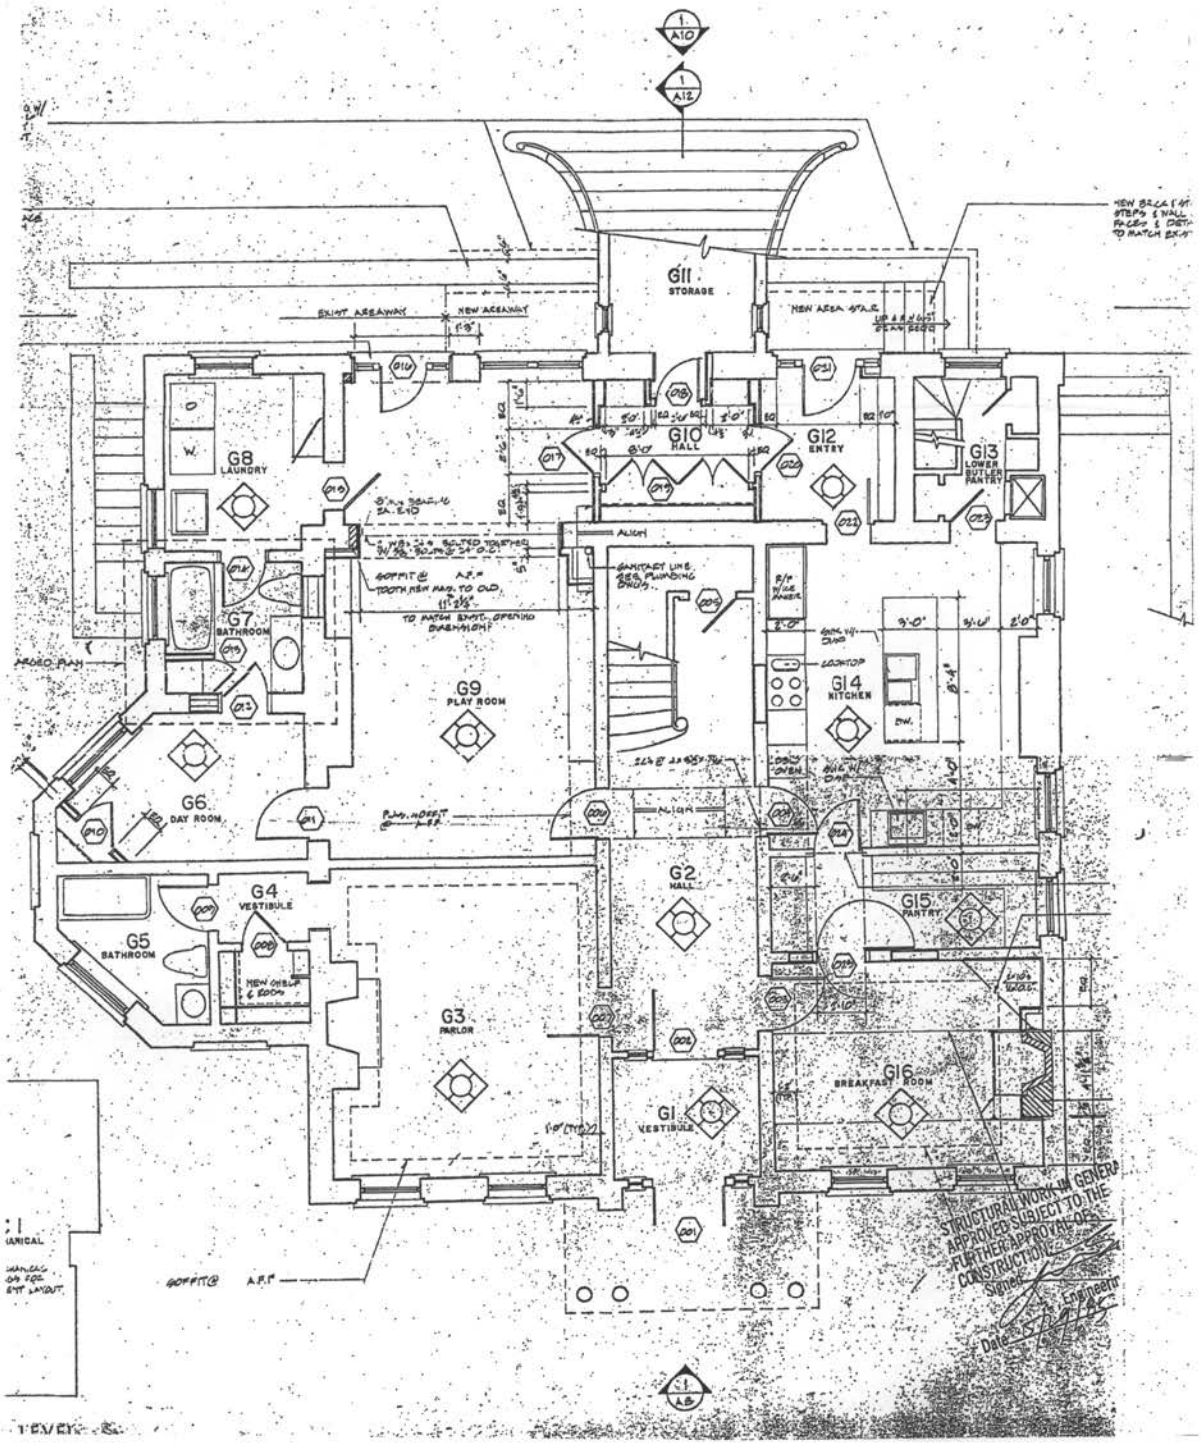


ZONING COMMISSION
District of Columbia
Case 03-07
Exhibit 7

ZONING COMMISSION
District of Columbia
CASE NO.03-07
EXHIBIT NO.7


SEE A7 FOR ENLARGED PLAN
1 A10
208
209
210
211
212
207
205
206
204
203
202
201
213
214
215
7'-11" A.O.
ALIGN NEW (TYP.)
ALIGN
ADD GYP. BD. DISC AT NEW WALL, TYP.
GA STUDS WITH EXIST. STUDS (TYP.)
E WINDOW
1 A12
1 A8
STRUCTURAL WORK IN GENER
APPROVED SUBJECT TO THE
FURTHER APPROVAL OF
CONSTRUCTION
Signed
Engineer
Date 8/27/05


G11 STORAGE
G10 HALL
G12 ENTRY
G13 LOWER BUTLER PANTRY
G8 LAUNDRY
G7 BATHROOM
G9 PLAY ROOM
G14 KITCHEN
G6 DAY ROOM
G4 VESTIBULE
G5 BATHROOM
G2 HALL
G15 PANTRY
G3 PARLOR
G16 BREAKFAST ROOM
G1 VESTIBULE
EXIST AREAWAY
NEW AREAWAY
NEW AREA WELL
SANITARY LINE SEE PLUMBING DWGS.
LOOKTOP
SINK W/ DISP.
D/W
RANGE
REFR.
ALIGN
NEW OPEN & ROOM
STRUCTURAL WORK IN GENERA
APPROVED SUBJECT TO THE
FURTHER APPROVAL OF
CONSTRUCTION
Signed
Engineer
Date