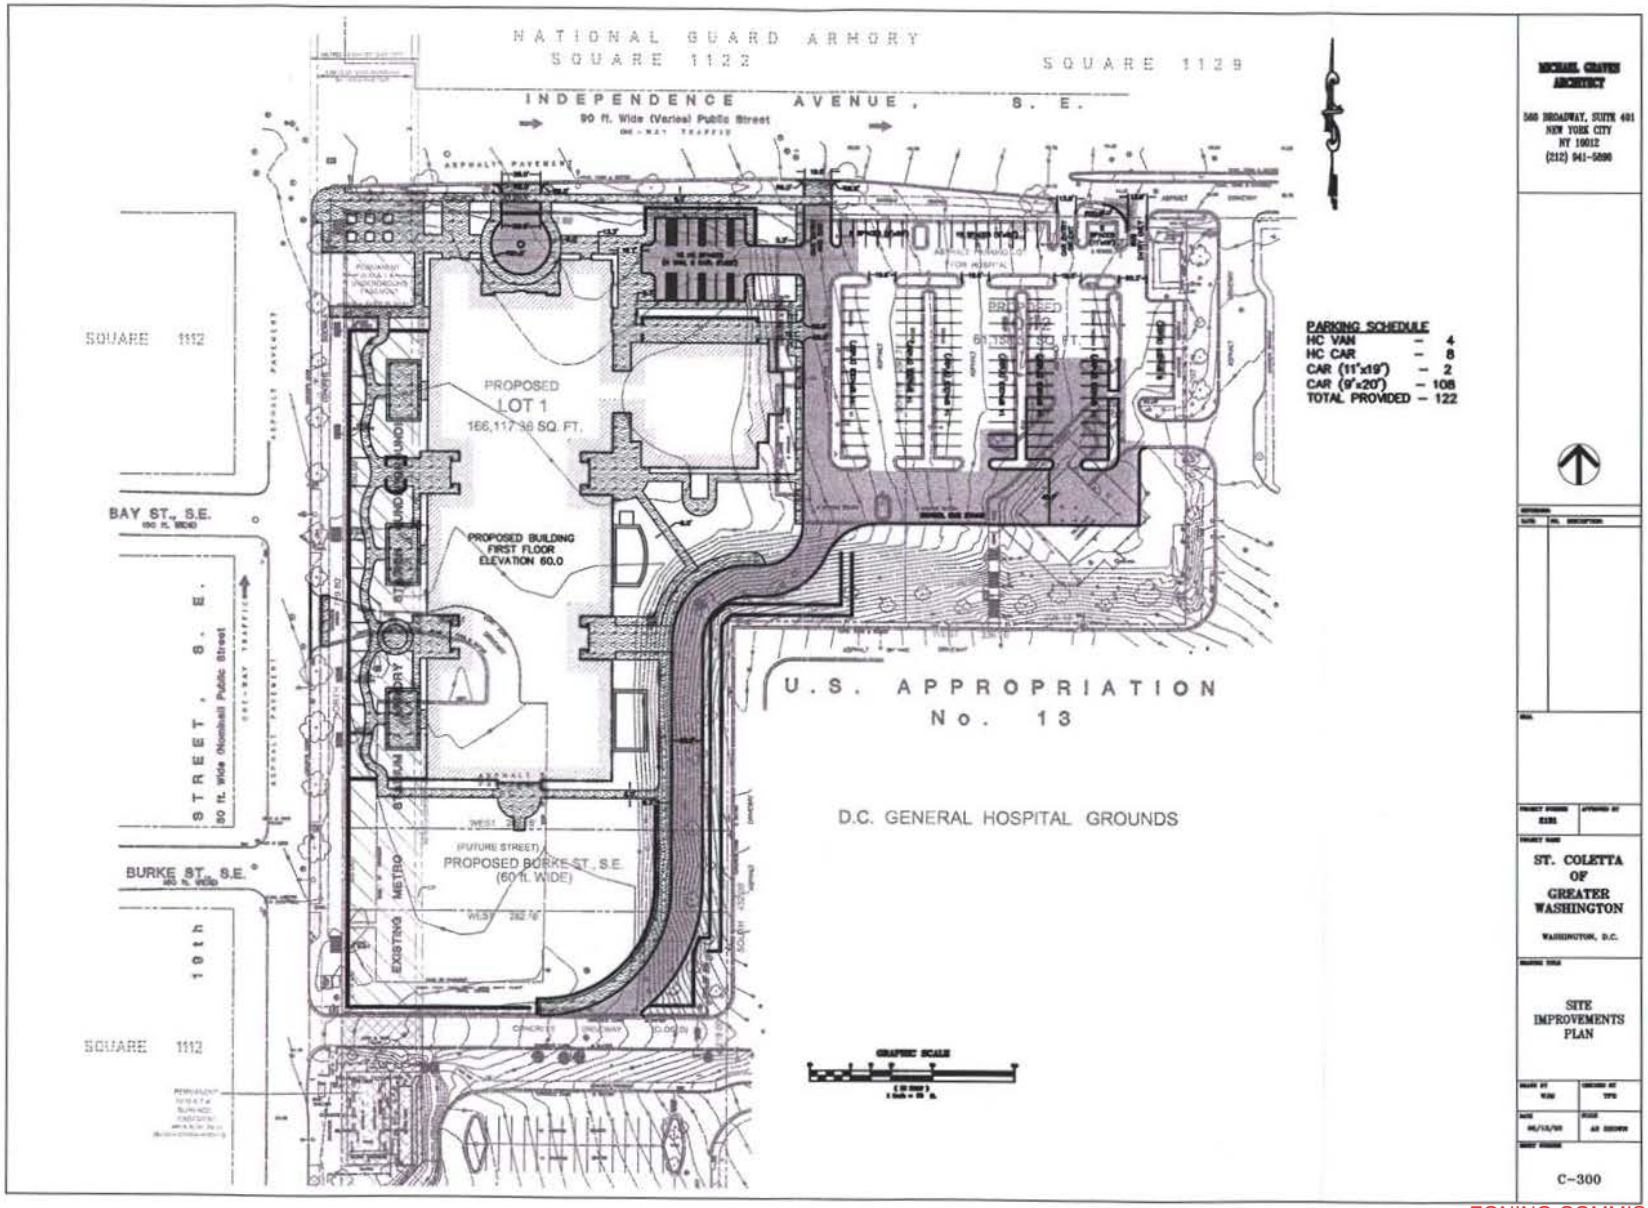



MICHAEL GRAVES ARCHITECT
500 BROADWAY, SUITE 401
NEW YORK CITY
NY 10012
(212) 941-5890

ST. COLETTA OF GREATER WASHINGTON
WASHINGTON, D.C.

SITE IMPROVEMENTS PLAN

C-300

ZONING COMMISSION
District of Columbia
CASE NO.03-21
EXHIBIT NO.5H

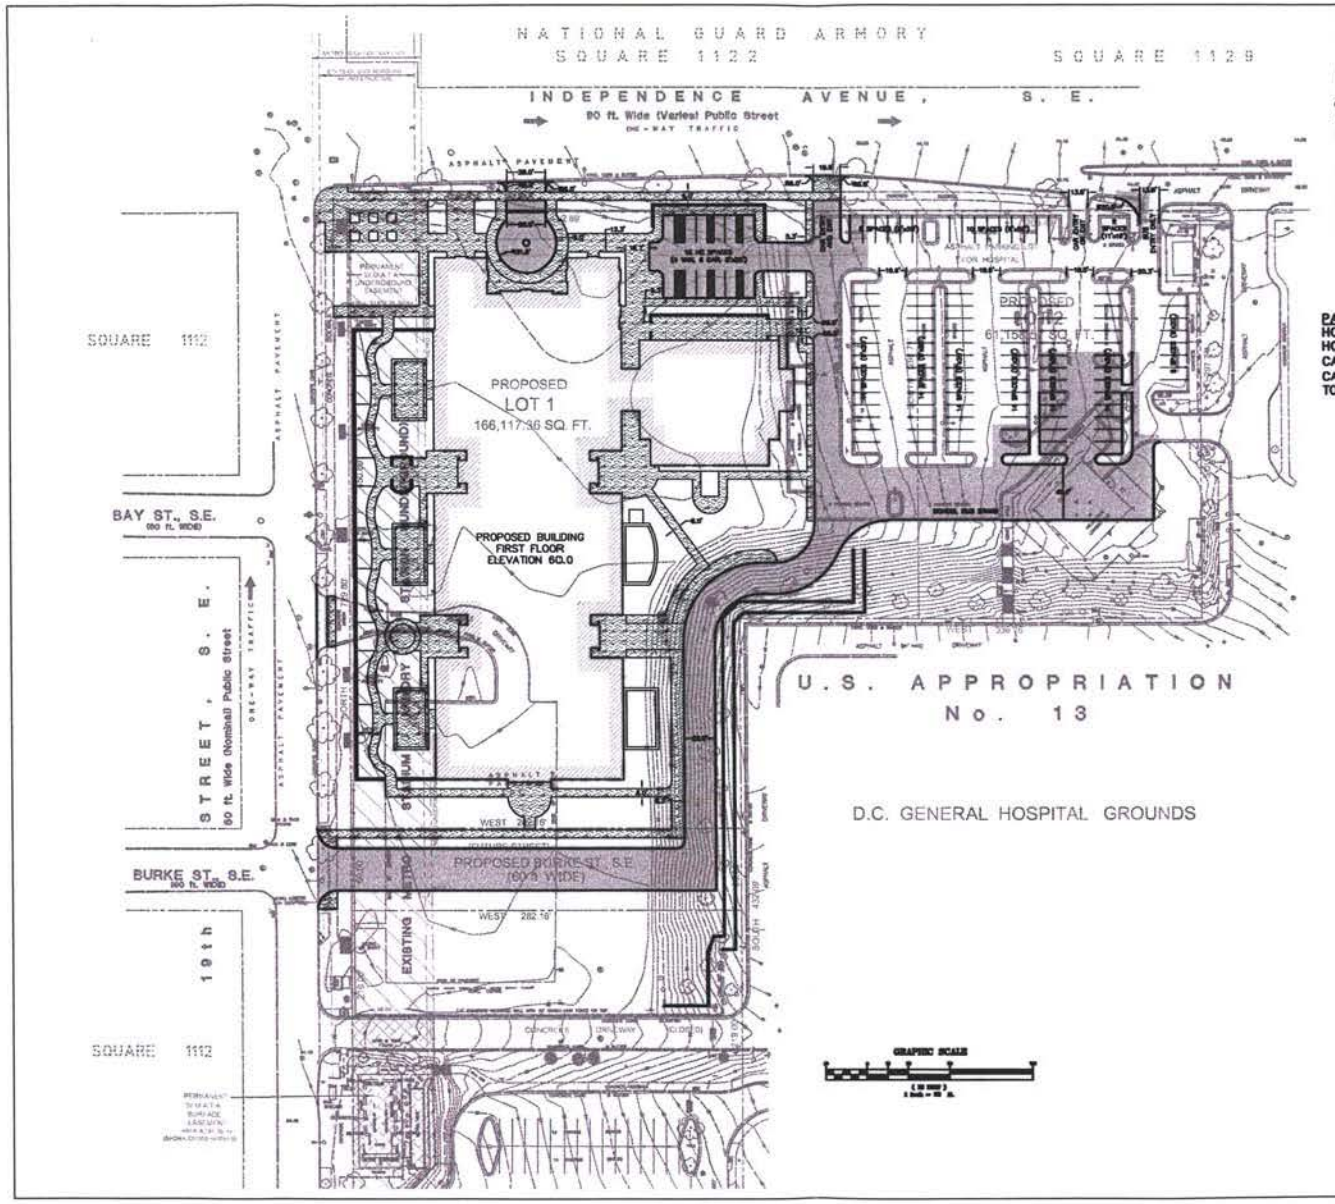

PARKING SCHEDULE

HC VAN	– 4
HC CAR	– 8
CAR (11'x19')	– 2
CAR (9'x20')	– 108
TOTAL PROVIDED	– 122

MICHAEL GRAVES ARCHITECT

500 BROADWAY, SUITE 401
NEW YORK CITY
NY 10012
(212) 941-5890

ST. COLETTA OF GREATER WASHINGTON

WASHINGTON, D.C.

SITE IMPROVEMENTS PLAN WITH ALTERNATIVE BUS EGRESS ROUTE

C-301