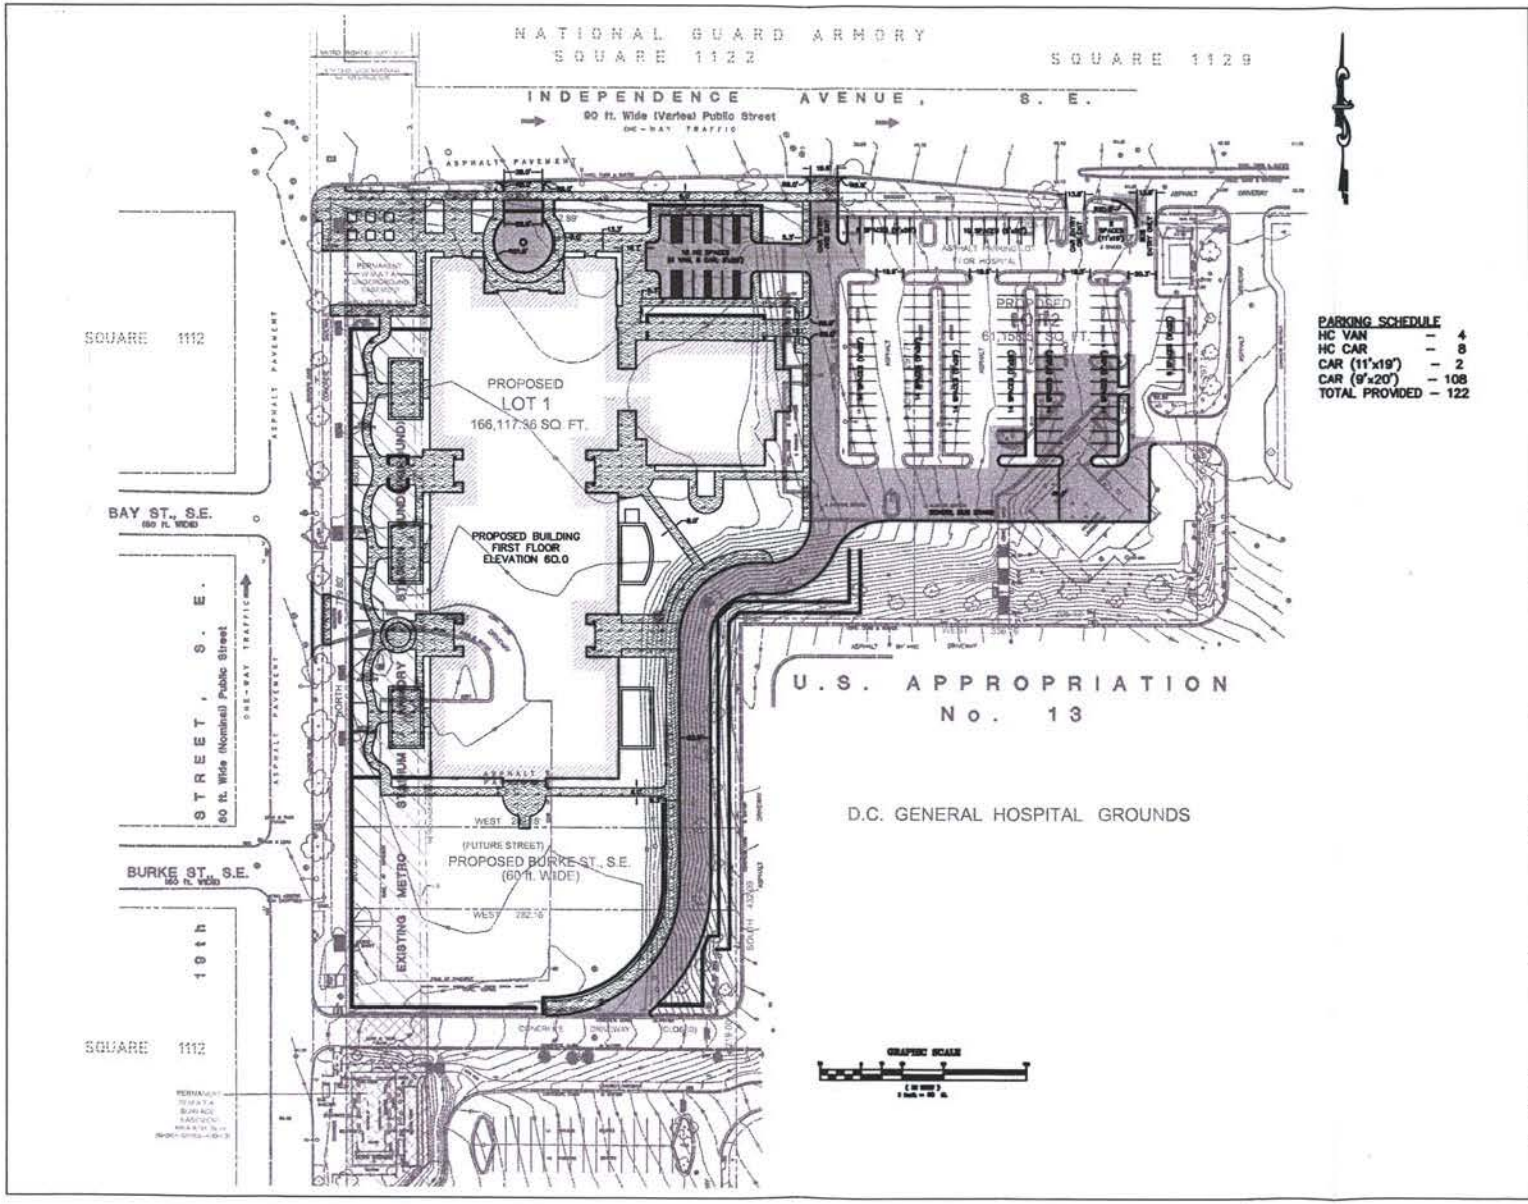


MICHAEL GRAVES
ARCHITECT
500 BROADWAY, SUITE 401
NEW YORK CITY
NY 10012
(212) 941-5000

ST. COLETTA
OF
GREATER
WASHINGTON
WASHINGTON, D.C.

GRADING PLAN

C-400

ZONING COMMISSION
District of Columbia
CASE NO.03-21
EXHIBIT NO.5I