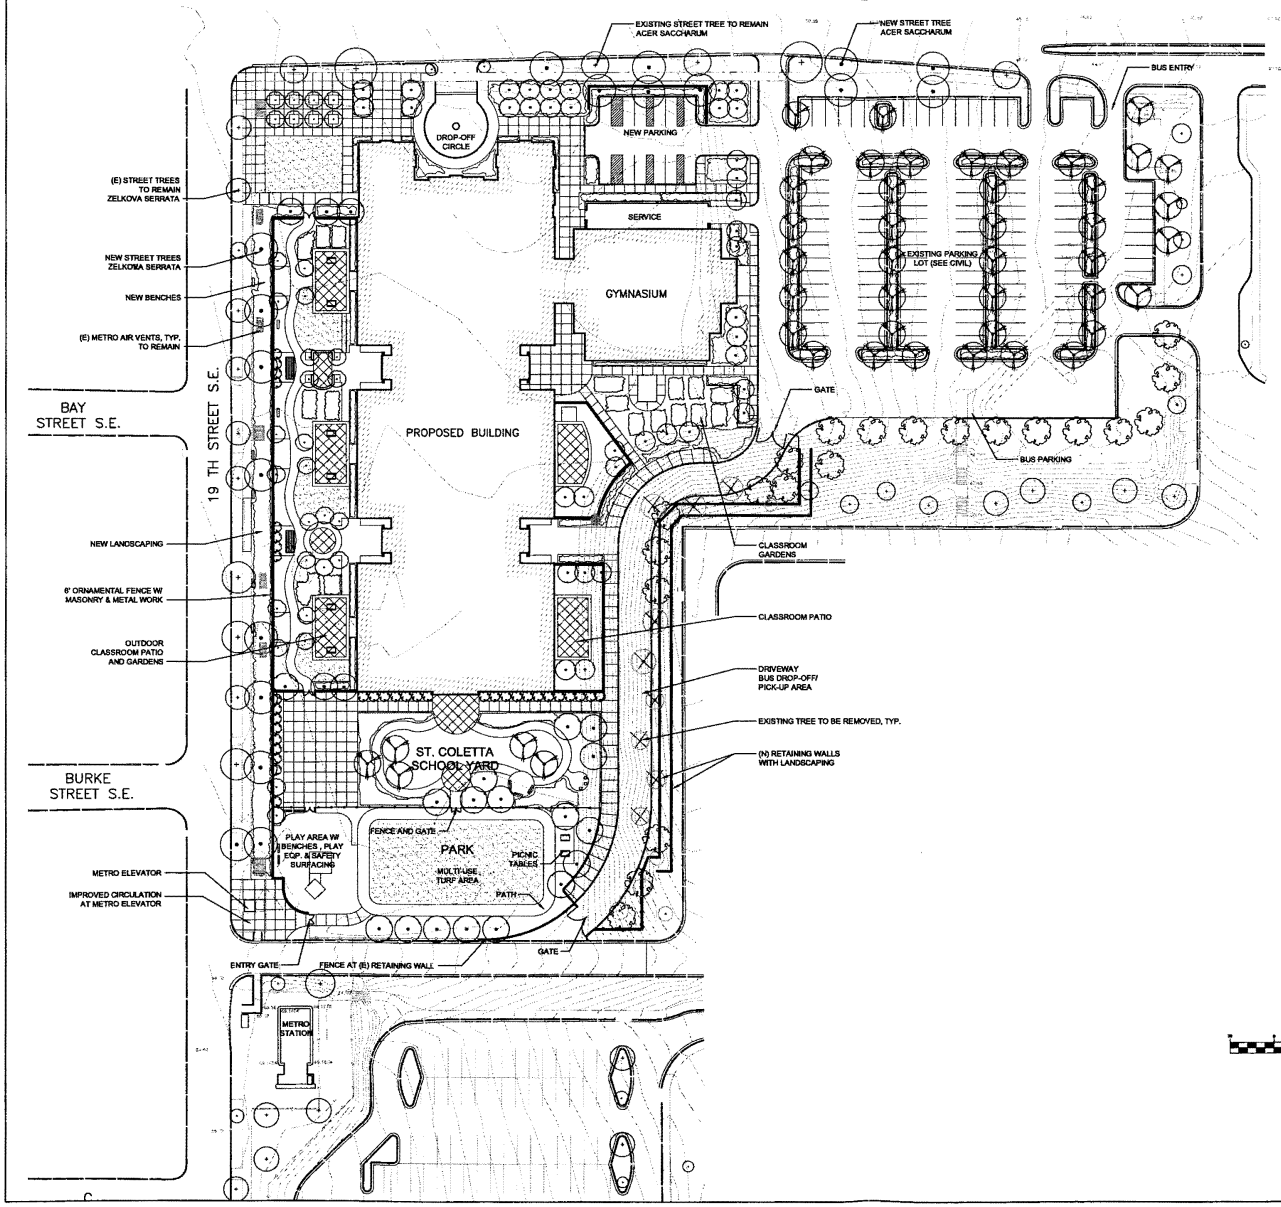


NOTES:
1. For grading, drainage and utilities information see Civil drawings.
2. Location of all site elements is subject to field verification of easements and utilities, and coordination with District departments and standards.
3. All improvements in public right of way shall conform to District standards.
4. Existing trees to be retained unless otherwise noted.
5. Additional parking lot lighting to be provided to maintain adequate light levels in all areas.
6. Outdoor spaces to receive minimal lighting for security purposes. Light fixtures to be downcast so as not to spill over into adjacent residential area.

PROPOSED PLANT LIST

Qty.	Size	Botanical Name	Common Name
Street Trees			
		Acer saccharum	Sugar Maple
		Zelkova serrata	Zelkova
Site Trees			
		Acer palmatum	Japanese Maple
		Betula pendula	European White Birch
		Carpinus betulus 'Fastigiata'	European Hornbeam
		Cercis canadensis	Eastern Redbud
		Fagus sylvatica	European Beach
		Ginkgo biloba	Ginkgo
		Lagerstroemia indica	Crape Myrtle
		Liriodendron tulipifera	Tulip Tree
		Magnolia grandiflora	Southern Magnolia
		Platanus acerifolia	London Plane Tree
		Prunus yedoensis	Yoshino Cherry
		Quercus coccinea	Scarlet Oak
		Quercus virginiana	Southern Live Oak
		Sophora japonica	Japanese Pagoda Tree
		Thuja occidentalis 'Emerald'	American Arborvitae
		Thuja occidentalis 'Globosa	Tom Thumb Arborvitae
Shrubs, Perennials, Grasses			
		Arbutus unedo	Strawberry Tree
		Camellia japonica	Camellia
		Cotinus coggygria	Smoke Tree
		Elaegnus pungens 'Maginata'	Silver-edge Elaegnus
		Feijoa sellowiana	Pineapple Guava
		Liriope muscari	Big Blue Lily Turf
		Myrica pensylvanica	Bayberry
		Philadelphus virginalis	Mock Orange
		Phyllostachys aurea	Golden Bamboo
		Phyllostachys bamusoides	Giant Timber Bamboo
		Ribes sanguineum 'Elk River Red'	Red Flowering Currant
		Rosmarinus officinalis 'Tuscan Blue'	Rosemary
		Salvia leucantha	Mexican Bush Sage
		Syringa vulgaris	Lilac
Herbs & Edible Plants			
		Allium giganteum	Giant Allium
		Apple 'Brewsurt', 'Fuji', 'Gala'	Apple
		Chaenomeles spp.	Flowering Quince
		Mentha species	Spearmint
		Salvia officinalis	Sage
		Thymus vulgaris	Thyme

GRAPHIC SCALE
(IN FEET)
1 inch = 30 ft.

MICHAEL GRAVES ARCHITECT
560 BROADWAY, SUITE 401
NEW YORK CITY
NY 10012
(212) 941-5890

MOORE IACOFANO GOLTSMAN, INC.

REVISIONS:
DATE: NO. DESCRIPTION:

SEAL

PROJECT NUMBER: 2131
APPROVED BY:

PROJECT NAME
ST. COLETTA OF GREATER WASHINGTON
WASHINGTON, D.C.

DRAWING TITLE
LANDSCAPE PLAN

DRAWN BY: RC/BG
CHECKED BY: TR
DATE: 06/13/03
SCALE: AS SHOWN

SHEET NUMBER
L-1

ZONING COMMISSION
District of Columbia
CASE NO.03-21
EXHIBIT NO.5J