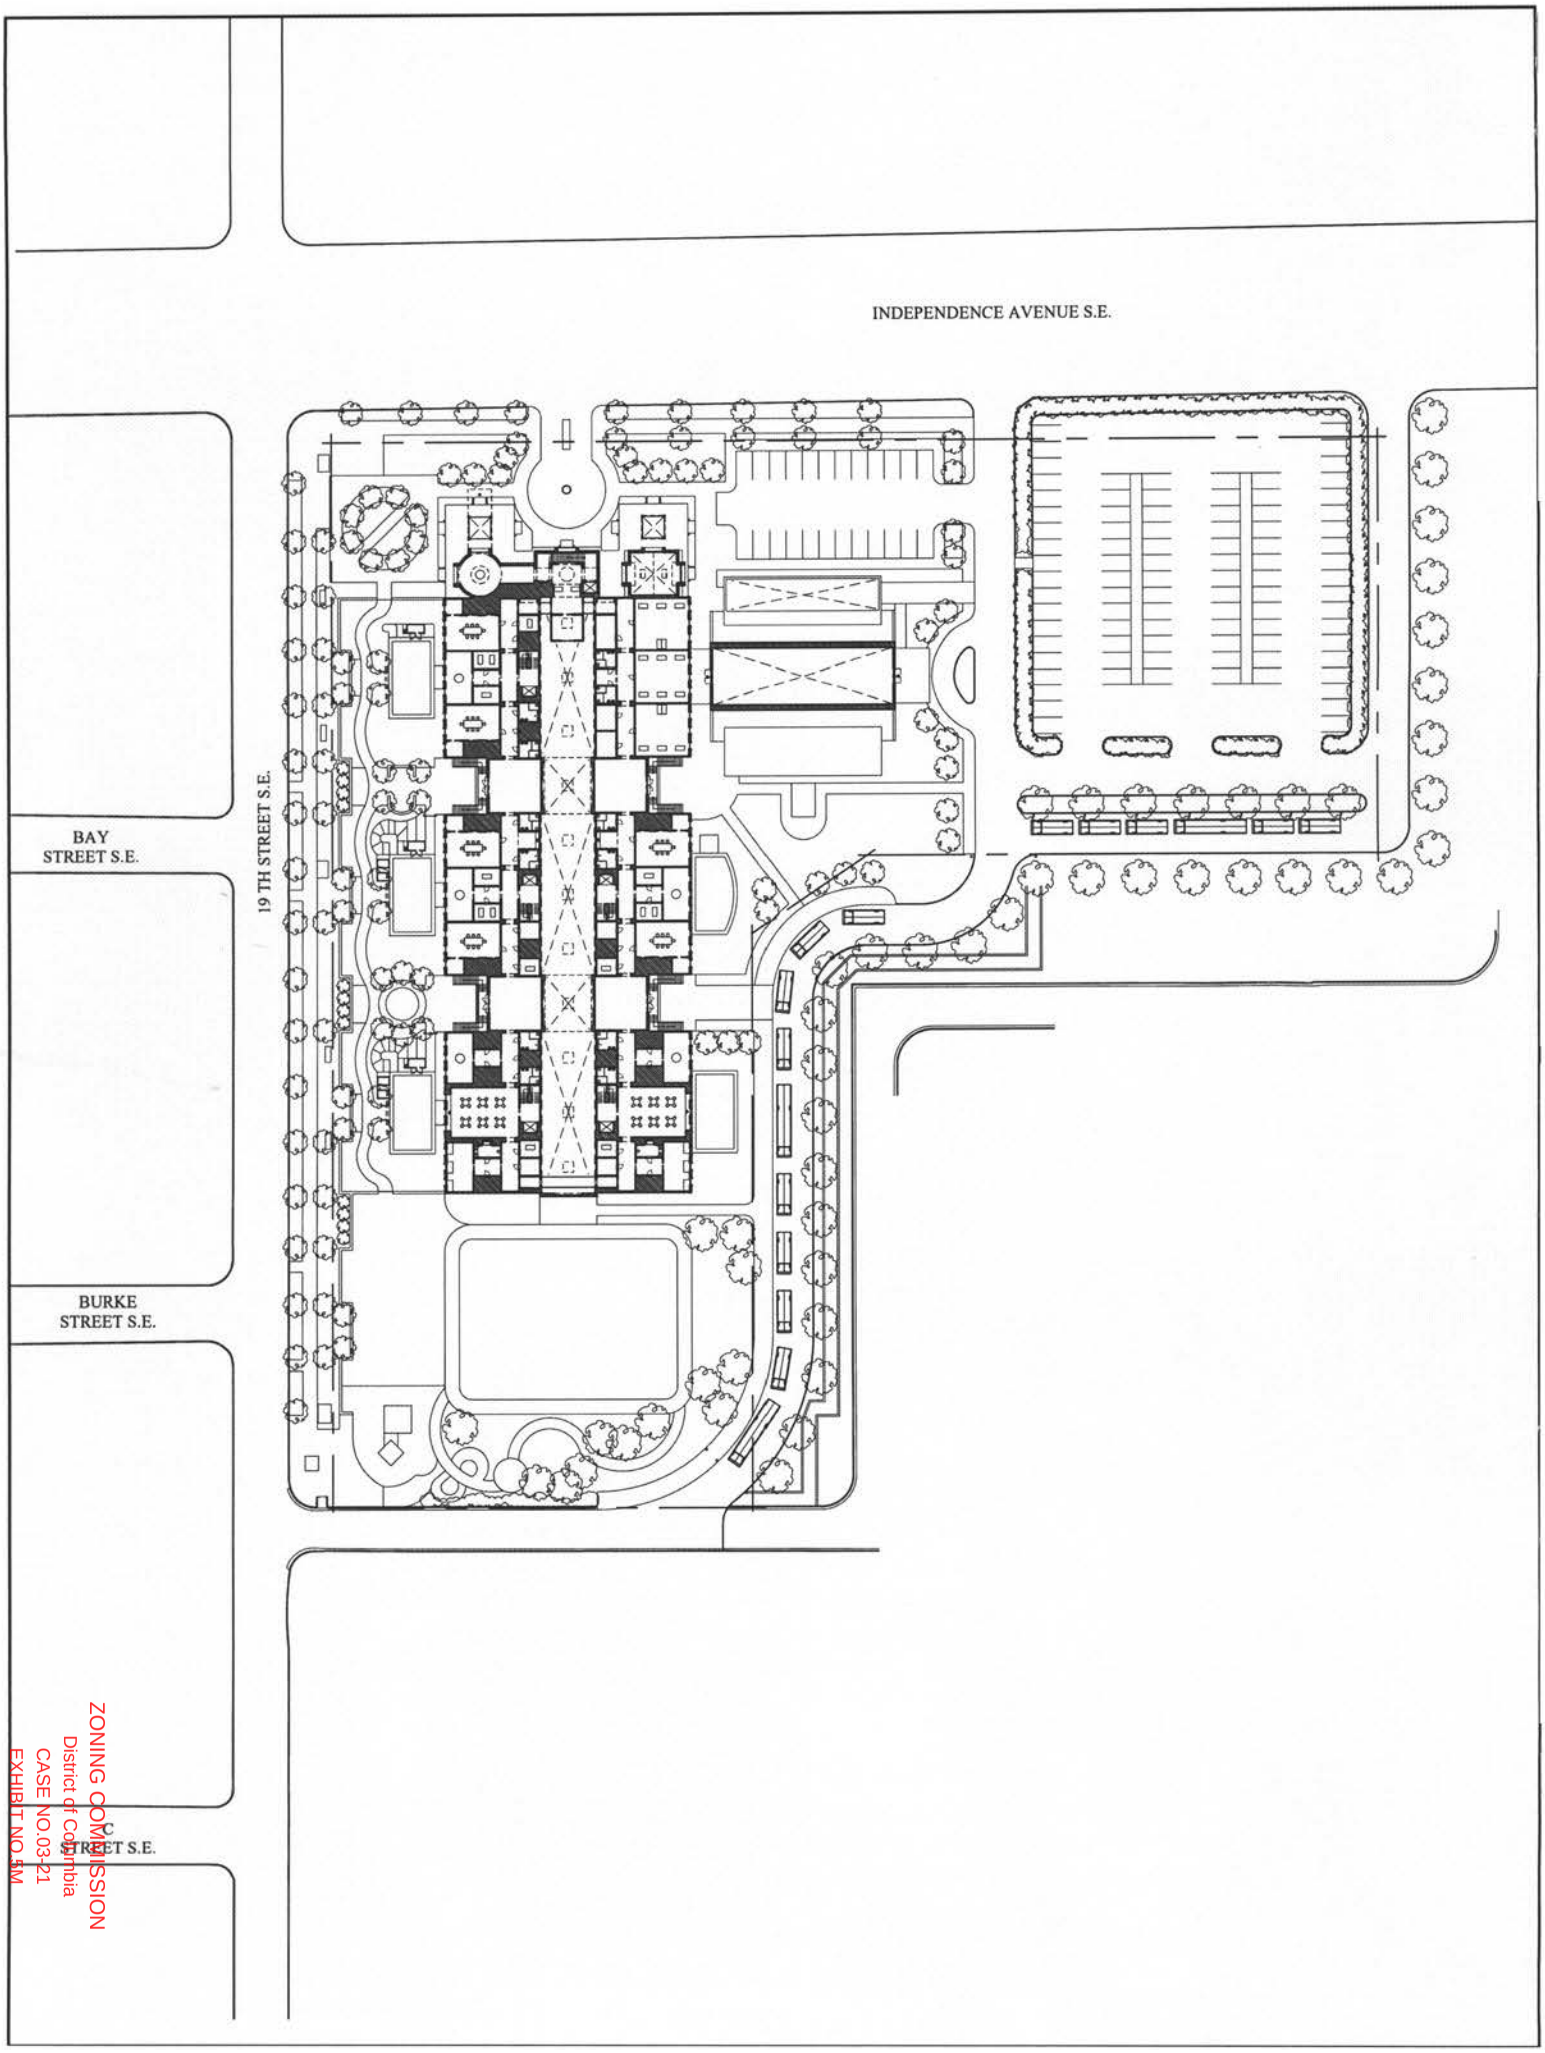
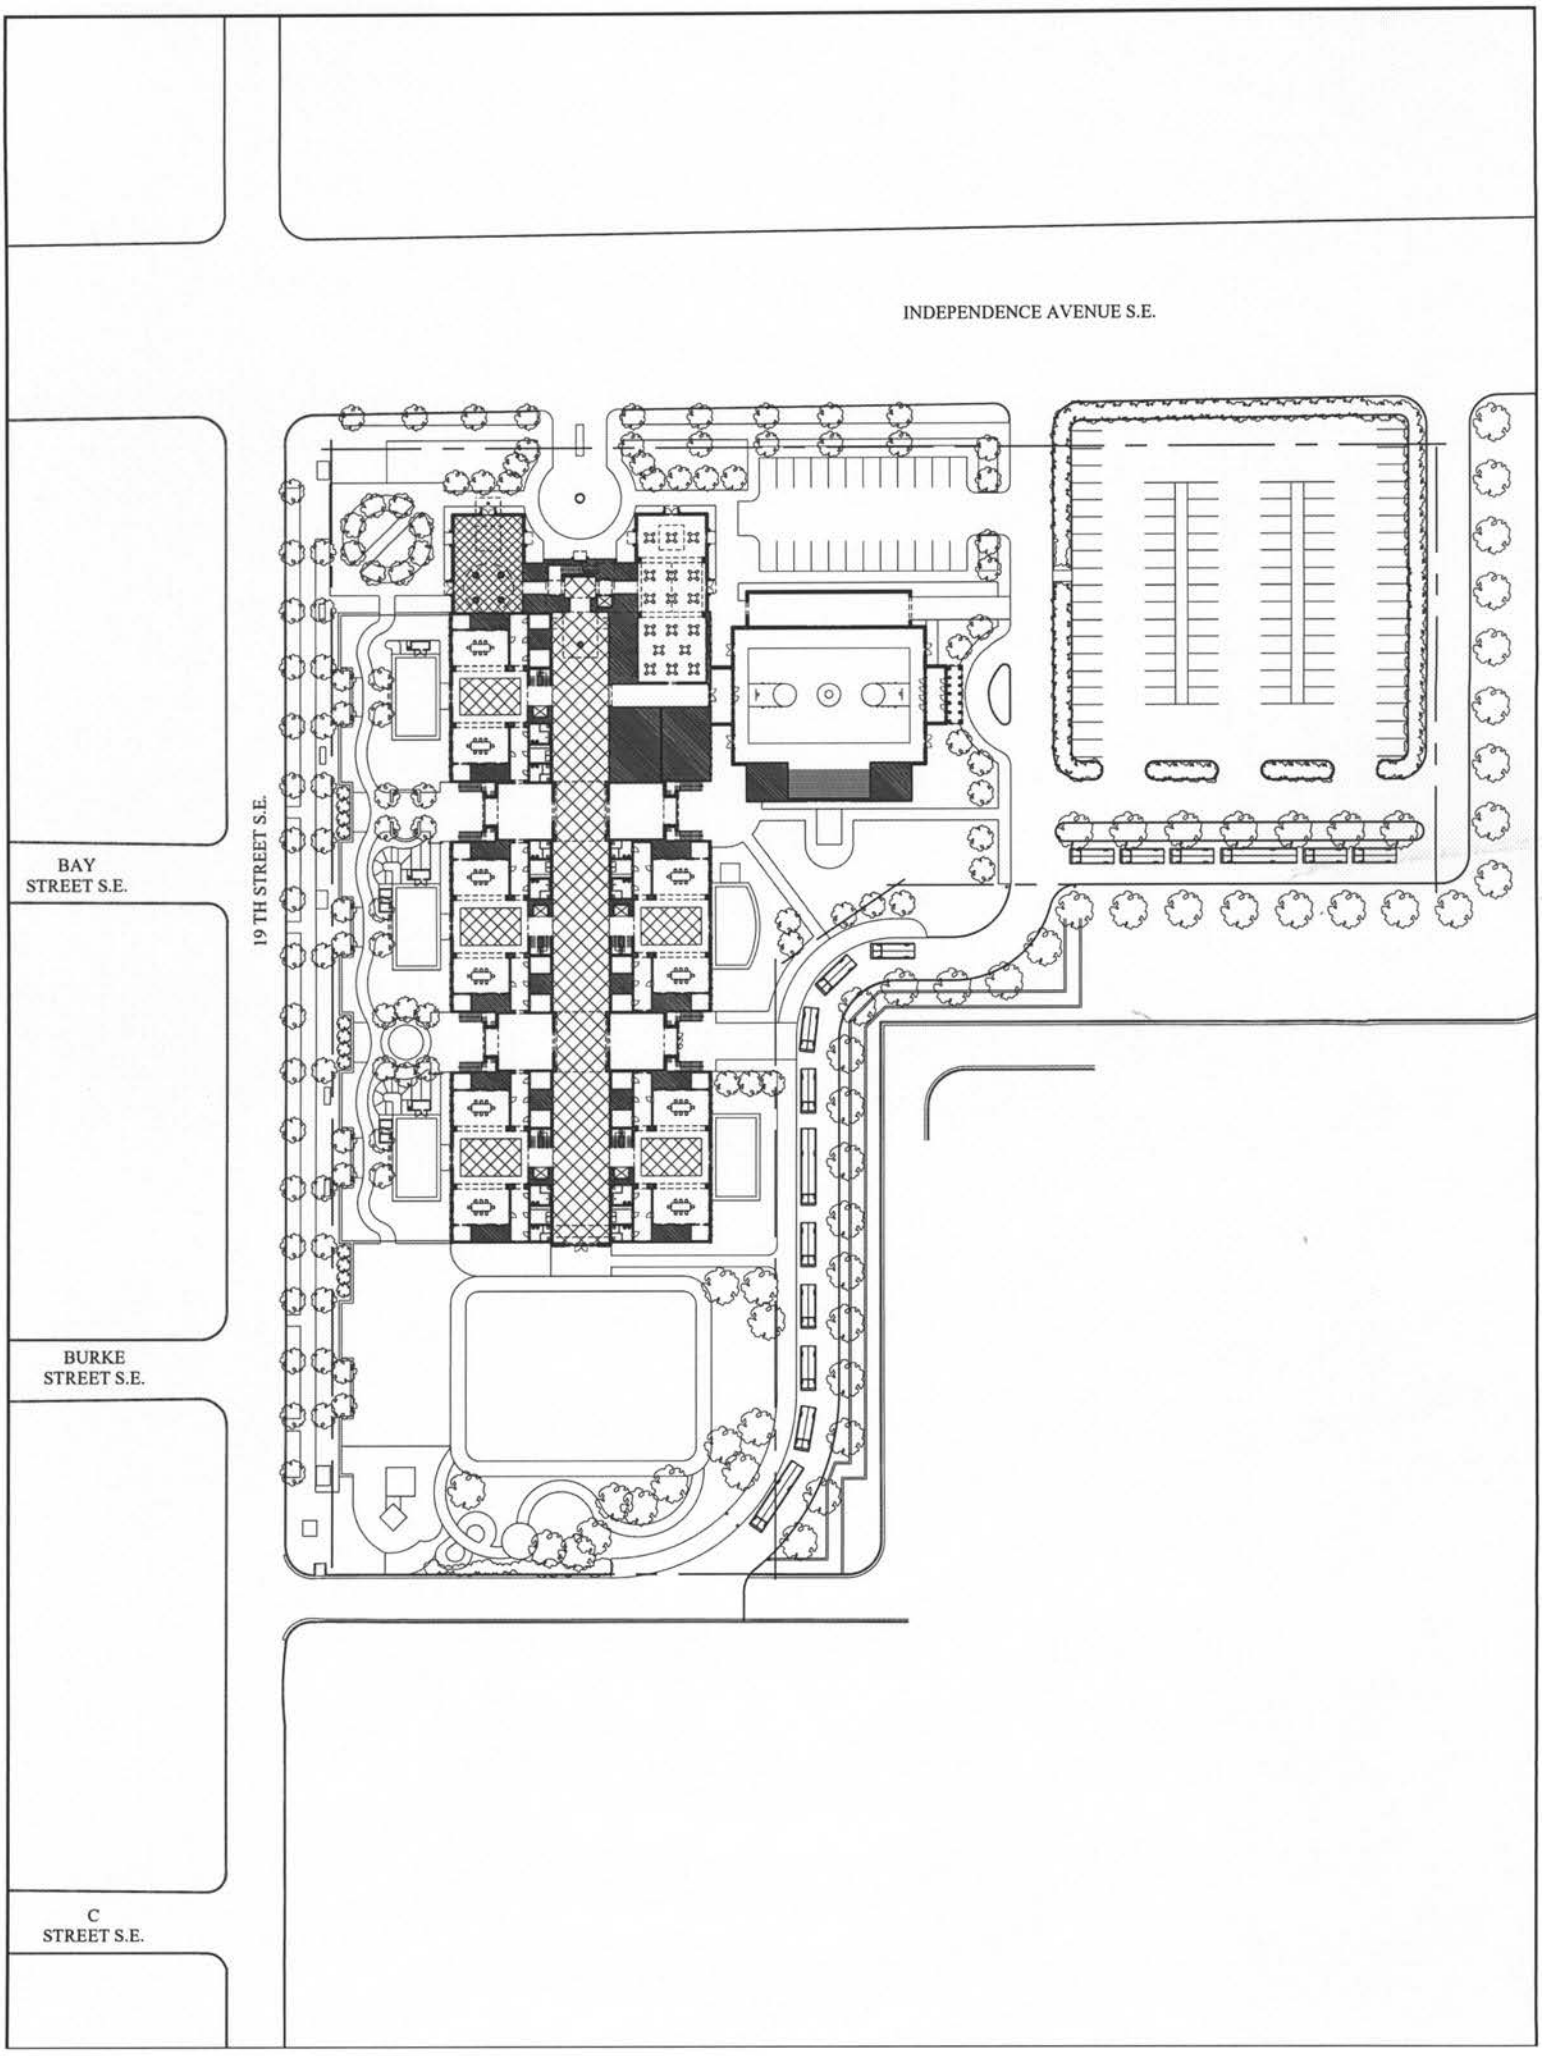
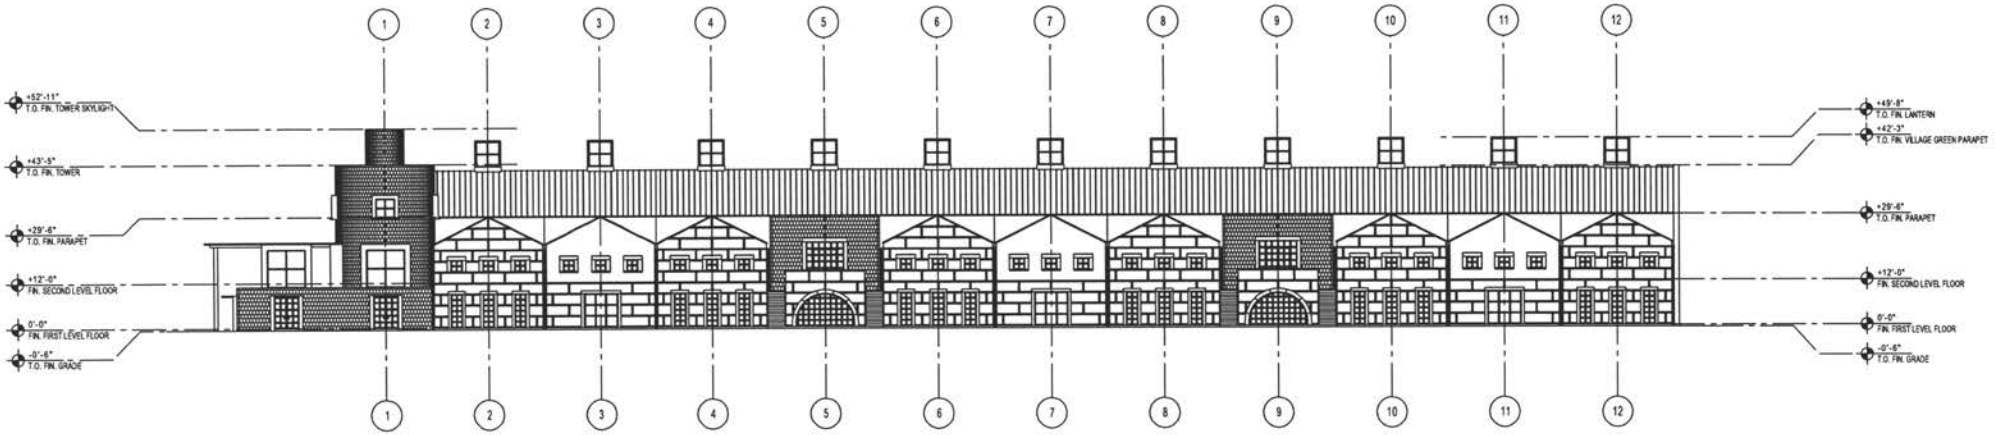
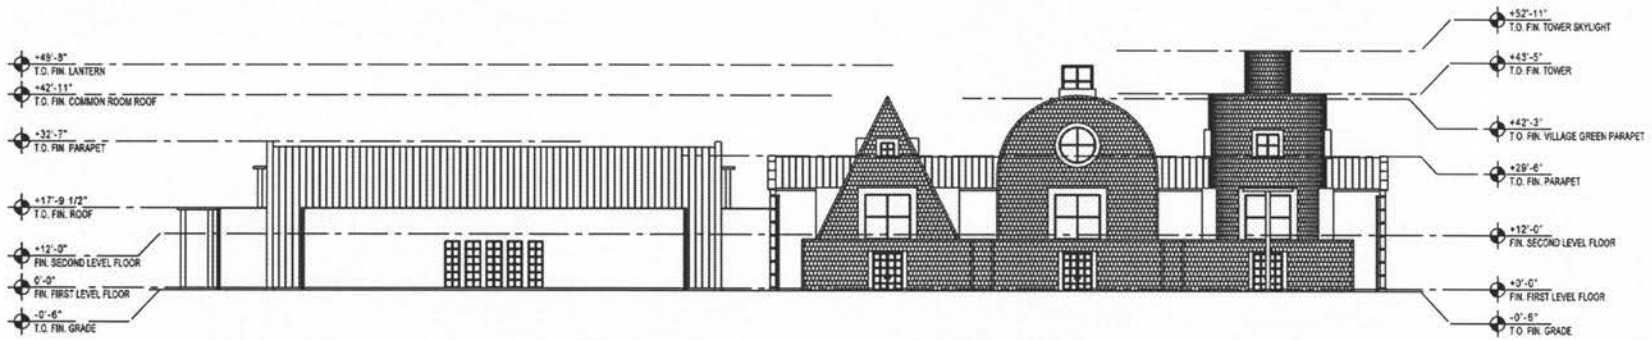


ZONING COMMISSION
District of Columbia
CASE NO.03-21
EXHIBIT NO.5M


INDEPENDENCE AVENUE S.E.
19 TH STREET S.E.
BAY
STREET S.E.
BURKE
STREET S.E.
C
STREET S.E.


1
2
3
4
5
6
7
8
9
10
11
12
+52'-11"
T.O. FIN. TOWER SKYLIGHT
+43'-5"
T.O. FIN. TOWER
+29'-6"
T.O. FIN. PARAPET
+12'-0"
FIN. SECOND LEVEL FLOOR
0'-0"
FIN. FIRST LEVEL FLOOR
-0'-6"
T.O. FIN. GRADE
+49'-8"
T.O. FIN. LANTERN
+42'-3"
T.O. FIN. VILLAGE GREEN PARAPET
+29'-6"
T.O. FIN. PARAPET
+12'-0"
FIN. SECOND LEVEL FLOOR
0'-0"
FIN. FIRST LEVEL FLOOR
-0'-6"
T.O. FIN. GRADE


+52'-11"
T.O. FIN. TOWER SKYLIGHT
+49'-8"
T.O. FIN. LANTERN
+43'-5"
T.O. FIN. TOWER
+42'-11"
T.O. FIN. COMMON ROOM ROOF
+42'-3"
T.O. FIN. VILLAGE GREEN PARAPET
+32'-7"
T.O. FIN. PARAPET
+29'-6"
T.O. FIN. PARAPET
+17'-9 1/2"
T.O. FIN. ROOF
+12'-0"
FIN. SECOND LEVEL FLOOR
+12'-0"
FIN. SECOND LEVEL FLOOR
0'-0"
FIN. FIRST LEVEL FLOOR
+3'-0"
FIN. FIRST LEVEL FLOOR
-0'-6"
T.O. FIN. GRADE
-0'-6"
T.O. FIN. GRADE