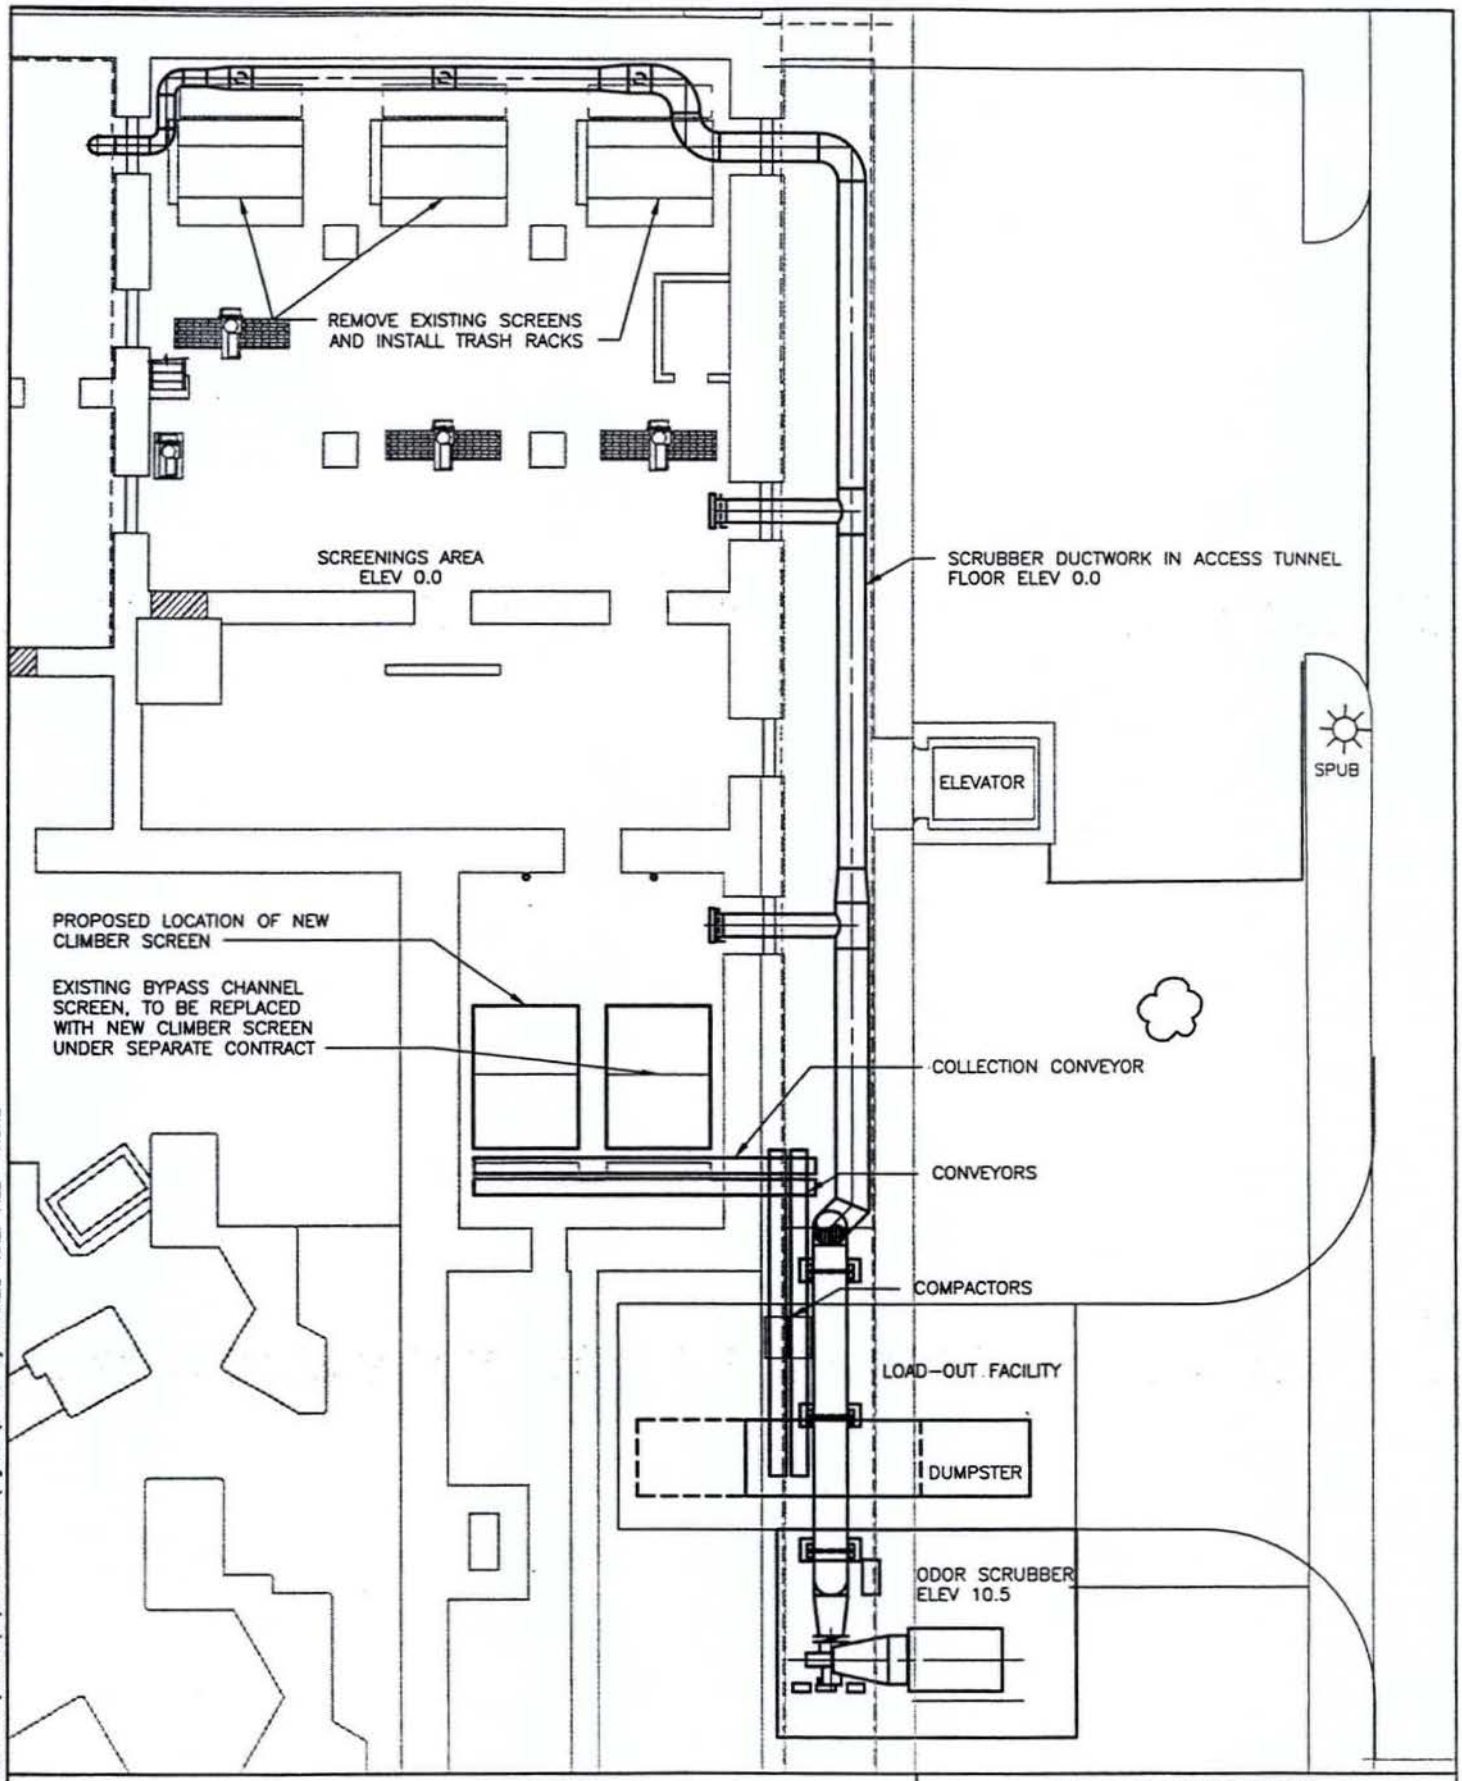


DISTRICT OF COLUMBIA
WATER AND SEWER AUTHORITY

MAIN AND O STREET
PUMPING STATION REHABILITATION

MAIN PUMPING STATION
CLIMBER SCREENS, LOAD-OUT AND ODOR SCRUBBER

HAZEN AND SAWYER
Environmental Engineers & Scientists

ZONING COMMISSION
District of Columbia
CASE NO.04-07
EXHIBIT NO.[illegible]

01 DATE 09/25/02 2:21pm FILE= H:\30239\Report 5-10-02\Figures\2-4a by CHARLIE XREF FILE = NONE