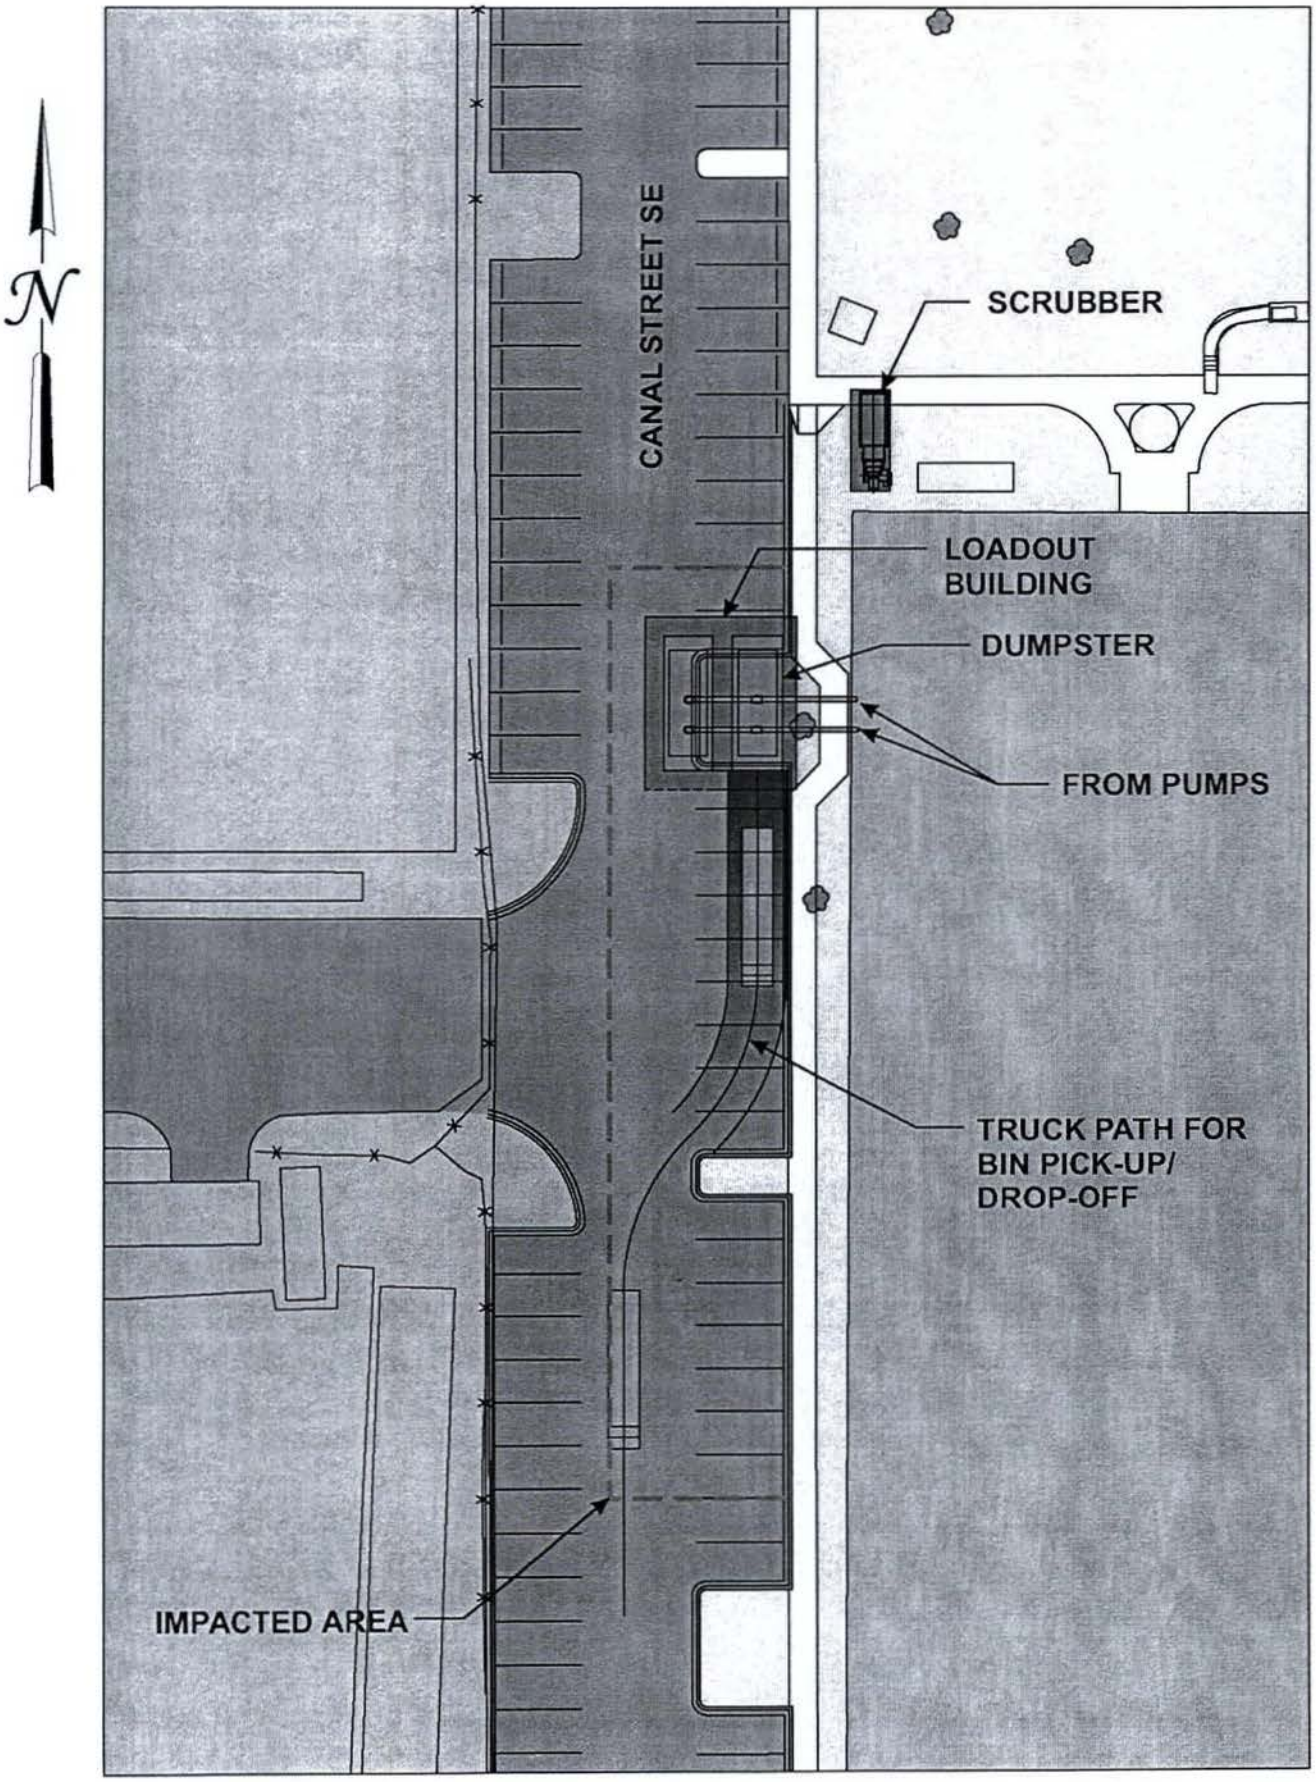
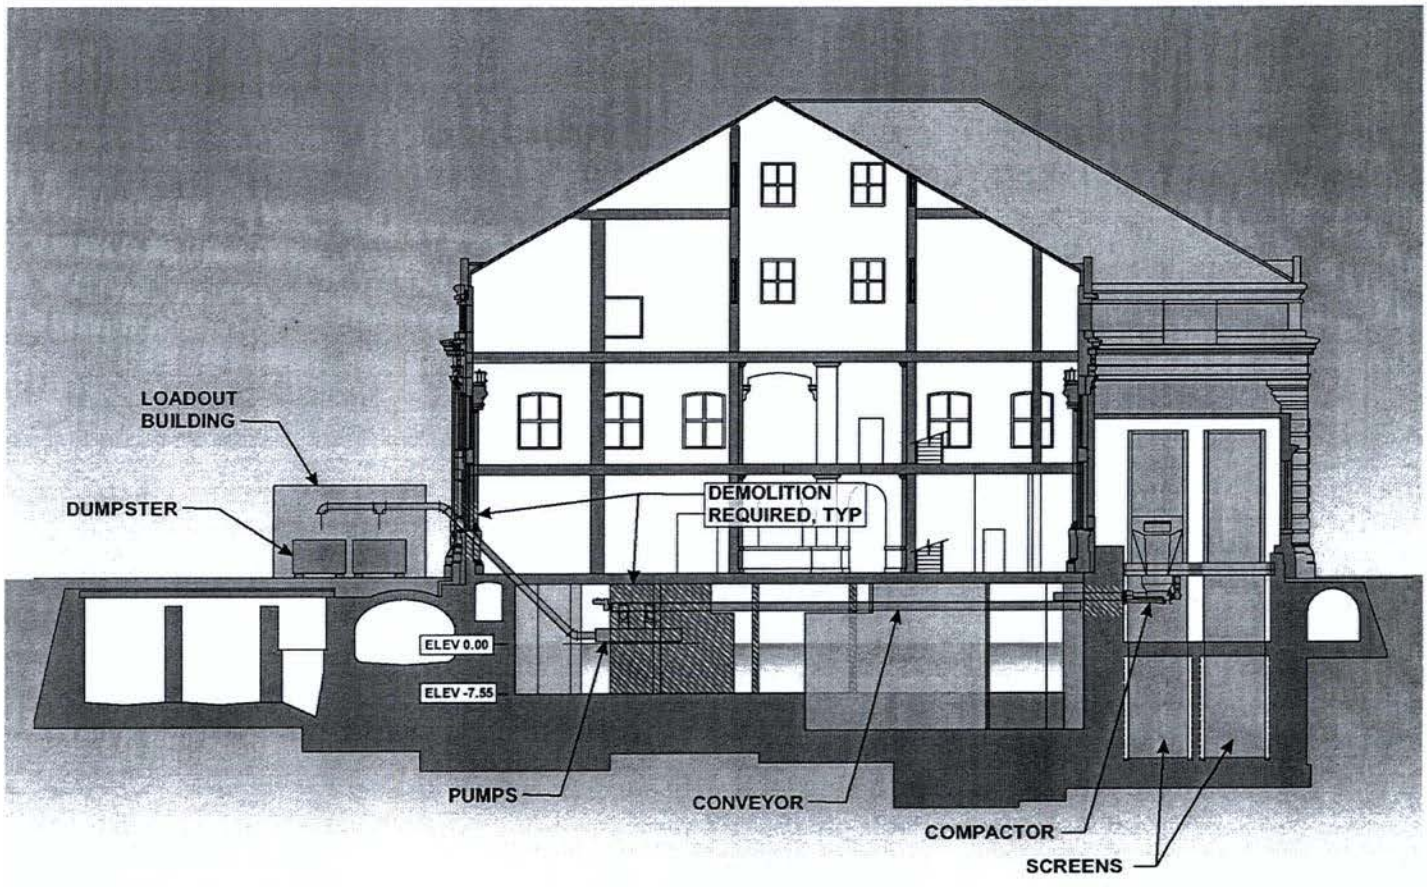
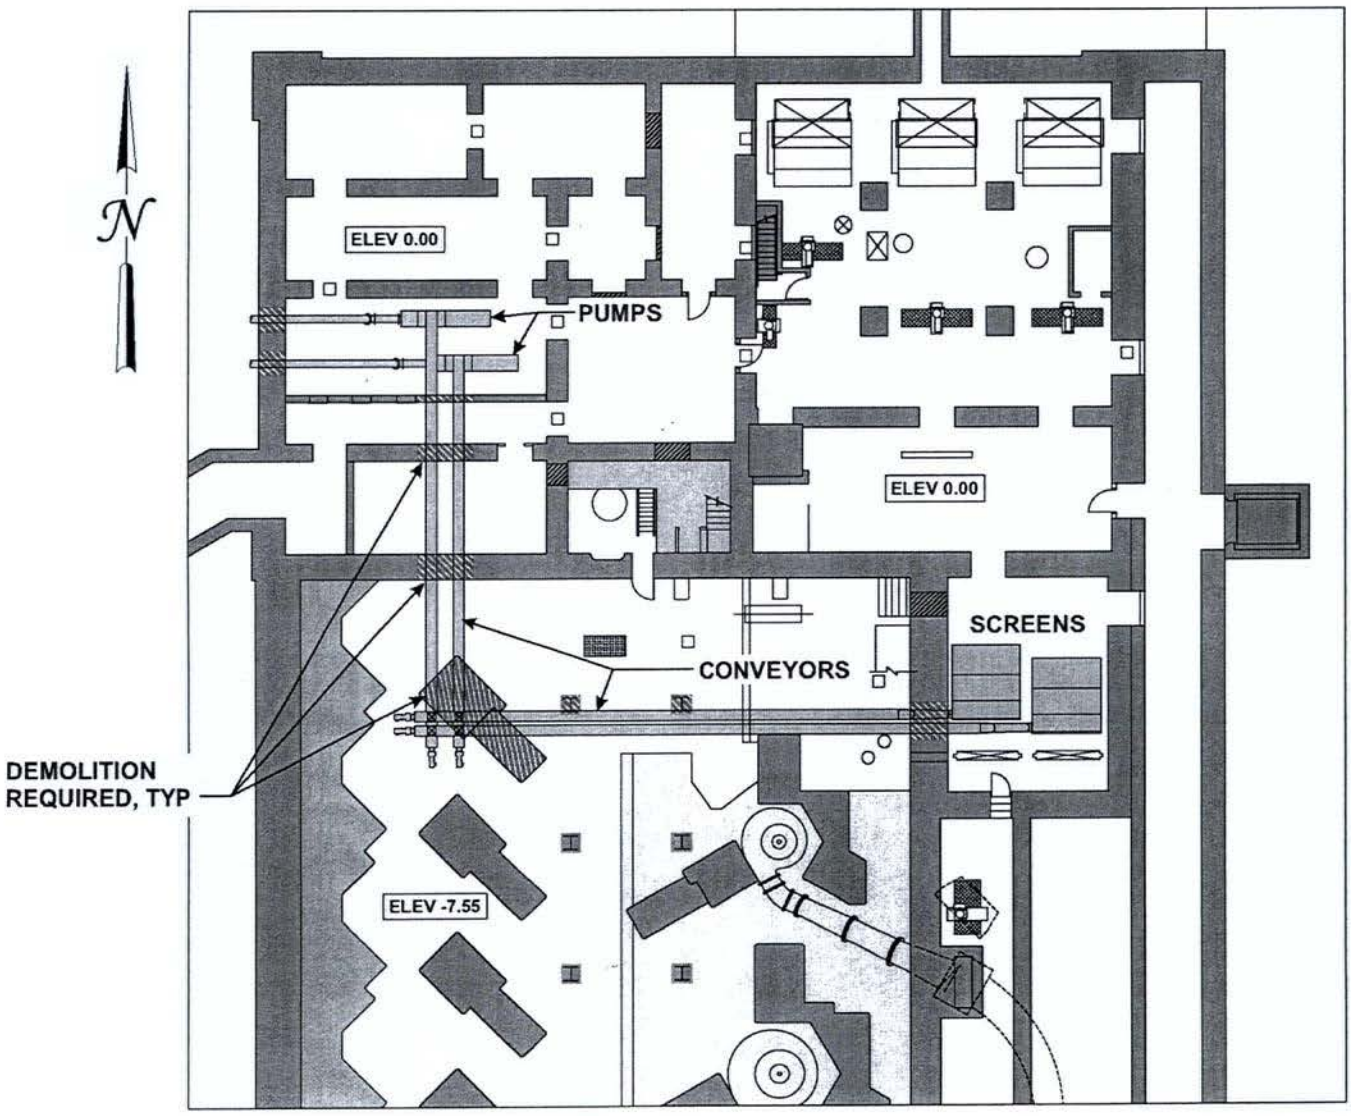


ZONING COMMISSION
District of Columbia
CASE NO.04-07
EXHIBIT NO.17D


LOADOUT
BUILDING
DUMPSTER
DEMOLITION
REQUIRED, TYP
ELEV 0.00
ELEV -7.55
PUMPS
CONVEYOR
COMPACTOR
SCREENS


N
ELEV 0.00
PUMPS
ELEV 0.00
SCREENS
CONVEYORS
DEMOLITION
REQUIRED, TYP
ELEV -7.55