ARNOLD & PORTER LLP

**Nathan W Gross**
Zoning and Land Use Specialist
Nathan_Gross@aporter com
Not Engaged in the Practice of Law

202 942 5956
202 942 5999 Fax

555 Twelfth Street, NW
Washington, DC 20004-1206

October 7, 2004

Carol Mitten, Chair
D C. Zoning Commission
441 4th Street, N W
Suite 210
Washington, D C 20001

RECEIVED
D C OFFICE OF ZONING
2004 OCT -8 AM 10: 26

Re Post-Hearing Submission
Zoning Commission Case No 04-08
St Elizabeths Hospital PUD

Dear Ms Mitten and Members of the Commission

As requested by the Commission at the public hearing on this case on September 30, 2004, enclosed are 20 copies of the following items submitted to the record·

1 Plans, elevations and sections of the proposed Guard Booth,

2 Color photographs of the exterior materials samples,

3 Detail of the decorative metal exterior fence,

4 Photographs of the models, and

5 Illustrative plan

Thank you for your consideration of this application

Sincerely,
ARNOLD & PORTER LLP


Nathan W Gross, AICP

Enclosures

ZONING COMMISSION
District of Columbia
Case 04-08
Exhibit 26




ZONING COMMISSION
District of Columbia
CASE NO.04-08
EXHIBIT NO.26

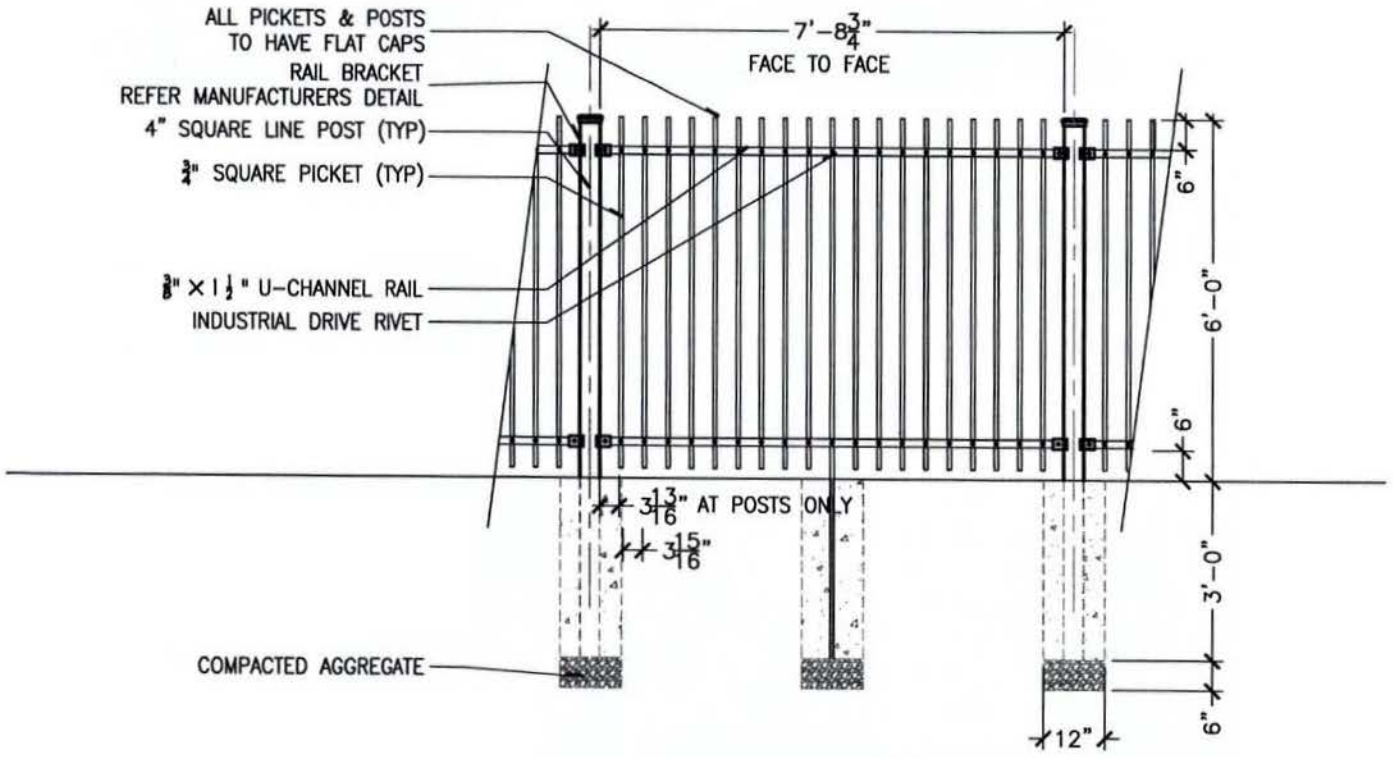



## ③ PERIMETER FENCE (DECORATIVE METAL) ELEVATION

1/2"=1'


(de510-g)

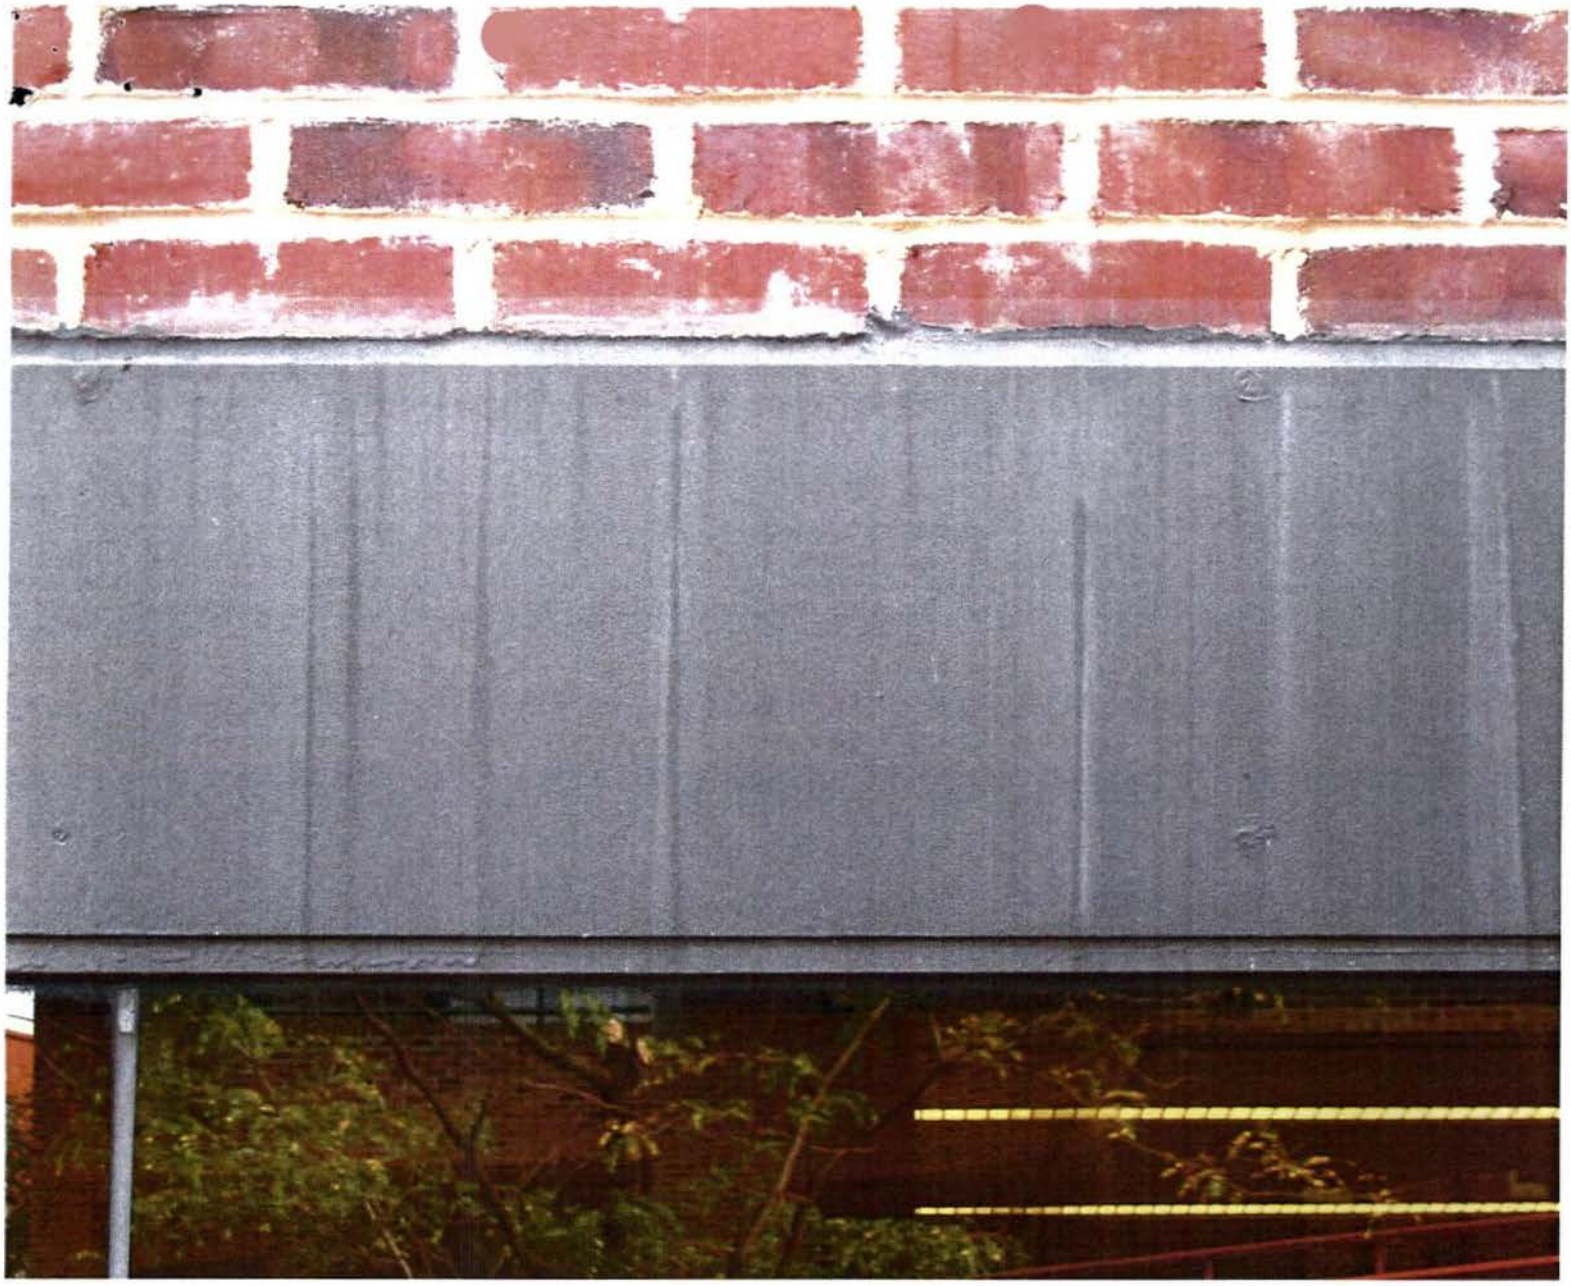











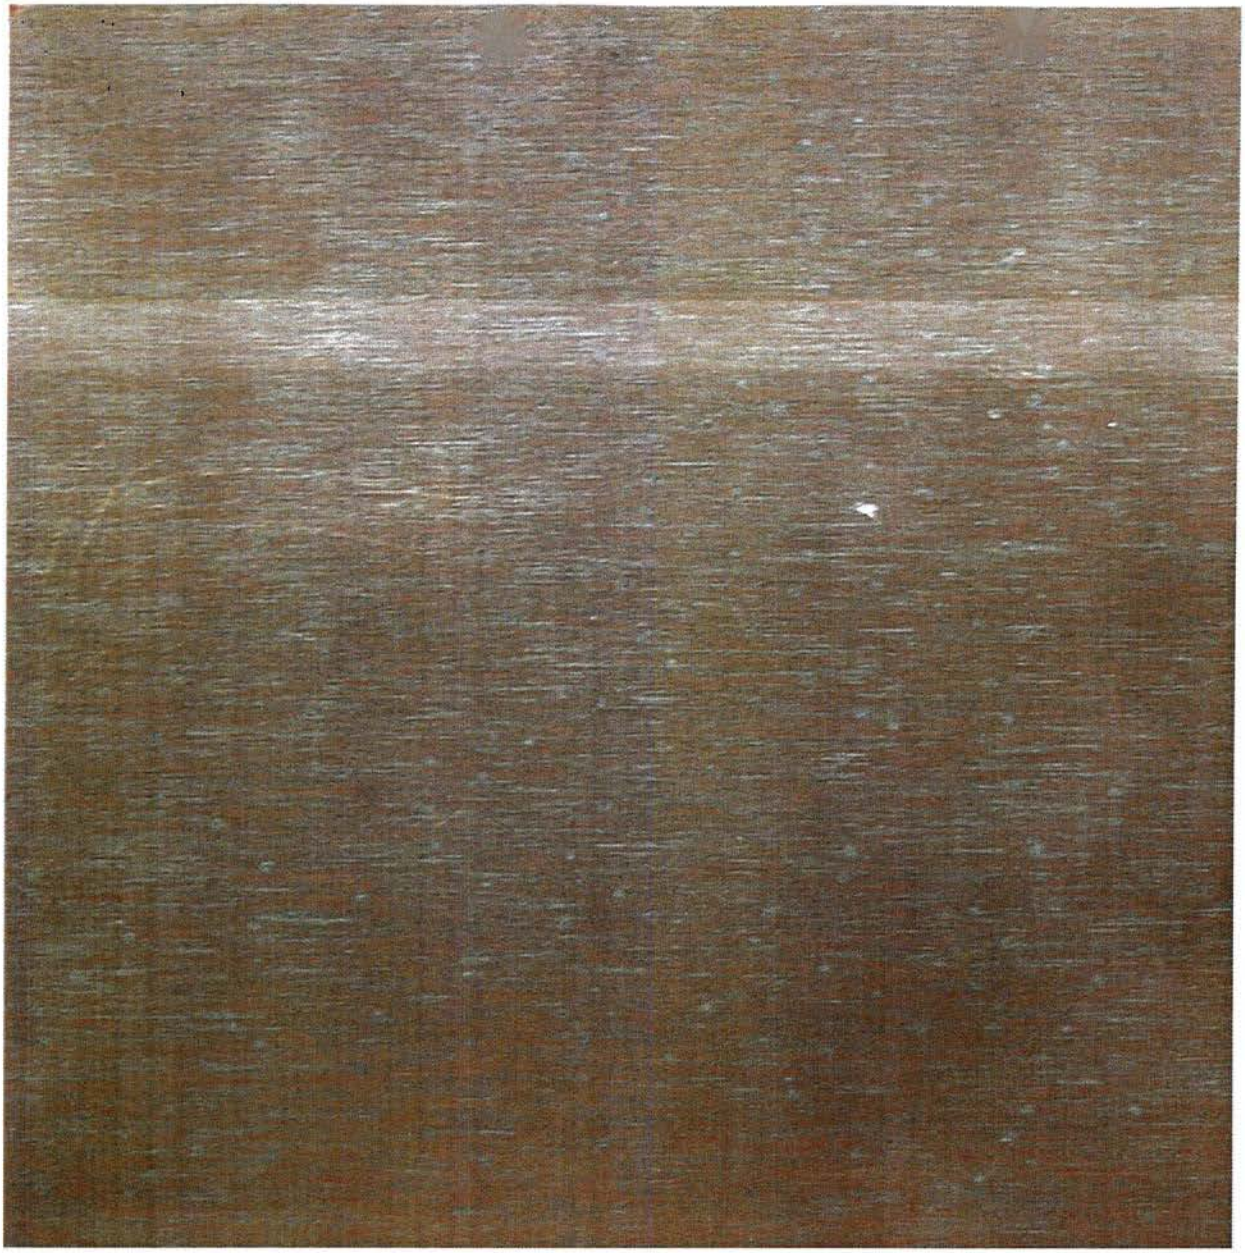




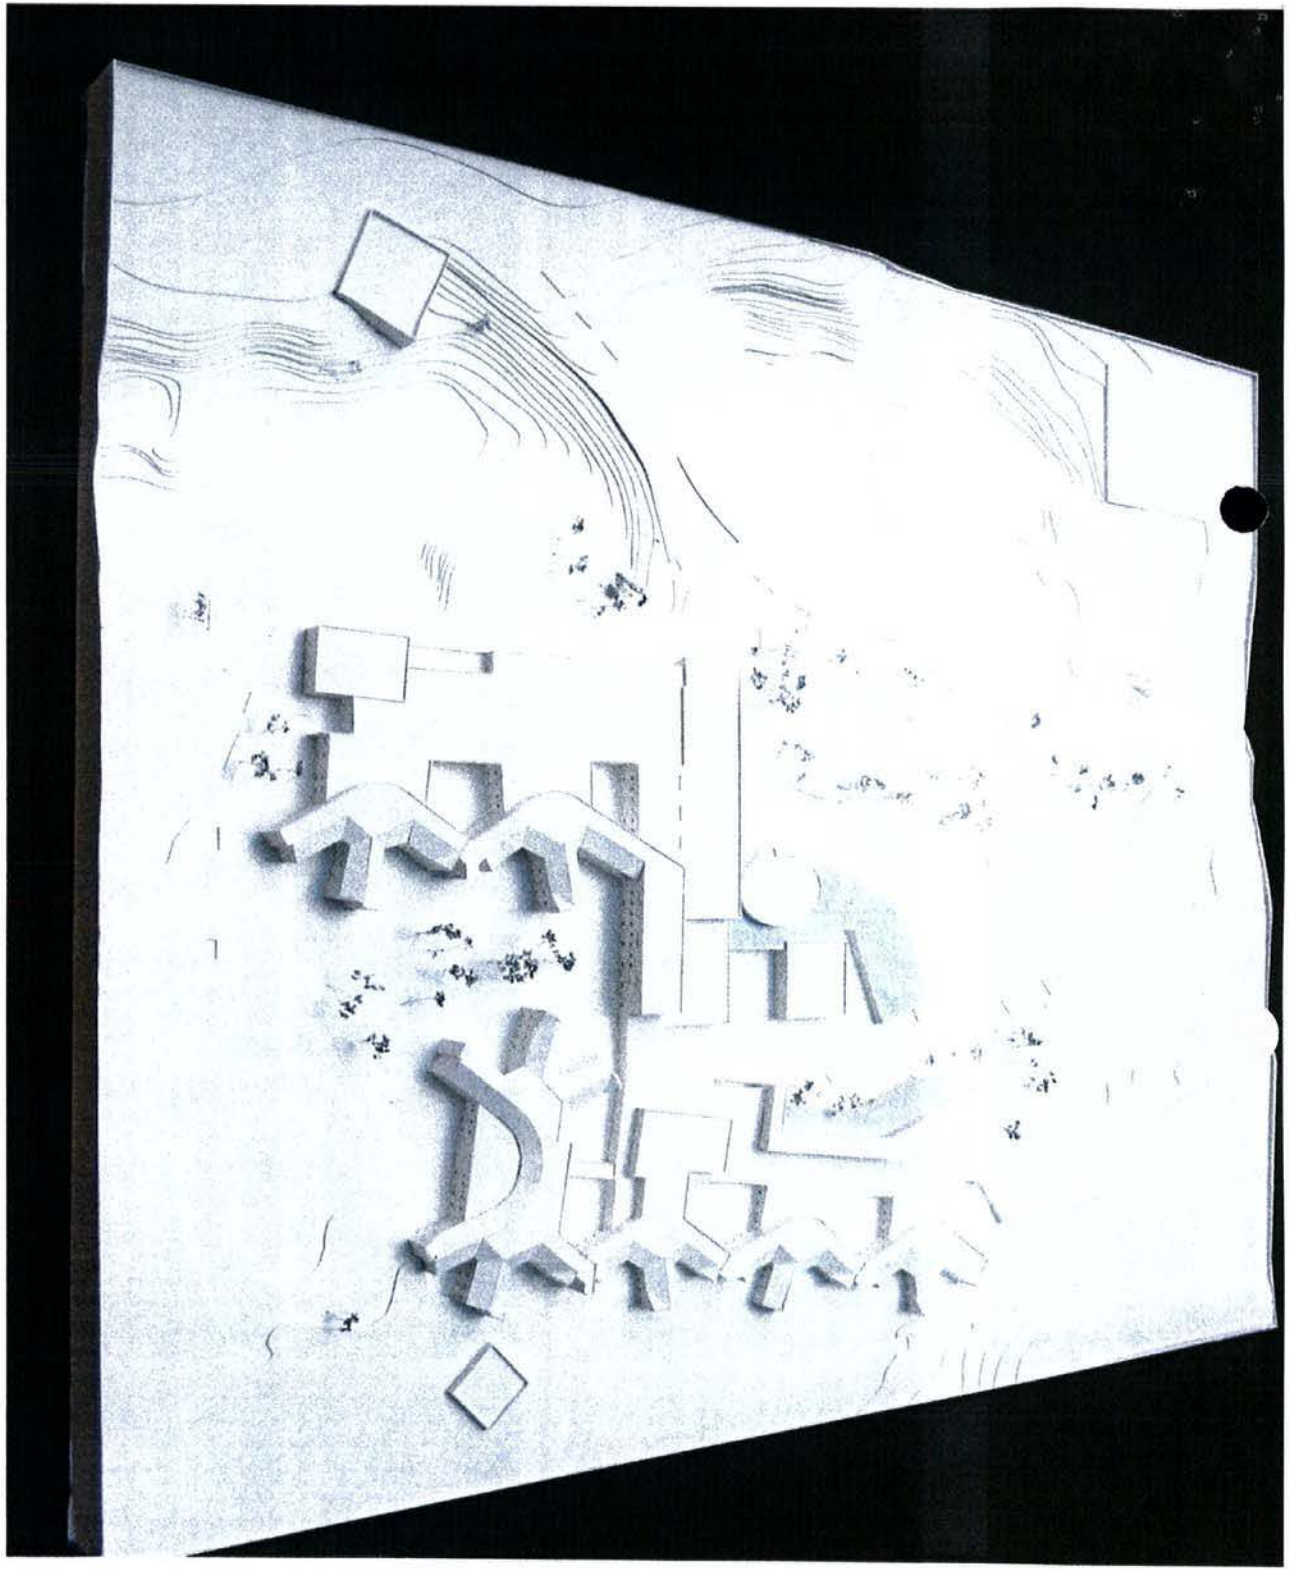

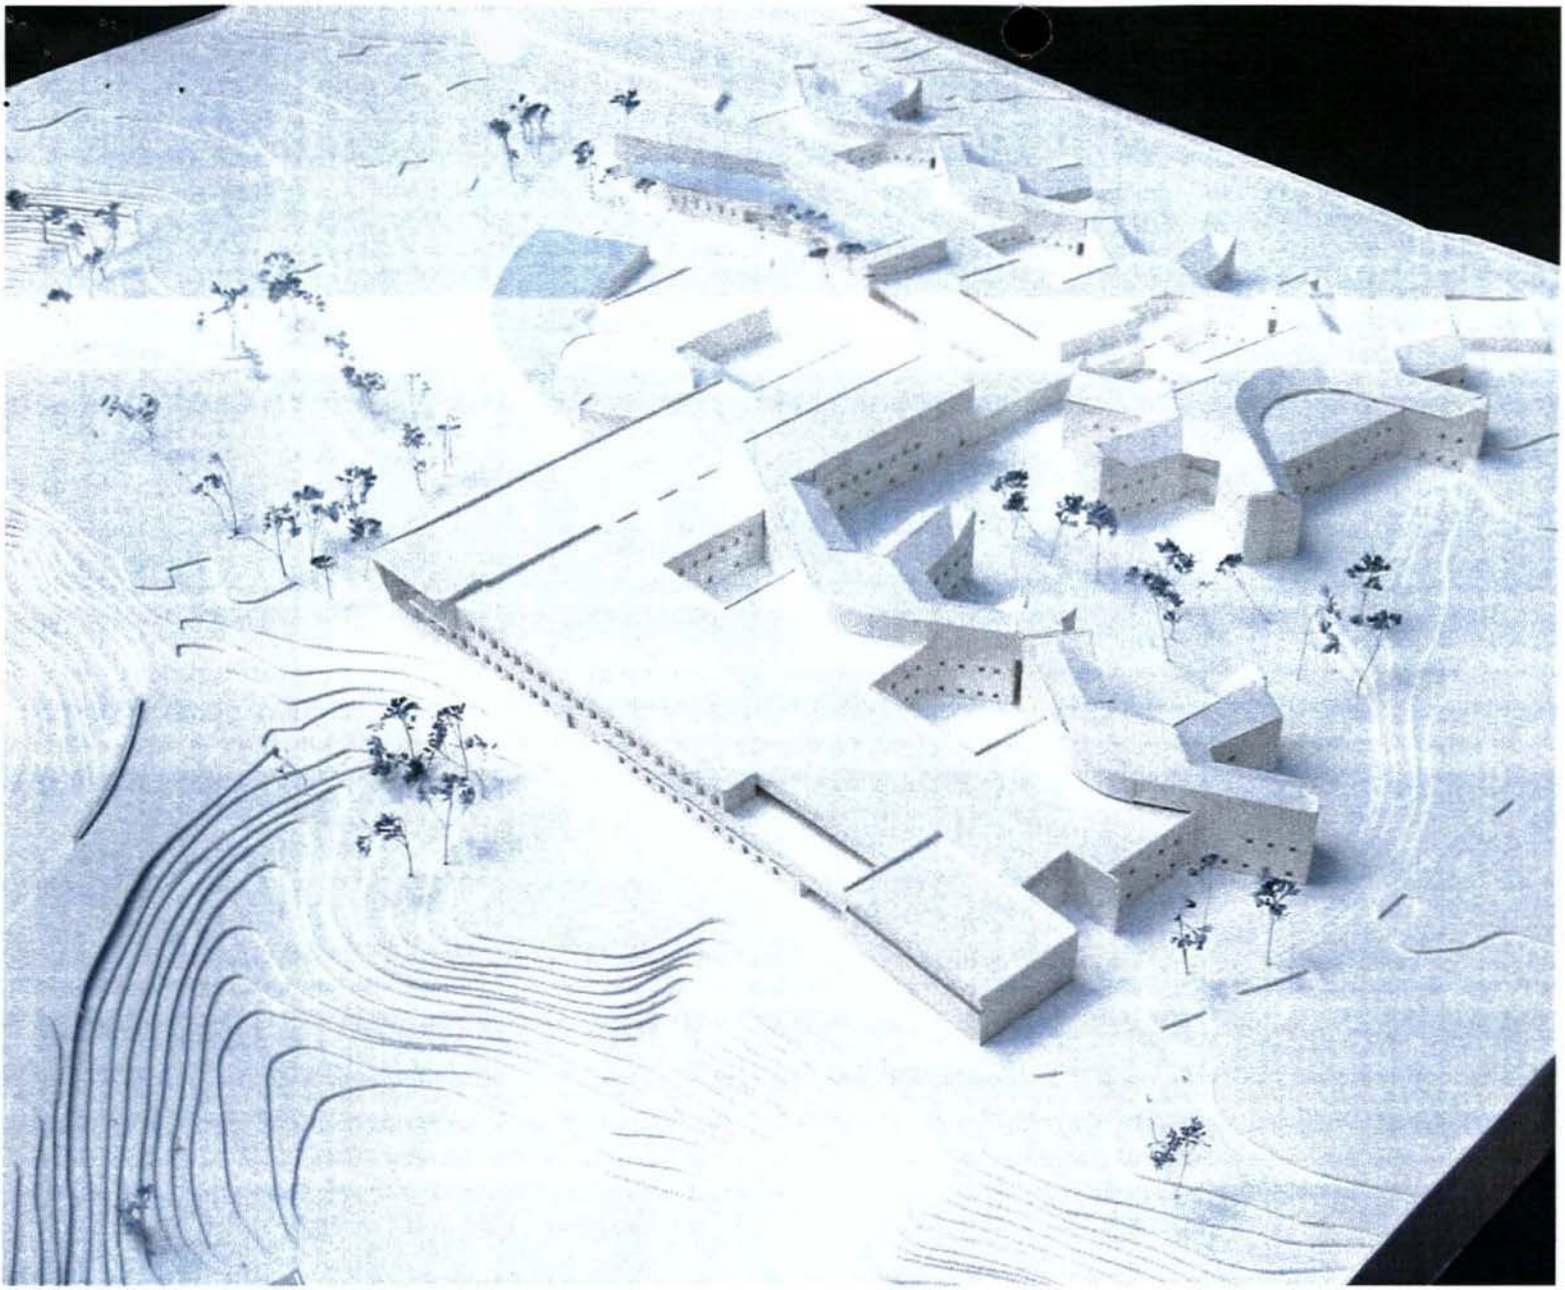

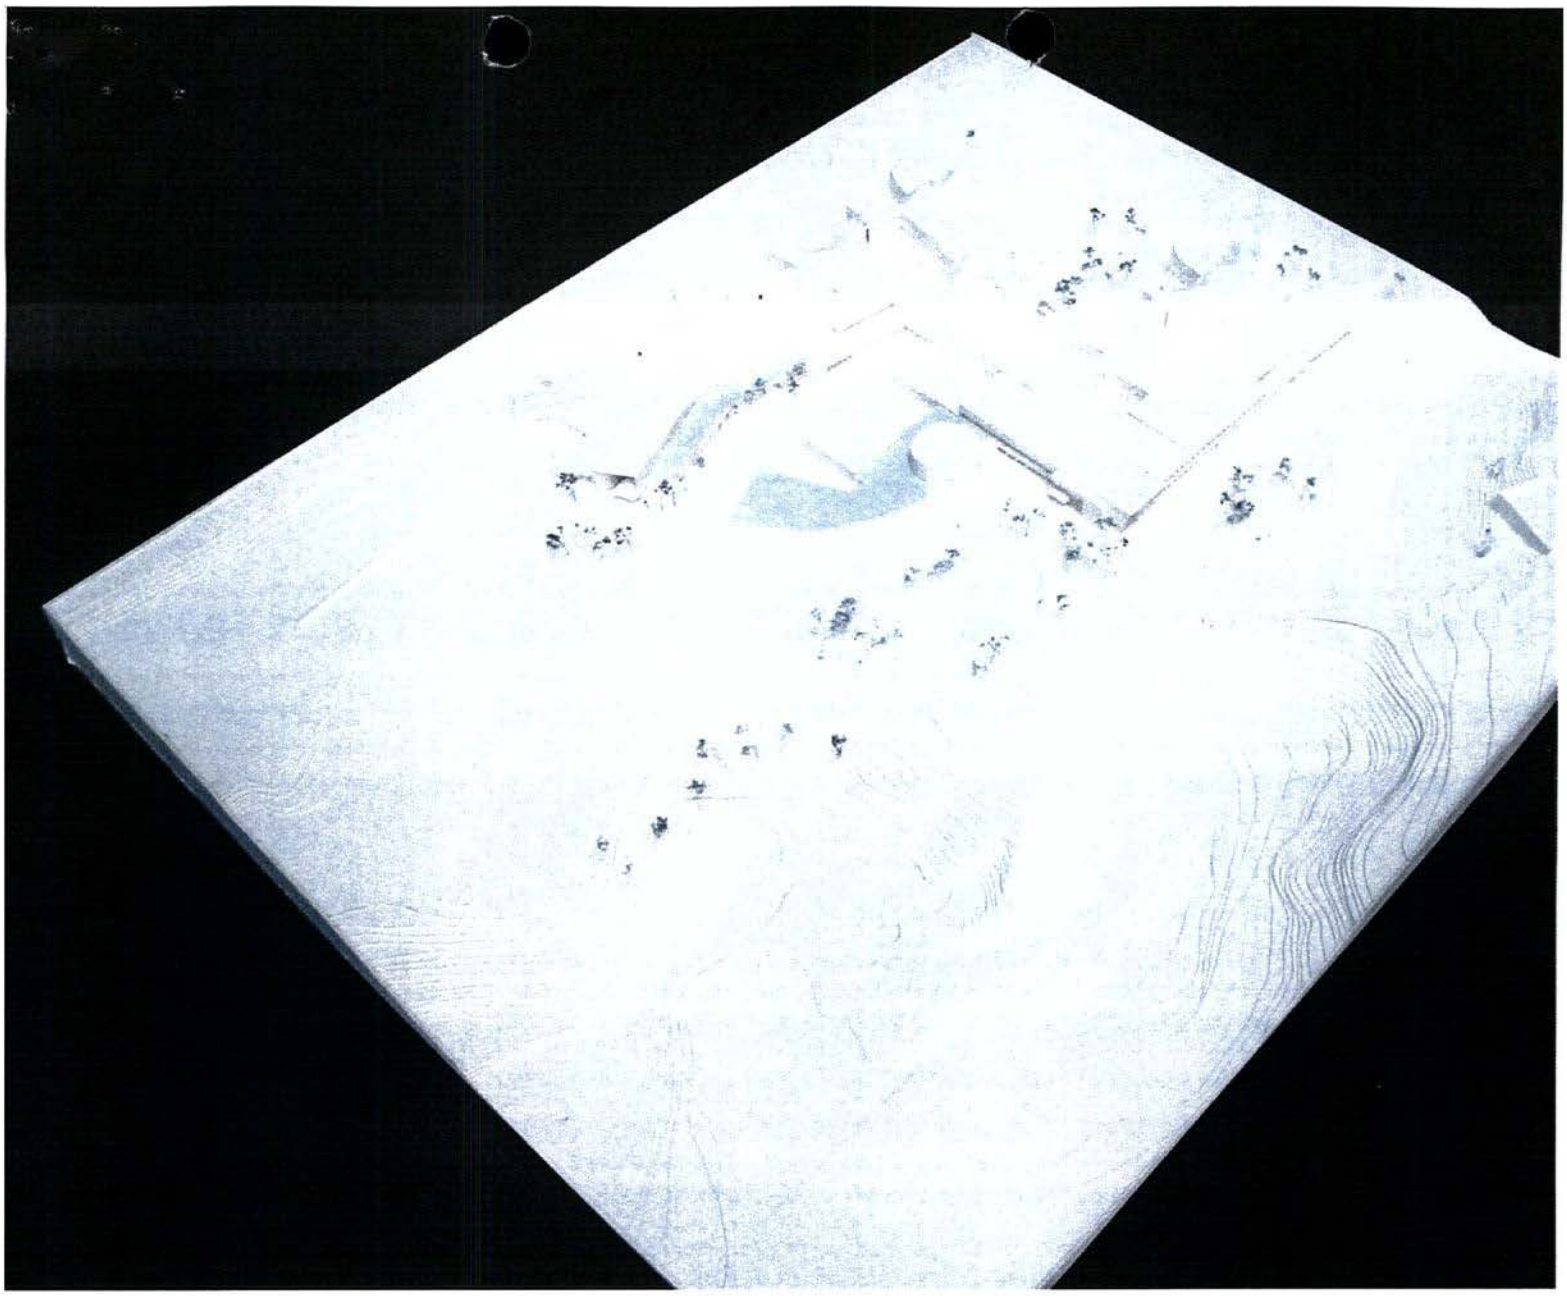
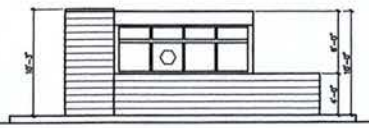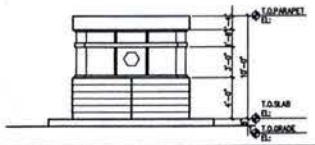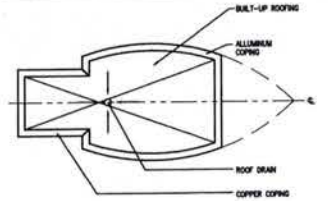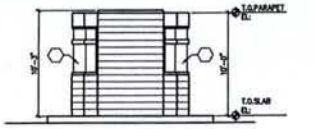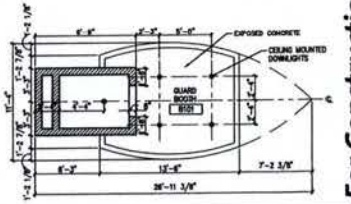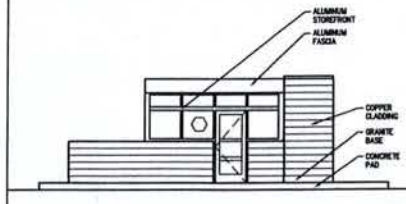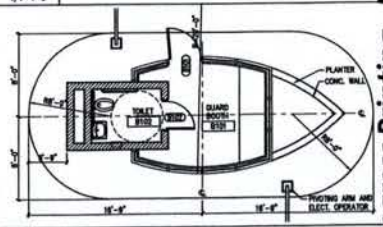
| | | | | | | | | | |
|---|---|---|---|---|---|---|---|---|---|
| | | | | | | | |  | |
| 20 | GUARD BOOTH DETAIL 1 | 16 | GUARD BOOTH DETAIL 5 | 12 | GUARD BOOTH SECTION B-B | 8 | GUARD BOOTH ELEVATION A | 4 | GUARD BOOTH SECTION A-A |
| 1/4"=1'-0" | | 1/4"=1'-0" | | 1/4"=1'-0" | | 1/4"=1'-0" | | 1/4"=1'-0" | |
| | | | | | |  | |  | |
| 19 | GUARD BOOTH DETAIL 1 | 15 | GUARD BOOTH DETAIL 4 | 11 | GUARD BOOTH DETAIL 1 | 7 | GUARD BOOTH ELEVATION D | 3 | GUARD BOOTH ROOF PLAN |
| 1/4"=1'-0" | | 1/4"=1'-0" | | 1/4"=1'-0" | | 1/4"=1'-0" | | 1/4"=1'-0" | |
| | | | | | |  | |  | |
| 18 | GUARD BOOTH DETAIL 1 | 14 | GUARD BOOTH DETAIL 3 | 10 | GUARD BOOTH INT. ELEV. 2 | 6 | GUARD BOOTH ELEVATION B | 2 | GUARD BOOTH REF. CLG.FLOOR PLAN |
| 1/4"=1'-0" | | 1/4"=1'-0" | | 1/4"=1'-0" | | 1/4"=1'-0" | | 1/4"=1'-0" | |
| | | | | | |  | |  | |
| 17 | GUARD BOOTH DETAIL 1 | 13 | GUARD BOOTH DETAIL 2 | 9 | GUARD BOOTH INT. ELEV. 1 | 5 | GUARD BOOTH ELEVATION C | 1 | GUARD BOOTH FLOOR PLAN |
| 1/4"=1'-0" | | 1/4"=1'-0" | | 1/4"=1'-0" | | 1/4"=1'-0" | | 1/4"=1'-0" | |

Progress Printing - Not For Construction


Shirlaw Yaffe Pearce Architecture & Engineering, P.C.
1000 Potomac Street N.W.
Washington, DC 20007
T 202.671.2000
Fax 202.671.2020

EYP/


© 2003 Shirlaw Yaffe Pearce, AAE

KEY PLAN:



PLAN NORTH

| NO. | REVISION/SUBMISSION | DATE |
|---|---|---|


District of Columbia
Department of Mental Health

Saint Elizabeths
New Hospital & Consolidation
Washington, DC


| | |
|---|---|
| DATE: | 08.01.2004 |
| SCALE: | 1/4"=1'-0" |
| EYP PROJECT NO. | 2003.023.03 |
| DESIGNED BY: | CB |
| DRAWN BY: | |
| CHECKED BY: | |

GUARD BOOTH


A961

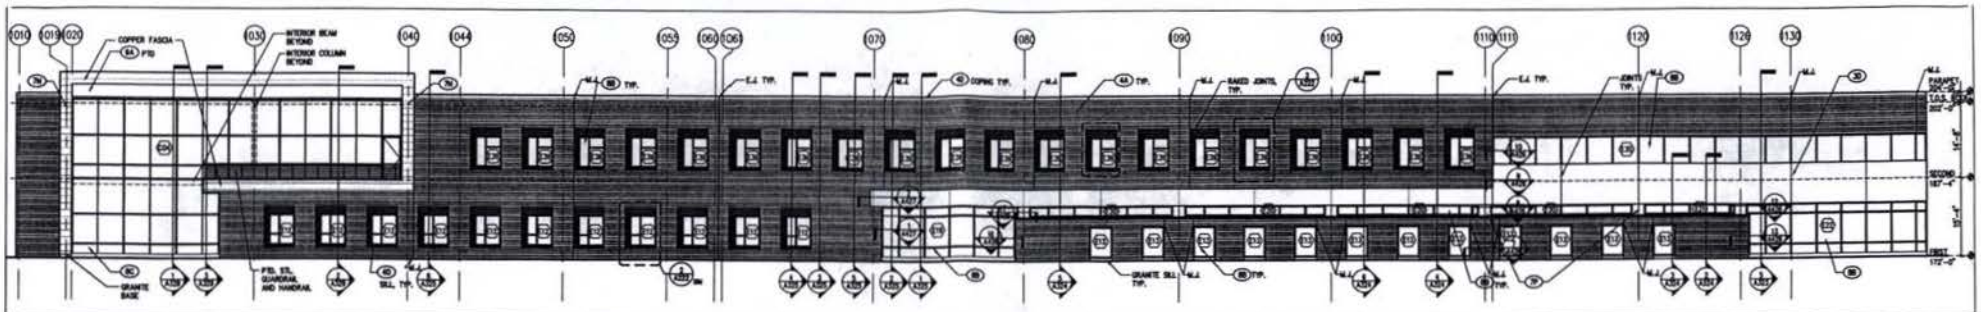


**8 ELEVATION**
1/8"=1'-0" A101A, A101B, A102A, A102B, A200

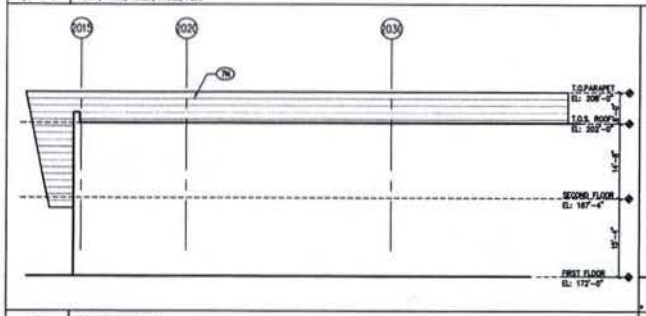


**7 ELEVATION**
1/8"=1'-0" A102A, A200

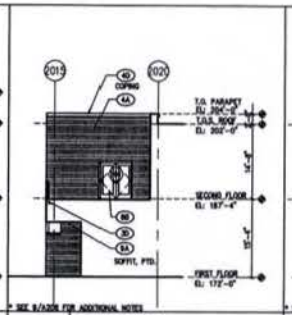


**6 ELEVATION**
1/8"=1'-0" A101B, A102B, A200

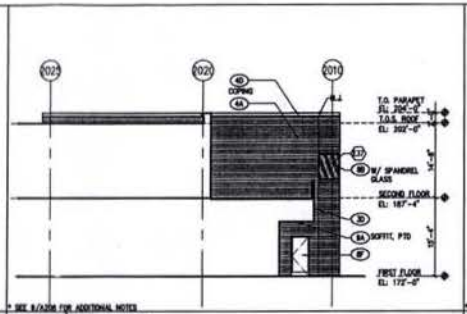

**5 ELEVATION**
1/8"=1'-0" A101B, A102B, A200

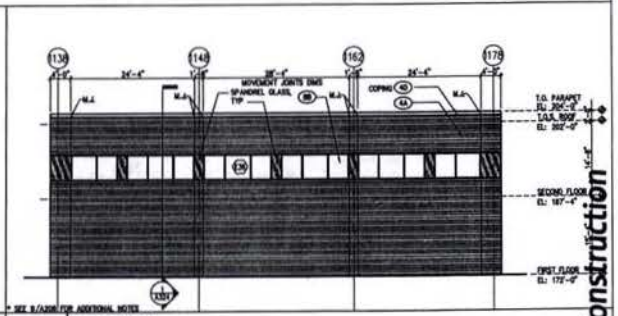


**4 ELEVATION**
1/8"=1'-0" A101B, A102B, A200

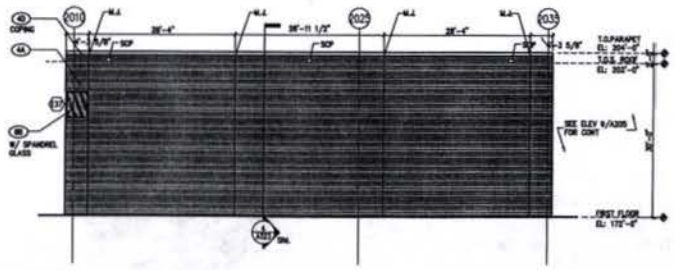

**3 ELEVATION**
1/8"=1'-0" A101B, A102B, A200

**2 ELEVATION**
1/8"=1'-0"

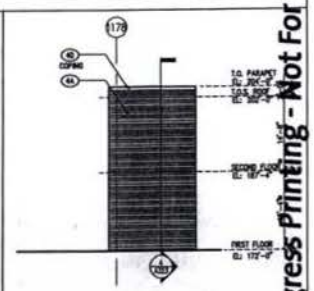

**1 ELEVATION**
1/8"=1'-0" A101B, A102B, A200

Progress Printing - Not For Construction

KEY NOTES:

DIV. 3- CONCRETE
3A CONCRETE STRUCTURE
3B CONC. SLAB ON GRADE
3C CONCRETE SLAB ON METAL DECK
3D MISCELLANEOUS CONCRETE
3E PRECAST CONC. ANCHORING
3F PRECAST CONC. PAVERS

DIV. 4- MASONRY
4A FACE BRICK
4B CONCRETE MASONRY UNIT
4C DIMENSIONAL STONE
4D PRECAST CONCRETE
4E THRU-WALL THROUGH WALL FLASHING
4F KEYED JOINTS
4G CONTINUOUS HORIZONTAL JOINT REINFORCING
4H VERTICAL REINFORCING
4J ADJUSTABLE MASONRY ANCHORS
4K MASONRY ANCHOR OR TIE
4L CAVITY DRAINAGE MAT'L
4M GROUT SOLID

DIV. 5- METALS
5A STEEL BEAM
5B STEEL COLUMN
5C STEEL TUBE
5D STEEL CHANNEL
5E STEEL ANGLE
5F STEEL PLATE
5G STEEL BENT PLATE
5H STEEL JOIST
5J LOAD-BEARING METAL FRAMING
5K ALUMINUM COLUMN COVER
5L EXPANSION JOINT COVER

DIV. 6- WOOD AND PLASTICS
6A WOOD BLOCKING
6B LUMBER
6C PLYWOOD
6D MISCL. WOODWORK
6E SOLID SURFACING MAT'L
6F PLASTIC LAMINATE

DIV. 7- THERMAL AND MOISTURE PROTECTION
7A WATERPROOFING
7B DAMPPROOFING
7C VAPOR RETARDER
7D BUILT-UP ROOFING SYSTEM
7E ROOFING SYSTEM
7G METAL ROOFING SYSTEM
7H SHEET METAL FLASHING OR TRIM
7J RIGID INSULATION
7K SEMI-RIGID INSULATION
7L BATT INSULATION
7M MALEABLE INSULATING SHEATHING
7N COPPER SIDING
7P SPRAY FIREPROOFING
7Q FIRE STOPPING
7R SEALANT AND BACKER

DIV. 8- DOORS & WINDOWS
8A ALUMINUM WINDOW
8B ALUMINUM STOREFRONT
8C ALUMINUM CURTAIN WALL SYSTEM
8D ALUM. SKYLIGHT SYSTEM
8E CURVED ALUMINUM CURTAIN WALL
8F HOLLOW METAL DOOR AND FRAME
8G WOOD DOOR

DIVISION 9- FINISHES
9A PORTLAND CEMENT PLASTER
9B GYPSUM BOARD
9C METAL FRAMING
9D GYPSUM SHEATHING
9E CERAMIC TILE
9F EPOXY TERRAZZO SYSTEM
9G SUSPENDED CEILING SYSTEM
9H RESILIENT BASE
9J RESILIENT FLOORING
9K CARPET

DIVISION 10- SPECIALTIES
10A ALUMINUM LOUVER SYSTEM
10B FIRE EXTINGUISHER CABINET

DIVISION 11- EQUIPMENT
11A KITCHEN EQUIPMENT - SEE FOOD SERVICE DRAWINGS

DIVISION 15- MECHANICAL
15A ROOF DRAIN - SEE MECHANICAL DRAWINGS
15B LOUVER - SEE MECHANICAL DRAWINGS
15C EXHAUST FAN - SEE MECHANICAL DRAWINGS
15D DRYER VENT - SEE MECHANICAL DRAWINGS

DIVISION 16- ELECTRICAL
16A LIGHT FIXTURE - SEE ELECTRICAL DRAWINGS

KEY PLAN:

PLAN NORTH

| NO. | REVISION/SUBMISSION | DATE |
|---|---|---|

EYP/

Ehrhorn Trelle Pearson Architects & Engineers, P.C.
1000 Potomac Street, NW
Washington, DC 20007
Telephone: 202.471.3000
Fax: 202.471.3030
eypa.com

© 2003 Ehrhorn Trelle Pearson, AIA


District of Columbia
Department of Mental Health

Saint Elizabeths
New Hospital & Consolidation
Washington, DC


DATE: 08.05.2004
SCALE: 1/8"=1'-0"
EYP PROJECT NO. 2003.022.03
DESIGNED BY: JS
DRAWN BY: CC
CHECKED BY: TP

EXTERIOR ELEVATIONS


A208

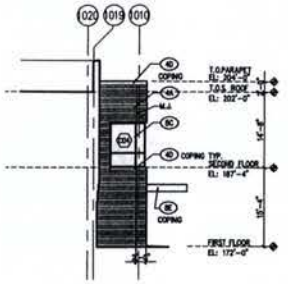


**7 ELEVATION**
1/8"=1'-0" A101A, A102A, A200

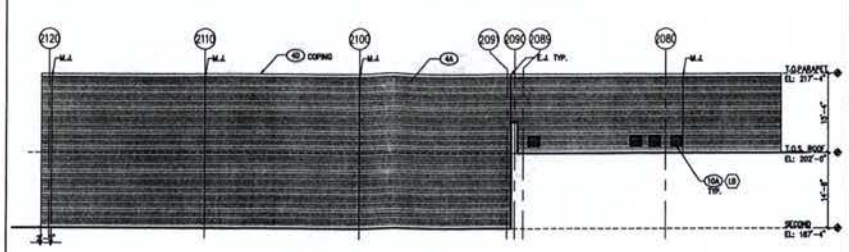


**6 ELEVATION**
1/8"=1'-0" A102D, A200

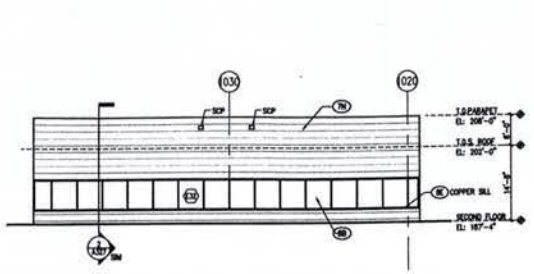


**5 ELEVATION**
1/8"=1'-0" A103D, A200

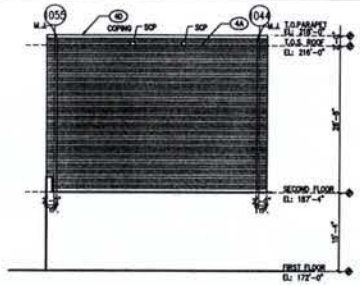


**4 ELEVATION**
1/8"=1'-0" A102D, A200

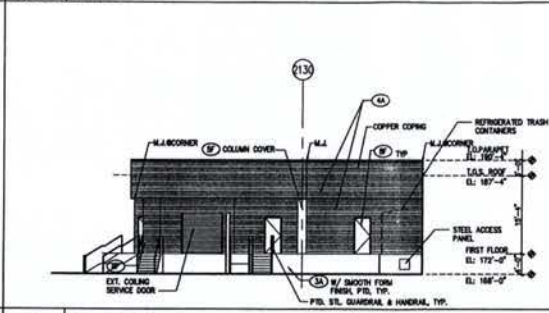

**3 ELEVATION**
1/8"=1'-0" A101G, A200

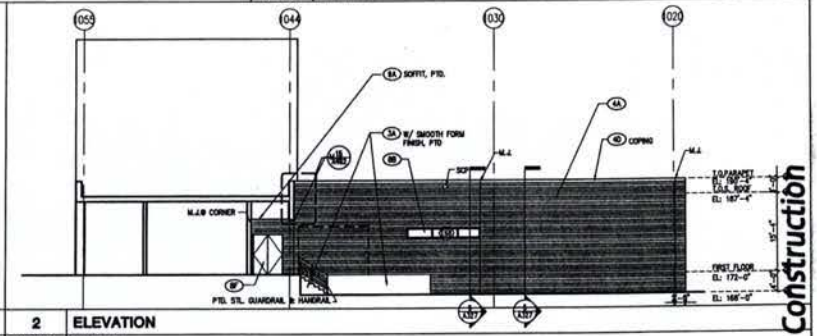

**2 ELEVATION**
1/8"=1'-0" A101G, A200

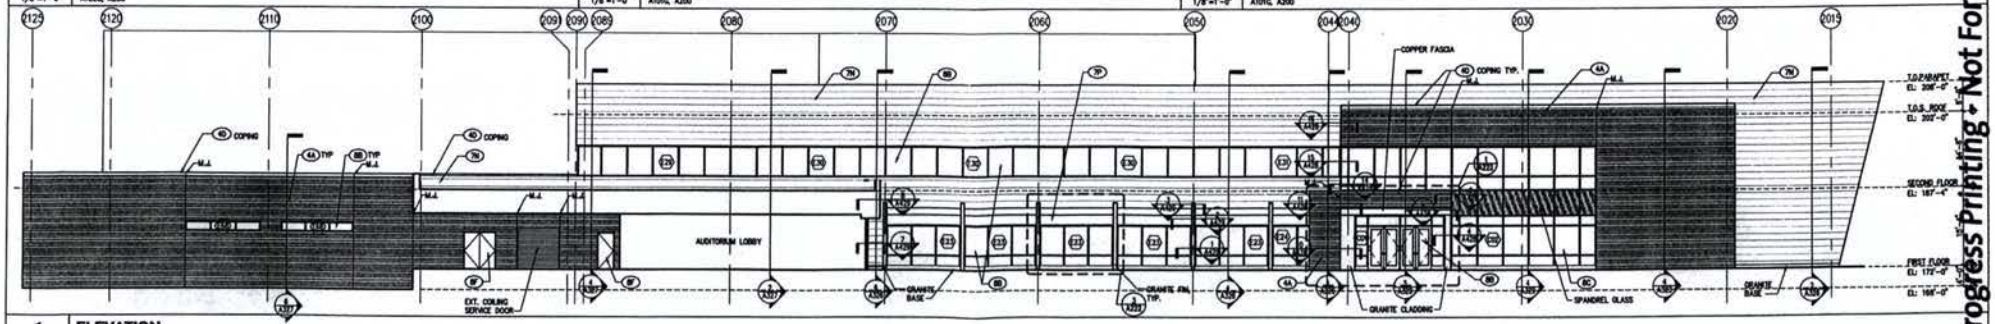

**1 ELEVATION**
1/8"=1'-0" A101A, A101D, A102A, A102D, A200

KEY NOTES:

DIV. 3- CONCRETE
- 3A CONCRETE STRUCTURE
- 3B CONC. SLAB ON GRADE
- 3C CONCRETE SLAB ON METAL DECK
- 3D ARCH. PRECAST CONCRETE
- 3E PRECAST CONC. ANCHORING
- 3F PRECAST CONC. PAVERS

DIV. 4- MASONRY
- 4A FACE BRICK
- 4B CONCRETE MASONRY UNIT
- 4C DIMENSIONAL STONE
- 4D PRECAST CONCRETE
- 4E THRU-PENN THROUGH WALL FLASHING
- 4F WEEP VENTS
- 4G CONTINUOUS HORIZONTAL JOINT REINFORCING
- 4H VERTICAL REINFORCING
- 4J ADJUSTABLE MASONRY ANCHORS
- 4K MASONRY ANCHOR OR TIE
- 4L CAVITY DRAINAGE MAT'L.
- 4M GROUT SOLID

DIV. 5- METALS
- 5A STEEL BEAM
- 5B STEEL COLUMN
- 5C STEEL TUBE
- 5D STEEL CHANNEL
- 5E STEEL ANGLE
- 5F STEEL PLATE
- 5G STEEL BENT PLATE
- 5H STEEL JOIST
- 5J LOAD-BEARING METAL FRAMING
- 5K ALUMINUM COLUMN COVER
- 5L EXPANSION JOINT COVER

DIV. 6- WOOD AND PLASTICS
- 6A WOOD BLOCKING
- 6B LUMBER
- 6C PLYWOOD
- 6D ARCH. WOODWORK
- 6E SOLID SURFACING MAT'L
- 6F PLASTIC LAMINATE

DIV. 7- THERMAL AND MOISTURE PROTECTION
- 7A WATERPROOFING
- 7B DAMPPROOFING
- 7C INSULATION
- 7D VAPOR RETARDER
- 7E BUILT-UP ROOFING SYSTEM
- 7F MODIFIED BITUMEN ROOFING SYSTEM
- 7G METAL ROOFING SYSTEM
- 7H SHEET METAL FLASHING & TRIM
- 7J RIGID INSULATION
- 7K SEMI-RIGID INSULATION
- 7L BATT INSULATION
- 7M MINERAL FIBER INSULATING SHEATHING
- 7N COPPER SIDING
- 7P SPRAY FIREPROOFING
- 7Q FIRE STOPPING
- 7R SEALANT AND BACKER

DIV. 8- DOORS & WINDOWS
- 8A ALUMINUM WINDOWS
- 8B ALUMINUM STOREFRONT
- 8C ALUMINUM CURTAIN WALL
- 8D ALUM. SKYLIGHT SYSTEM
- 8E CORNER ALUMINUM HEAD & SILL
- 8F ALUM. DOOR AND FRAME, P.T.D.
- 8G WOOD DOOR

DIVISION 9- FINISHES
- 9A PORTLAND CEMENT PLASTER
- 9B GYPSUM BOARD
- 9C METAL FRAMING
- 9D GYPSUM SHEATHING
- 9E CERAMIC TILE
- 9F TROWEL EPOXY TERRAZZO
- 9G SUSPENDED CEILING
- 9H RESILIENT BASE
- 9J RESILIENT FLOORING
- 9K CARPET

DIVISION 10- SPECIALTIES
- 10A ALUMINUM LOUVER SYSTEM
- 10B FIRE EXTINGUISHER CABINET

DIVISION 11- EQUIPMENT
- 11A KITCHEN EQUIPMENT - SEE KITCHEN DRAWINGS

DIVISION 15- MECHANICAL
- 15A BOILER ROOM - SEE MECHANICAL DRAWINGS
- 15B CHILLER ROOM - SEE MECHANICAL DRAWINGS
- 15C MECHANICAL ROOM - SEE MECHANICAL DRAWINGS
- 15D MECHANICAL ROOM - SEE MECHANICAL DRAWINGS

DIVISION 16- ELECTRICAL
- 16A LIGHT FIXTURE - SEE ELECTRICAL DRAWINGS

KEY PLAN:

PLAN NORTH

NO. REVISION/SUBMISSION DATE

EYP/

Elsbeth Valle Pearce Anderson & Doherty, P.C. 1850 Fenton, Suite 300 Carlsbad, CA 92008 Telephone: 760.471.0500 Fax: 760.471.0500

eyp.com

© 2005 Elsbeth Valle Pearce, AAE

District of Columbia
Department of Mental Health

Saint Elizabeths
New Hospital & Consolidation
Washington, DC

DATE: 05.03.2006
SCALE: 1/8"=1'-0"
EYP PROJECT NO. 20051023.33
DESIGNED BY: JS
DRAWN BY: GG
CHECKED BY: TP

EXTERIOR ELEVATIONS

A209

Progress Printing - Not For Construction



# Illustrative Plan
# ST. ELIZABETHS HOSPITAL

Einhorn Yaffee Prescott Architecture & Engineering
Rhodeside & Harwell Incorporated Landscape Architects & Planners

September 2004