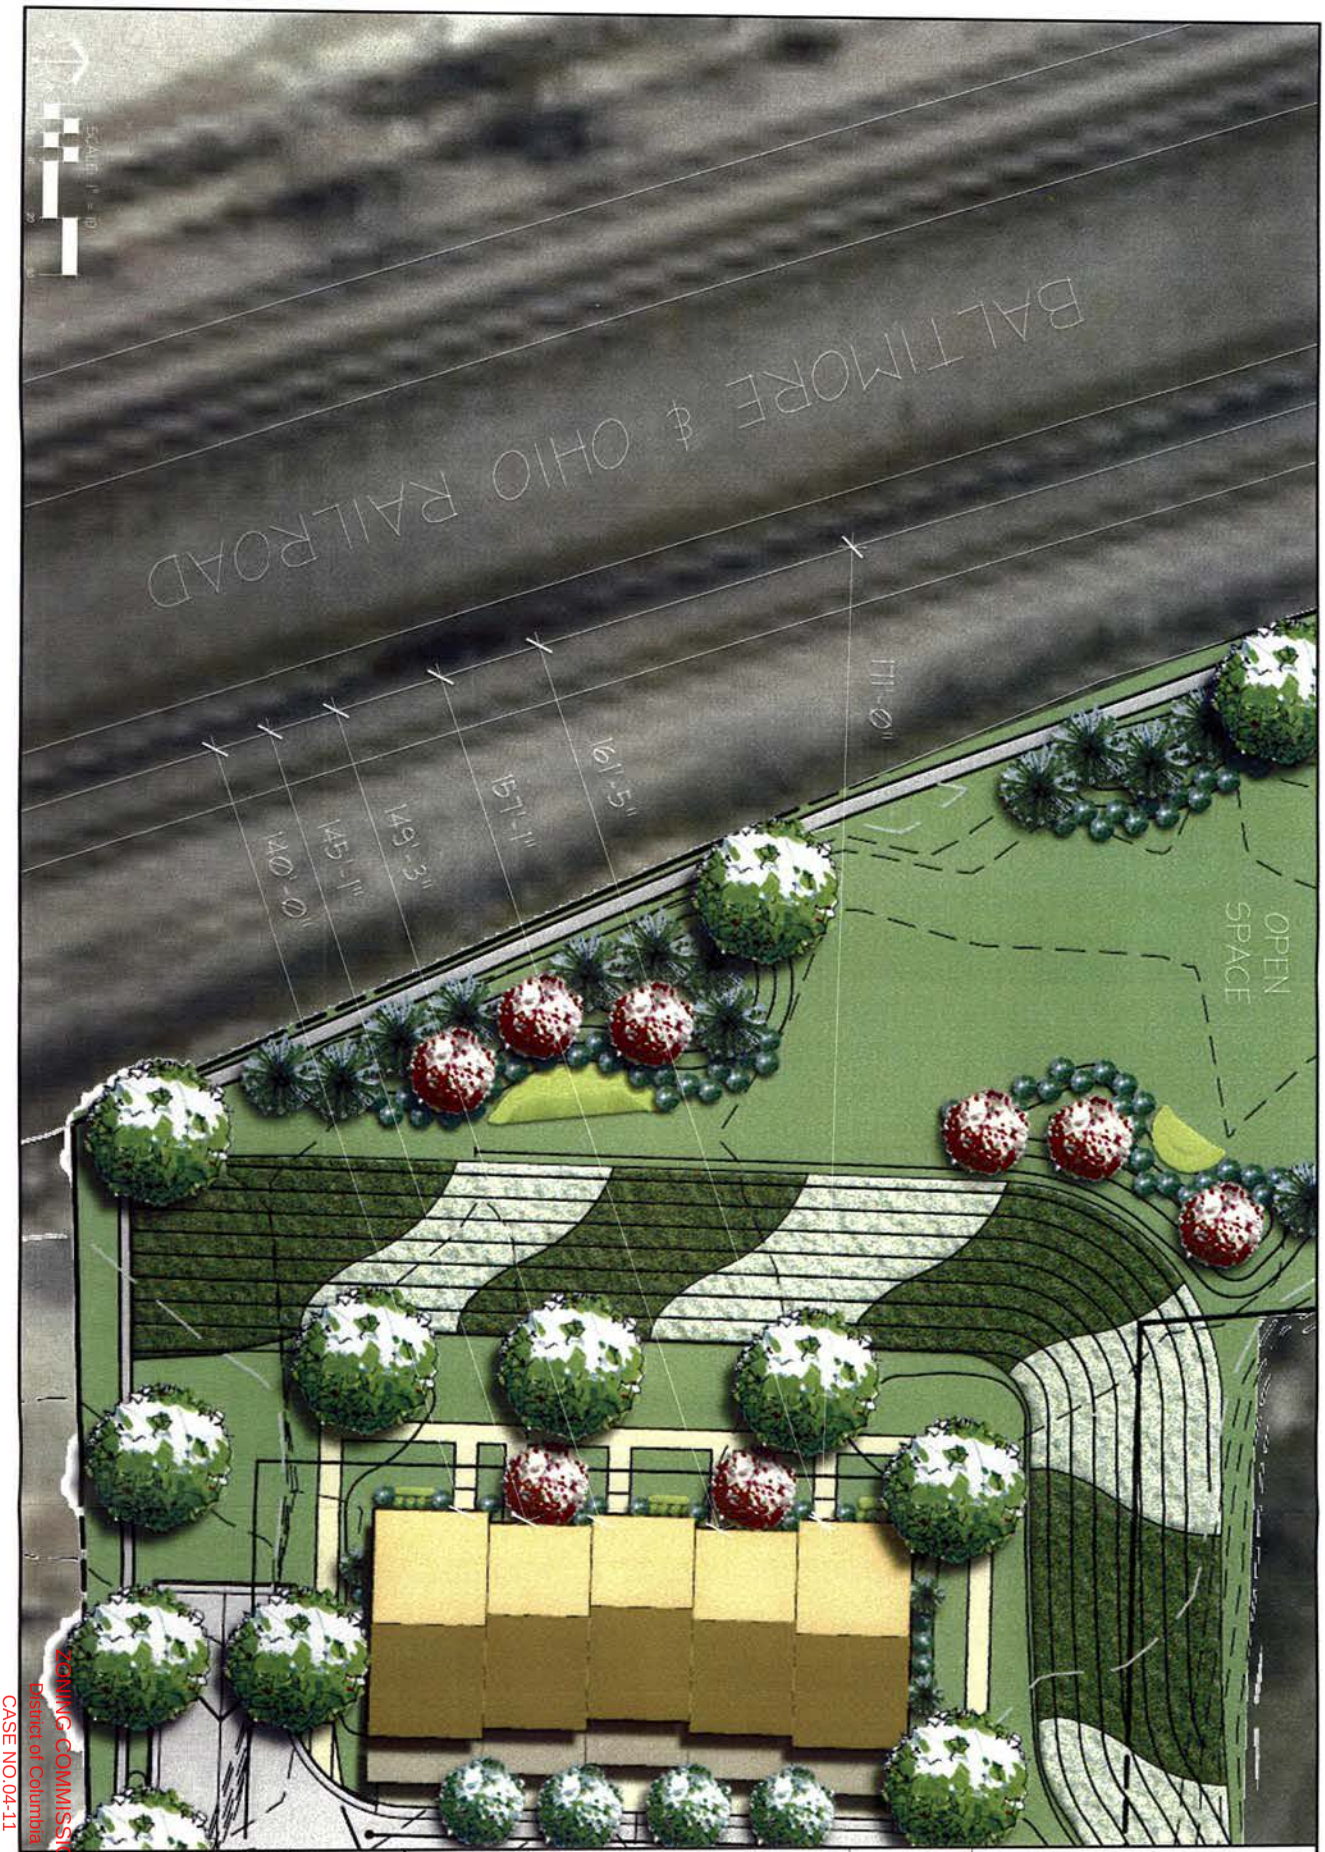


RAIL LINE - CONTEXT PLAN

EMERSON PARK P.U.D.

WASHINGTON DISTRICT OF COLUMBIA

Bowman Consulting Group, Ltd.
2121 Eisenhower Avenue
Suite 302
Alexandria, Virginia 22314
Phone: (703) 548-2188
Fax: (703) 683-5781
www.bowmanconsulting.com

Bowman CONSULTING

DATE: APRIL 9, 2004
JOB No. 2560-01-001
SCALE V: 1"=10'
DESIGN
DRAWN
CHKD.
GCL
ACM

NO.	DATE	DESCRIPTION


PLAN STATUS

DISTRICT OF COLUMBIA REGISTERED LANDSCAPE ARCHITECT ANTHONY C. MORSE No. 525


SHEET 3(a) OF 22

Cad file name : P:\2560 - Emerson Street\2560-01-001-Eng\Engineering\PUD Items\2560-01-001-PUD-LS-CONTEXT EXHIBIT.dwg

ZONING COMMISSION
District of Columbia
CASE NO.04-11
EXHIBIT NO.14A

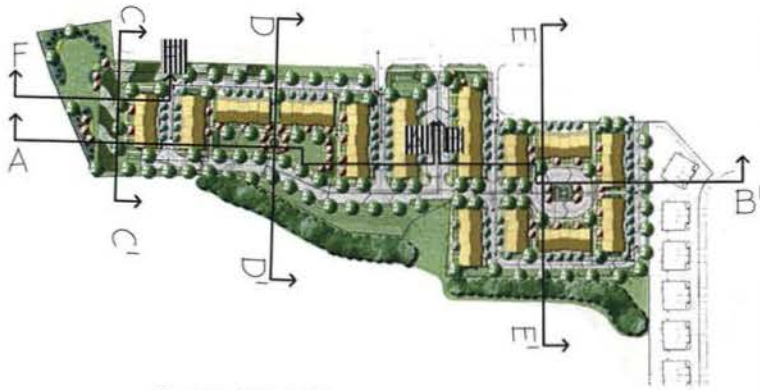

1/15 VICINITY MAP
PLAN
1"=100'

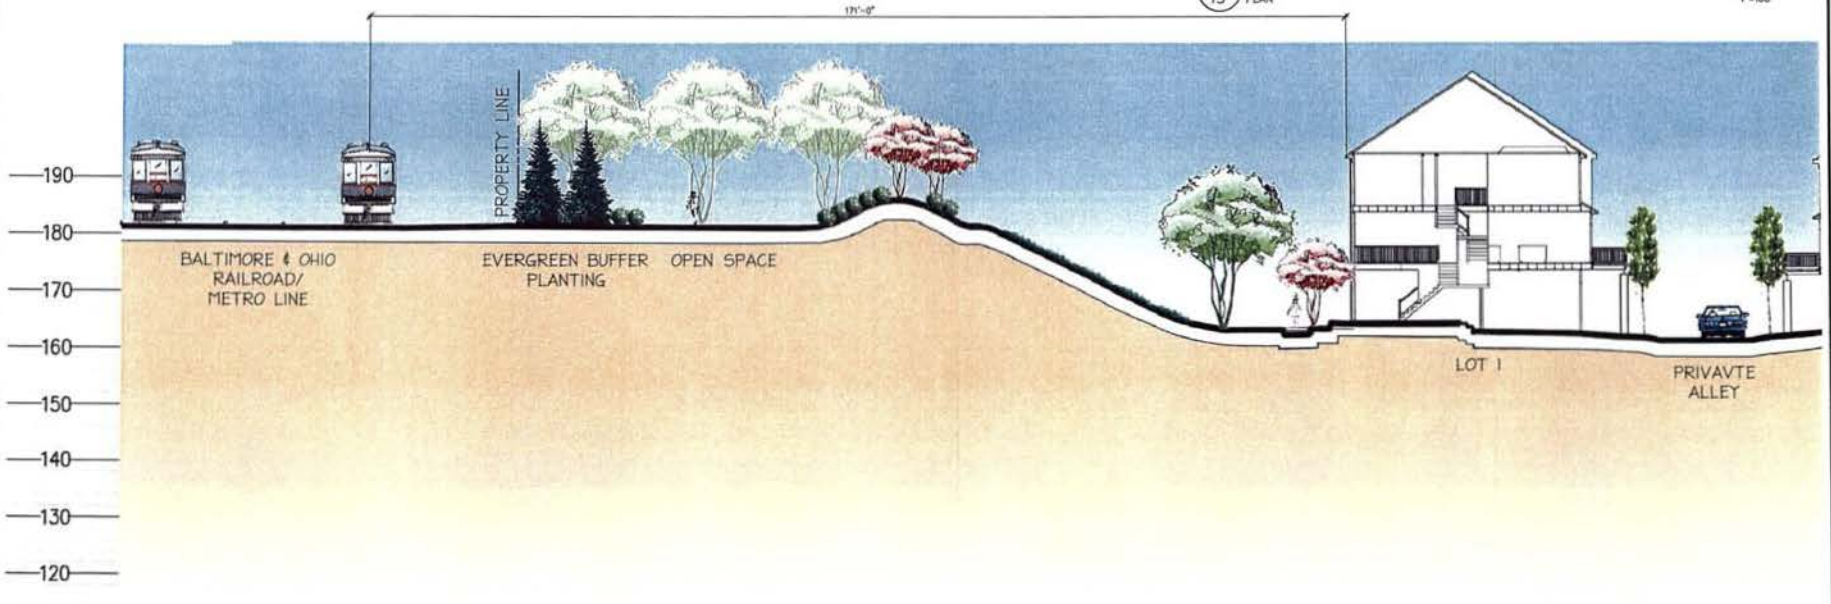

4/15 CROSS SECTION F-F'
ELEVATION
1" = 10'

GRAPHIC SCALE
(IN FEET)
1 inch = 10 ft.

Bowman CONSULTING

Bowman Consulting Group, Ltd.
2121 Eisenhower Avenue
Suite 302
Alexandria, Virginia 22314
Phone: (703) 548-7188
Fax: (703) 683-6791
www.bowmanconsulting.com

SITE CROSS SECTIONS
EMERSON PARK P.U.D.
WASHINGTON DISTRICT OF COLUMBIA

DISTRICT OF COLUMBIA
REGISTERED PROFESSIONAL ENGINEER
ANTHONY C. MORSE
No. 9525

PLAN STATUS

DATE	DESCRIPTION

GCL DESIGN	GCL DRAWN	ACM CHKD

SCALE H: 1"=10'
V:
JOB No. 2560-01-001
DATE : APRIL 9, 2004
FILE No.
SHEET 15(a) OF 22

Civil 3D file name = P:\2560 - Emerson Street\2560-01-001 Eng\Engineering\Civil plans\2560-01-001-PSD-SHEETS-SITE\SITE CS SHEETS.dwg