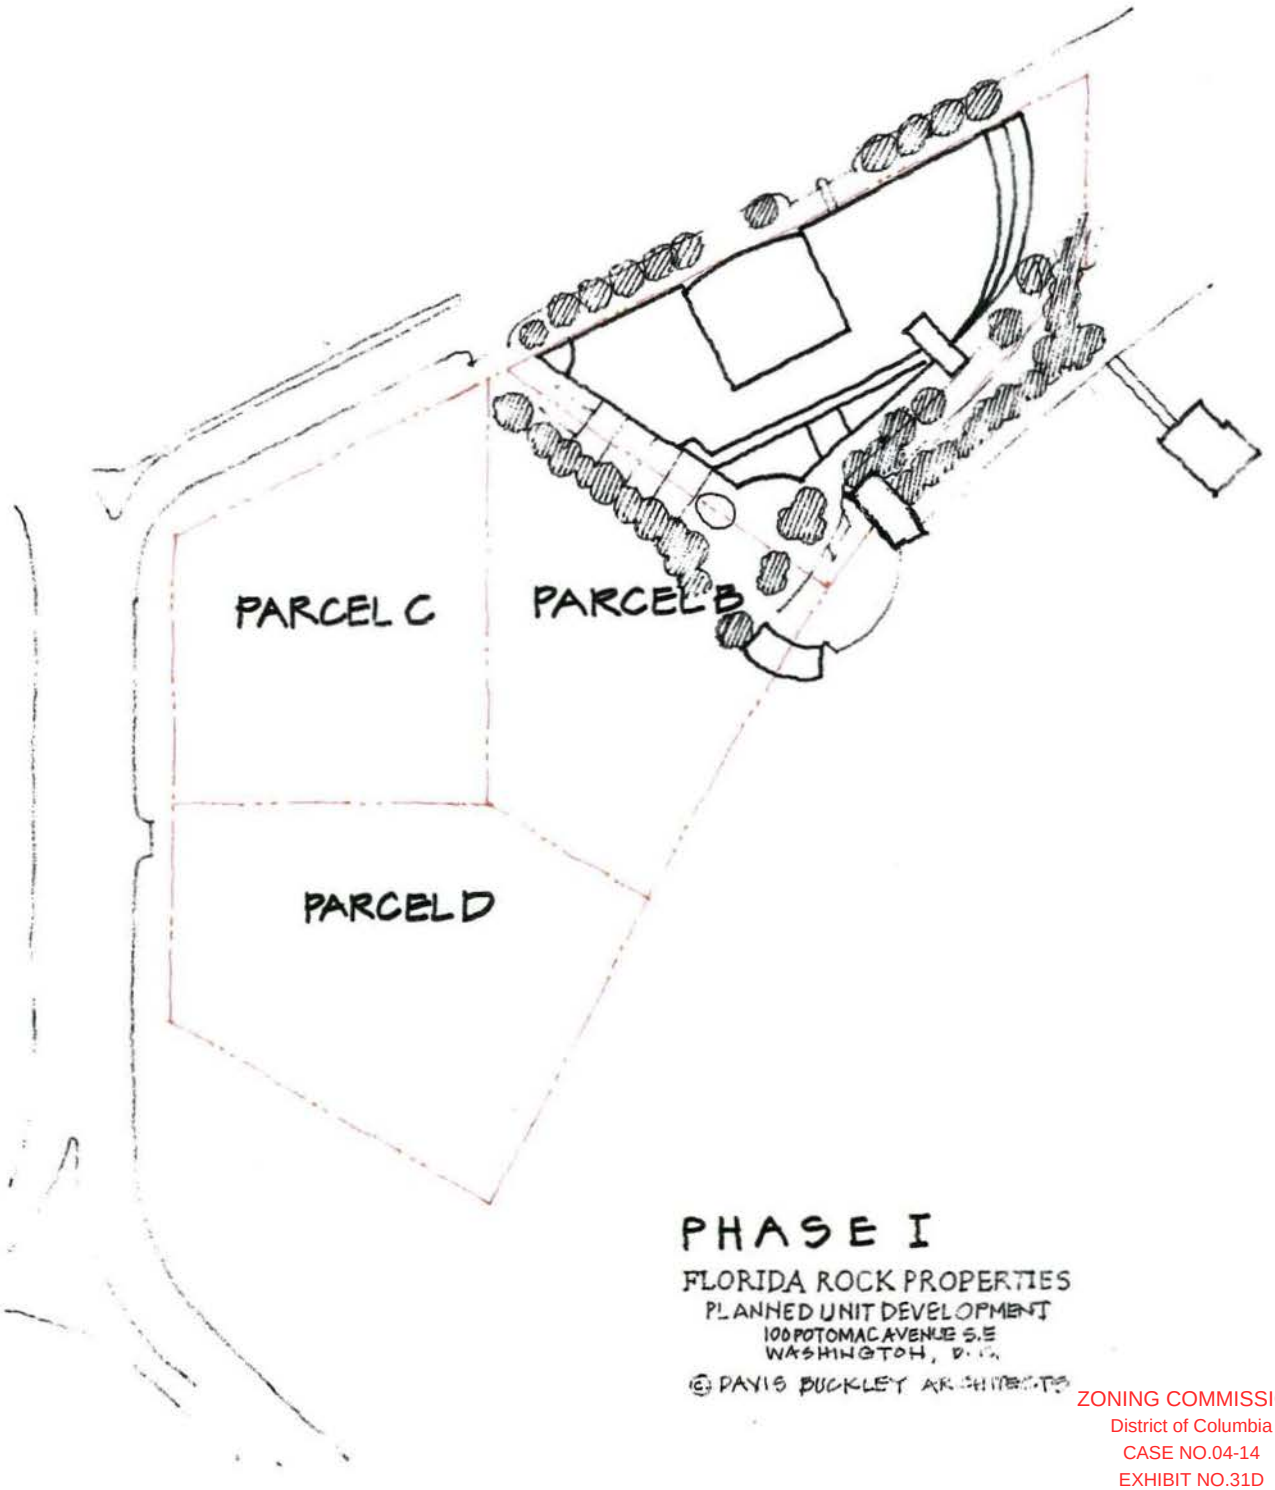

PHASE I

FLORIDA ROCK PROPERTIES
PLANNED UNIT DEVELOPMENT
100 POTOMAC AVENUE S.E
WASHINGTON, D.C.

© DAVIS BUCKLEY ARCHITECTS

ZONING COMMISSION
District of Columbia
CASE NO.04-14
EXHIBIT NO.31D

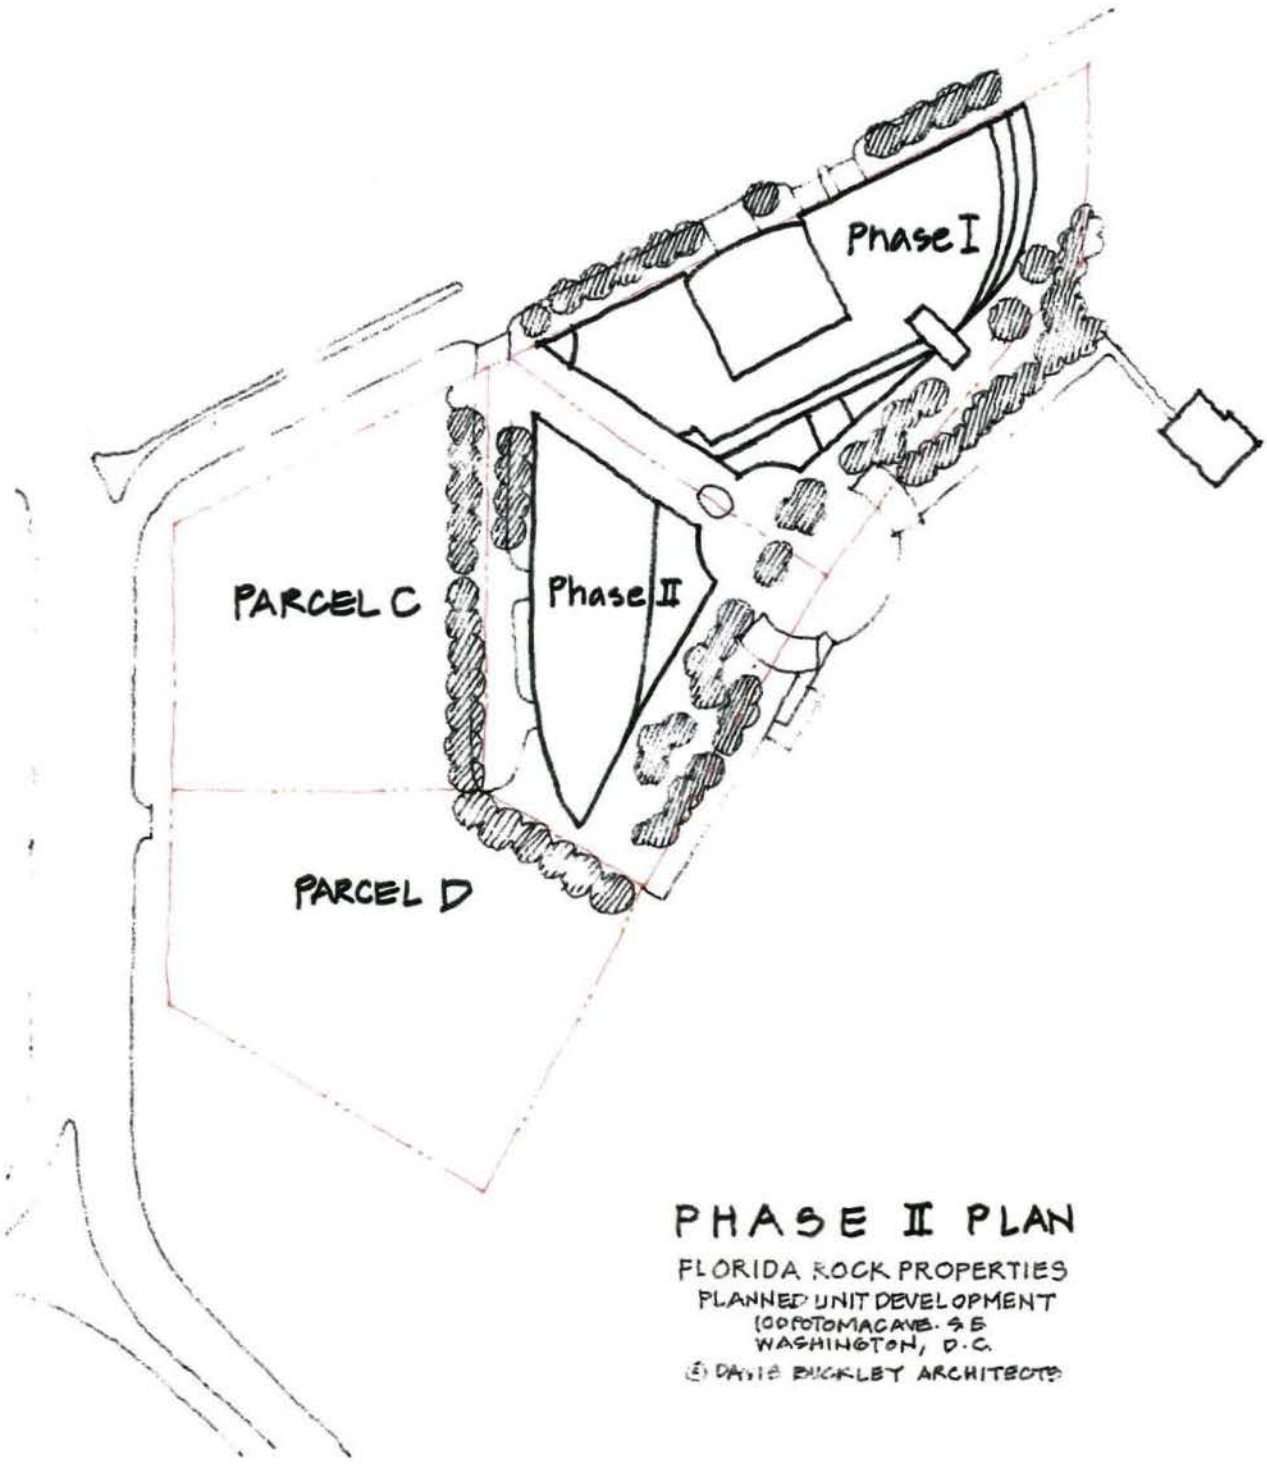

PHASE II PLAN

FLORIDA ROCK PROPERTIES
PLANNED UNIT DEVELOPMENT
100 POTOMAC AVE. S.E.
WASHINGTON, D.C.

© DAVID BUCKLEY ARCHITECTS

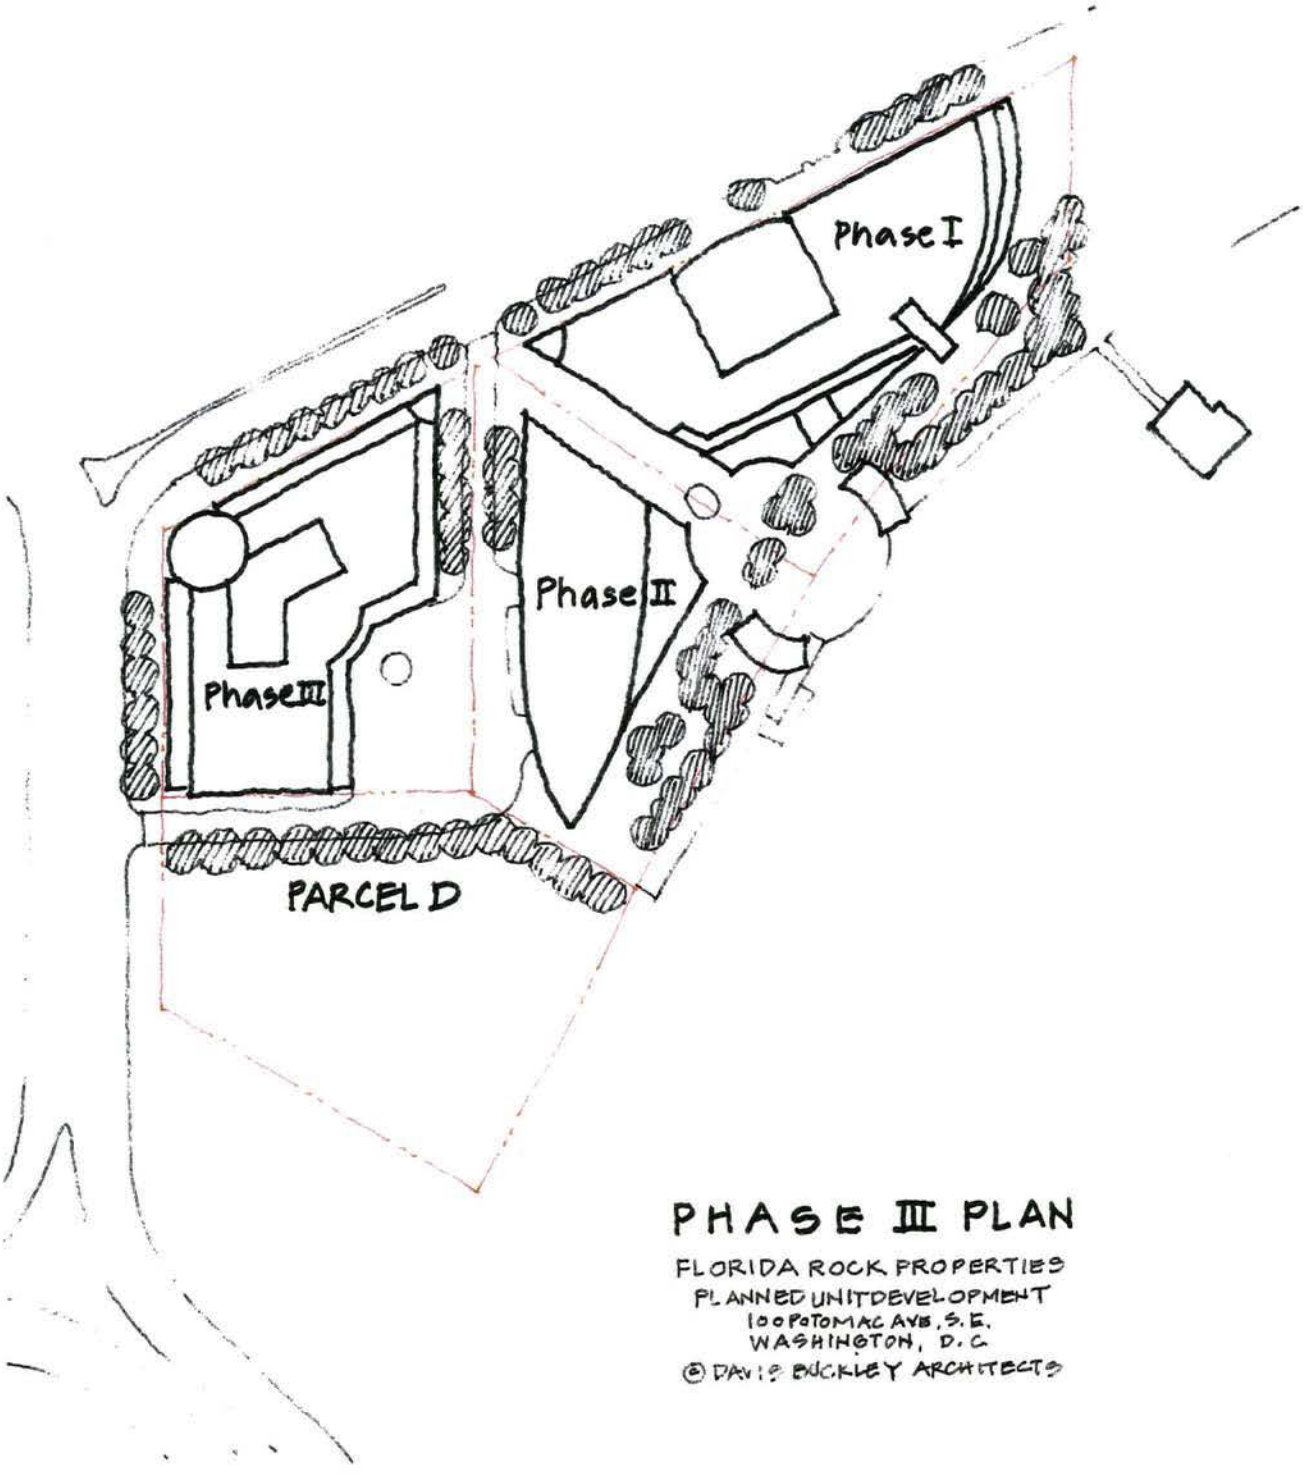

PHASE III PLAN

FLORIDA ROCK PROPERTIES
PLANNED UNIT DEVELOPMENT
100 POTOMAC AVE., S.E.
WASHINGTON, D.C.

© DAVIS BUCKLEY ARCHITECTS

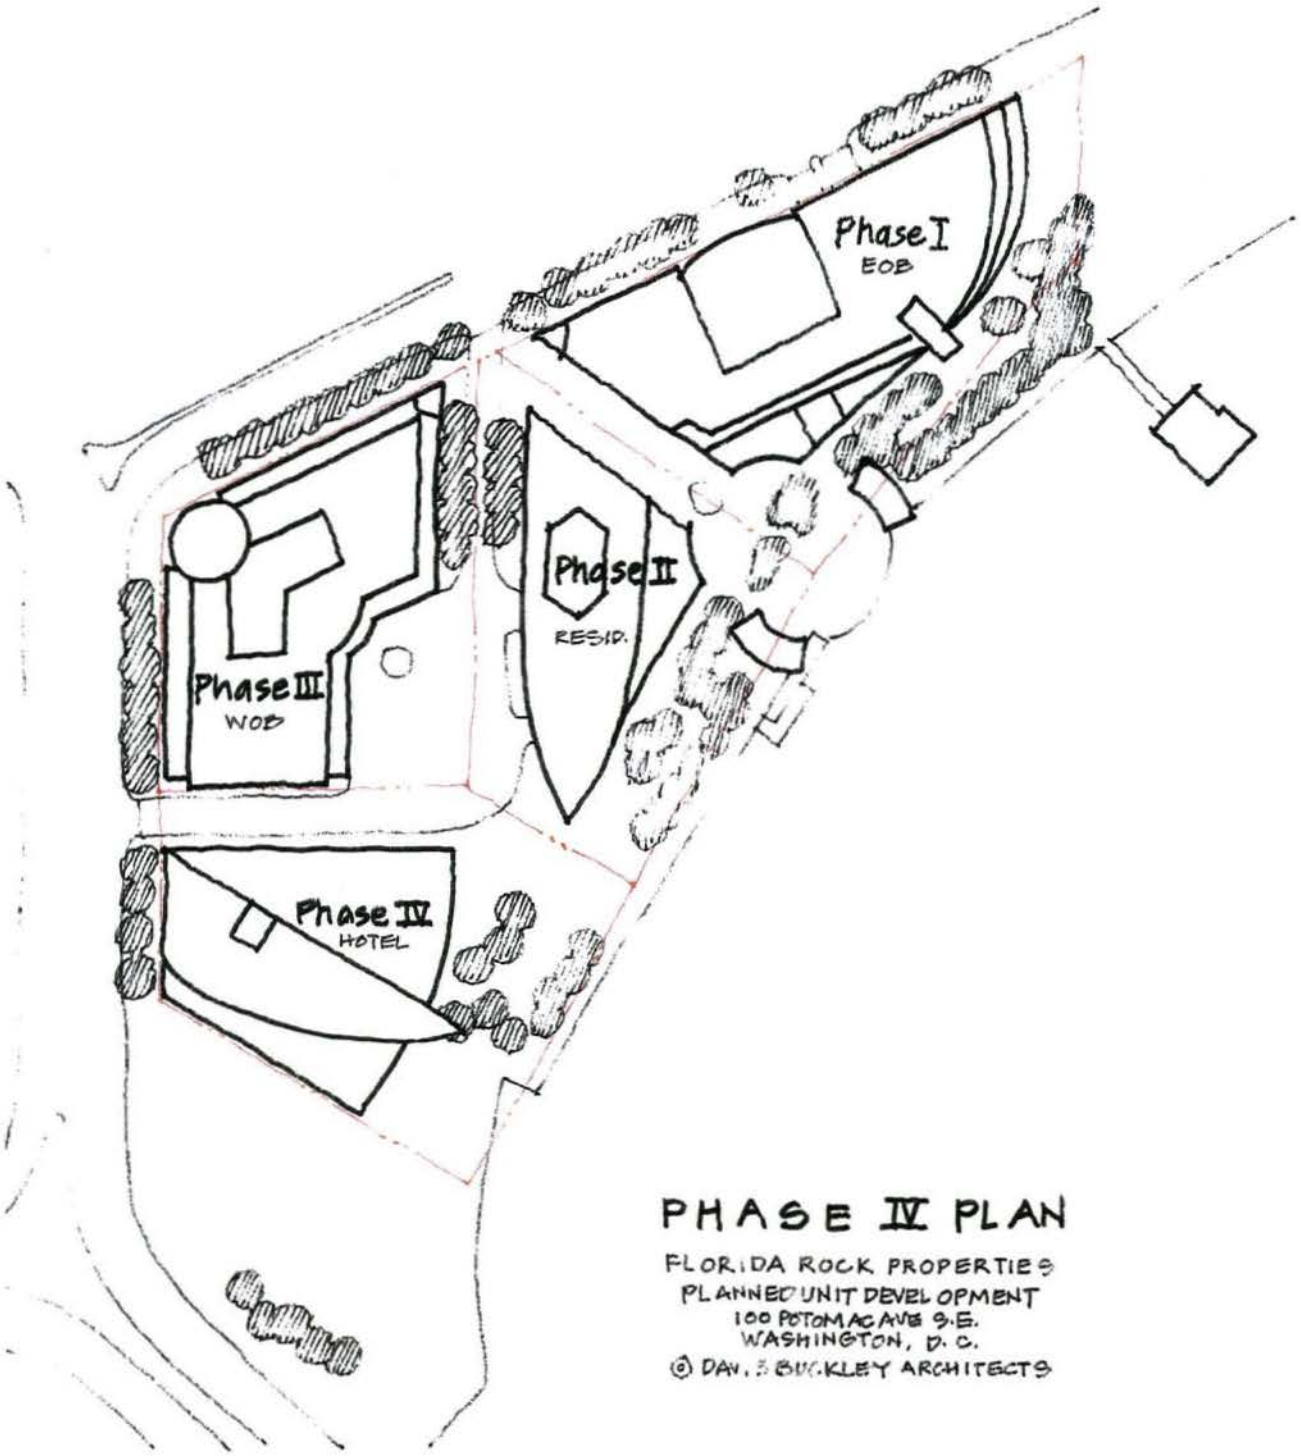

PHASE IV PLAN

FLORIDA ROCK PROPERTIES
PLANNED UNIT DEVELOPMENT
100 POTOMAC AVE S.E.
WASHINGTON, D.C.

© DAVID BUCKLEY ARCHITECTS