ADVANCED WASTE WATER TREATMENT PLANT: EGG-SHAPED DIGESTERS FACILITY

Washington, DC



METAL PANEL WALLS



DOOR/DOOR FRAME



50%



25%



10%




10%



5%

EXTERIOR BRICKS

BUILDING FINISHES

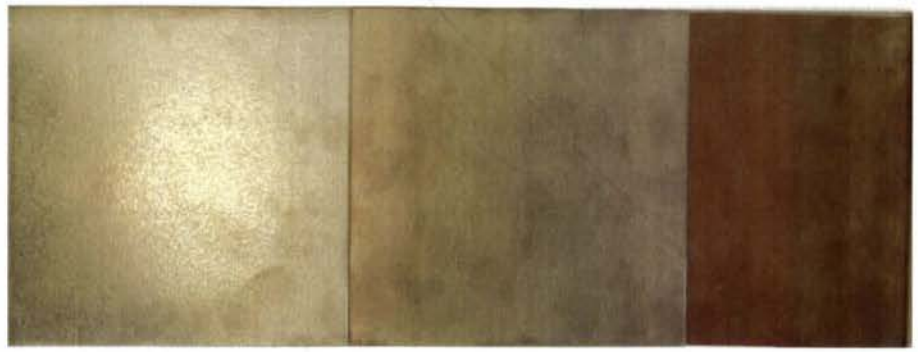

STAINLESS STEEL CLADDING



WINDOW FRAME GLASS



CONCRETE PAVING

SITE FINISHES

SORG

ARCHITECTS

MATERIAL SELECTIONS


RECEIVED
D.C. OFFICE OF ZONING
2004 NOV 18 PM 3:49


ZONING COMMISSION
District of Columbia
CASE NO.04-19
EXHIBIT NO.24

EGG SHAPED DIGESTER FACILITY

Washington, DC

RECEIVED
D.C. OFFICE OF ZONING
2008 NOV 18 PM 4:48

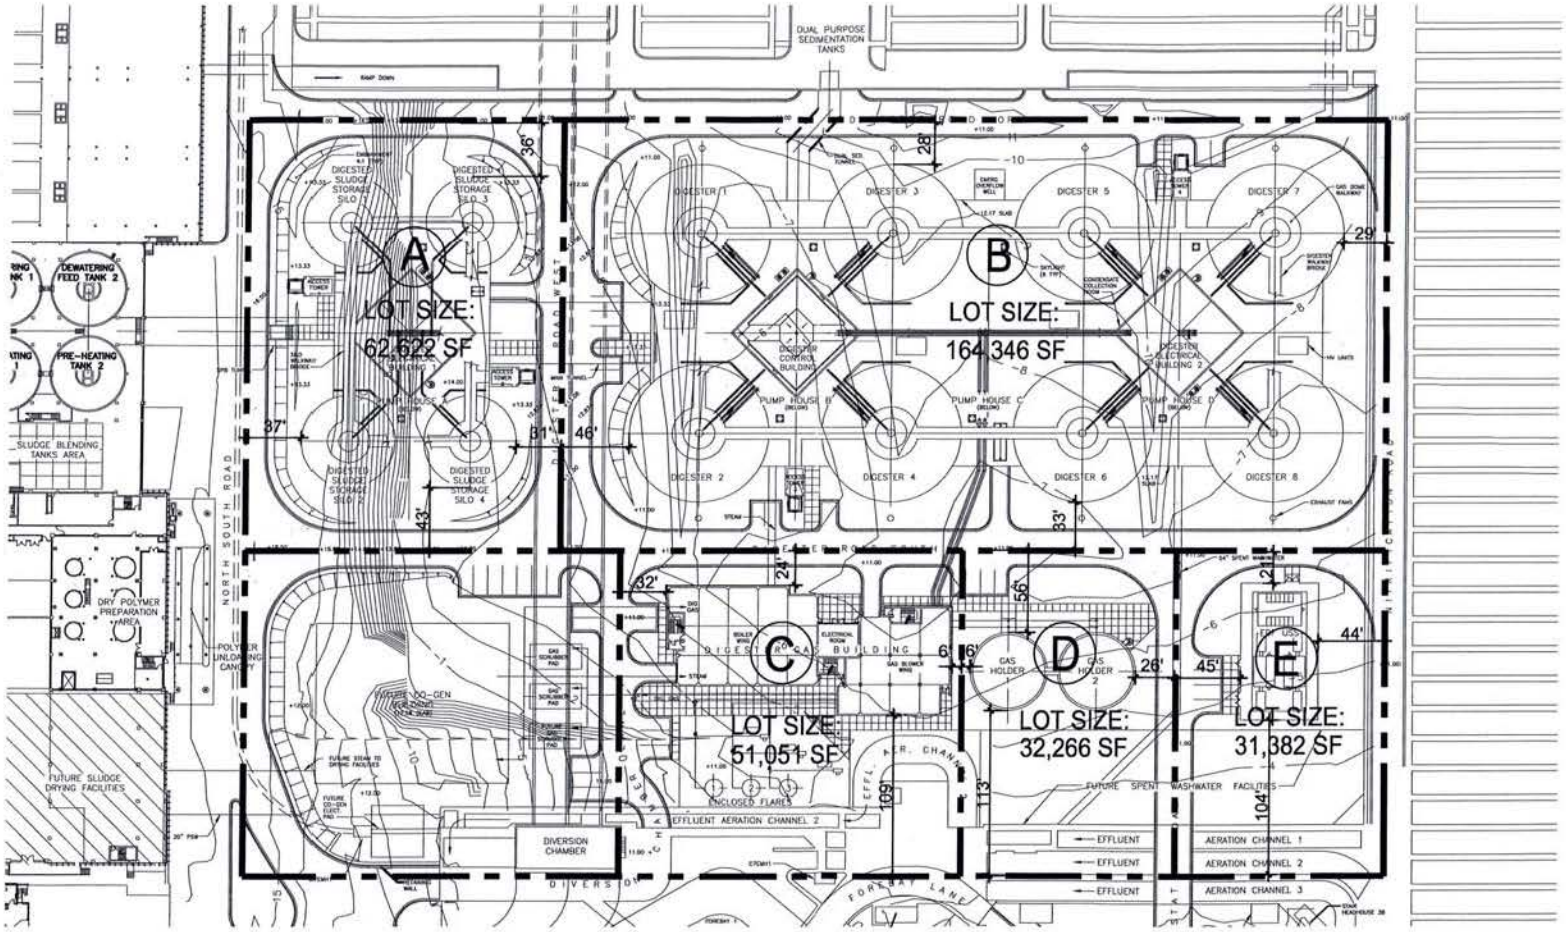

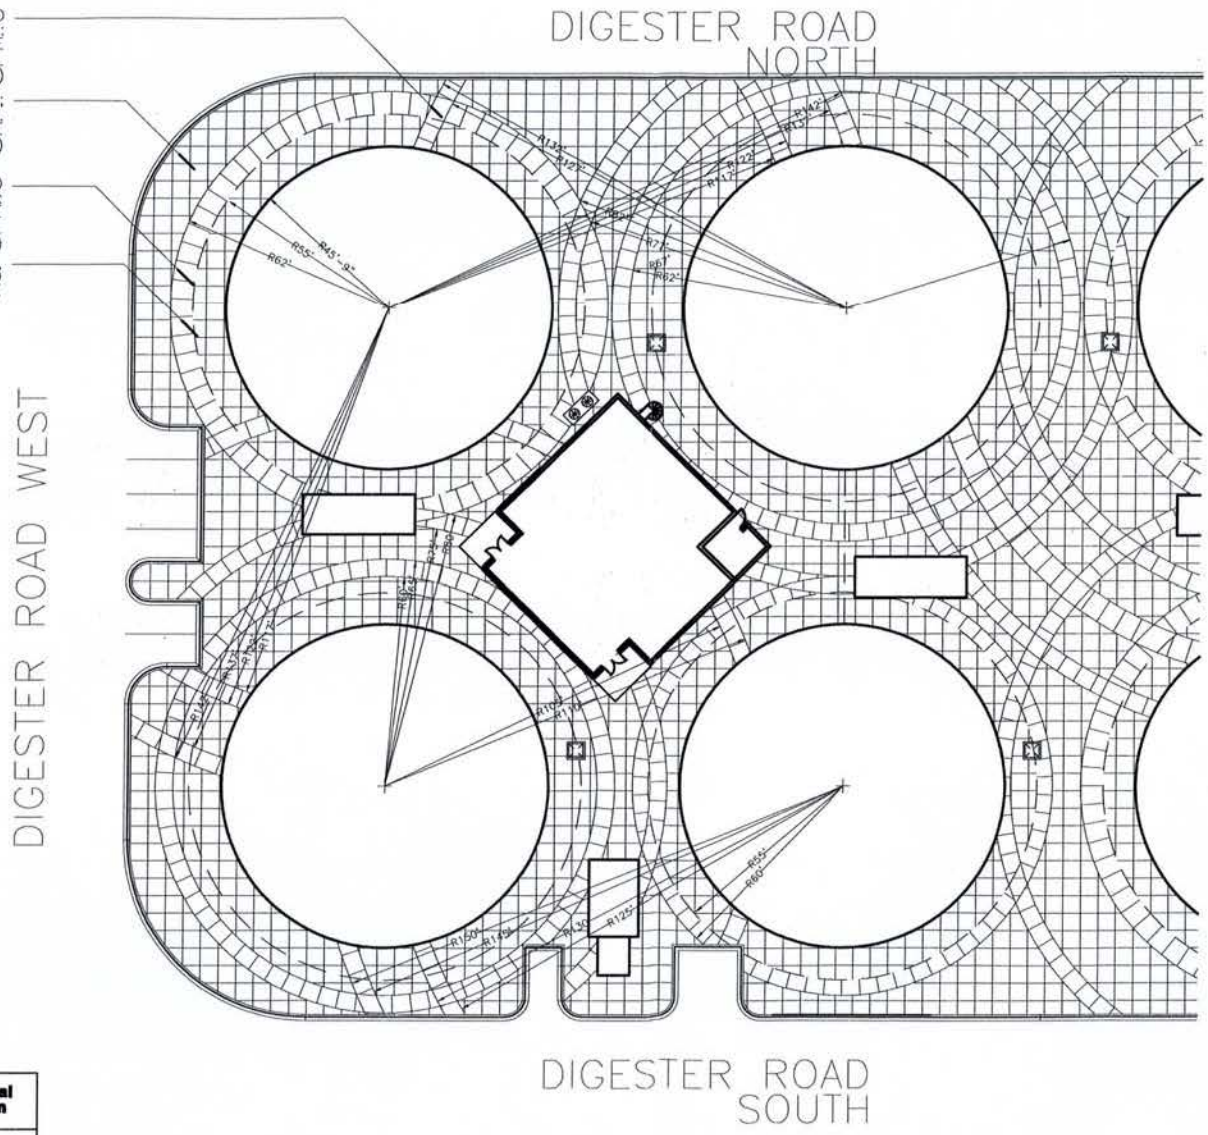

JOB XA01		SHEET	OF XXX
CONSTRUCTION	IN-HOUSE CONTRACT NO. ☒	030160	
DESIGN	DETS FILE NO. ☐ DCPA NO. ☒	374-WSA	
DESIGN MGR.	IN-HOUSE E.P.M.G. NO. ☐ ☒	EPMC-IV	
INDEX NO. B6E-XA01	FOREMAN-INSPECTOR		

POST-BID REVISION

NO.	DESCRIPTION	BY	DATE

		DP	11/08/04

PRE-BID REVISION

DISTRICT OF COLUMBIA
WATER AND SEWER AUTHORITY

ADVANCED WASTEWATER TREATMENT PLANT
EGG-SHAPED DIGESTERS FACILITY
SECOND CONTRACT – PROCESS FACILITIES – BOOK ONE

PARTIAL HARDSCAPE PLAN

SCALE 1/8" = 1'-0"		DRAWN	11/08/04
INTERCEPTOR		CHECKED	11/08/04
SYSTEM		SUBMITTED	
SURVEYED			
UPDATE: 11/08/04 SUB: 10/20/04		RECOMMENDED	
CADD FILE PART-II-B6E-11-08-04			

BBS Professional Corporation
Consulting Engineers
SORG ARCHITECTS

REDUCTION VERIFICATION SCALE 0 10 INCHES

RECEIVED
D.C. OFFICE OF ZONING
2004 NOV 18 PM 3:44