
EXHIBIT C

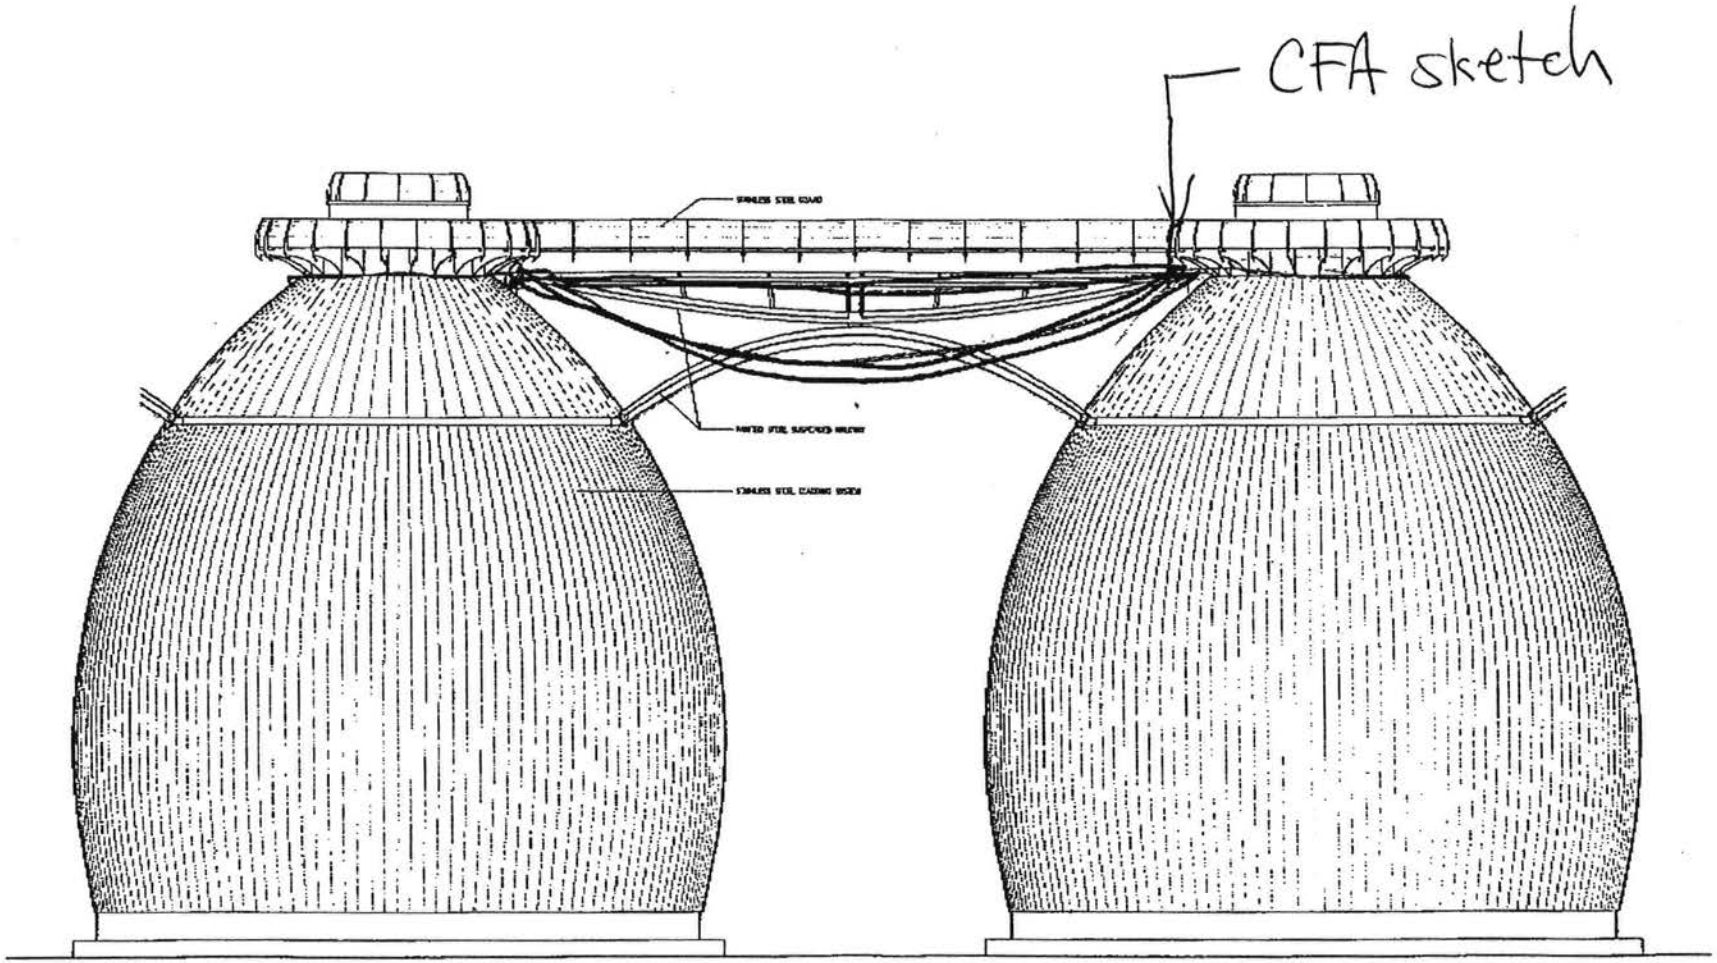

PROPOSED CLADDING AND SUSPENDED WALKWAY ELEVATION

JAN 13 2005

ZONING COMMISSION
District of Columbia
CASE NO.04-19
EXHIBIT NO.37C