
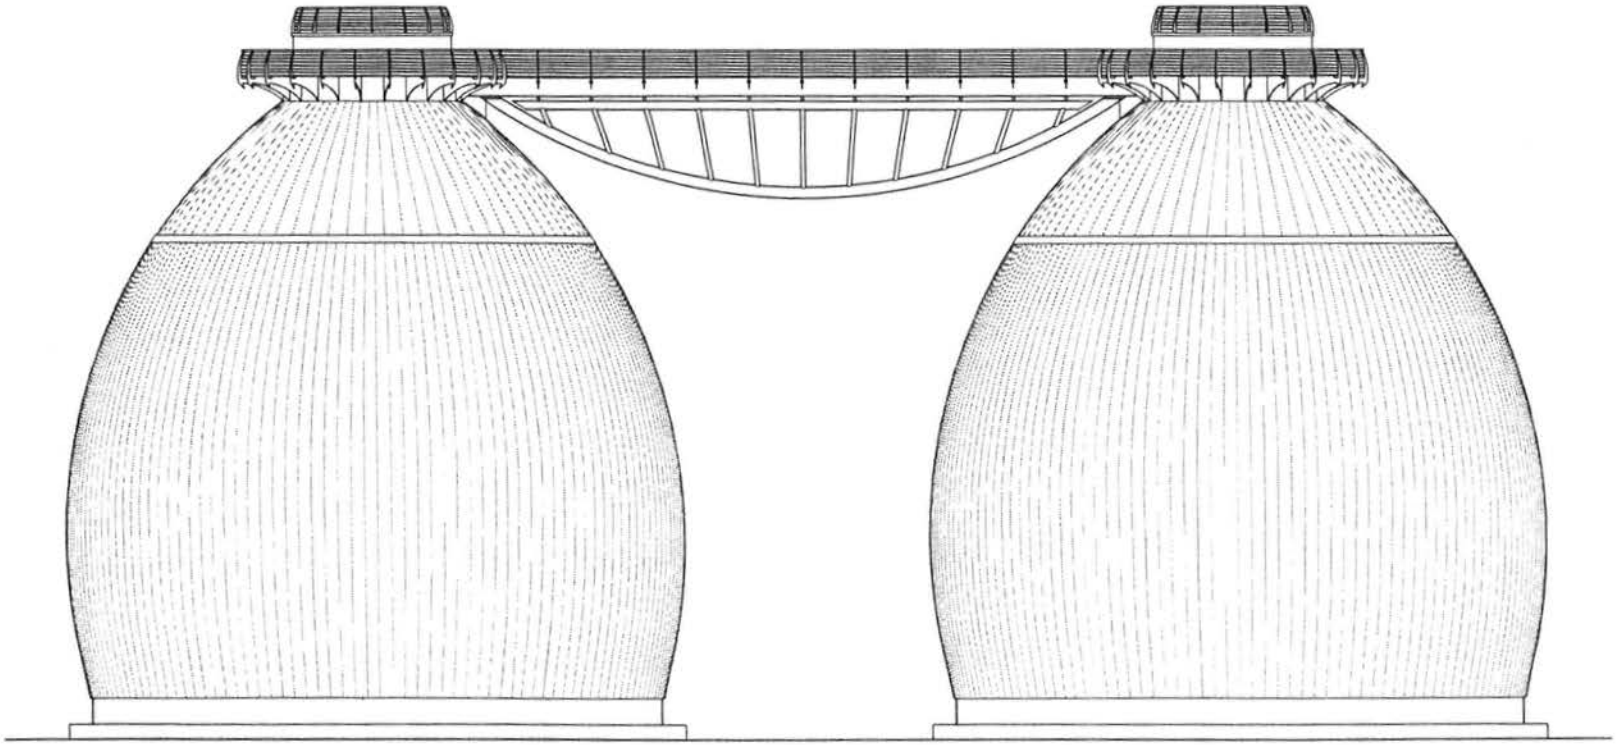


PROPOSED CLADDING AND SUSPENDED WALKWAY ELEVATION
SCALE NOT TO SCALE 2-9-05

EXHIBIT D

ZONING COMMISSION
District of Columbia
CASE NO.04-19
EXHIBIT NO.37D

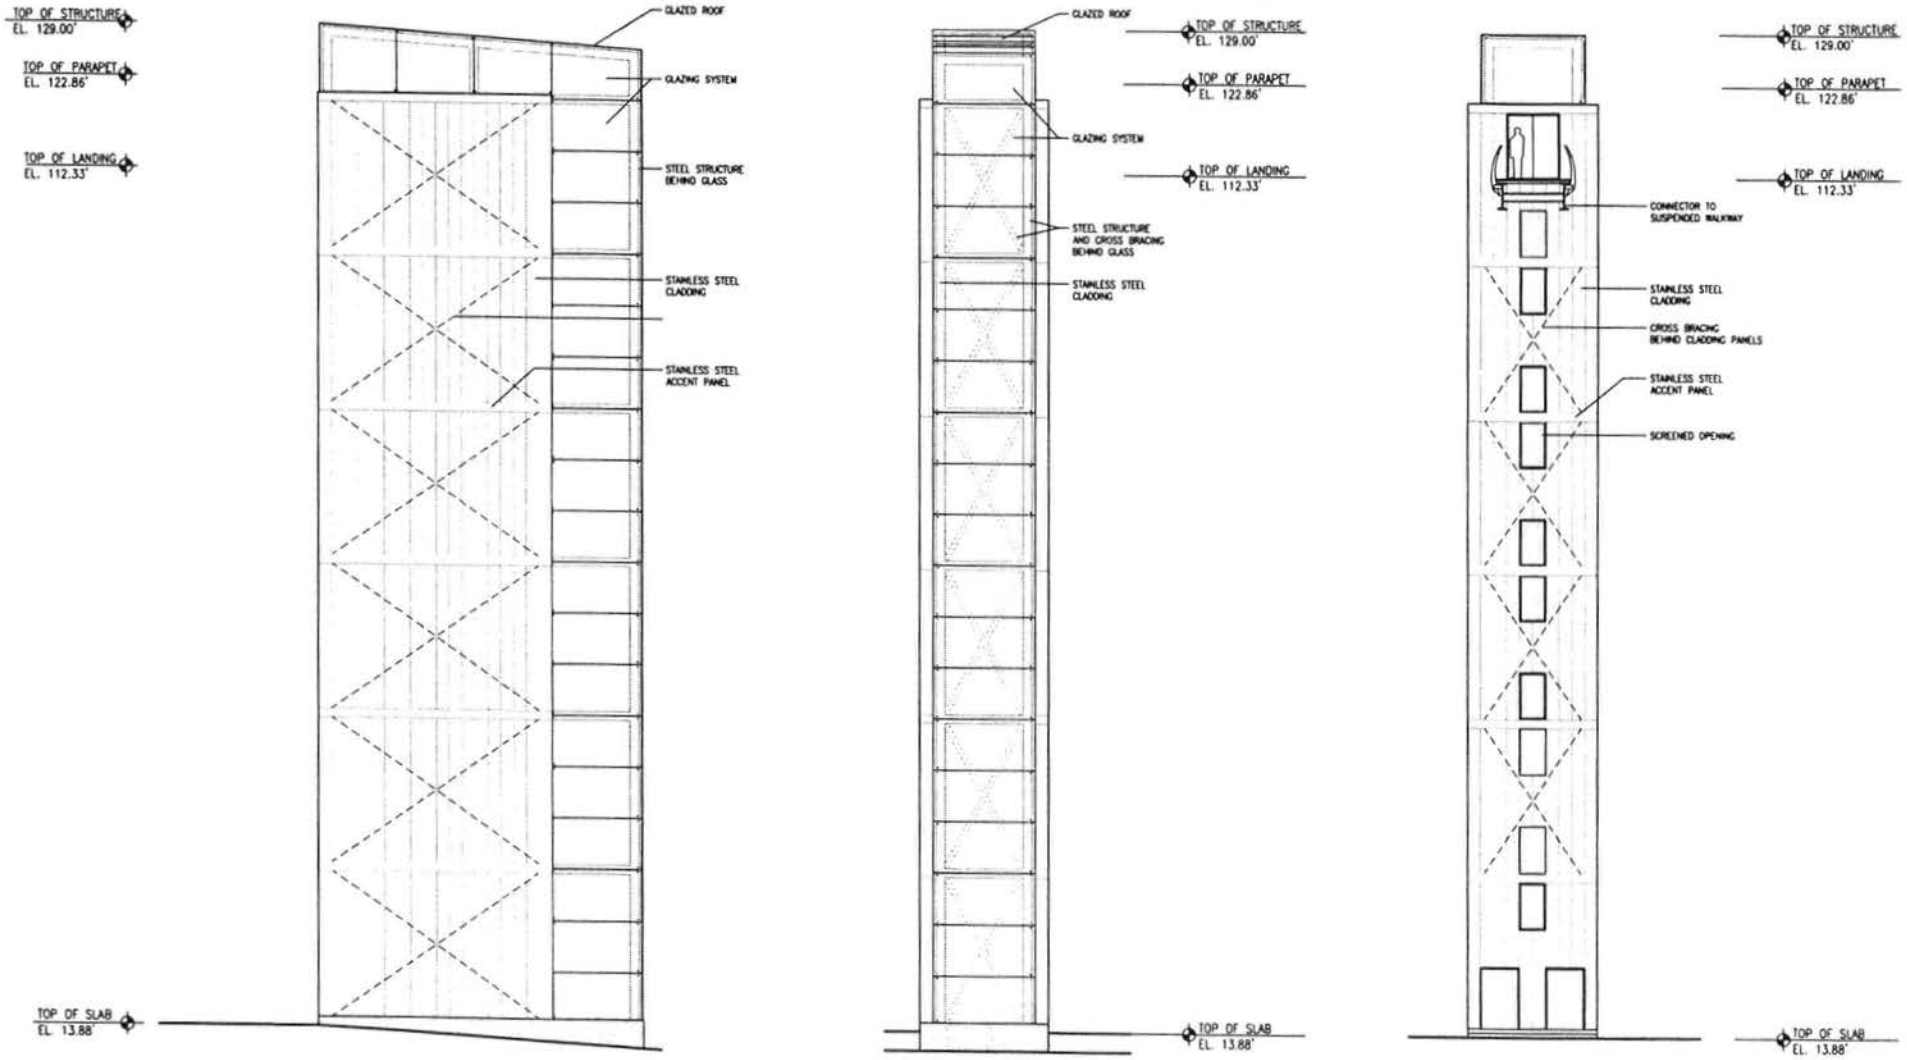

PROPOSED STAIR/ELEVATOR TOWER ELEVATIONS

SCALE: NOT TO SCALE