ACCURAY CYBERKNIFE VAULT ADDITION

FIRST FLOOR BLES BUILDING

ZONING COMMISSION
CASE No. 05-06
EXHIBIT No. 9

GEORGETOWN UNIVERSITY HOSPITAL
MEDSTAR HEALTH

3800 RESERVOIR ROAD, NW
WASHINGTON, DC 20007

PROJECT TEAM

Design Builder:
PPB Company
802 Stonecreek Parkway
Suite 6
Louisville, KY
502-583-4293
502-583-9738 Fax

Architects:
architection
122 North Clay Street
Louisville, KY 40202
502-561-1024
502-561-1025 Fax

Structural Engineers:
Stanley D. Lindsey and Assoc.
1801 West End Avenue, Suite 400
Nashville, TN 37209
(615) 320-1735

Mechanical Plumbing Electrical Engineers:
CMTA, Inc.
10101 Linn Station Rd., Suite 530
Louisville, KY 40223
502-326-3085

PROJECT INFORMATION

BUILDING AND LAND REGULATIONS ADMINISTRATION
PERMIT SERVICE CENTER
941 NORTH CAPITAL STREET N.E.
ROOM 2300
WASHINGTON, D.C. 20002

BUILDING CODES:

BOCA NATIONAL BUILDING CODE 1996
DCRA SUPPLEMENT 1999
INTERNATIONAL PLUMBING CODE 1995
INTERNATIONAL MECHANICAL CODE 1996
BOCA NATIONAL FIRE PREVENTION CODE 1996
BOCA NATIONAL PROPERTY MAINTENANCE CODE 1996
CABO ONE AND TWO FAMILY DWELLING CODE 1995
NFPA NATIONAL ELECTRICAL CODE 1996

PROJECT INFORMATION:


ACCURAY CYBERKNIFE VAULT RENOVATION
FIRST FLOOR BLES BUILDING
GEORGETOWN UNIVERSITY HOSPITAL
3800 RESERVOIR ROAD, N.W.
WASHINGTON, DC 20007

EXISTING USE: B BUSINESS
PROPOSED USE: B BUSINESS
YEAR BUILDING WAS CONSTRUCTED:
NO. OF STORIES:
BUILDING HEIGHT:
TYPE OF CONSTRUCTION: 2A-CONCRETE
AREA PER FLOOR: S.F.
PROPOSED AREA OF RENOVATION: S.F.
PROPOSED AREA OF ADDITION: S.F.
TYPE OF CONSTRUCTION PROPOSED: 2A-CONCRETE
COMPLETELY SUPPRESSED: NO
CORRIDOR WALL RATING: 1 HOUR
COMPARTMENTATION: YES
REQUIRED DOOR CLOSERS: YES
FIRE RESISTANCE RATING OF VERT. OPNG. ENCLOSURES: 2 HR.
AUTOMATIC FIRE DETECTION: YES TYPE: IONIZATION
LOCATION OF FIRE DETECTION: CEILING AND DUCT
FIRE PROTECTIVE SIGNALING SYSTEM: YES
TYPE OF FIRE SIGNALING: PYROTRONICS, CENTRAL ANNUNCIATION
SMOKE CONTROL: NO
MEANS OF EGRESS EMERGENCY LIGHTING: YES
ELEVATOR CONTROLS: YES
MIXED USES: NO

U.S. COMMISSION OF FINE ARTS REVIEW DRAWINGS

CS-1	COVERSHEET
A-1	PROPOSED SITE / FLOOR PLAN
A-2	PARTIAL EAST ELEVATION
A-3	PARTIAL NORTH ELEVATION
A-4	PARTIAL SOUTH ELEVATION

CAMPUS MAP

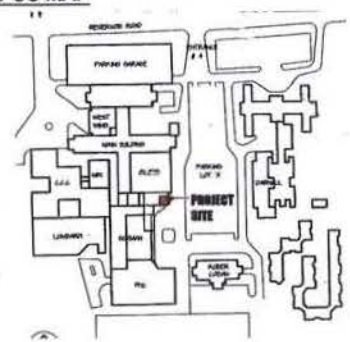

VICINITY MAP



architection
Architecture & Construction for Oncology Facilities
122 North Clay Street | Louisville, Kentucky 40202

DISTRICT OF COLUMBIA REGISTERED ARCHITECT 10019


PPB COMPANY
802 Stonecreek Parkway
Louisville, KY 40223
502-583-4293
502-583-9738 Fax

Accuray CyberKnife Vault Addition
GEORGETOWN UNIVERSITY HOSPITAL
GUMC MEDSTAR HEALTH
FIRST FLOOR LEVEL BLES BUILDING
3800 RESERVOIR ROAD, NW
WASHINGTON, DC 20007

Georgetown University Hospital

CS-1

ZONING COMMISSION
District of Columbia
CASE NO.05-06
EXHIBIT NO.9

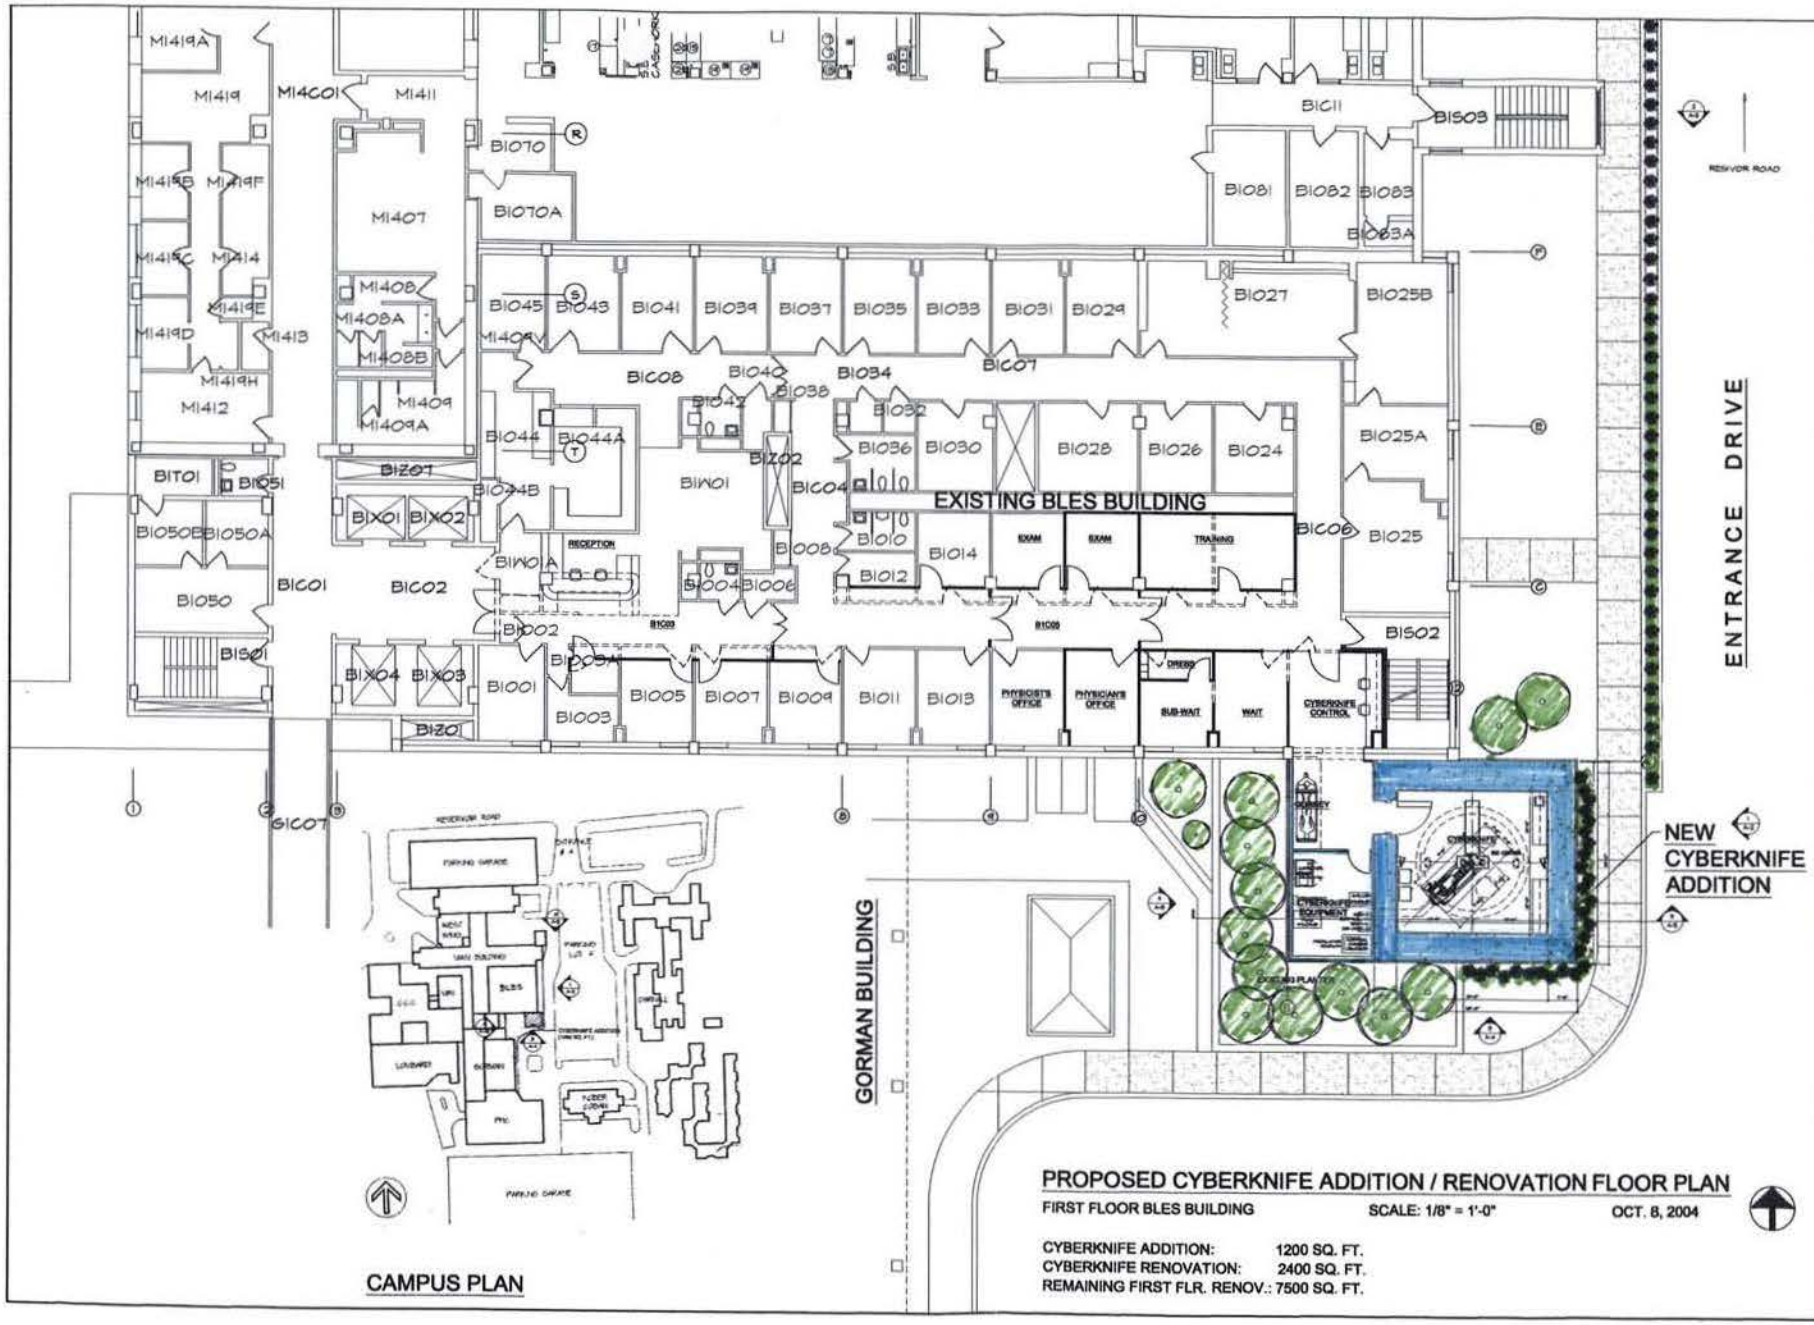

architection
Architecture & Construction for Oncology Facilities
123 North Crey Street, Louisville, Kentucky 40202

PPB COMPANY
602 Stone Creek Parkway
Louisville, KY 40223
502-493-4200
502-493-9726 Fax

Accuray CyberKnife Vault Addition
GEORGETOWN UNIVERSITY HOSPITAL
GUMC MEDSTAR HEALTH
FIRST FLOOR LEVEL BLES BUILDING

Georgetown University Hospital

A-1



VIEW LOOKING NORTH



VIEW LOOKING SOUTH



1 PARTIAL EAST ELEVATION

BLES TOWER, CYBERKNIFE ADDITION SCALE: 1/8"=1'-0"

architection

Architecture & Construction for Oncology Facilities

122 North Cleary Street | Louisville, Kentucky 40202

FPB COMPANY


Accuray CyberKnife Vault Addition

GEORGETOWN UNIVERSITY HOSPITAL

GUMC MEDSTAR HEALTH

FIRST FLOOR LEVEL BLES BUILDING

A-2

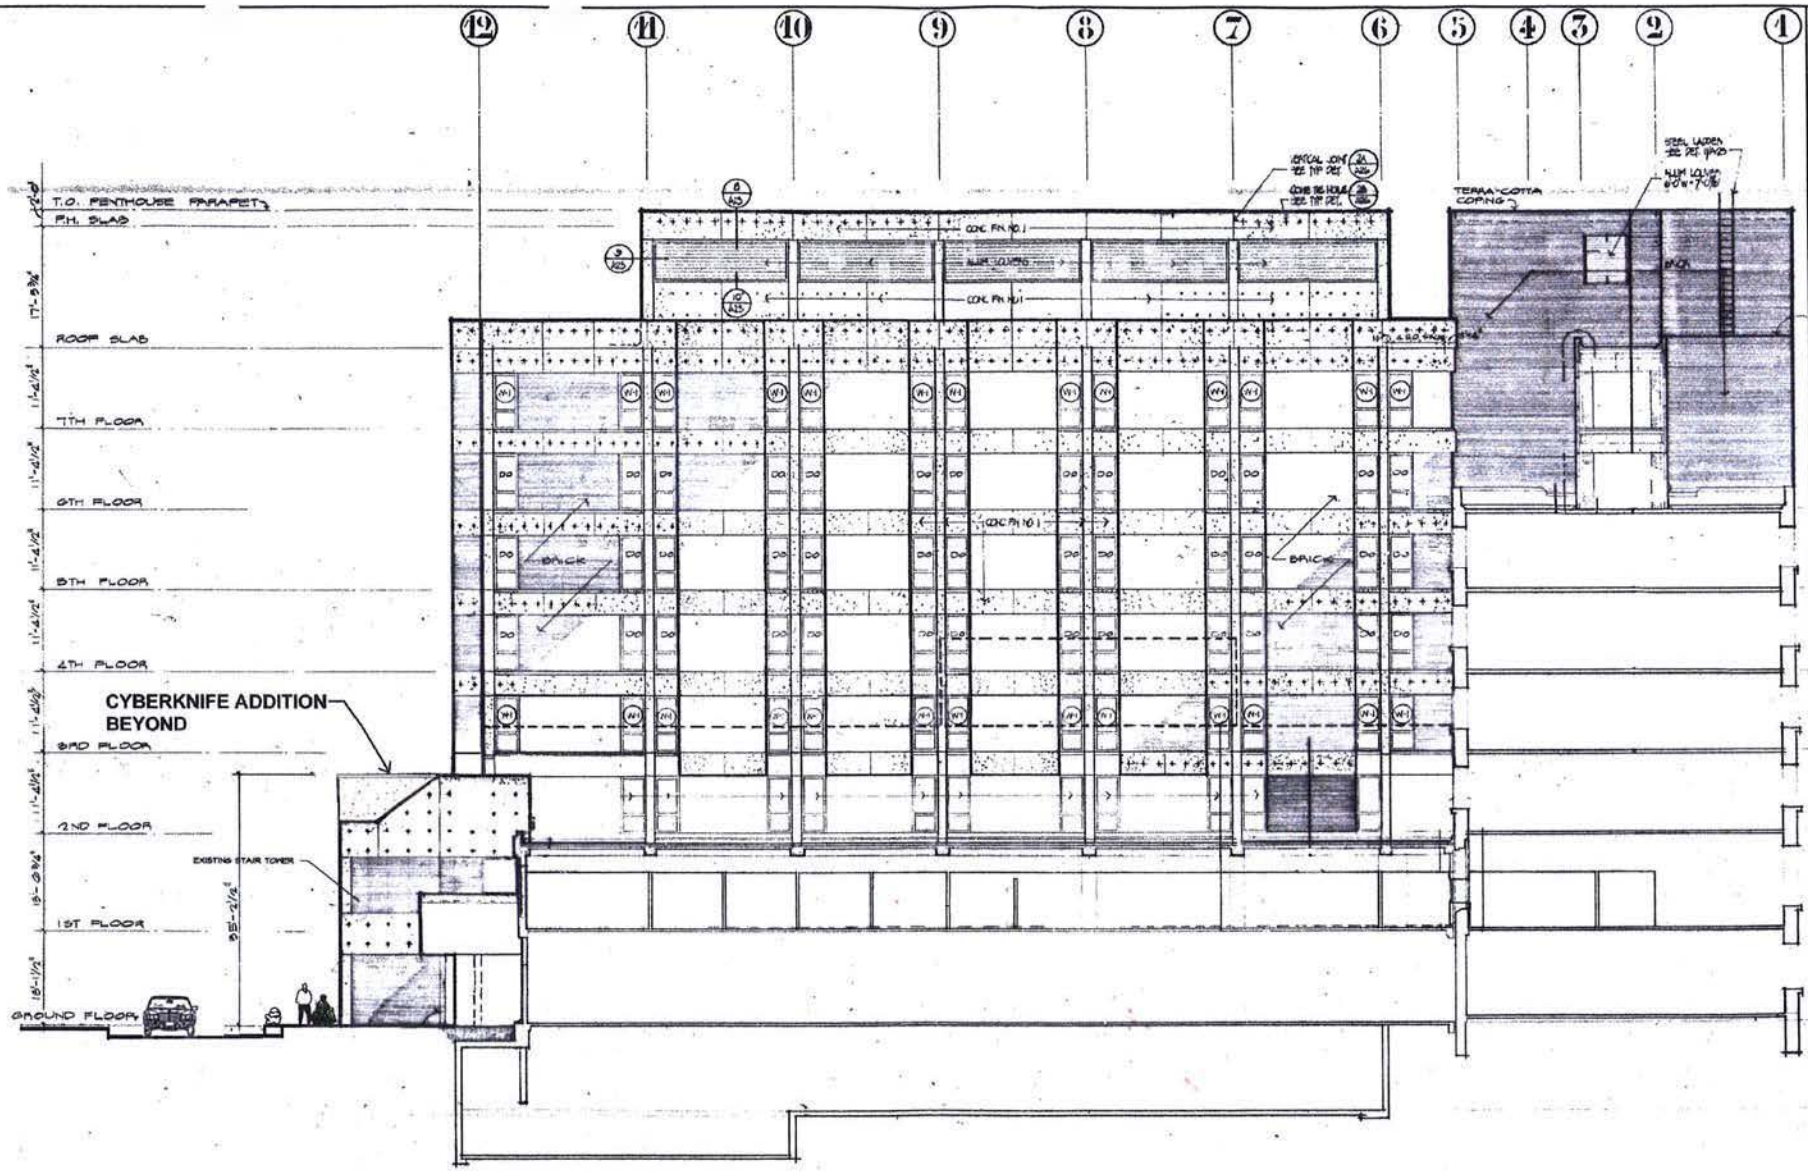

2 NORTH ELEVATION

BLES TOWER, CYBERKNIFE ADDITION

SCALE: 1/8" =1'-0"

architection

Architecture & Construction for Oncology Facilities

122 North Craig Street - Louisville, Kentucky 40202

DISTRICT OF COLUMBIA REGISTERED ARCHITECT

DATE: NOV. 1, 2004

REVISIONS:


NOTICE: This document discloses subject matter considered confidential by Architection and for which Architection has property rights. Neither receipt nor possession thereof confers or transfers any rights in reproduction, publication or use of any kind thereof, or to disclose any information contained therein or utilize, or have it for any purpose without the written permission of Architection.

PPB COMPANY
602 Baxter Creek Parkway
Louisville, KY 40223
502-585-4200
502-585-9738 Fax

Accuray CyberKnife Vault Addition
GEORGETOWN UNIVERSITY HOSPITAL
GUMC MEDSTAR HEALTH
FIRST FLOOR LEVEL BLES BUILDING
WASHINGTON, DC 20007

Georgetown University Hospital

A-3

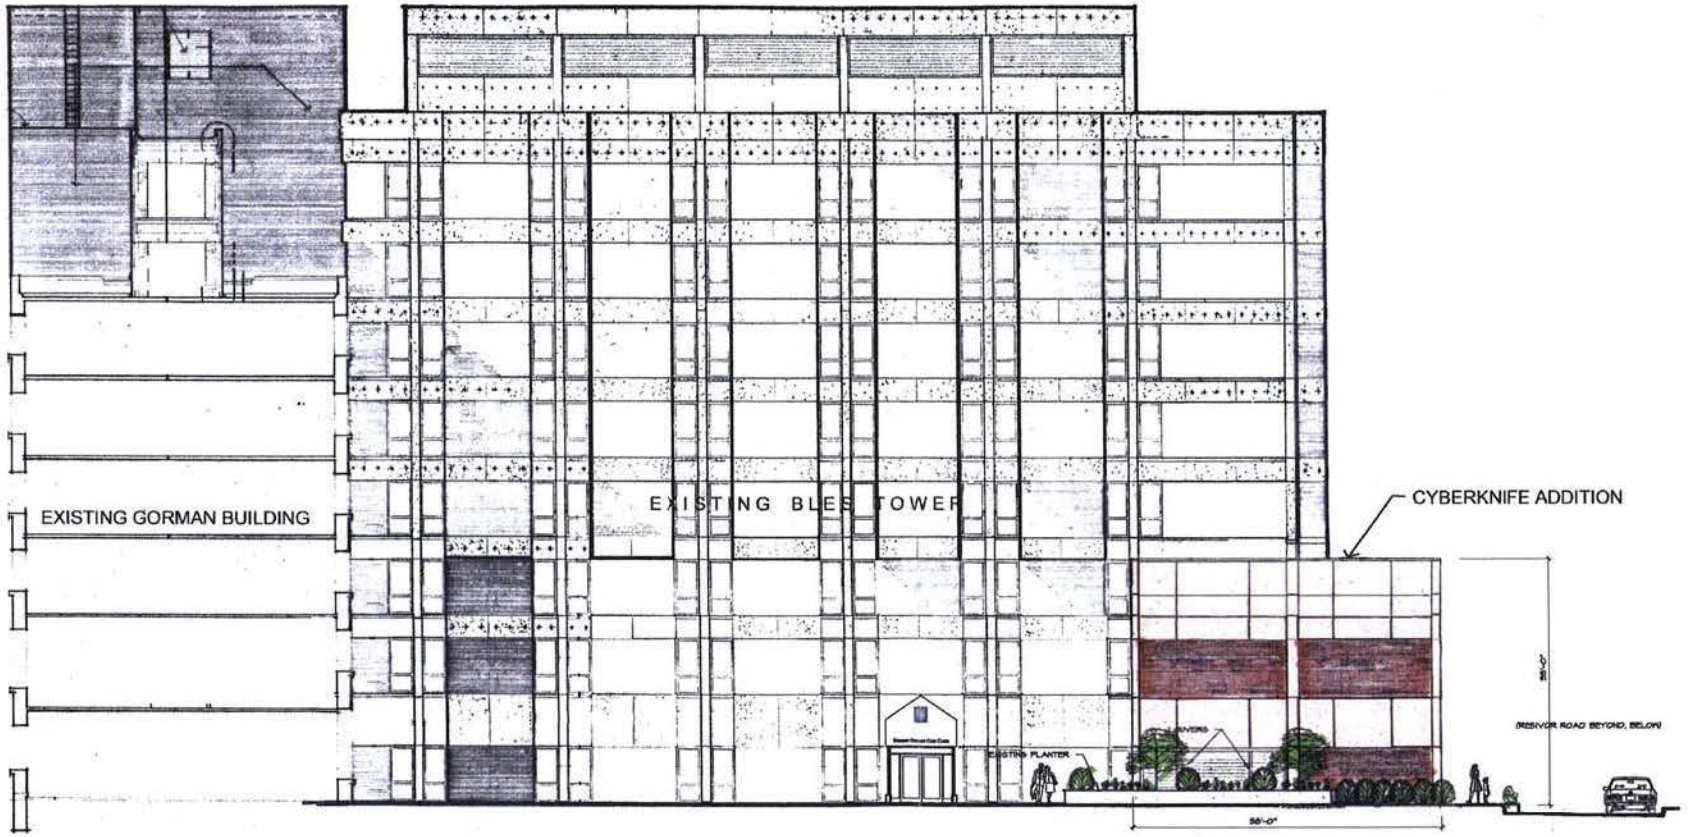

3 SOUTH ELEVATION

BLES TOWER, CYBERKNIFE ADDITION SCALE: 1/8"=1'-0"

architection
Architecture & Construction for Oncology Facilities
122 North Clay Street - Louisville, Kentucky 40202

DATE: NOV. 1, 2004


NOTICE: This document contains subject matter considered confidential by Architection and for which Architection has property rights. Neither receipt nor possession hereof confers or transfers any right to reproduce the document or any part thereof, or to disclose any information contained therein to others, or to use it for any purpose without the written permission of Architection.

PPB COMPANY
802 Stone Creek Parkway
Louisville, KY 40223
502-581-9393
502-426-9726 Fax

Accuray CyberKnife Vault Addition
GEORGETOWN UNIVERSITY HOSPITAL
GUMC MEDSTAR HEALTH
FIRST FLOOR LEVEL BLES BUILDING
3800 RESERVOIR ROAD, NW WASHINGTON, DC 20007


Georgetown University Hospital

SHEET NUMBER: A-4

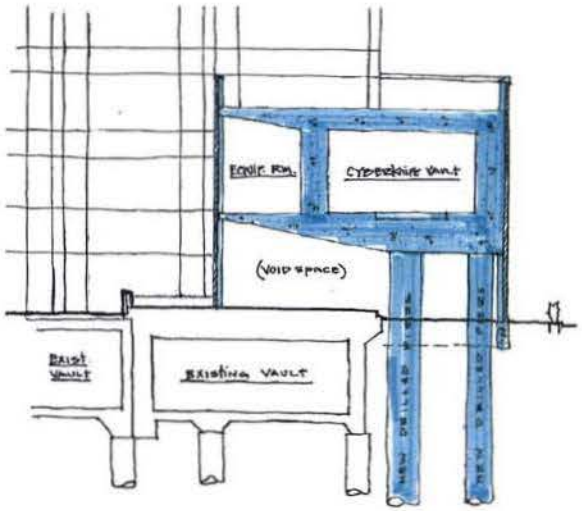

5 **PROPOSED ADDITION BUILDING SECTION**

BLES TOWER, CYBERKNIFE ADDITION SCALE: 1/8"=1'-0"

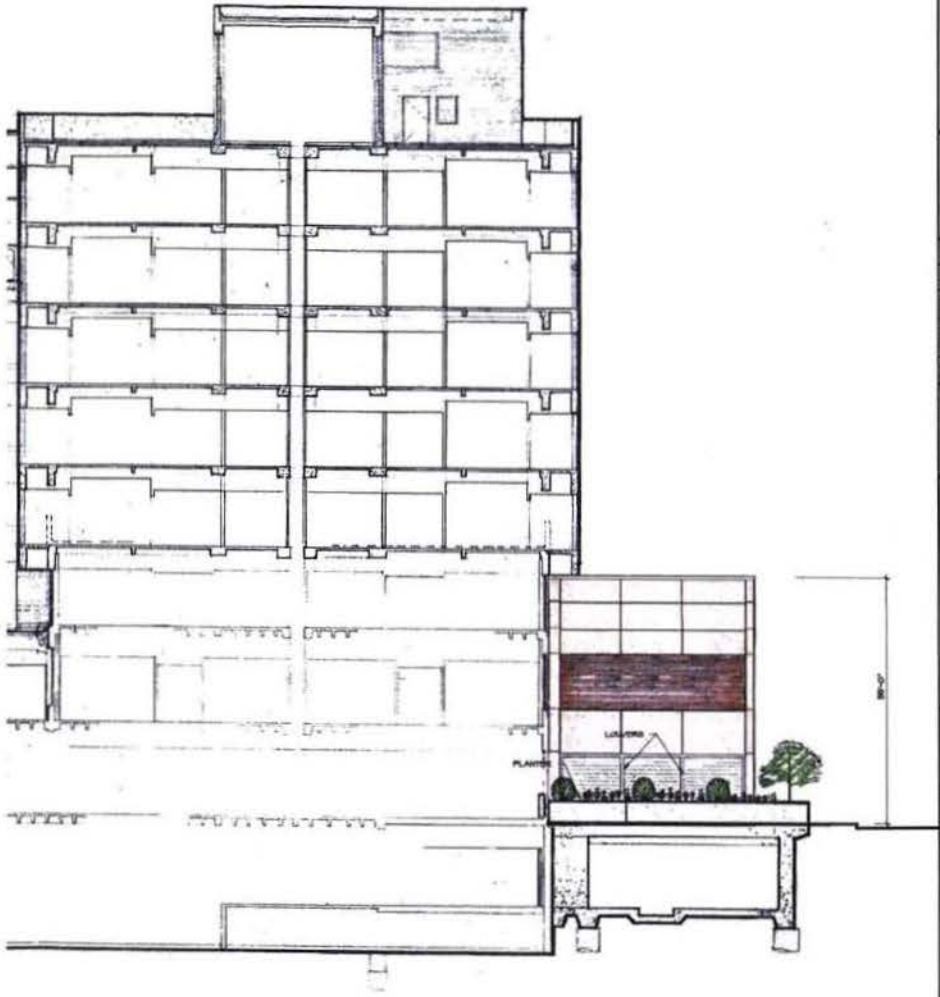

4 **PARTIAL WEST ELEVATION**

BLES TOWER, CYBERKNIFE ADDITION SCALE: 1/8"=1'-0"

architection

Architecture & Construction for Oncology Facilities

PPB COMPANY

Accuray CyberKnife Vault Addition

GEORGETOWN UNIVERSITY HOSPITAL

GUMC MEDSTAR HEALTH

FIRST FLOOR LEVEL BLES BUILDING

A-5

EXISTING PHOTOS

architection
Architecture & Construction for Oncology Facilities
132 North City Street - Louisville, Kentucky 40202

PPB COMPANY
802 Rock Creek Parkway
Louisville, KY 40223
502-585-1201
502-426-9739 Fax

Accuray CyberKnife Vault Addition
GEORGETOWN UNIVERSITY HOSPITAL
GUMC MEDSTAR HEALTH
FIRST FLOOR LEVEL BLEB BUILDING

Georgetown University Hospital

A-6