



PROPOSED LANDSCAPE PLAN

ZONING COMMISSION
District of Columbia
CASE NO.05-27
EXHIBIT NO.17D

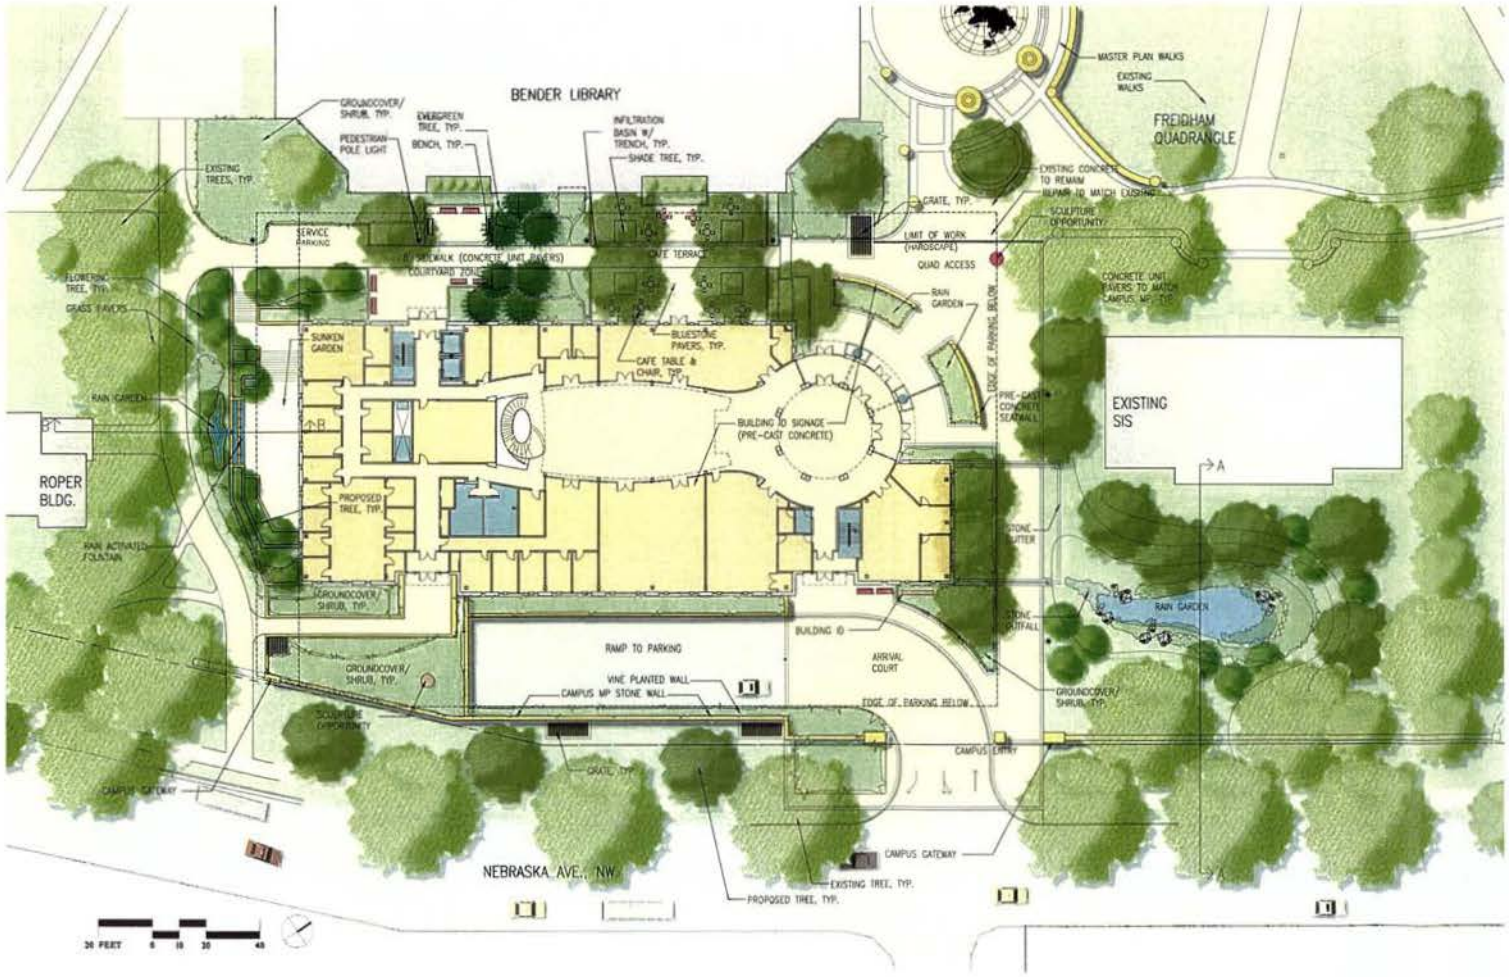


PROPOSED LANDSCAPE PLAN WITH ROAD IMPROVEMENTS

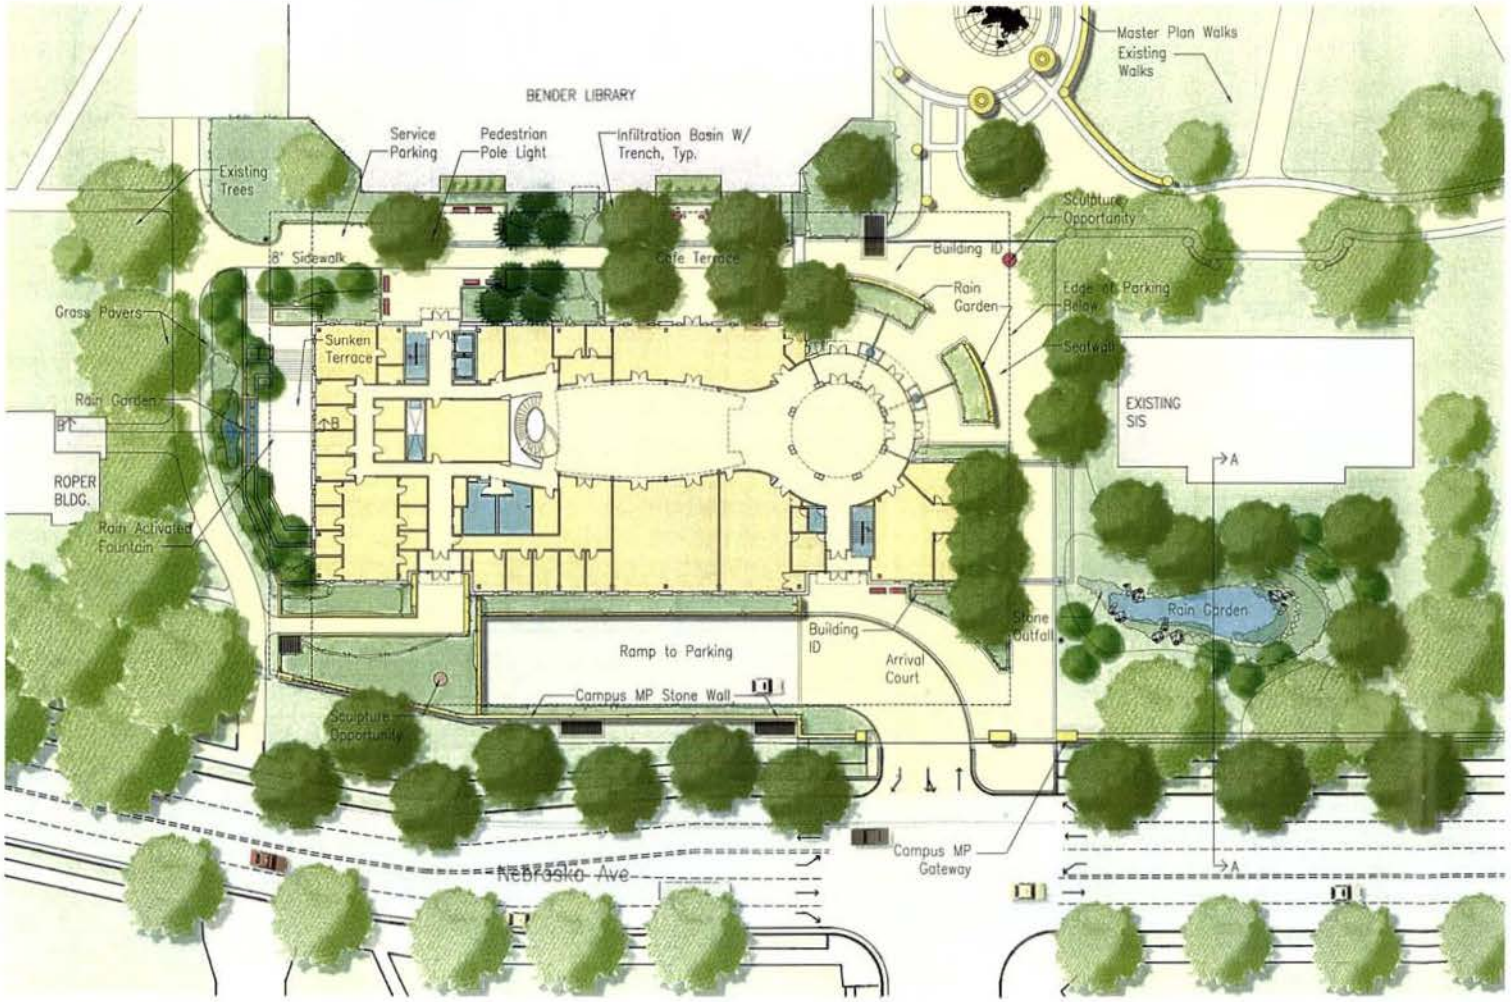





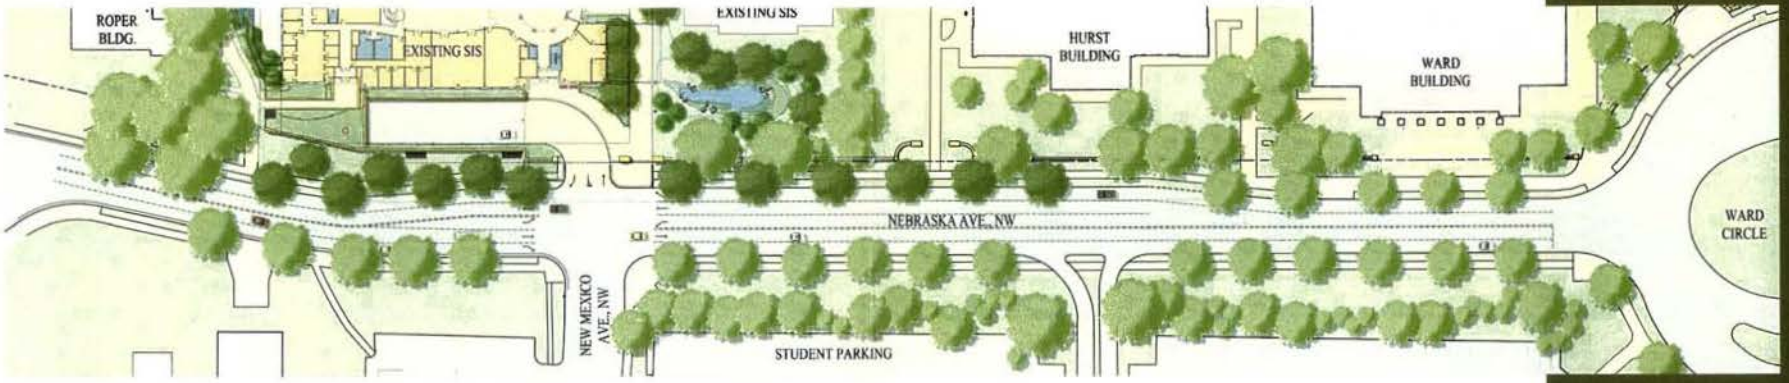




CONTEXT PLAN