McDonough School of Business


Georgetown University, Washington, DC

ZONING PERMIT SET


July 25, 2005

RECEIVED
D.C. OFFICE OF ZONING
2005 SEP 14 PM 2:10

Site Vicinity Map

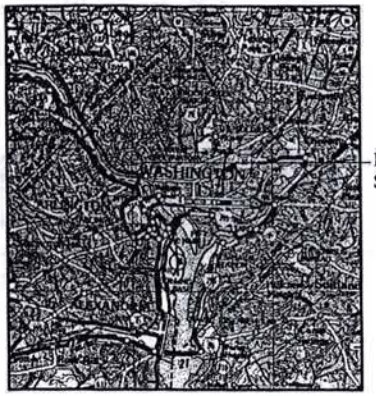

Site Location Map

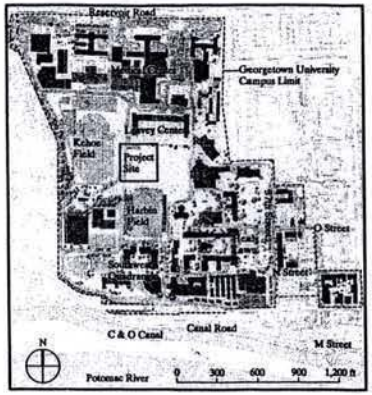

Zoning Data

Zoning Category	R-3
Lot	1
Square	1321
Campus Site Area	4,378,215 sf
Campus Gross Floor Area	4,925,932 sf
Campus F.A.R. Permitted	1.8
Campus F.A.R. (Existing)	1.13
Campus Proposed New F.A.R.	1.16
Campus Proposed New Gross Floor Area	5,096,983 sf
Building Height Permitted	266.5375 feet (Datum)
Building Height Proposed	236.83 feet (Datum)

Proposed Gross Floor Area For F.A.R. Purposes

Attic	10,407 sf
Floor 5	20,951 sf
Floor 4	34,739 sf
Floor 3	35,581 sf
Floor 2	37,120 sf
Floor 1	32,253 sf
Total	171,051 sf

See sheet A1.0 for gross floor area extents

Proposed Parking Count

	Provided
Standard spaces	120
Accessible spaces (6 req'd)	6
Van spaces (7'-2" clearance) (5% req'd)	10 (5% total)
Compact spaces (40% max.)	58 (30% total)
Total	194
Bicycle rack capacity	20

Drawing List

C1.1	Site Plan
A1.0	Gross Floor Area Extents
A1.P2	Lower Level Parking Plan
A1.P1	Upper Level Parking/Basement Plan
A1.1	First Floor Plan
A1.2	Second Floor Plan
A1.3	Third Floor Plan
A1.4	Fourth Floor Plan
A1.5	Fifth Floor Plan
A1.6	Attic Floor Plan
A1.7	Roof Plan
A2.3	Building Elevation North Bar - North Elevation
A2.4	Building Elevation South Bar - South Elevation
A2.5	Building Elevation East Elevation
A2.6	Building Elevation West Bar - West Elevation
A3.1	Building Section North-South
A3.2	Building Section East-West

Architect and Associated Consultants

Architect
Goody Clancy
334 Boylston St., Suite 300
Boston, MA 02116
(617) 262 2760 fax (617) 262 9512
www.goodyclancy.com

Associated Architect
Cox, Graae & Spack Architects
2909 M St. NW
Washington, DC 20007
(202) 965 7070 fax (202) 965 7144

Acoustics
Acentech Inc.
33 Moulton St.
Cambridge, MA 02138
(617) 499 8065 fax (617) 499 8074

Code
Rolf Jensen & Associates, Inc.
1661 Worcester Rd. Suite 501
Framingham, MA 01701
(508) 620 8900 fax (508) 620 0908

Cost Estimating
Vermeulens Cost Consultants
335 Renfrew Drive, Suite 301
Unionville, ON Canada L3R9S9
(905) 479 5836 fax (905) 479 5840

Elevators
Lerch, Bates & Associates
175 Derby Street, Suite 3
Hingham, MA 02043
(781) 749 8787 fax (781) 749 8938

Lighting
LAM Partners Inc.
84 Sherman St.
Cambridge, MA 02140
(617) 354 4502 fax (617) 497 5038

Mechanical, Electrical, Plumbing & Fire Protection
Cosentini Associates
1 Broadway
Cambridge, MA 02138
(617) 494 9090 fax (617) 494 9292

Specifications
Heller & Metzger, PC
5100 Wisconsin Ave., NW, Suite 515
Washington, DC 20016
(202) 364 2222 fax (202) 364 9593

Structural
ReStl Designers, Inc.
13 Firstfield Rd., Suite 200
Gaithersburg, MD20878
(301) 258 0933 fax (301) 926 3109

Consultants to Georgetown University

Audio Visual
Ace Communications
607 14th Street NW Suite 520
Washington, DC 20005
202-383-6234

Civil Engineering
Dewberry & Davis
8401 Arlington Boulevard
Fairfax, Virginia 22031-4666
(703)849-0497 http://www.dewberry.com

Geotechnical
Schnabel Engineering
656 Quince Orchard Rd. Suite 700
Gaithersburg, MD 20878
301-417-2400

Interiors
RTKL
1250 Connecticut Ave NW
Washington, DC 20036
202-912-8292 fax 202-887-5168


Landscape Architect
Olin Partnership
Public Ledger Building Suite 1123
150 South Independence Mall West
Philidephia, PA 19106
215-440-0030

Security Systems
The Protection Engineering Group PC
14150 Newbrook Drive Suite 105
Chantilly, VA 20151-2274
703-488-9990 http://www.PEGroupPC.com


ZONING COMMISSION
CASE No. 05-31
EXHIBIT No. 8

Copyright © GOODY, CLANCY & ASSOCIATES 2005


ZONING COMMISSION
District of Columbia
CASE NO.05-31
EXHIBIT NO.8

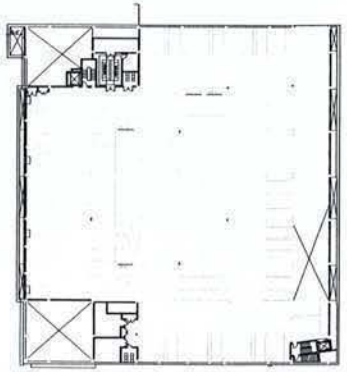


Floor P1

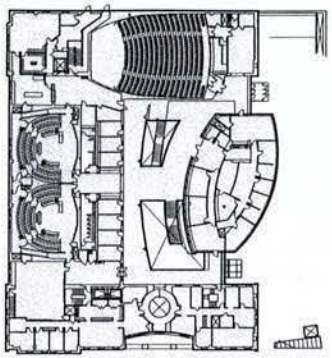


Floor 2

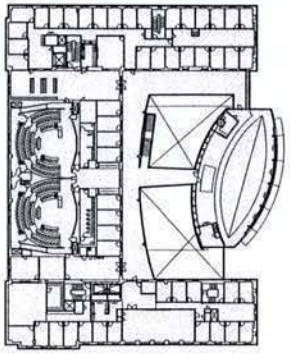


Floor 4

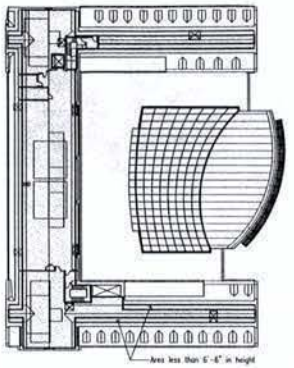


Attic

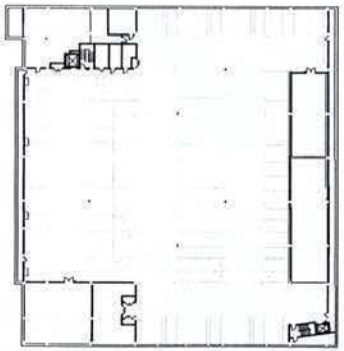


Floor P2

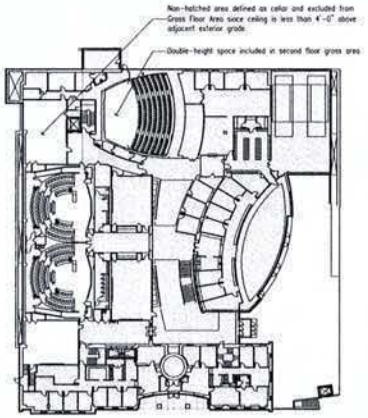

Floor 1

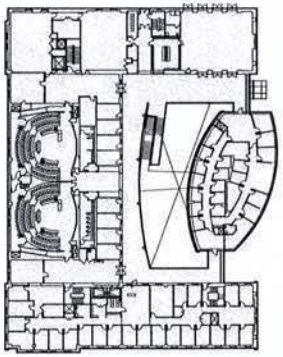

Floor 3

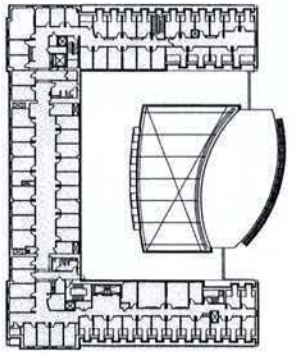

Floor 5

ZONING

Hatch indicates area included in Gross Floor Area

Revisions

Consultant:

Stamp:

GOODY CLANCY ARCHITECTURE PLANNING PRESERVATION
334 Boylston Street
Boston, Massachusetts 02116
617 262-2760 fax 617 262-9512
arch@goodyclancy.com
www.goodyclancy.com


COPYRIGHT © GOODY CLANCY & ASSOCIATES, INC. 2005

McDonough School of Business
Georgetown University
Washington, DC

GROSS FLOOR AREA EXTENTS

CONSTRUCTION DOCUMENTS
Goody Clancy #5623
FILE NAME: gbA01-00.dwg
DATE: 7/25/2005 DR: KAL
SCALE: CHK: RU
DRAWING:

A1.0

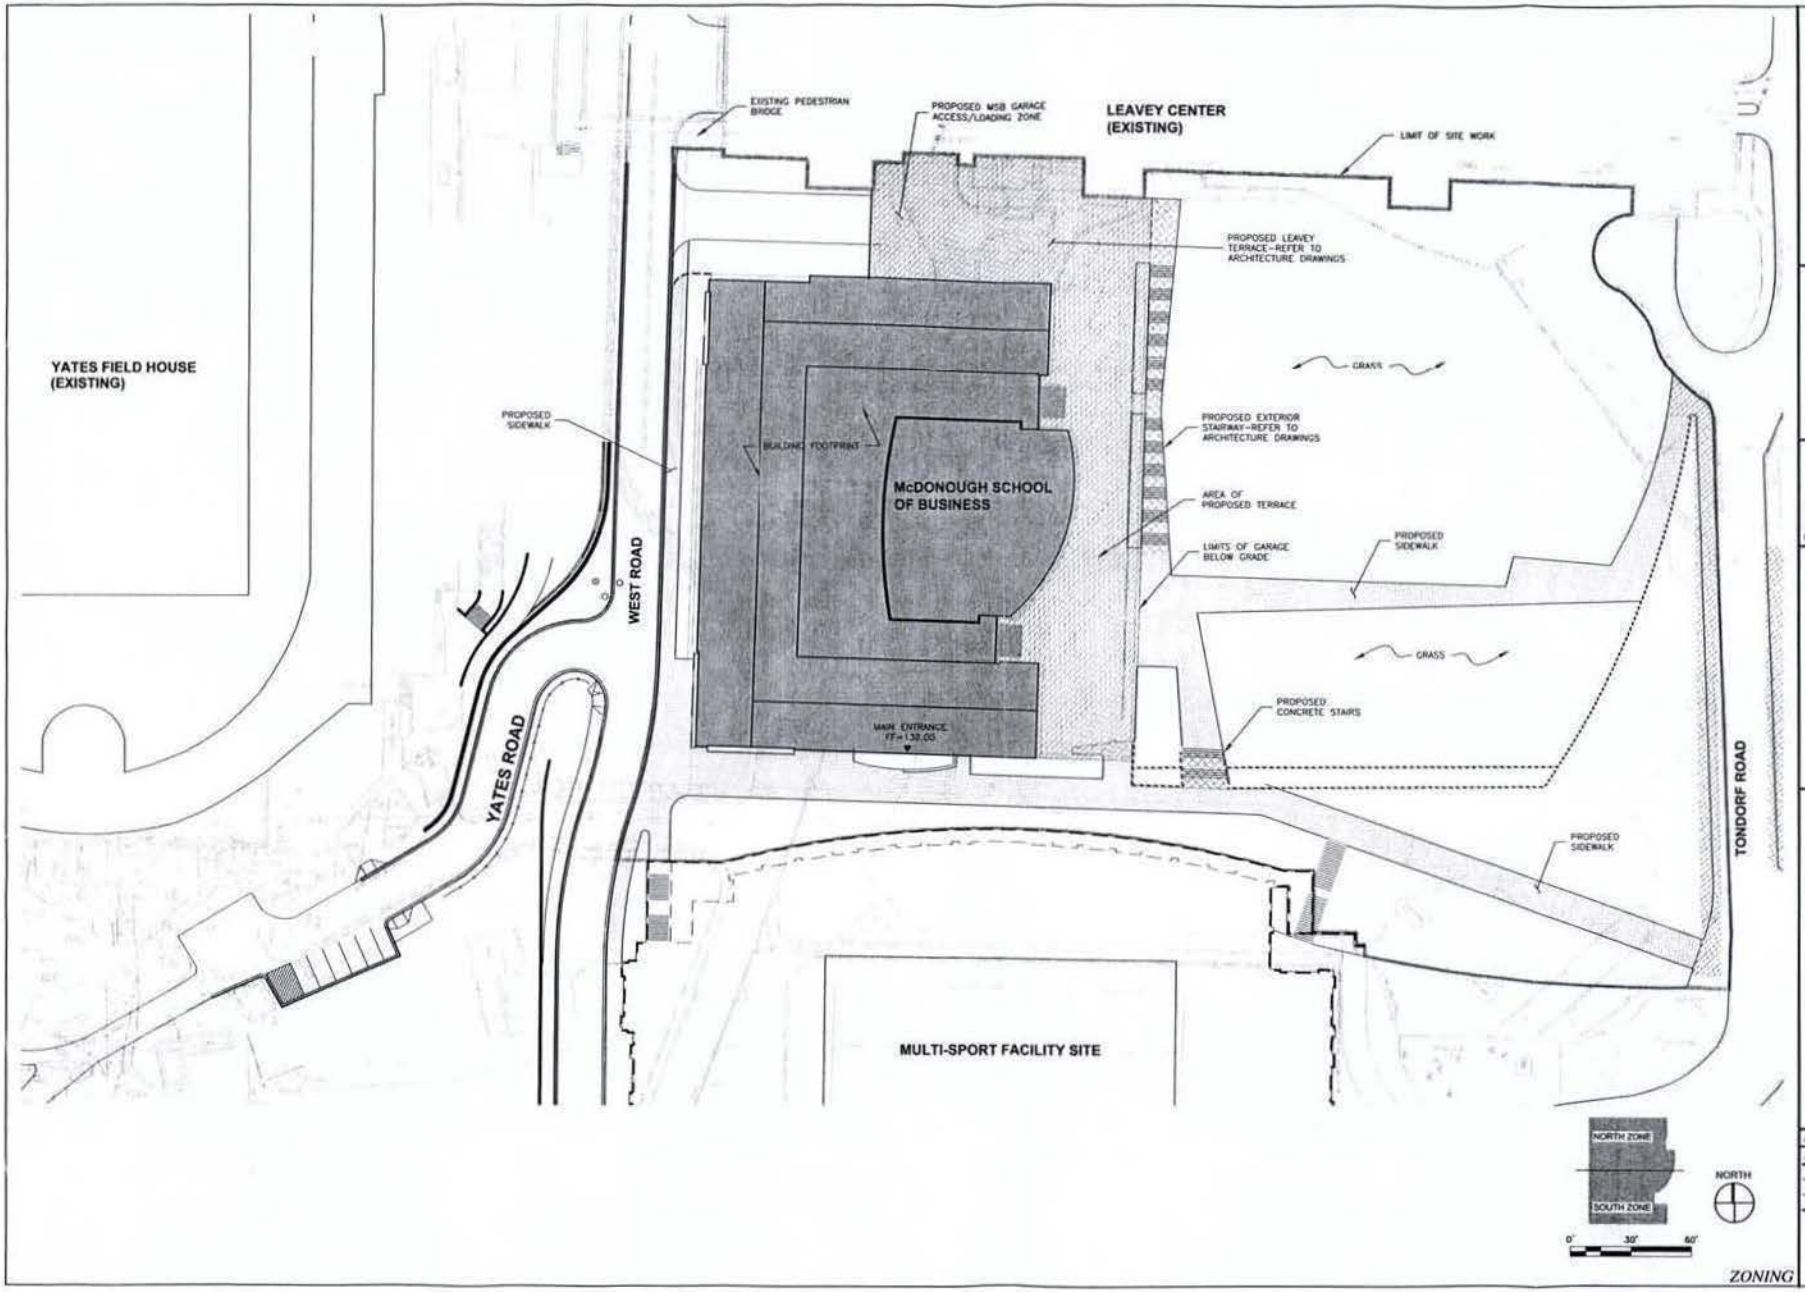

ZONING

Revisions

Consultant:
Dewberry
Architect / Civil / Structural
8401 ARLINGTON BLVD
FAIRFAX, VA 22031-4666
PHONE 703 849 0100
FAX 703 849 0118

Stamp:

GC &A Goody Clancy
Architecture Planning Preservation
334 Boylston Street
Boston, Massachusetts 02116
617 262-2760 fax 617 262-9512
info@goodyclancy.com
www.goodyclancy.com


Copyright © Goody Clancy & Associates 2005

McDonough School of Business
Georgetown University
Washington, DC

SITE PLAN

Project Phase: ZONING
Project #
FILE NAME:
DATE: 07/2005 DR: JCS
SCALE: 1"=30' CHK: TCC
DRAWING:


C1.1

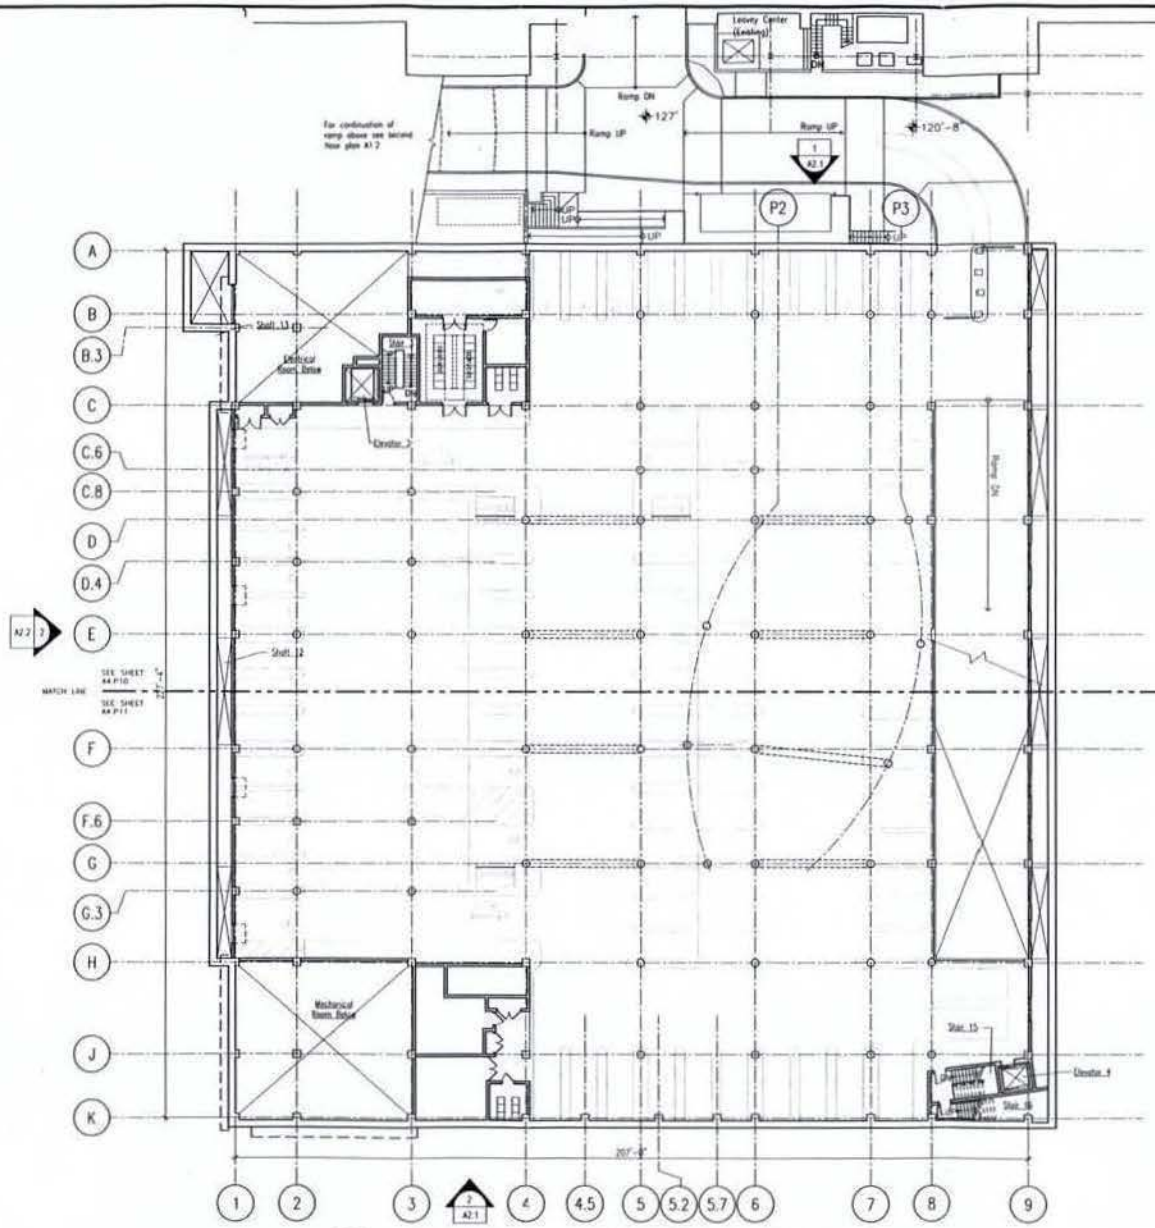

1 A1.P1 UPPER LEVEL (P1) PARKING/BASEMENT PLAN
1/16"=1'-0"

Proposed Parking Count

	Provided
Standard spaces	55
Accessible spaces	3
Van spaces	10
Compact spaces	28
Total	96
Bicycle rack capacity	20

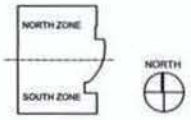

ZONING

Revisions

Consultant:

Stamp:

GOODY CLANCY
ARCHITECTURE PLANNING PRESERVATION
334 Boylston Street
Boston, Massachusetts 02116
617.262-2760 fax 617.262-9512
info@goodyclancy.com
www.goodyclancy.com
COPYRIGHT © GOODY CLANCY & ASSOCIATES, INC. 2005


McDonough School of Business
Georgetown University
Washington, DC

UPPER LEVEL
PARKING/BASEMENT PLAN

CONSTRUCTION DOCUMENTS

Goody Clancy #5623
FILE NAME: gbABI-P1.dwg
DATE: 7/8/2005 DR: T O'B
SCALE: 1/16"=1'-0" CHK: RU
DRAWING

A1.P1

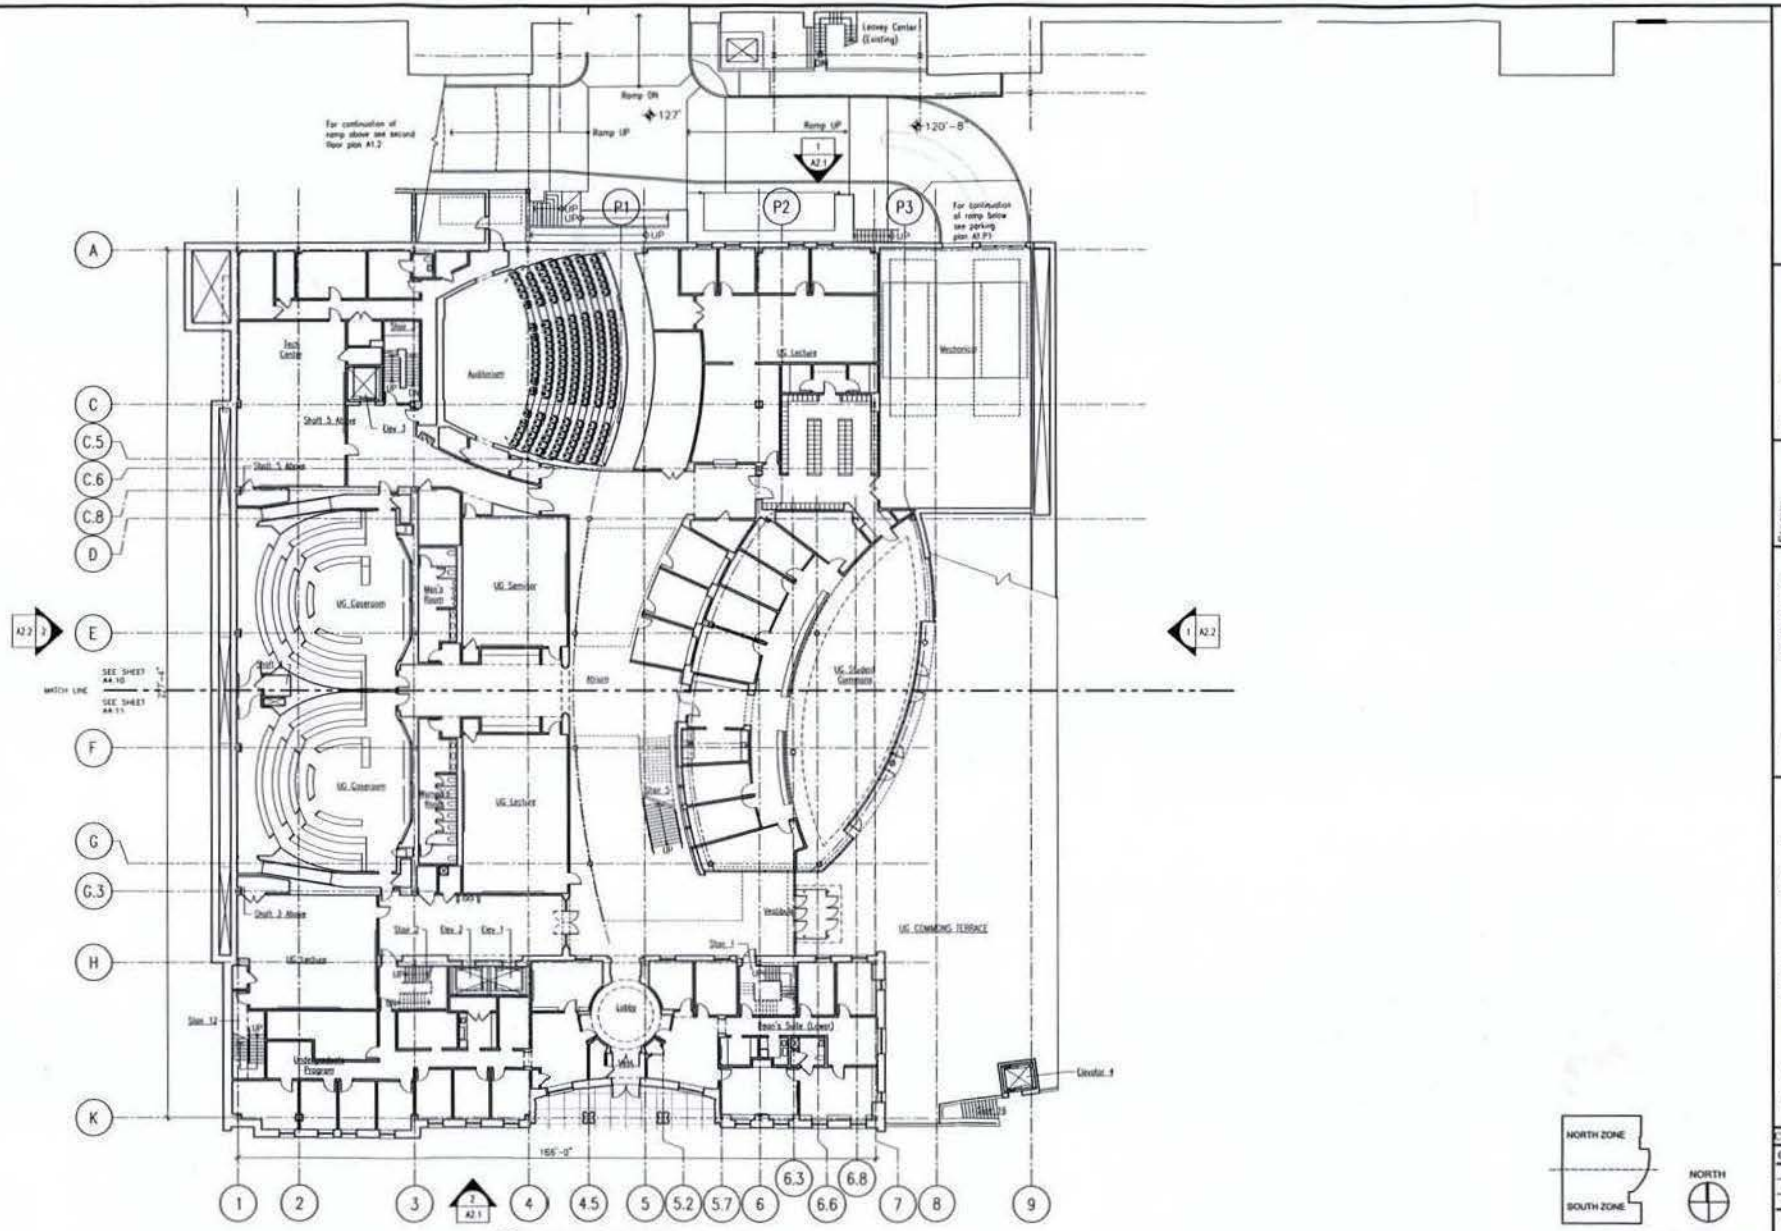

1 / A1.1 FIRST FLOOR PLAN
1/16"=1'-0"

ZONING

Revisions

Consultant:

Stamp:


GOODY CLANCY
ARCHITECTURE PLANNING PRESERVATION
334 Boylston Street
Boston, Massachusetts 02116
617.262-2760 Fax 617.262-9512
arch@goodyclancy.com
www.goodyclancy.com
COPYRIGHT © GOODY CLANCY & ASSOCIATES, INC 2005

McDonough School of Business
Georgetown University
Washington, DC

FIRST FLOOR PLAN

CONSTRUCTION DOCUMENTS
Goody Clancy #5623
FILE NAME: gbA01-01.dwg
DATE: 7/8/2005 DR: T OTB
SCALE: 1/16"=1'-0" CHK: RU
DRAWING


A1.1

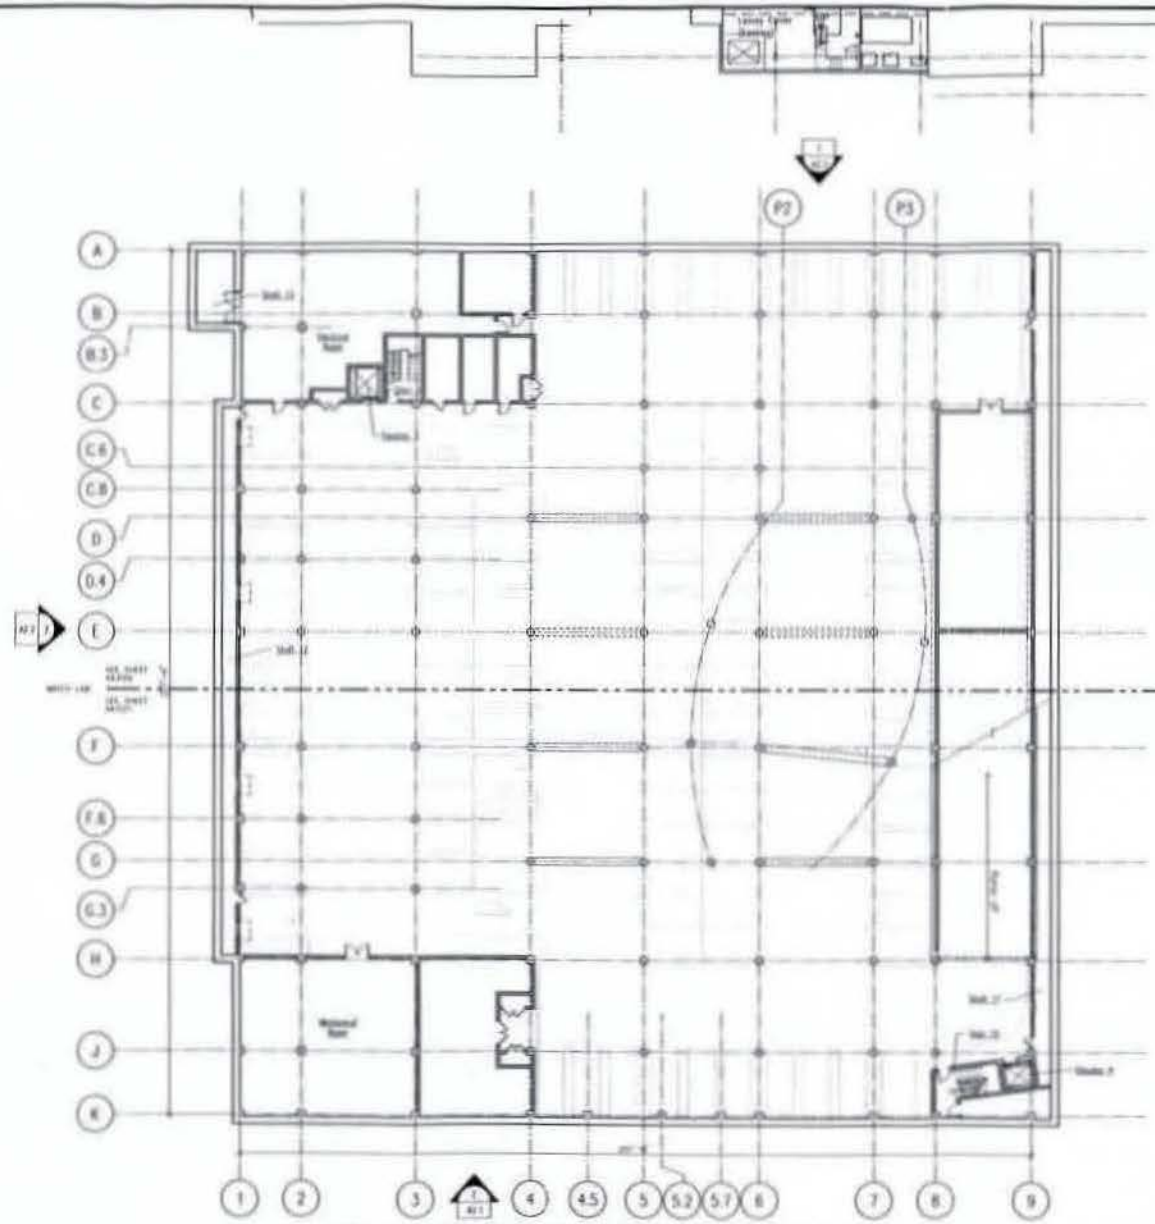

1 A1.P2 LOWER LEVEL (P2) PARKING/BASEMENT PLAN
1/16"=1'-0"

Proposed Parking Count

	Provided
Standard spaces	65
Accessible spaces	3
Van spaces	-
Compact spaces	30
Total	98

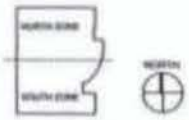

ZONING

Consultant:

Stamp:


GOODY CLANCY
ARCHITECTURE PLANNING PRESERVATION
334 Boylston Street
Boston, Massachusetts 02116
617 262-9652

McDonough School of Business
Georgetown University
Washington, DC


LOWER LEVEL
PARKING/BASEMENT PLAN

CONSTRUCTION DOCUMENTS

A1.P2

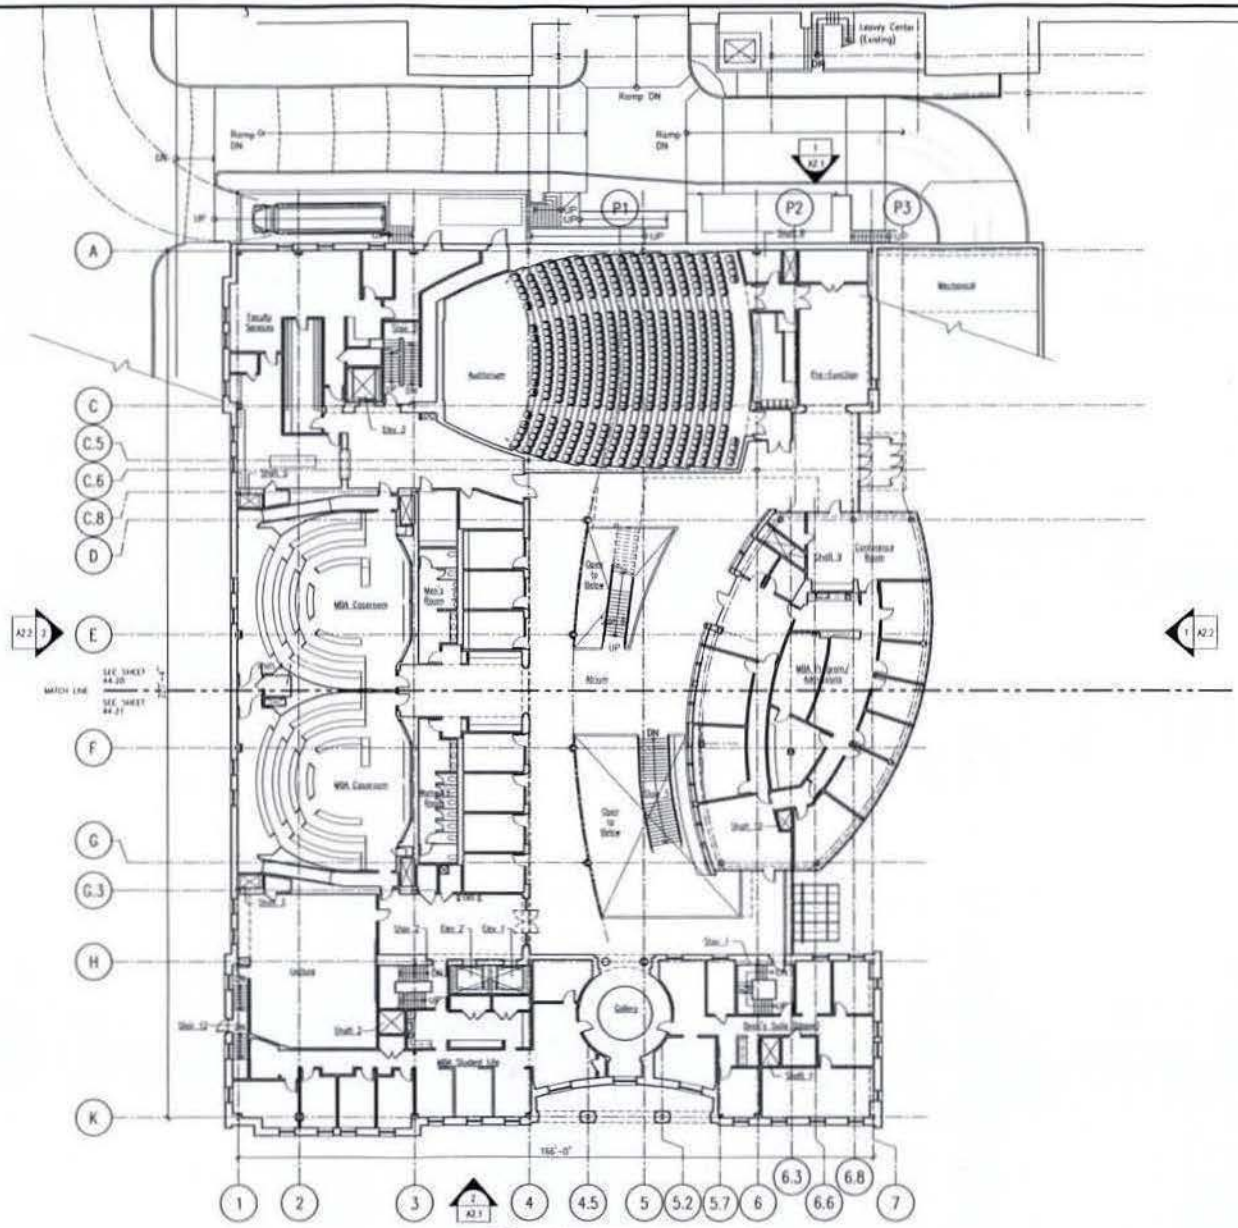

1 / A1.2 SECOND FLOOR PLAN
1/16"=1'-0"

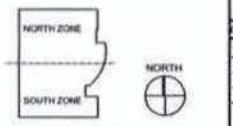

ZONING

Revisions

Consultant:

Stamp:

GOODY CLANCY
ARCHITECTURE PLANNING PRESERVATION
334 Boylston Street
Boston, Massachusetts 02116
617.262.2000 fax 617.262.8912
mail@goodyclancy.com
www.goodyclancy.com

COPYRIGHT © GOODY CLANCY & ASSOCIATES INC 2007


McDonough School of Business
Georgetown University
Washington, DC

SECOND FLOOR PLAN


CONSTRUCTION DOCUMENTS

Goody Clancy #5623
FILE NAME: ghA01-02.dwg
DATE: 7/8/2005 DR T O'B
SCALE: 1/16"=1'-0" CHK RU
DRAWING

A1.2

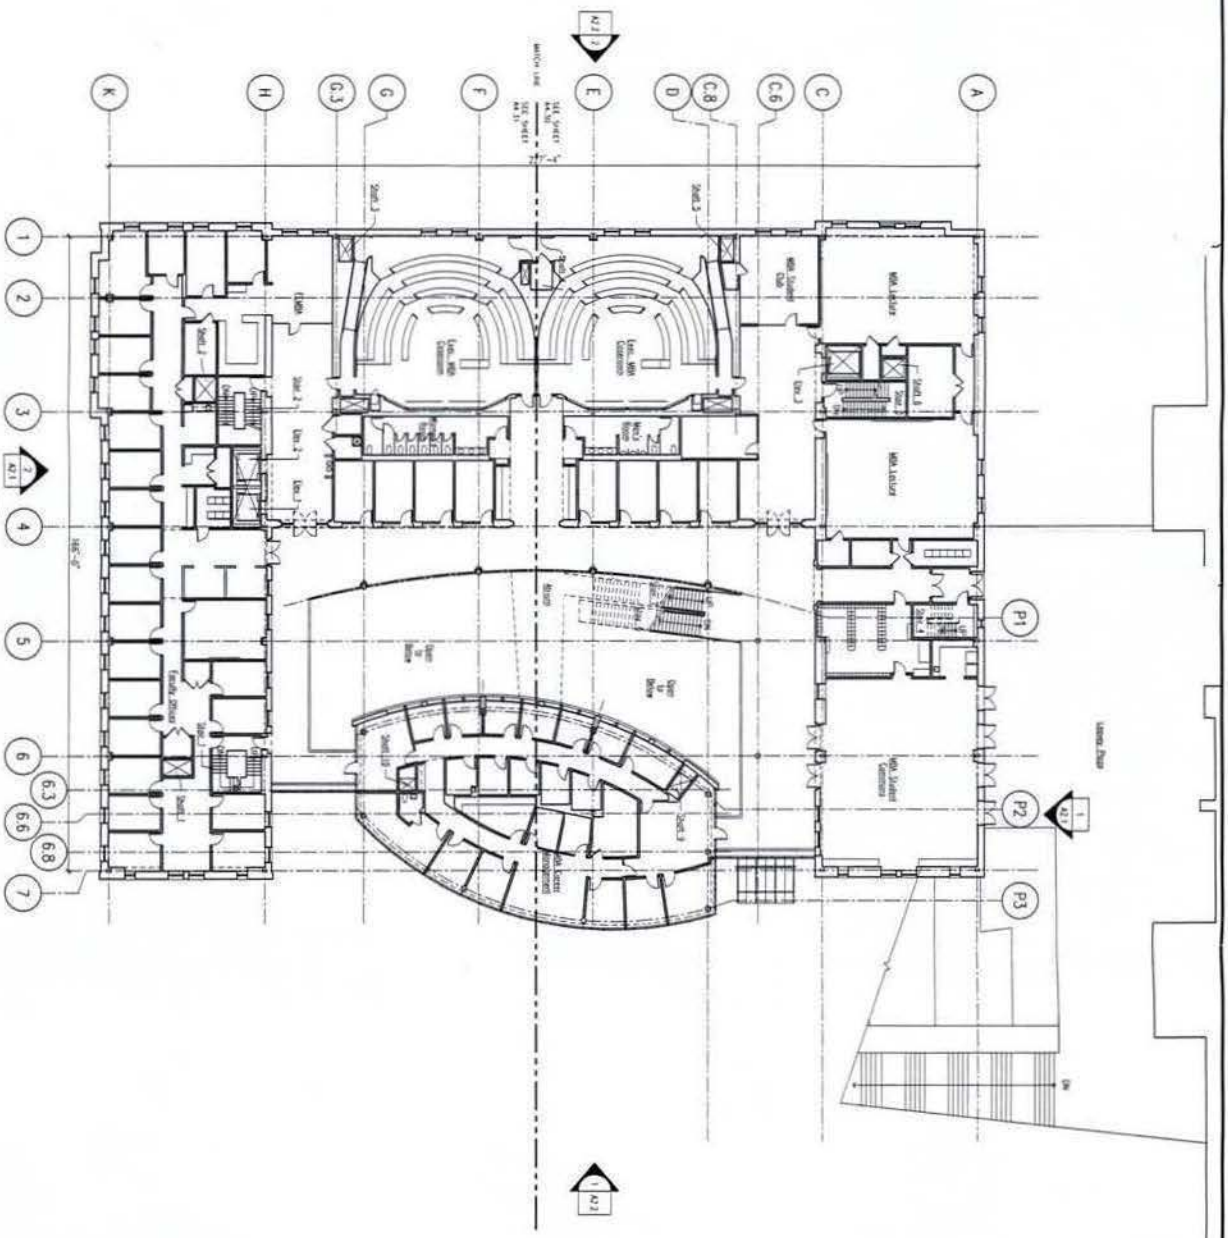

1 A1.3 THIRD FLOOR PLAN
1/16"=1'-0"

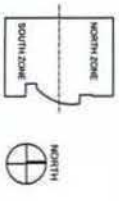

0 4 8 16 32 FEET
ZONING

CONSTRUCTION DOCUMENTS
Goody Clancy #5623
FILE NAME: gbA01-03.dwg
DATE: 7/6/2005 DR. T CFB
SCALE: 1/16"=1'-0" CHK. RU

A1.3

McDonough School of Business
Georgetown University
Washington, DC


THIRD FLOOR PLAN

GOODY CLANCY
ARCHITECTURE PLANNING PRESERVATION
334 Boylston Street
Boston, Massachusetts 02116
617 262-2760 fax 617 262-9512
arch@goodyclancy.com
www.goodyclancy.com
COPYRIGHT © GOODY CLANCY & ASSOCIATES, INC. 2005

Stamp:

Consultant:

Revisions

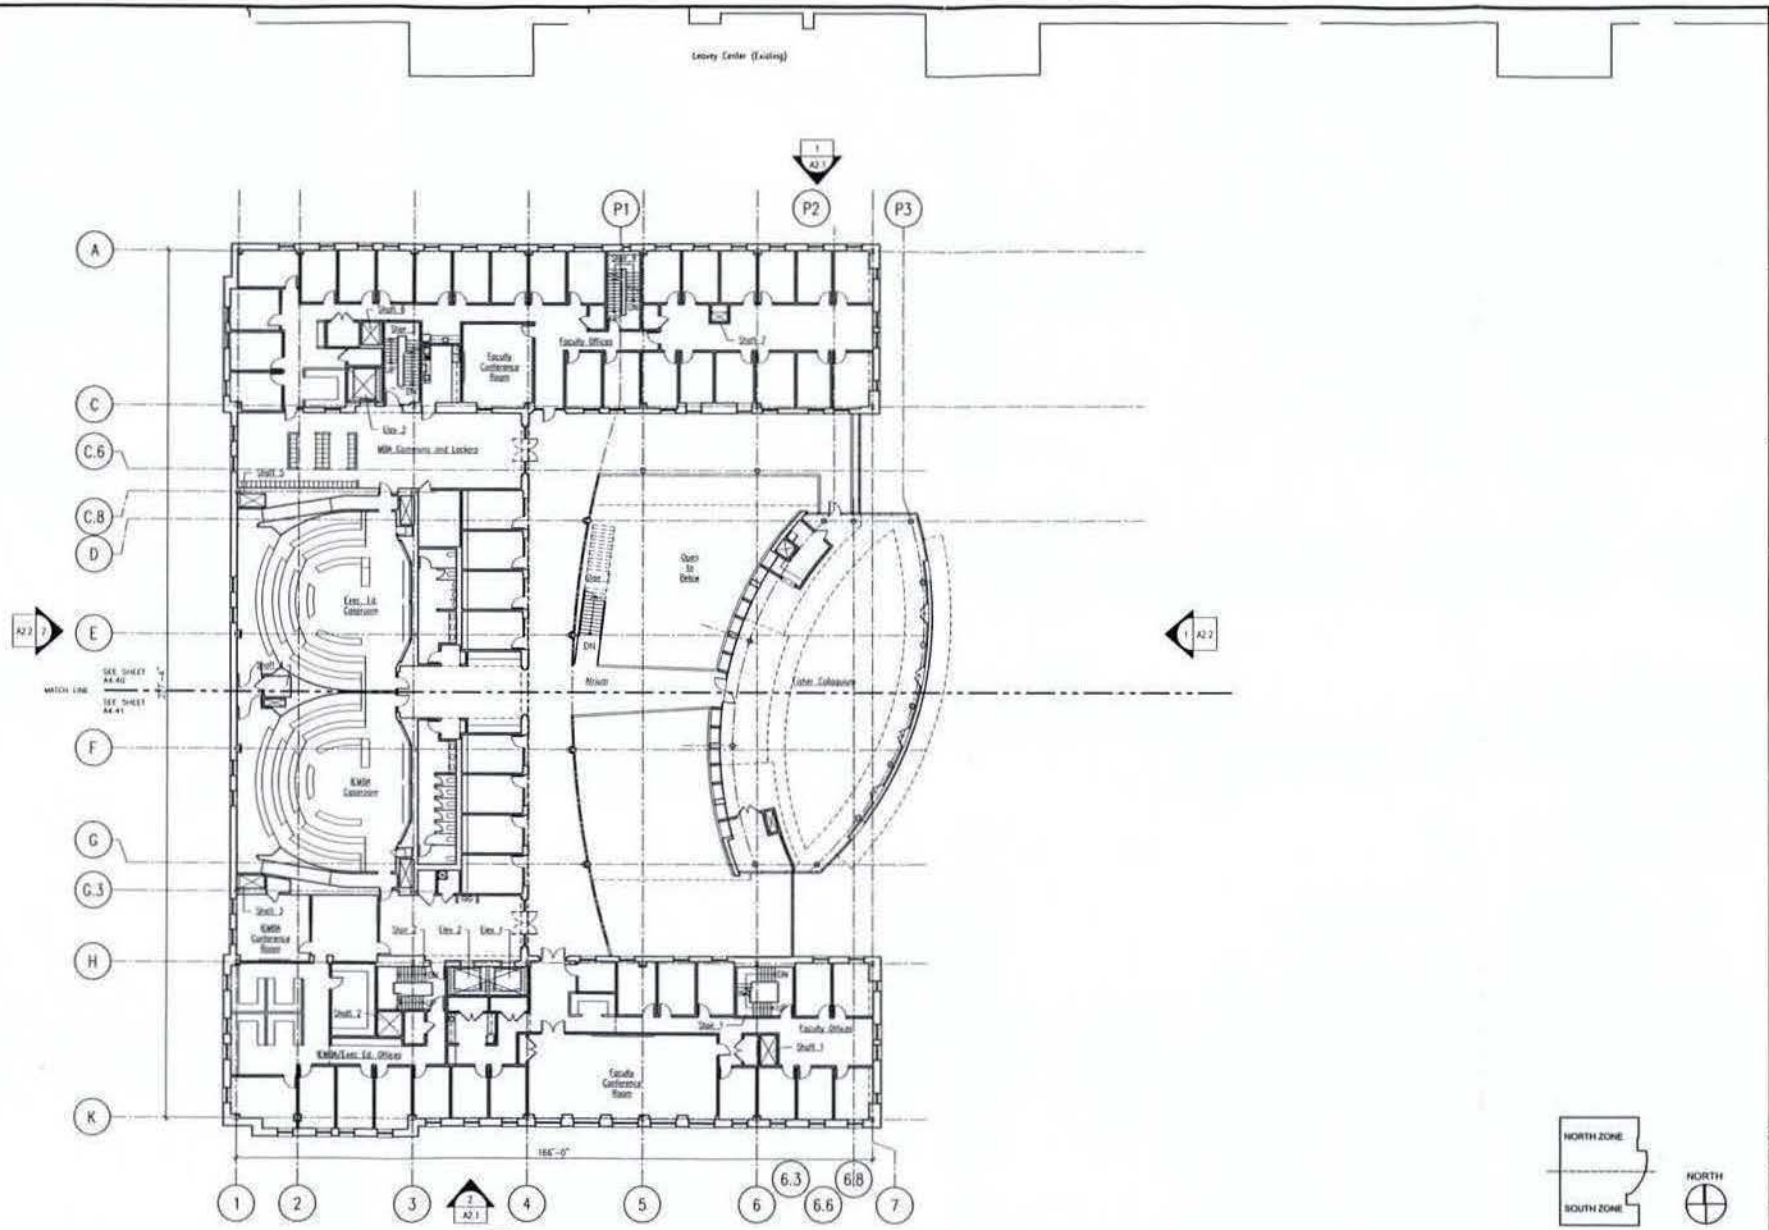

1 FOURTH FLOOR PLAN
A1.4 1/16"=1'-0"

ZONING

Revision:

Consultant:

Stamp:

GOODY CLANCY
ARCHITECTURE PLANNING PRESERVATION
334 Boylston Street
Boston, Massachusetts 02116
617.262.2760 fax 617.262.9512
info@goodyclancy.com
www.goodyclancy.com

COPYRIGHT © GOODY CLANCY & ASSOCIATES, INC. 2005

McDonough School of Business
Georgetown University
Washington, DC

FOURTH FLOOR PLAN


CONSTRUCTION DOCUMENTS

Goody Clancy #5623


FILE NAME: ghA01-04.dwg
DATE: 7/8/2005 DR. TOB
SCALE: 1/16"=1'-0" CHK. RU

DRAWING:

A1.4

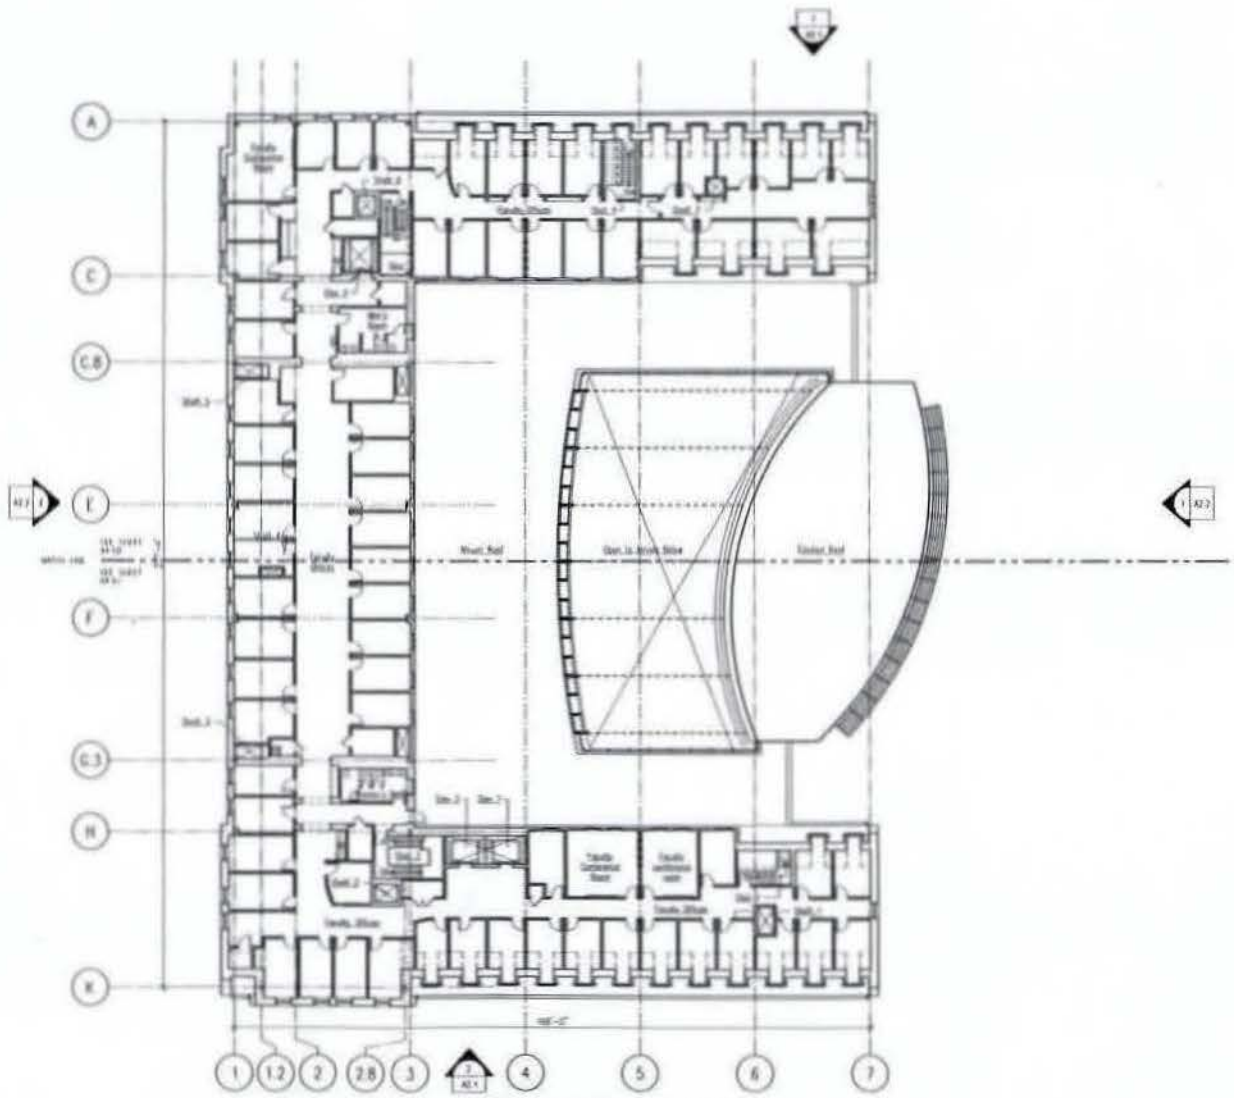

1 A1.5 FIFTH FLOOR PLAN
1/16"=1'-0"

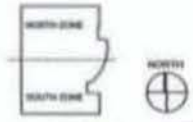

ZONING

Addition

Consultant:

Stamp:

GOODY CLANCY
ARCHITECTURE PLANNING PRESERVATION
334 Boylston Street
Boston, Massachusetts 02116
617.262.2760 fax 617.262.9512
info@goodyclancy.com
www.goodyclancy.com

McDonough School of Business
Georgetown University
Washington, DC

FIFTH FLOOR PLAN

CONSTRUCTION DOCUMENTS

Goody Clancy #5623


FILE NAME: gc5623-05.dwg

DATE: 7/6/2005 BY: T.O'B


SCALE: 1/16"=1'-0" CHK: B.U

DRAWING:


A1.5

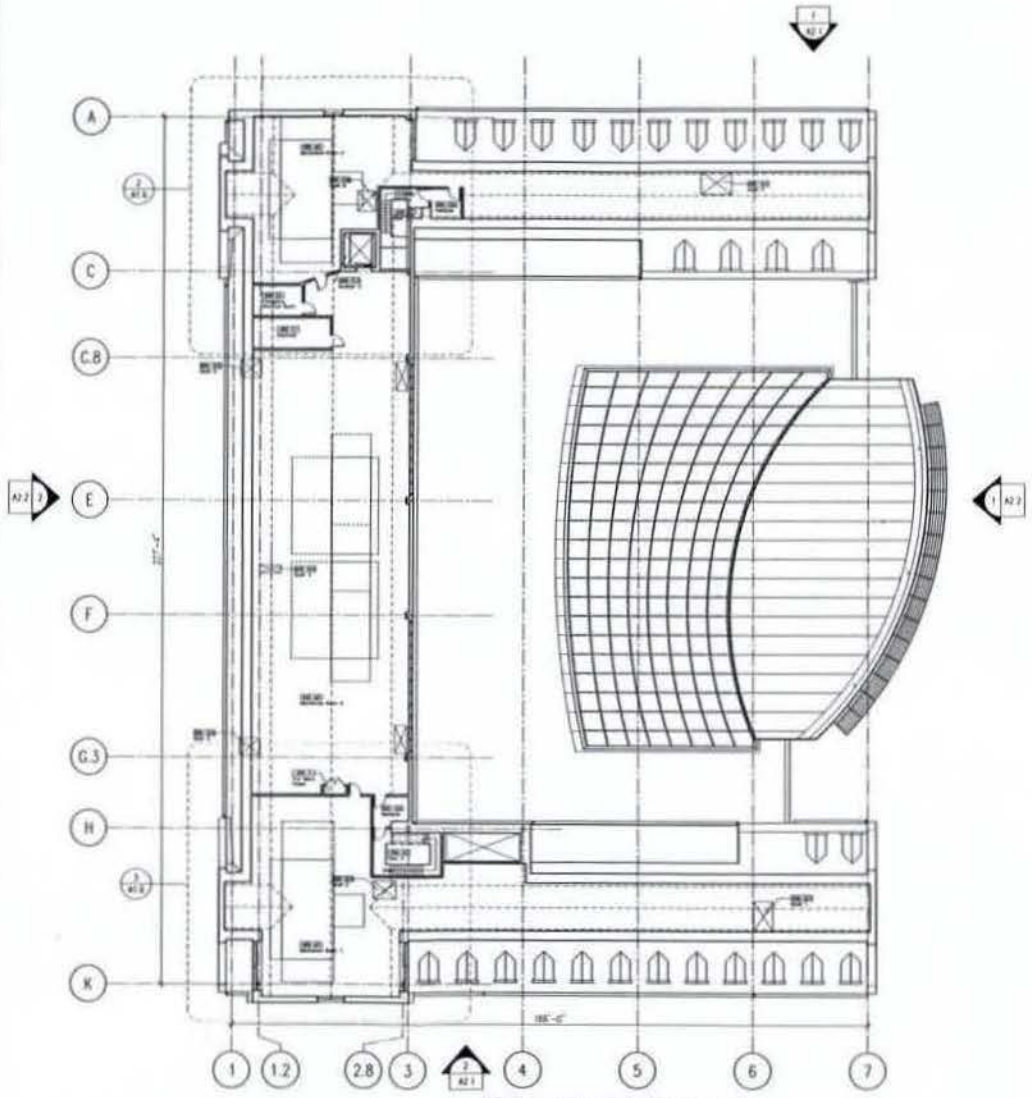

1 A1.6 ATTIC FLOOR PLAN
1/16"=1'-0"

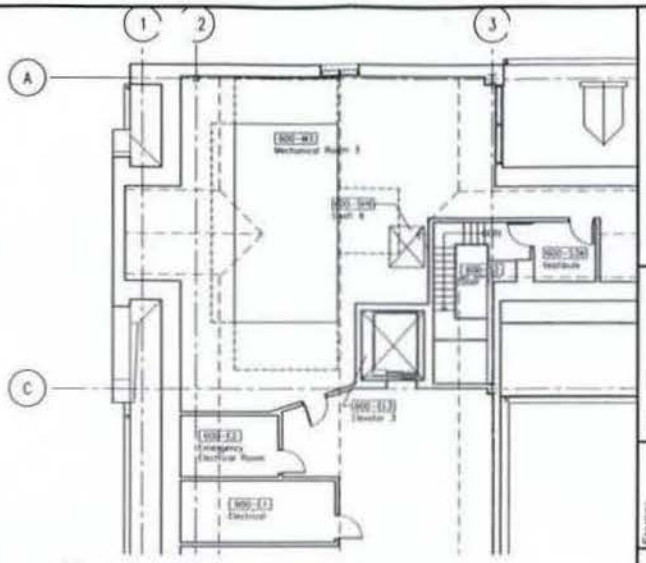

2 A1.6 ENLARGED ATTIC PLAN
PARTIAL, NW CORNER
SCALE: 1/8" = 1'-0"

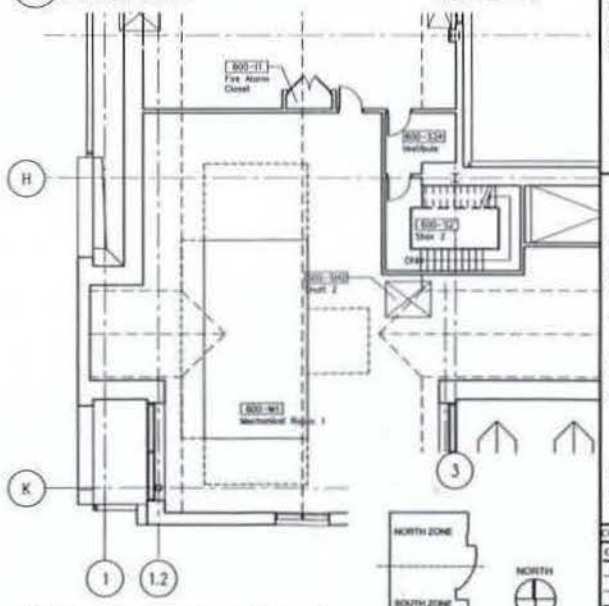

3 A1.6 ENLARGED ATTIC PLAN
PARTIAL, SW CORNER
SCALE: 1/8" = 1'-0"

ZONING

Revision

Consultant:

Stamp:

GOODY CLANCY
ARCHITECTURE PLANNING PRESERVATION
334 Boylston Street
Boston, Massachusetts 02116
617 262-2760 fax 617 262-9512
www.goodyclancy.com


McDonough School of Business
Georgetown University
Washington, DC

ATTIC FLOOR PLAN


CONSTRUCTION DOCUMENTS

Goody Clancy #5625	
File Name:	gbA01-06.dwg
Date:	7/6/2005
Scale:	1/16"=1'-0"

A1.6

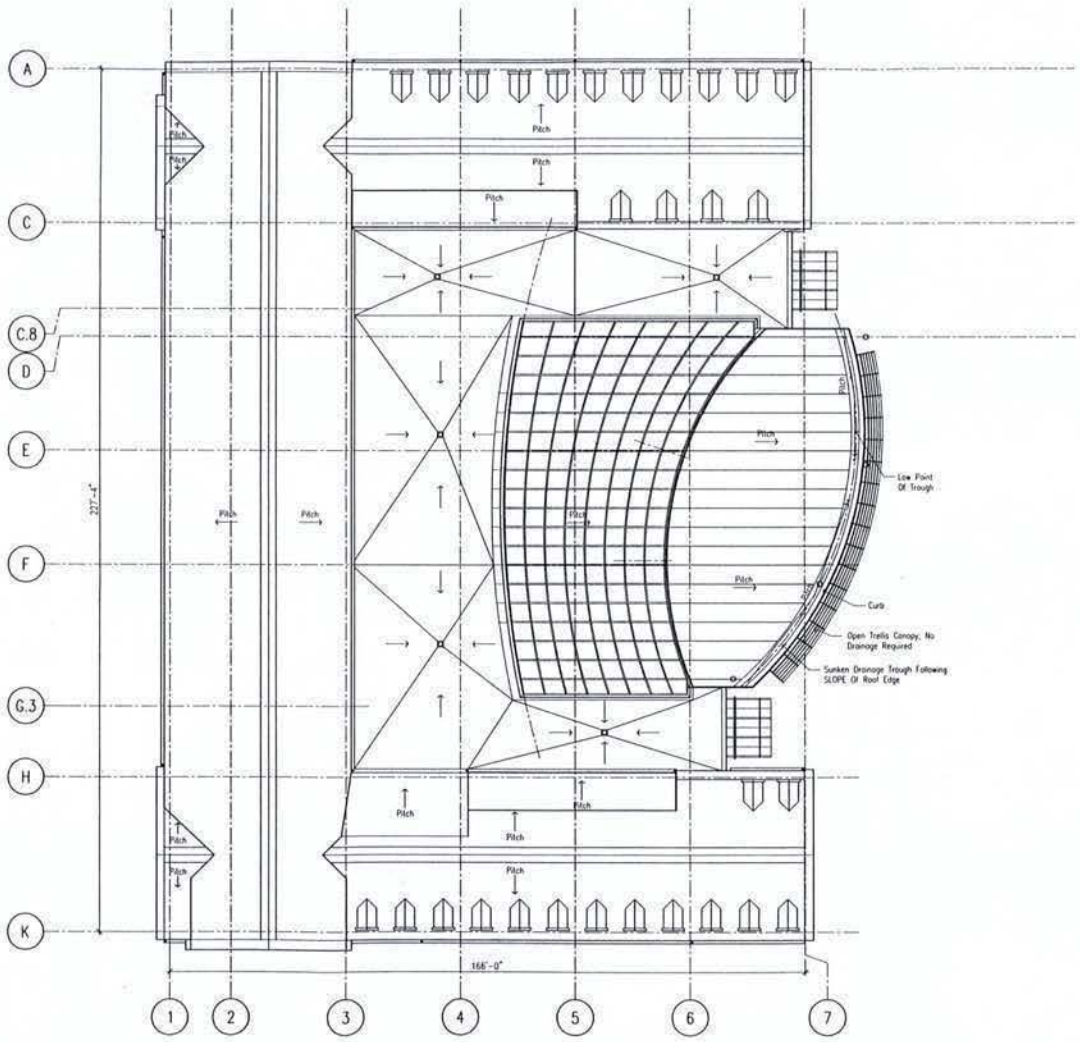

1 / A1.7 ROOF PLAN
1/16"=1'-0"

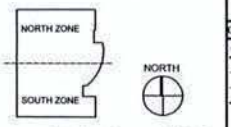

ZONING

Revisions

Consultant:

Stamp:

GOODY CLANCY
ARCHITECTURE PLANNING PRESERVATION
334 Boylston Street
Boston, Massachusetts 02116
617.262.2760 fax 617.262.9512
arch@goodyclancy.com
www.goodyclancy.com
COPYRIGHT © GOODY CLANCY & ASSOCIATES, INC. 2005


McDonough School of Business
Georgetown University
Washington, DC

ROOF PLAN

CONSTRUCTION DOCUMENTS

Goody Clancy #5623
FILE NAME: gbA01-07.dwg
DATE: 7/8/2005 DR: T O'B
SCALE: 1/16"=1'-0" CHK: RU
DRAWING:

A1.7

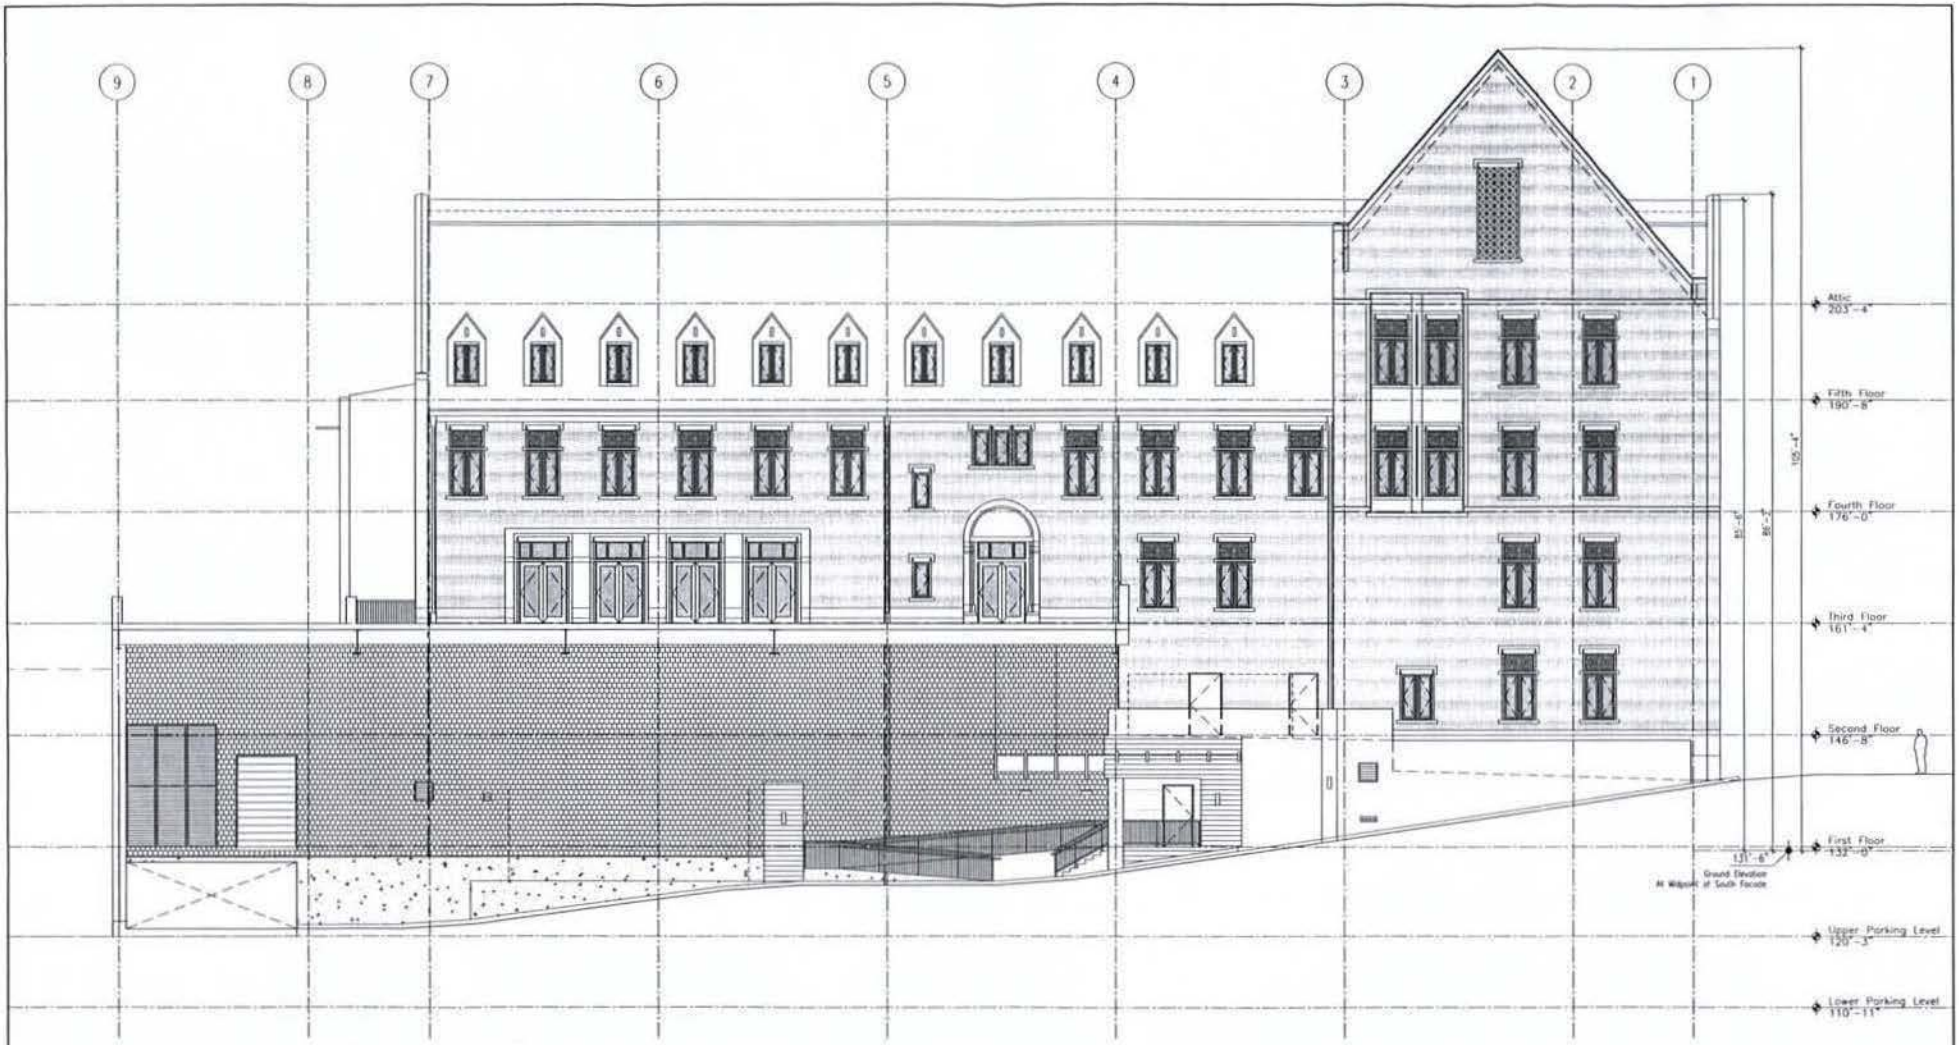

1 / A2.3 NORTH BAR - NORTH ELEVATION WITH SECTION THROUGH LEAVEY PLAZA AND PARKING ACCESS RAMP

SCALE : 1/8" = 1'-0"

ZONING

0 2 4 8 16 FEET

Revisions

Consultant:

Stamp:

GOODY CLANCY ARCHITECTURE PLANNING PRESERVATION
334 Boylston Street
Boston, Massachusetts 02116
617 262-2760 fax 617 262-9512
arch@goodyclancy.com
www.goodyclancy.com


COPYRIGHT © GOODY CLANCY & ASSOCIATES, INC. 2005

McDonough School of Business
Georgetown University
Washington, DC

BUILDING ELEVATION
NORTH BAR - NORTH ELEVATION

CONSTRUCTION DOCUMENTS
Goody Clancy #5623
FILE NAME: gbA02-03.dwg
DATE: 7/8/2005 DR: KAL
SCALE: 1/8"=1'-0" CHK: RU
DRAWING:

A2.3

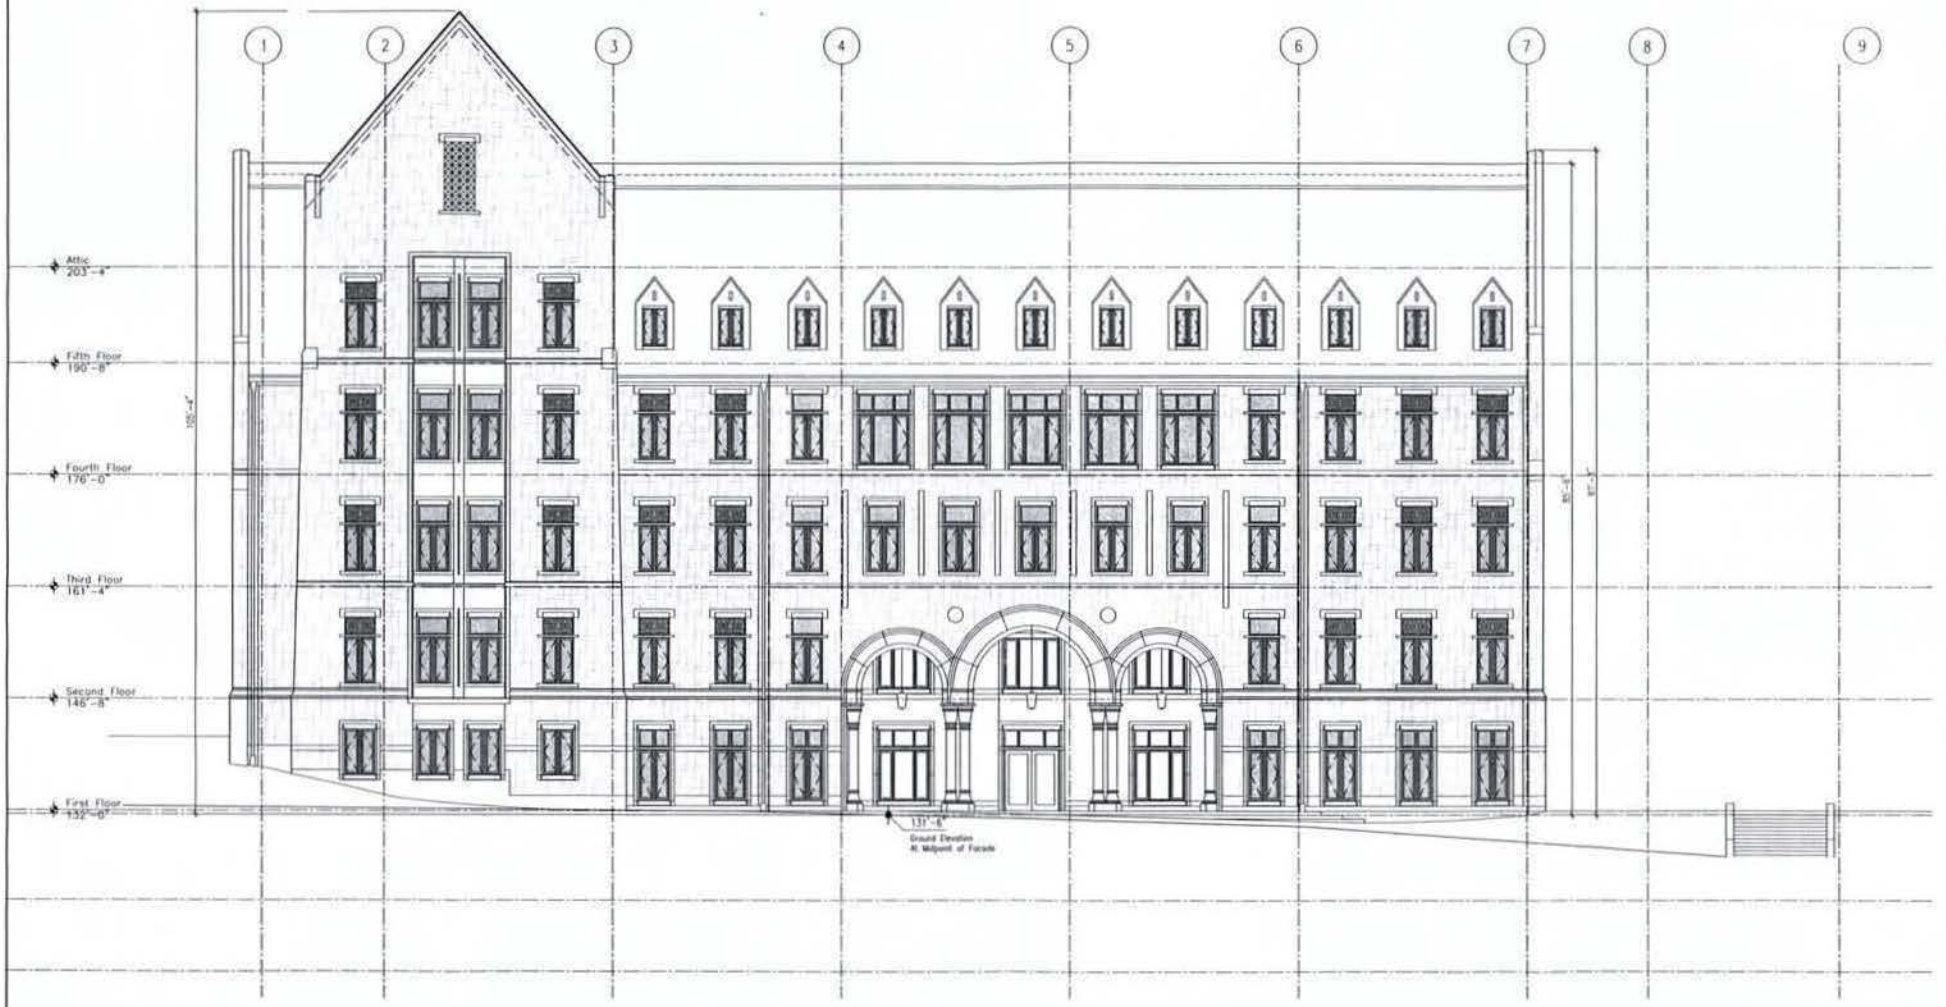

1 SOUTH BAR - SOUTH ELEVATION
A2.4 SCALE : 1/8" = 1'-0"

ZONING

0 2 4 8 16 FEET

Revisions

Consultant:

Stamp:

GOODY CLANCY ARCHITECTURE PLANNING PRESERVATION
334 Boylston Street
Boston, Massachusetts 02116
617 262-2760 fax 617 262-9512
arch@goodyclancy.com
www.goodyclancy.com


COPYRIGHT © GOODY CLANCY & ASSOCIATES INC. 2005

McDonough School of Business
Georgetown University
Washington, DC

BUILDING ELEVATION
SOUTH BAR - SOUTH ELEVATION

CONSTRUCTION DOCUMENTS
Goody Clancy #5623
FILE NAME: gbA02-04.dwg
DATE: 7/8/2005 DR: KAL
SCALE: 1/8" = 1'-0" CHK: RU
DRAWING:

A2.4

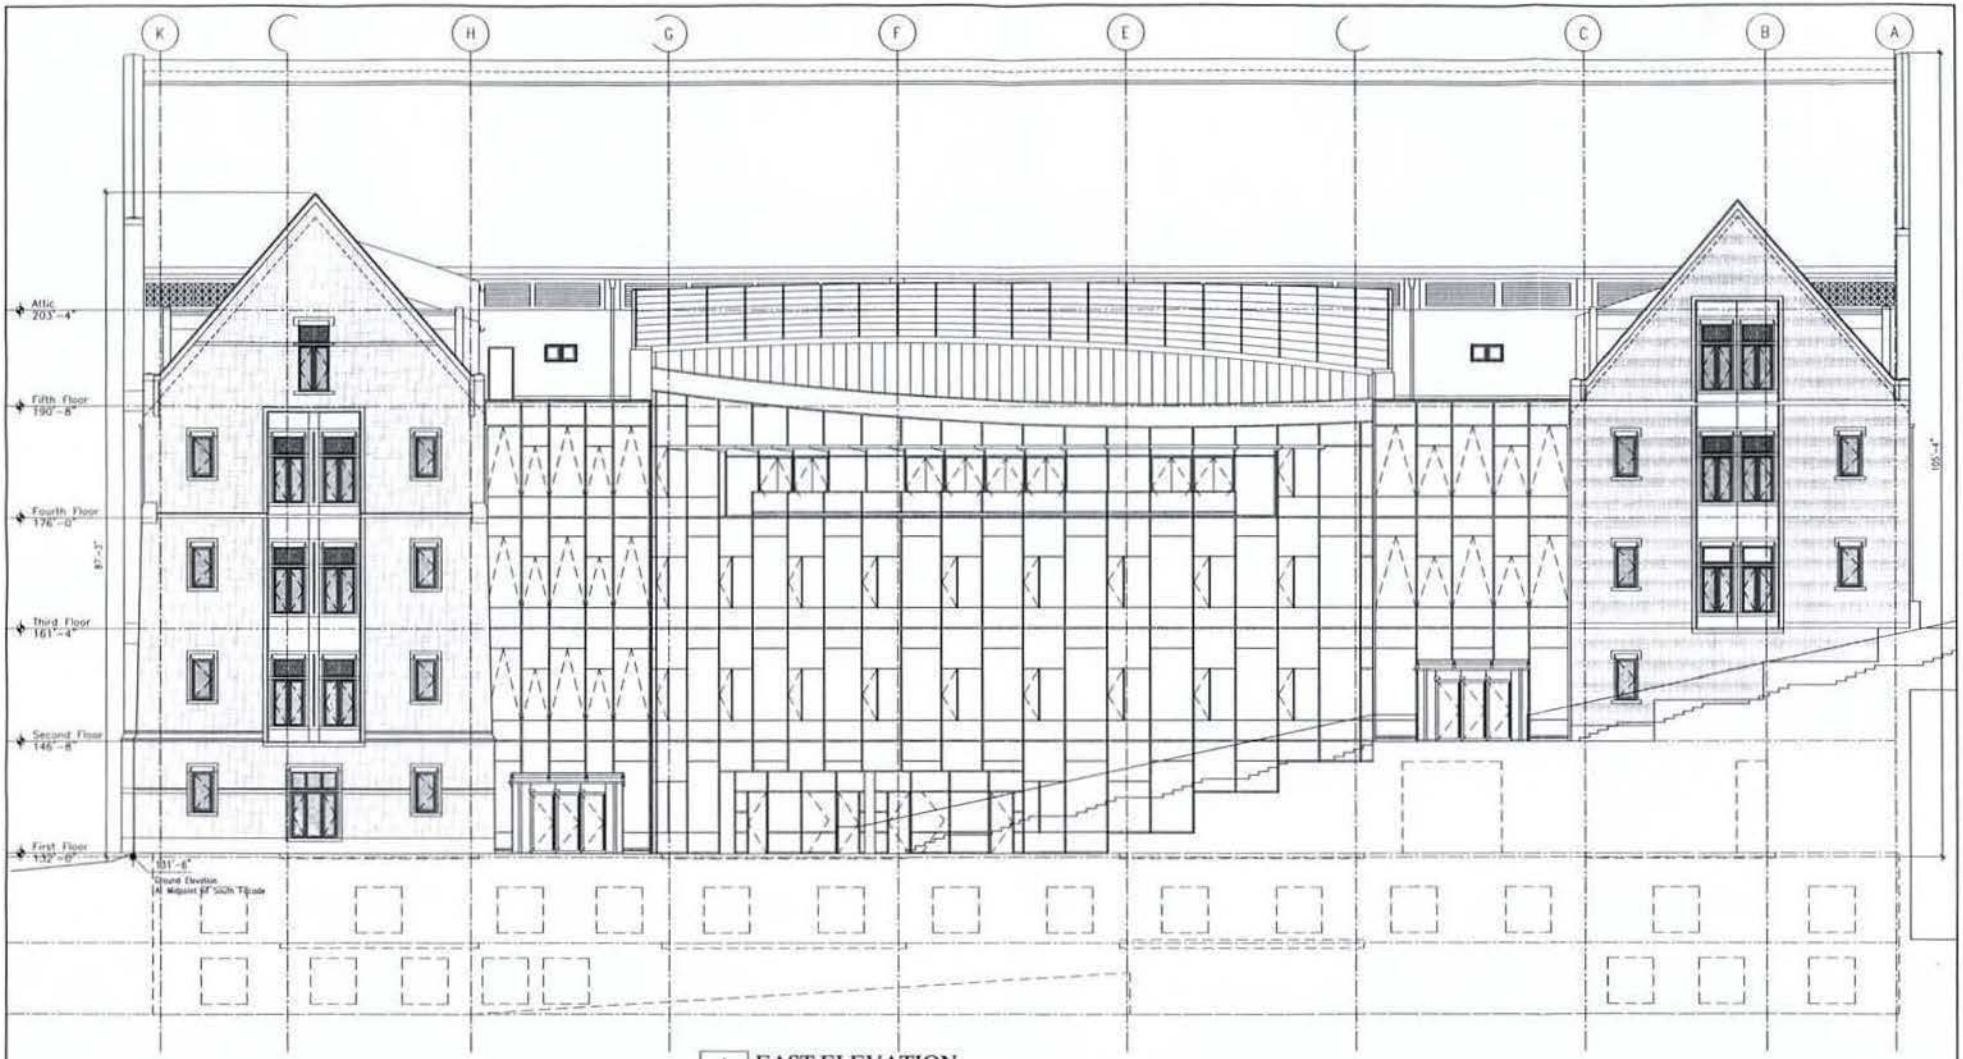

1 EAST ELEVATION
A2.5 SCALE : 1/8" = 1'-0"

ZONING

0 2 4 8 16 FEET

Revisions

Consultant:

Stamp:

GOODY CLANCY
ARCHITECTURE PLANNING PRESERVATION
334 Boylston Street
Boston, Massachusetts 02116
617 262-2760 fax 617 262-9512
arch@goodyclancy.com
www.goodyclancy.com


COPYRIGHT © GOODY CLANCY & ASSOCIATES, INC. 2005

McDonough School of Business
Georgetown University
Washington, DC

BUILDING ELEVATION
EAST ELEVATION

CONSTRUCTION DOCUMENTS
Goody Clancy #5623
FILE NAME: gbA02-5.dwg
DATE: 7/8/2005 DR. KAL
SCALE: 1/8"=1'-0" CHK. RU
DRAWING

A2.5

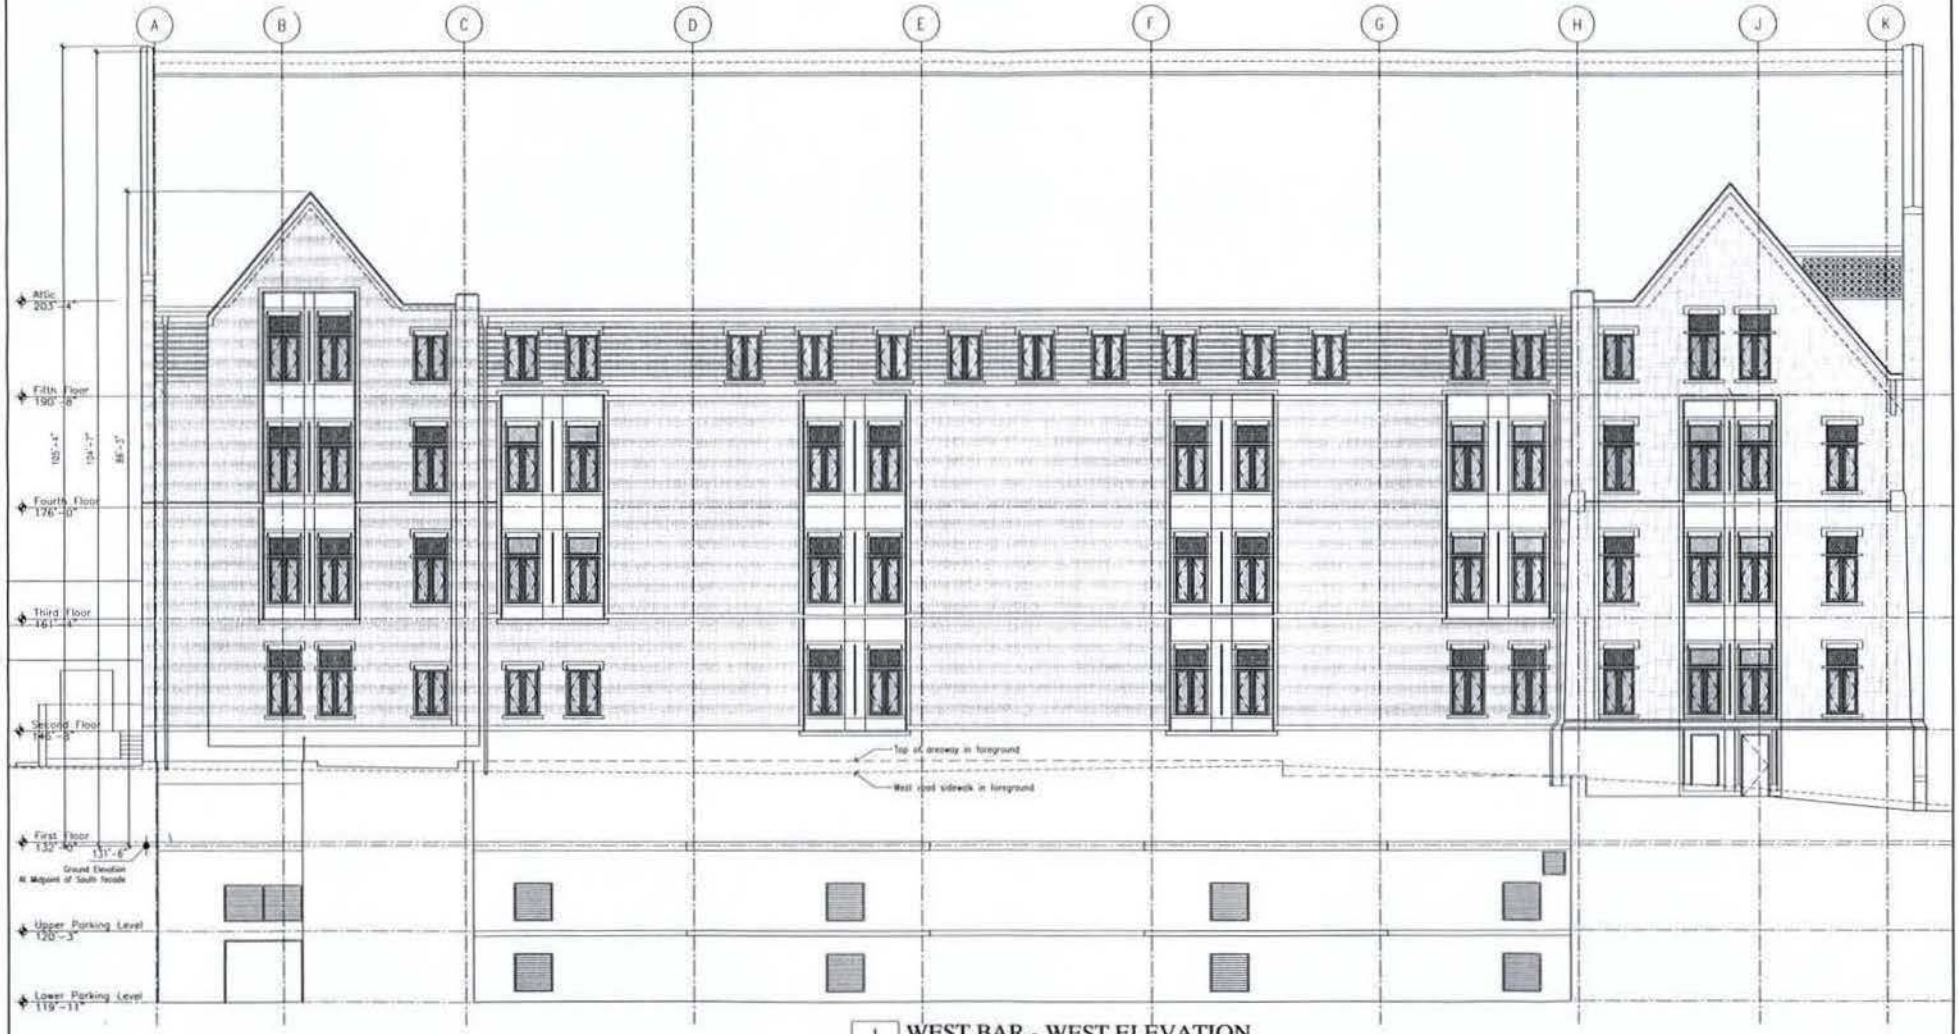

1 A2.6 **WEST BAR - WEST ELEVATION**
SCALE : 1/8" = 1'-0"

ZONING

0 2 4 8 16 FEET

Revisions

Consultant:


Stamp:

GOODY CLANCY ARCHITECTURE PLANNING PRESERVATION
334 Boylston Street
Boston, Massachusetts 02116
617 262-2760 fax 617 262-9512
arch@goodyclancy.com
www.goodyclancy.com
COPYRIGHT © GOODY CLANCY & ASSOCIATES INC. 2005

McDonough School of Business
Georgetown University
Washington, DC


BUILDING ELEVATION
WEST BAR - WEST ELEVATION

CONSTRUCTION DOCUMENTS
Goody Clancy #5623
FILE NAME: gbA02-06.dwg
DATE: 7/8/2005 DR. KAL
SCALE: 1/8"=1'-0" CHK. RU
DRAWING
A2.6

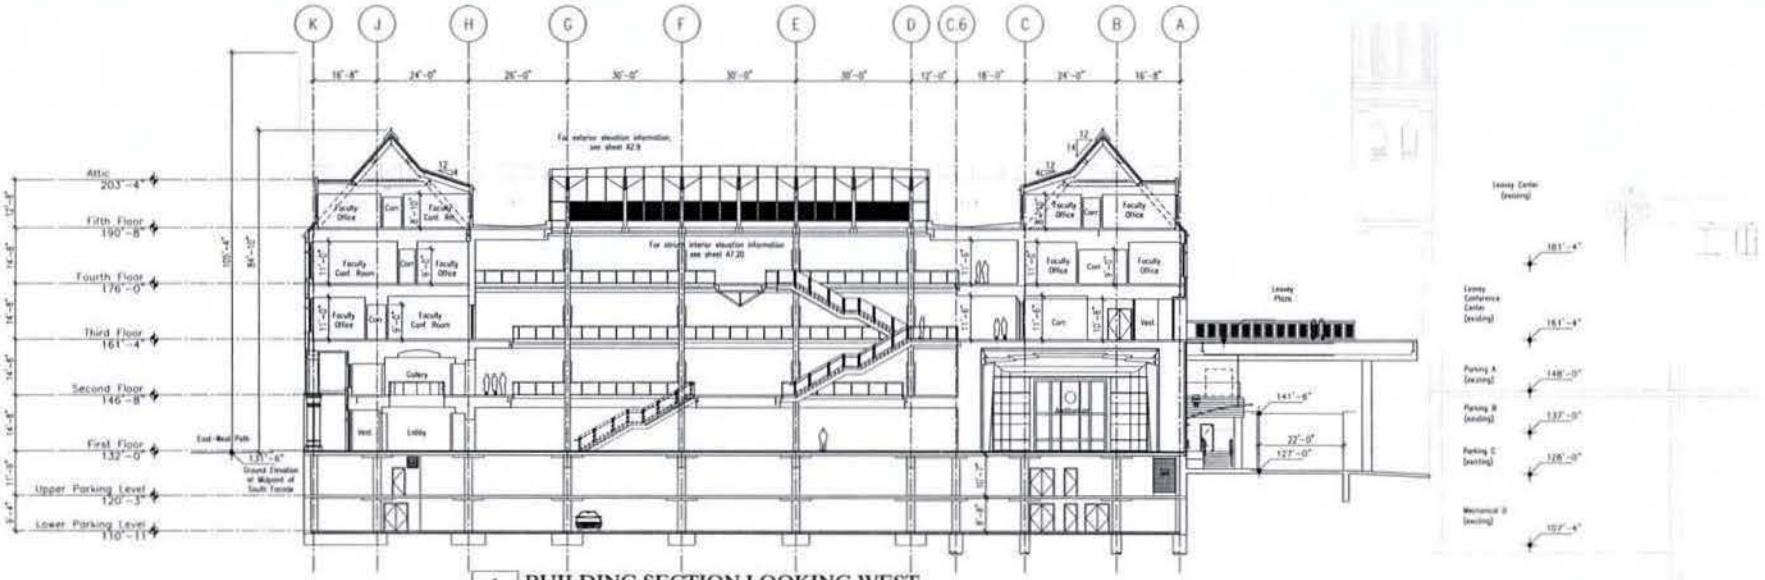

1 BUILDING SECTION LOOKING WEST
A3.1 AT ATRIUM

ZONING

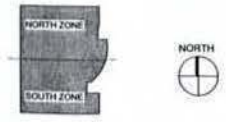

Revisions

Consultant:

Stamp:

GOODY CLANCY
ARCHITECTURE PLANNING PRESERVATION
334 Boylston Street
Boston, Massachusetts 02116
617 262-2760 fax 617 262-9512
arch@goodyclancy.com
www.goodyclancy.com


COPYRIGHT © GOODY CLANCY & ASSOCIATES, INC. 2005

McDonough School of Business
Georgetown University
Washington, DC

BUILDING SECTION
NORTH-SOUTH

CONSTRUCTION DOCUMENTS
Goody Clancy #5623
FILE NAME: ghA03-01.dwg
DATE: 7/8/2005 BY: KAL
SCALE: 1/16"=1'-0" CHK: RU
DRAWING:

A3.1

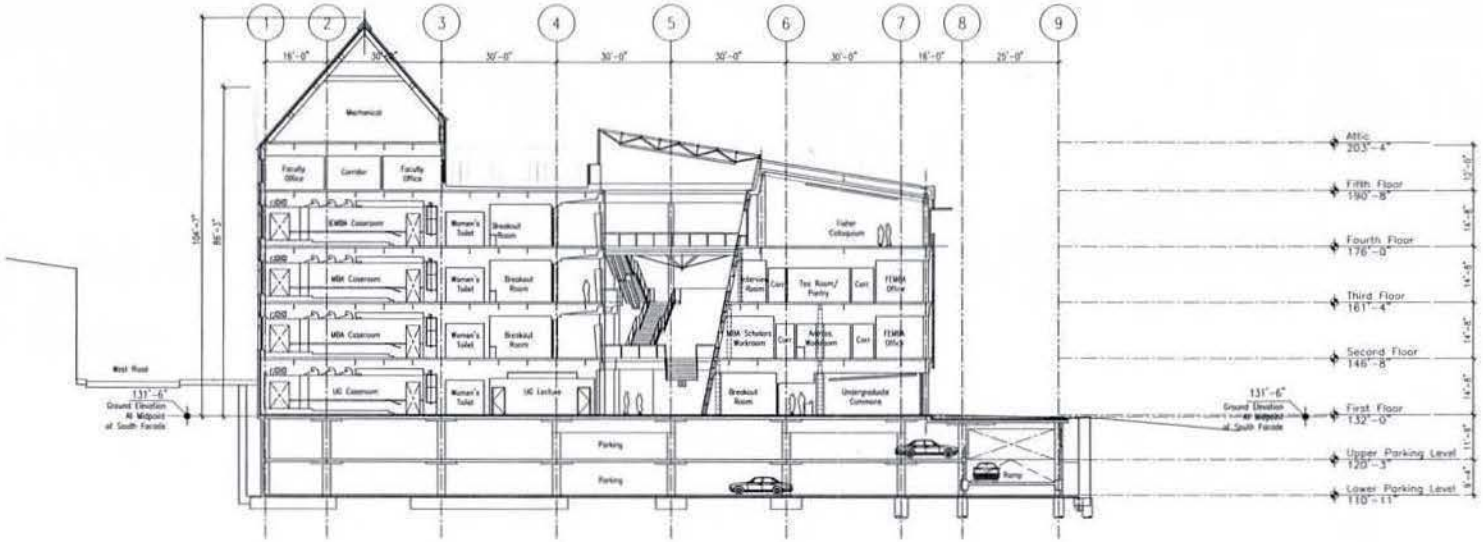

1 A3.2 **BUILDING SECTION LOOKING NORTH**
AT CENTER OF ATRIUM

ZONING



Revisions

Consultant:

Stamp:

GOODY CLANCY
ARCHITECTURE PLANNING PRESERVATION
334 Boylston Street
Boston, Massachusetts 02116
617 262-2760 fax 617 262-9512
arch@goodyclancy.com
www.goodyclancy.com
COPYRIGHT © GOODY CLANCY & ASSOCIATES, INC. 2005

McDonough School of Business
Georgetown University
Washington, DC

BUILDING SECTION
EAST-WEST


CONSTRUCTION DOCUMENTS
Goody Clancy #5623
FILE NAME: gbA03-02.dwg
DATE: 7/8/2005 SIS: KAL
SCALE: 1/16"=1'-0" CHK: BU
DRAWING:

A3.2

SITE VICINITY MAP



SITE LOCATOR MAP

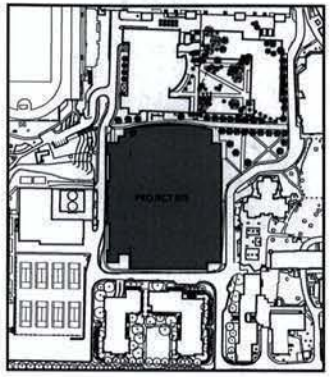

GEORGETOWN UNIVERSITY MULTI-SPORT FACILITY

WASHINGTON D.C.

ZONING PERMIT SET

JUNE 16, 2005

ZONING DATA

ZONING CATEGORY	R-3
LOT	1
SQUARE	1,321
CAMPUS SITE AREA	4,375,890 (D)
CAMPUS PROPOSED GROSS FLOOR AREA	4,968,132 (A)
CAMPUS F.A.R. PERMITTED	1.8
CAMPUS F.A.R. (EXISTING)	1.13
CAMPUS PROPOSED NEW F.A.R.	1.13 C/D
CAMPUS PROPOSED NEW GROSS FLOOR AREA	4,968,529 (A+B)=C
BUILDING HEIGHT PERMITTED	ELEVATION: 266.5375'
BUILDING HEIGHT PROPOSED	ELEVATION: 195.00'

PROPOSED GROSS FLOOR AREA FOR F.A.R. PURPOSES

UPPER PRESS BOX	2,893
LOWER PRESS BOX	3,154
WEST CONCOURSE	13,751
WEST FIELD LEVEL	5,117
WEST FIELD LEVEL CELLAR SPACE	17,191*
STRENGTH & CONDITIONING CELLAR SPACE	9,711*
EAST CONFERENCE	16,482
TOTAL	41,397 (B)

*DOES NOT COUNT AGAINST FAR

PROPOSED PARKING COUNT

	PROVIDED
STANDARD SPACE	0
ACCESSIBLE SPACES (6 REQ'D)	0
VAN SPACES (7'-2" CLEARANCE)(5 % REQ'D)	0
COMPACT SPACES (40% MAX.)	0
TOTAL	0
BICYCLE RACK CAPACITY	0

DRAWING LIST

	COVER SHEET
C-3	SITE IMPROVEMENTS/UTILITY PLAN
C-8	EROSION & SEDIMENT CONTROL PLAN
A-001	ARCHITECTURAL SITE PLAN - PHASE 3
A-002	FIELD LAYOUT (FOR INFORMATION ONLY)
A-101	FIELD LEVEL PHASE 2
A-102	FIELD LEVEL PHASE 3
A-102A	ALTERNATE #1 FIELD & CONCOURSE LEVEL PHASE 3
A-103	CONCOURSE LEVEL PHASE 2
A-104	CONCOURSE LEVEL PAHSE 3
A-105	SEATING LEVEL/LOWER & UPPER PRESS BOX PHASE 2
A-111	ROOF PLAN & DETAILS PHASE 2
A-121	CONCOURSE LEVEL, LOWER & UPPER PRESS BOX PHASE 2
A-201	BUILDING ELEVATIONS - EAST & WEST
A-201A	BUILDING ELEVATIONS - EAST & WEST
A-202	BUILDING ELEVATIONS - EAST & WEST
A-203	BUILDING ELEVATIONS - NORTH & SOUTH
A-204	TRANSVERSE SECTIONS - EAST & WEST
A-211	CONCOURSE ELEVATIONS & SECTIONS
A-212	PRESS BOX ELEVATIONS & SECTIONS
A-213	PORTAL PLANS & SECTIONS
A-214	PORTAL ELEVATIONS
A-215	PORTAL ELEVATIONS
A-301	BUILDING SECTIONS
A-302	BUILDING SECTIONS
L-100	PAVER PLAN
L-101	LANDSCAPING PLAN
L-102	LANDSCAPING PLAN





CIVIL
DELON HAMPTON & ASSOCIATES
800 K STREET N.W. SUITE 720
WASHINGTON, DC 20001

ARCHITECTURAL
HUGHES GROUP ARCHITECTS
45640 WILLOW POND PLAZA
STERLING, VIRGINIA 20164

STRUCTURAL
BRANDES & CASSAGNOL ENGINEERS, P.C.
1411 K STREET NW SUITE 830
WASHINGTON, DC 20005


MECHANICAL
JOHN J. CHRISTIE & ASSOCIATES, P.C.
8380 COLESVILLE ROAD
SILVER SPRING, MARYLAND 20910

SPORTS CONSULTANT
SPORTS PLAN STUDIO
1907 SWIFT, SUITE 200
KANSAS CITY, MISSOURI 64116

TURF/LANDSCAPE ARCHITECT
JEFFREY L. BRUCE & COMPANY
1907 SWIFT STREET, SUITE 204
NORTH KANSAS CITY, MISSOURI 64116

ACOUSTICS
BAI
40006 SPEEDWAY
AUSTIN, TEXAS 78751

LIGHTING DESIGN
HORTON LEES BROGDEN
200 PARK AVENUE SOUTH
NEW YORK, NEW YORK 10003

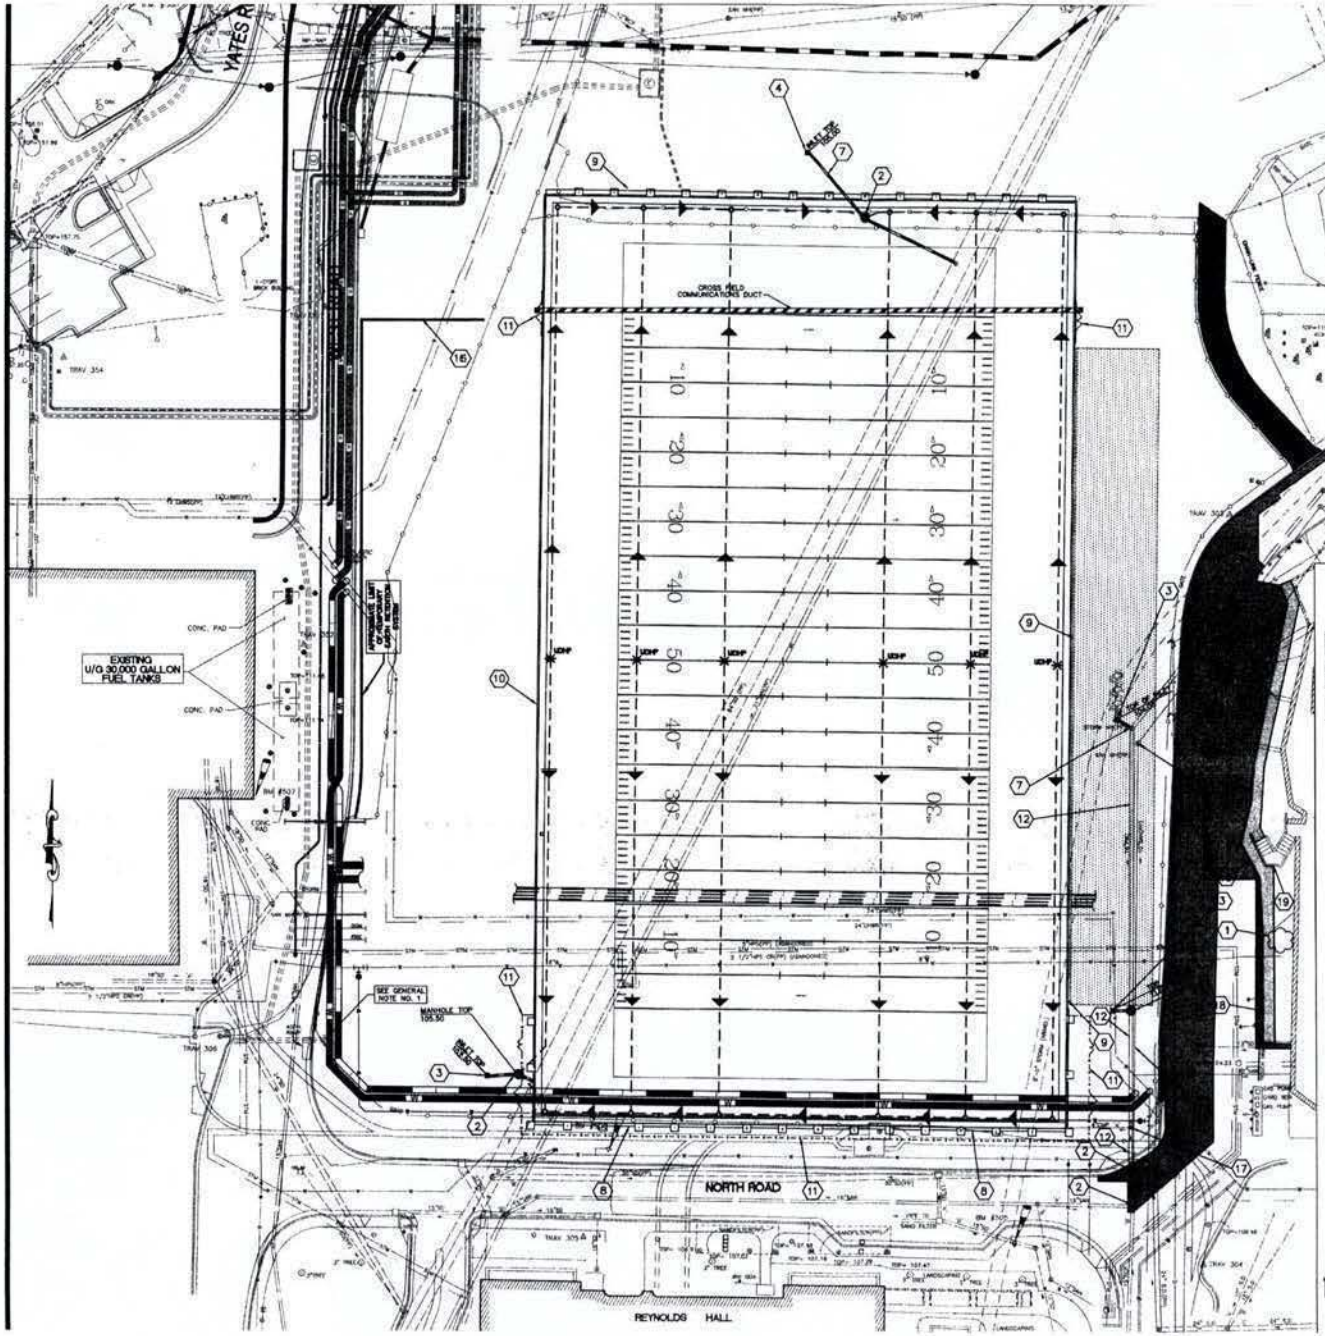

SITE DEMOLITION LEGEND

- POINT OF UTILITY DISCONNECT
- REMOVE EXISTING CONCRETE WALKWAY AND BASE
- TEMPORARY METAL BLEACHERS AND PRESS BOX TO BE REMOVED BY OWNER
- REMOVE EXISTING ASPHALT PAVEMENT AND BASE

1. REMOVE EXISTING TREES
2. BULKHEAD EXISTING OPENING IN SIDE OF MANHOLE
3. REMOVE PHASE 1 YARD INLET AND ASSOCIATED PIPING
4. REMOVE PHASE 1 STORM DRAIN MANHOLE
5. NEW STORM DRAIN PIPING
6. FIELD CONNECT OUTFALL TO EXISTING MANHOLE TOWER STRUCTURE
7. REMOVE EXISTING STORM DRAIN MANHOLE
8. MAINTAIN TEMPORARY 6' HIGH WOOD FENCE TO REMAIN UNTIL CONSTRUCTION BEGINS.
9. MAINTAIN TEMPORARY 6' HIGH WOOD FENCE OVER NEW 8" CONCRETE CURB UNTIL CONSTRUCTION BEGINS
10. MAINTAIN TEMPORARY 6' HIGH WOOD FENCE ADJACENT TO 8" CONCRETE CURB UNTIL CONSTRUCTION BEGINS.
11. MAINTAIN EXISTING CONSTRUCTION FENCE
12. REMOVE EXISTING STORM DRAIN PIPING
13. REMOVE EXISTING SANITARY SEWER PIPING
14. REMOVE EXISTING GAS PIPING
15. REMOVE EXISTING SANITARY MANHOLE
16. REMOVE PORTION OF EARTH RETENTION SYSTEM AS NECESSARY TO ACCOMODATE PROPOSED BUILDING AND SITE SURFACE FEATURES
17. REMOVE CAPPED INLET
18. REMOVE EXISTING CONCRETE CURB AND BASE
19. REMOVE EXISTING CONCRETE STAIRS. OWNER TO REINSTALL
20. REMOVE EXISTING CONCRETE WALL AND FOUNDATION
21. REMOVE PORTION OF CHAIN LINK FENCE

GRAPHIC SCALE

(IN FEET)
1 inch = 20 ft.

PHASE 2 + 3
DHA JOB #1684

HUGHES GROUP ARCHITECTS
45640 WILLOW POND PLAZA
STERLING, VIRGINIA 20164
703.437.4600

CIVIL:
DELON HAMPTON & ASSOCIATES
8403 Colesville Road
Suite 400
Silver Spring, MD 20910
301.589.0100

STRUCTURAL:
BRANDES & CASSAGNOL ENGINEERS, P.C.
1411 K St. NW, Suite 830
Washington, DC 20005
202.393.1360

MECHANICAL/ELECTRICAL/PLUMBING:
JOHN J. CHRISTIE & ASSOC., P.C.
8280 Colesville Road, Suite 400
Silver Spring, Maryland 20910
301.608.0003

SPORTS CONSULTANT
SPORTS PLAN STUDIO
1907 Swift, Suite 200
Kansas City, MO 64116
816.842.3200

TURF/LANDSCAPE ARCHITECT:
JEFFREY L. BRUCE & CO.
1707 Swift St, Suite 304
N. Kansas City, MO 64116
816.842.8999

LIGHTING DESIGN
HORTON LEES BROGDEN
200 Park Avenue South
Suite 1401
New York, NY 10003
212.474.5080

ACOUSTICS
BAI
45004 Speedway
Austin, Texas 78751
512.474.2444

GEORGETOWN UNIVERSITY MULTI-SPORT FACILITY

WASHINGTON, D.C.
OLD GEORGETOWN ACT - PERMIT REVIEW SUBMISSION

SITE/UTILITY DEMOLITION PLAN

REVISIONS:

ISSUES:

STAMP AND SEAL:

INTERIM REVIEW ONLY
These documents are incomplete, and are released for interim review only and are not intended for regulatory approval, bidding, permit, or construction purposes.

DATE: 4-14-08
SCALE: 1" = 20'
PROJECT NO.: 0409
SHEET: C-2

HUGHES GROUP ARCHITECTS

CIVIL
DELON HAMPTON & ASSOCIATES

STRUCTURAL
BRANDES & CASSAGNOL ENGINEERS, P.C.

MECHANICAL/ELECTRICAL/PLUMBING
JOHN J. CHRISTIE & ASSOC., P.C.

SPORTS CONSULTANT
SPORTS PLAN STUDIO

LANDSCAPE ARCHITECT
JEFFREY L. BRUCE & CO.

LIGHTING DESIGN
HORTON LEES BROGDEN

ACOUSTICS
BAI

GEORGETOWN UNIVERSITY MULTI-SPORT FACILITY

WASHINGTON, D.C.
O.U.D GEORGETOWN ACT - PERMIT REVIEW SUBMISSION

SITE IMPROVEMENTS/UTILITY PLAN

REVISIONS:

ISSUED:

STAMP AND SEAL:

PERMIT REVIEW ONLY
These documents are incomplete, and are released for limited review only, and are not intended for regulatory approval, permit, or construction purposes.

DATE 6-14-05
SCALE 1" = 20'
PROJECT NO. 0409
SHEET C-3

GENERAL NOTES

1. ALL SITE / INFORMATION DESIGN VIS AND DIMENSI... THE LANDSCAPE ARCHITECT AT THE TIME OF ...ADDENDA, ELEVATIONS, UTILITY LOCATIONS ...ON THE PLANS PRIOR TO COMMENCEMENT OF WORK. NOTIFY OWNER OF ANY DISCREPANCIES OR IRREGULAR CONDITIONS.

2. CONTRACTOR SHALL PROTECT ALL SITE IMPROVEMENTS AND UTILITIES. DAMAGE OCCURRING DURING AND AS A RESULT OF CONSTRUCTION SHALL BE REPAIRED/REPLACED BY THE CONTRACTOR AT NO ADDITIONAL COST TO THE OWNER.

3. EXISTING TOPOGRAPHIC, SITE INFORMATION, AND UNDERGROUND UTILITIES INFORMATION IS BASED UPON SURVEY INFORMATION PROVIDED BY THE ANDERSON SURVEY COMPANY. THE LOCATION OF ALL UNDERGROUND UTILITIES ARE APPROXIMATE AND COMPILED FROM FIELD LOCATION AND MAPPING PROVIDED BY THE RESPECTIVE UTILITY COMPANIES. THE CONTRACTOR SHALL CONFIRM THE LOCATION OF ALL UTILITIES PRIOR TO THE COMMENCEMENT OF EXCAVATION.

4. ALL WORK PERFORMED IN THE CONTRACT SHALL COMPLY WITH THE CURRENT LOCAL STANDARDS FOR CONSTRUCTION, AND SHALL COMPLY WITH ALL STANDARDS, LAWS, AND REGULATIONS SET FORTH BY THE DISTRICT OF COLUMBIA.

5. CONTRACTOR SHALL PROVIDE AND MAINTAIN SITE DRAINAGE AND EROSION CONTROL DURING ALL PHASES OF CONSTRUCTION THROUGH COMPLETION.

4. CONSTRUCTION AND PROPERTY LINE STAKING IS TO BE PROVIDED BY THE CONTRACTOR

HUGHES GROUP ARCHITECTS
45640 WILLOW POND PLAZA
STERLING, VIRGINIA 20164
703.437.6400

STADIUM SPECIALIST:
SPORTS PLAN STUDIO
1807 Swift, Suite 200
Kansas City, MO 64116
816.842.5500

TURF/LANDSCAPE ARCHITECT:
JEFFREY L. BRUCE & CO.
1807 Swift St. Suite 204
N. Kansas City, MO 64116
816.842.8999

CIVIL:
DELON HAMPTON & ASSOCIATI
800 K Street N.W.
Suite 750 North Lobby
Washington, DC 20001
202.898.1999

STRUCTURAL:
BRANDES & CASSAGNOL ENGINEERS, P.C.
1411 E St. NW Suite 200
Washington, DC 20005
202.393.1360

MECHANICAL/ELECTRICAL/PLUMBING
JOHN J. CHRISTIE & ASSOC., P.C
8380 Colesville Road, Suite 430
Silver Spring, Maryland 20910
301.608.0005

GEORGETOWN UNIVERSITY MULTI-SPORT FACILITY

WASHINGTON, D.C.

OLD GEORGETOWN ACT - PERMIT REVIEW SUBMISSION

REVISIONS:


ISSUES:
02-22-05 DESIGN DEVELOPMENT - PHASE II

STAMP AND SEAL:

DATE: 6-14-06 g
SCALE: 1" = 20' - 0"

PROJECT NO.: 0409

SHEET: L - 100

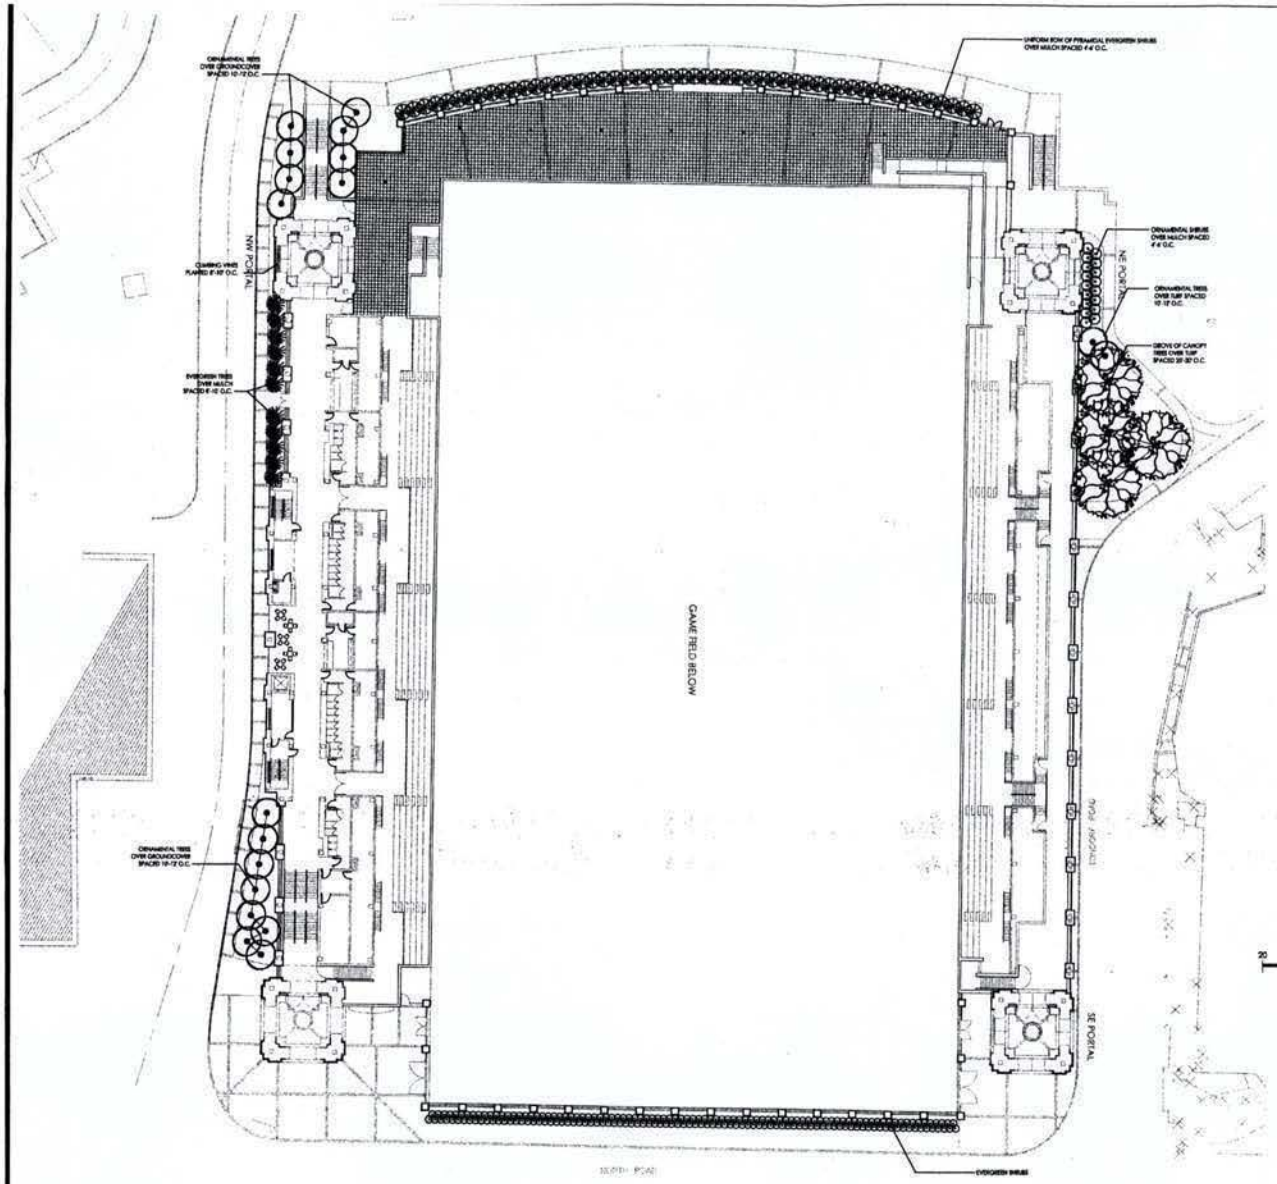

GENERAL

1. ALL SITE INFORMATION, [illegible] MATCH SHOWN & BASED UPON [illegible] BY LANDSCAPE ARCHITECT AT THE TIME OF DESIGN. VERIFY [illegible] ADDITIONAL ELEVATIONS, UTILITY LOCATIONS AND DIMENSIONS [illegible] ON THE PLANS PRIOR TO COMMENCEMENT OF WORK. NOTIFY OWNER OF ANY DISCREPANCIES OR INSUFFICIENT CONDITIONS.

2. CONTRACTOR SHALL PROTECT ALL SITE IMPROVEMENTS AND UTILITIES. DAMAGE OCCURRING DURING AND AS A RESULT OF CONSTRUCTION SHALL BE REPAIRED/REPLACED BY THE CONTRACTOR AT NO ADDITIONAL COST TO THE OWNER.

3. SEEING TOPOGRAPHIC, SITE INFORMATION, AND UNDERGROUND UTILITIES INFORMATION IS BASED UPON SURVEY INFORMATION PROVIDED BY THE ANDERSON SURVEY COMPANY. THE LOCATION OF ALL UNDERGROUND UTILITIES ARE APPROXIMATE AND COMPILED FROM FIELD LOCATION AND MAPPING BY THE RESPECTIVE UTILITY COMPANIES. THE CONTRACTOR SHALL CONFIRM THE LOCATION OF ALL UTILITIES PRIOR TO THE COMMENCEMENT OF EXCAVATION.

4. ALL WORK PERFORMED IN THE CONTRACT SHALL COMPLY WITH THE CURRENT LOCAL STANDARDS FOR CONSTRUCTION, AND SHALL COMPLY WITH ALL STANDARDS, LAWS, AND REGULATIONS SET FORTH BY THE DISTRICT OF COLUMBIA.

5. CONTRACTOR SHALL PROVIDE AND MAINTAIN SITE DRAINAGE AND EROSION CONTROL DURING ALL PHASES OF CONSTRUCTION THROUGH COMPLETION.

6. CONSTRUCTION AND PROPERTY LINE STAKING IS TO BE PROVIDED BY THE CONTRACTOR.

LANDSCAPE NOTES

1. LOCATIONS OF ALL PLANT MATERIALS SHALL BE STAKED IN THE FIELD AND APPROVED BY THE LANDSCAPE ARCHITECT.

2. ALL SHRUB BEDS SHALL RECEIVE WEED BARRIER FABRIC PRIOR TO PLACEMENT OF MULCH.

3. CONTRACTOR IS RESPONSIBLE FOR VERIFYING ALL UNDERGROUND UTILITIES AND CONDITIONS PRIOR TO PLANTING AND LANDSCAPE ACTIVITIES. ANY DAMAGES CAUSED BY LANDSCAPE ACTIVITIES SHALL BE REPLACED BY THE CONTRACTOR AT NO ADDITIONAL COST TO THE OWNER.

4. PROTECT ALL INSTALLED OR EXISTING IMPROVEMENTS. DAMAGES CAUSED BY LANDSCAPE/INSTALLATION ACTIVITIES SHALL BE REPLACED BY THE CONTRACTOR AT NO ADDITIONAL COST TO THE OWNER.

5. ALL TURF AREAS SHALL RECEIVE DOLOMITIC LIME AND PRE PLANT FERTILIZER APPLICATIONS PRIOR TO INSTALLATION OF SOD, AS SPECIFIED.

6. CONTRACTOR IS RESPONSIBLE FOR VERIFYING QUANTITIES OF PLANT MATERIALS AND IMPROVEMENTS SHOWN. ACTUAL QUANTITIES AND MEASUREMENT ON DRAWINGS TAKE PRECEDENCE OVER TABLE QUANTITIES. NOTIFY LANDSCAPE ARCHITECT OF ANY DISCREPANCIES.

7. PROVIDE A 4" BRIDGEN STEEL EDGING, 3/16" THICK (OR APPROVED EQUAL) ALL SOD LOCATIONS WHERE PLANTING BED ADJOINS SOD AREA. LAYOUT SHALL BE APPROVED BY LANDSCAPE ARCHITECT OR OWNER'S REPRESENTATIVE.

8. THE LANDSCAPE CONTRACTOR SHALL BE RESPONSIBLE TO SEED AND RESTORE ALL DISTURBED AREAS BACK TO ORIGINAL OR FINISH GRADE ELEVATIONS.

PLANT MATERIAL SCHEDULE

KEY	TYPE	SPACING	SIZE	COMMENTS
	CANOPY TREES	30'-35' O.C.	3"-4" CAL	B & B
	ORNAMENTAL TREES	10'-12' O.C.	2"-3" CAL	B & B
	EVERGREEN TREES	8'-10' O.C.	8'-10' HEIGHT	B & B
	ORNAMENTAL SHRUBS	4'-6' O.C.	2'-3' SPREAD	3-5 GAL CONTAINER
	EVERGREEN SHRUBS	3'-4' O.C.	2'-3' SPREAD	3-5 GAL CONTAINER
	EVERGREEN PYRAMIDAL TREES	3'-4' O.C.	3'-4' HEIGHT	3-5 GAL CONTAINER
	CLIMBING VINES	8'-10' O.C.	-	1 GAL CONTAINER
	GROUNDCOVER	12"-18" O.C.	-	1 GAL CONTAINER
	SOD TURF	-	-	BLUE / FESCUE BLEND
		-	-	-

HUGHES GROUP ARCHITECTS
45640 HELLOW POND PLAZA
STERLING, VIRGINIA 20164
703.437.6400

STADIUM SPECIALIST:
SPORTS PLAN STUDIO
1507 Swift, Suite 201
Kansas City, MO 641 14
816.842.3300

PLAY/LANDSCAPE ARCHITECT:
JEFFREY L. BRUCE & CO.
1507 Swift St. Suite 204
N. Kansas City, MO 64116
816.842.8899

CIVIL:
DELON HAMPTON & ASSOCIAT
900 E Street N.W.
Suite 720 North Lobby
Washington, DC 20001
202.898.1999

STRUCTURAL:
BRANDES & CASSAGNOL ENGINEERS, P.C.
1411 K St. NW Suite 830
Washington, DC 20005
202.393.1360

MECHANICAL/ELECTRICAL/PLUMBING
JOHN J. CHRISTIE & ASSOC., P.
8280 Colesville Road, Suite 400
Silver Spring, Maryland 20910
301.608.0505

GEORGETOWN UNIVERSITY MULTI-SPORT FACILITY

WASHINGTON, D.C.

OLD GEORGETOWN ACT - PERMIT REVIEW SUBMISSION

REVISIONS:


ISSUES:
03-22-06 DESIGN DEVELOPMENT - PHASE I

STAMP AND SEAL:


DATE: 8-16-06 SCALE: 1" = 30' -0"

PROJECT NO.: 0409


SHEET: L - 102

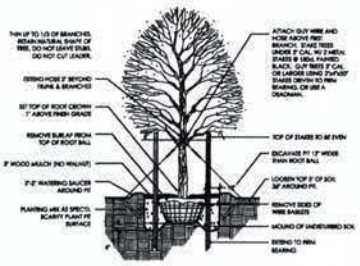


1 TYPICAL TREE PLANTING
NTS

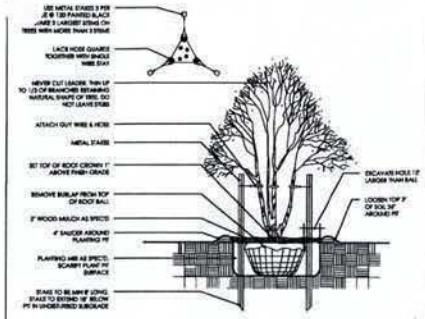


2 TYPICAL MULTI-STEM TREE PLANTING
NTS

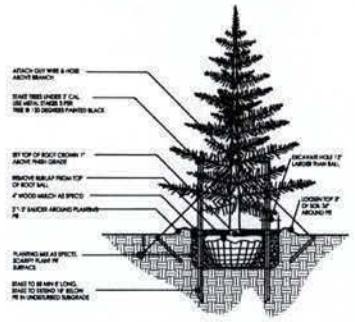


3 EVERGREEN TREE PLANTING
NTS

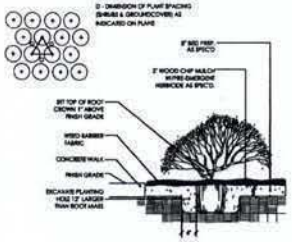


4 TYPICAL SHRUB PLANTING
NTS

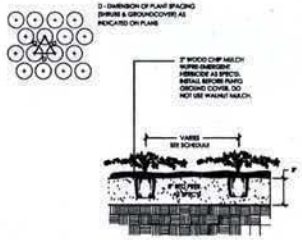

5 TYPICAL GROUNDCOVER PLANTING
NTS

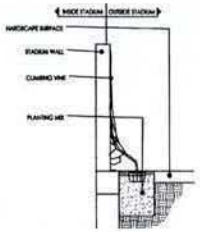


6 CLIMBING VINE PLANTING
NTS

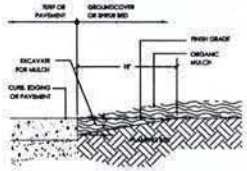

7 PLANTING BED CONCRETE EDGER
NTS

8 -
NTS

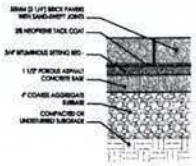

9 BRICK PAVER ON ASPHALT
3" = 1'-0"

10 -
NTS

11 -
NTS

12 -
NTS

HUGHES GROUP ARCHITECTS
45640 WILLOW POND PLAZA
STERLING, VIRGINIA 20164
703.437.6600

STADIUM SPECIALIST:
SPORTS PLAN STUDIO
1807 Swift, Suite 220
Kansas City, MO 64116
816.842.5300

TURFS/LANDSCAPE ARCHITECT:
JEFFREY L. BRUCE & CO.
1807 Swift St., Suite 300
N. Kansas City, MO 64116
816.842.8899

CIVIL:
DELON HAMPTON & ASSOCI
800 K Street N.W.
Suite 700 North Lobby
Washington, DC 20001
202.898.1999

STRUCTURAL:
BRANDES & CASSAGNOL ENGINEERS, P.C.
1411 K St. NW Suite 850
Washington, DC 20005
202.393.1360

MECHANICAL/ELECTRICAL/PLUMBING
JOHN J. CHRISTIE & ASSOC.,
8380 Colesville Road, Suite 400
Silver Spring, Maryland 20910
301.608.0000

GEORGETOWN UNIVERSITY MULTI-SPORT FACILITY

WASHINGTON, D.C.

OLD GEORGETOWN ACT - PERMIT REVIEW SUBMISSION

REVISIONS:

ISSUED:
03-22-06 DESIGN DEVELOPMENT - PHASE II

STAMP AND SEAL:

DATE: 6-14-05

SCALE:

PROJECT NO.
0409

SHEET:
L - 104

GEORGETOWN UNIVERSITY MULTI-SPORT FACILITY

WASHINGTON, D.C.
OLD GEORGETOWN ACT - PERMIT REVIEW SUBMISSION

ARCHITECTURAL SITE PLAN - PHASE 3

PROJECT NO. 0409

SHEET A-001

HUGHES GROUP ARCHITECTS

04 LETTER DETAIL
NOT DRAWN TO SCALE

03 SOCCER FIELD LAYOUT
1/32"=1'-0"

02 FOOTBALL FIELD LAYOUT
1/32"=1'-0"

01 LACROSSE FIELD LAYOUT
1/32"=1'-0"

HUGHES GROUP ARCHITECTS
45640 WILLOW POND PLAZA
STERLING, VIRGINIA 20164
703.437.4600

CIVIL:
DELON HAMPTON & ASSOCIATES
8403 Colesville Road
Suite 800
Silver Spring, MD 20910
301.585.0100

STRUCTURAL:
BRANDES & CASSAGNOL ENGINEERS, P.C.
1611 K St. NW Suite 830
Washington, DC 20005
202.393.1360

MECHANICAL/ELECTRICAL/PLUMBING
JOHN J. CHRISTE & ASSOC., P.C.
8380 Colesville Road, Suite 450
Silver Spring, Maryland 20910
301.608.0008

SPORTS CONSULTANT
SPORTS PLAN STUDIO
1907 Swift, Suite 200
Kansas City, MO 64116
816.842.5200

TURF/LANDSCAPE ARCHITECT
JEFFREY L. BRUCE & CO.
1907 Swift St. Suite 204
N. Kansas City, MO 64116
816.842.8999

LIGHTING DESIGN
HORTON LEES BROGDEN
200 Park Avenue South
Suite 1401
New York, NY 10003
212.674.8080

ACOUSTICS
BAI
45004 Speedway
Austin, Texas 78751
512.474.3464

GEORGETOWN UNIVERSITY MULTI-SPORT FACILITY

WASHINGTON, D.C.
OLD GEORGETOWN ACT - PERMIT REVIEW SUBMISSION

FIELD LAYOUT (FOR INFORMATION ONLY)


REVISIONS:

ISSUES:

STAMP AND SEAL:

INTERIM REVIEW ONLY
These documents are incomplete, and are released for interim review only, and are not intended for regulatory approval, bidding, permit, or construction purposes.

DATE: 6-14-05
SCALE: 1/32"=1'-0"
PROJECT NO.: 0409
SHEET: A-002

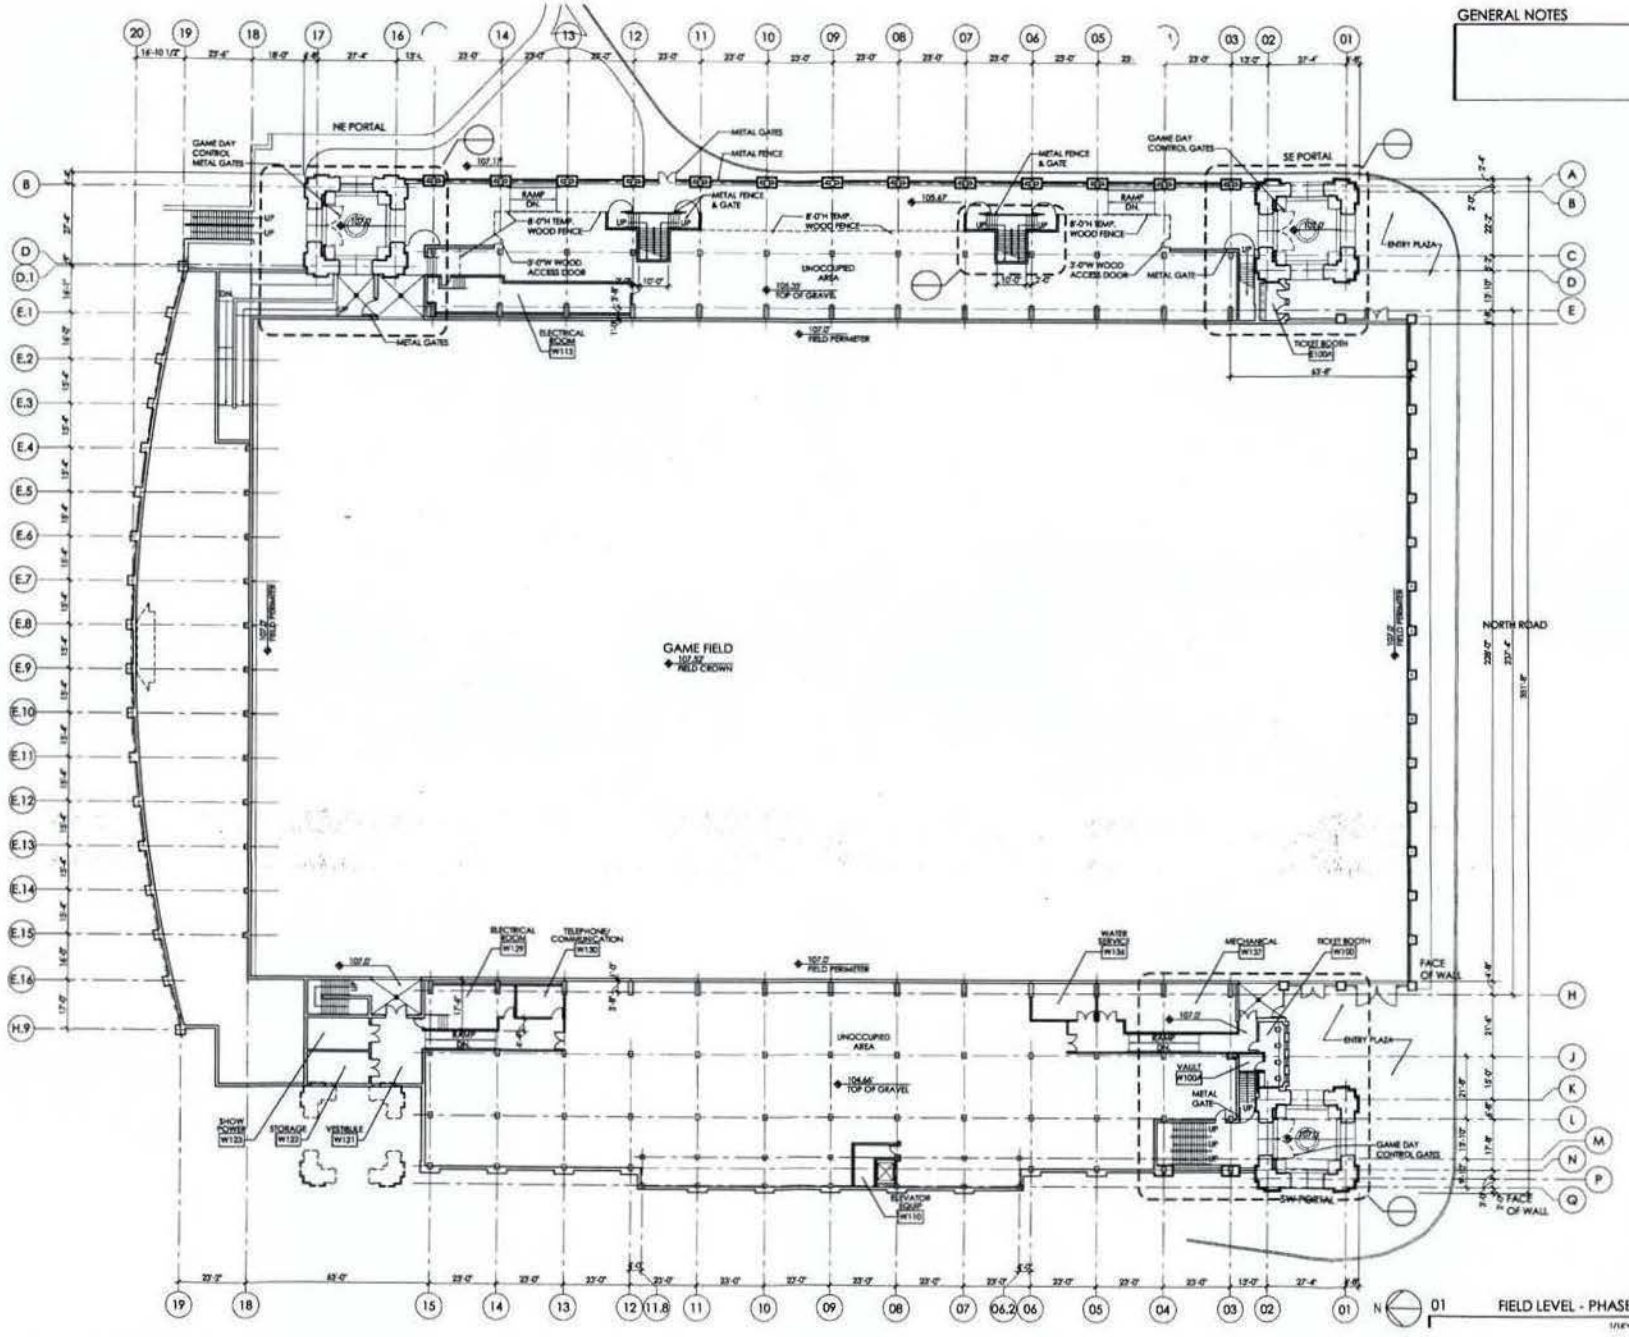

HUGHES GROUP ARCHITECTS
4340 WILLOW POND PLAZA
STERLING, VIRGINIA 20164
703.437.6400

CIVIL
DELON HAMPTON & ASSOCIATES
5600 Crossroads Road
Suite 600
Silver Spring, MD 20910
301.380.2155

STRUCTURAL
BRANDES & CASSAGNOL ENGINEERS, P.C.
1411 K St. NW Suite 800
Washington, DC 20005
202.393.1360

MECHANICAL/ELECTRICAL/PLUMBING
JOHN J. CHRISTE & ASSOC., P.C.
8280 Crossroads Road, Suite 400
Silver Spring, Maryland 20910
301.608.0060

SPORTS CONSULTANT
SPORTS PLAN STUDIO
1700 Swift, Suite 200
Kansas City, MO 64116
816.842.3289

TURF/LANDSCAPE ARCHITECT
JEFFREY L. BRUCE & CO.
1800 Swift St., Suite 204
N. Kansas City, MO 64116
816.842.8899

LIGHTING DESIGN
HORTON LEES BROGDEN
200 Park Avenue South
Suite 1401
New York, NY 10003
212.674.5390

ACOUSTICS
BAI
4000A Speedway
Austin, Texas 78751
512.476.3441

GEORGETOWN UNIVERSITY MULTI-SPORT FACILITY

WASHINGTON, D.C.
OLD GEORGETOWN ACT - PERMIT REVIEW SUBMISSION

FIELD LEVEL - PHASE 2


REVISIONS

ISSUE

STAMP AND SEAL

INTERIM REVIEW ONLY
These documents are incomplete and are released for interim review only and are not intended for regulatory approvals, bidding, permit, or construction purposes.

DATE 6-14-05
SCALE 1/16"=1'-0"
PROJECT NO. 0409
SHEET A-101

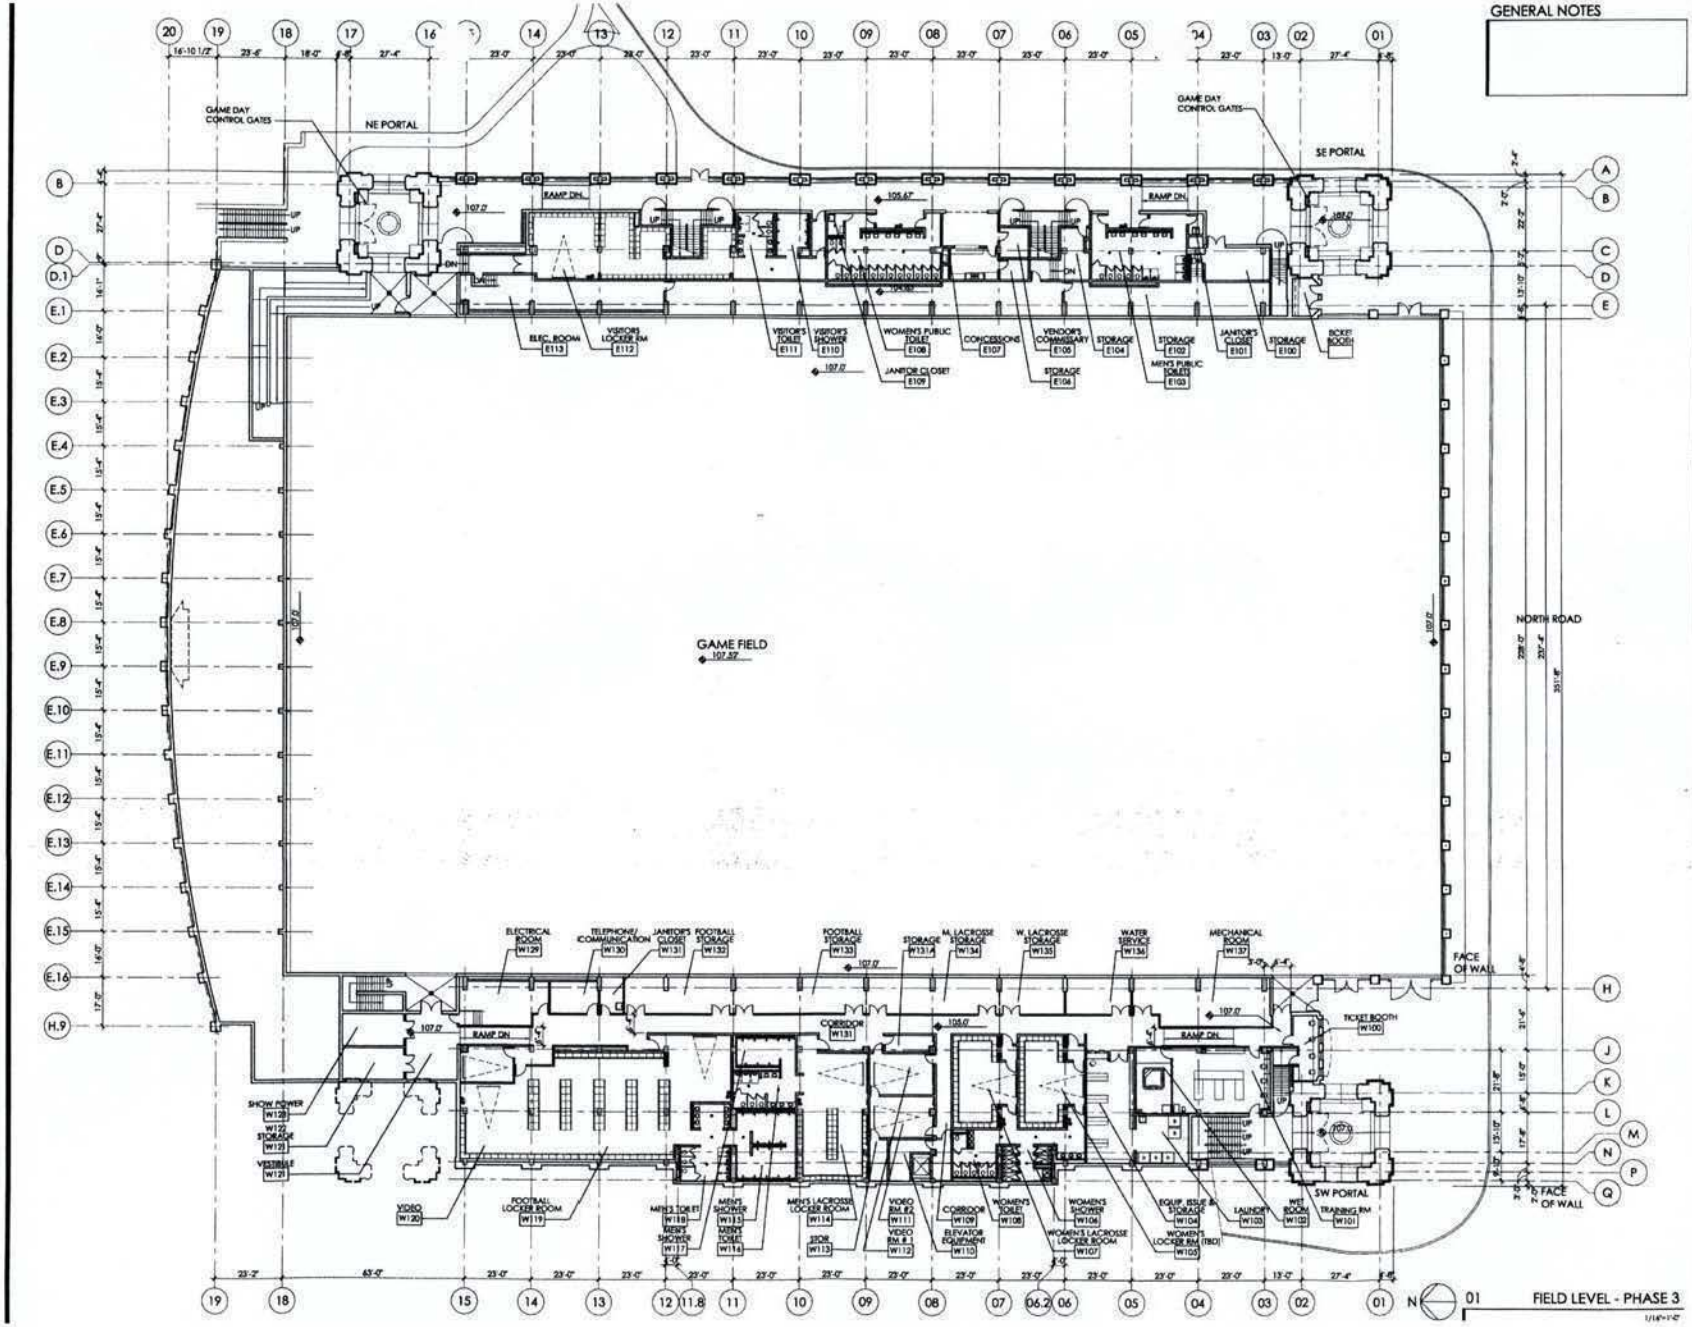

HUGHES GROUP ARCHITECTS
4564D WILLOW POND PLAZA
STERLING, VIRGINIA 20164
703.437.6600

CIVIL:
DELON HAMPTON & ASSOCIATES
8403 Colesville Road
Suite 630
Silver Spring, MD 20910
301.585.0100

STRUCTURAL:
BRANDES & CASSAGNOL ENGINEERS, P.C.
1411 K St. NW Suite 830
Washington, DC 20005
202.393.1360

MECHANICAL/ELECTRICAL/PLUMBING:
JOHN J. CHRISTIE & ASSOC., P.C.
8280 Colesville Road, Suite 400
Silver Spring, Maryland 20910
301.608.0305

SPORTS CONSULTANT:
SPORTS PLAN STUDIO
1909 Swift, Suite 200
Kansas City, MO 64116
816.842.3200

TURF/LANDSCAPE ARCHITECT:
JEFFREY L. BRUCE & CO.
1909 Swift St. Suite 304
N. Kansas City, MO 64116
816.842.8999

LIGHTING DESIGN:
HORTON LEES BROGDEN
220 Park Avenue South
Suite 1401
New York, NY 10003
212.674.5880

ACOUSTICS:
BAI
4006 Speedway
Austin, Texas 78751
512.476.3444

GEORGETOWN UNIVERSITY MULTI-SPORT FACILITY

WASHINGTON, D.C.
OLD GEORGETOWN ACT - PERMIT REVIEW SUBMISSION

FIELD LEVEL - PHASE 3


REVISIONS:

ISSUES:


STAMP AND SEAL:

INTERIM REVIEW ONLY
These documents are incomplete, and are released for interim review only and are not intended for regulatory approval, bidding, permit, or construction purposes.

DATE: 8-16-02
SCALE: 1/16"=1'-0"
PROJECT NO.: 0409
SHEET: A-102

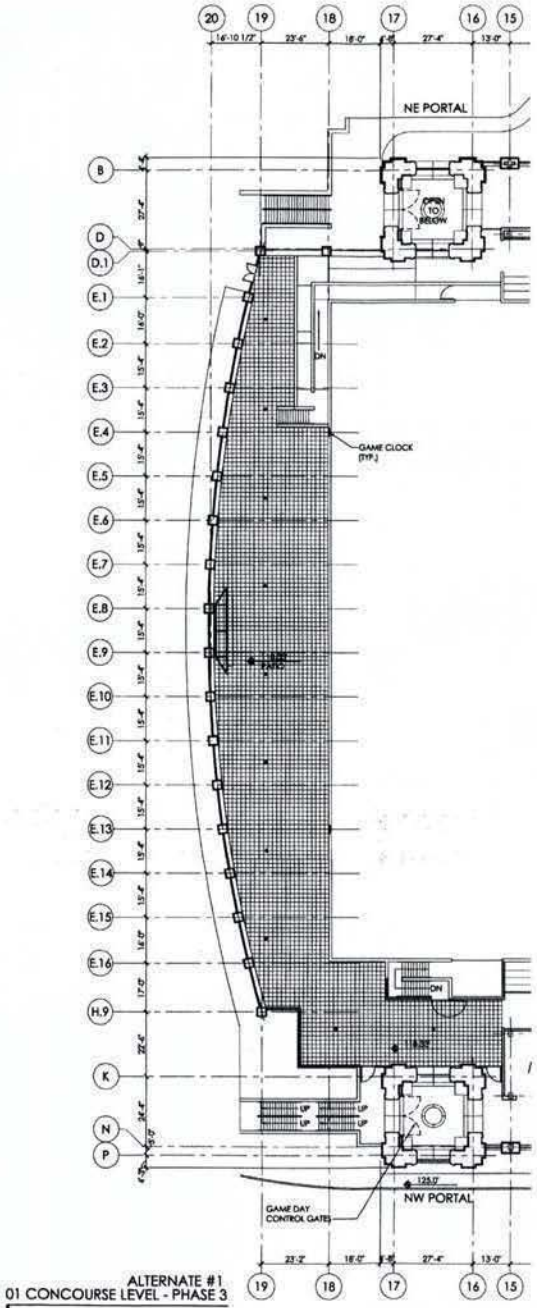

ALTERNATE #1
01 CONCOURSE LEVEL - PHASE 3
1/16"=1'-0"

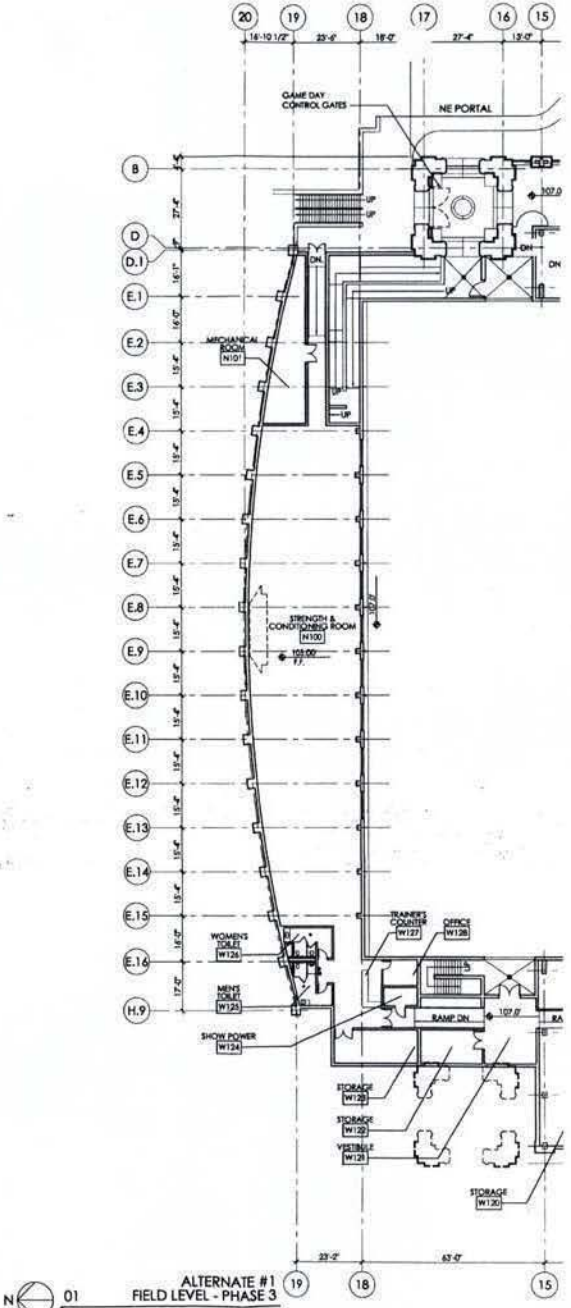

N 01 ALTERNATE #1
FIELD LEVEL - PHASE 3
1/16"=1'-0"

HUGHES GROUP ARCHITECTS
4564D WILLOW POND PLAZA
STERLING, VIRGINIA 20164
703.437.6600

CIVIL:
DELON HAMPTON & ASSOCIATES
8403 Colesville Road
Suite 600
Silver Spring, MD 20910
301.585.0100

STRUCTURAL:
BRANDES & CASSAGNOL ENGINEERS, P.C.
1411 K St. NW Suite 830
Washington, DC 20005
202.393.1360

MECHANICAL/ELECTRICAL/PLUMBING
JOHN J. CHRISTIE & ASSOC., P.C.
8280 Colesville Road, Suite 400
Silver Spring, Maryland 20910
301.608.0005

SPORTS CONSULTANT
SPORTS PLAN STUDIO
1909 Swift, Suite 200
Kansas City, MO 64116
816.842.0300

SURVEY/LANDSCAPE ARCHITECT:
JEFFREY L. BRUCE & CO.
1909 Swift St. Suite 304
N. Kansas City, MO 64116
816.842.8999

LIGHTING DESIGN
HORTON LEES BROGDEN
200 Park Avenue South
Suite 1401
New York, NY 10003
212.674.5580

ACOUSTICS
BAI
40006 Speedway
Austin, Texas 78751
512.476.3464

GEORGETOWN UNIVERSITY MULTI-SPORT FACILITY

WASHINGTON, D.C.
OLD GEORGETOWN ACT - PERMIT REVIEW SUBMISSION

ALTERNATE #1
FIELD & CONCOURSE LEVELS - PHASE 3


REVISIONS:

ISSUES:

STAMP AND SEAL:

INTERIM REVIEW ONLY
These documents are incomplete, and are released for interim review only and are not intended for regulatory approval, bidding, permit, or construction purposes.

DATE: 6-16-05
SCALE: 1/16"=1'-0"
PROJECT NO: 0409
SHEET: A-102A

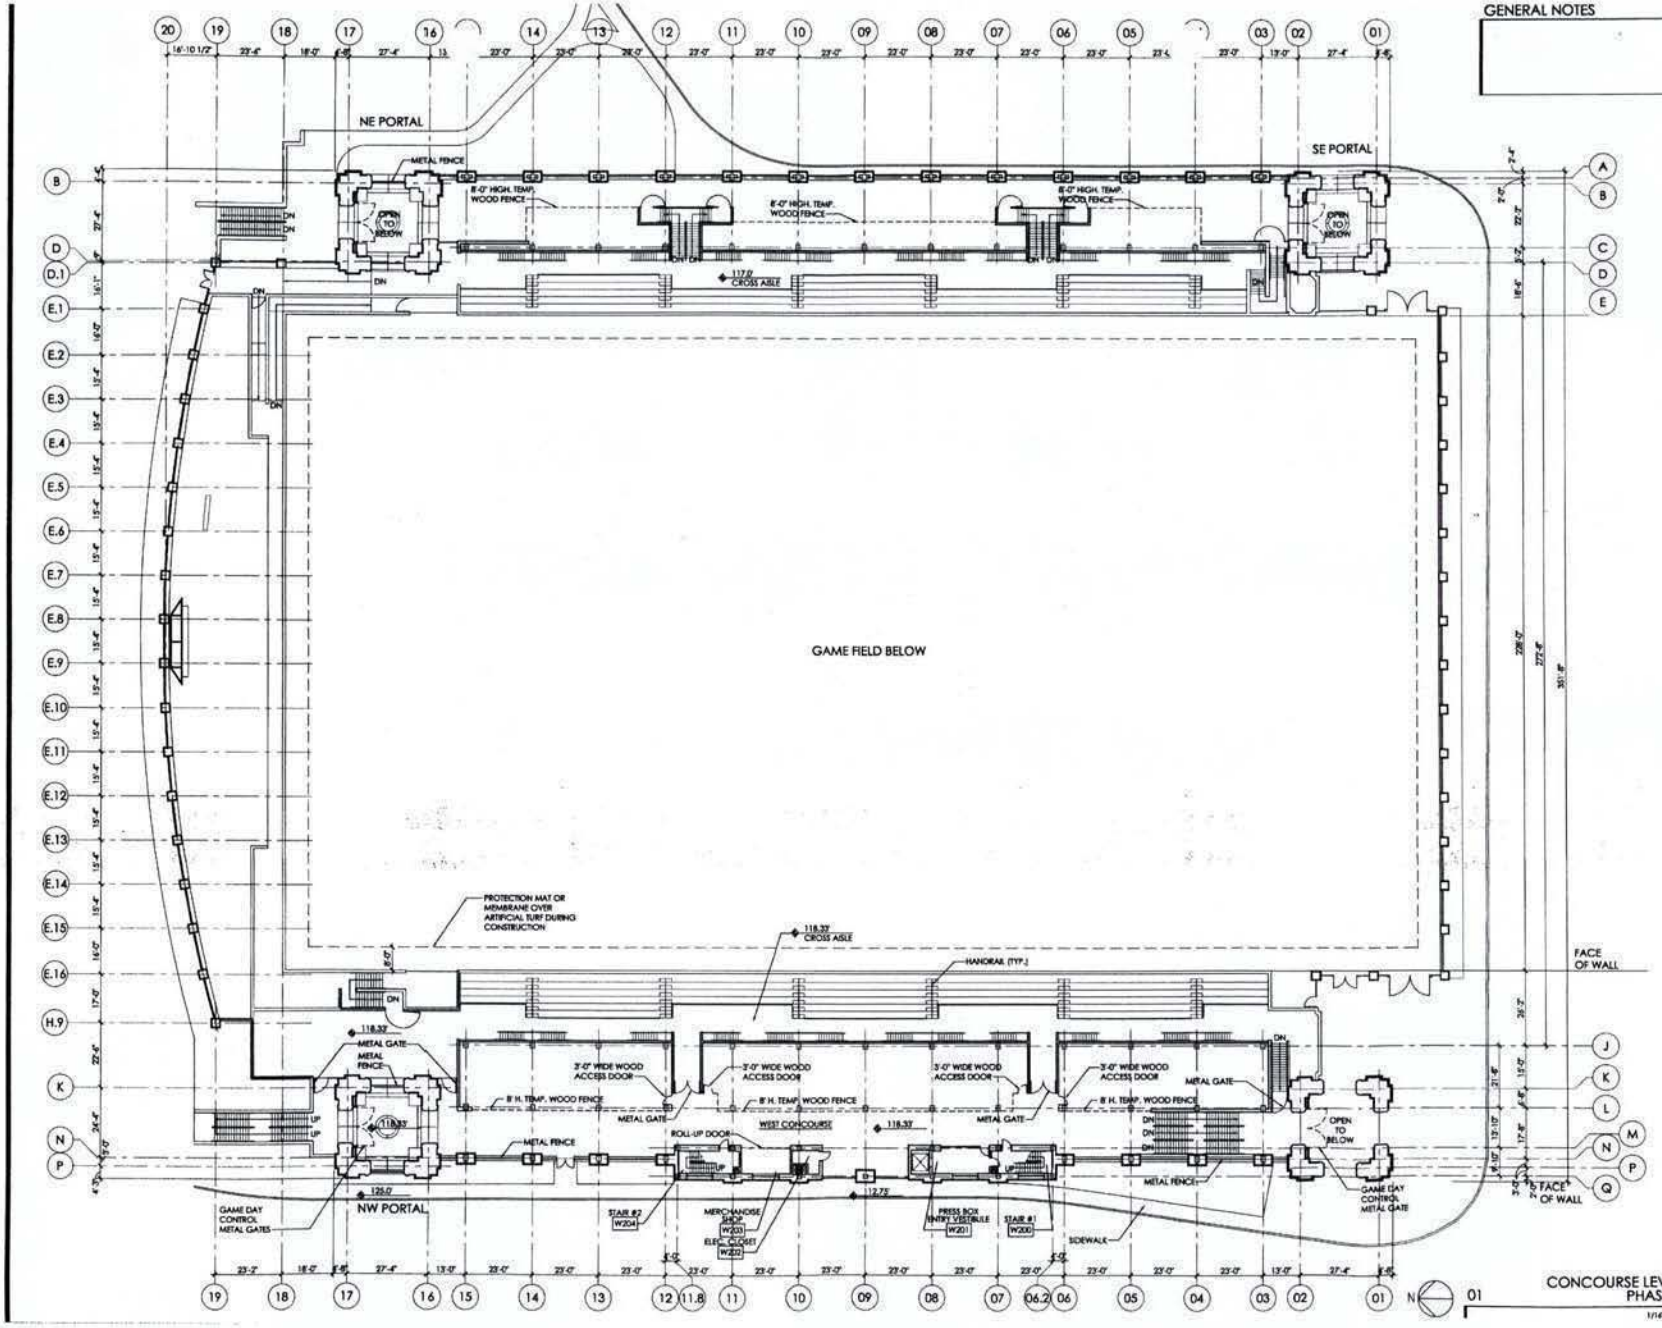

GENERAL NOTES

HUGHES GROUP ARCHITECTS
4540 WILLOW POND PLAZA
STERLING, VIRGINIA 20164
703.437.4600

CIVIL:
DELON HAMPTON & ASSOCIATES
8403 Colesville Road
Suite 400
Silver Spring, MD 20910
301.588.0100

STRUCTURAL:
BRANDES & CASSAGNOL ENGINEERS, P.C.
1411 K St. NW Suite 830
Washington, DC 20005
202.393.1360

MECHANICAL/ELECTRICAL/PLUMBING:
JOHN J. CHRISTIE & ASSOC., P.C.
8280 Colesville Road, Suite 400
Silver Spring, Maryland 20910
301.608.0205

SPORTS CONSULTANT:
SPORTS PLAN STUDIO
1907 Swift, Suite 201
Kansas City, MO 64116
816.842.5300

TURF/LANDSCAPE ARCHITECT:
JEFFREY L. BRUCE & CO.
1907 Swift St. Suite 204
N. Kansas City, MO 64116
816.842.8999

LIGHTING DESIGN:
HORTON LEES BROGDEN
200 Park Avenue South
Suite 1401
New York, NY 10003
212.674.5580

ACOUSTICS:
BAI
4000A Speedway
Austin, Texas 78751
512.476.3444

GEORGETOWN UNIVERSITY
MULTI-SPORT FACILITY
WASHINGTON, D.C.
OLD GEORGETOWN ACT - PERMIT REVIEW SUBMISSION

CONCOURSE LEVEL - PHASE 2


REVISIONS:

ISSUED:

STAMP AND SEAL:

INTERIM REVIEW ONLY
These documents are incomplete, and are released for interim review only and are not intended for regulatory approval, bidding, permit, or construction purposes.

DATE: 6-14-05
SCALE: 1/16"=1'-0"
PROJECT NO. 0409
SHEET: A-103

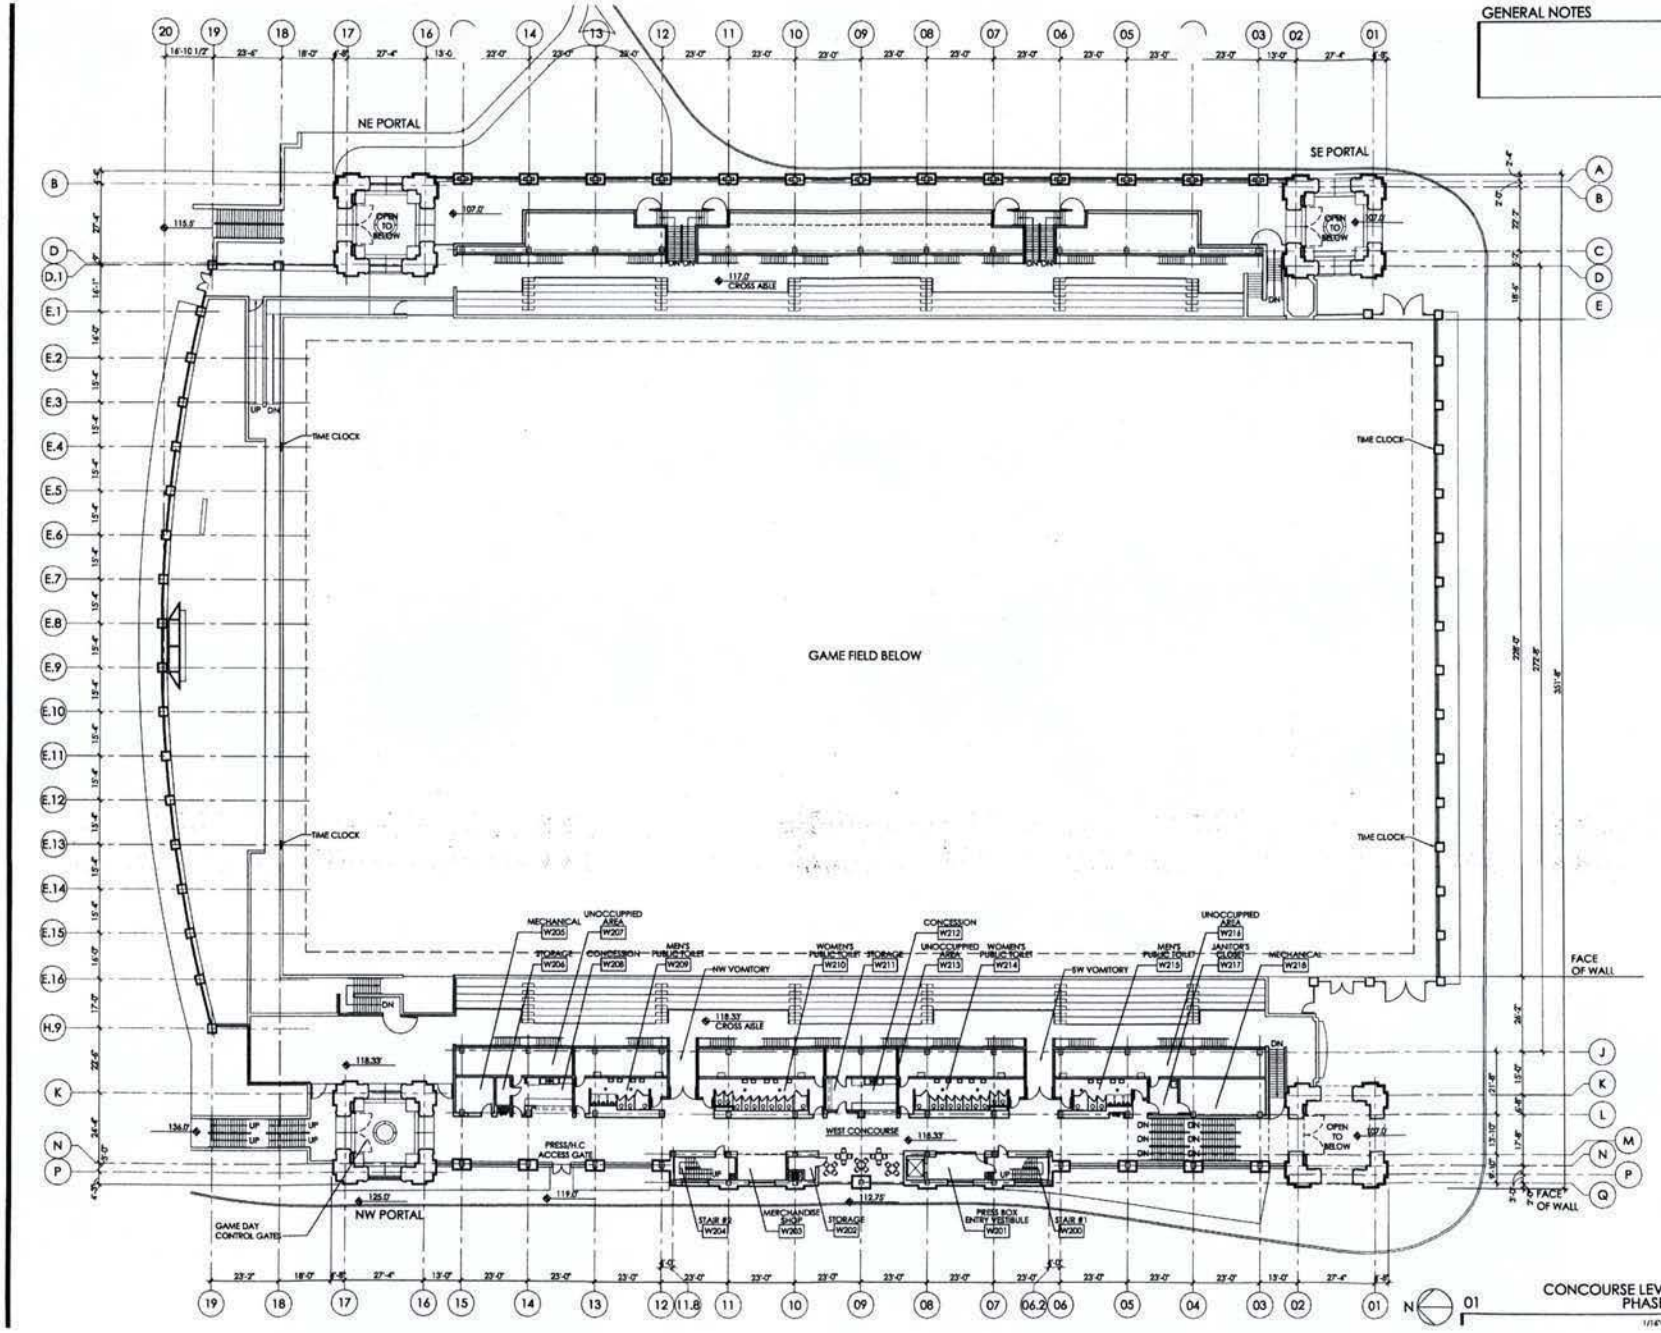

CONCOURSE LEVEL
PHASE 3

GENERAL NOTES

HUGHES GROUP ARCHITECTS
4560 WILLOW POND PLAZA
STERLING, VIRGINIA 20164
703.437.6600

CIVIL:
DELON HAMPTON & ASSOCIATES
6403 Colesville Road
Suite 600
Silver Spring, MD 20910
301.588.2100

STRUCTURAL:
BRANDES & CASSAGNOL ENGINEERS, P.C.
1411 K St. NW Suite 850
Washington, DC 20005
202.393.1360

MECHANICAL/ELECTRICAL/PLUMBING
JOHN J. CHRISTIE & ASSOC., P.C.
6380 Colesville Road, Suite 400
Silver Spring, Maryland 20910
301.608.0200

SPORTS CONSULTANT
SPORTS PLAN STUDIO
1907 Swift, Suite 200
Kansas City, MO 64116
816.842.5500

TURF/LANDSCAPE ARCHITECT:
JEFFREY L. BRUCE & CO.
1907 Swift St. Suite 304
N. Kansas City, MO 64116
816.842.8979

LIGHTING DESIGN
HORTON LEES BROGDEN
300 Park Avenue South
Suite 1401
New York, NY 10003
212.674.5080

ACOUSTICS
BAI
40004 Spanchway
Austin, Texas 78751
512.476.3444

GEORGETOWN UNIVERSITY MULTI-SPORT FACILITY

WASHINGTON, D.C.
OLD GEORGETOWN ACT - PERMIT REVIEW SUBMISSION

CONCOURSE LEVEL - PHASE 3


REVISIONS:

ISSUES:

STAMP AND SEAL:

INTERIM REVIEW ONLY
These documents are incomplete, and are released for interim review only and are not intended for regulatory approval, bidding, permit, or construction purposes.

DATE: 6-16-06
SCALE: 1/16"=1'-0"
PROJECT NO. 0409
SHEET: A-104

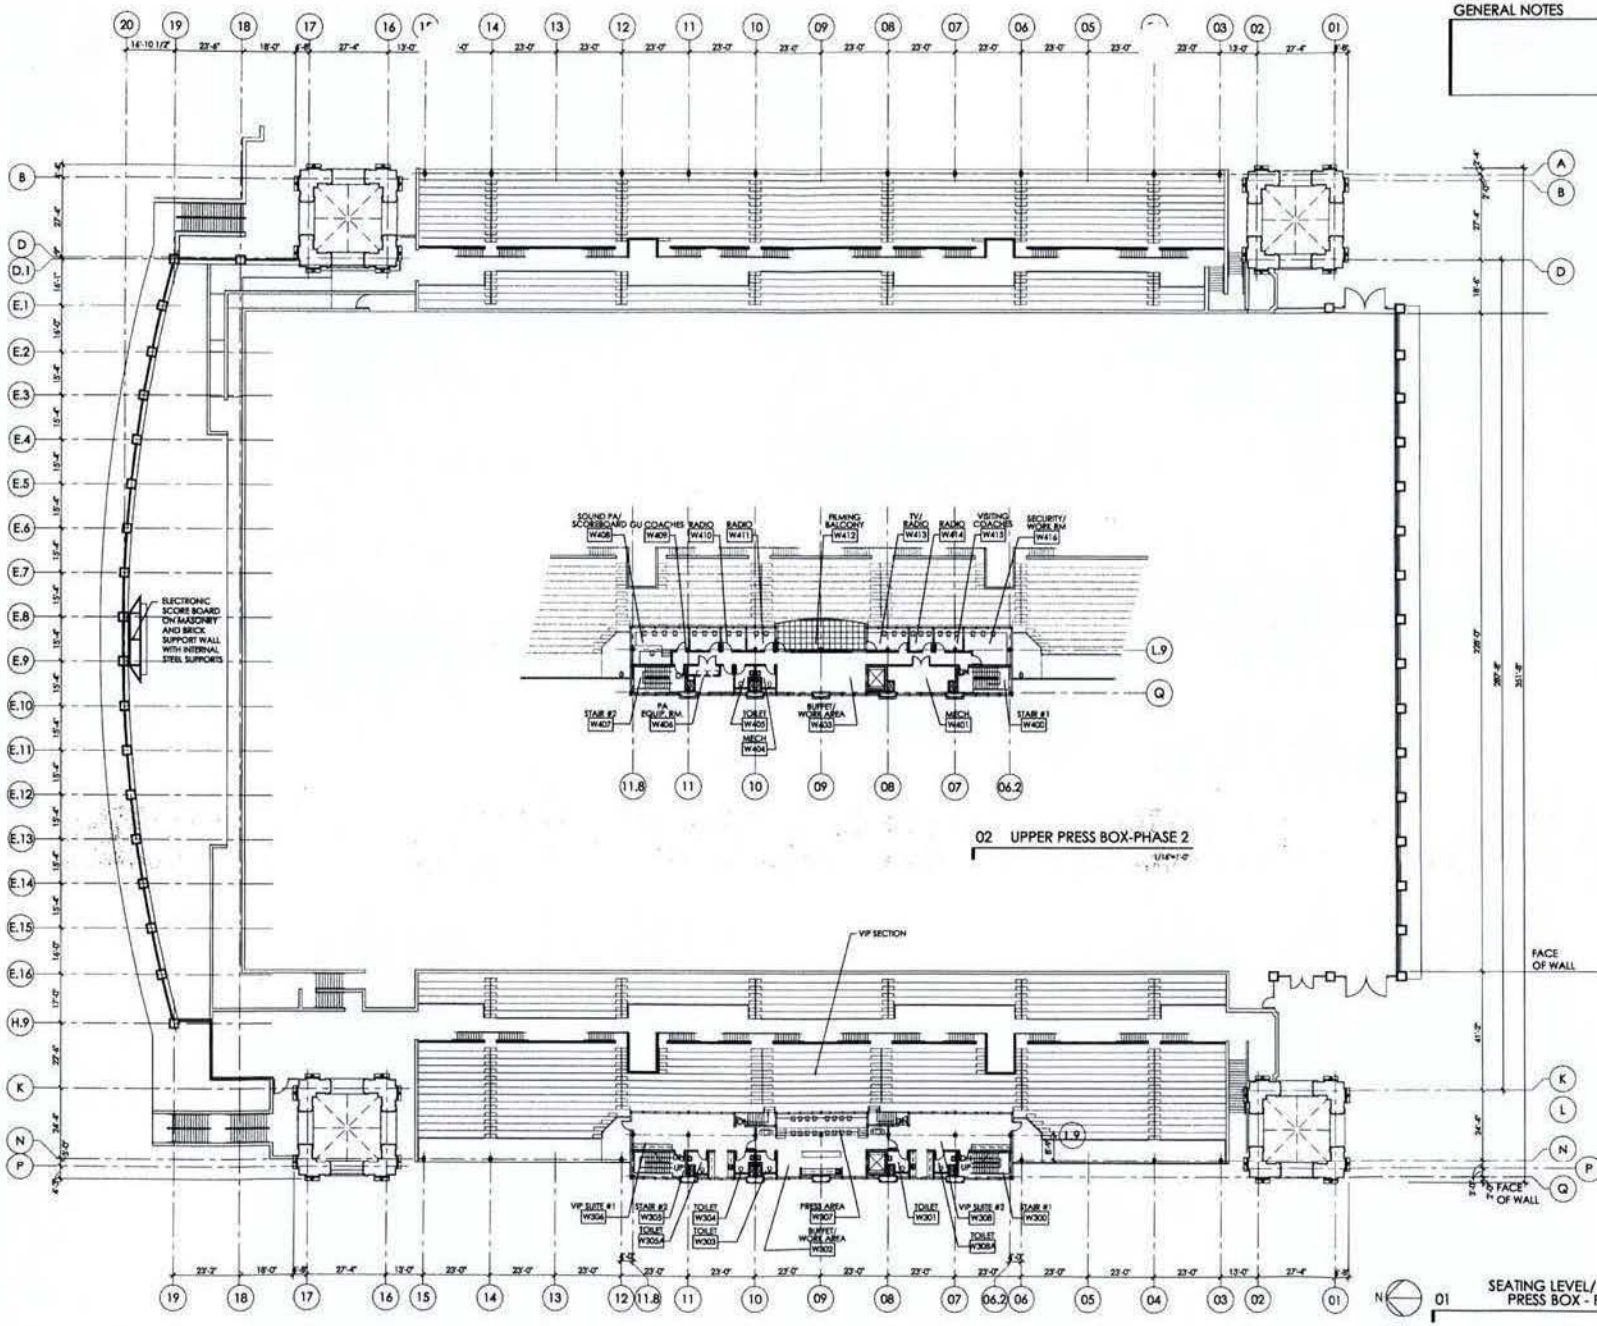

GENERAL NOTES

HUGHES GROUP ARCHITECTS
6640 WILLOW POND PLAZA
STERLING, VIRGINIA 20164
703.437.6400

CIVIL:
DELON HAMPTON & ASSOCIATES
8403 Colesville Road
Suite 600
Silver Spring, MD 20910
301.588.0100

STRUCTURAL:
BRANDES & CASSAGNOL ENGINEERS, P.C.
1411 K St. NW Suite 800
Washington, DC 20005
202.393.1360

MECHANICAL/ELECTRICAL/PLUMBING
JOHN J. CHRISTIE & ASSOC., P.C.
8080 Colesville Road, Suite 450
Silver Spring, Maryland 20910
301.608.0058

SPORTS CONSULTANT
SPORTS PLAN STUDIO
1907 Swift, Suite 102
Kansas City, MO 64116
816.842.3300

TURF/LANDSCAPE ARCHITECT
JEFFREY L. BRUCE & CO.
1907 Swift St. Suite 304
N. Kansas City, MO 64116
816.842.8999

LIGHTING DESIGN
HORTON LEES BROGDEN
200 Park Avenue South
Suite 1401
New York, NY 10003
212.674.3580

ACOUSTICS
BAI
45004 Sceneshifty
Austin, Texas 78751
512.474.3464

GEORGETOWN UNIVERSITY MULTI-SPORT FACILITY

WASHINGTON, D.C.
OLD GEORGETOWN ACT - PERMIT REVIEW SUBMISSION

SEATING LEVEL/LOWER & UPPER PRESSBOX PHASE 2


REVISIONS:

ISSUES:

STAMP AND SEAL:

INTERIM REVIEW ONLY
these documents are incomplete and are released for interim review only and are not intended for regulatory approval, building permit, or construction purposes.

DATE: 6-16-08
SCALE: 1/16"=1'-0"
PROJECT NO: 0409
SHEET: A-105

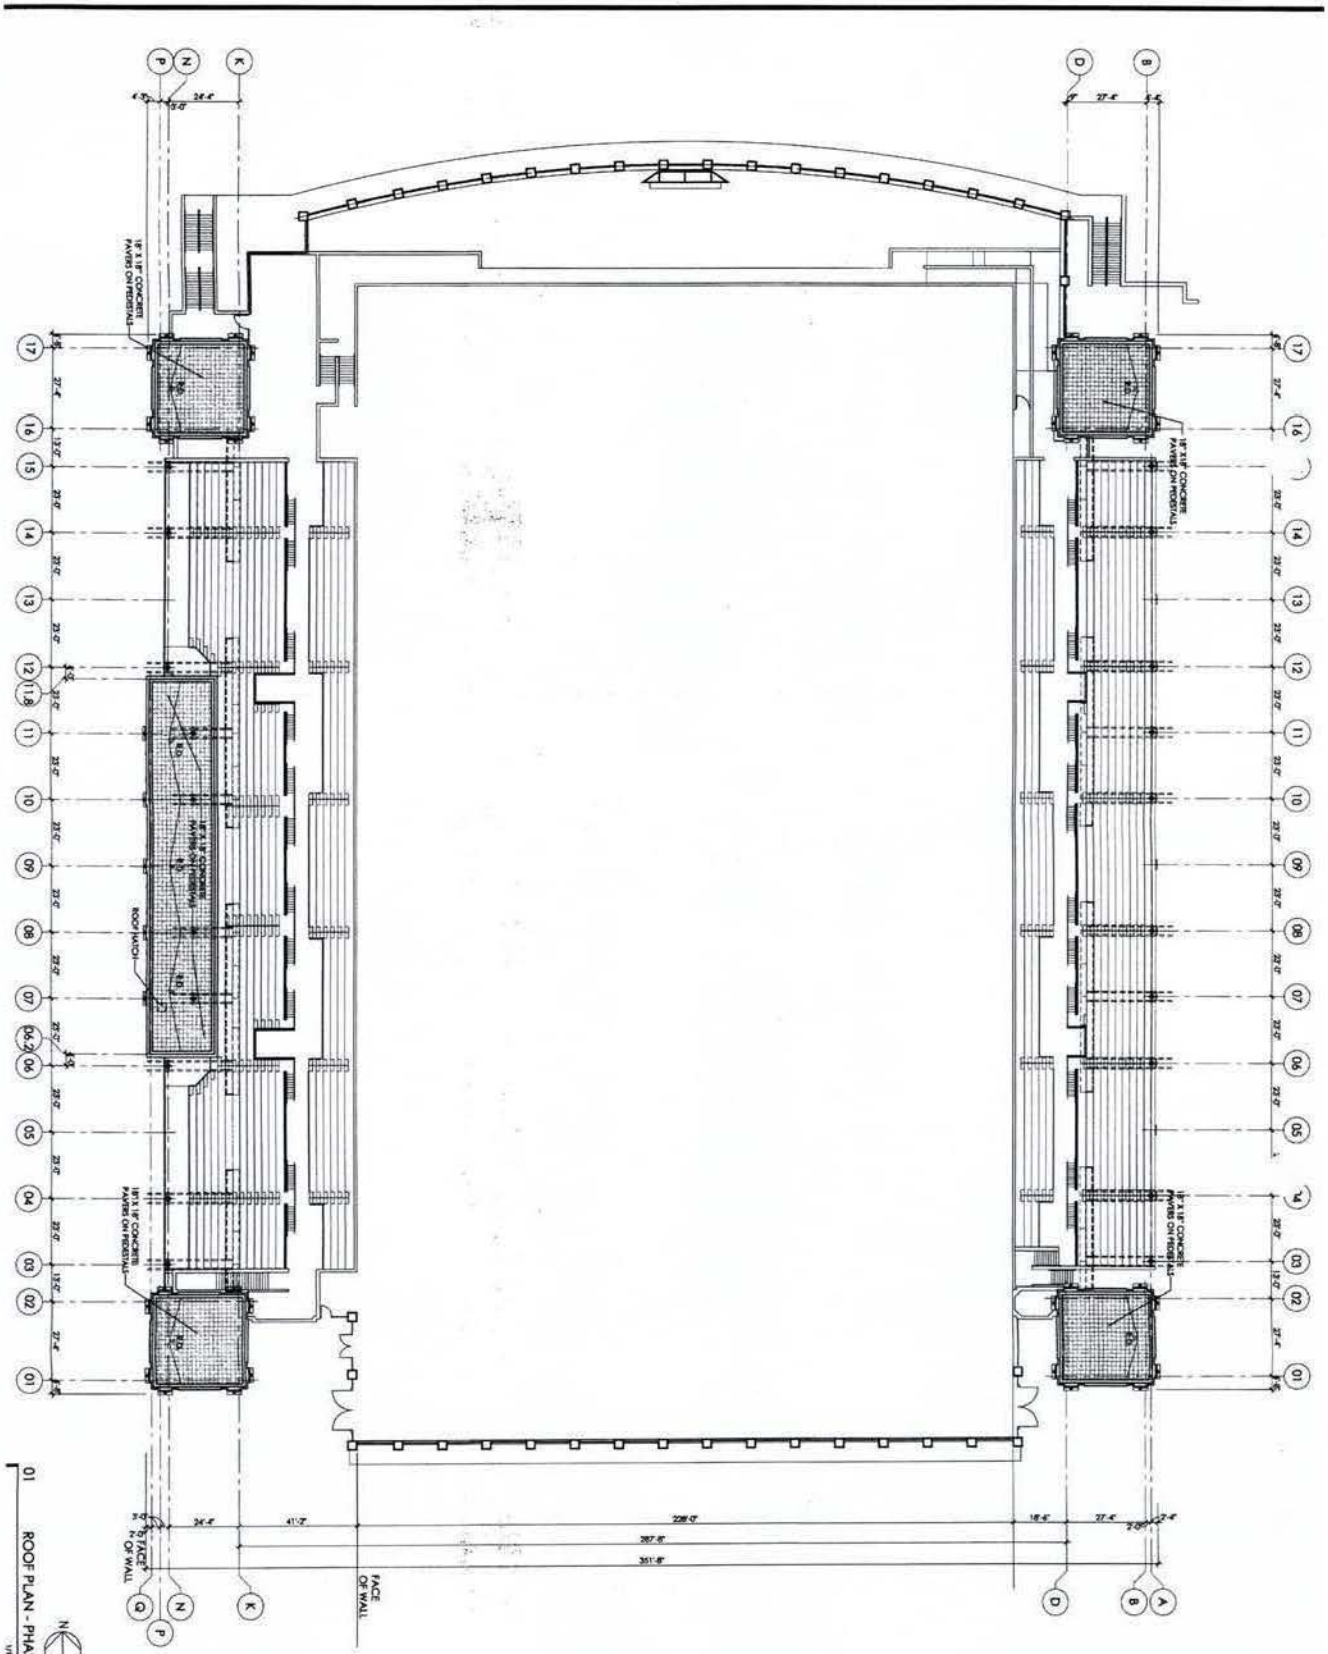

01 ROOF PLAN - PHASE 2

1/16"=1'-0"

GEORGETOWN UNIVERSITY MULTI-SPORT FACILITY

WASHINGTON, D.C.
OLD GEORGETOWN ACT - PERMIT REVIEW SUBMISSION

ROOF PLAN & DETAILS - PHASE 2

HUGHES GROUP ARCHITECTS

DELON HAMPTON & ASSOCIATES

BRANDES & CASSAGNOL

JOHN J. CHRISTIE & ASSOC., P.C.

SPORT PLAN STUDIO

JEFFREY L. BRUCE & CO.


HORTON LEES BROGDEN

DATE: 4-14-09
SCALE: 1/16"=1'-0"
PROJECT NO: 0409
SHEET: A-111

STAMP AND SEAL:


ISSUES:

REVISIONS:

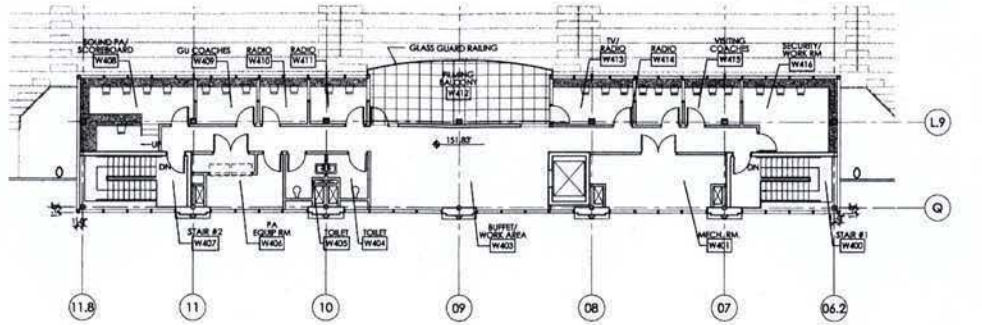


03 UPPER LEVEL PRESS BOX PHASE 2

1/8"=1'-0"

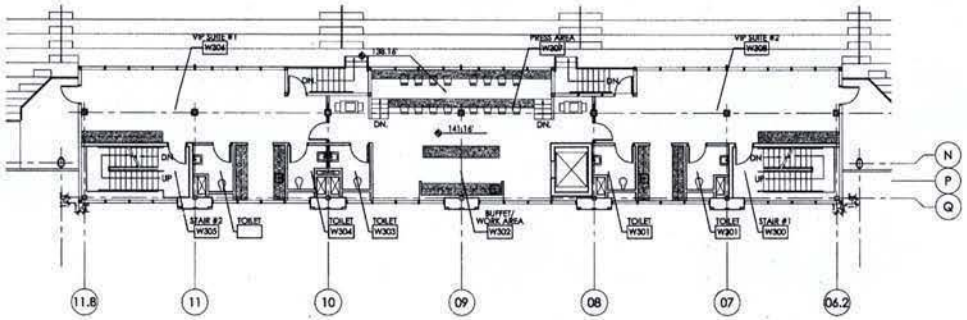


02 LOWER LEVEL PRESS BOX PHASE 2

1/8"=1'-0"

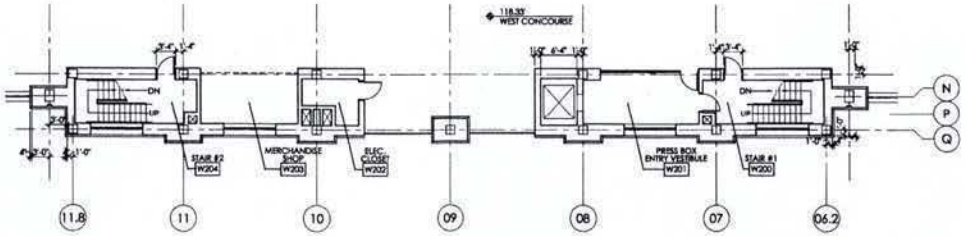

01 CONCOURSE LEVEL PHASE 2

1/8"=1'-0"

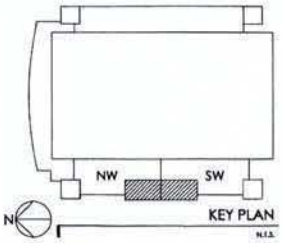

KEY PLAN

N.T.S.

HUGHES GROUP ARCHITECTS
45640 WILLOW POND PLAZA
STERLING, VIRGINIA 20164
703.437.6400

CIVIL:
DELON HAMPTON & ASSOCIATES
9400 Colesville Road
Suite 400
Silver Spring, MD 20910
301.680.0100

STRUCTURAL:
BRANDES & CASSAGNOL ENGINEERS, P.C.
1411 K St. NW Suite 830
Washington, DC 20005
202.393.1360

MECHANICAL/ELECTRICAL/PLUMBING
JOHN J. CHRISTIE & ASSOC., P.C.
9560 Colesville Road, Suite 400
Silver Spring, Maryland 20910
301.608.0002

SPORTS CONSULTANT
SPORTS PLAN STUDIO
1907 Swift, Suite 204
Kansas City, MO 64116
816.842.5220

SURF/LANDSCAPE ARCHITECT:
JEFFREY L. BRUCE & CO.
1901 Swift St. Suite 204
N. Kansas City, MO 64116
816.842.8999

LIGHTING DESIGN
HORTON LEES BROGDEN
200 Park Avenue South
Suite 1401
New York, NY 10003
212.674.5580

ACOUSTICS
BAI
4006 Speedway
Austin, Texas 78751
512.476.3444

GEORGETOWN UNIVERSITY MULTI-SPORT FACILITY

WASHINGTON, D.C.
OLD GEORGETOWN ACT - PERMIT REVIEW SUBMISSION

PRESS BOX - FIELD, CONCOURSE
LOWER & UPPER LEVELS - PHASE 2

REVISIONS:

STAMP AND SEAL:

INTERIM REVIEW ONLY


These documents are incomplete, and are released for interim review only and are not intended for regulatory approval, bidding, permit, or construction purposes

DATE: 6-16-05


SCALE: 1/8"=1'-0"

PROJECT NO. 0409

SHEET: A-121

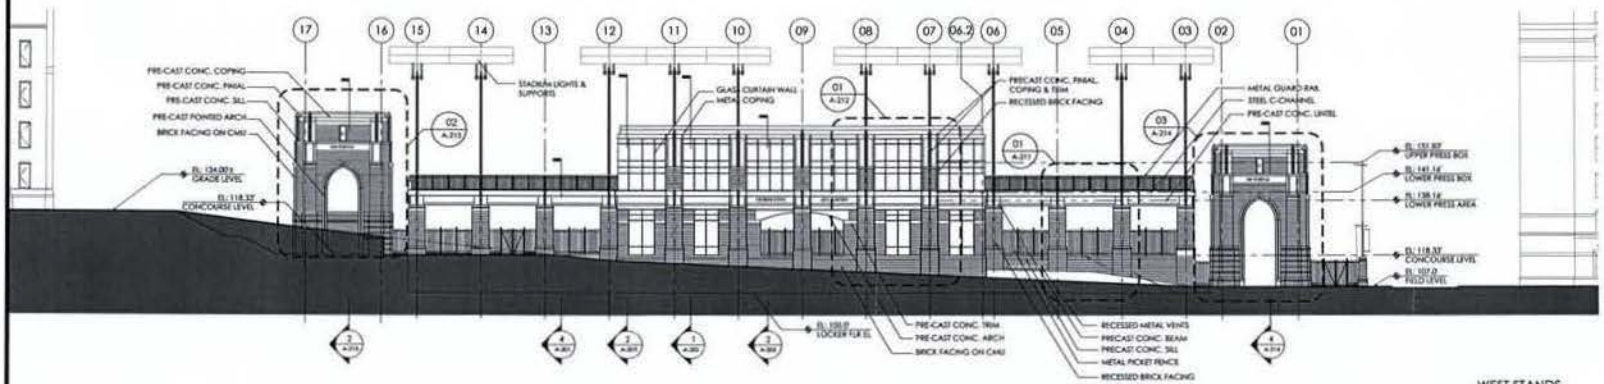

02 WEST STANDS WEST ELEVATION

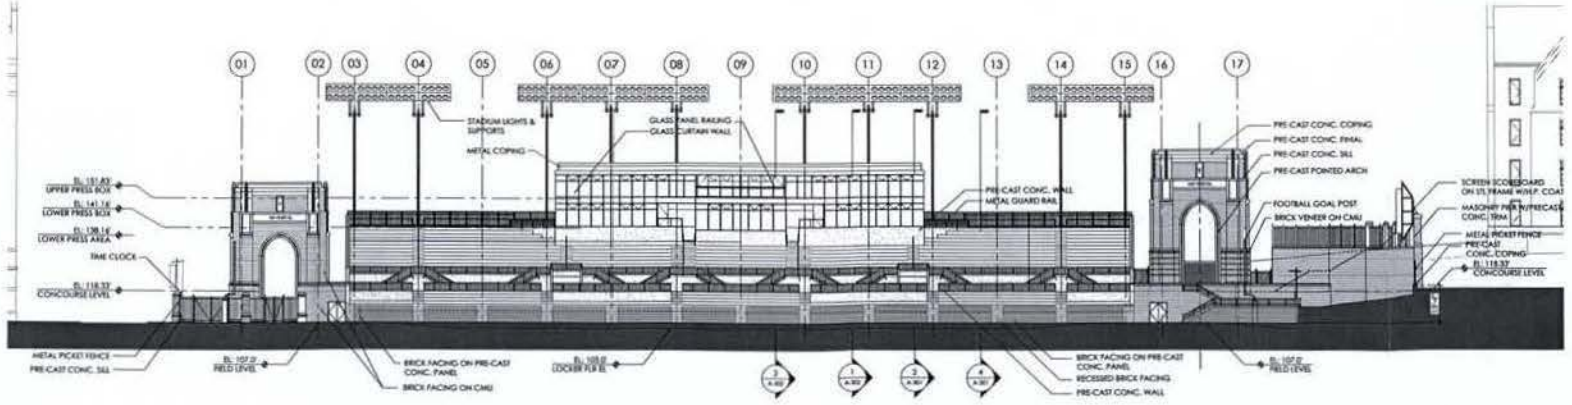

01 WEST STANDS FIELD ELEVATION

Copyright © 2005 by Hughes Group Architects

HUGHES GROUP ARCHITECTS
CIVIL:
DELON HAMPTON & ASSOCIATES
STRUCTURAL:
BRANDES & CASSAGNOL ENGINEERS, P.C.
MECHANICAL/ELECTRICAL/PLUMBING:
JOHN J. CHRISTIE & ASSOC., P.C.
SPORTS CONSULTANT:
SPORTS PLAN STUDIO
SUSTAINABLE/LIFE ARCHITECT:
JEFFREY L. BRUCE & CO.
LIGHTING DESIGN:
HORTON LEES BROGDEN
ACOUSTICS:
BAI

GEORGETOWN UNIVERSITY — MULTI-SPORT FACILITY

WASHINGTON, D.C.
OLD GEORGETOWN ACT - PERMIT REVIEW SUBMISSION

BUILDING ELEVATIONS - EAST & WEST

REVISIONS


ISSUES

STAMP AND SEAL


DATE: 6-14-06 SCALE: 1/16"=1'-0"

PROJECT NO: 0409


SHEET: A-201

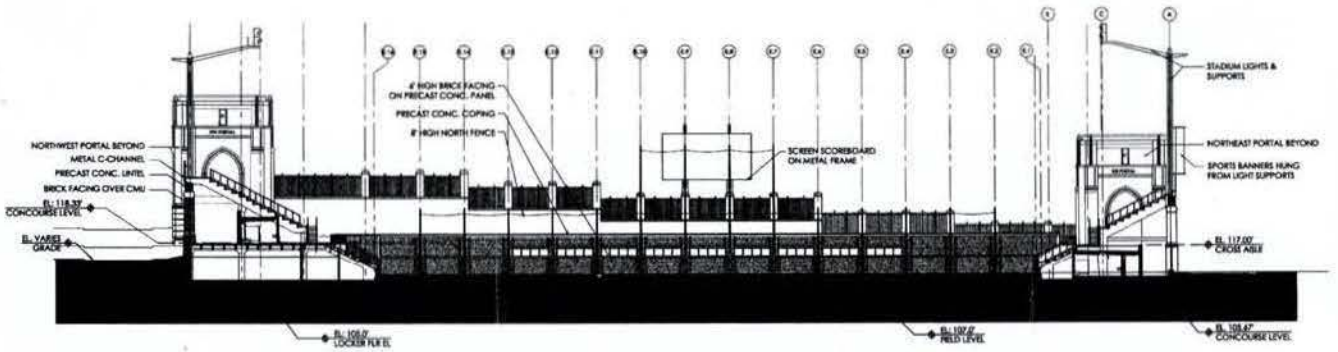

STRENGTH & FITNESS ALTERNATE
03 NORTH ELEVATION

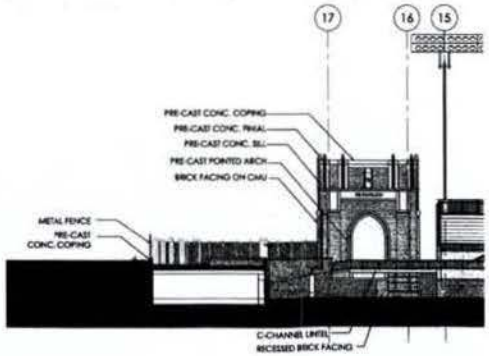

STRENGTH & FITNESS ALTERNATE
02 SECTION FACING EAST

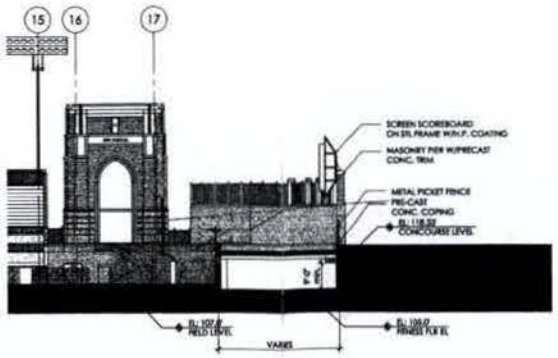

STRENGTH & FITNESS ALTERNATE
01 SECTION FACING WEST

HUGHES GROUP ARCHITECTS
45640 WILLOW POINT PLAZA
STERLING, VIRGINIA 20164
703-437-6600

CIVIL
DELON HAMPTON & ASSOCIATES
8403 Colesville Road
Suite 600
Silver Spring, MD 20910
301.585.0100

STRUCTURAL
BRANDES & CASSAGNOL ENGINEERS, P.C.
1411 K St. NW Suite 550
Washington, DC 20005
202.393.1360

MECHANICAL/ELECTRICAL/PLUMBING
JOHN J. CHRISTE & ASSOC., P.C.
8280 Colesville Road, Suite 400
Silver Spring, Maryland 20910
301.608.0500

SPORTS CONSULTANT
SPORTS PLAN STUDIO
1909 Wyatt, Suite 202
Kansas City, MO 64116
816.842.0220

TURF/LANDSCAPE ARCHITECT
JEFFREY L. BRUCE & CO.
1909 Wyatt St. Suite 304
N. Kansas City, MO 64116
816.842.8899

LIGHTING DESIGN
HORTON LEES BROGDEN
200 Park Avenue South
Suite 1401
New York, NY 10003
212.674.5880

ACOUSTICS
BAI
4006 Speedway
Austin, Texas 78751
512.474.2441

GEORGETOWN UNIVERSITY MULTI-SPORT FACILITY

WASHINGTON, D.C.
OLD GEORGETOWN ACT - PERMIT REVIEW SUBMISSION

BUILDING ELEVATIONS - EAST & WEST

REVISIONS:

ISSUES:


STAMP AND SEAL:

INTERIM REVIEW ONLY
These documents are incomplete, and are released for interim review only and are not intended for regulatory approval, bidding, permit, or construction purposes.

DATE: 6-16-08
SCALE: 1/16"=1'-0"


PROJECT NO. 0409

SHEET A-201A

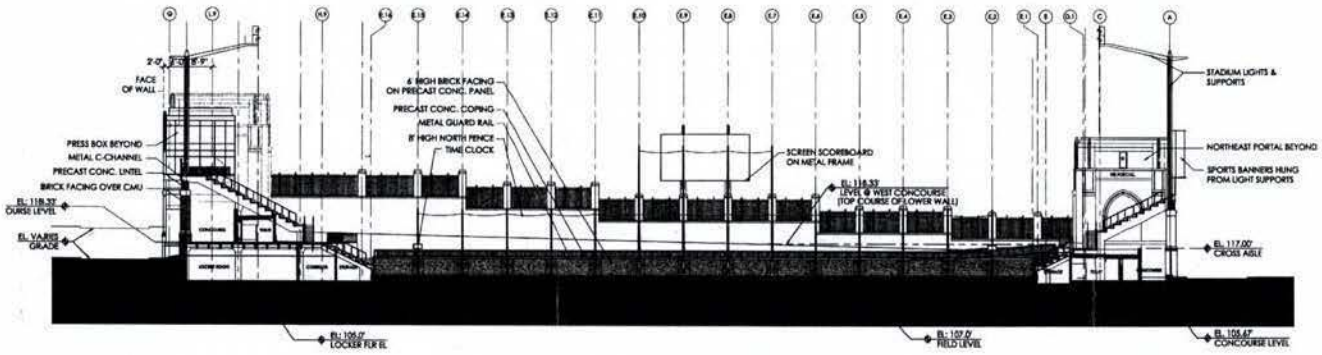

01 NORTH ELEVATION FIELD SIDE

1/16"=1'-0"

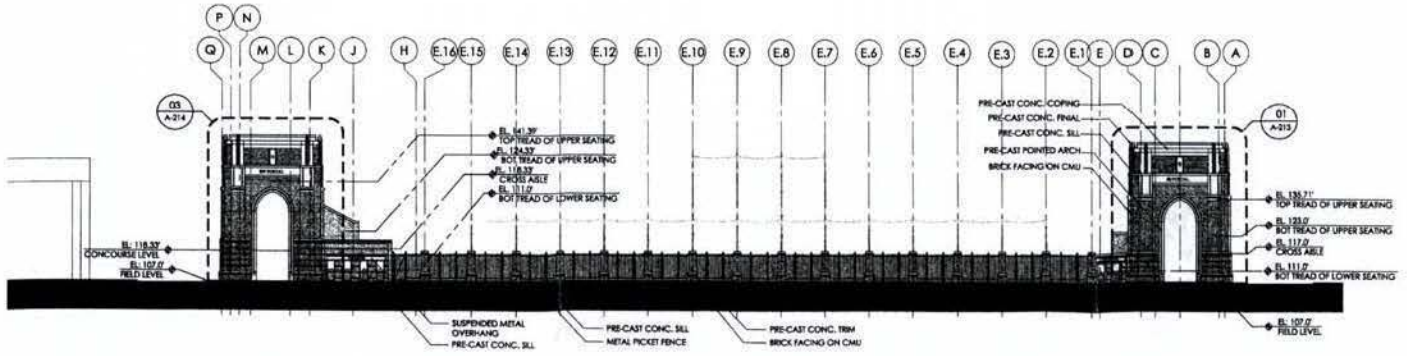

01 SOUTH ELEVATION

1/16"=1'-0"

HUGHES GROUP ARCHITECTS
45640 WILLOW POND PLAZA
STERLING, VIRGINIA 20164
703.437.6400

CIVIL:
DELON HAMPTON & ASSOCIATES
6402 Colesville Road
Suite 400
Silver Spring, MD 20910
301.589.0100

STRUCTURAL:
BRANDES & CASSAGNOL ENGINEERS, P.C.
1411 K St. NW Suite 850
Washington, DC 20005
202.393.1340

MECHANICAL/ELECTRICAL/PLUMBING
JOHN J. CHRISTIE & ASSOC., P.C.
8380 Colesville Road, Suite 400
Silver Spring, Maryland 20910
301.608.0006

SPORTS CONSULTANT
SPORTS PLAN STUDIO
1900 Main, Suite 300
Kansas City, MO 64116
816.842.3200

TURF/LANDSCAPE ARCHITECT:
JEFFREY L. BRUCE & CO.
1900 Main St., Suite 304
N. Kansas City, MO 64116
816.842.8999

LIGHTING DESIGN
HORTON LEES BROGDEN
200 Park Avenue South
Suite 1405
New York, NY 10003
212.674.3580

ACOUSTICS
BAI
10006 Speedway
Austin, Texas 78751
512.474.3464

GEORGETOWN UNIVERSITY MULTI-SPORT FACILITY

WASHINGTON, D.C.
OLD GEORGETOWN ACT - PERMIT REVIEW SUBMISSION

BUILDING ELEVATIONS - EAST & WEST


REVISIONS:

ISSUES:

STAMP AND SEAL:


INTERIM REVIEW ONLY
These documents are incomplete, and are released for interim review only and are not intended for regulatory approval, bidding, permit, or construction purposes.

DATE: 6-16-06
SCALE: 1/16"=1'-0"
PROJECT NO. 0409
SHEET: A-203

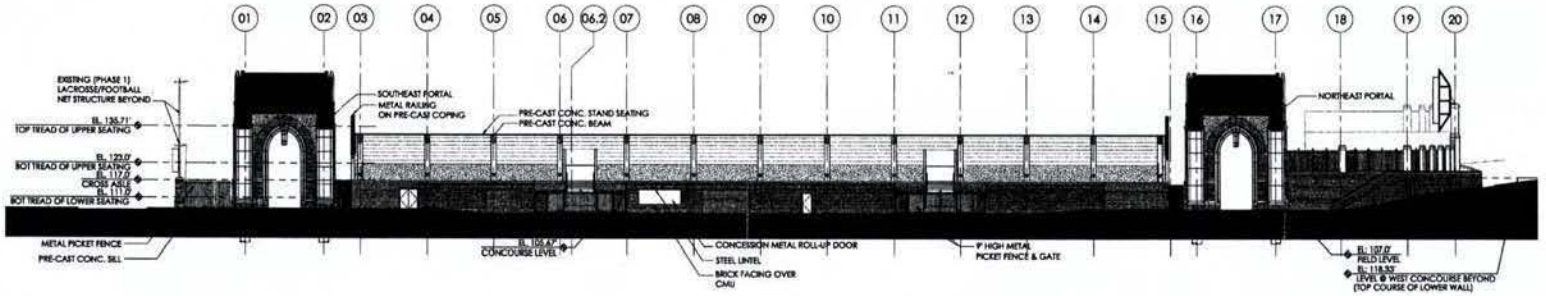

01 EAST STANDS TRANSVERSE SECTION

1/16"=1'-0"

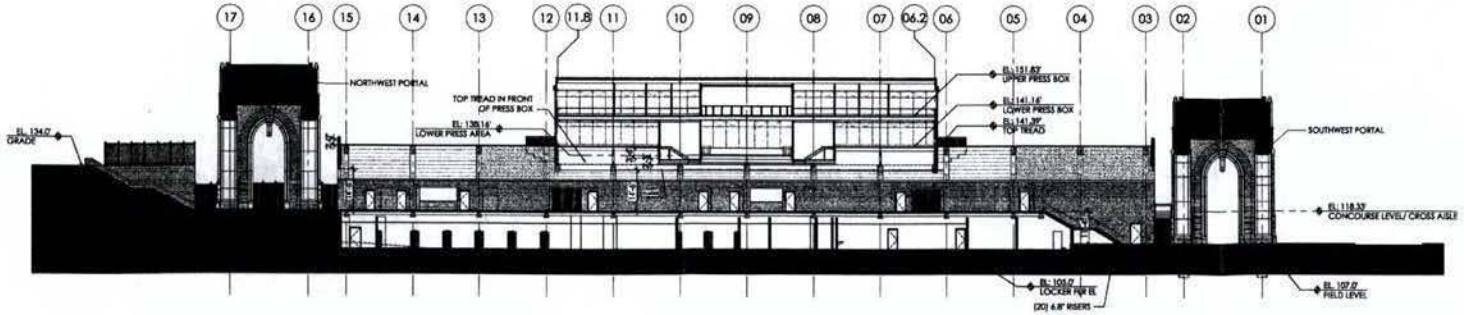

01 WEST STANDS TRANSVERSE SECTION

1/16"=1'-0"

HUGHES GROUP ARCHITECTS
45640 WILLOW POND PLAZA
STERLING, VIRGINIA 20164
703.437.6600

CIVIL:
DELON HAMPTON & ASSOCIATES
8403 Colesville Road
Suite 600
Silver Spring, MD 20910
301.588.0400

STRUCTURAL:
BRANDES & CASSAGNOL ENGINEERS, P.C.
1411 K St. NW Suite 600
Washington, DC 20005
202.393.1360

MECHANICAL/ELECTRICAL/PLUMBING
JOHN J. CHRISTIE & ASSOC., P.C.
8081 Colesville Road, Suite 402
Silver Spring, Maryland 20910
301.608.0005

SPORTS CONSULTANT
SPORTS PLAN STUDIO
1909 Swift, Suite 204
Kansas City, MO 64116
816.842.2000

TURF/LANDSCAPE ARCHITECT
JEFFREY L. BRUCE & CO.
1909 Swift St. Suite 204
N. Kansas City, MO 64116
816.842.8999

LIGHTING DESIGN
HORTON LEES BROGDEN
200 Park Avenue South
Suite 1401
New York, NY 10003
212.674.5880

ACOUSTICS
RAI
4030a Speedway
Austin, Texas 78751
512.476.3464

GEORGETOWN UNIVERSITY MULTI-SPORT FACILITY

WASHINGTON, D.C.
OLD GEORGETOWN ACT - PERMIT REVIEW SUBMISSION

BUILDING ELEVATIONS - EAST & WEST


REVISIONS:

ISSUES:

STAMP AND SEAL:


INTERIM REVIEW ONLY
These documents are incomplete, and are released for interim review only and are not intended for regulatory approval, bidding, permit, or construction purposes.

DATE: 6-16-09
SCALE: 1/16"=1'-0"
PROJECT NO. 0409
SHEET: A-204

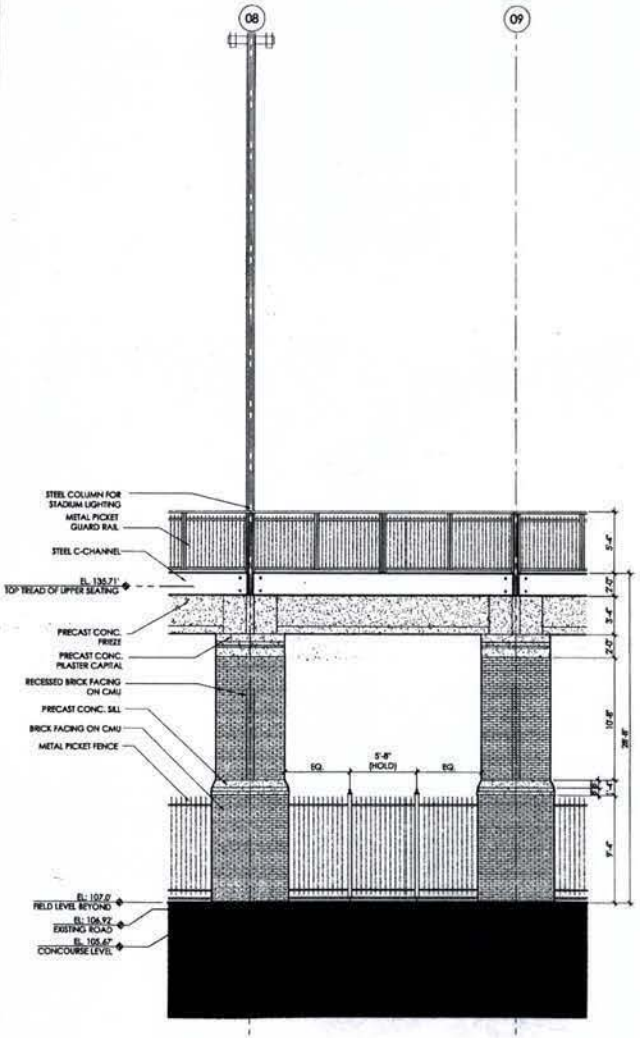


03 EAST STANDS SECTION @ CONCOURSE

1/4"=1'-0"

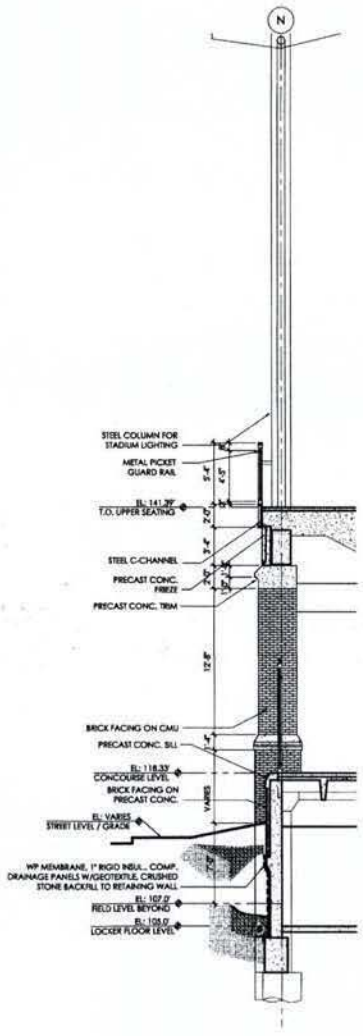

02 WEST STANDS SECTION @ CONCOURSE

1/4"=1'-0"

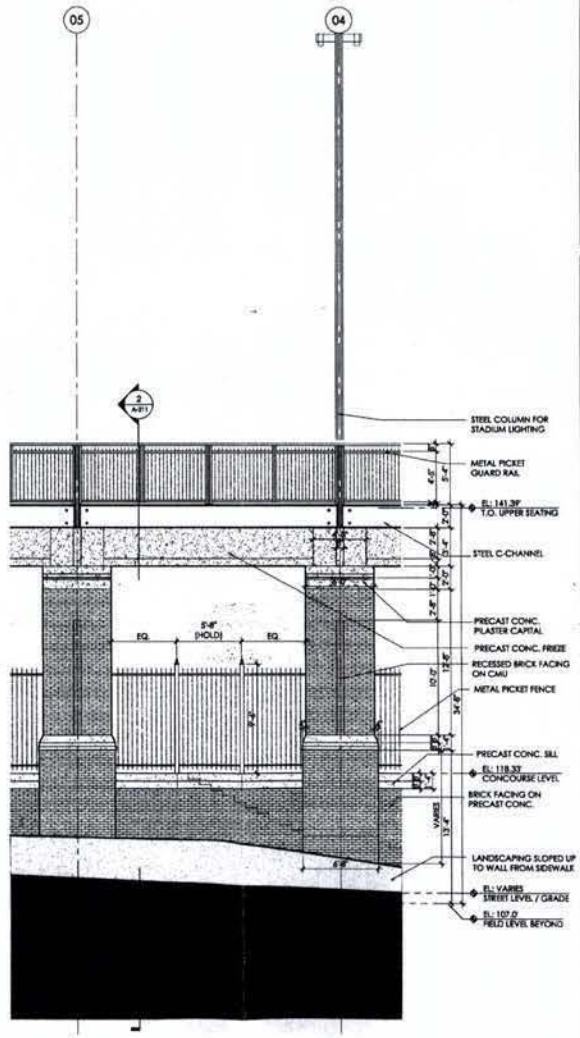

01 WEST STANDS ELEVATION @ CONCOURSE

1/4"=1'-0"

HUGHES GROUP ARCHITECTS
46640 WILLOW POND PLAZA
STERLING, VIRGINIA 20164
703.437.4400

CIVIL:
DELON HAMPTON & ASSOCIATES
8400 Colesville Road
Suite 400
Silver Spring, MD 20910
301.588.2100

STRUCTURAL:
BRANDES & CASSAGNOL ENGINEERS, P.C.
1411 K St. NW Suite 500
Washington, DC 20005
202.289.1360

MECHANICAL/ELECTRICAL/PLUMBING
JOHN J. CHRISTIE & ASSOC., P.C.
8383 Colesville Road, Suite 450
Silver Spring, Maryland 20910
301.608.0005

SPORTS CONSULTANT
SPORTS PLAN STUDIO
1901 Swift, Suite 201
Kansas City, MO 64116
816.842.3200

TURF/LANDSCAPE ARCHITECT:
JEFFREY L. BRUCE & CO.
1707 Swift St. Suite 204
N. Kansas City, MO 64116
816.842.0999

LIGHTING DESIGN
HORTON LEES BROGDEN
200 Park Avenue South
Suite 1401
New York, NY 10003
212.674.5580

ACOUSTICS
BAI
4006d Speedway
Austin, Texas 78751
512.474.3464

GEORGETOWN UNIVERSITY MULTI-SPORT FACILITY

WASHINGTON, D.C.
OLD GEORGETOWN ACT - PERMIT REVIEW SUBMISSION

BUILDING ELEVATIONS - EAST & WEST

REVISIONS:

ISSUE:


STAMP AND SEAL:

INTERIM REVIEW ONLY
These documents are incomplete, and are released for interim review only and are not intended for regulatory approval, bidding, permit, or construction purposes.

DATE: 4-18-08
SCALE: 3/64"=1'-0"


PROJECT NO.
0409

SHEET:
A-211

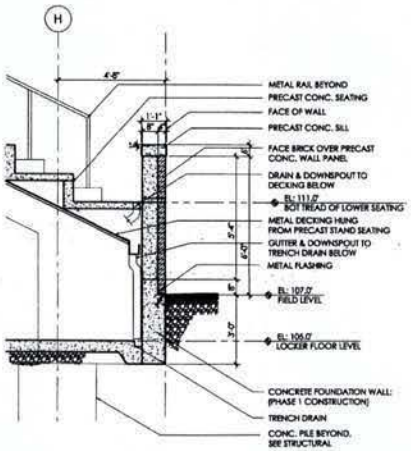


04 WEST FIELD WALL DETAIL

1/2"=1'-0"

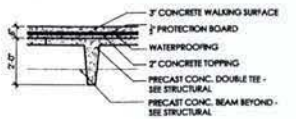


03 SLAB DETAIL

1/2"=1'-0"

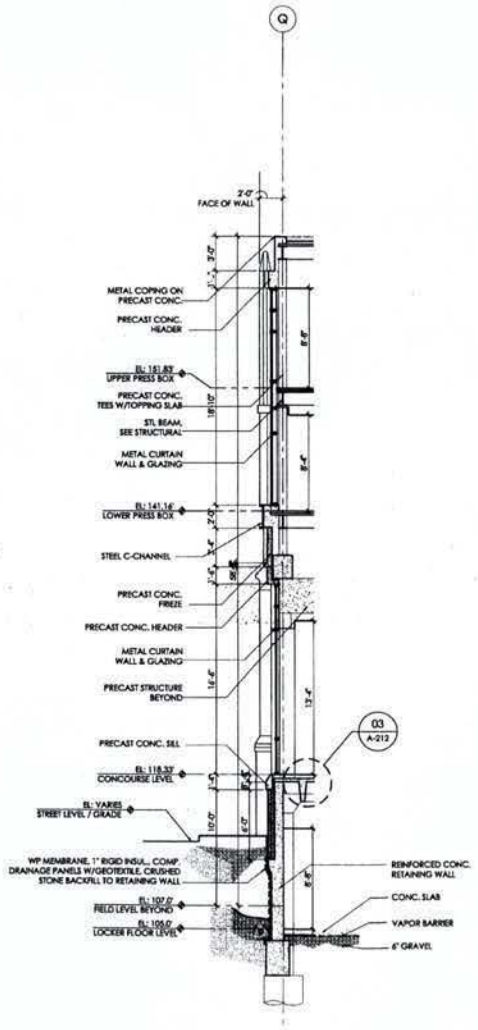

02 SECTION

1/4"=1'-0"

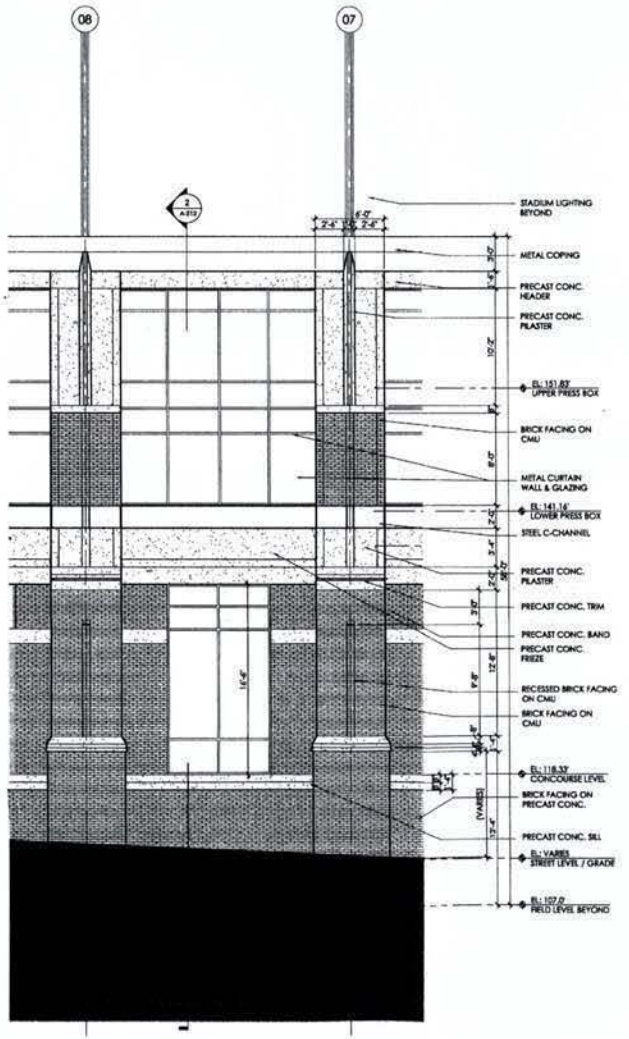

01 ELEVATION @ PRESS BOX

1/4"=1'-0"

HUGHES GROUP ARCHITECTS
45640 WILLOW POND PLAZA
STERLING, VIRGINIA 20164
703.437.6400

CIVIL:
DELON HAMPTON & ASSOCIATES
8403 Colesville Road
Suite 400
Silver Spring, MD 20910
301.585.0100

STRUCTURAL:
BRANDES & CASSAGNOL ENGINEERS, P.C.
1411 K St. NW Suite 830
Washington, DC 20005
202.393.1360

MECHANICAL/ELECTRICAL/PLUMBING
JOHN J. CHRISTIE & ASSOC., P.C.
8280 Colesville Road, Suite 400
Silver Spring, Maryland 20910
301.608.0005

SPORTS CONSULTANT
SPORTS PLAN STUDIO
1707 Grand, Suite 200
Kansas City, MO 64116
816.842.5200

TURF/LANDSCAPE ARCHITECT:
JEFFREY L. BRUCE & CO.
1707 Grand St. Suite 204
N. Kansas City, MO 64116
816.842.8999

LIGHTING DESIGN:
HORTON LEES BROGDEN
300 Park Avenue South
Suite 1401
New York, NY 10003
212.674.5080

ACOUSTICS
BAI
4000A Speedway
Austin, Texas 78751
512.476.3464

GEORGETOWN UNIVERSITY MULTI-SPORT FACILITY

WASHINGTON, D.C.
OLD GEORGETOWN ACT - PERMIT REVIEW SUBMISSION

BUILDING ELEVATIONS - EAST & WEST


REVISIONS:

ISSUES:


STAMP AND SEAL:

INTERIM REVIEW ONLY
These documents are incomplete, and are released for interim review only and are not intended for regulatory approval, pricing, permit, or construction purposes.


DATE: 4-14-05
SCALE: 3/64"=1'-0"
PROJECT NO. 0409
SHEET: A-212

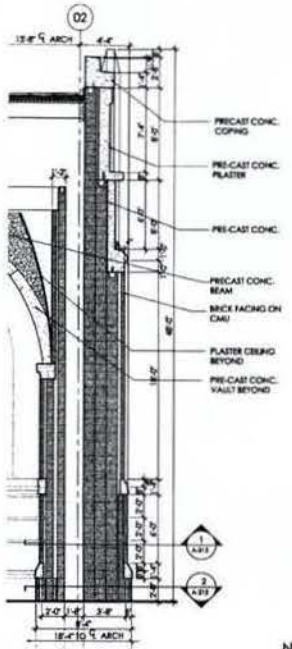


04 N-E PORTAL SECTION

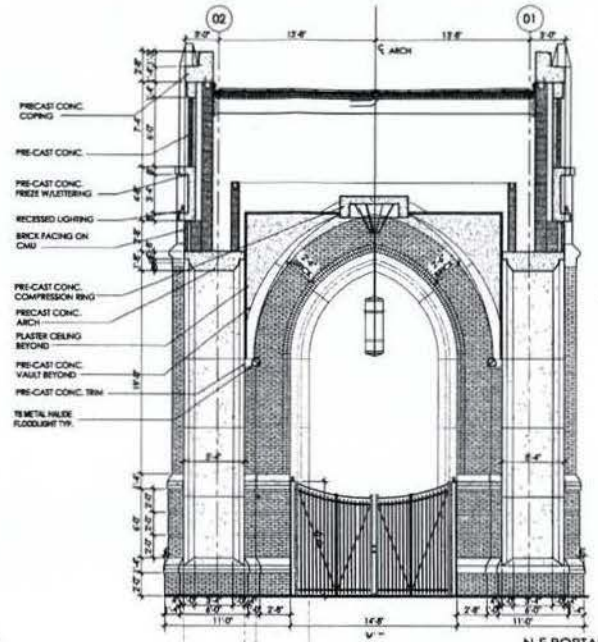

03 N-E PORTAL SECTION

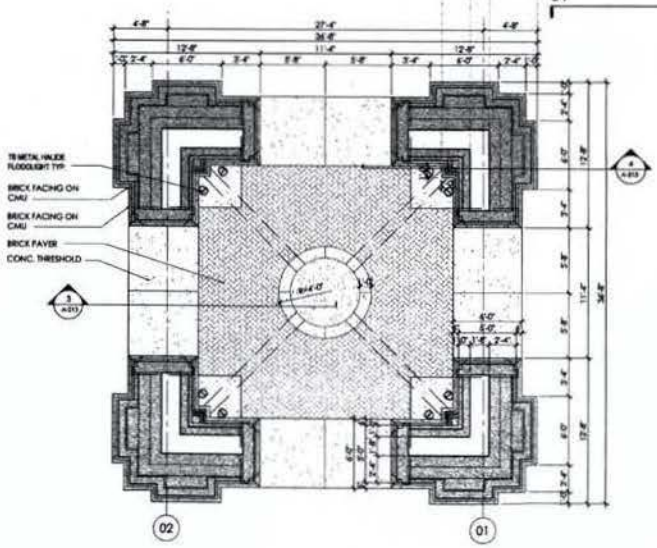

02 N-E PORTAL PLAN

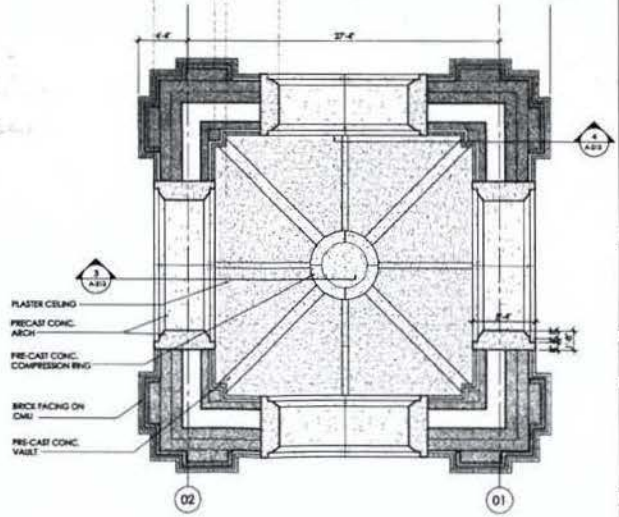

01 N-E PORTAL REFLECTED CEILING PLAN

HUGHES GROUP ARCHITECTS
45840 HOLLOW POND PLAZA
STERLING, VIRGINIA 20164
(703) 437-6400

CIVIL:
DELON HAMPTON & ASSOCIATES
5402 Colesville Road
Suite 600
Silver Spring, MD 20910
301.585.0100

STRUCTURAL:
BRANDES & CASSAGNOL ENGINEERS, P.C.
1410 S St. NW Suite 550
Washington, DC 20009
202.393-1366

MECHANICAL/ELECTRICAL/PLUMBING:
JOHN J. CHRISTE & ASSOC., P.C.
8380 Colesville Road, Suite 400
Silver Spring, Maryland 20910
301.608.0005

SPORTS CONSULTANT
SPORTS PLAN STUDIO
1907 Swift, Suite 201
Kansas City, MO 64116
816.842.3300

LANDSCAPE ARCHITECT:
JEFFREY L. BRUCE & CO.
1907 Swift St. Suite 204
N. Kansas City, MO 64116
816.842.8999

LIGHTING DESIGN
HORTON LEES BROGDEN
320 Park Avenue South
Suite 1401
New York, NY 10003
212.674.3580

ACOUSTICS
RAI
4004a Speedway
Austin, Texas 78751
512.476.3444

GEORGETOWN UNIVERSITY MULTI-SPORT FACILITY

WASHINGTON, D.C.
OLD GEORGETOWN ACT - PERMIT REVIEW SUBMISSION

BUILDING ELEVATIONS - EAST & WEST

REVISIONS:

ISSUED:


STAMP AND SEAL:

INTERIM REVIEW ONLY
These documents are incomplete, and are released for interim review only and are not intended for regulatory approval, bidding, permit, or construction purposes.


DATE: 4-14-08
SCALE: 3/4"=1'-0"

PROJECT NO.
0409


SHEET:
A-213

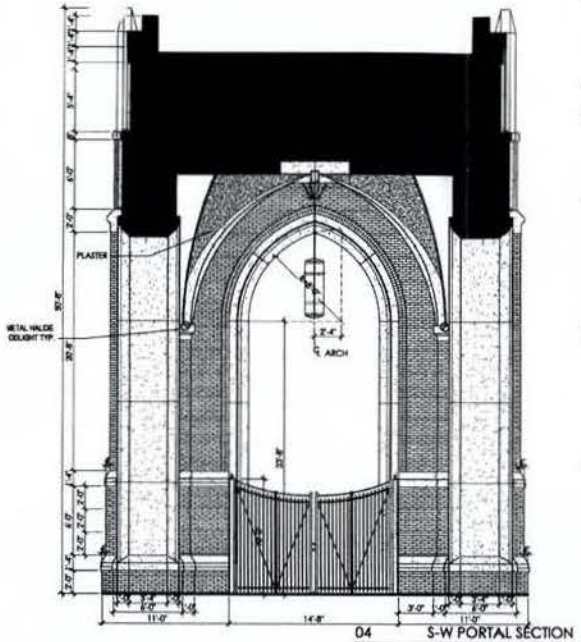


04 S-W PORTAL SECTION

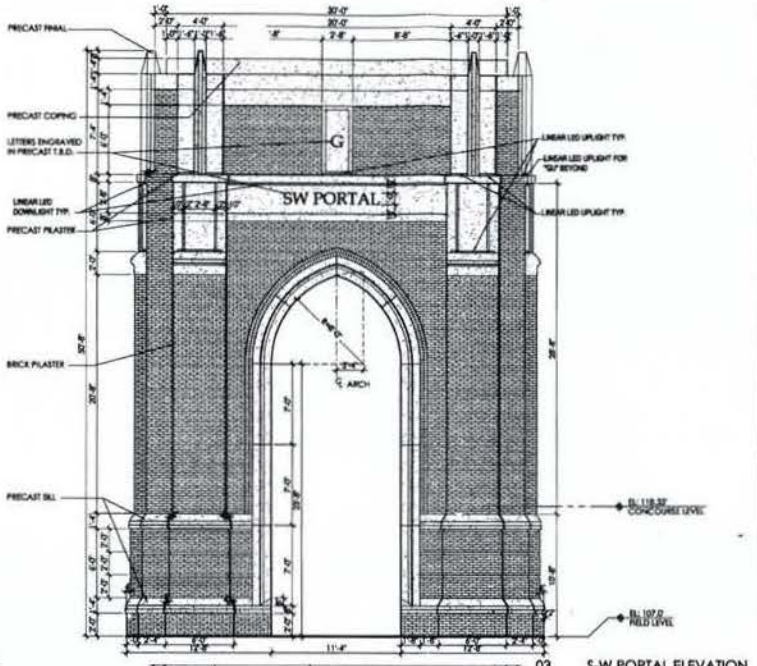

03 S-W PORTAL ELEVATION

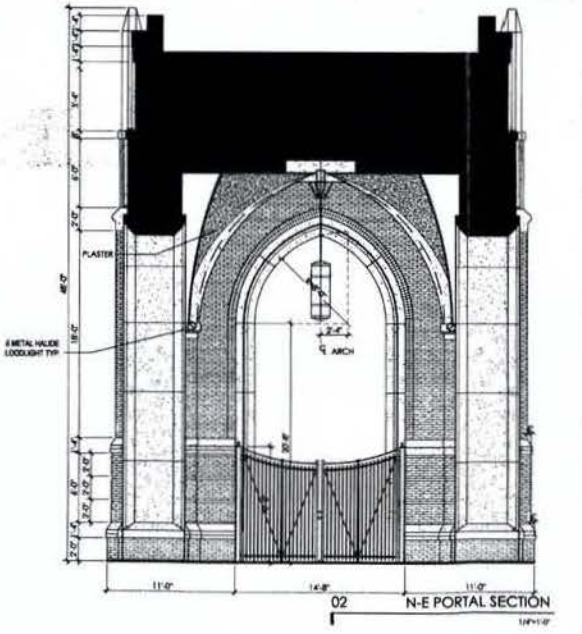

02 N-E PORTAL SECTION

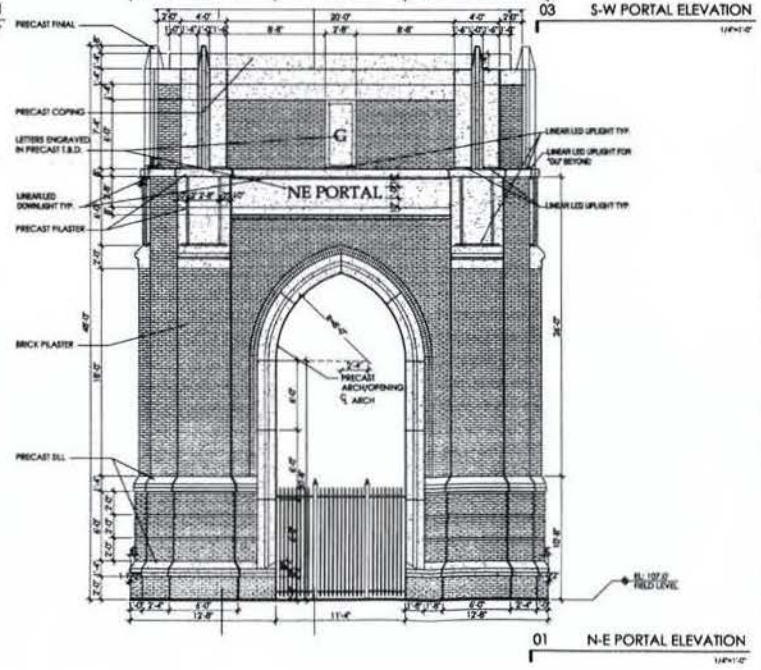

01 N-E PORTAL ELEVATION

HUGHES GROUP ARCHITECTS
45640 WILLOW POND PLAZA
STERLING, VIRGINIA 20164
703.437.4400

CIVIL:
DELON HAMPTON & ASSOCIATES

STRUCTURAL:
BRANDES & CASSAGNOL ENGINEERS, P.C.

MECHANICAL/ELECTRICAL/PLUMBING:
JOHN J. CHRISTIE & ASSOC., P.C.

SPORTS CONSULTANT:
SPORTS PLAN STUDIO

SUBMASONRY ARCHITECT:
JEFFREY L. BRUCE & CO.

LIGHTING DESIGN:
HORTON LEES BROGDEN

ACOUSTICS:
BAI

GEORGETOWN UNIVERSITY MULTI-SPORT FACILITY

WASHINGTON, D.C.
OLD GEORGETOWN ACT - PERMIT REVIEW SUBMISSION

BUILDING ELEVATIONS - EAST & WEST

REVISIONS

ISSUES


STAMP AND SEAL:

INTERIM REVIEW ONLY
These documents are incomplete and are released for interim review only and are not to be used for regulatory approval, bidding, permit, or construction purposes.

DATE: 6-18-09
SCALE: 1/4"=1'-0"


PROJECT NO. 0409

SHEET A-214

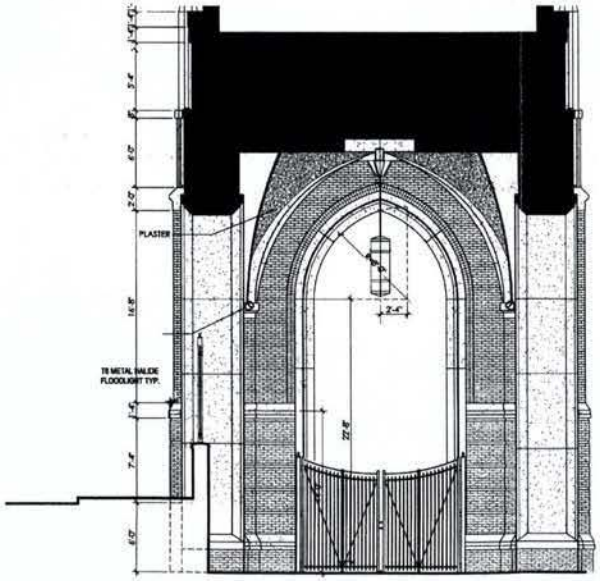

02 N-W PORTAL SECTION

1/4"=1'-0"

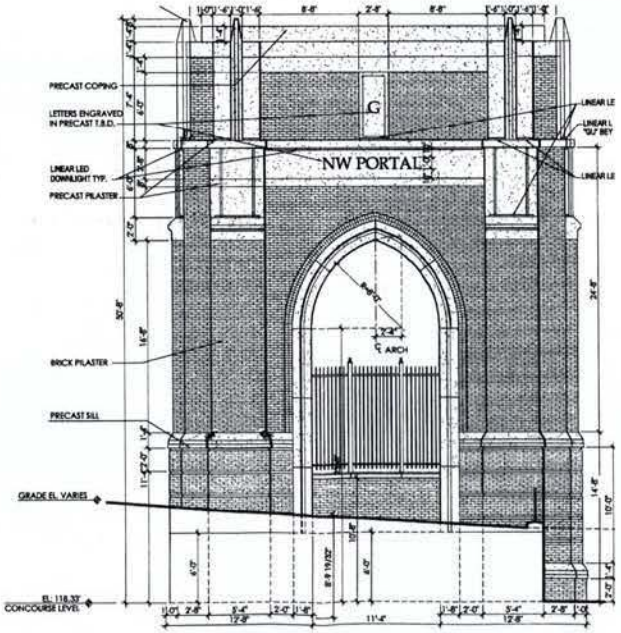

01 N-W PORTAL ELEVATION

1/4"=1'-0"

HUGHES GROUP ARCHITECTS
4640 WILLOW POND PLAZA
STERLING, VIRGINIA 20164
703.437.6600

CIVIL:
DELON HAMPTON & ASSOCIATES
8403 Colesville Road
Suite 400
Silver Spring, MD 20910
301.565.0100

STRUCTURAL:
BRANDES & CASSAGNOL ENGINEERS, P.C.
1411 K St. NW Suite 800
Washington, DC 20005
202.393.1360

MECHANICAL/ELECTRICAL/PLUMBING:
JOHN J. CHRISTIE & ASSOC., P.C.
8380 Colesville Road, Suite 400
Silver Spring, Maryland 20910
301.608.0005

SPORTS CONSULTANT:
SPORTS PLAN STUDIO
1909 Swift, Suite 800
Kansas City, MO 64116
816.842.5200

TURF/LANDSCAPE ARCHITECT:
JEFFREY L. BRUCE & CO.
1909 Swift St. Suite 304
N. Kansas City, MO 64116
816.842.8999

LIGHTING DESIGN:
HORTON LEES BROGDEN
200 Park Avenue South
Suite 1401
New York, NY 10003
212.674.3580

ACOUSTICS:
BAI
40006 Speedway
Austin, Texas 78751
512.476.3464

GEORGETOWN UNIVERSITY MULTI-SPORT FACILITY

WASHINGTON, D.C.
OLD GEORGETOWN ACT - PERMIT REVIEW SUBMISSION

BUILDING ELEVATIONS - EAST & WEST


REVISIONS:

ISSUES:

STAMP AND SEAL:


INTERIM REVIEW ONLY
These documents are incomplete, and are released for interim review only and are not intended for regulatory approval, bidding, permit, or construction purposes.

DATE: 4-16-08
SCALE: 1/4"=1'-0"
PROJECT NO: 0409
SHEET: A-215

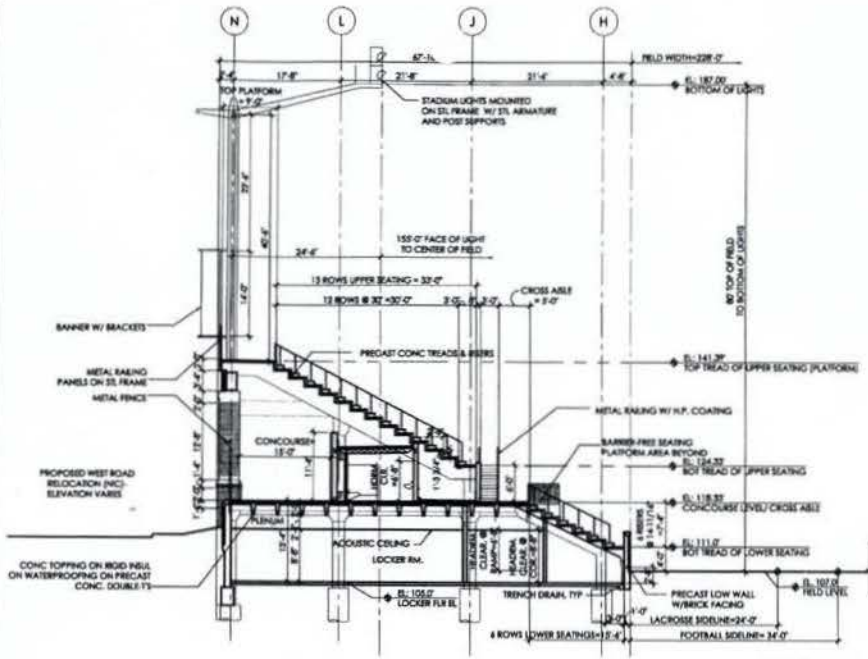


04 WEST STANDS CROSS SECTION

1/8"=1'-0"

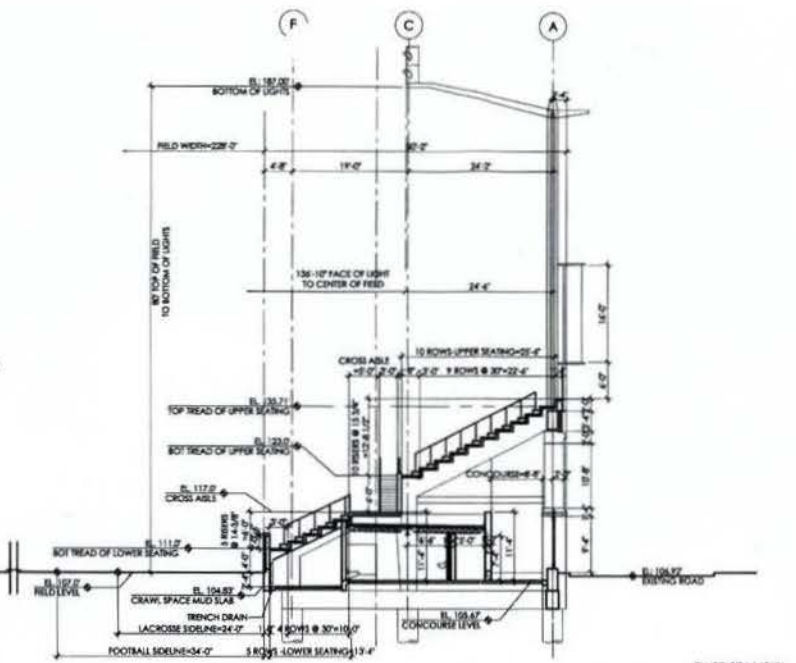


03 EAST STANDS CROSS SECTION

1/8"=1'-0"

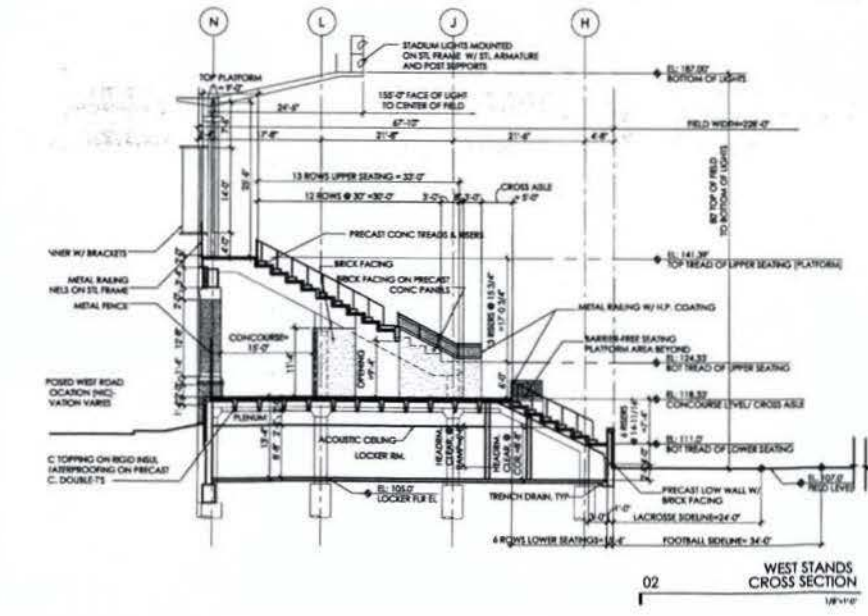

02 WEST STANDS CROSS SECTION

1/8"=1'-0"

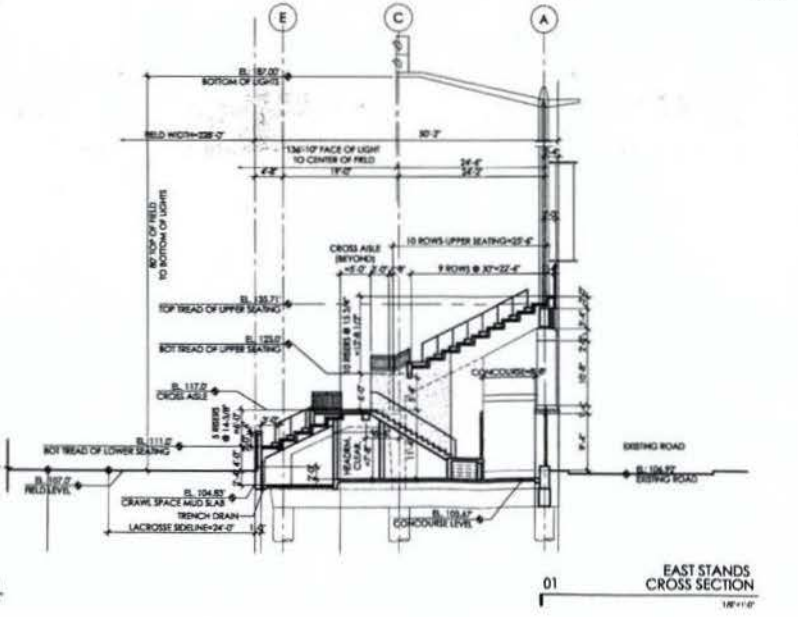

01 EAST STANDS CROSS SECTION

1/8"=1'-0"

HUGHES GROUP ARCHITECTS
43640 YELLOW POND PLAZA
STERLING, VIRGINIA 20164
703-437-6600

CIVIL:
DELON HAMPTON & ASSOCIATES

STRUCTURAL:
BRANDES & CASSAGNOL ENGINEERS, P.C.

MECHANICAL/ELECTRICAL/PLUMBING:
JOHN J. CHRISTE & ASSOC., P.C.

SPORTS CONSULTANT:
SPORTS PLAN STUDIO

TURF/LANDSCAPE ARCHITECT:
JEFFREY L. BRUCE & CO.

LIGHTING DESIGN:
HORTON LEES BROGDEN

ACOUSTICS:
BAI

GEORGETOWN UNIVERSITY MULTI-SPORT FACILITY

WASHINGTON, D.C.
OLD GEORGETOWN ACT - PERMIT REVIEW SUBMISSION

BUILDING SECTIONS

REVISIONS:


ISSUES:

SEAL:


DATE: 6-19-08
SCALE: 1/8"=1'-0"

PROJECT NO: 0409


SHEET: A-301

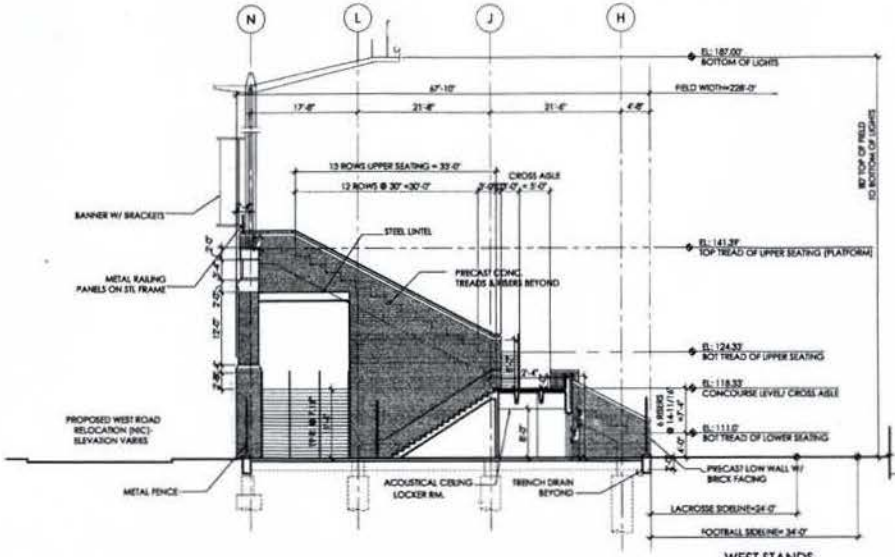


04 ELEVATION @ SOUTH FACE — WEST STANDS

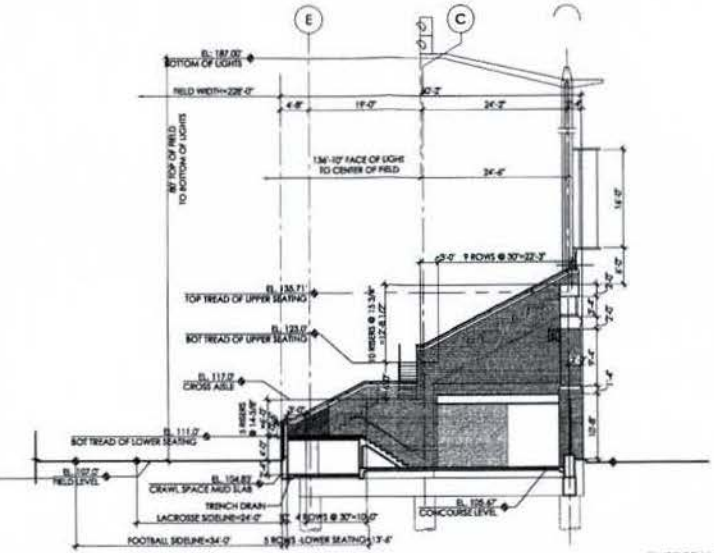

03 ELEVATION @ SOUTH FACE — EAST STANDS

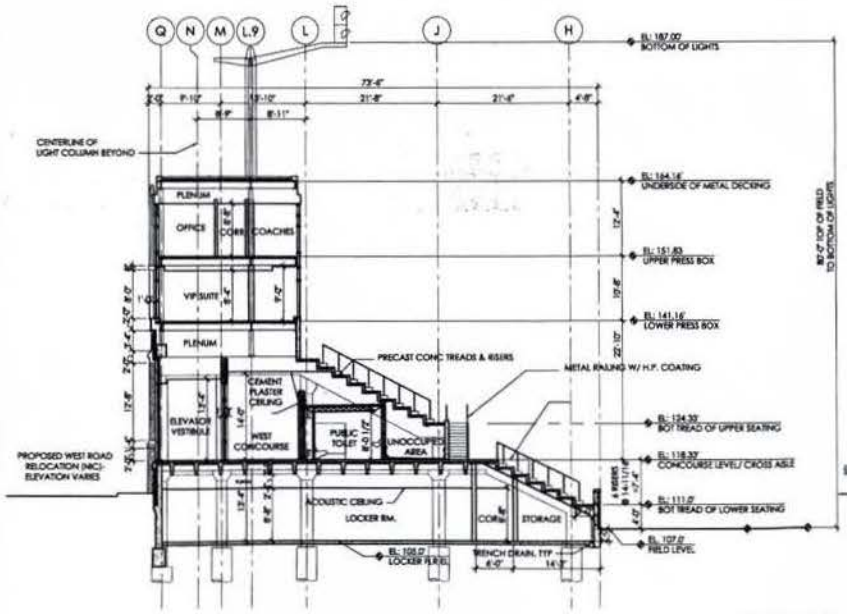

02 WEST STANDS CROSS SECTION

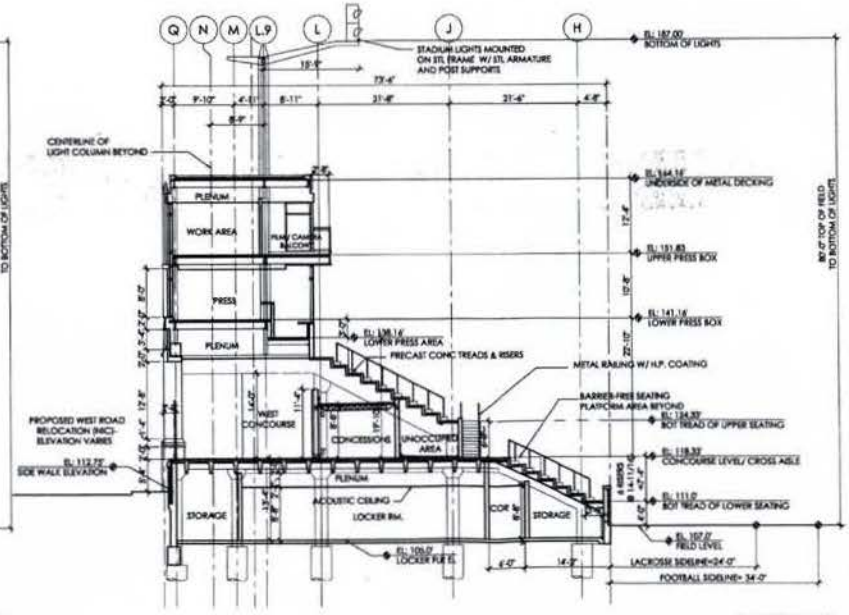

01 WEST STANDS CROSS SECTION

HUGHES GROUP ARCHITECTS
CIVIL: DELON HAMPTON & ASSOCIATES
STRUCTURAL: BRANDES & CASSAGNOL ENGINEERS, P.C.
MECHANICAL/ELECTRICAL/PLUMBING: JOHN J. CHRISTIE & ASSOC., P.A.
SPORTS CONSULTANT: SPORTS PLAN STUDIO
LANDSCAPE ARCHITECT: JEFFREY L. BRUCE & CO.
LIGHTING DESIGN: HORTON LEES BROGDEN
ACOUSTICS: BAI

GEORGETOWN UNIVERSITY MULTI-SPORT FACILITY

WASHINGTON, D.C.
OLD GEORGETOWN ACT - PERMIT REVIEW SUBMISSION

BUILDING SECTIONS


REVISIONS:

ISSUE:

STAMP AND SEAL:

INTERIM REVIEW ONLY

DATE: 6-16-05
SCALE: 1/8"=1'-0"
PROJECT NO. 0409
SHEET: A-302

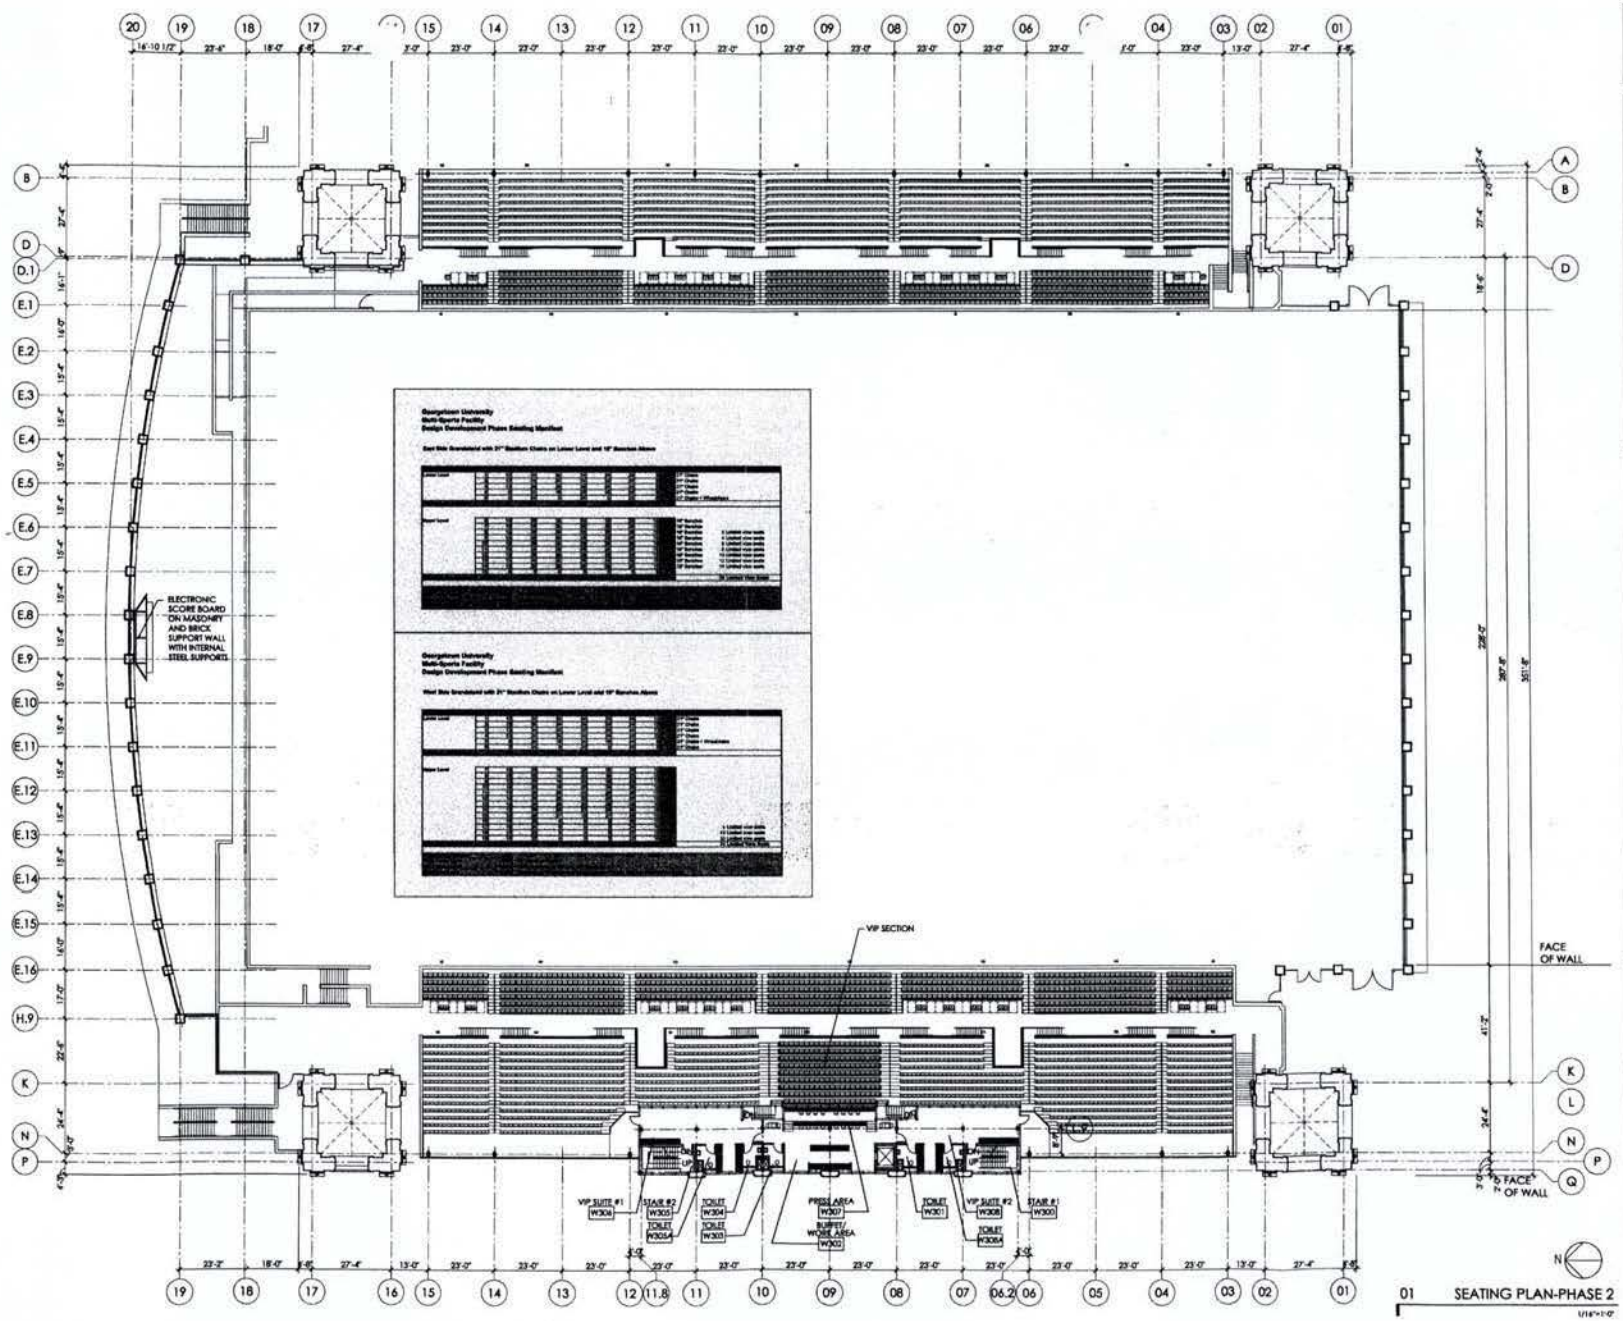

01 SEATING PLAN-PHASE 2
1/16"=1'-0"

HUGHES GROUP ARCHITECTS
45640 WILLOW POND PLAZA
STERLING, VIRGINIA 20164
703.437.6400

CIVIL:
DELON HAMPTON & ASSOCIATES
8403 Colesville Road
Suite 400
Silver Spring, MD 20910
301.588.2100

STRUCTURAL:
BRANDES & CASSAGNOL ENGINEERS, P.C.
1411 K St. NW Suite 500
Washington, DC 20005
202.393.1360

MECHANICAL/ELECTRICAL/PLUMBING:
JOHN J. CHRISTIE & ASSOC., P.C.
8380 Colesville Road, Suite 400
Silver Spring, Maryland 20910
301.608.0005

SPORTS CONSULTANT:
SPORTS PLAN STUDIO
1909 Swift, Suite 300
Kansas City, MO 64116
816.842.2070

TURF/LANDSCAPE ARCHITECT:
JEFFREY L. BRUCE & CO.
1909 Swift St. Suite 204
N. Kansas City, MO 64116
816.842.8999

LIGHTING DESIGN:
HORTON LEES BROGDEN
200 Park Avenue South
Suite 1401
New York, NY 10003
212.674.3080

ACOUSTICS:
BAI
4006 Speedway
Austin, Texas 78751
512.476.3444

GEORGETOWN UNIVERSITY MULTI-SPORT FACILITY

WASHINGTON, D.C.
OLD GEORGETOWN ACT - PERMIT REVIEW SUBMISSION

SEATING PLAN - PHASE 2

REVISIONS:


ISSUES:

STAMP AND SEAL:

INTERIM REVIEW ONLY
These documents are incomplete, and are released for interim review only and are not intended for regulatory approval, bidding, permit, or construction purposes.

DATE: 6-16-05
SCALE: 1/16"=1'-0"
PROJECT NO: 0409
SHEET: A-801



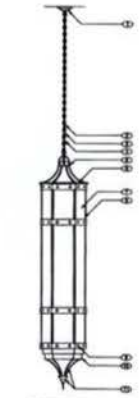


ELEVATION VIEW


GEORGETOWN CUSTOM PENDANT
CONCEPT 2






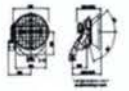



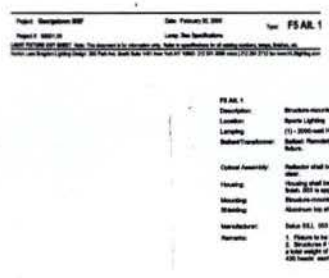



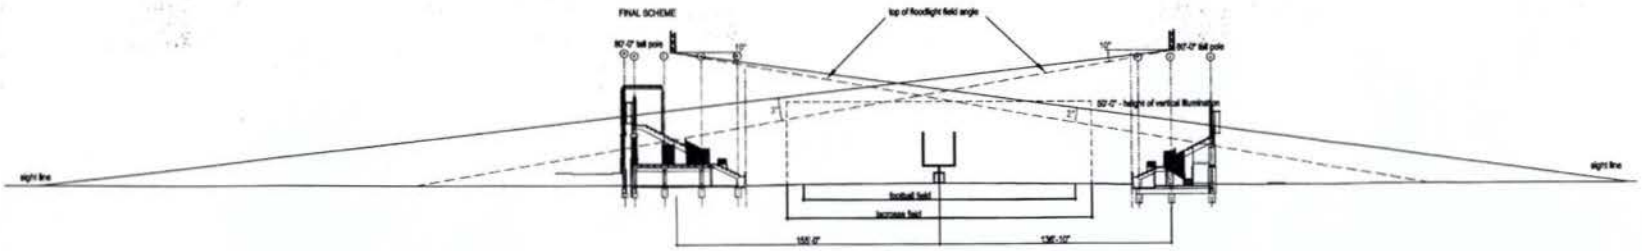

LIGHT POLE LOCATION SCENARIO
8 POLES TOTAL
ARCHITECTURALLY SYMMETRIC
POLE HEIGHT 80'

01 SIGHTLINE STUDY

HUGHES GROUP ARCHITECTS
45640 WILLOW POND PLAZA
STERLING, VIRGINIA 20164
703.437.4400

CIVIL:
DELON HAMPTON & ASSOCIATES
8403 Colesville Road
Suite 400
Silver Spring, MD 20910
301.565.0100

STRUCTURAL:
BRANDES & CASSAGNOL ENGINEERS, P.C.
1101 K St. NW Suite 800
Washington, DC 20001
202.393.1340

MECHANICAL/ELECTRICAL/PLUMBING:
JOHN J. CHRISTE & ASSOC., P.C.
8380 Colesville Road, Suite 400
Silver Spring, Maryland 20910
301.608.0555

SPORTS CONSULTANT:
SPORTS PLAN STUDIO
807 Swift, Suite 200
Kansas City, MO 64116
816.842.8200

SITE/LANDSCAPE ARCHITECT:
JEFFREY L. BRUCE & CO.
807 Swift St. Suite 304
N. Kansas City, MO 64116
816.842.8777

LIGHTING DESIGN:
HORTON LEES BROGDEN
220 Park Avenue South
Suite 1401
New York, NY 10003
212.674.3580

ACOUSTICS:
BAI
4006 Speedway
Austin, Texas 78751
512.476.3444

GEORGETOWN UNIVERSITY MULTI-SPORT FACILITY

WASHINGTON, D.C.
OLD GEORGETOWN ACT - PERMIT REVIEW SUBMISSION

SIGHTLINE STUDY

REVISIONS:

ISSUES:


STAMP AND SEAL:

INTERIM REVIEW ONLY
These documents are incomplete, and are released for interim review only and are not intended for regulatory approval, bidding, permit, or construction purposes.


DATE: 4-19-05 SCALE:

PROJECT NO. 0409

SHEET: FL-100

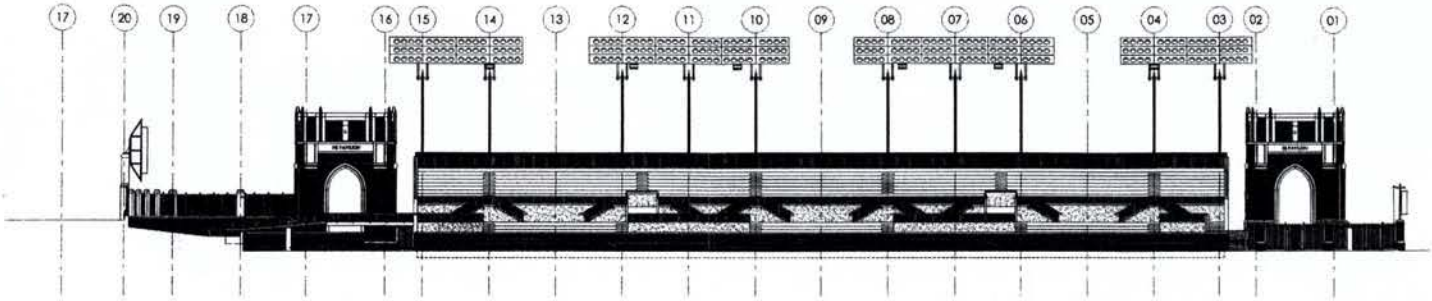

01 EAST STANDS
EAST ELEVATION
1/16"=1'-0"

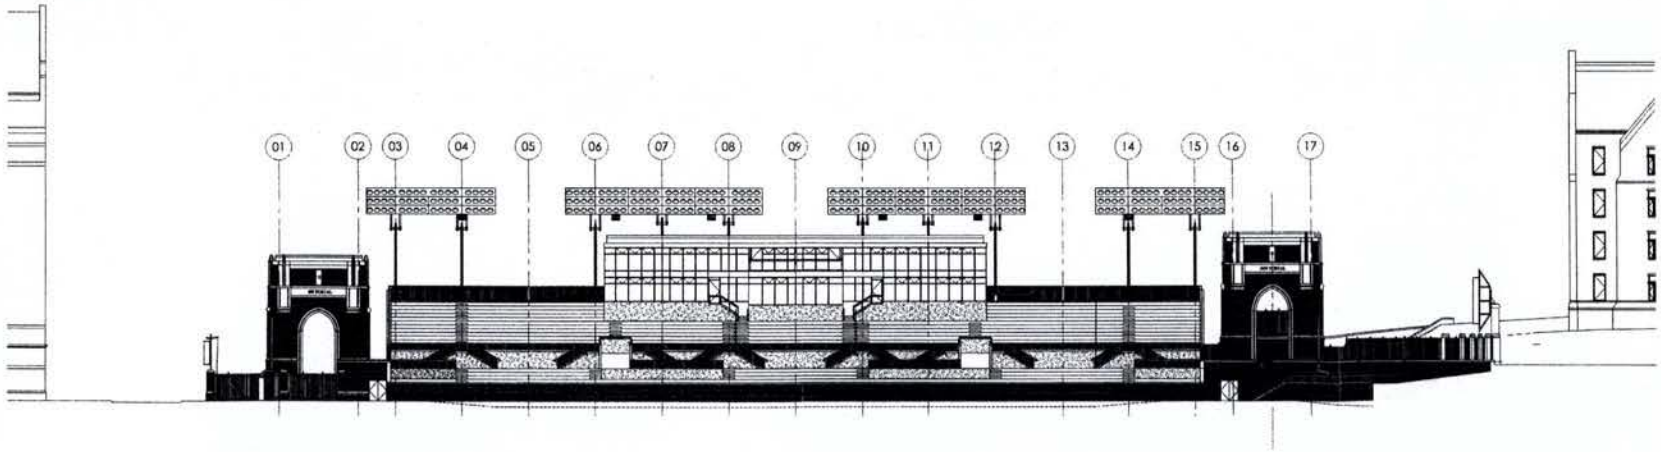

02 WEST STANDS
WEST ELEVATION
1/16"=1'-0"

HUGHES GROUP ARCHITECTS
45440 WILLOW POND PLAZA
STERLING, VIRGINIA 20164
703.437.6600

CIVIL:
DELON HAMPTON & ASSOCIATES
8403 Colesville Road
Suite 820
Silver Spring, MD 20910
301.585.0101

STRUCTURAL:
BRANDES & CASSAGNOL ENGINEERS, P.C.
1411 K St. NW Suite 930
Washington, DC 20005
202.393.1360

MECHANICAL/ELECTRICAL/PLUMBING
JOHN J. CHRISTIE & ASSOC., P.C.
8280 Colesville Road, Suite 400
Silver Spring, Maryland 20910
301.608.0005

SPORTS CONSULTANT
SPORTS PLAN STUDIO
1707 Swift, Suite 200
Kansas City, MO 64116
816.842.3200

TURF/LANDSCAPE ARCHITECT:
JEFFREY L. BRUCE & CO.
1707 Swift St. Suite 204
n. Kansas City, MO 64116
816.842.8999

LIGHTING DESIGN
HORTON LEES BROGDEN
200 Park Avenue South
Suite 1401
New York, NY 10003
212.674.5880

ACOUSTICS
BAI
4006 Speedway
Austin, Texas 78751
512.474.3164

GEORGETOWN UNIVERSITY MULTI-SPORT FACILITY

WASHINGTON, D.C.

OLD GEORGETOWN ACT - PERMIT REVIEW SUBMISSION

BUILDING ELEVATIONS – EAST & WEST


REVISIONS:

ISSUES:


STAMP AND SEAL:

INTERIM REVIEW ONLY
These documents are incomplete, and are released for interim review only and are not intended for regulatory approval, bidding, permit, or construction purposes.


DATE: 6-16-05
SCALE: 1/16"=1'-0"
PROJECT NO. 0409
SHEET AV-201

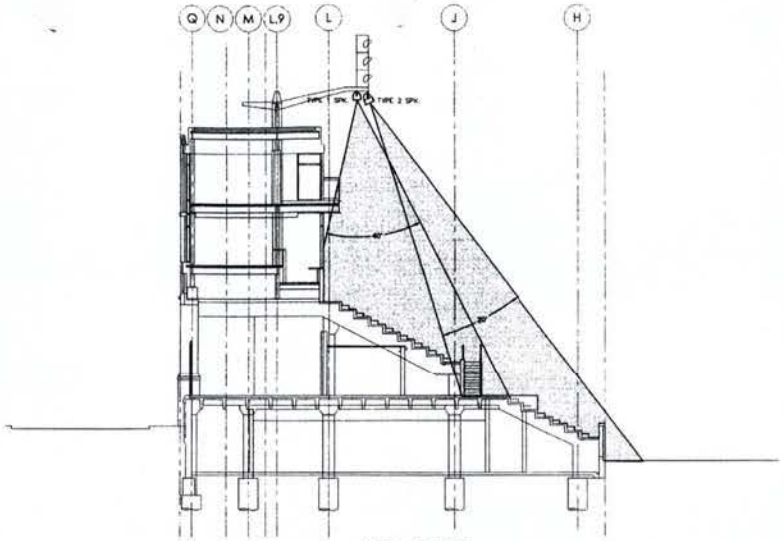

04 WEST STANDS CROSS SECTION
1/8"=1'-0"

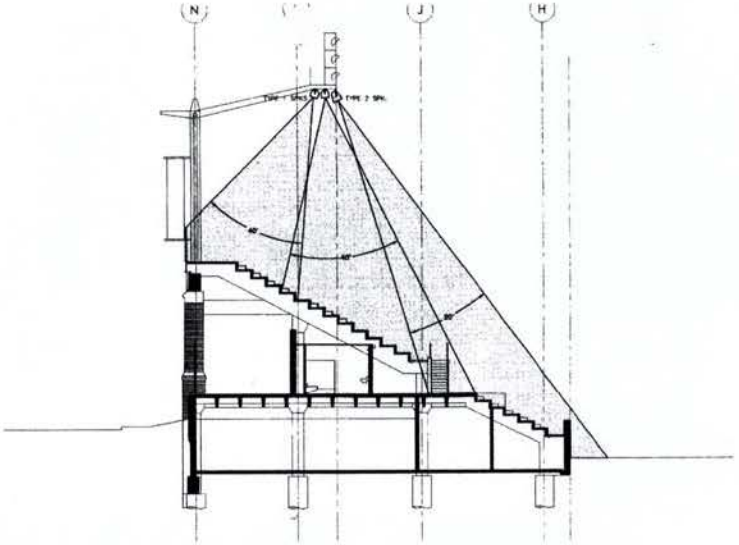

02 WEST STANDS CROSS SECTION
1/8"=1'-0"

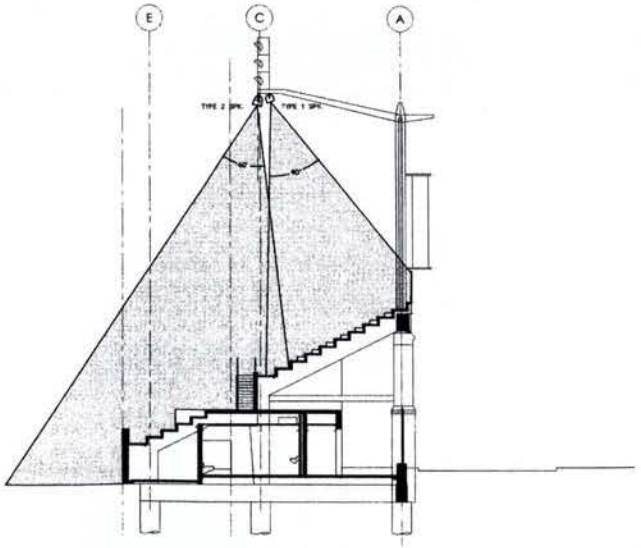

03 EAST STANDS CROSS SECTION
1/8"=1'-0"

HUGHES GROUP ARCHITECTS
4540 WILLOW POND PLAZA
STERLING, VIRGINIA 20164
703.437.6600

CIVIL:
DELON HAMPTON & ASSOCIATES
8402 Colesville Road
Suite 600
Silver Spring, MD 20910
301.589.0100

STRUCTURAL:
BRANDES & CASSAGNOL ENGINEERS, P.C.
1411 K St. NW Suite 820
Washington, DC 20005
202.393.1340

MECHANICAL/ELECTRICAL/PLUMBING
JOHN J. CHRISTIE & ASSOC., P.C.
8280 Colesville Road, Suite 400
Silver Spring, Maryland 20910
301.608.0095

SPORTS CONSULTANT
SPORTS PLAN STUDIO
1900 Swift, Suite 200
Kansas City, MO 64116
816.842.5200

SURVEILLANCE/CAPE ARCHITECT
JEFFREY L. BRUCE & CO.
1900 Swift St. Suite 304
N. Kansas City, MO 64116
816.842.8999

LIGHTING DESIGN
HORTON LEES BROGDEN
200 Park Avenue South
Suite 1401
New York, NY 10003
212.674.5680

ACOUSTICS
RAI
4000N Speedway
Austin, Texas 78751
512.476.3464

GEORGETOWN UNIVERSITY MULTI-SPORT FACILITY

WASHINGTON, D.C.

OLD GEORGETOWN ACT - PERMIT REVIEW SUBMISSION

BUILDING SECTIONS

REVISIONS:

ISSUES:

STAMP AND SEAL:

INTERIM REVIEW ONLY
These documents are incomplete and are released for interim review only and are not intended for regulatory approval, bidding, permit, or construction purposes.

DATE: 4-14-08

SCALE: 1/8"=1'-0"

PROJECT NO.: 0409

SHEET: AV-301