


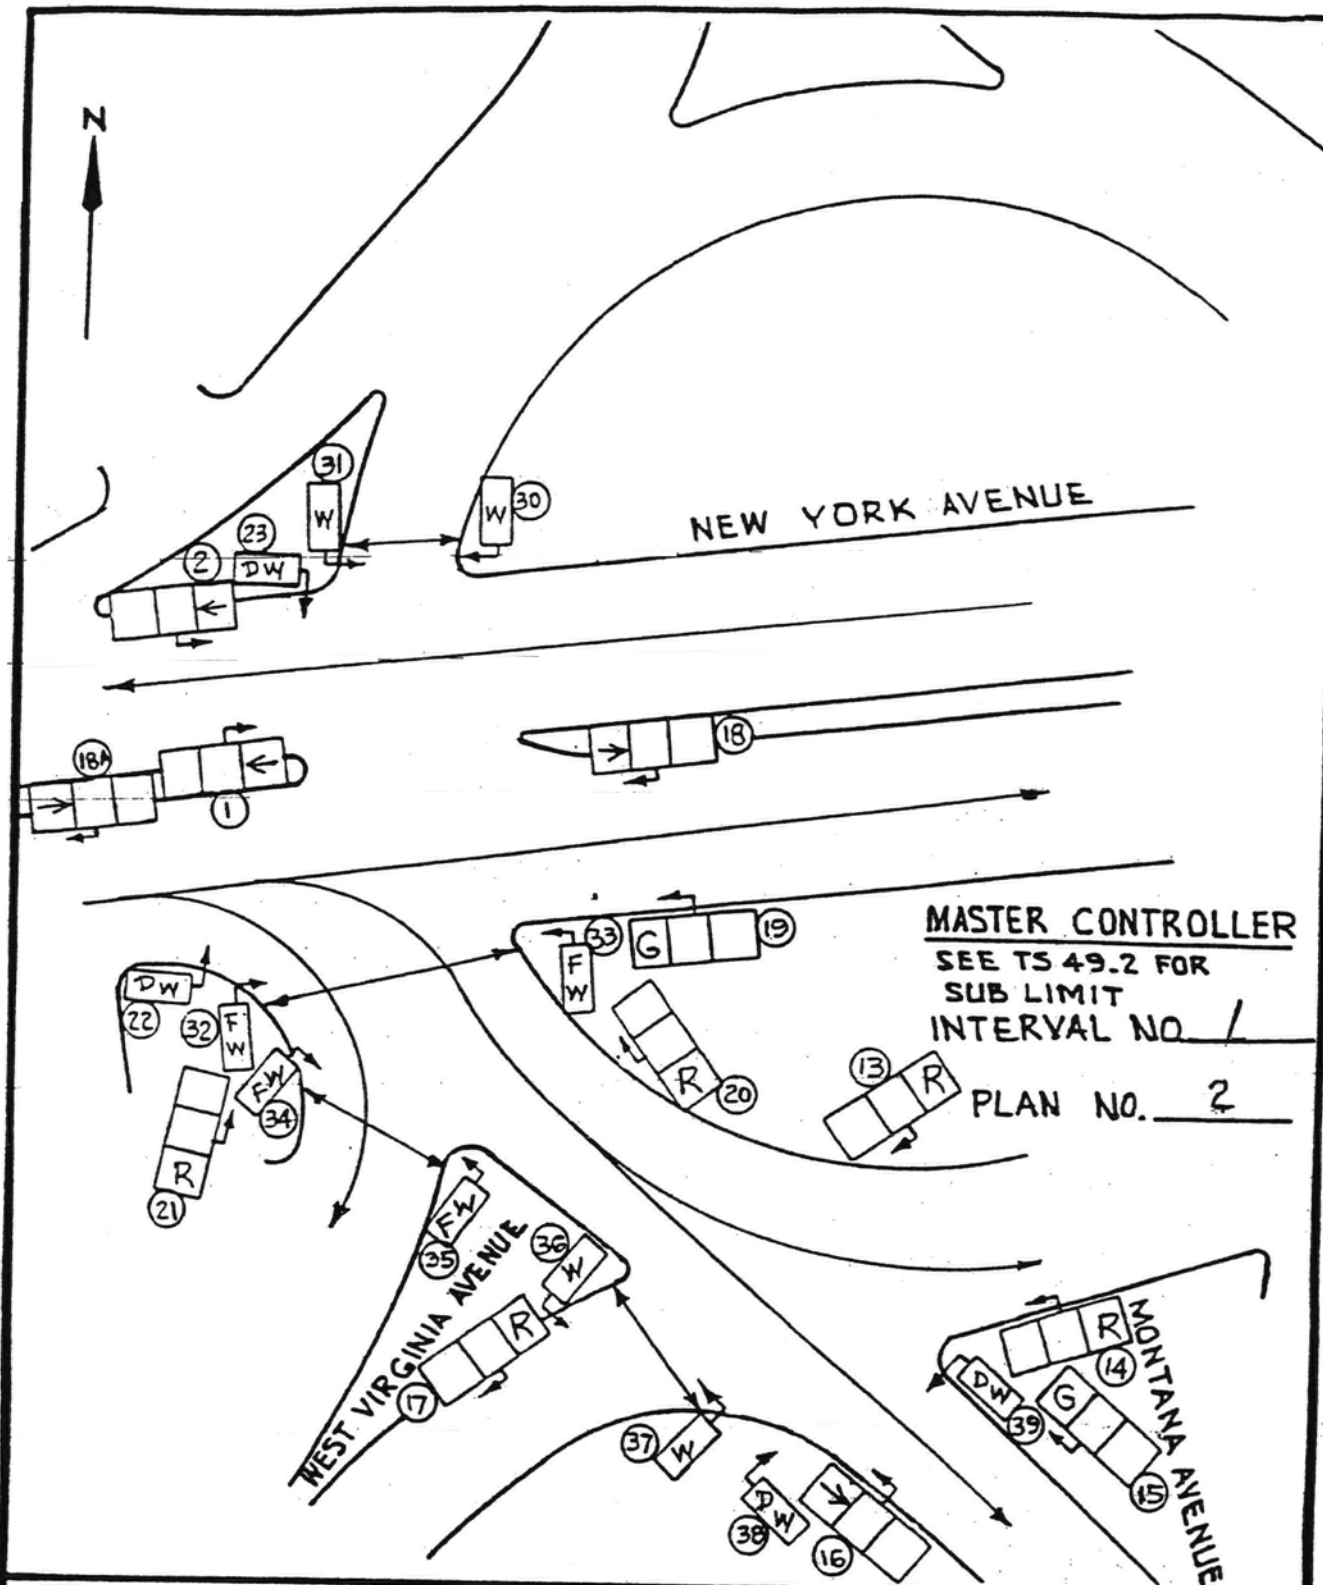

MASTER CONTROLLER
SEE TS 49.2 FOR
SUB LIMIT
INTERVAL NO. 1
PLAN NO. 2

TRAFFIC SIGNAL OPERATION

MONTANA AVENUE, NEW YORK AVENUE AND WEST VIRGINIA AVENUE, NE.


DEPARTMENT OF PUBLIC WORKS, D.C.
BUREAU OF TRAFFIC SERVICES
TRAFFIC SIGNAL SYSTEM DIVISION

CHECKED BY	DATE
DRAWN BY	DATE
IN SERVICE	SCALE NONE

DESIGNED BY:	
SUBMITTED BY:	CHIEF, SIGNAL DESIGN BRANCH
APPROVED BY:	DIVISION CHIEF

T.S. 49-1
SHEET 38

ZONING COMMISSION
District of Columbia
CASE NO. 06-15
EXHIBIT NO. 25A2

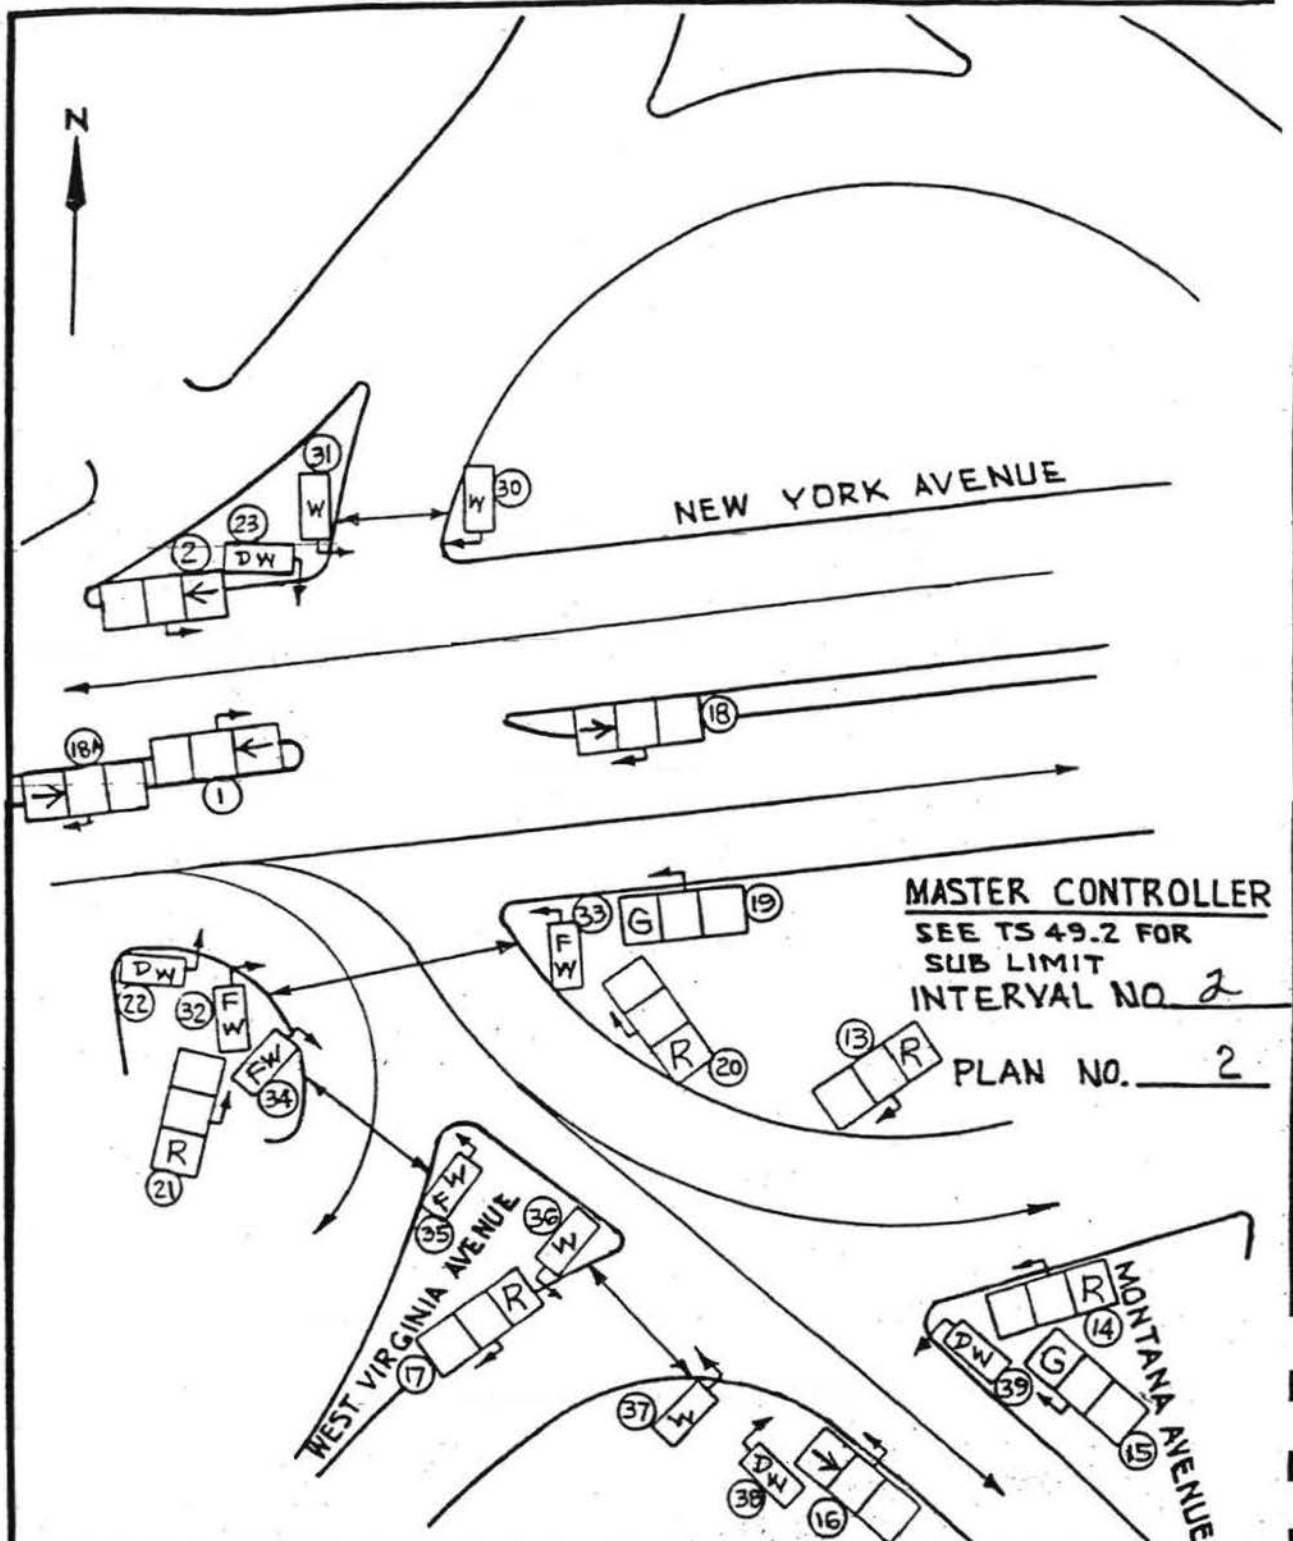

TRAFFIC SIGNAL OPERATION


MONTANA AVENUE, NEW YORK AVENUE AND WEST VIRGINIA AVENUE, NE.

DEPARTMENT OF PUBLIC WORKS, D.C.
BUREAU OF TRAFFIC SERVICES
TRAFFIC SIGNAL SYSTEM DIVISION

CHECKED BY	DATE
DRAWN BY	DATE
IN SERVICE	SCALE NONE

DESIGNED BY:	
SUBMITTED BY:	CHIEF, SIGNAL DESIGN BRANCH
APPROVED BY:	DIVISION CHIEF

T.S. 49-1
SHEET 21 OF 38

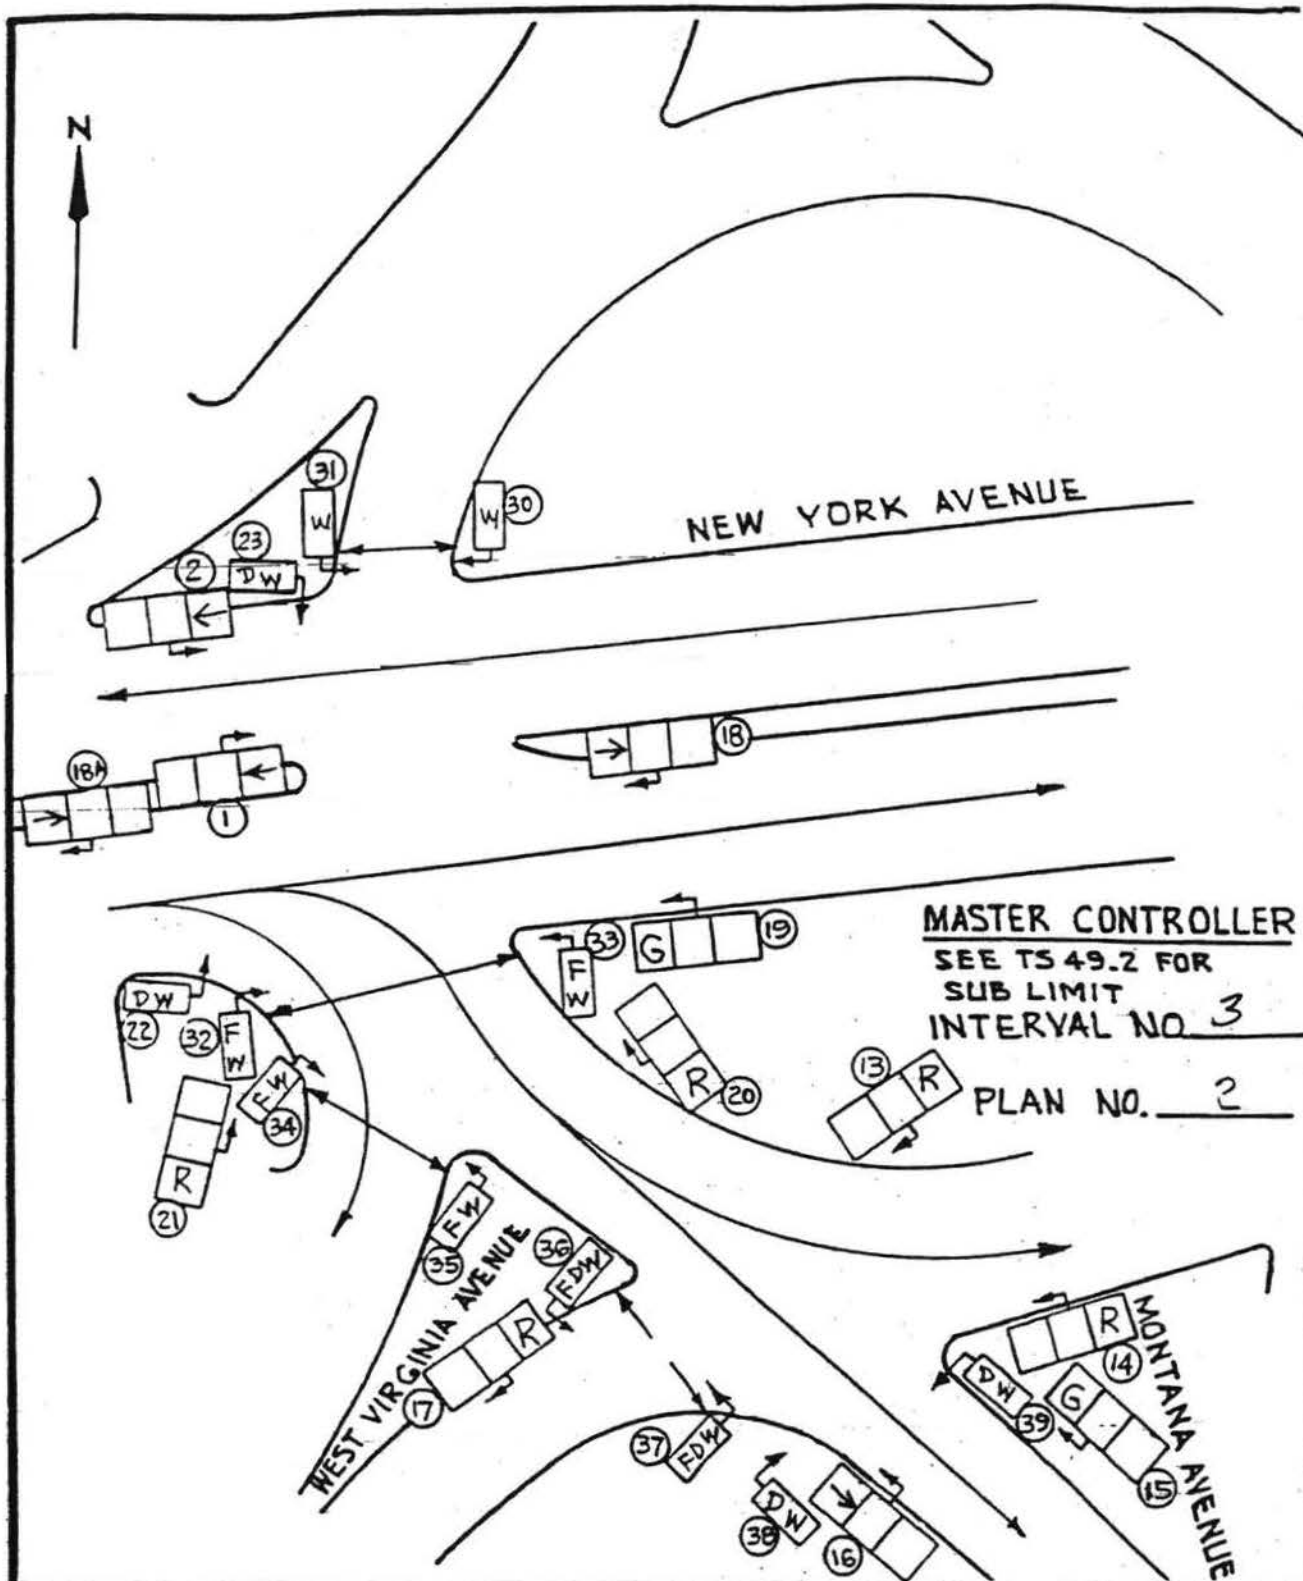

TRAFFIC SIGNAL OPERATION

MONTANA AVENUE, NEW YORK AVENUE AND WEST VIRGINIA AVENUE, NE.

DEPARTMENT OF PUBLIC WORKS, D.C.
BUREAU OF TRAFFIC SERVICES
TRAFFIC SIGNAL SYSTEM DIVISION


CHECKED BY	DATE
DRAWN BY	DATE
IN SERVICE	SCALE NONE

DESIGNED BY:	
SUBMITTED BY:	CHIEF, SIGNAL DESIGN BRANCH
APPROVED BY:	DIVISION CHIEF

T.S.
49-1

SHEET

23 38
OF

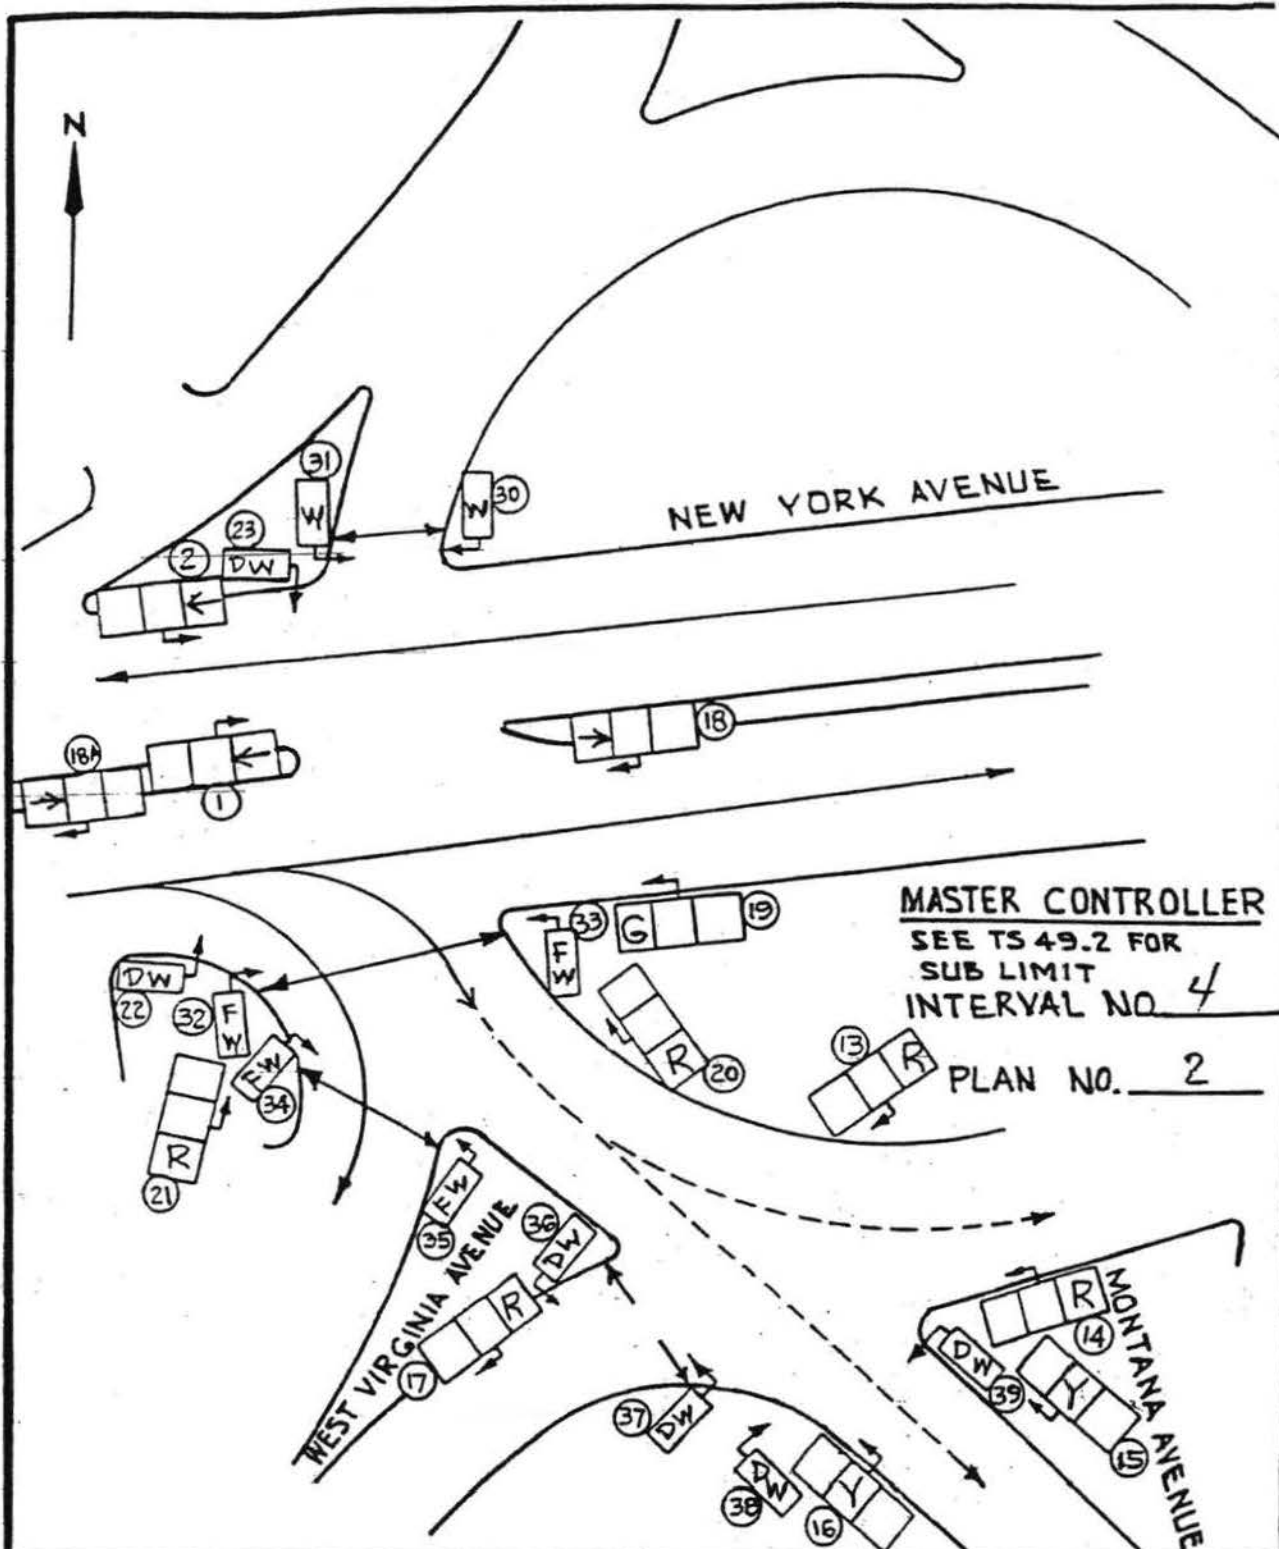

TRAFFIC SIGNAL OPERATION


MONTANA AVENUE, NEW YORK AVENUE AND WEST VIRGINIA AVENUE, N.E.

DEPARTMENT OF PUBLIC WORKS, D.C.
BUREAU OF TRAFFIC SERVICES
TRAFFIC SIGNAL SYSTEM DIVISION


CHECKED BY	DATE
DRAWN BY	DATE
IN SERVICE	SCALE NONE

DESIGNED BY:	
SUBMITTED BY:	CHIEF, SIGNAL DESIGN BRANCH
APPROVED BY:	DIVISION CHIEF

T.S.
49-1
SHEET
23 38
OF

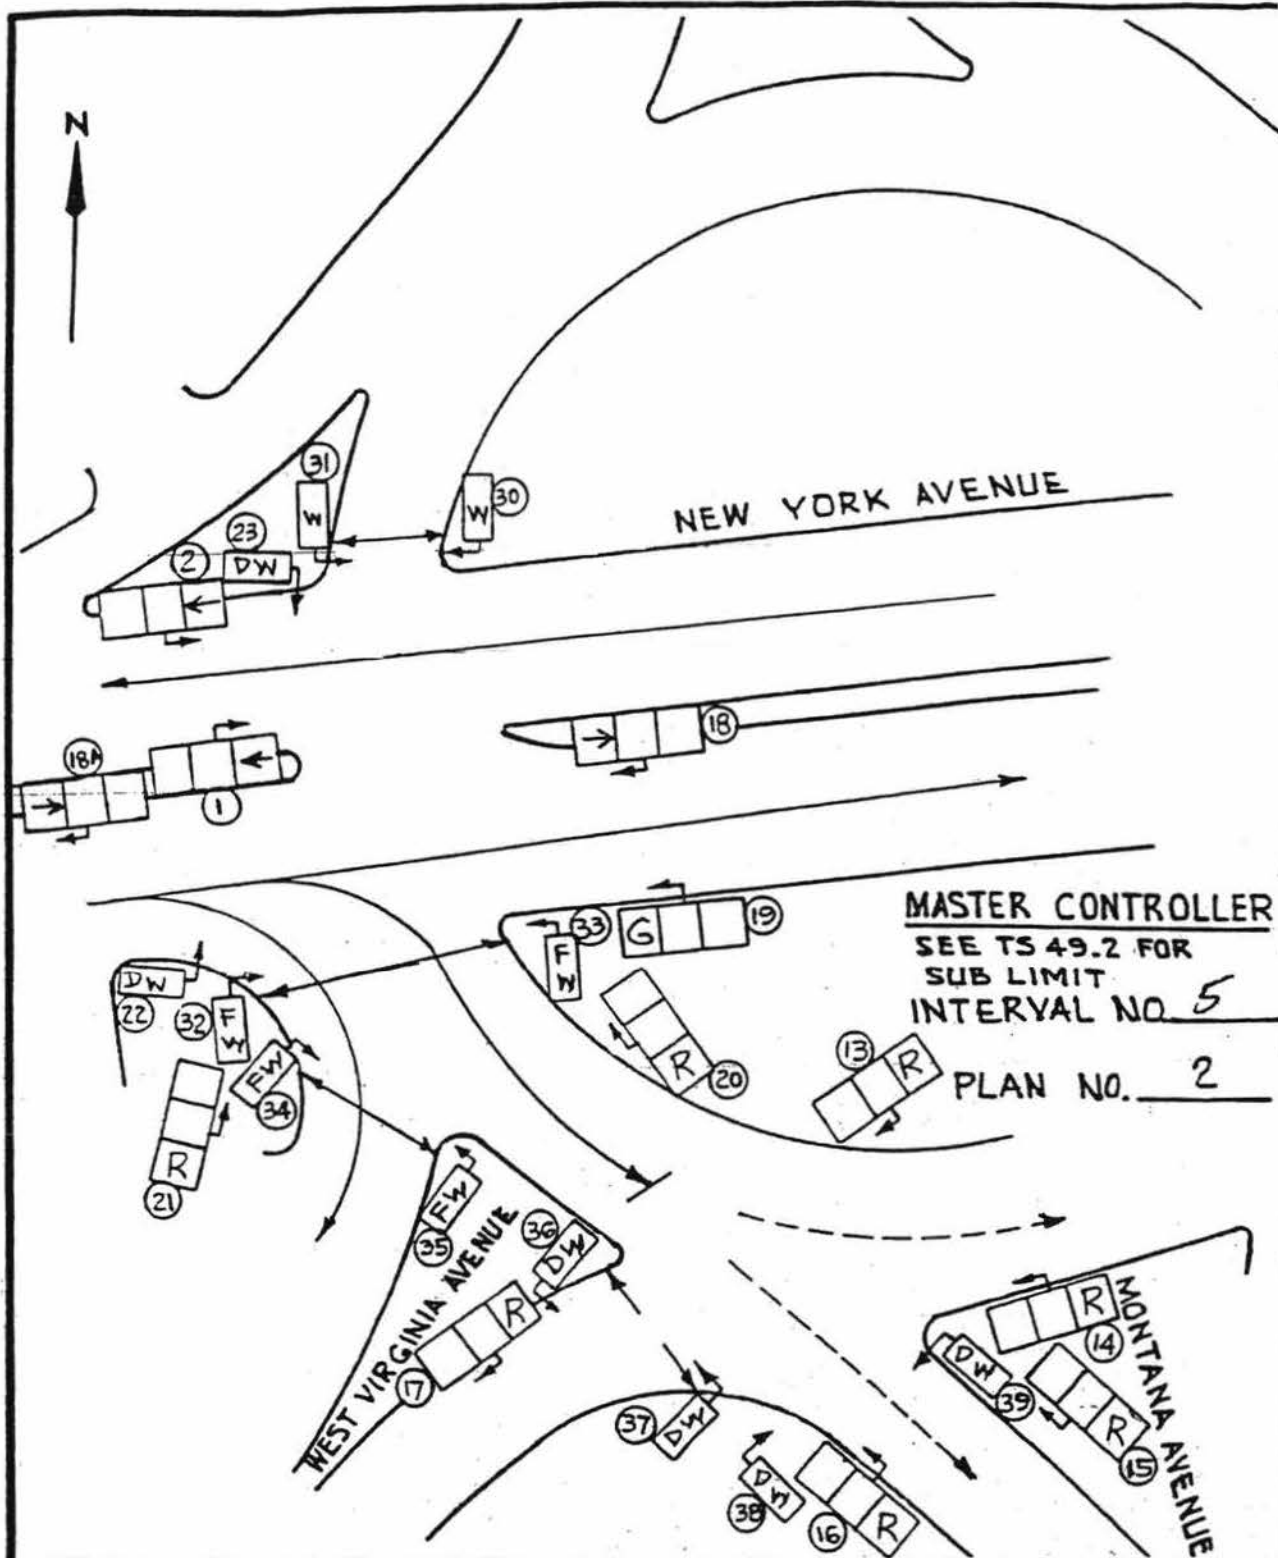

TRAFFIC SIGNAL OPERATION			
MONTANA AVENUE, NEW YORK AVENUE AND WEST VIRGINIA AVENUE, NE.			
DEPARTMENT OF PUBLIC WORKS, D.C.		DESIGNED BY: _____	
BUREAU OF TRAFFIC SERVICES		SUBMITTED BY: _____	
TRAFFIC SIGNAL SYSTEM DIVISION		CHIEF, SIGNAL DESIGN BRANCH	
CHECKED BY: _____	DATE: _____	APPROVED BY: _____	T.S. 49-1
DRAWN BY: _____	DATE: _____	DIVISION CHIEF	SHEET 24 OF 38
IN SERVICE	SCALE NONE		

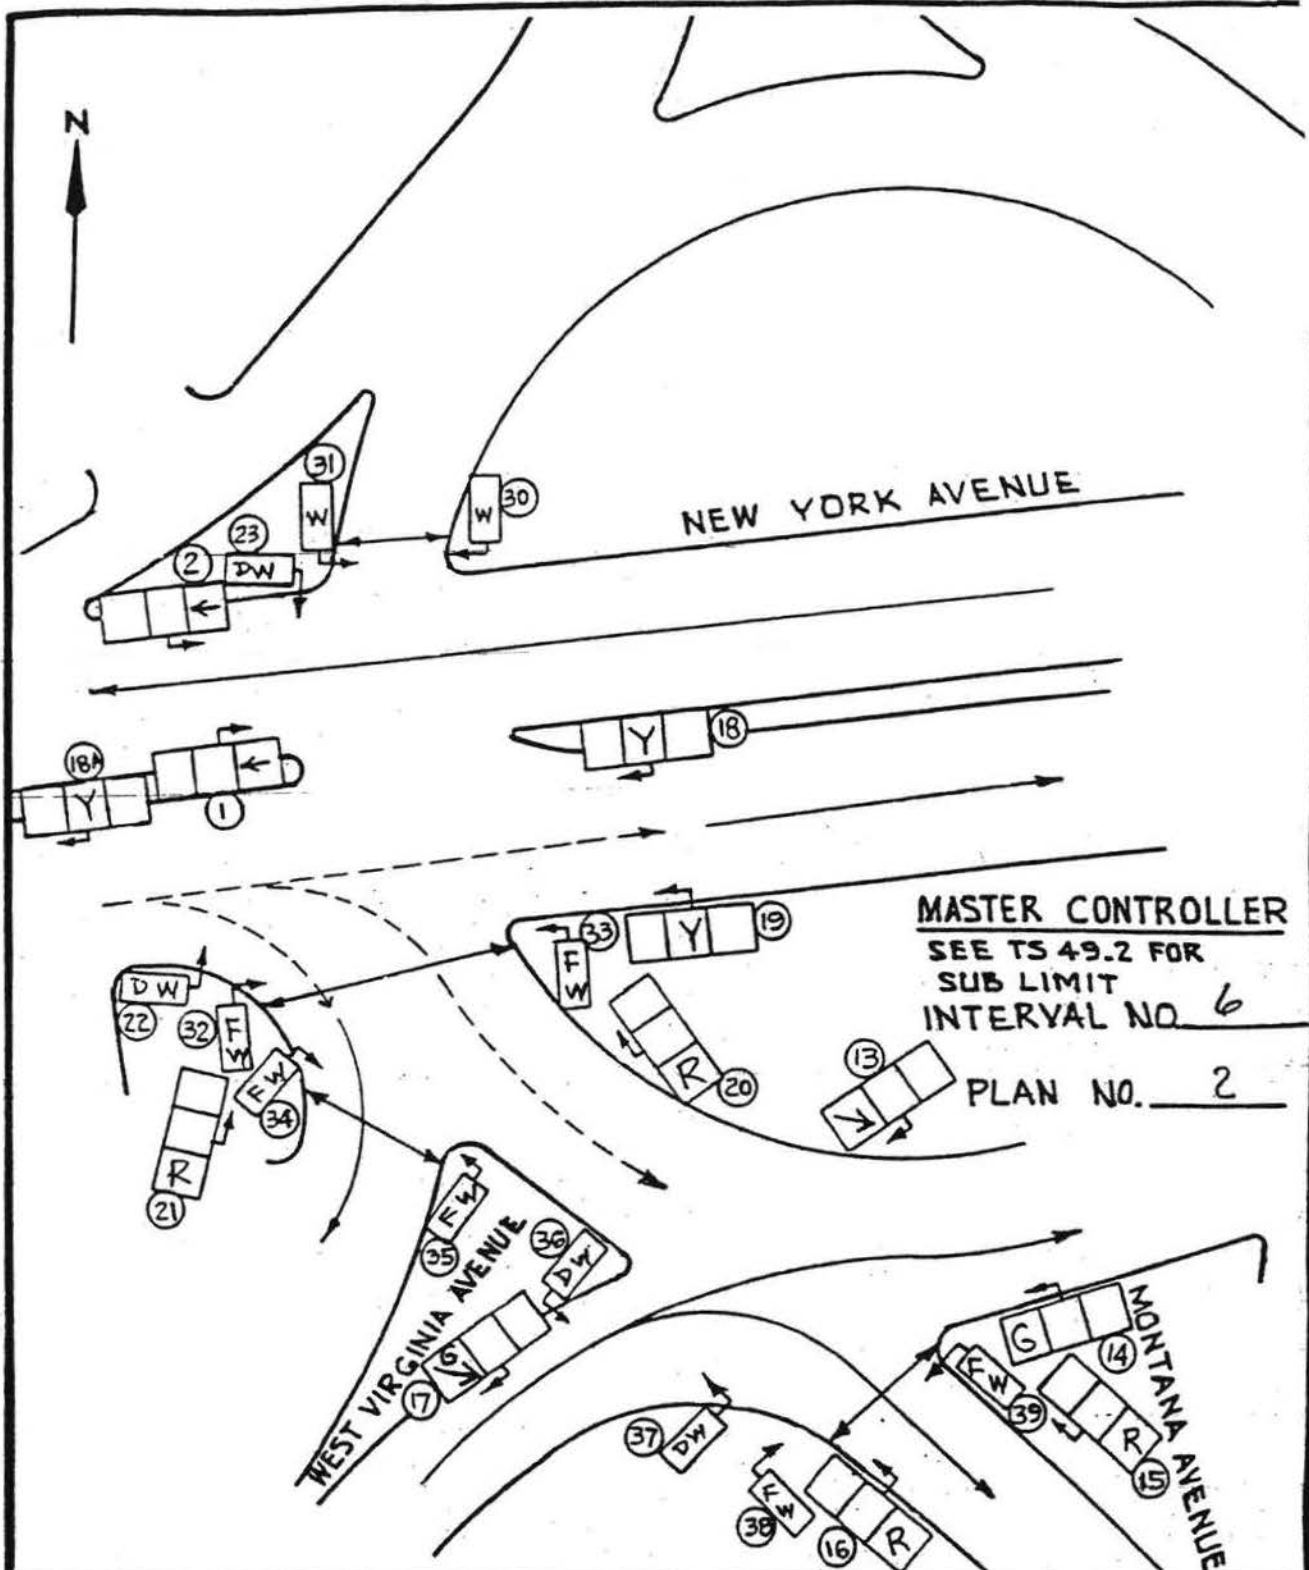

TRAFFIC SIGNAL OPERATION


MONTANA AVENUE, NEW YORK AVENUE AND WEST VIRGINIA AVENUE, NE.

DEPARTMENT OF PUBLIC WORKS, D.C.
 BUREAU OF TRAFFIC SERVICES
 TRAFFIC SIGNAL SYSTEM DIVISION

CHECKED BY	DATE
DRAWN BY	DATE
IN SERVICE	SCALE NONE

DESIGNED BY:	
SUBMITTED BY:	CHIEF, SIGNAL DESIGN BRANCH
APPROVED BY:	DIVISION CHIEF

T.S.
 49-1
 SHEET
 25 OF 38

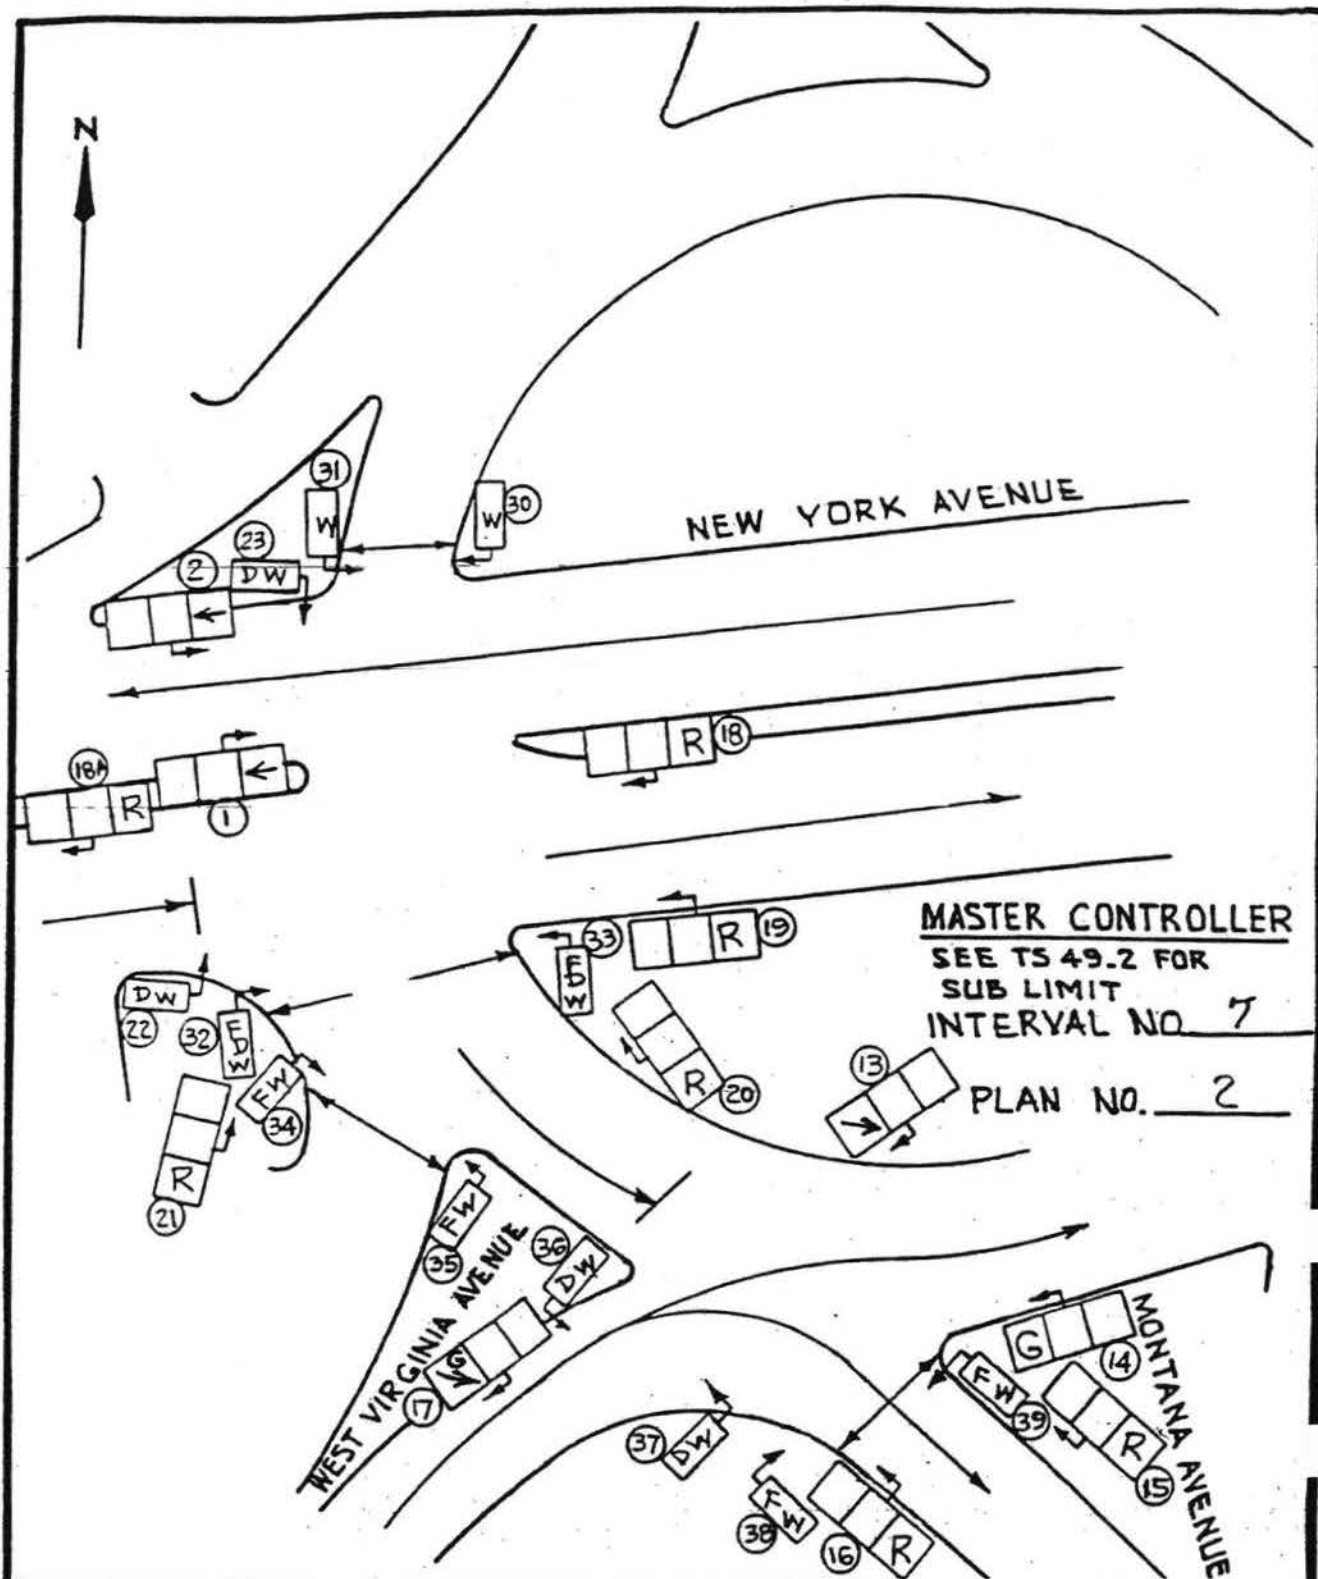

TRAFFIC SIGNAL OPERATION

MONTANA AVENUE, NEW YORK AVENUE AND WEST VIRGINIA AVENUE, NE.

DEPARTMENT OF PUBLIC WORKS, D.C.
BUREAU OF TRAFFIC SERVICES
TRAFFIC SIGNAL SYSTEM DIVISION


CHECKED BY	DATE
DRAWN BY	DATE
IN SERVICE	SCALE NONE

DESIGNED BY:	
SUBMITTED BY:	CHIEF, SIGNAL DESIGN BRANCH
APPROVED BY:	DIVISION CHIEF

T.S.
49-1

SHEET

26 of 38

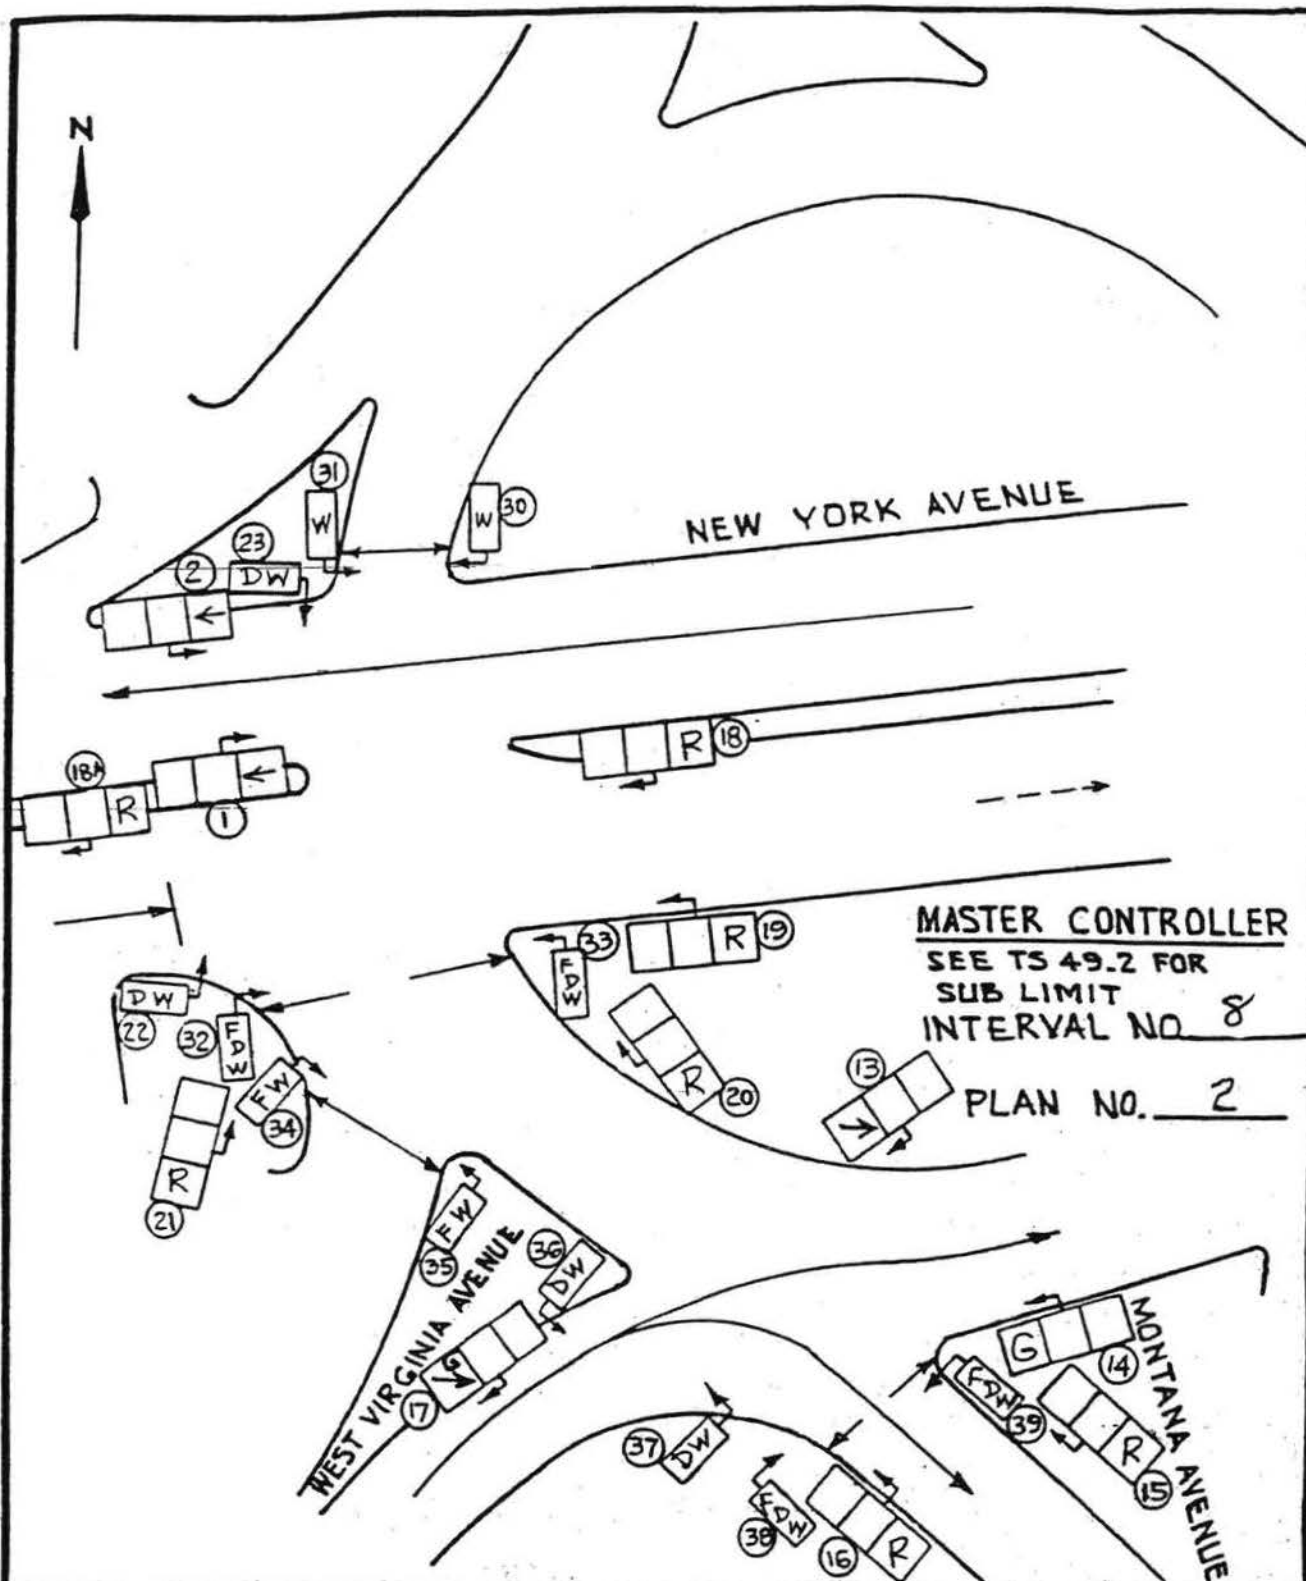

TRAFFIC SIGNAL OPERATION

MONTANA AVENUE, NEW YORK AVENUE AND WEST VIRGINIA AVENUE, N.E.

DEPARTMENT OF PUBLIC WORKS, D.C.
BUREAU OF TRAFFIC SERVICES
TRAFFIC SIGNAL SYSTEM DIVISION

CHECKED BY	DATE
DRAWN BY	DATE
IN SERVICE	SCALE NONE


DESIGNED BY: _____

SUBMITTED BY: _____
CHIEF, SIGNAL DESIGN BRANCH

APPROVED BY: _____
DIVISION CHIEF

T.S.
49-1

SHEET
27 of 38

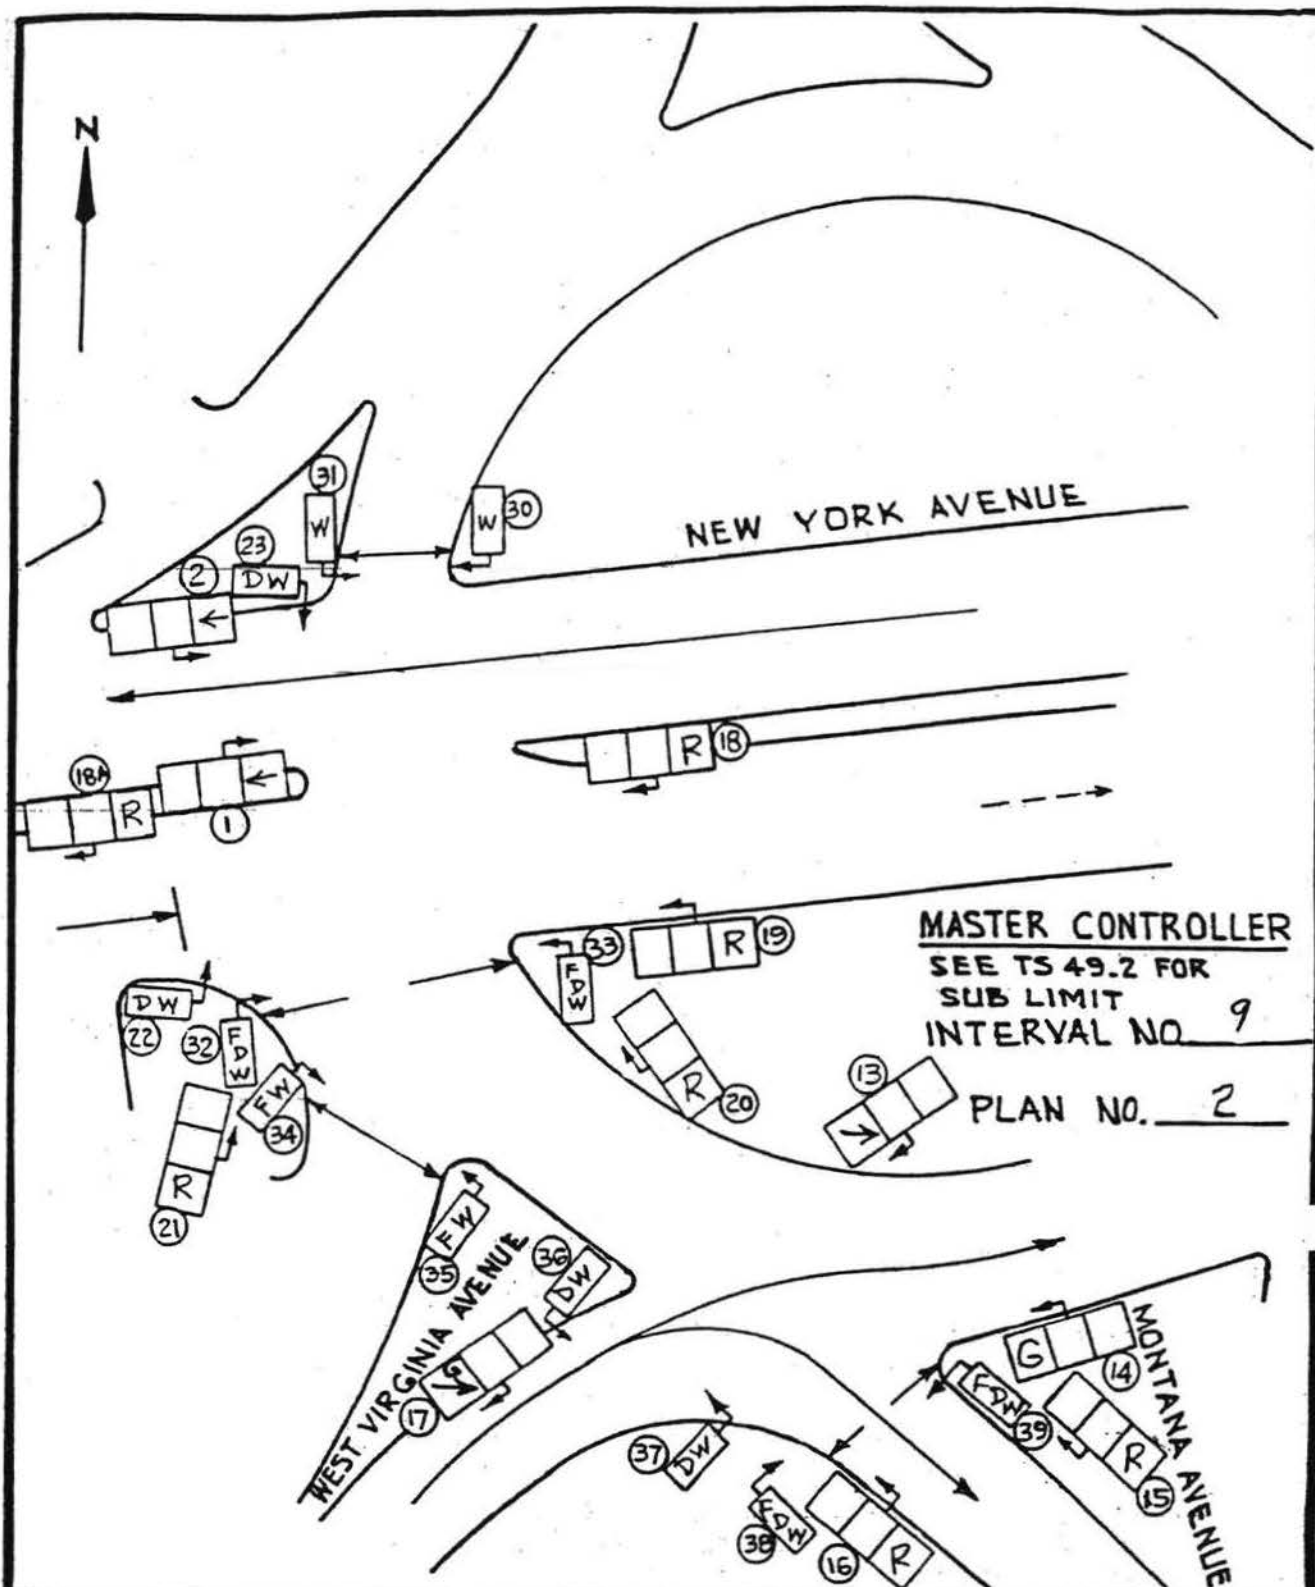

TRAFFIC SIGNAL OPERATION

MONTANA AVENUE, NEW YORK AVENUE AND WEST VIRGINIA AVENUE, NE.


DEPARTMENT OF PUBLIC WORKS, D.C.
BUREAU OF TRAFFIC SERVICES
TRAFFIC SIGNAL SYSTEM DIVISION

CHECKED BY	DATE
DRAWN BY	DATE
IN SERVICE	SCALE NONE

DESIGNED BY:	
SUBMITTED BY:	CHIEF, SIGNAL DESIGN BRANCH
APPROVED BY:	DIVISION CHIEF

T.S.
49-1

SHEET
28
OF 38

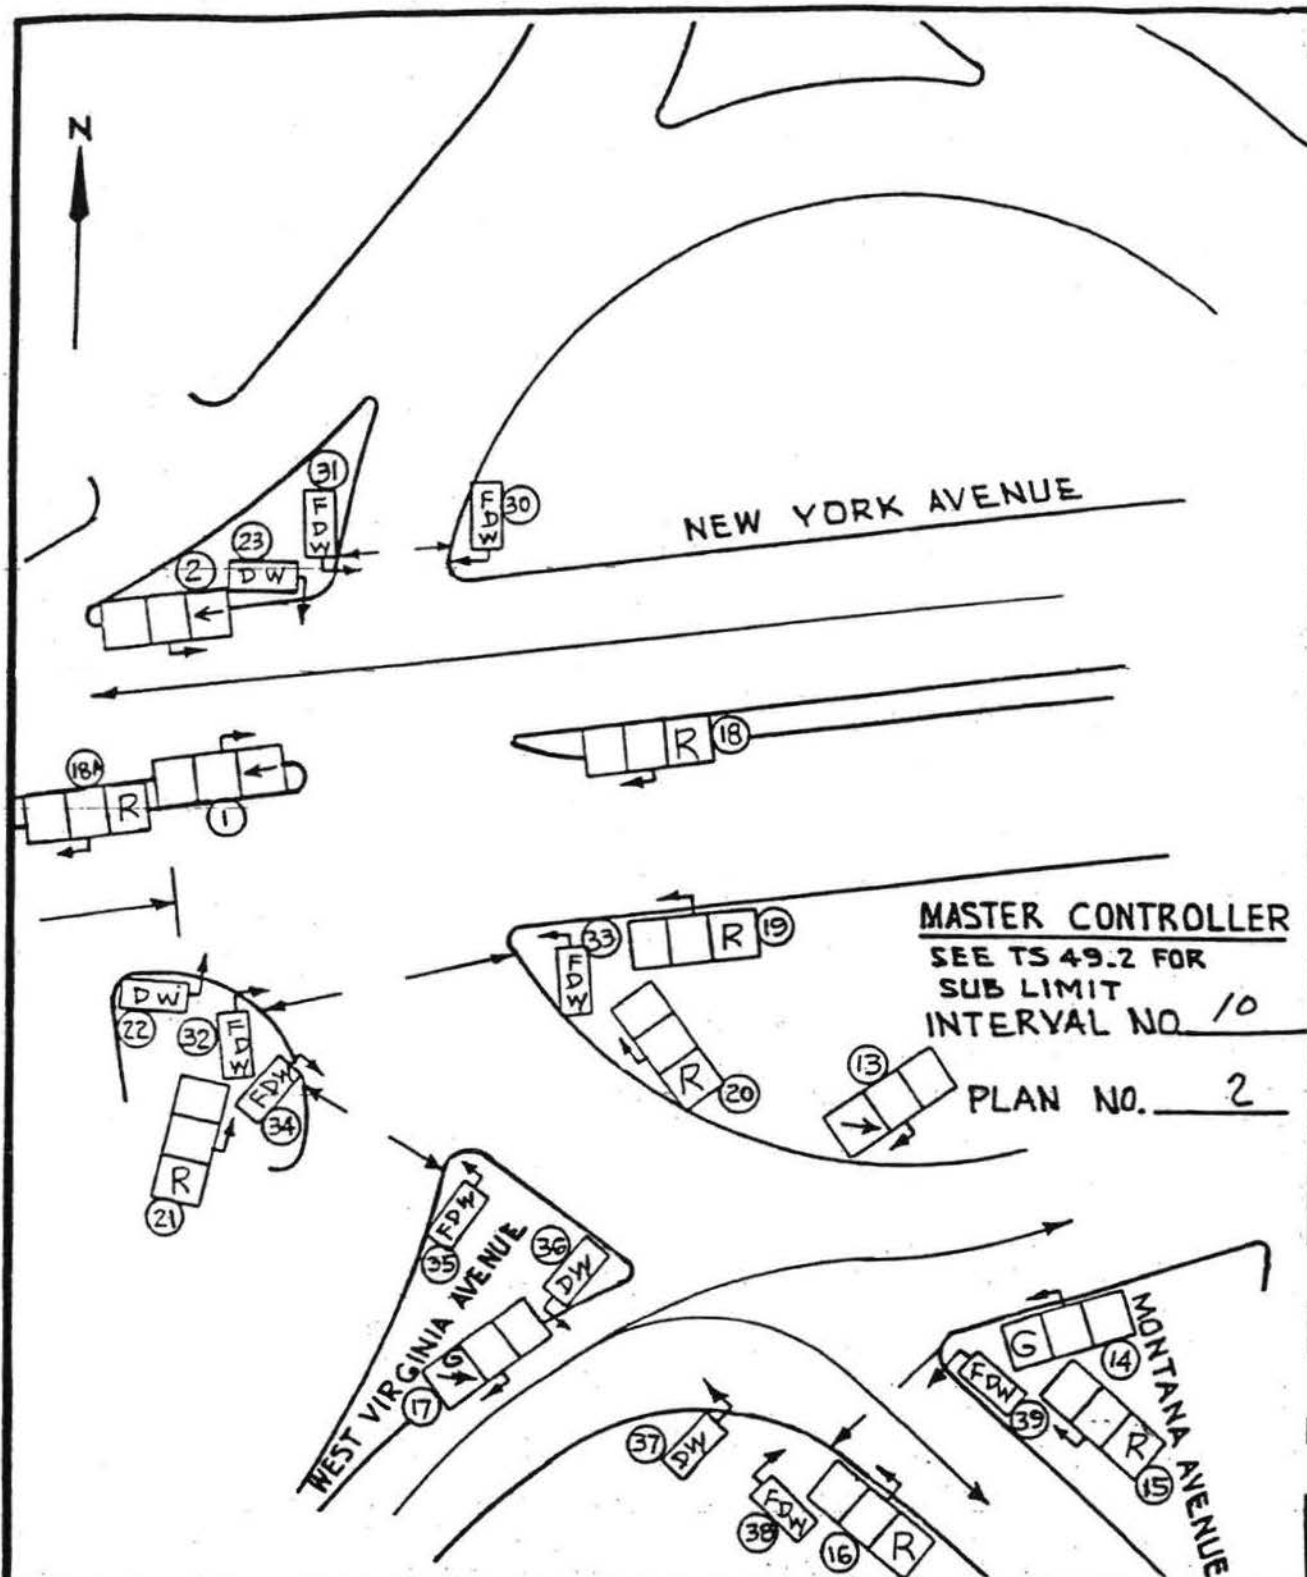

TRAFFIC SIGNAL OPERATION

MONTANA AVENUE, NEW YORK AVENUE AND WEST VIRGINIA AVENUE, NE.


DEPARTMENT OF PUBLIC WORKS, D.C.
BUREAU OF TRAFFIC SERVICES
TRAFFIC SIGNAL SYSTEM DIVISION

CHECKED BY	DATE
DRAWN BY	DATE
IN SERVICE	SCALE NONE

DESIGNED BY:	
SUBMITTED BY:	CHIEF, SIGNAL DESIGN BRANCH
APPROVED BY:	DIVISION CHIEF

T.S.
49-1

SHEET
29
OF 38

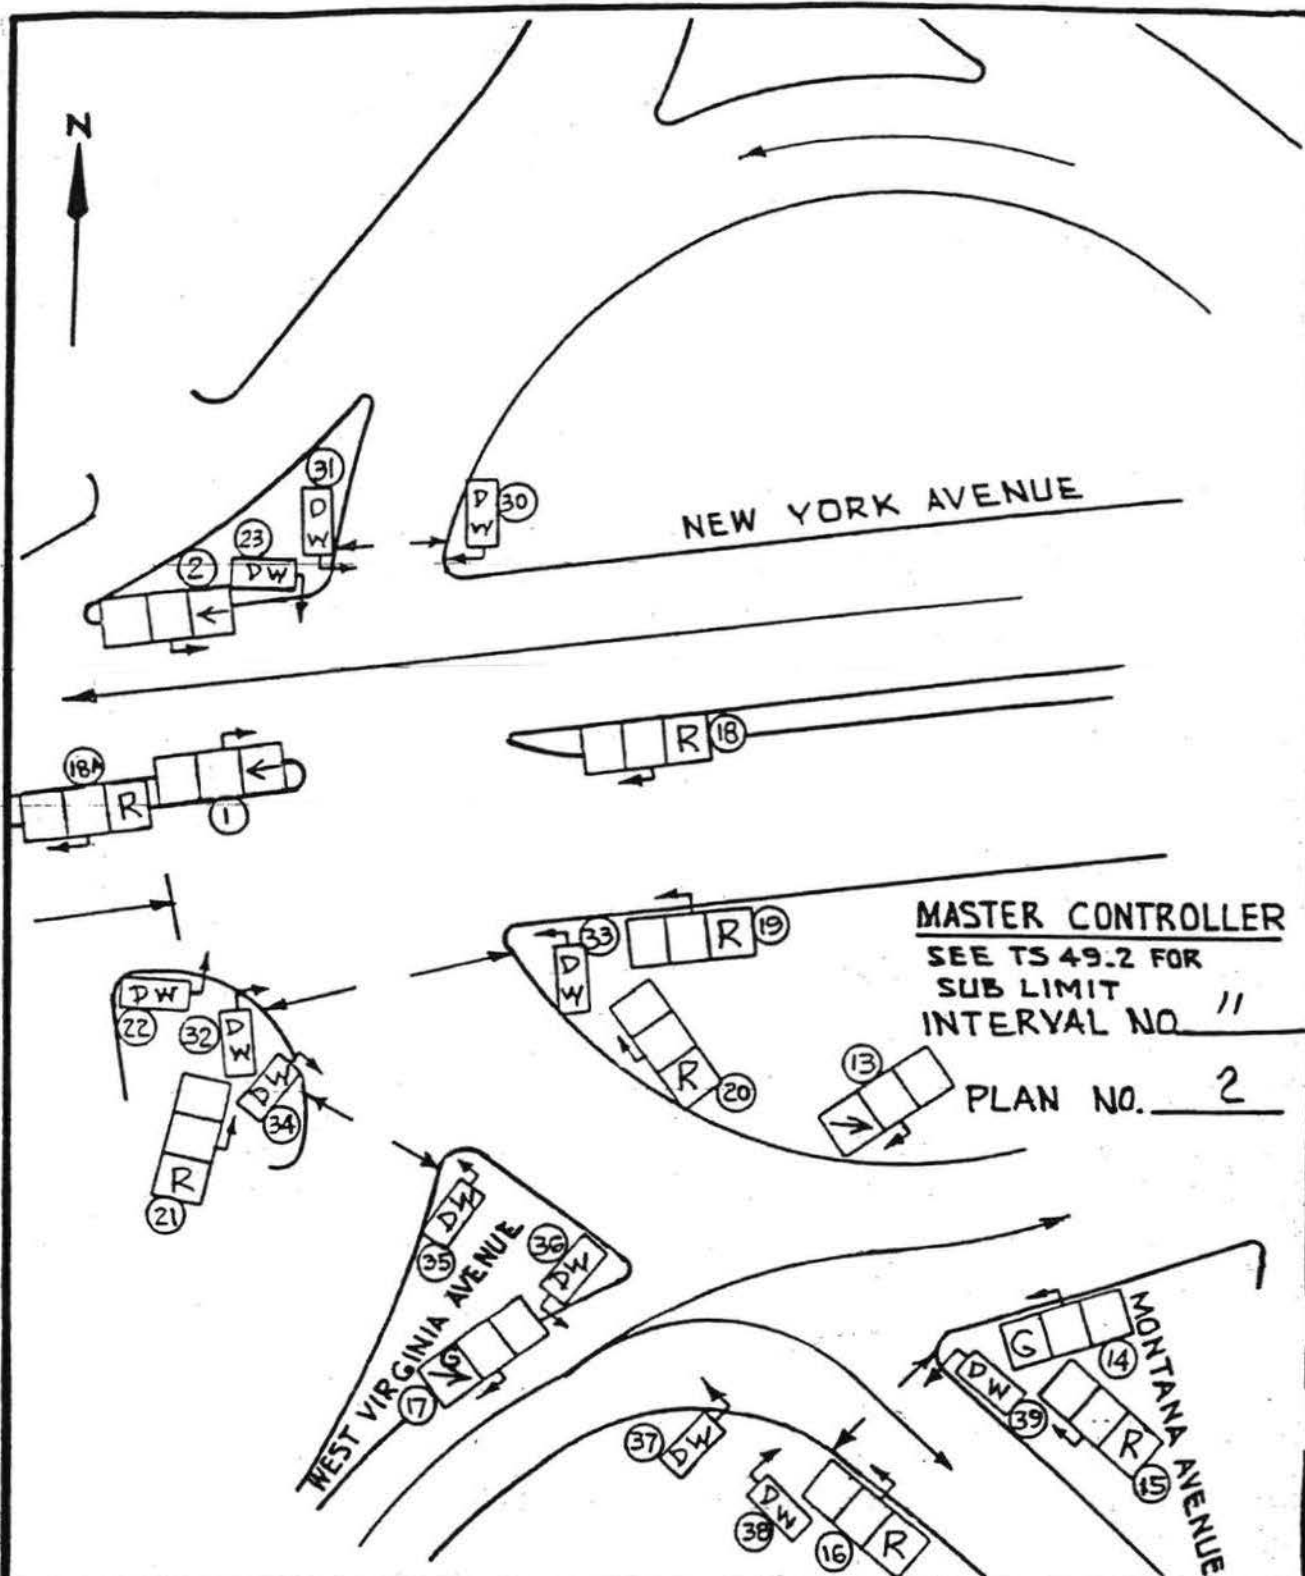

TRAFFIC SIGNAL OPERATION

MONTANA AVENUE, NEW YORK AVENUE AND WEST VIRGINIA AVENUE, N.E.


DEPARTMENT OF PUBLIC WORKS, D.C.
BUREAU OF TRAFFIC SERVICES
TRAFFIC SIGNAL SYSTEM DIVISION

CHECKED BY	DATE
DRAWN BY	DATE
IN SERVICE	SCALE NONE

DESIGNED BY:	
SUBMITTED BY:	CHIEF, SIGNAL DESIGN BRANCH
APPROVED BY:	DIVISION CHIEF

T.S.
49-1

SHEET
30
OF 38

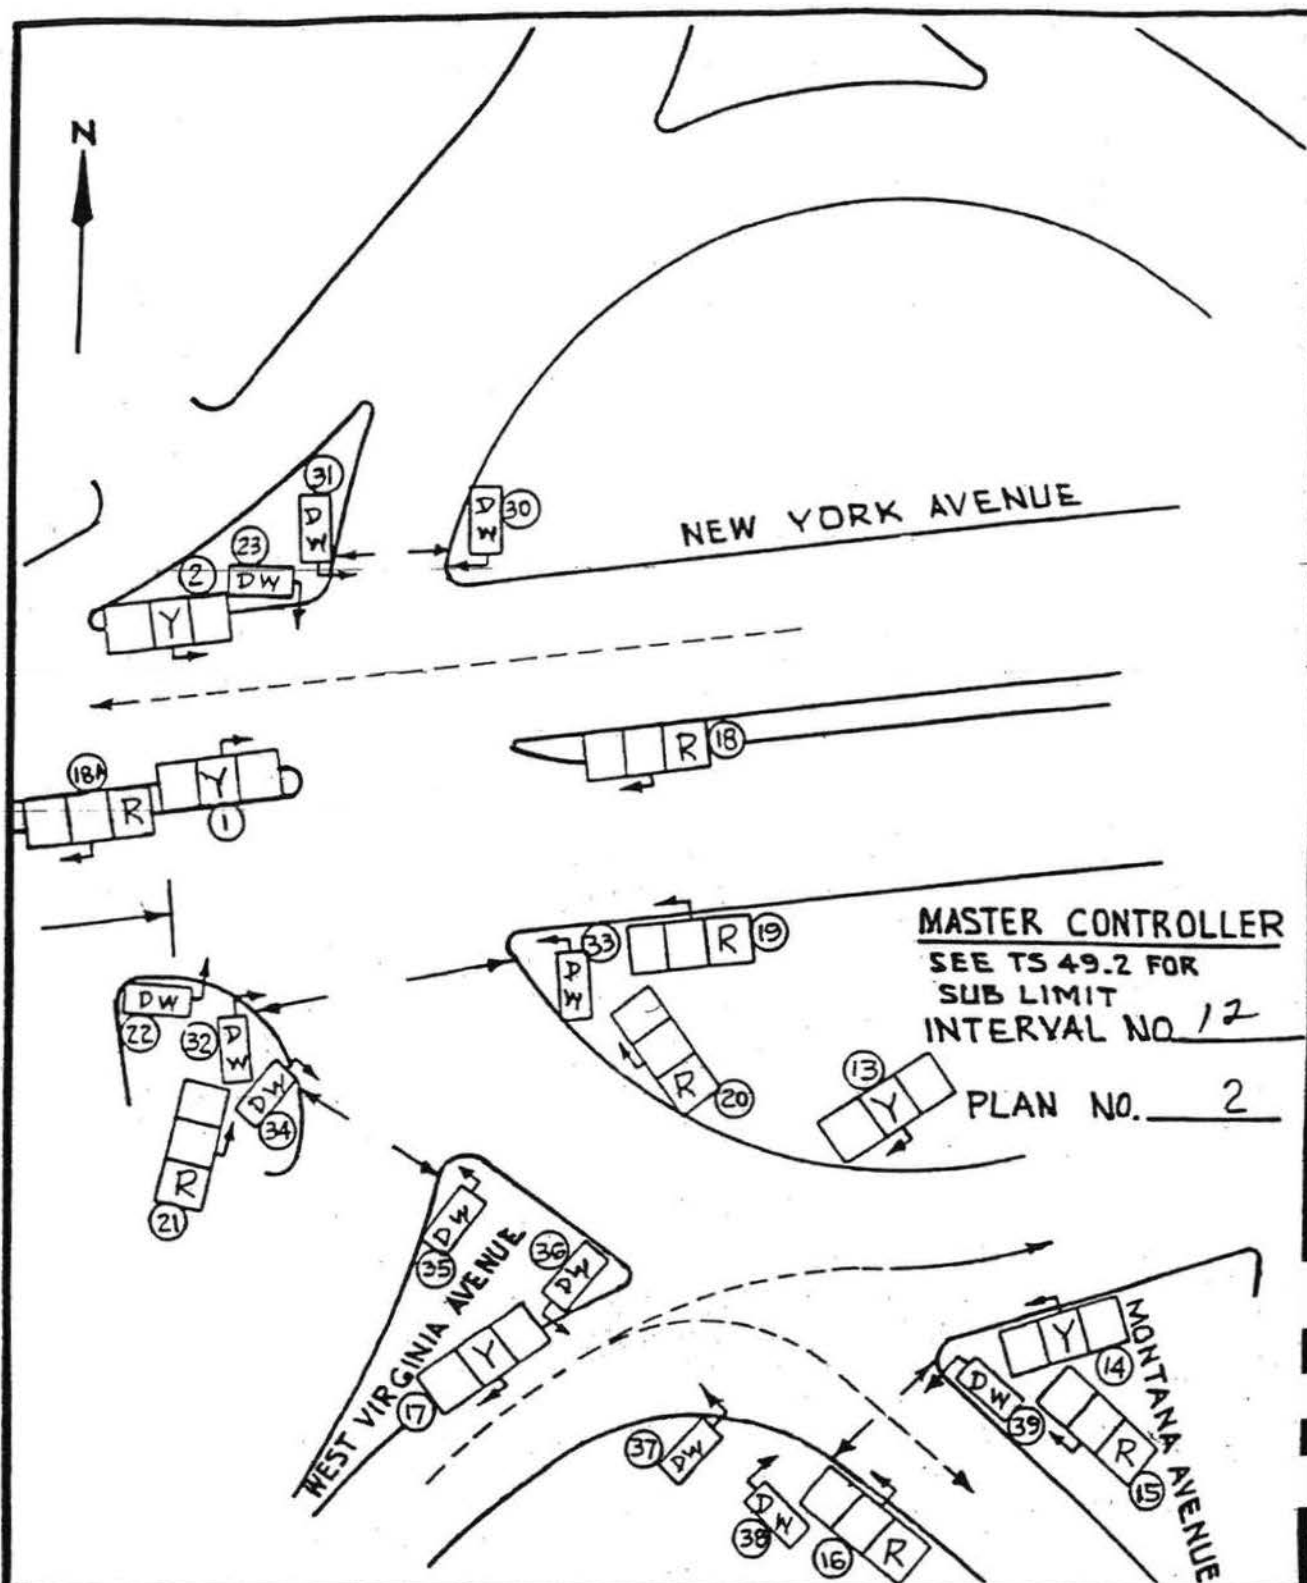

TRAFFIC SIGNAL OPERATION

MONTANA AVENUE, NEW YORK AVENUE AND WEST VIRGINIA AVENUE, N.E.


DEPARTMENT OF PUBLIC WORKS, D.C.
BUREAU OF TRAFFIC SERVICES
TRAFFIC SIGNAL SYSTEM DIVISION

CHECKED BY	DATE
DRAWN BY	DATE
IN SERVICE	SCALE NONE

DESIGNED BY:	
SUBMITTED BY:	CHIEF, SIGNAL DESIGN BRANCH
APPROVED BY:	DIVISION CHIEF

T.S.
49-1

SHEET
31
OF 38

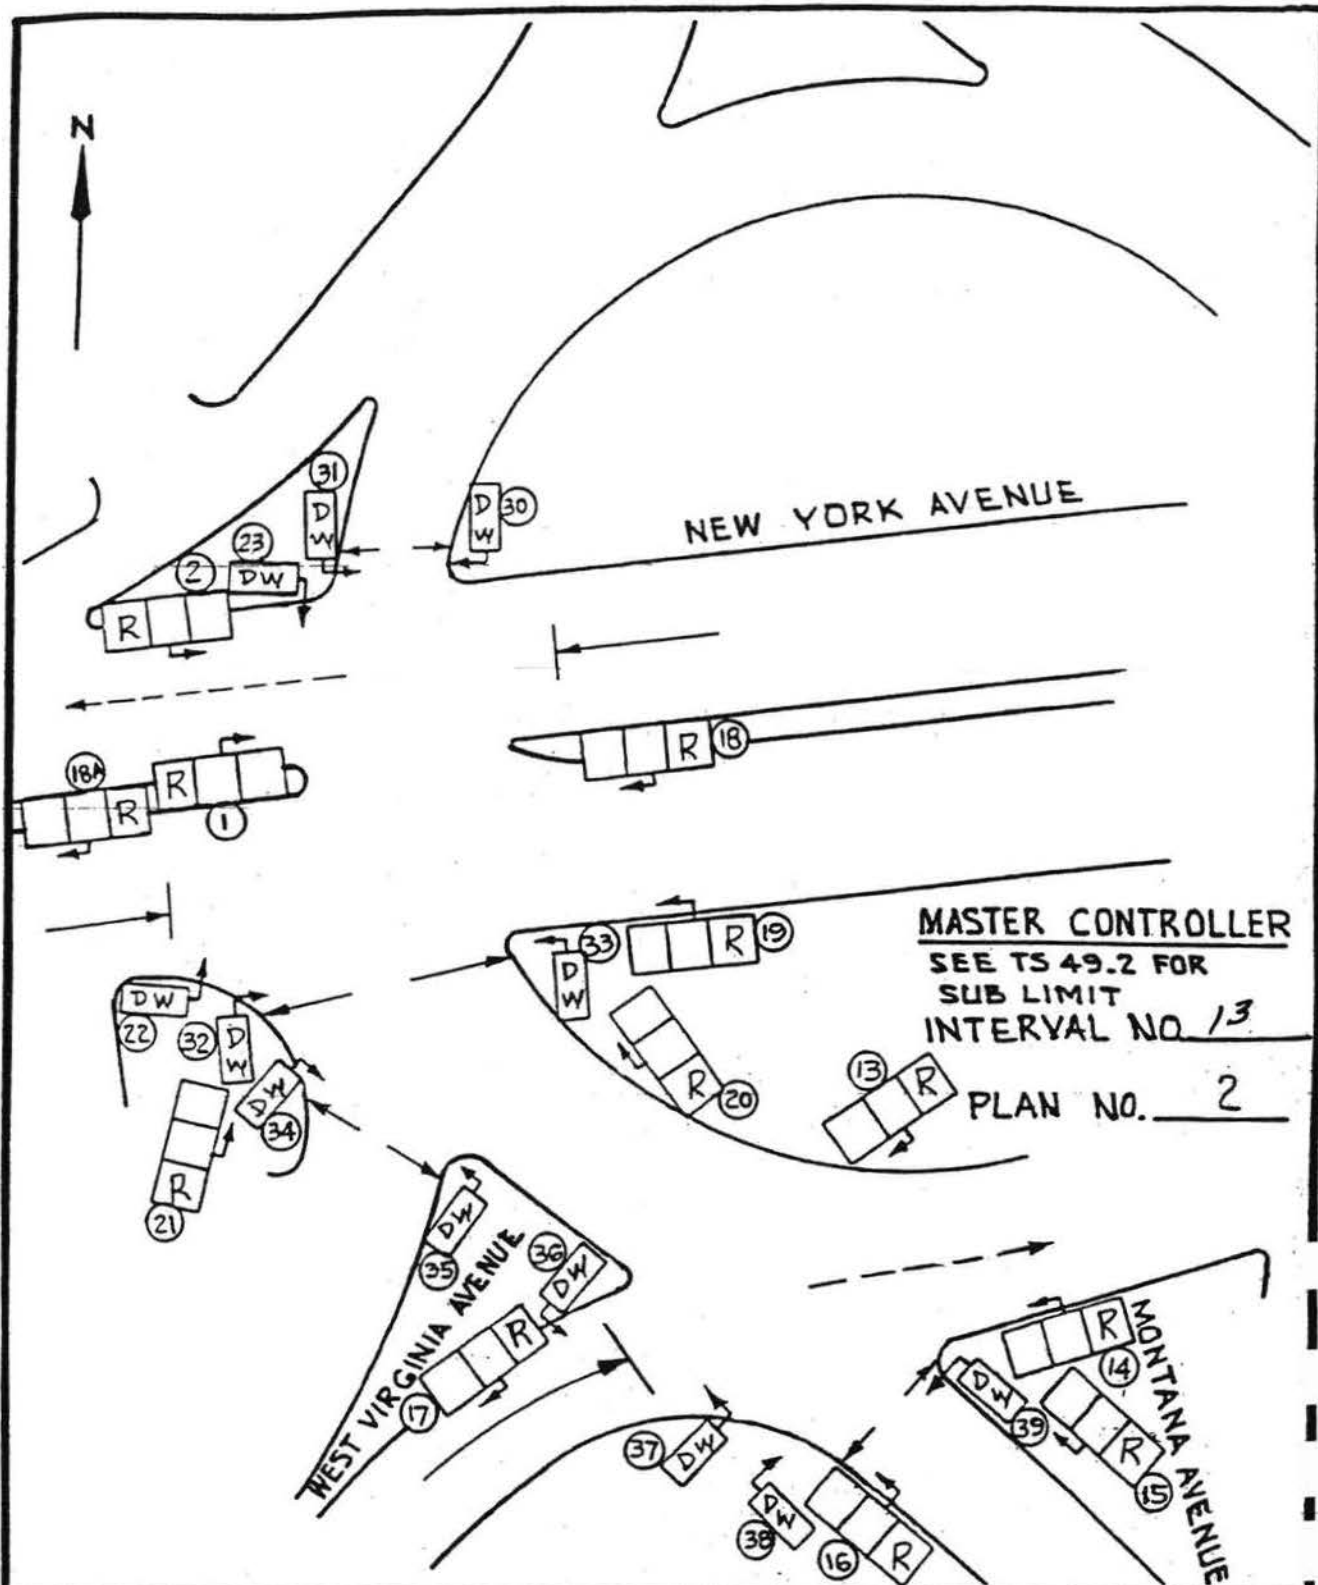

TRAFFIC SIGNAL OPERATION

MONTANA AVENUE, NEW YORK AVENUE AND WEST VIRGINIA AVENUE, NE.


DEPARTMENT OF PUBLIC WORKS, D.C.
BUREAU OF TRAFFIC SERVICES
TRAFFIC SIGNAL SYSTEM DIVISION

CHECKED BY _____ DATE _____
DRAWN BY _____ DATE _____
IN SERVICE _____ SCALE NONE

DESIGNED BY: _____
SUBMITTED BY: _____
CHIEF, SIGNAL DESIGN BRANCH
APPROVED BY: _____
DIVISION CHIEF

T.S.
49-1

SHEET
32
OF 38

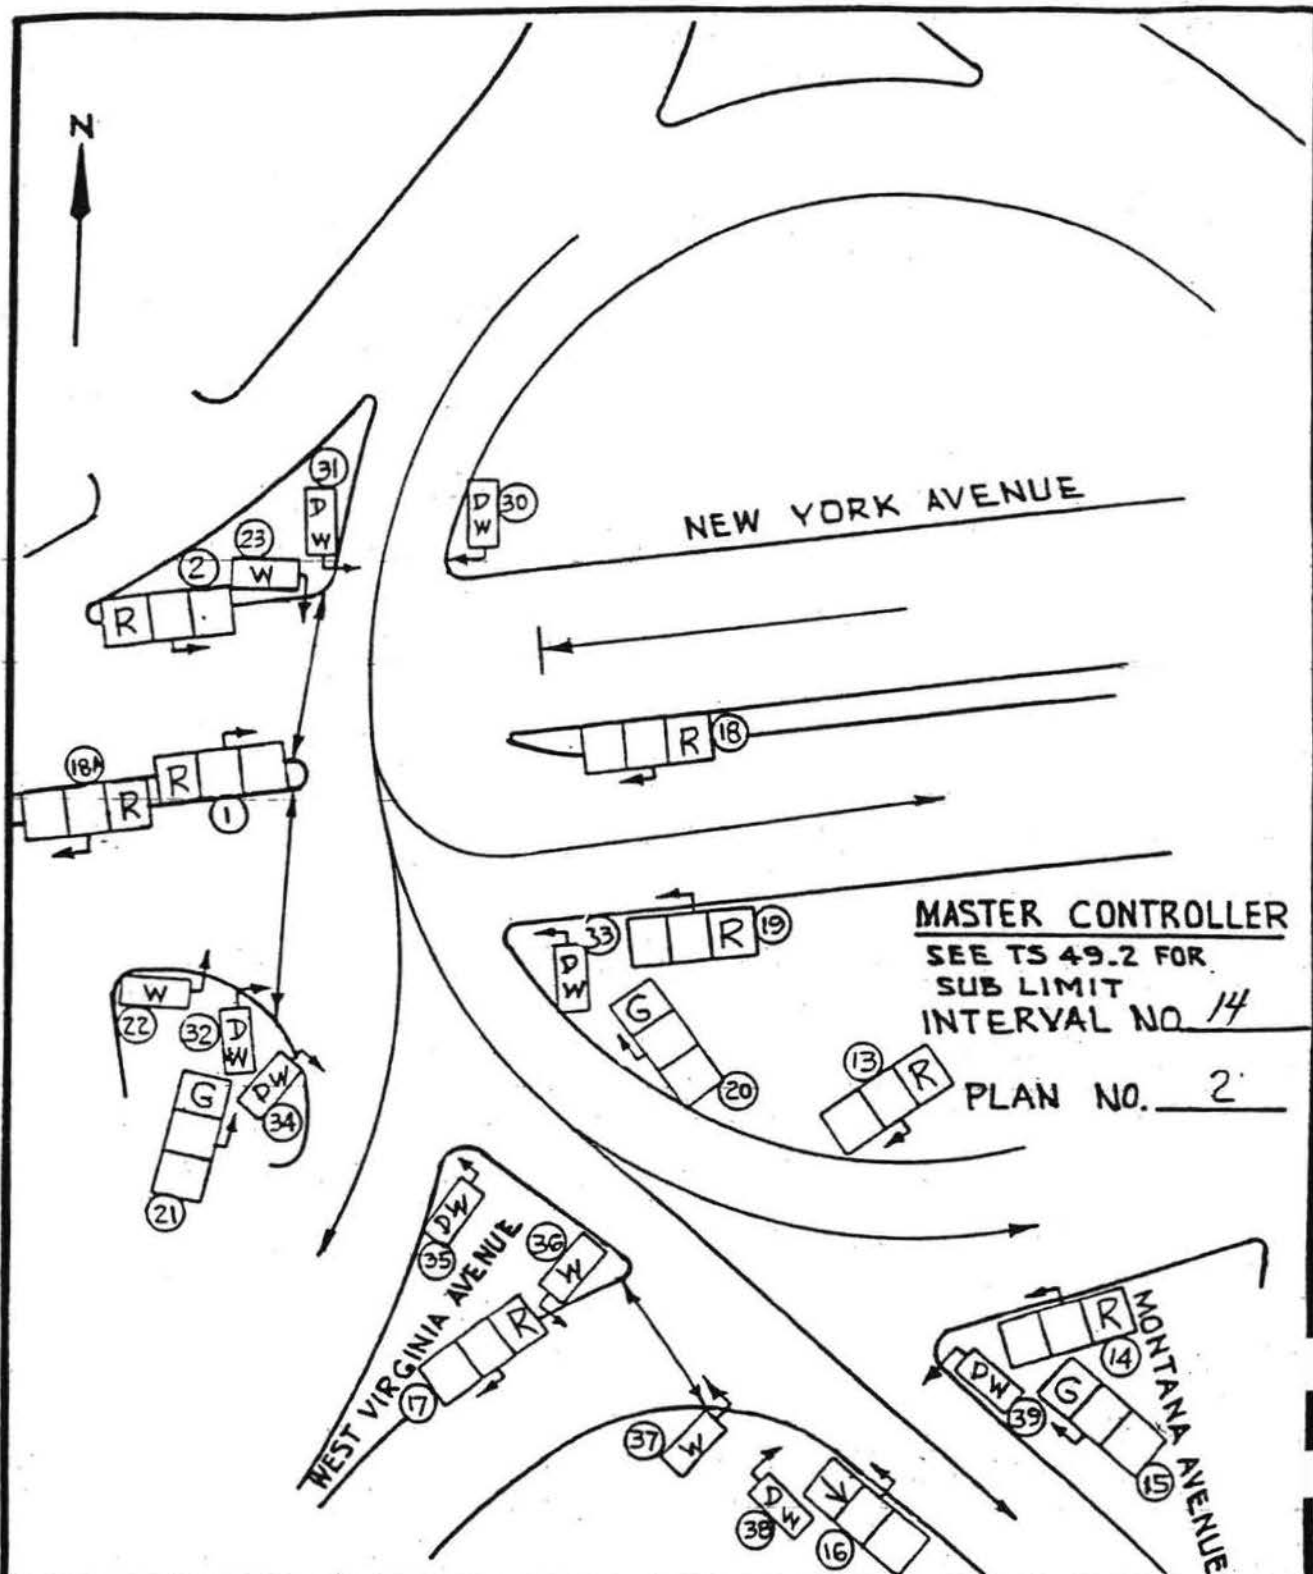

TRAFFIC SIGNAL OPERATION

MONTANA AVENUE, NEW YORK AVENUE AND WEST VIRGINIA AVENUE, NE.


DEPARTMENT OF PUBLIC WORKS, D.C.
BUREAU OF TRAFFIC SERVICES
TRAFFIC SIGNAL SYSTEM DIVISION

CHECKED BY	DATE
DRAWN BY	DATE
IN SERVICE	SCALE NONE

DESIGNED BY:	
SUBMITTED BY:	CHIEF, SIGNAL DESIGN BRANCH
APPROVED BY:	DIVISION CHIEF

T.S.
49-1

SHEET
33
OF 38

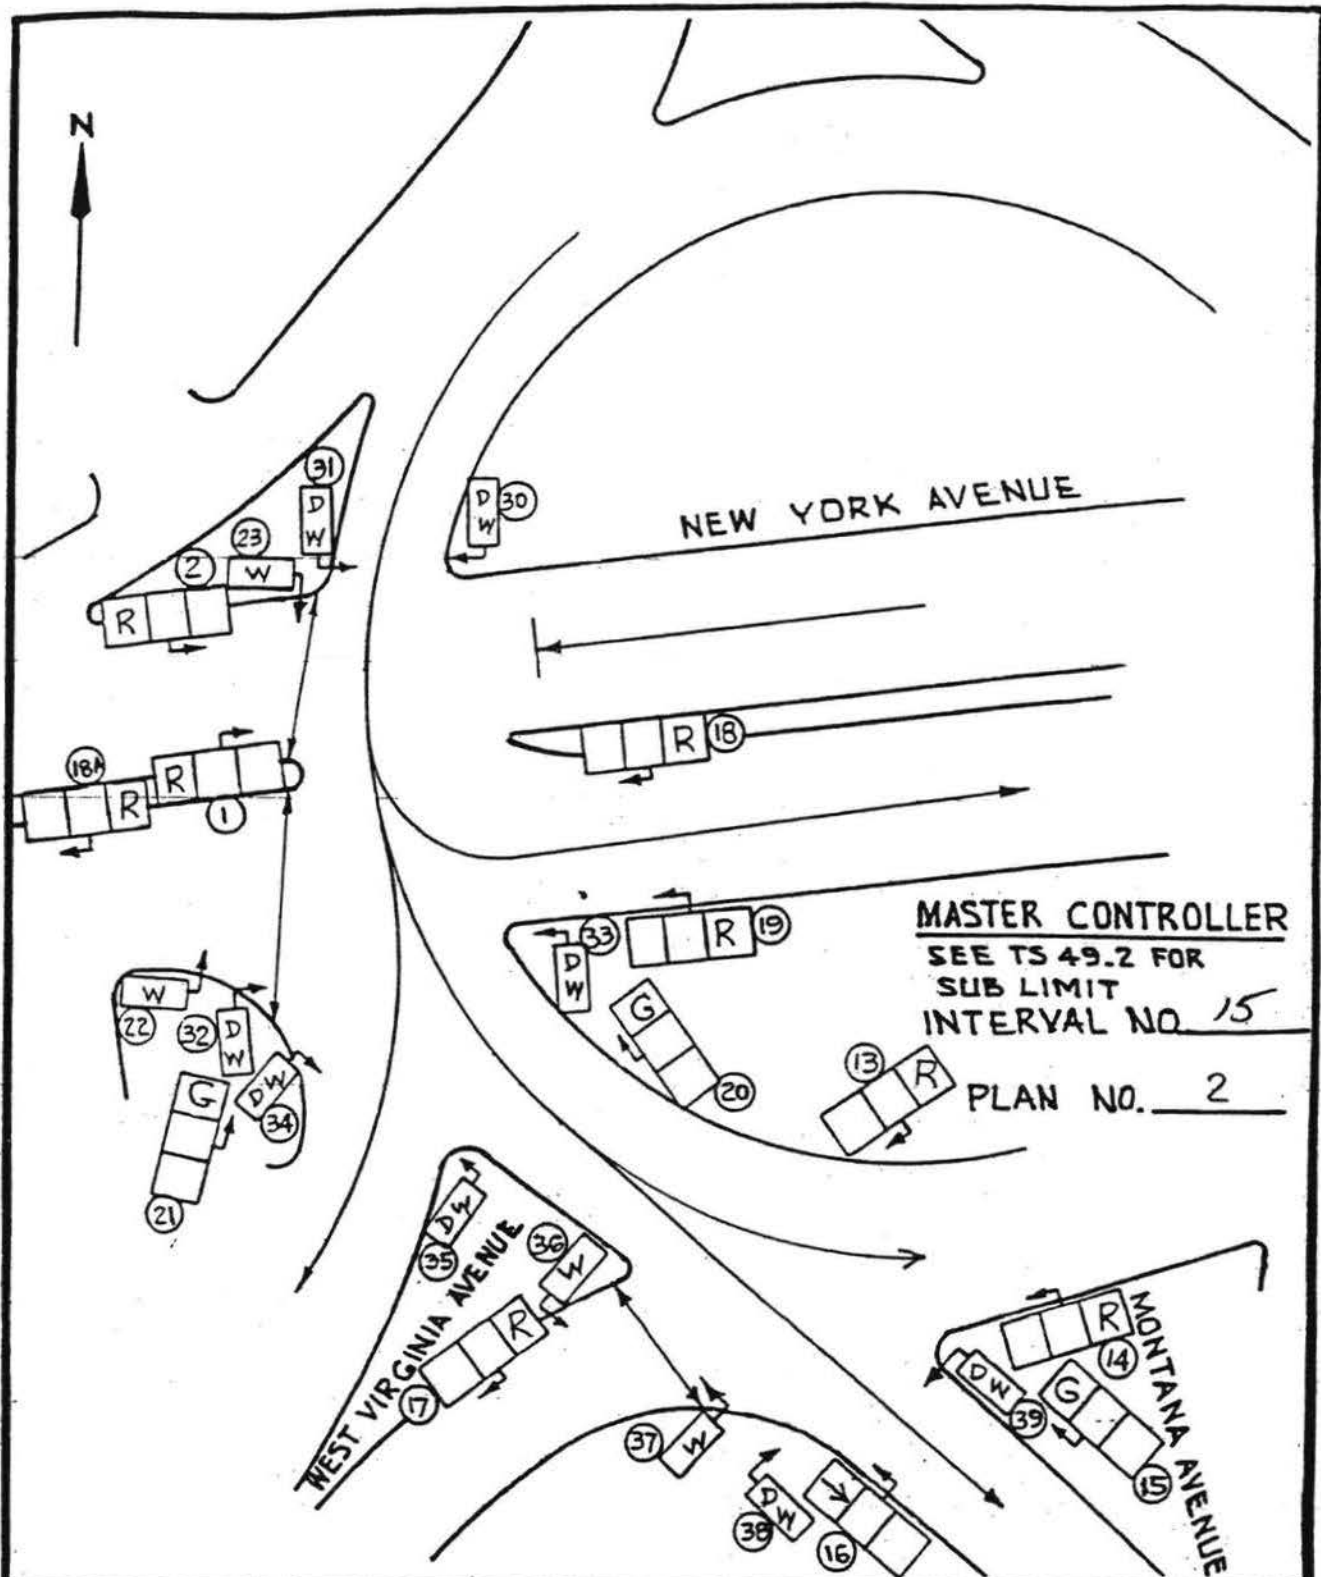

TRAFFIC SIGNAL OPERATION

MONTANA AVENUE, NEW YORK AVENUE AND WEST VIRGINIA AVENUE, NE.


DEPARTMENT OF PUBLIC WORKS, D.C.
BUREAU OF TRAFFIC SERVICES
TRAFFIC SIGNAL SYSTEM DIVISION

CHECKED BY	DATE
DRAWN BY	DATE
IN SERVICE	SCALE NONE

DESIGNED BY:	
SUBMITTED BY:	CHIEF, SIGNAL DESIGN BRANCH
APPROVED BY:	DIVISION CHIEF

T.S.
49-1

SHEET
34
OF 38

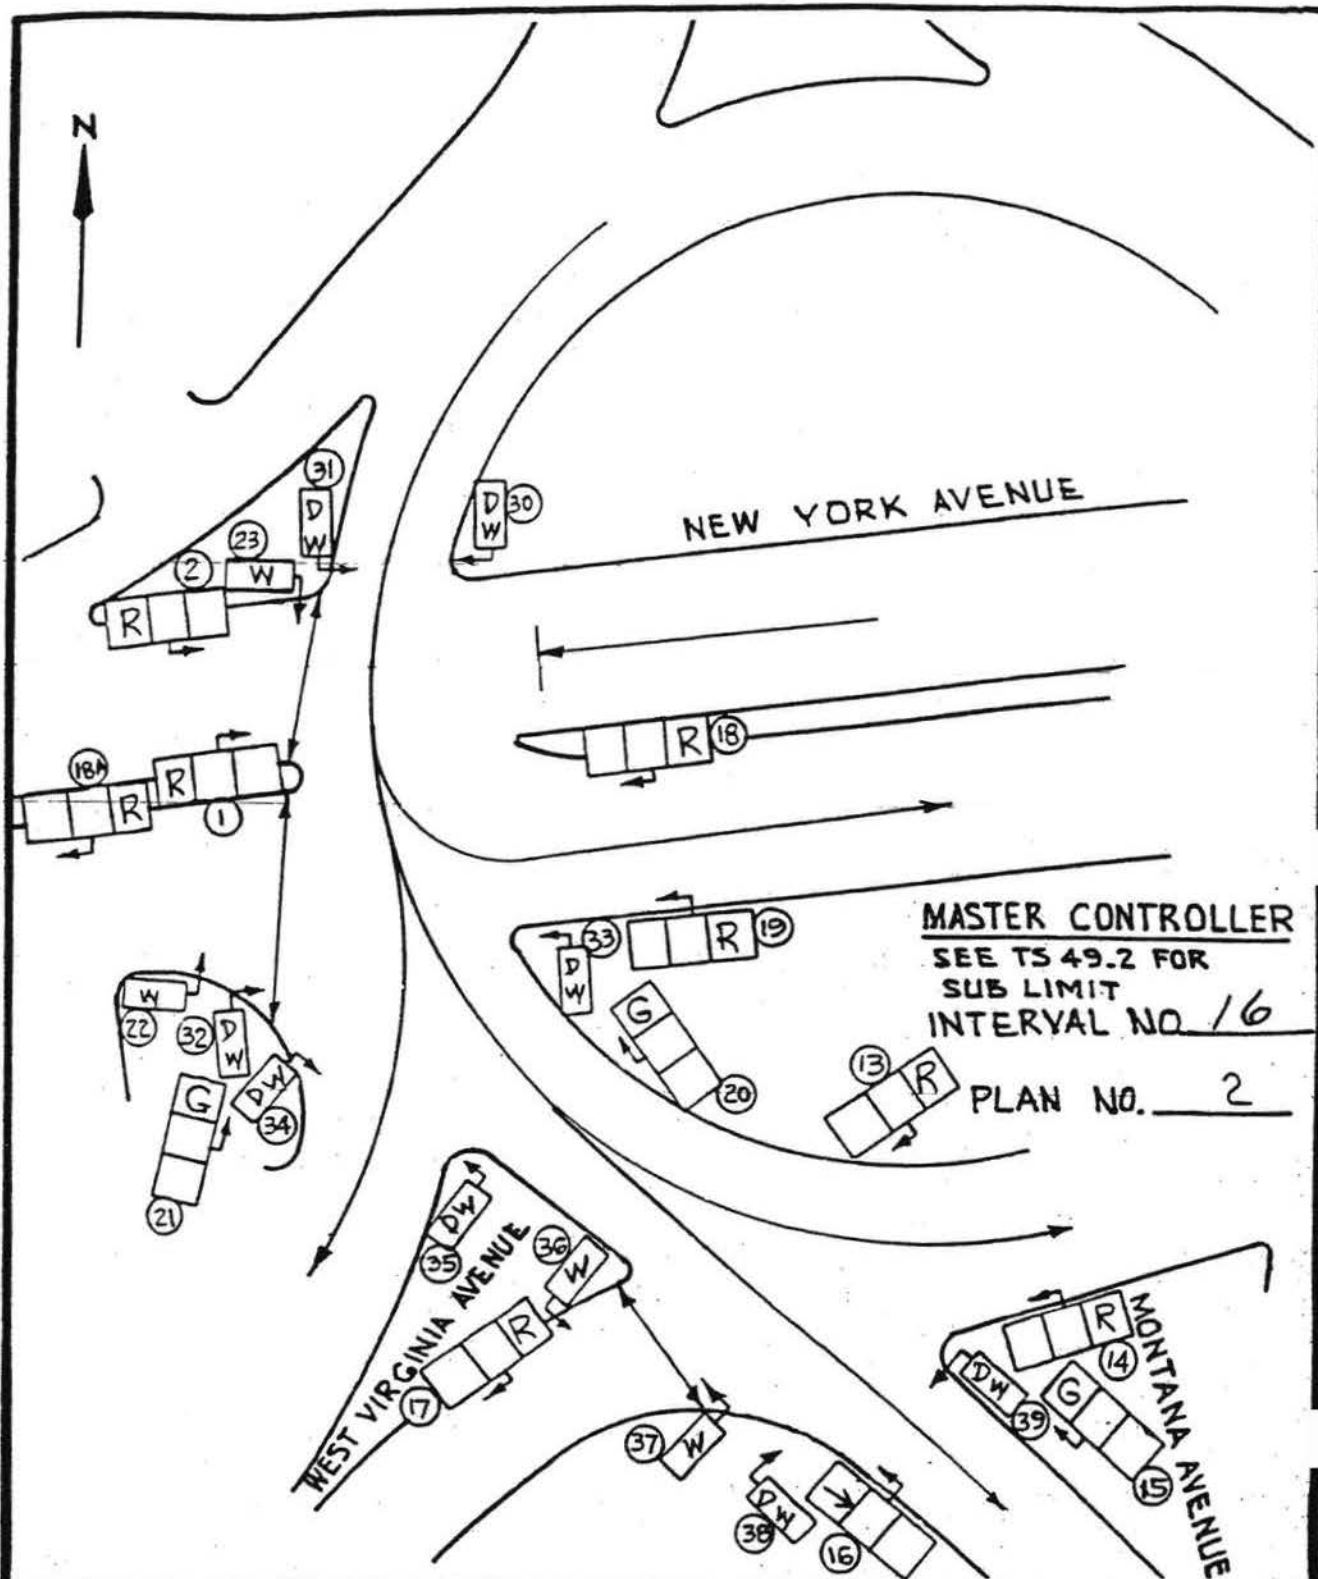

TRAFFIC SIGNAL OPERATION

MONTANA AVENUE, NEW YORK AVENUE AND WEST VIRGINIA AVENUE, N.E.


DEPARTMENT OF PUBLIC WORKS, D.C.
BUREAU OF TRAFFIC SERVICES
TRAFFIC SIGNAL SYSTEM DIVISION

CHECKED BY _____ DATE _____
DRAWN BY _____ DATE _____
IN SERVICE _____ SCALE NONE

DESIGNED BY: _____
SUBMITTED BY: _____
CHIEF, SIGNAL DESIGN BRANCH
APPROVED BY: _____
DIVISION CHIEF

T.S.
49-1

SHEET
35
OF 38

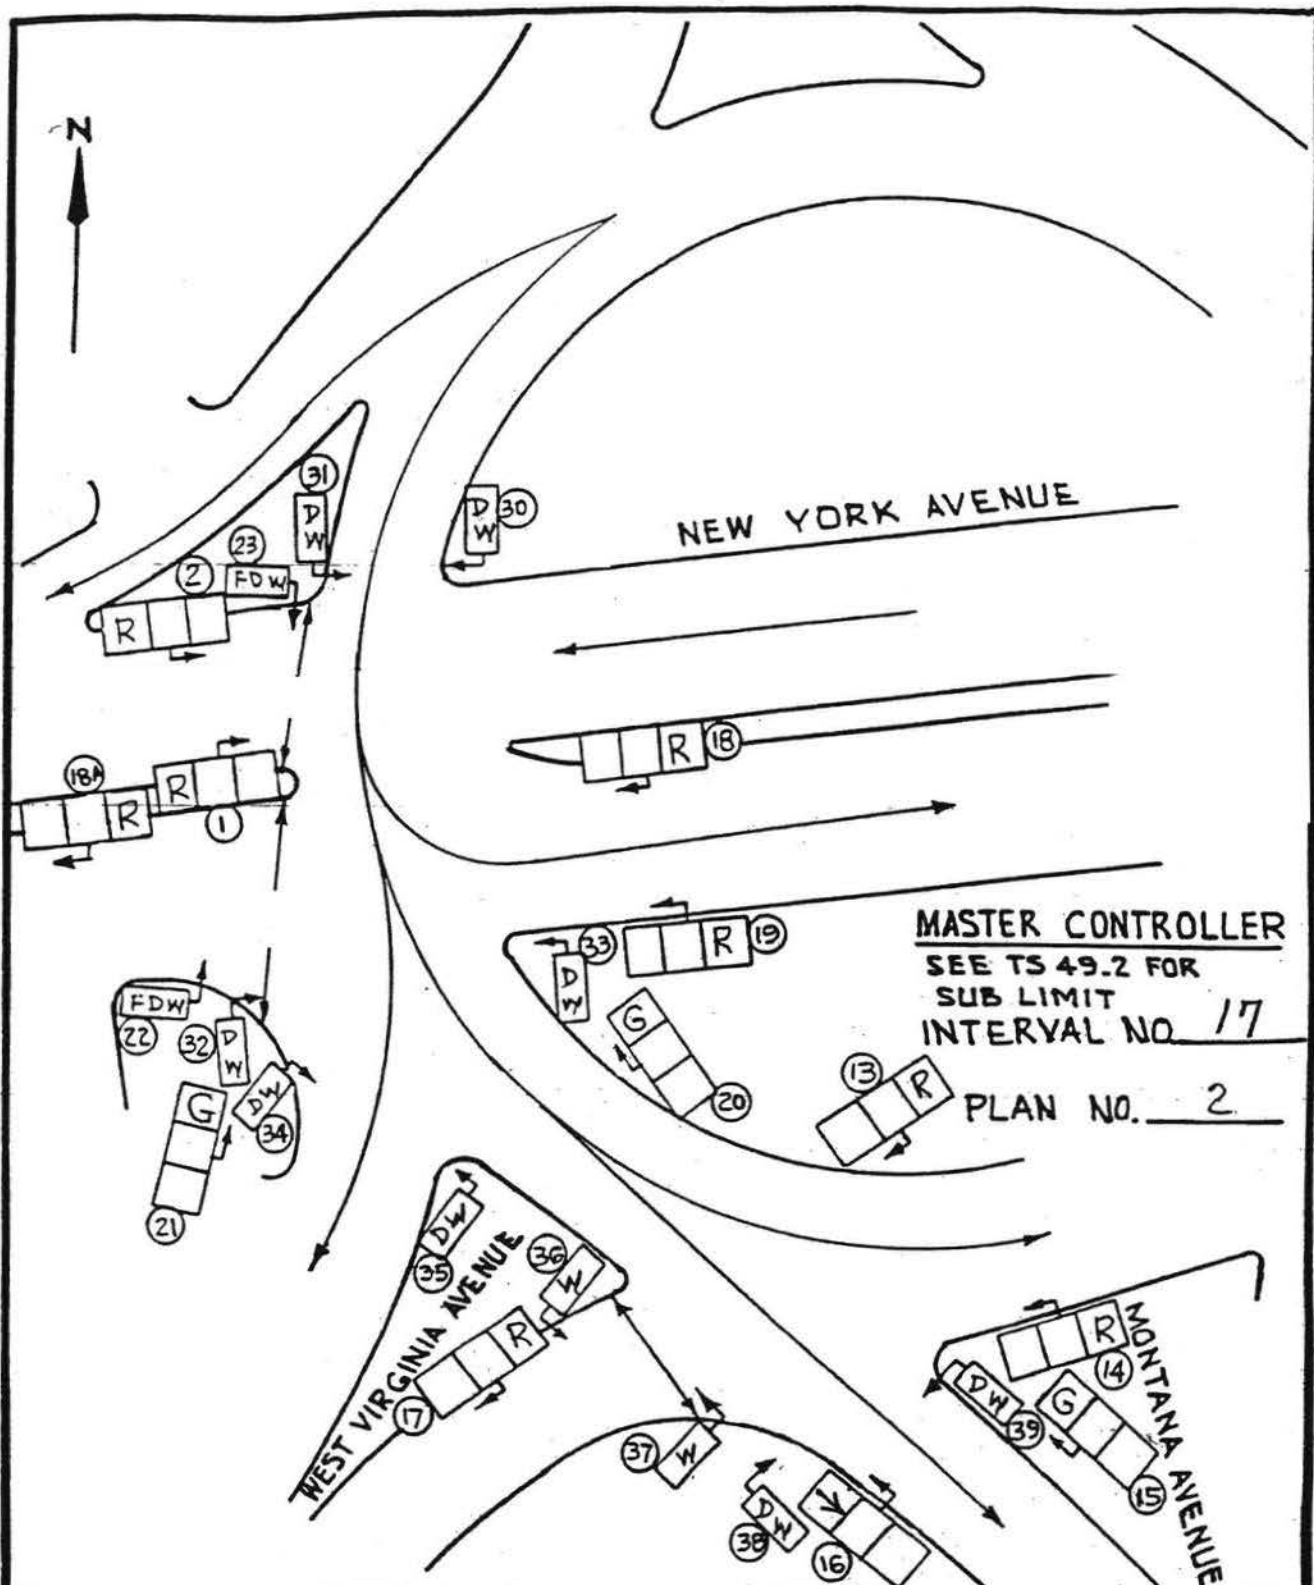

TRAFFIC SIGNAL OPERATION

MONTANA AVENUE, NEW YORK AVENUE AND WEST VIRGINIA AVENUE, NE.


DEPARTMENT OF PUBLIC WORKS, D.C.
BUREAU OF TRAFFIC SERVICES
TRAFFIC SIGNAL SYSTEM DIVISION

CHECKED BY	DATE
DRAWN BY	DATE
IN SERVICE	SCALE NONE

DESIGNED BY:	
SUBMITTED BY:	CHIEF, SIGNAL DESIGN BRANCH
APPROVED BY:	DIVISION CHIEF

T.S.
49-1

SHEET
36
OF 38

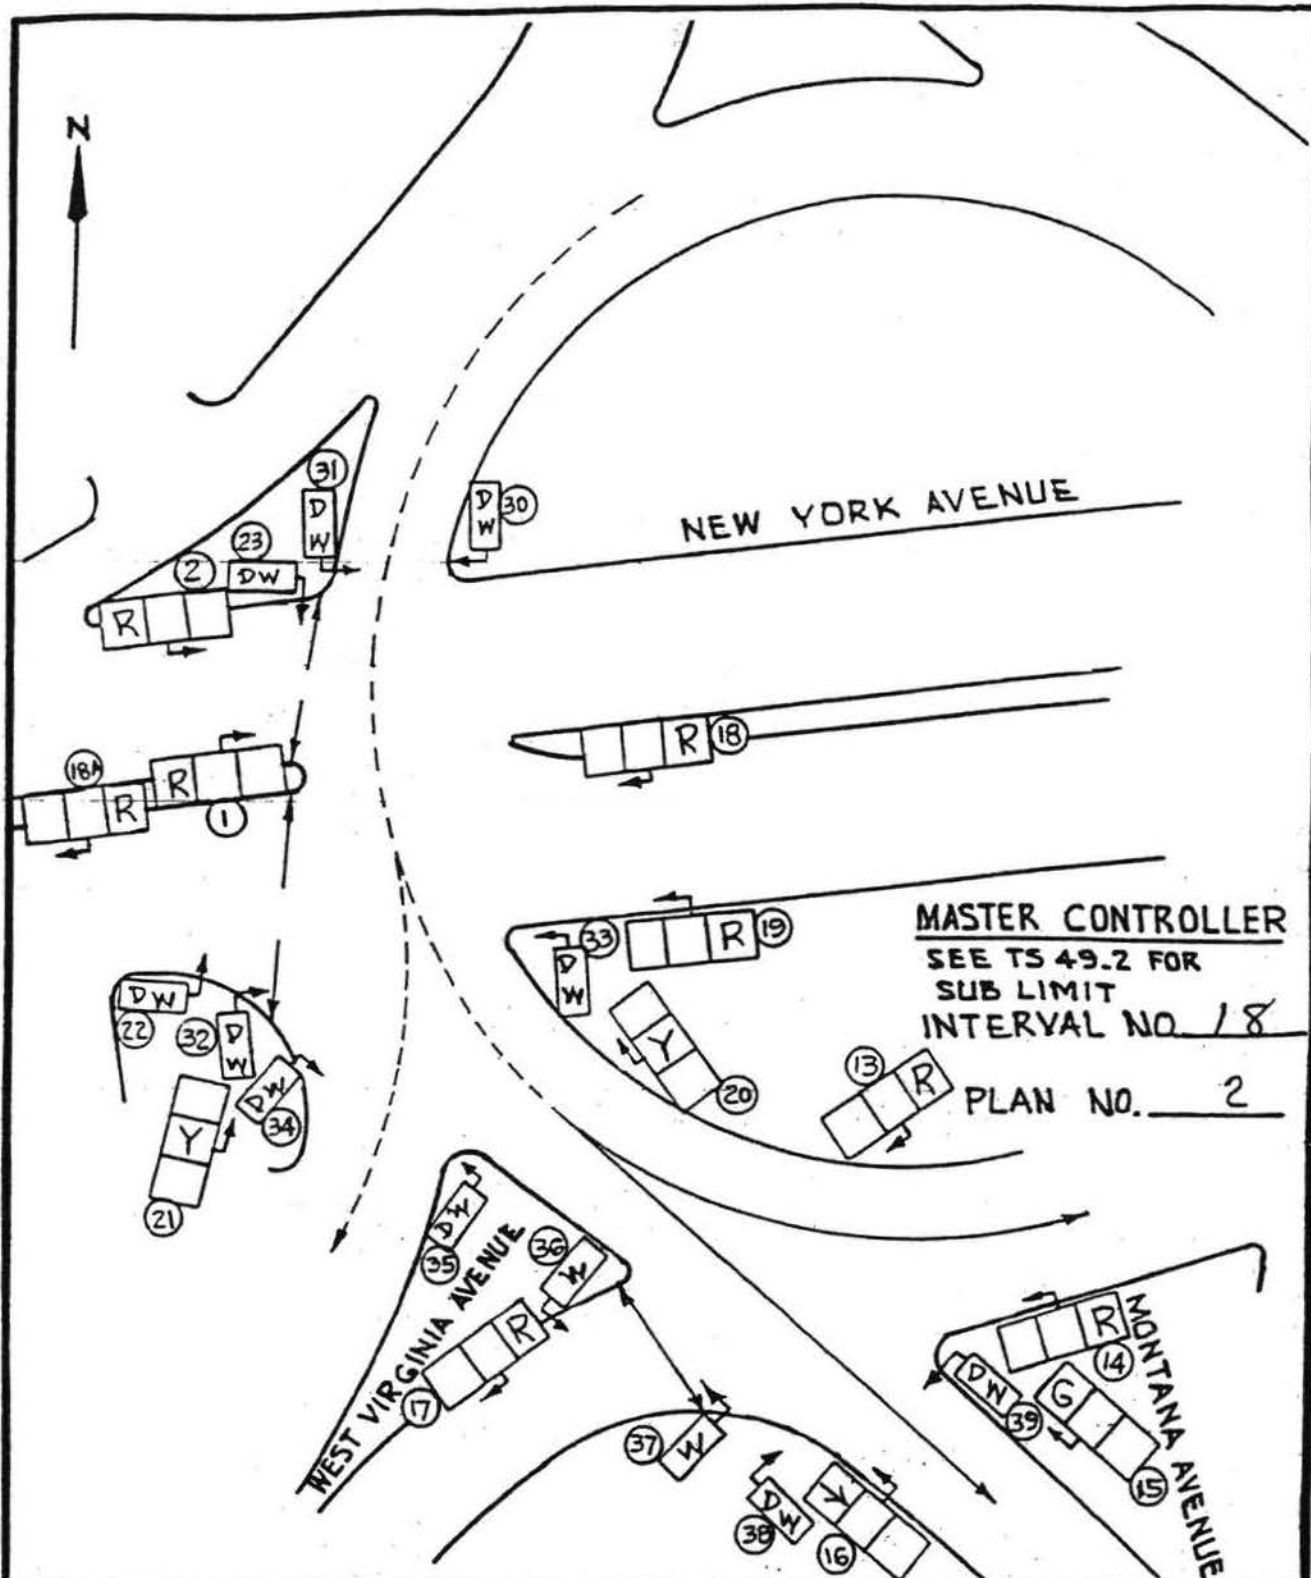

TRAFFIC SIGNAL OPERATION

MONTANA AVENUE, NEW YORK AVENUE AND WEST VIRGINIA AVENUE, NE.


DEPARTMENT OF PUBLIC WORKS, D.C.
BUREAU OF TRAFFIC SERVICES
TRAFFIC SIGNAL SYSTEM DIVISION

CHECKED BY	DATE
DRAWN BY	DATE
IN SERVICE	SCALE NONE

DESIGNED BY:	
SUBMITTED BY:	CHIEF, SIGNAL DESIGN BRANCH
APPROVED BY:	DIVISION CHIEF

T.S.
49-1

SHEET
37
OF 38

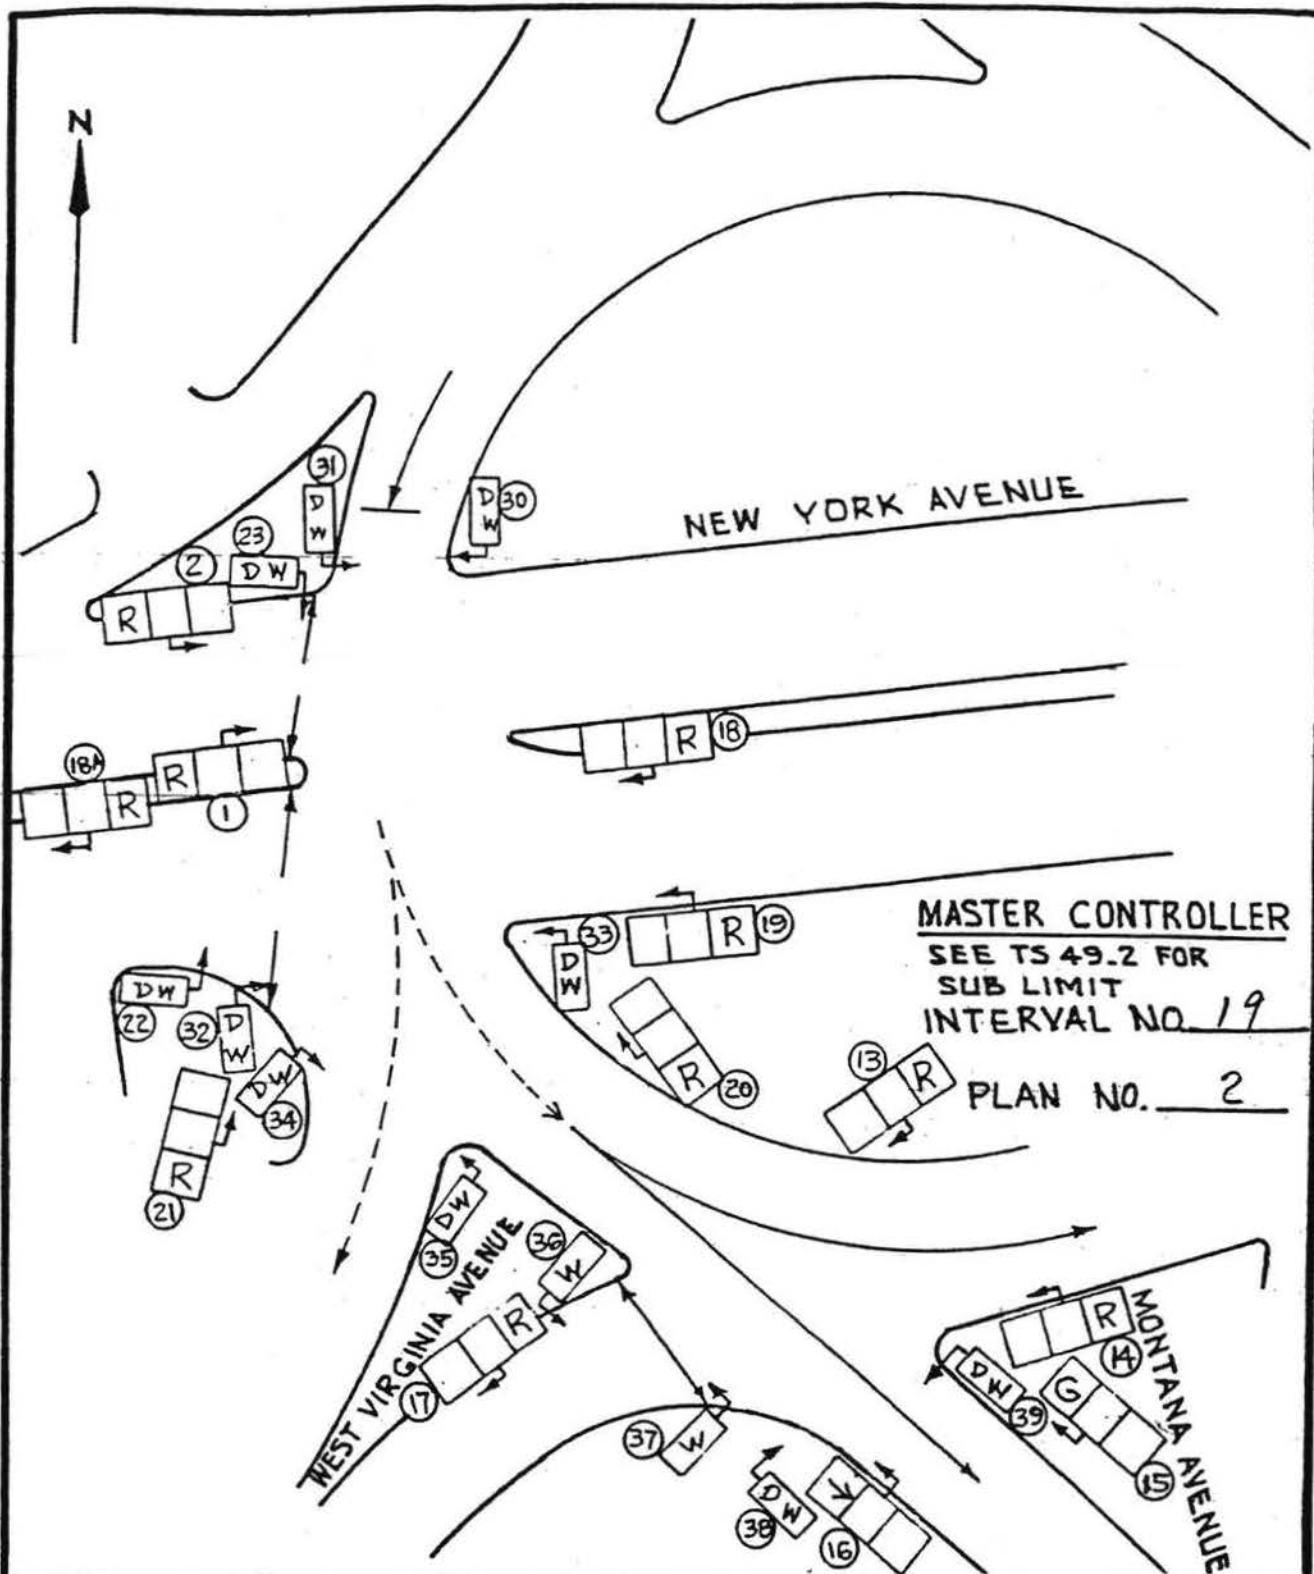

TRAFFIC SIGNAL OPERATION

MONTANA AVENUE, NEW YORK AVENUE AND WEST VIRGINIA AVENUE, NE.


DEPARTMENT OF PUBLIC WORKS, D.C.
BUREAU OF TRAFFIC SERVICES
TRAFFIC SIGNAL SYSTEM DIVISION

CHECKED BY	DATE
DRAWN BY	DATE
IN SERVICE	SCALE NONE

DESIGNED BY:	
SUBMITTED BY:	CHIEF, SIGNAL DESIGN BRANCH
APPROVED BY:	DIVISION CHIEF

T.S.
49-1

SHEET
38
OF 38

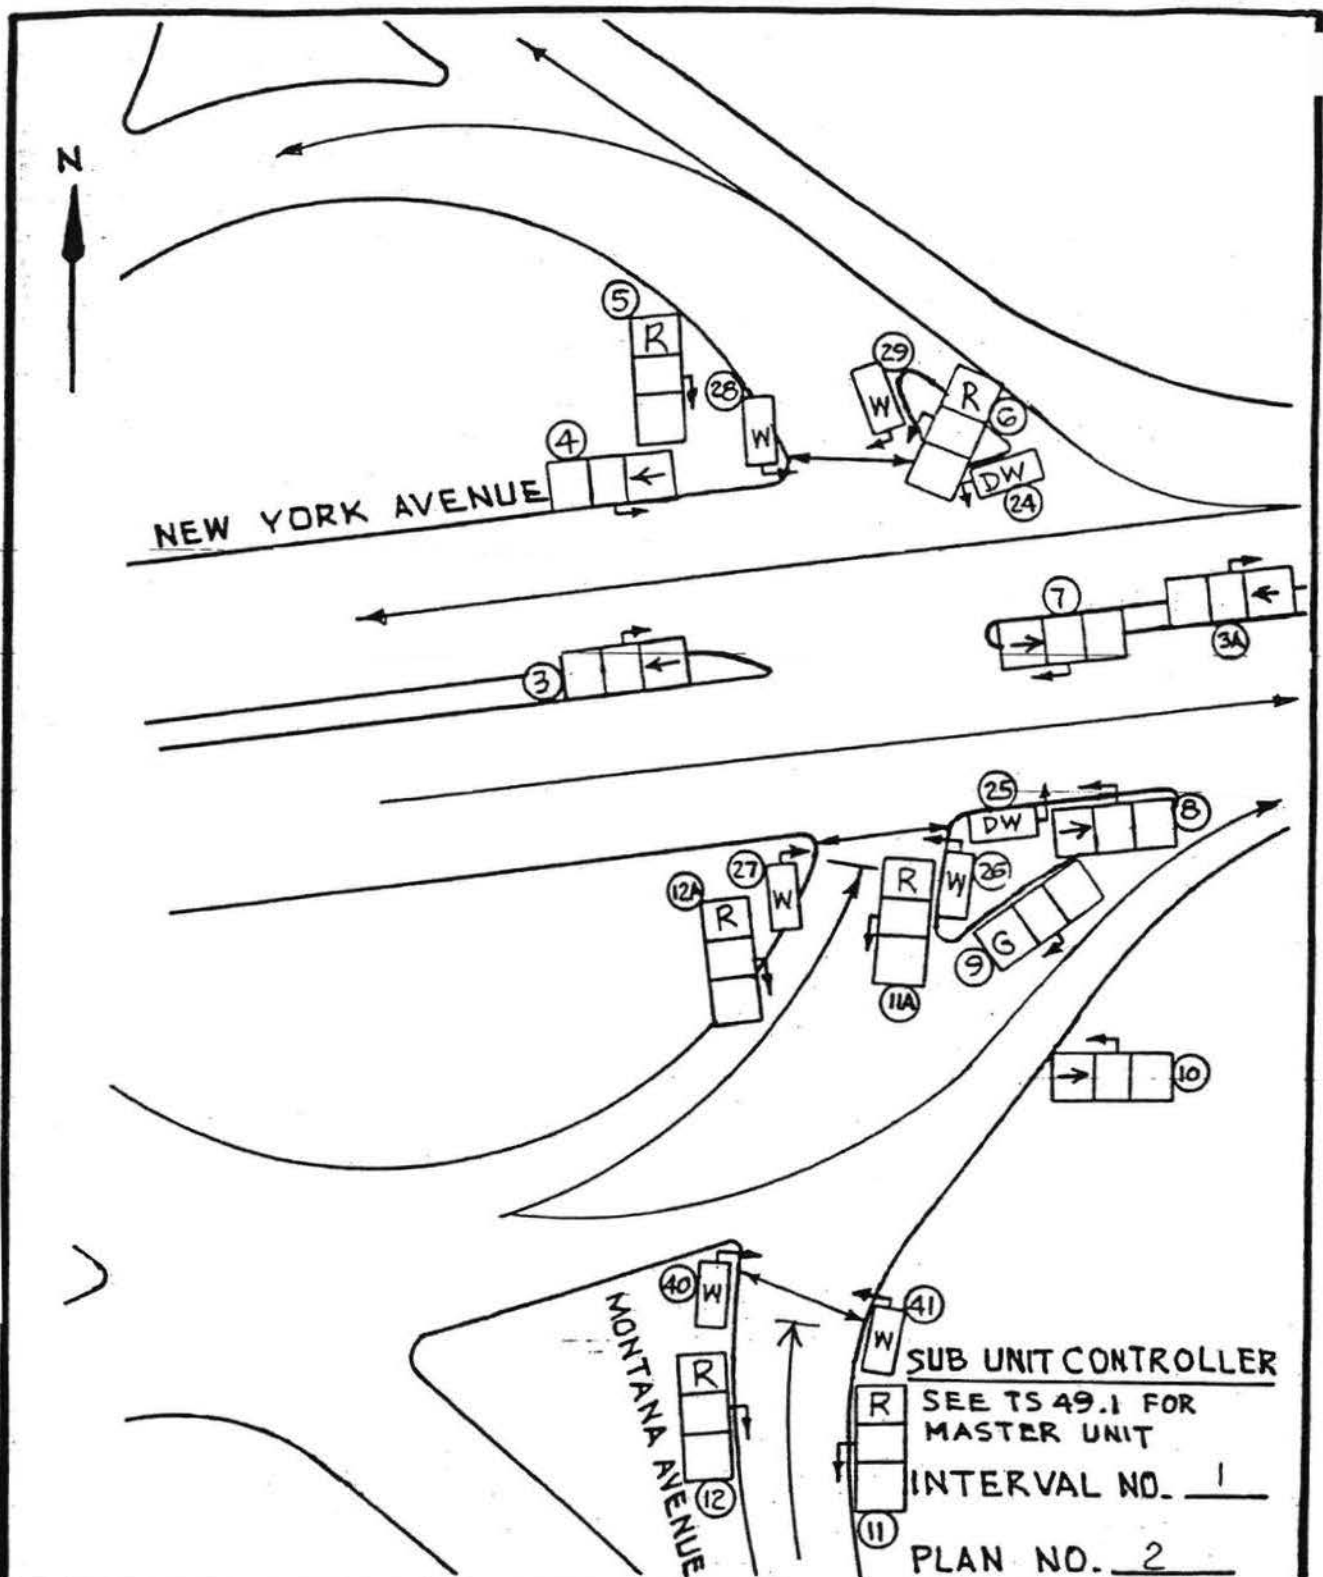

TRAFFIC SIGNAL OPERATION

MONTANA AVENUE, NEW YORK AVENUE AND WEST VIRGINIA AVENUE, NE

DEPARTMENT OF PUBLIC WORKS, D.C.
BUREAU OF TRAFFIC SERVICES
TRAFFIC SIGNAL SYSTEM DIVISION

CHECKED BY _____ DATE _____

DRAWN BY _____ DATE _____

IN SERVICE _____ SCALE NONE


DESIGNED BY: _____

SUBMITTED BY: _____
CHIEF, SIGNAL DESIGN BRANCH

APPROVED BY: _____
DIVISION CHIEF

T.S.
49-2

SHEET
20 OF 38

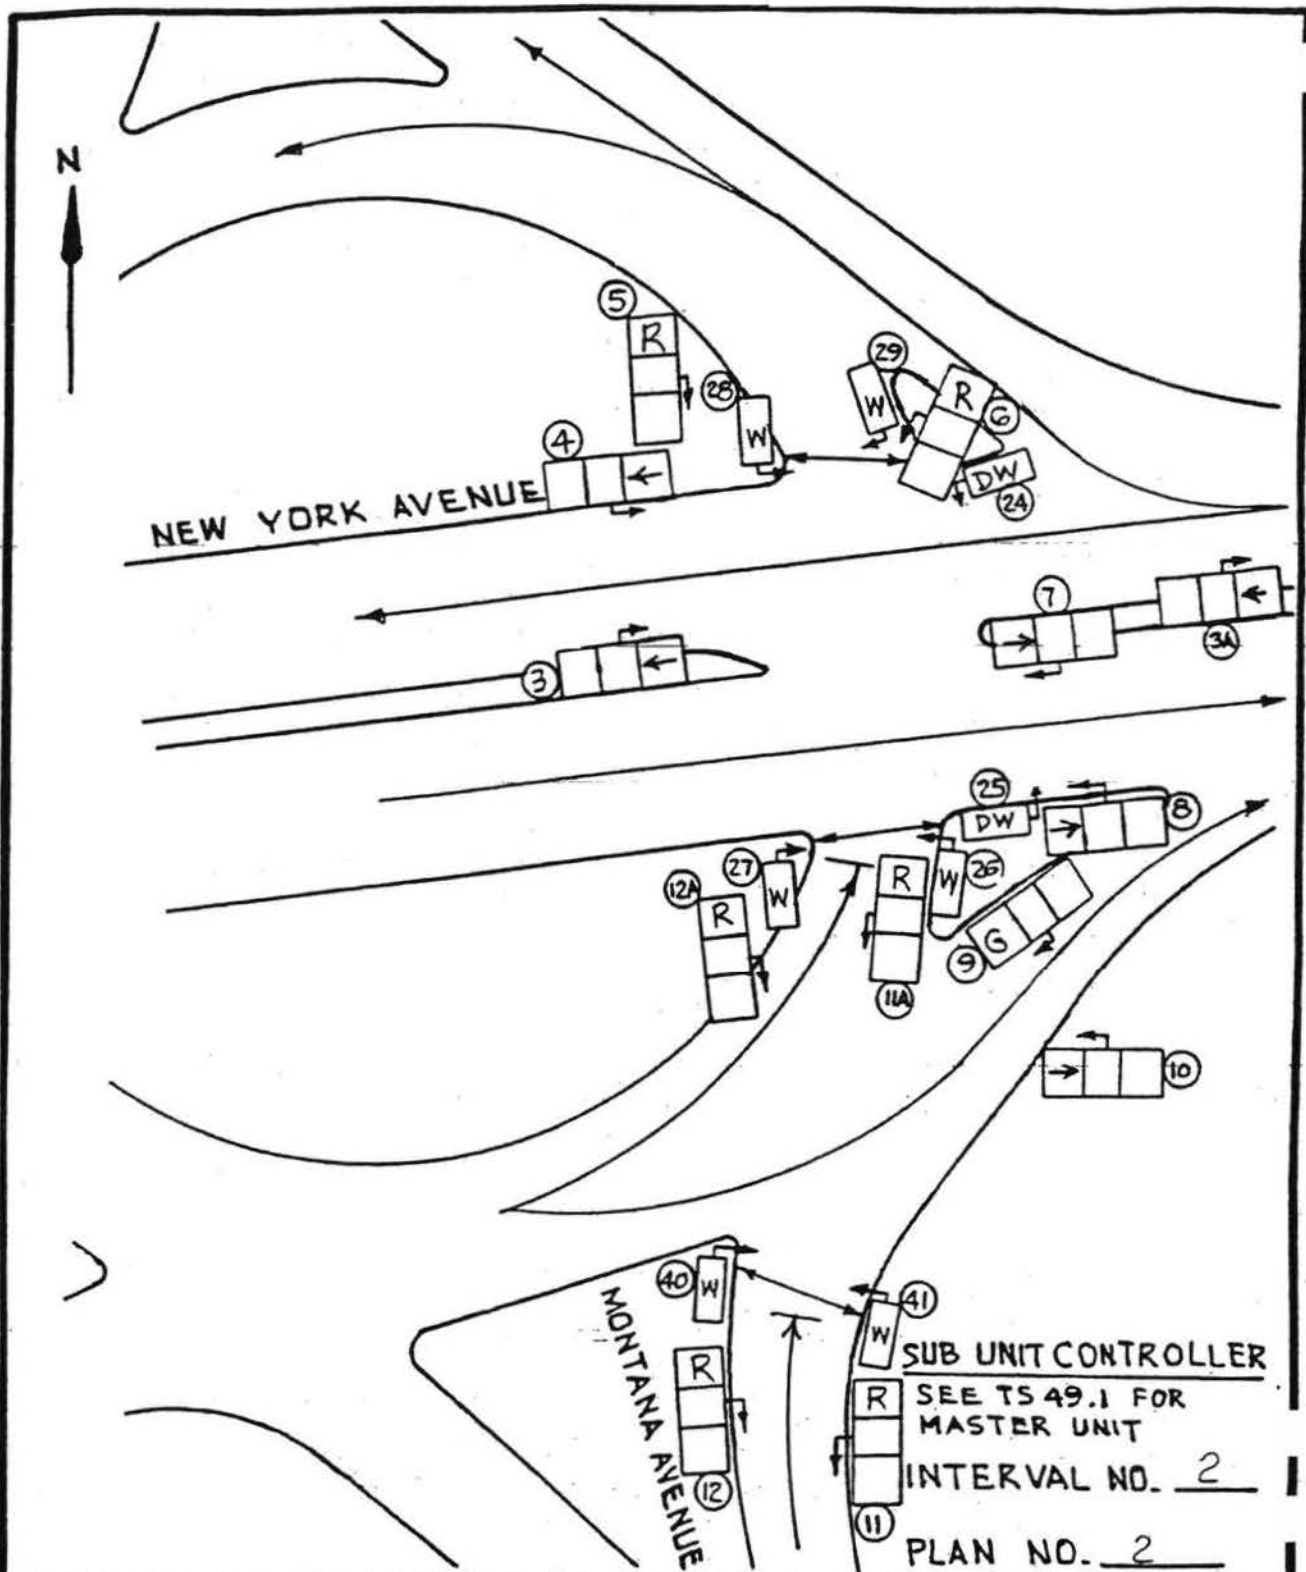

TRAFFIC SIGNAL OPERATION

MONTANA AVENUE, NEW YORK AVENUE AND WEST VIRGINIA AVENUE, NE


DEPARTMENT OF PUBLIC WORKS, D.C.
BUREAU OF TRAFFIC SERVICES
TRAFFIC SIGNAL SYSTEM DIVISION

CHECKED BY	DATE
DRAWN BY	DATE
IN SERVICE	SCALE NONE

DESIGNED BY:	
SUBMITTED BY:	CHIEF, SIGNAL DESIGN BRANCH
APPROVED BY:	DIVISION CHIEF

T.S.
49-2

SHEET -
21 38
OF

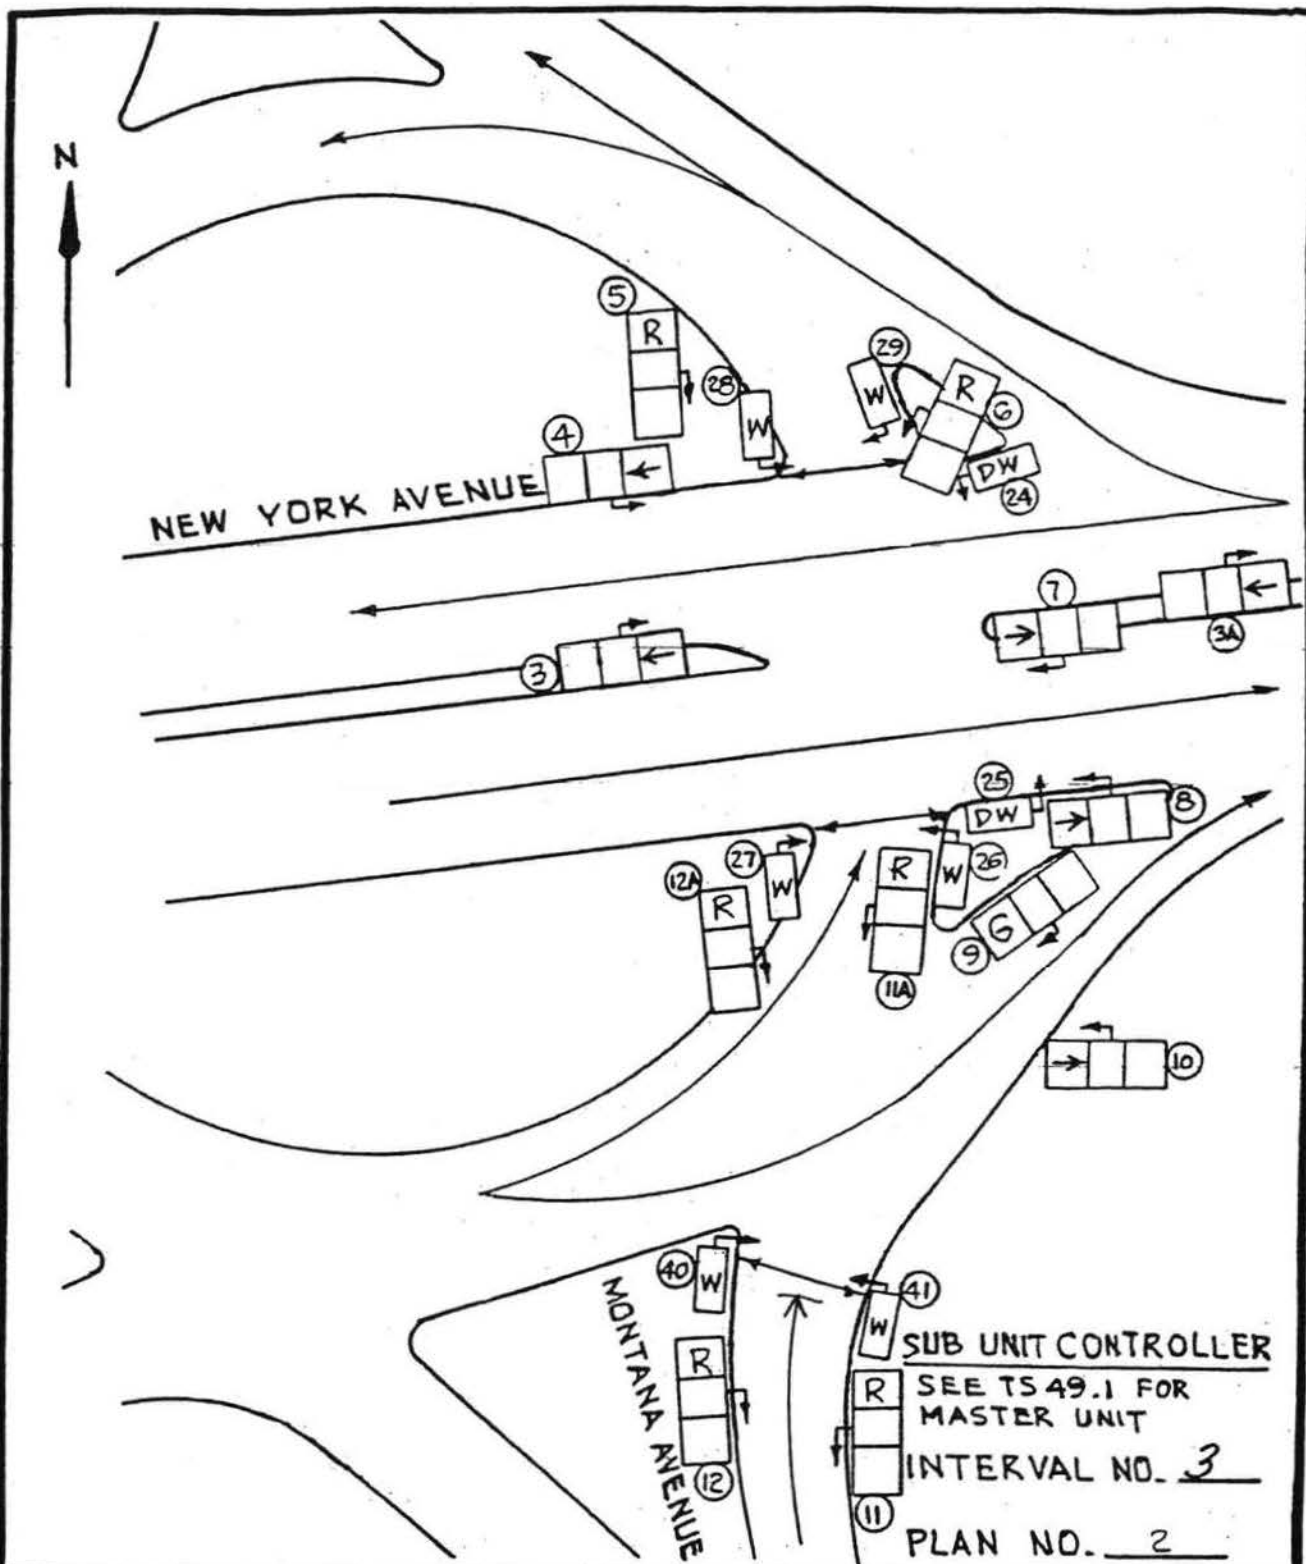

TRAFFIC SIGNAL OPERATION

MONTANA AVENUE, NEW YORK AVENUE AND WEST VIRGINIA AVENUE, NE

DEPARTMENT OF PUBLIC WORKS, D.C.
BUREAU OF TRAFFIC SERVICES
TRAFFIC SIGNAL SYSTEM DIVISION

CHECKED BY

DATE

DRAWN BY

DATE

IN SERVICE

SCALE NONE

DESIGNED BY:

SUBMITTED BY:

CHIEF, SIGNAL DESIGN BRANCH

APPROVED BY:


DIVISION CHIEF

T.S.

49-2

SHEET

22 OF 38

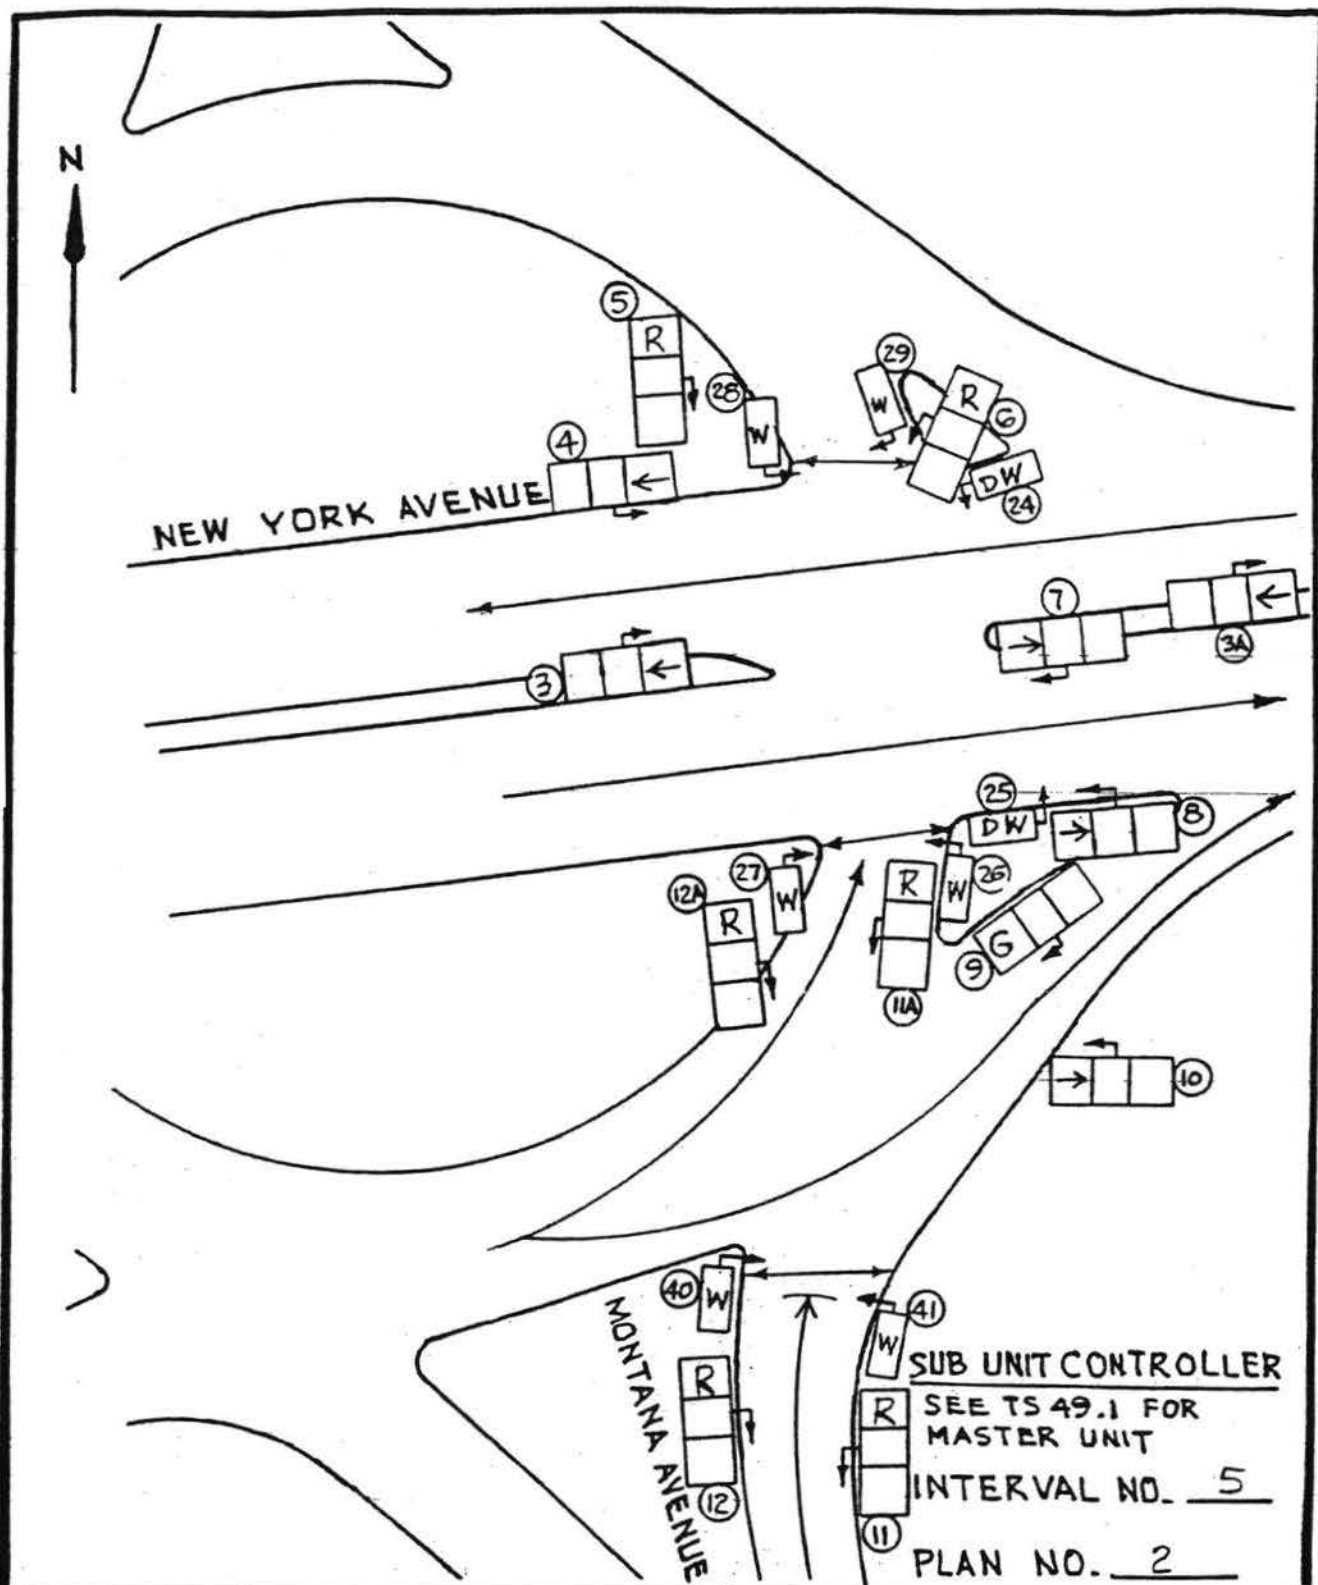

TRAFFIC SIGNAL OPERATION


MONTANA AVENUE, NEW YORK AVENUE AND WEST VIRGINIA AVENUE, NE

DEPARTMENT OF PUBLIC WORKS, D.C.
BUREAU OF TRAFFIC SERVICES
TRAFFIC SIGNAL SYSTEM DIVISION

CHECKED BY	DATE
DRAWN BY	DATE
IN SERVICE	SCALE NONE

DESIGNED BY:	
SUBMITTED BY:	CHIEF, SIGNAL DESIGN BRANCH
APPROVED BY:	DIVISION CHIEF

T.S. 49-2
SHEET 24 OF 38

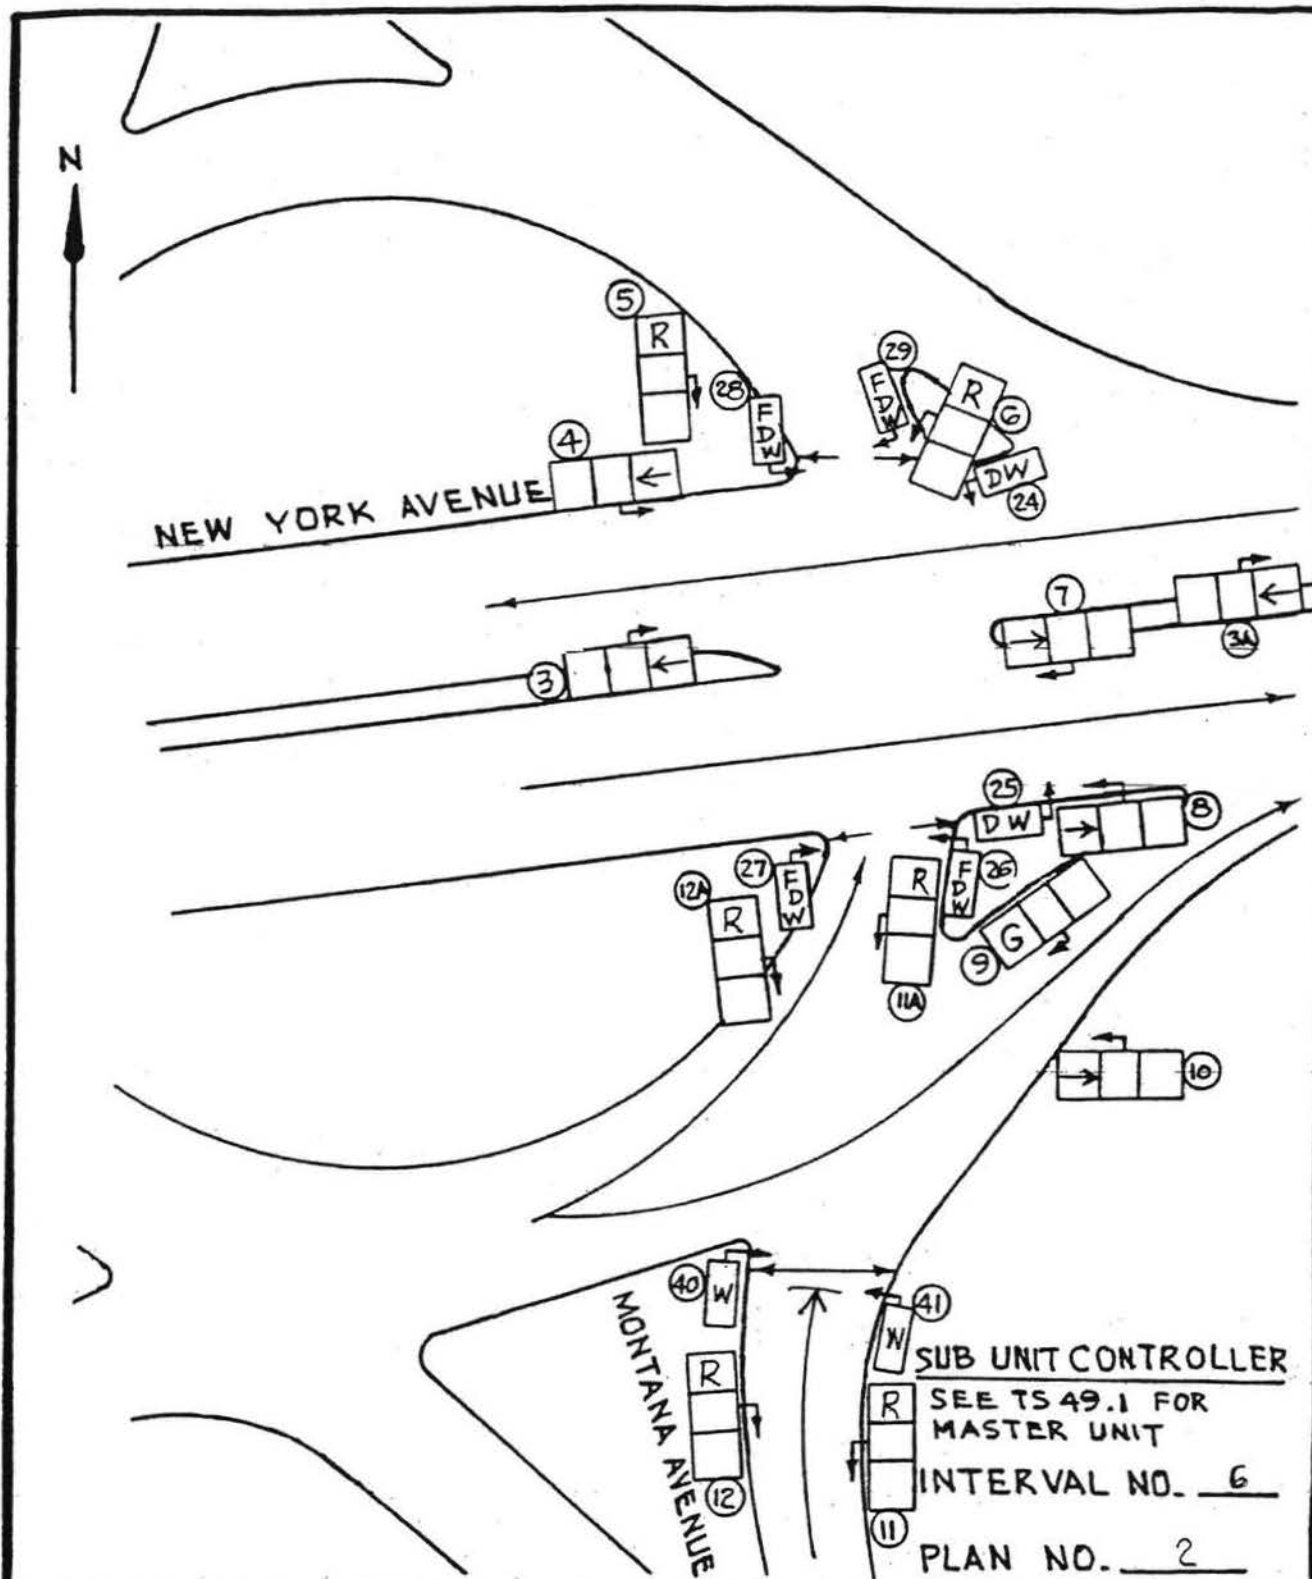

TRAFFIC SIGNAL OPERATION


MONTANA AVENUE, NEW YORK AVENUE AND WEST VIRGINIA AVENUE, NE

DEPARTMENT OF PUBLIC WORKS, D.C.
BUREAU OF TRAFFIC SERVICES
TRAFFIC SIGNAL SYSTEM DIVISION

CHECKED BY	DATE
DRAWN BY	DATE
IN SERVICE	SCALE NONE

DESIGNED BY:	
SUBMITTED BY:	CHIEF, SIGNAL DESIGN BRANCH
APPROVED BY:	DIVISION CHIEF

T.S.
49-2
SHEET
25 38
OF

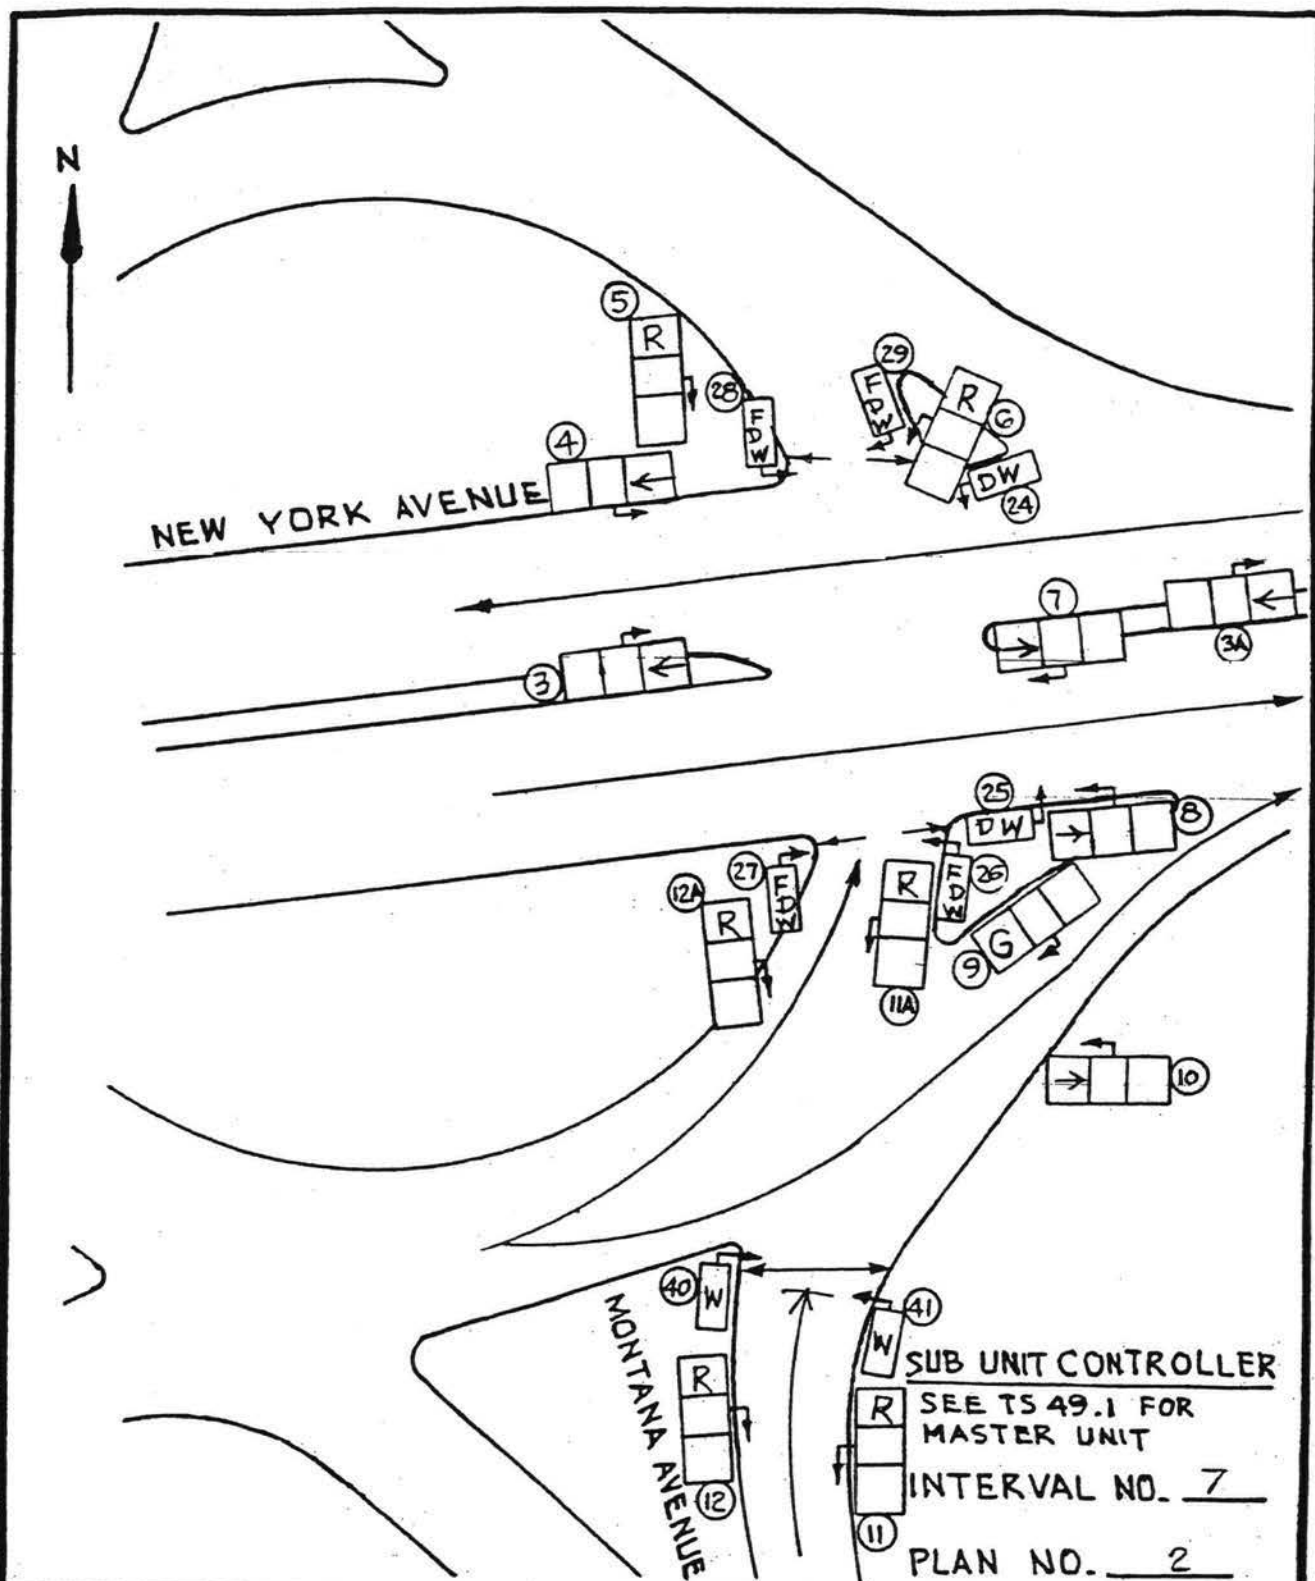

TRAFFIC SIGNAL OPERATION

MONTANA AVENUE, NEW YORK AVENUE AND WEST VIRGINIA AVENUE, NE

DEPARTMENT OF PUBLIC WORKS, D.C.
BUREAU OF TRAFFIC SERVICES
TRAFFIC SIGNAL SYSTEM DIVISION

CHECKED BY

DATE

DRAWN BY

DATE

IN SERVICE

SCALE NONE

DESIGNED BY:

SUBMITTED BY:

CHIEF, SIGNAL DESIGN BRANCH

APPROVED BY:


DIVISION CHIEF

T.S.

49-2

SHEET

26 OF 38

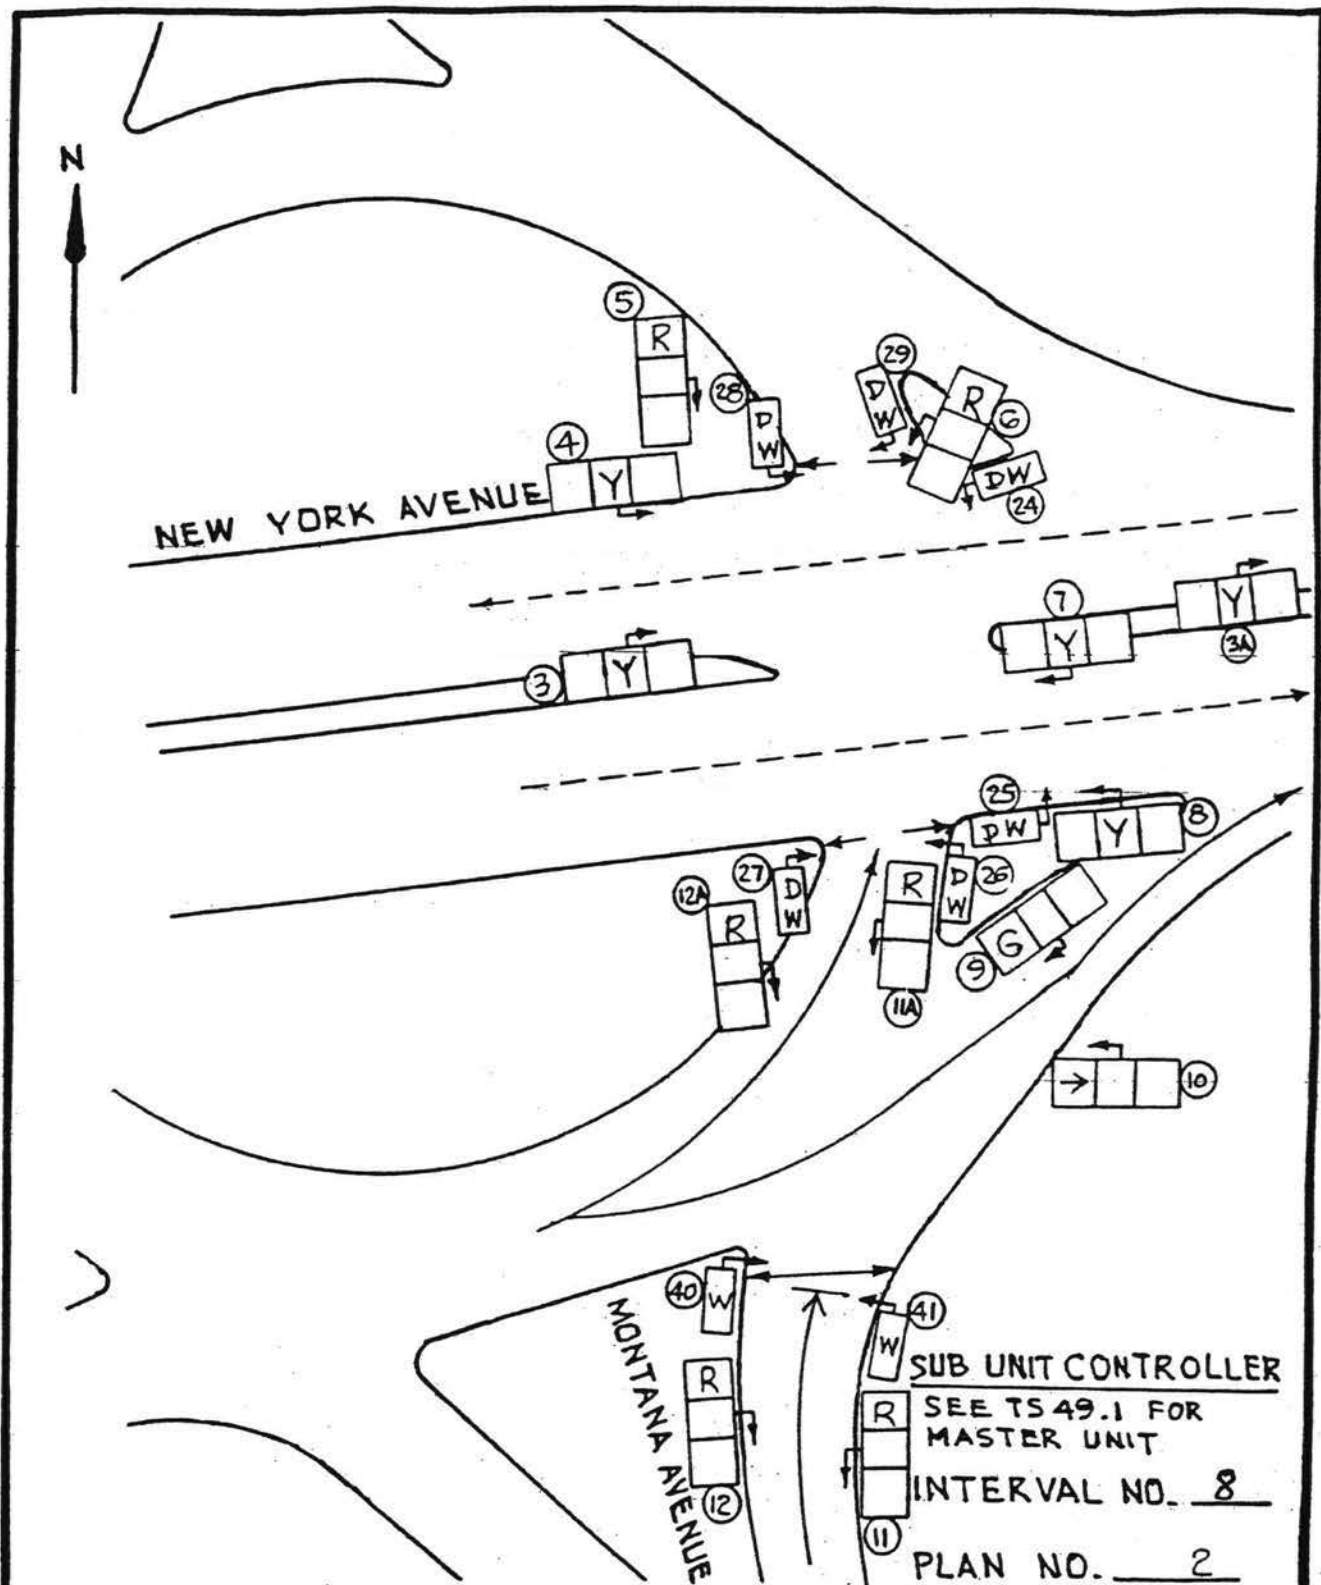

TRAFFIC SIGNAL OPERATION


MONTANA AVENUE, NEW YORK AVENUE AND WEST VIRGINIA AVENUE, NE

DEPARTMENT OF PUBLIC WORKS, D.C.
BUREAU OF TRAFFIC SERVICES
TRAFFIC SIGNAL SYSTEM DIVISION

CHECKED BY	DATE
DRAWN BY	DATE
IN SERVICE	SCALE NONE

DESIGNED BY:	
SUBMITTED BY:	CHIEF, SIGNAL DESIGN BRANCH
APPROVED BY:	DIVISION CHIEF

T.S.	49-2
SHEET	27 OF 38

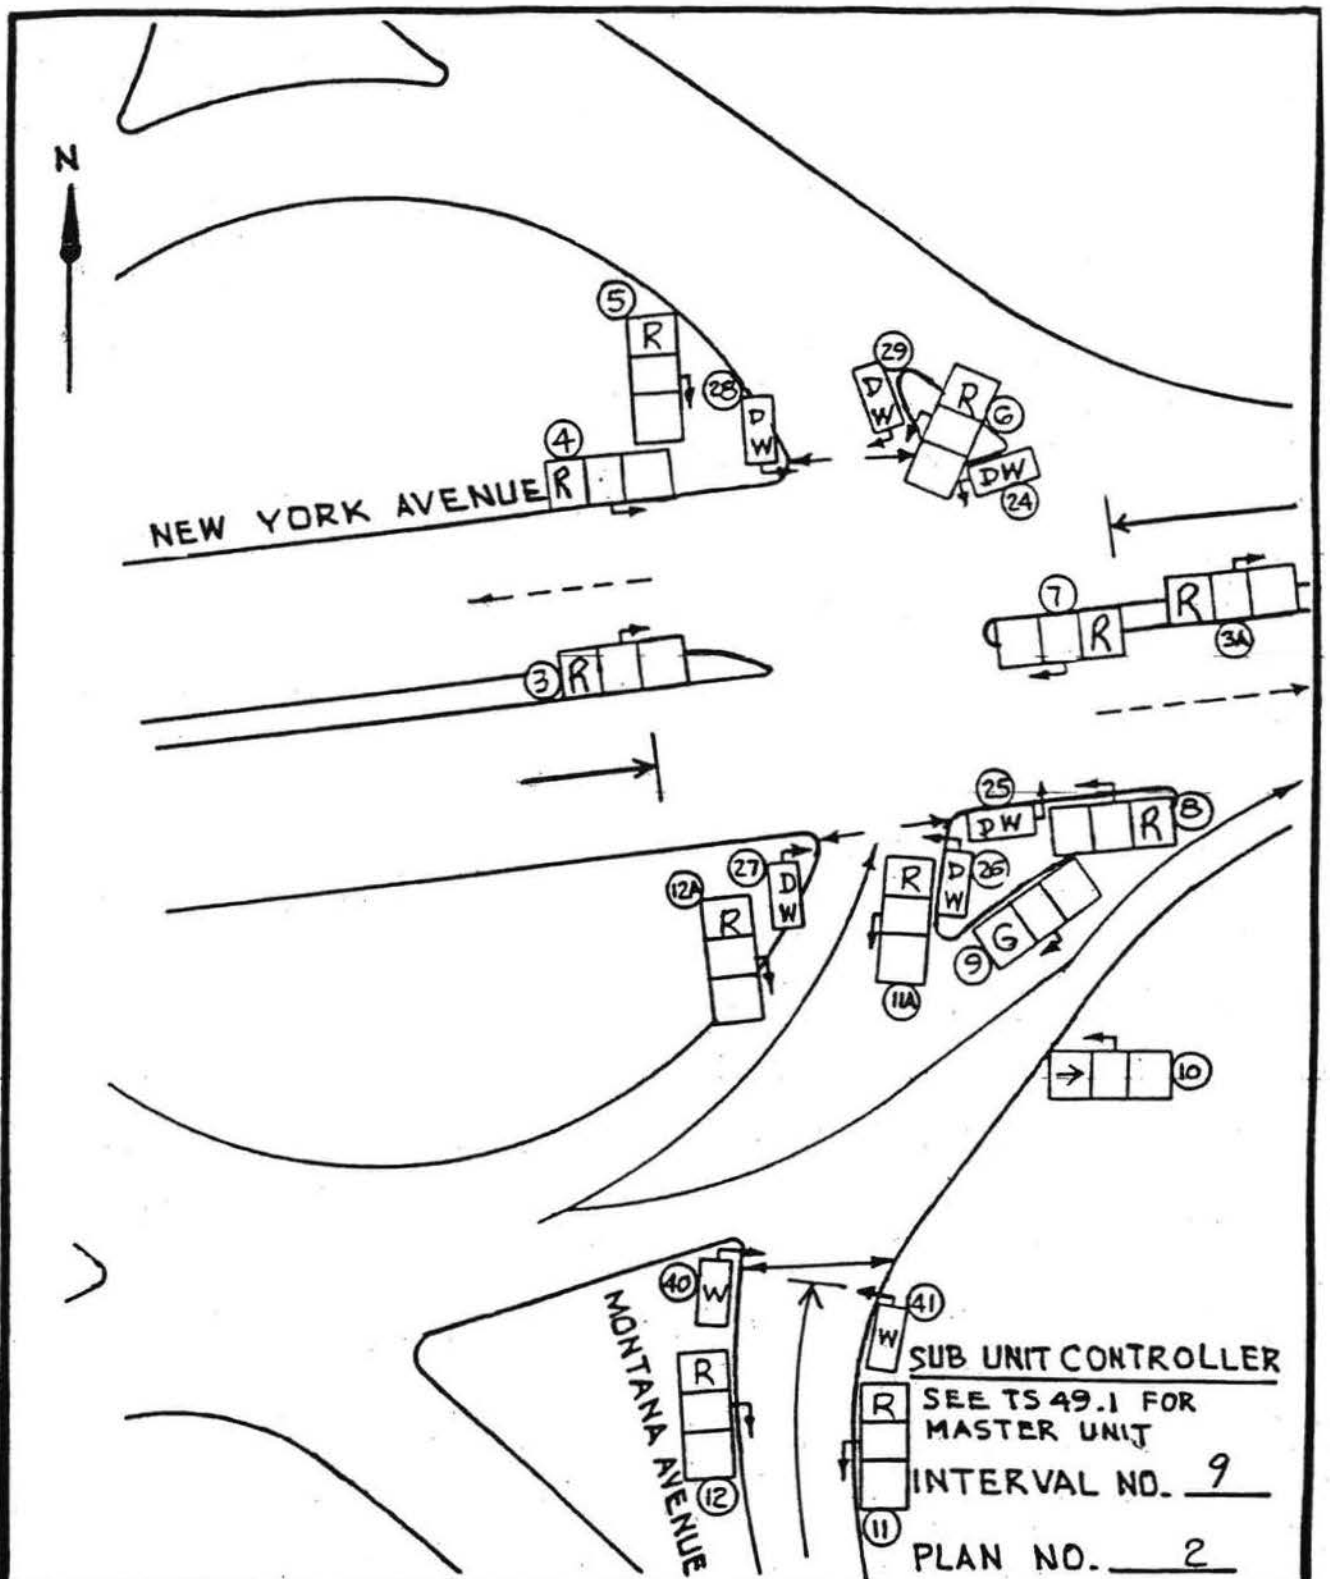

TRAFFIC SIGNAL OPERATION


MONTANA AVENUE, NEW YORK AVENUE AND WEST VIRGINIA AVENUE, NE

DEPARTMENT OF PUBLIC WORKS, D.C.
BUREAU OF TRAFFIC SERVICES
TRAFFIC SIGNAL SYSTEM DIVISION

CHECKED BY	DATE
DRAWN BY	DATE
IN SERVICE	SCALE NONE

DESIGNED BY:	
SUBMITTED BY:	CHIEF, SIGNAL DESIGN BRANCH
APPROVED BY:	DIVISION CHIEF

T.S. 49-2
SHEET 28 38 OF

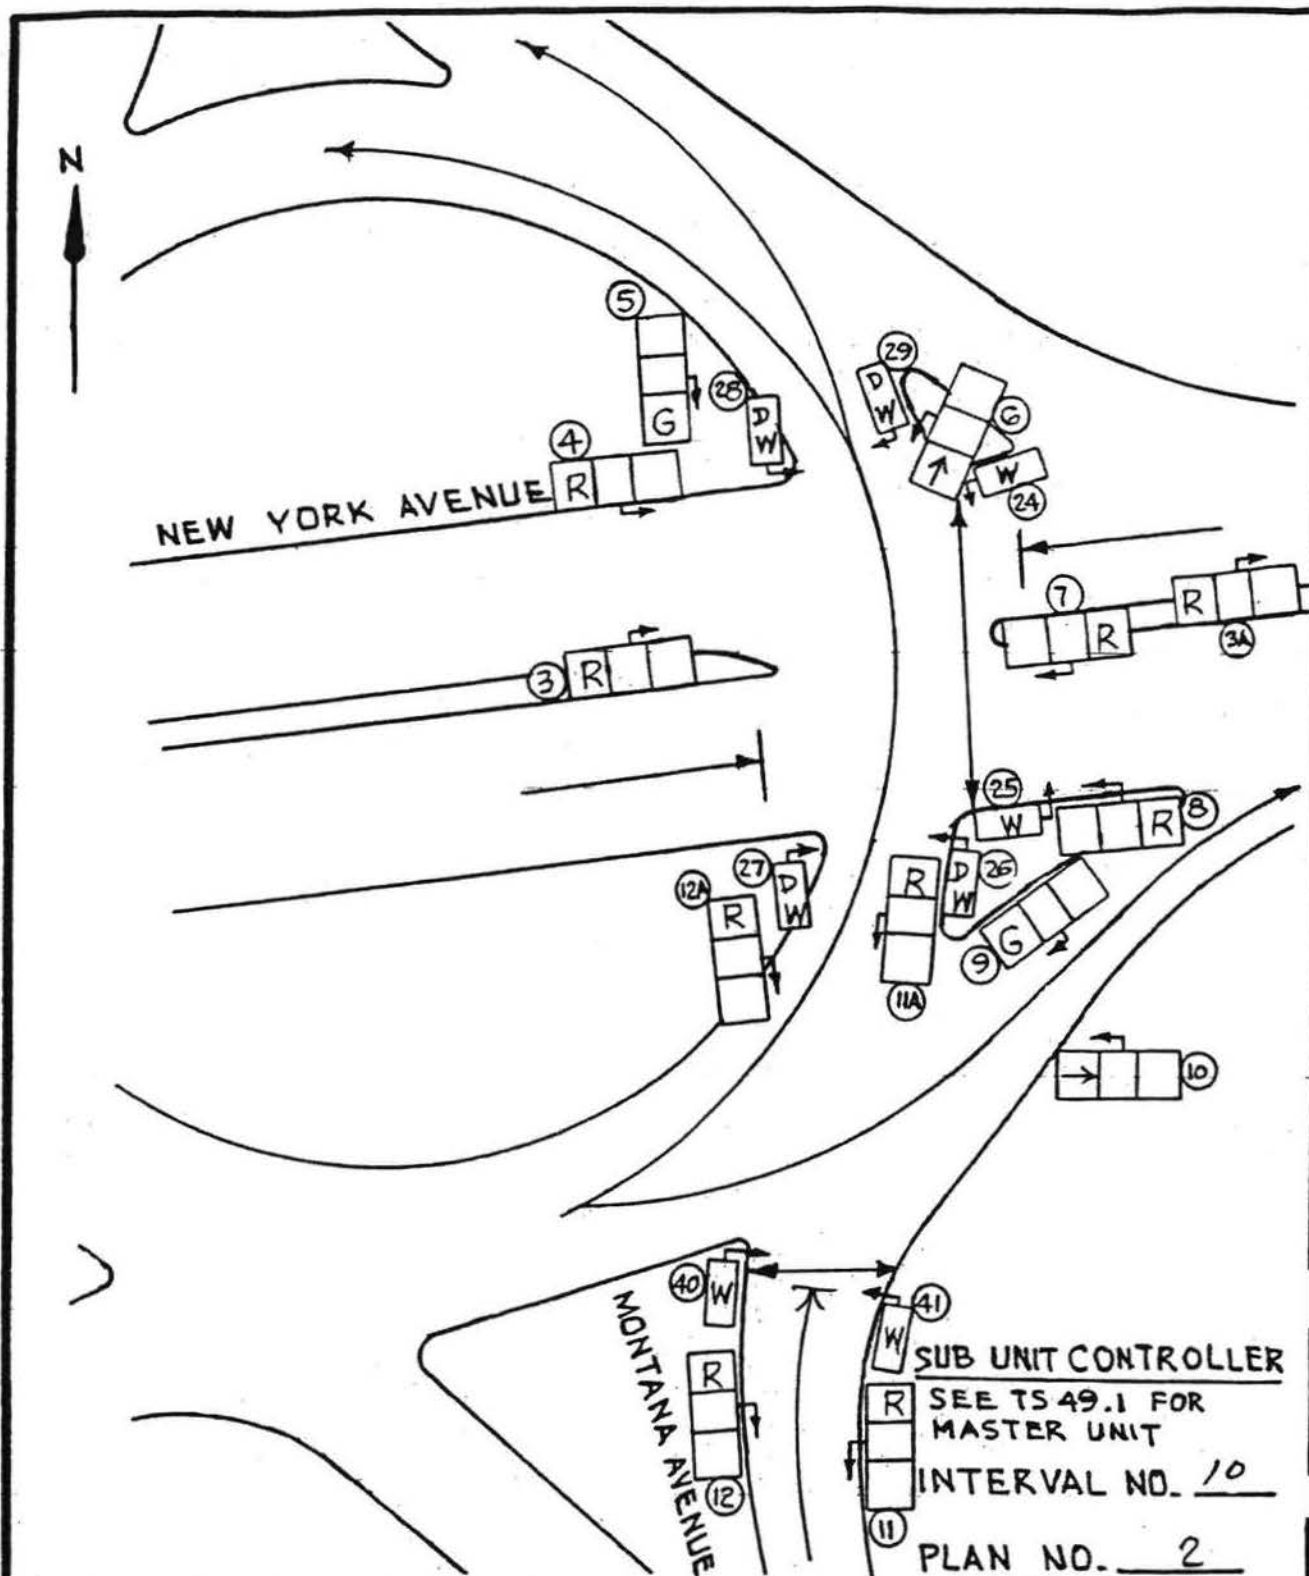

TRAFFIC SIGNAL OPERATION

MONTANA AVENUE, NEW YORK AVENUE AND WEST VIRGINIA AVENUE, NE

DEPARTMENT OF PUBLIC WORKS, D.C.
BUREAU OF TRAFFIC SERVICES
TRAFFIC SIGNAL SYSTEM DIVISION

CHECKED BY _____ DATE _____

DRAWN BY _____ DATE _____

IN SERVICE _____ SCALE NONE

DESIGNED BY: _____

SUBMITTED BY: _____
CHIEF, SIGNAL DESIGN BRANCH


APPROVED BY: _____
DIVISION CHIEF

T.S.

49-2

SHEET

29 38
OF

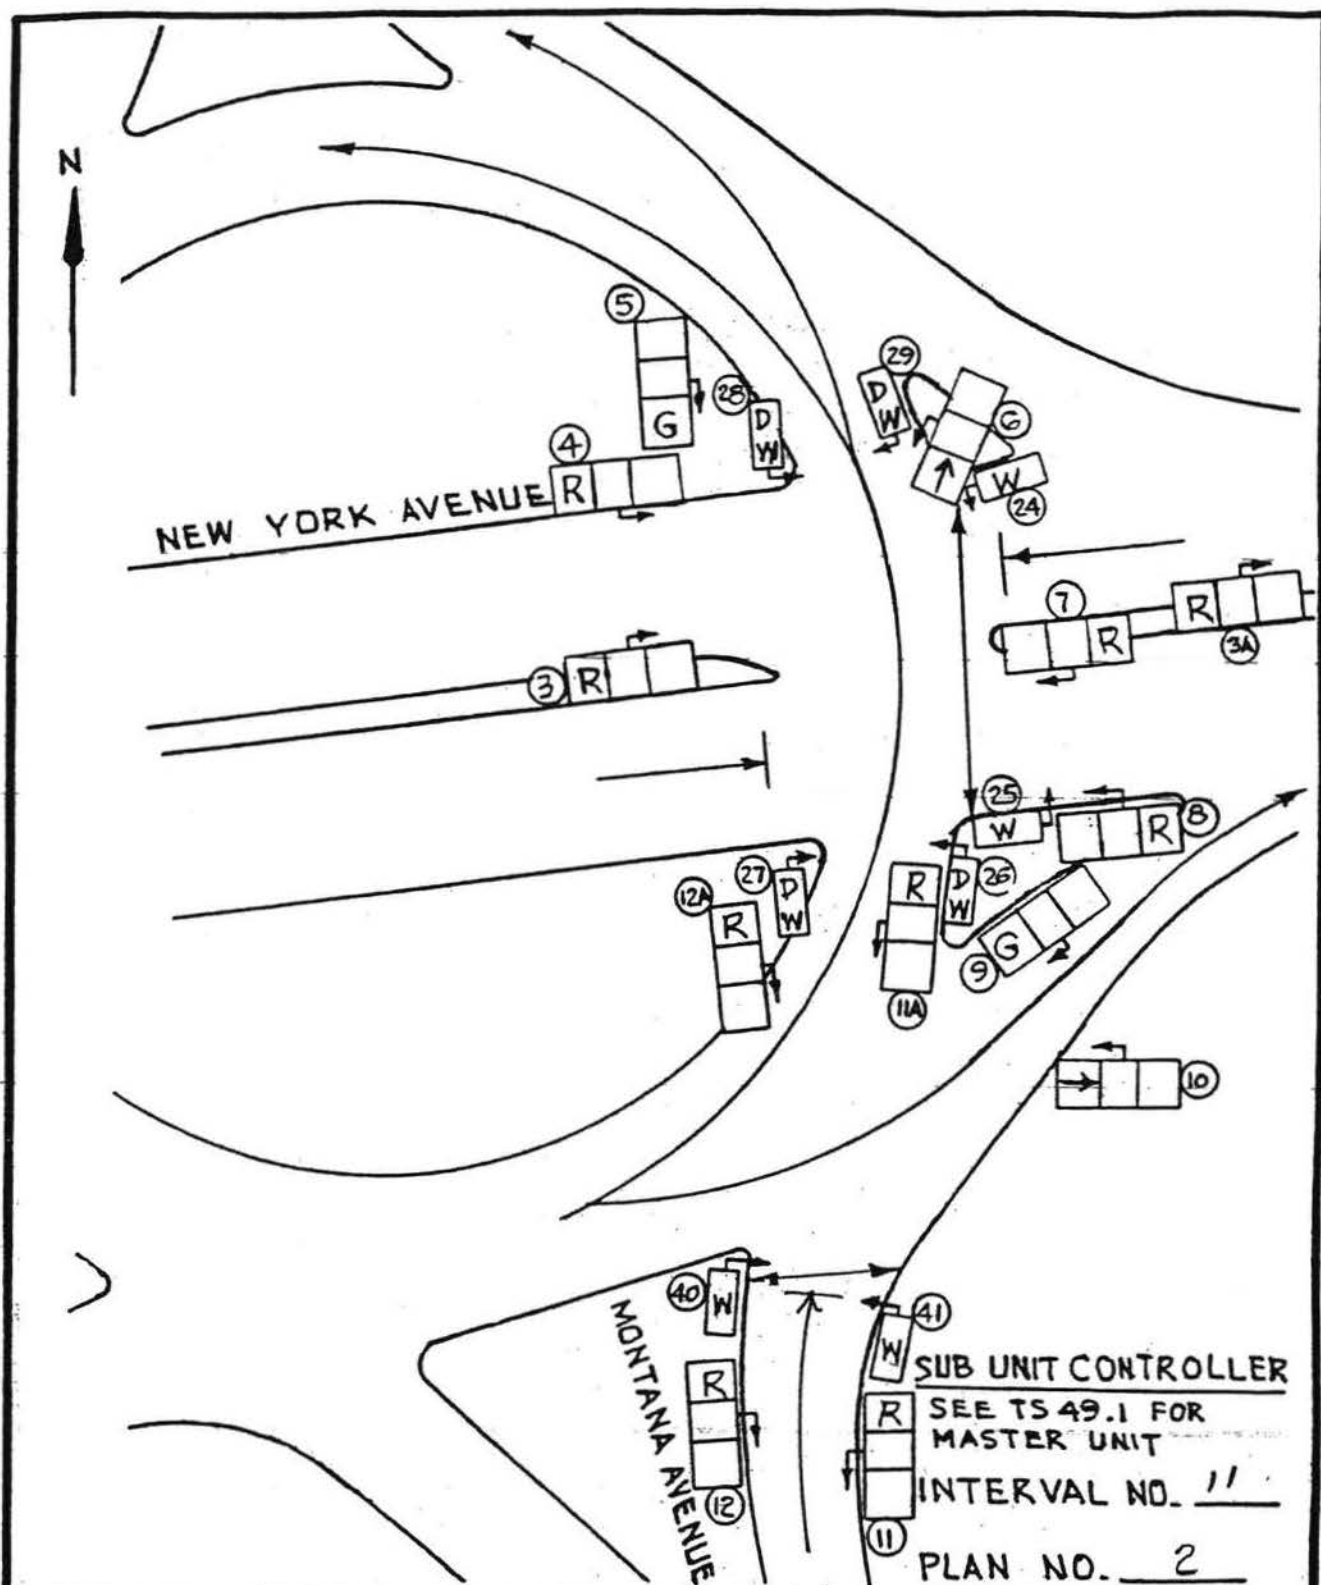

TRAFFIC SIGNAL OPERATION

MONTANA AVENUE, NEW YORK AVENUE AND WEST VIRGINIA AVENUE, NE


DEPARTMENT OF PUBLIC WORKS, D.C.
BUREAU OF TRAFFIC SERVICES
TRAFFIC SIGNAL SYSTEM DIVISION

CHECKED BY	DATE
DRAWN BY	DATE
IN SERVICE	SCALE NONE

DESIGNED BY:	
SUBMITTED BY:	CHIEF, SIGNAL DESIGN BRANCH
APPROVED BY:	DIVISION CHIEF

T.S.
49-2

SHEET
30 38
OF

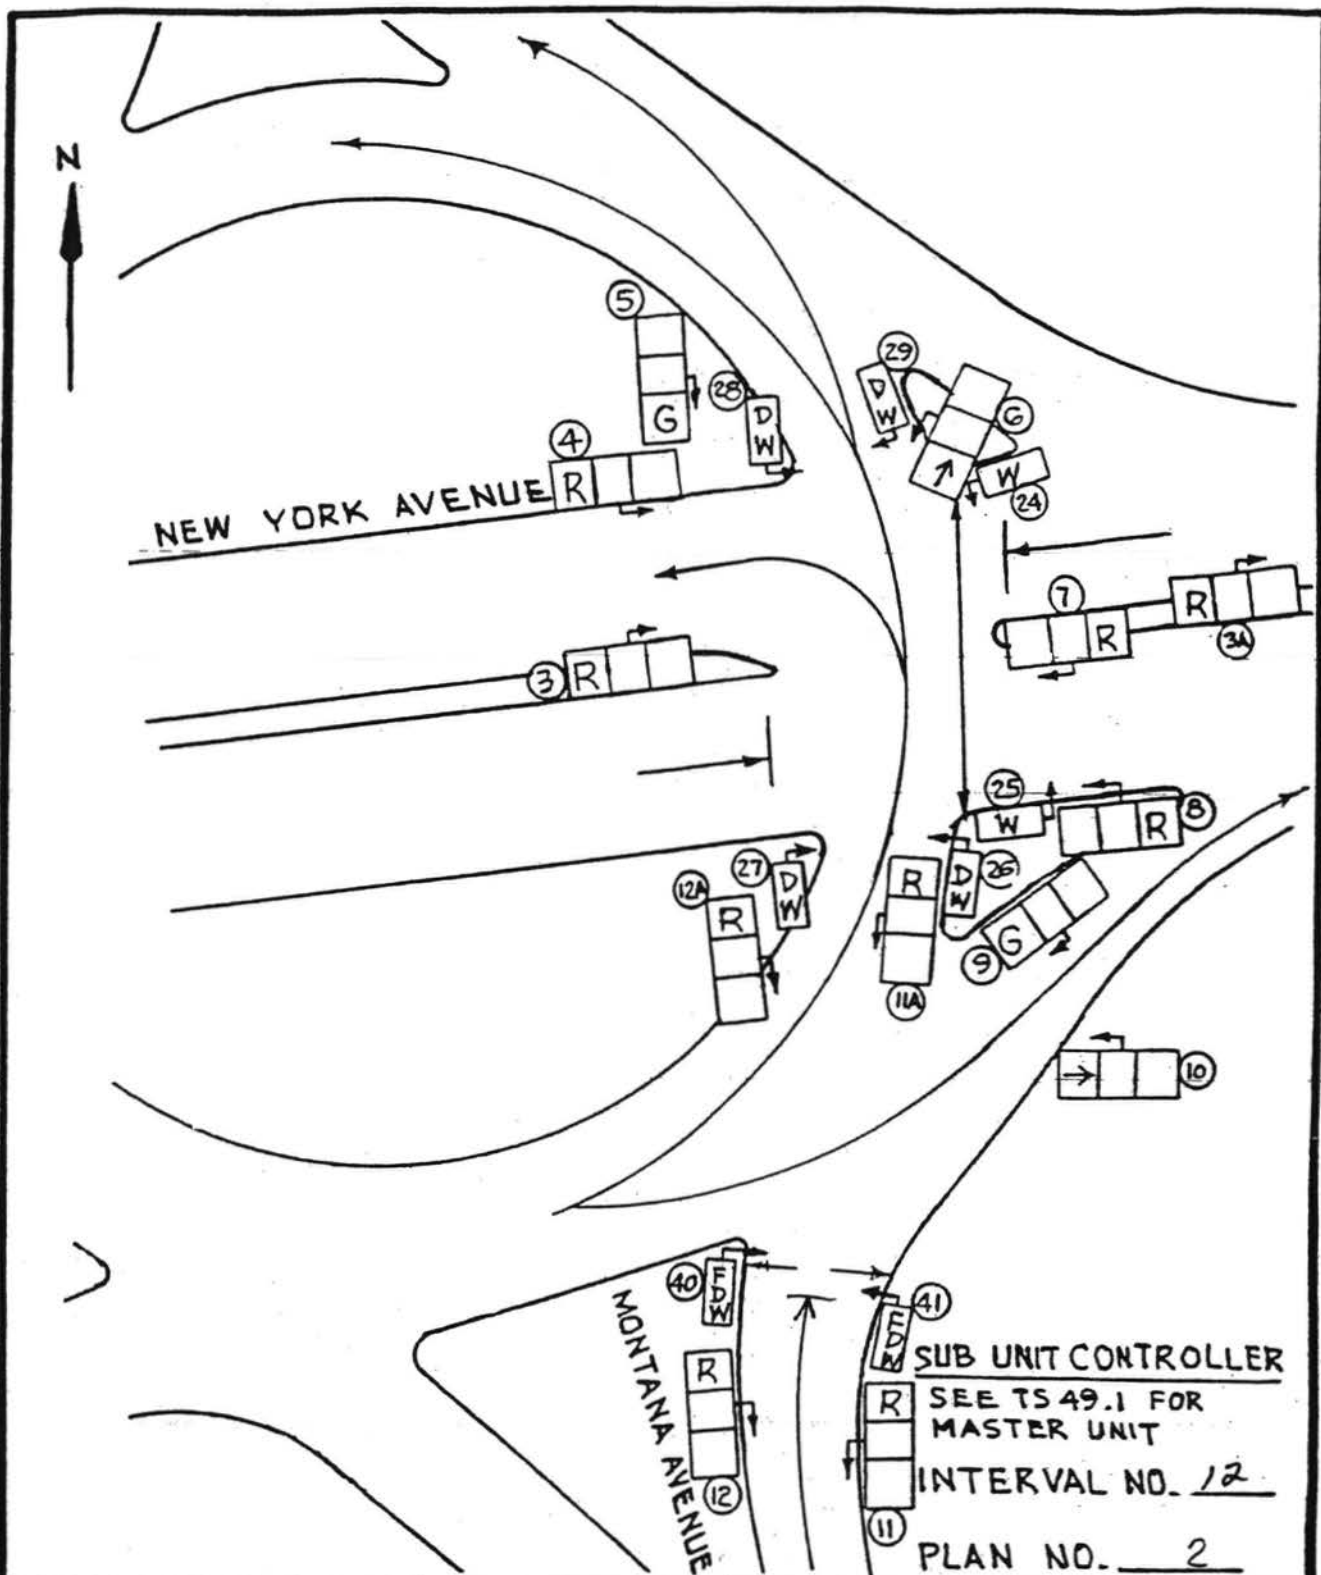

TRAFFIC SIGNAL OPERATION

MONTANA AVENUE, NEW YORK AVENUE AND WEST VIRGINIA AVENUE, NE

DEPARTMENT OF PUBLIC WORKS, D.C.
BUREAU OF TRAFFIC SERVICES
TRAFFIC SIGNAL SYSTEM DIVISION

CHECKED BY _____ DATE _____

DRAWN BY _____ DATE _____

IN SERVICE _____ SCALE NONE

DESIGNED BY: _____

SUBMITTED BY: _____
CHIEF, SIGNAL DESIGN BRANCH


APPROVED BY: _____
DIVISION CHIEF

T.S.

49-2

SHEET

31 OF 38

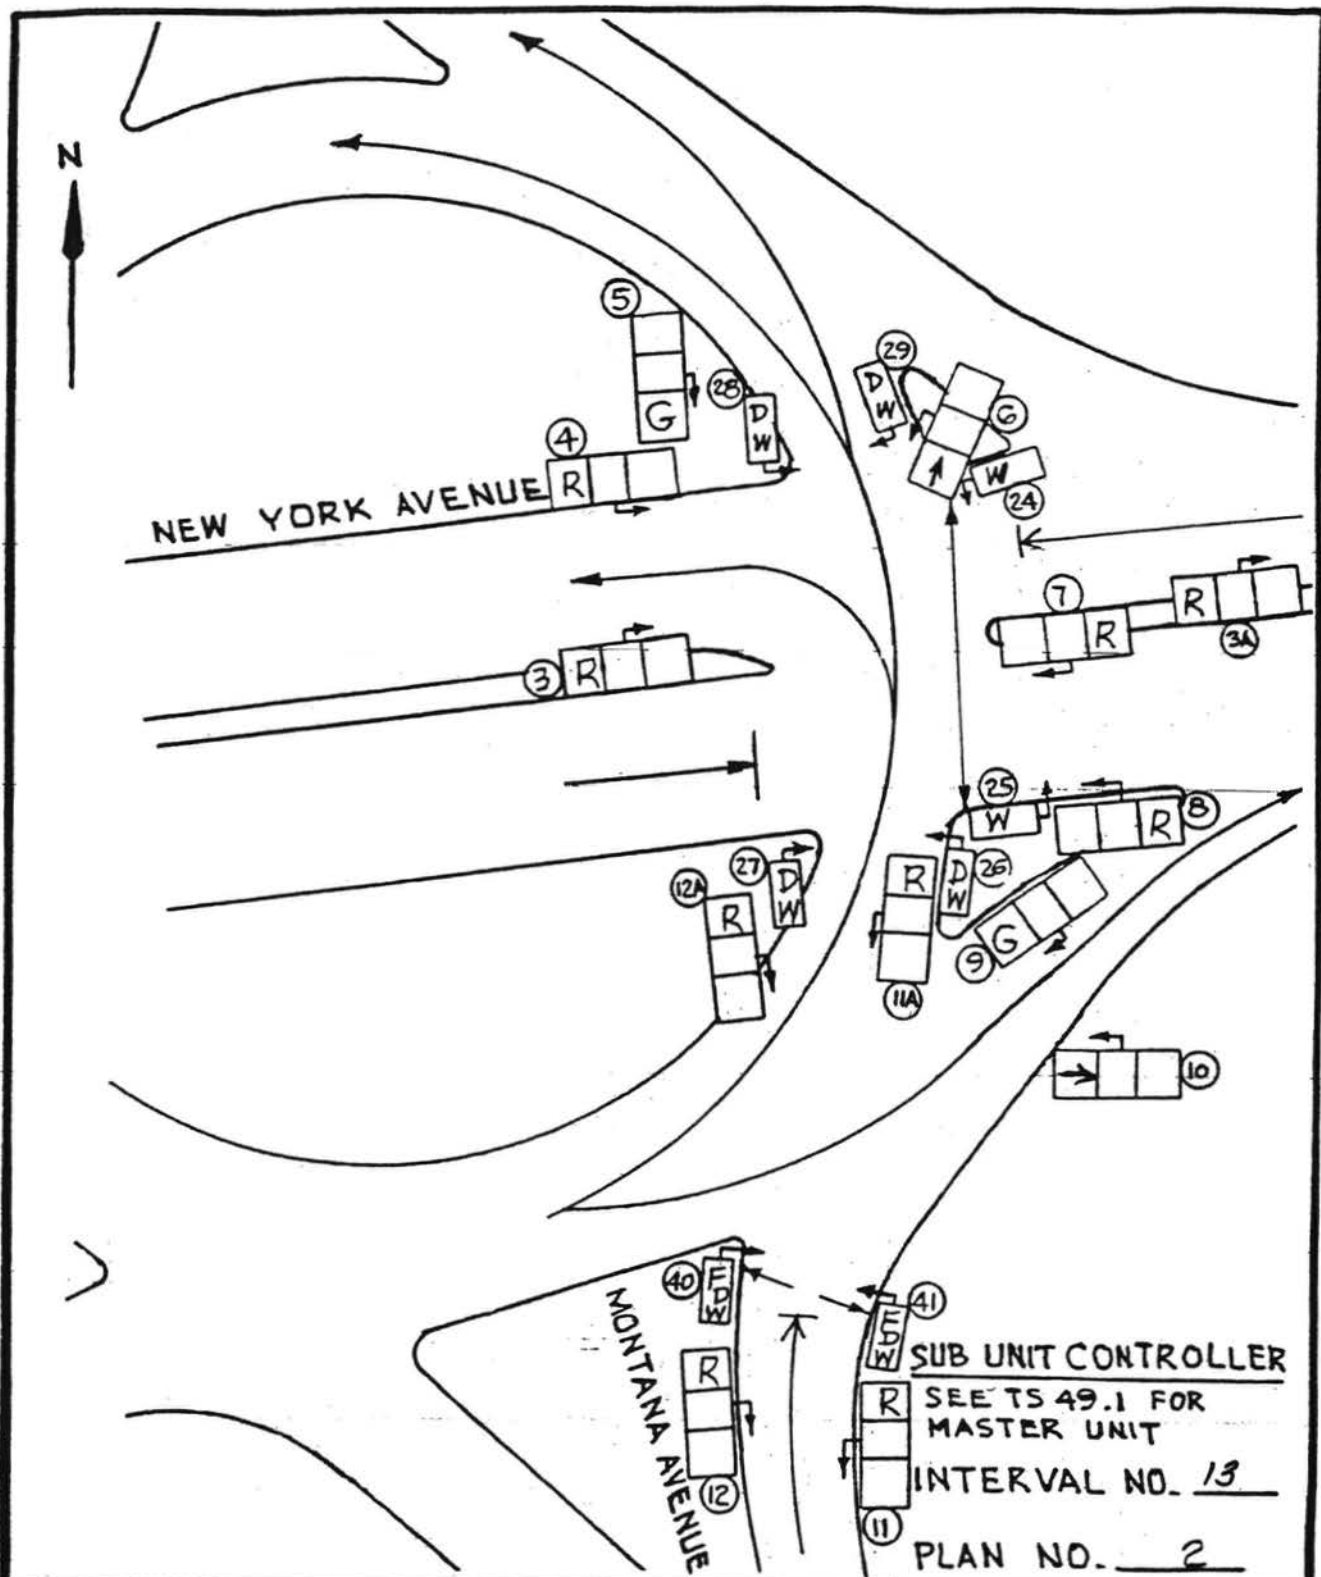

TRAFFIC SIGNAL OPERATION

MONTANA AVENUE, NEW YORK AVENUE AND WEST VIRGINIA AVENUE, NE

DEPARTMENT OF PUBLIC WORKS, D.C.
BUREAU OF TRAFFIC SERVICES
TRAFFIC SIGNAL SYSTEM DIVISION

CHECKED BY _____ DATE _____

DRAWN BY _____ DATE _____

IN SERVICE _____ SCALE NONE


DESIGNED BY: _____

SUBMITTED BY: _____
CHIEF, SIGNAL DESIGN BRANCH

APPROVED BY: _____
DIVISION CHIEF

T.S.
49-2

SHEET
32 38
OF

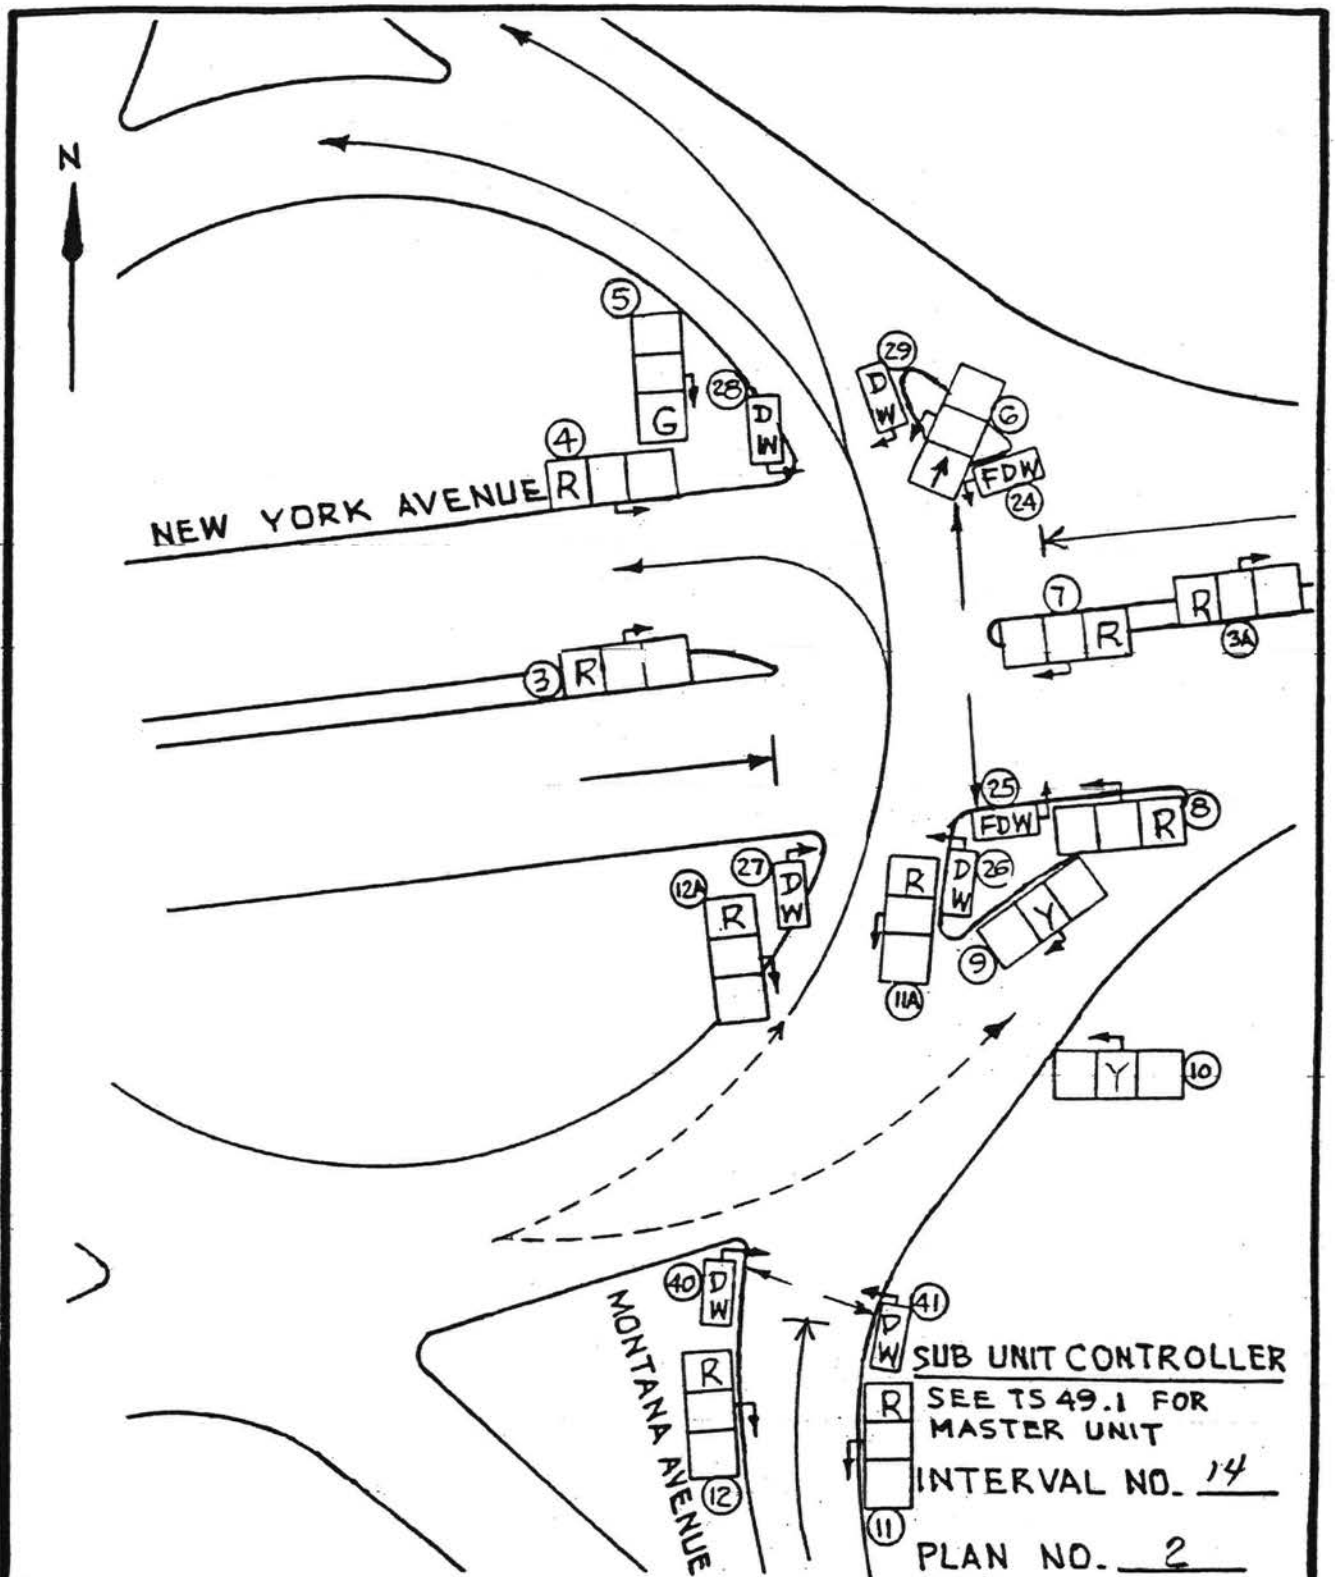

TRAFFIC SIGNAL OPERATION


MONTANA AVENUE, NEW YORK AVENUE AND WEST VIRGINIA AVENUE, NE

DEPARTMENT OF PUBLIC WORKS, D.C.
BUREAU OF TRAFFIC SERVICES
TRAFFIC SIGNAL SYSTEM DIVISION

CHECKED BY	DATE
DRAWN BY	DATE
IN SERVICE	SCALE NONE

DESIGNED BY:	
SUBMITTED BY:	CHIEF, SIGNAL DESIGN BRANCH
APPROVED BY:	DIVISION CHIEF

T.S.
49-2
SHEET
33 38
OF

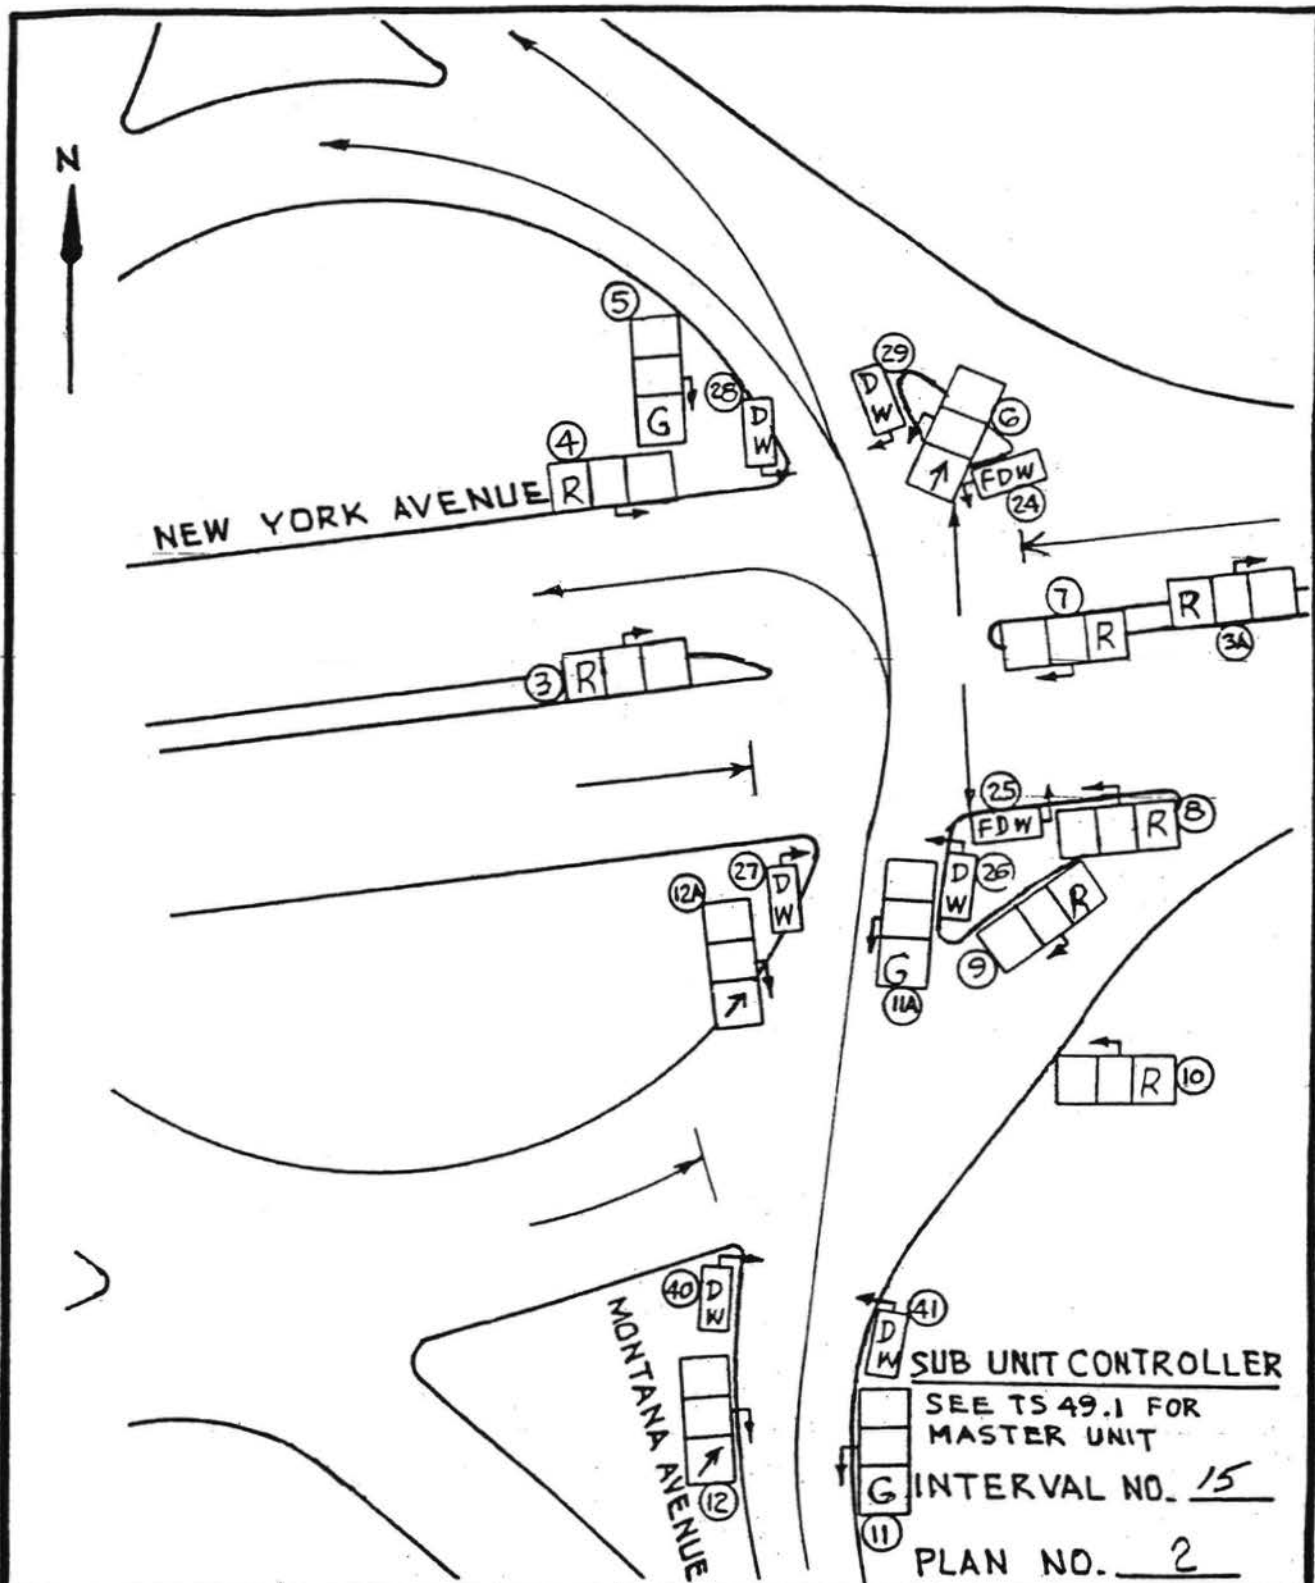

TRAFFIC SIGNAL OPERATION


MONTANA AVENUE, NEW YORK AVENUE AND WEST VIRGINIA AVENUE, NE

DEPARTMENT OF PUBLIC WORKS, D.C.
BUREAU OF TRAFFIC SERVICES
TRAFFIC SIGNAL SYSTEM DIVISION

CHECKED BY	DATE
DRAWN BY	DATE
IN SERVICE	SCALE NONE

DESIGNED BY:	
SUBMITTED BY:	CHIEF, SIGNAL DESIGN BRANCH
APPROVED BY:	DIVISION CHIEF

T.S.
49-2
SHEET
34 OF 38

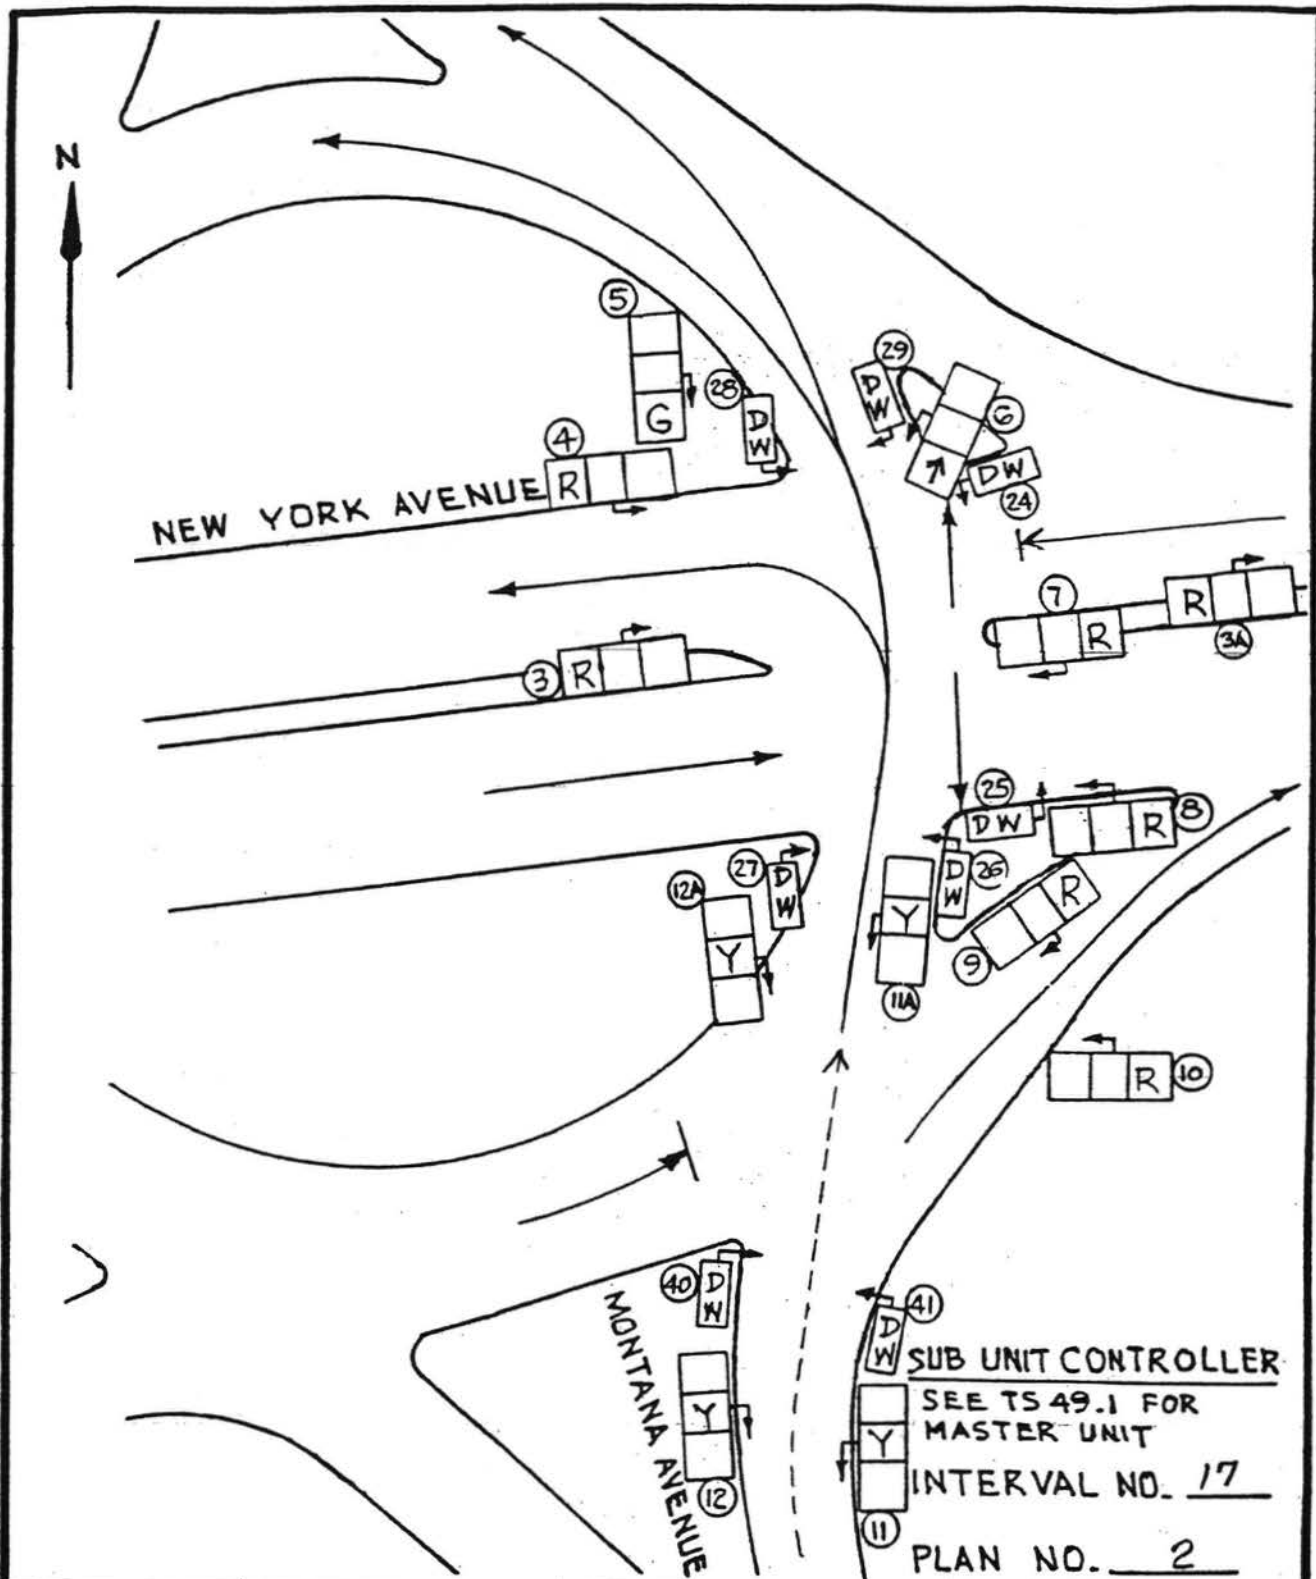

TRAFFIC SIGNAL OPERATION

MONTANA AVENUE, NEW YORK AVENUE AND WEST VIRGINIA AVENUE, NE


DEPARTMENT OF PUBLIC WORKS, D.C.
BUREAU OF TRAFFIC SERVICES
TRAFFIC SIGNAL SYSTEM DIVISION

CHECKED BY	DATE
DRAWN BY	DATE
IN SERVICE	SCALE NONE

DESIGNED BY:	
SUBMITTED BY:	CHIEF, SIGNAL DESIGN BRANCH
APPROVED BY:	DIVISION CHIEF

T.S.
49-2

SHEET
36 38
OF

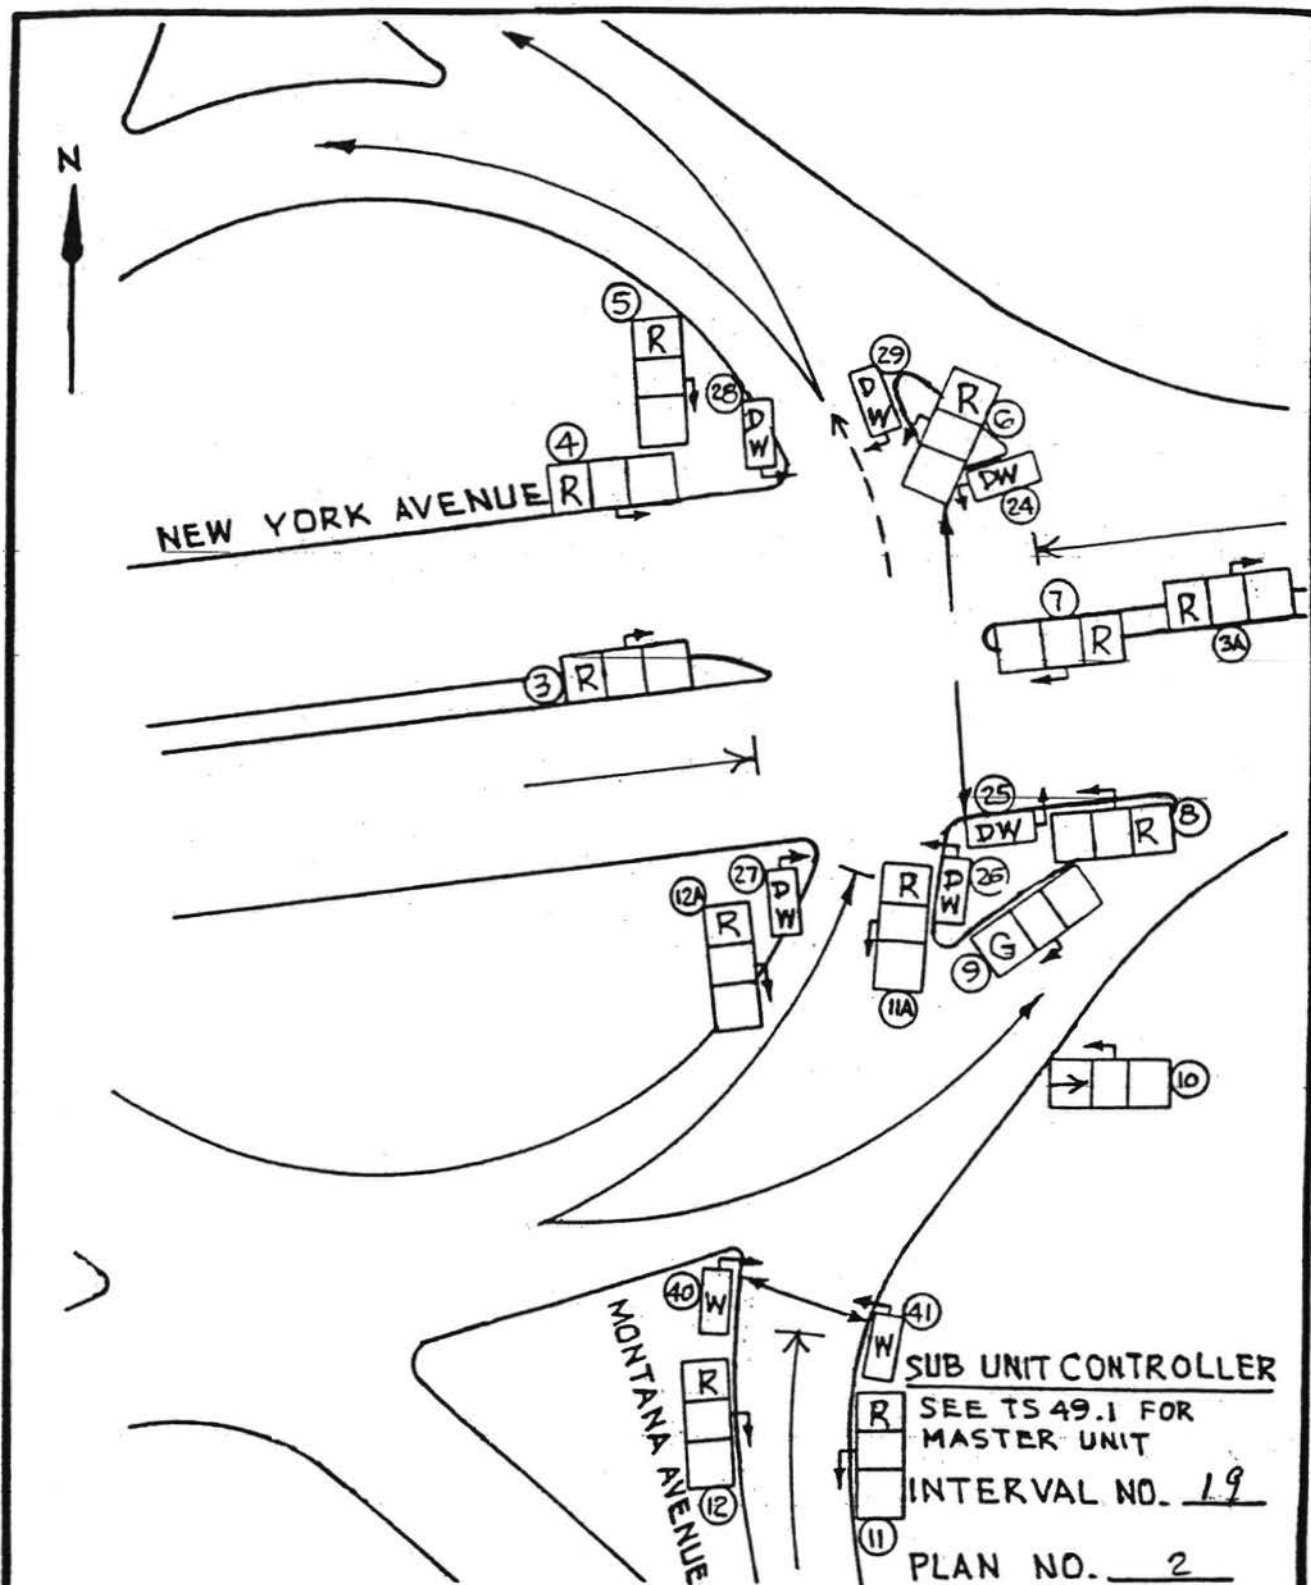

TRAFFIC SIGNAL OPERATION

MONTANA AVENUE, NEW YORK AVENUE AND WEST VIRGINIA AVENUE, NE

DEPARTMENT OF PUBLIC WORKS, D.C.
BUREAU OF TRAFFIC SERVICES
TRAFFIC SIGNAL SYSTEM DIVISION

CHECKED BY	DATE
DRAWN BY	DATE
IN SERVICE	SCALE NONE

DESIGNED BY:	
SUBMITTED BY:	CHIEF, SIGNAL DESIGN BRANCH
APPROVED BY:	DIVISION CHIEF

T.S.

49-2

SHEET

38 38
OF