


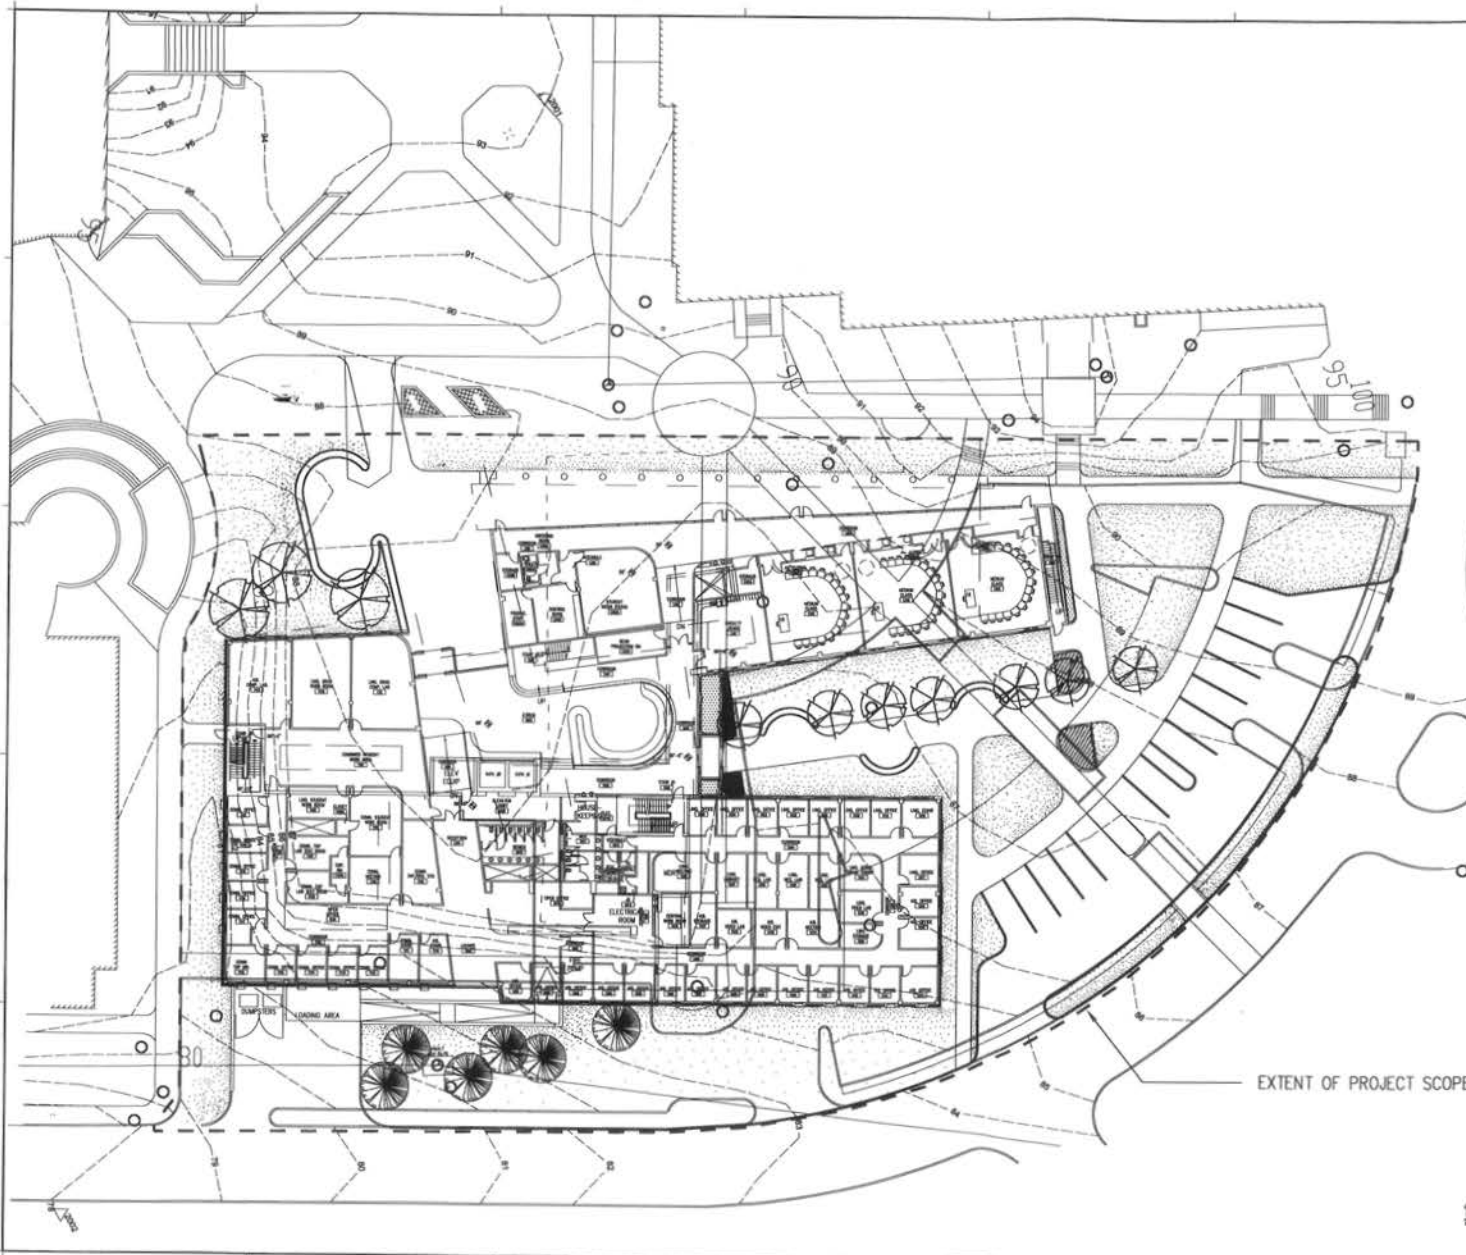

Gallaudet University

Sorenson Language and
Communication Center

Washington DC

SMITHGROUP

architecture engineering interiors

SMITHGROUP INCORPORATED
1850 K STREET, NW SUITE 250
WASHINGTON, DC 20006
202.842.2100 T
202.814.4300 F
www.smithgroup.com

ZONING COMMISSION
CASE No. 06-16
EXHIBIT No. 11

2006 JUN 24 PM 1:49

D.C. OFFICE OF ZONING



SITE PLAN

1" = 40'-0"

PROJECT NUMBER 28148.000

ZONING COMMISSION

District of Columbia

CASE NO.06-16

EXHIBIT NO.11

A1.0

Gallaudet University

Sorenson Language and
Communication Center

Washington DC


SMITHGROUP
architecture engineering interiors

SMITHGROUP INCORPORATED
1850 K STREET, NW SUITE 250
WASHINGTON, DC 20006
202.842.2100 T
202.874.4500 F
www.smithgroup.com

2004 MAR 24 PM 1:49

D.C. OFFICE OF ZONING

RECEIVED

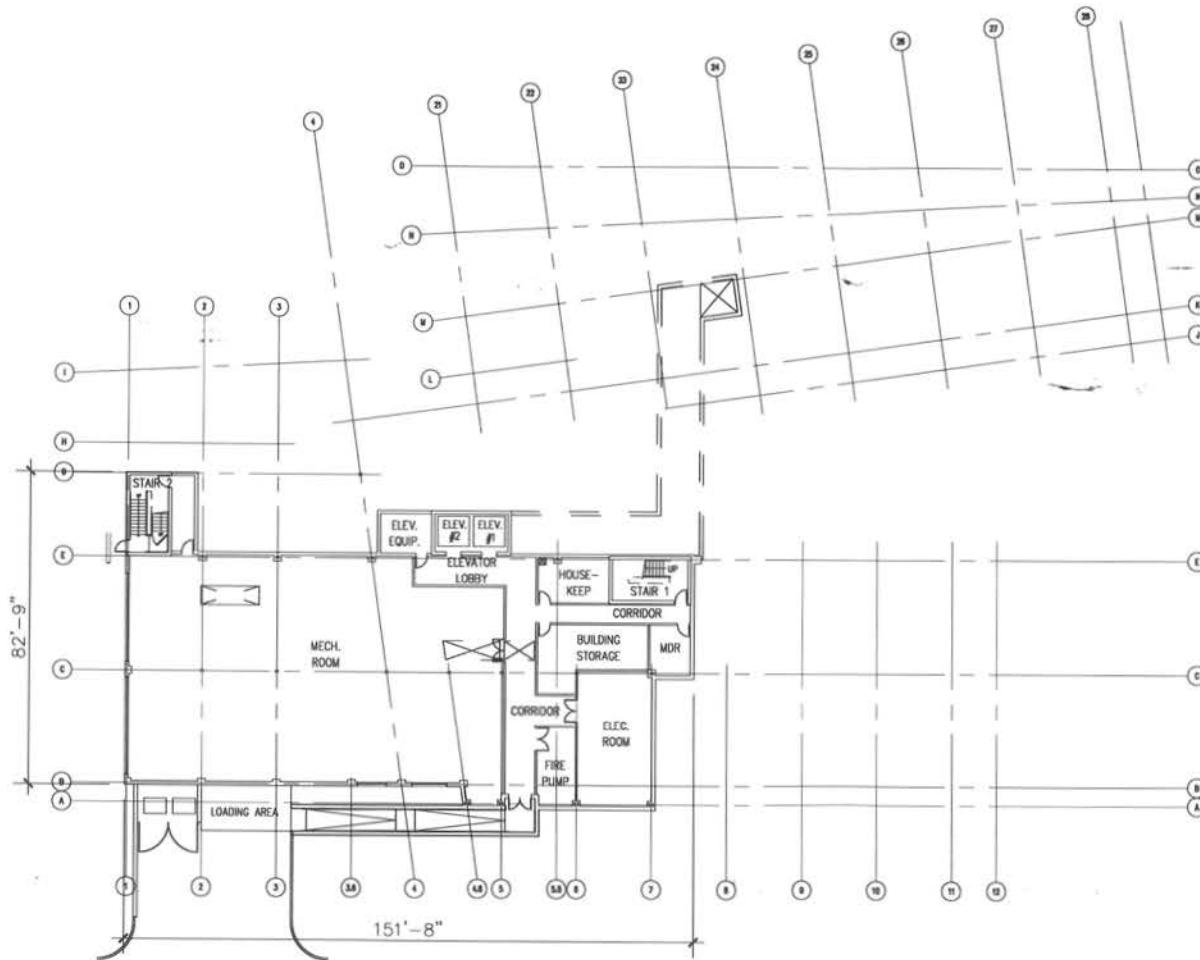

BASEMENT PLAN

1/32" = 1'-0"

DATE 28148.000

PROJECT NUMBER
DRAWN BY
CHECKED BY
DATE

A2.0

Gallaudet University

Sorenson Language and
Communication Center

Washington DC

SMITHGROUP


architecture engineering interiors

SMITHGROUP INCORPORATED
1850 K STREET, NW, SUITE 200
WASHINGTON, DC 20006
202.842.2100 T
202.874.4000 F
www.smithgroup.com

D.C. OFFICE OF ZONING

2005 MAR 24 PM 1:49

RECEIVED

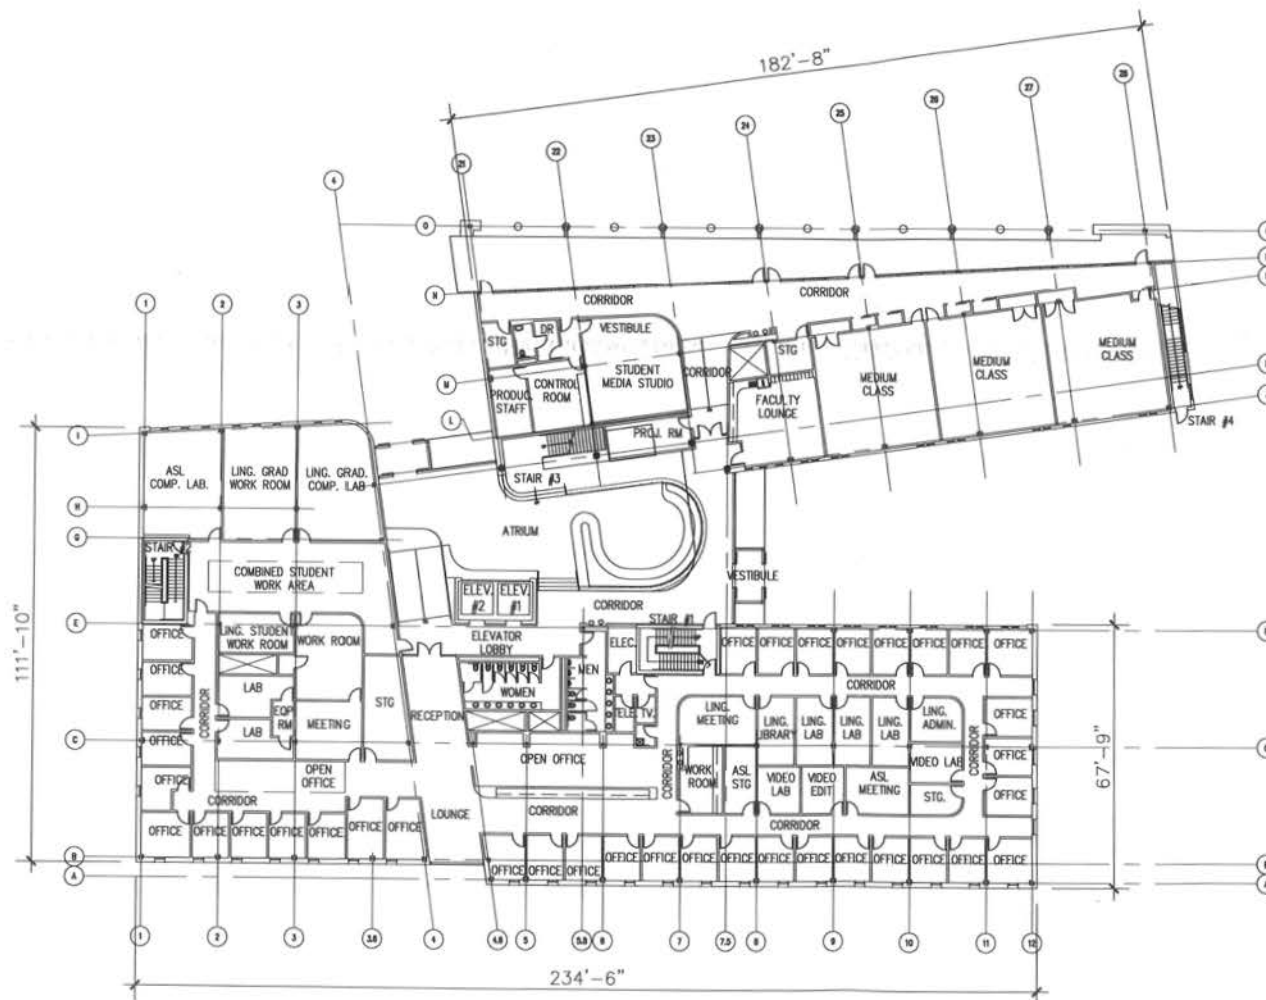

FIRST FLOOR PLAN

1/32" = 1'-0"

DATE: 2004.08.000
PROJECT NUMBER: 00
DRAWING NUMBER: A2.1

Gallaudet University

Sorenson Language and
Communication Center


Washington DC

SMITHGROUP
architecture engineering interiors
SMITHGROUP INCORPORATED
1800 K STREET, NW, SUITE 250
WASHINGTON, DC 20006
202 842 2100 F
202 874 4500 F
www.smithgroup.com

2006 MAR 24 PM 1:49

DC OFFICE OF ZONING

RECEIVED

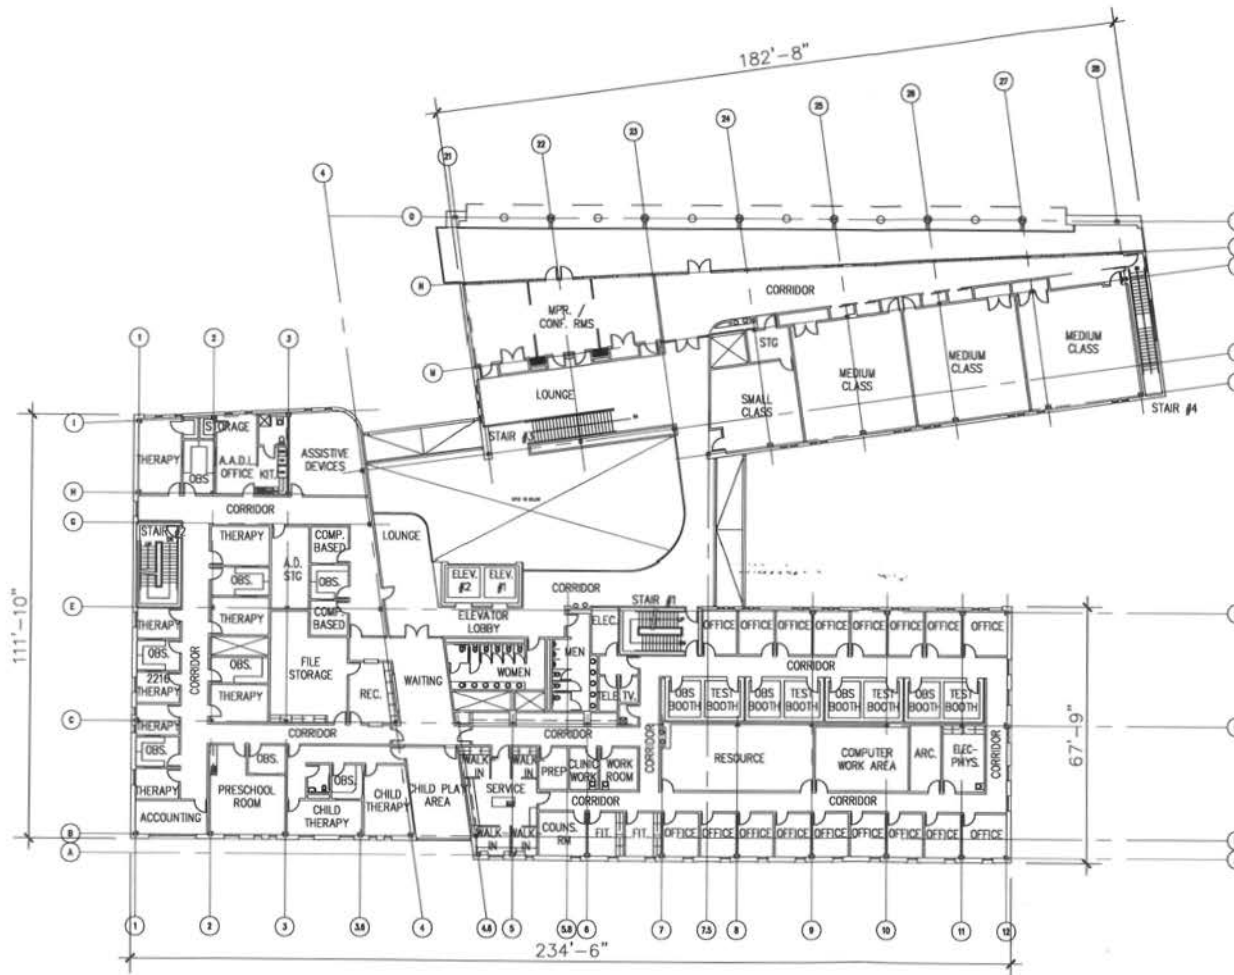


SECOND FLOOR PLAN

1/32" = 1'-0"

26148.000

A2.2

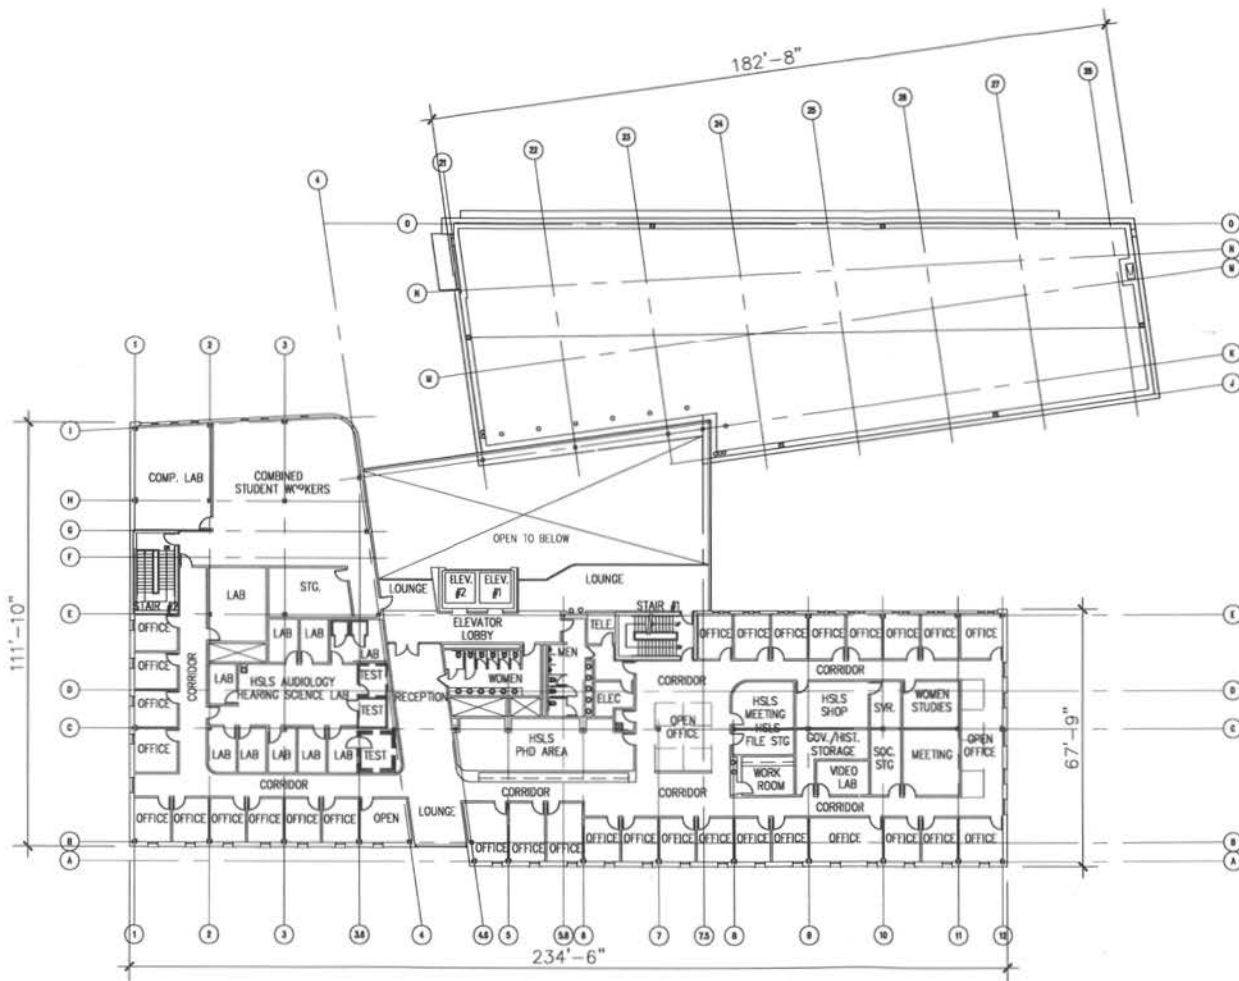

Gallaudet University

Sorenson Language and
Communication Center

Washington DC

SMITHGROUP
architecture engineering interiors

SMITHGROUP INCORPORATED
1802 K STREET, NW, SUITE 250
WASHINGTON, DC 20006
202.842.2100 T
202.874.4500 F
www.smithgroup.com

2004 MAR 24 PM 1:49

D.C. OFFICE ZONING

RECEIVED

3RD FLOOR



3RD FLOOR

THIRD FLOOR PLAN

1/32" = 1'-0"

3RD

PROJECT NUMBER

DD

3RD FLOOR

20148.000

A2.3

Gallaudet University

Sorenson Language and
Communication Center

Washington DC

SMITHGROUP
architecture engineering interiors

SMITHGROUP INCORPORATED
1800 K STREET, NW, SUITE 250
WASHINGTON, DC 20006
202.642.2100 T
202.674.4500 F
www.smithgroup.com

2006 MAR 24 PM 1:49


RECEIVED
DC OFFICE OF ZONING



ROOF PLAN

1/32" = 1'-0"

DATE: 2014.03.03
PROJECT NUMBER: **A2.4**
DRAWN BY: **DD**

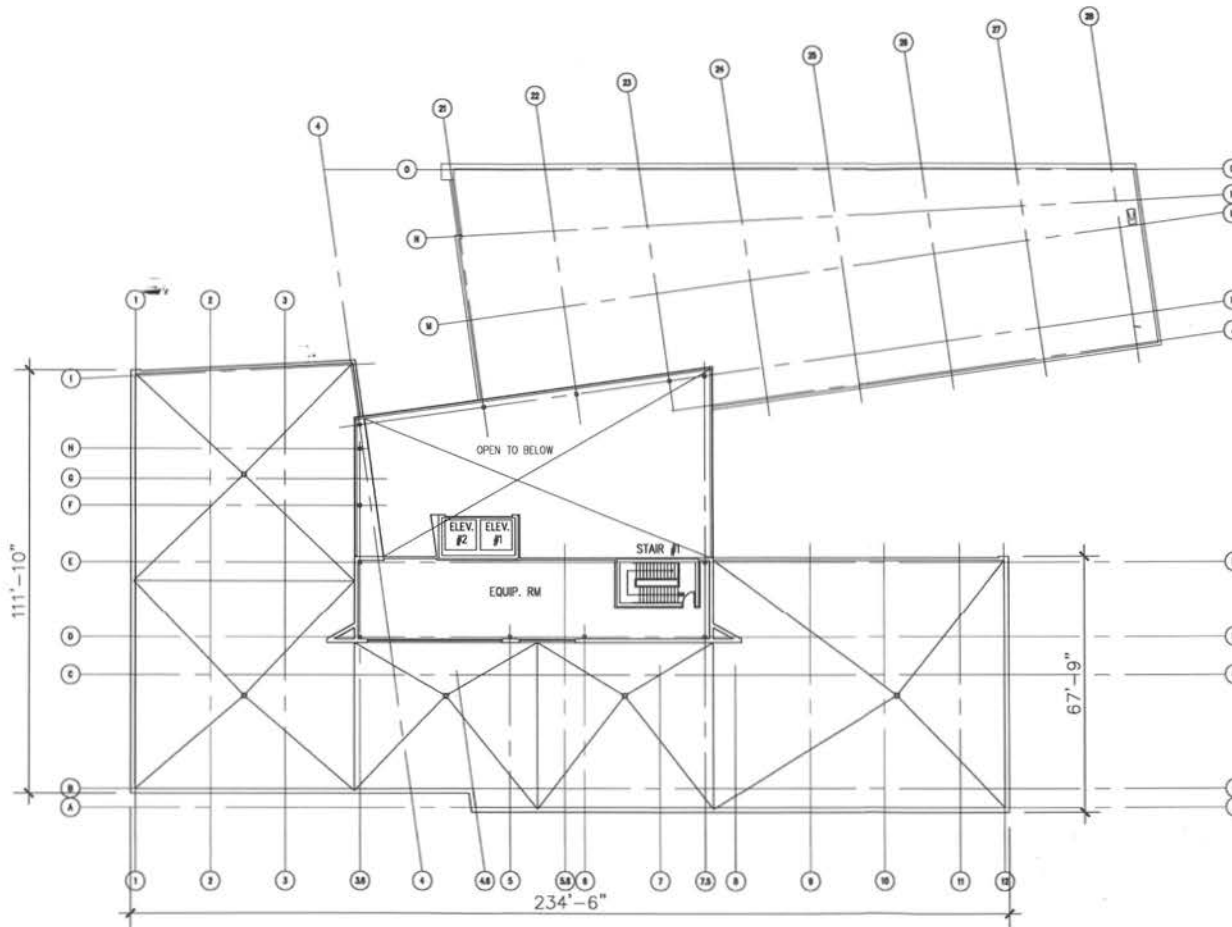

Gallaudet University

Sorenson Language and
Communication Center

Washington DC

SMITHGROUP
architecture engineering interiors

SMITHGROUP INCORPORATED
1850 K STREET, NW, SUITE 250
WASHINGTON, DC 20006
202.842.2100 T
202.874.4500 F
www.smithgroup.com

2006 MAR 24 PM 1:49

DC GRID NORTH

RECEIVED

KEY PLAN



DRAWING TITLE

HIGH ROOF PLAN

SCALE


1/32" = 1'-0"

PROJECT NUMBER

25148.000

DD
DRAWING NUMBER

A2.5

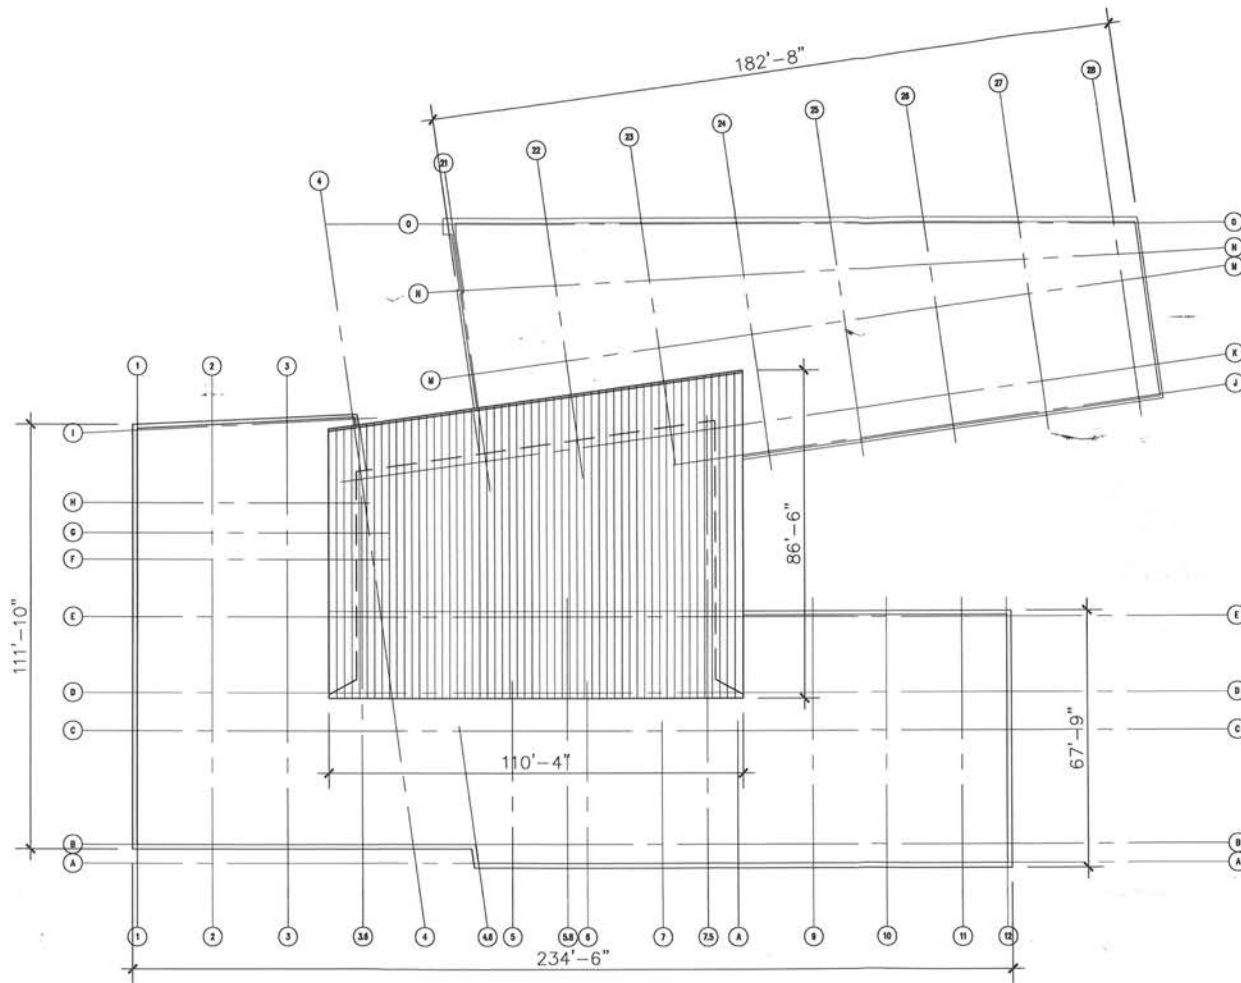

Gallaudet University

Sorenson Language and
Communication Center

Washington DC


SMITHGROUP

architecture engineering interiors


SMITHGROUP INCORPORATED
1600 K STREET, NW, SUITE 200
WASHINGTON, DC 20006
202.842.2100 T
202.574.4500 F
www.smithgroup.com

RECORDED
D.C. OFFICE OF ZONING

2016 MAR 24 PM 1:49

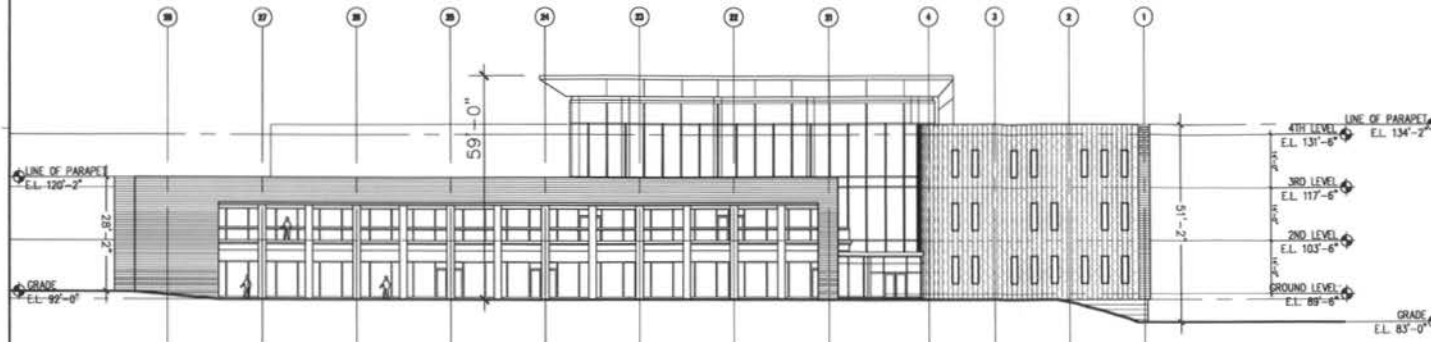

1 WEST ELEVATION
SCALE: 1/32" = 1'-0"

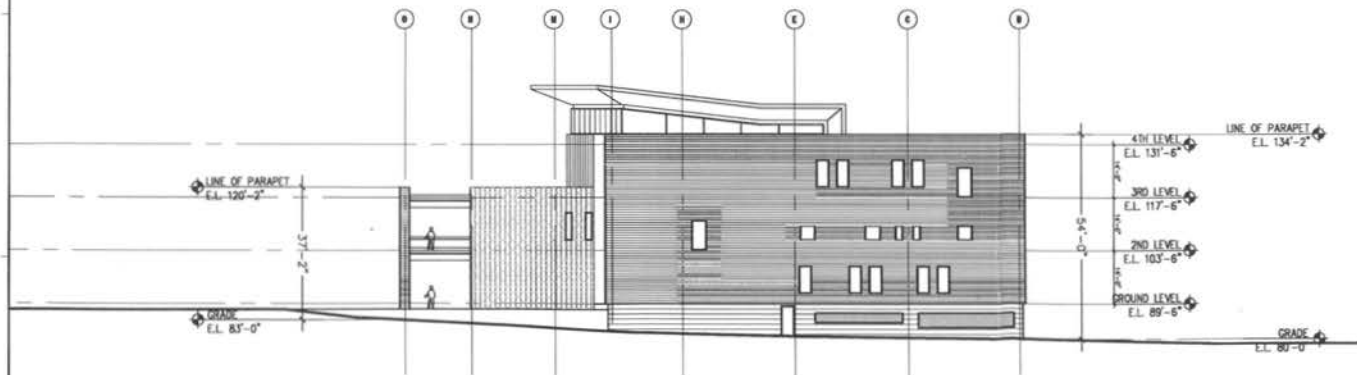

2 SOUTH ELEVATION
SCALE: 1/32" = 1'-0"



EXTERIOR ELEVATIONS

1/32" = 1'-0"

PLOT 26148.000
PROJECT NUMBER
DD
SHEET NUMBER
A4.1.1

Gallaudet University

Sorenson Language and
Communication Center

Washington DC

SMITHGROUP

architecture engineering interiors

SMITHGROUP INCORPORATED
1900 K STREET, NW SUITE 250
WASHINGTON, DC 20006
202.842.3100 F
202.874.4500 F
www.smithgroup.com


RECEIVED
D.C. OFFICE OF ZONING
2006 MAR 24 PM 1:49




EXTERIOR ELEVATIONS

1/32" = 1'-0"

DATE: 2014.08.000
REVISIONS:
BY: **DD**
A4.1.2

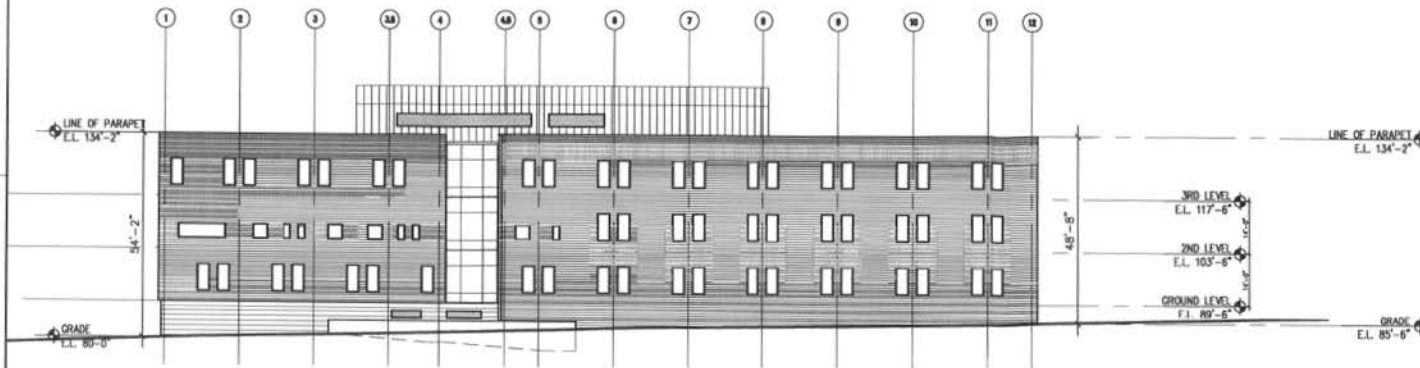

1 EAST ELEVATION
SCALE: 1/32" = 1'-0"

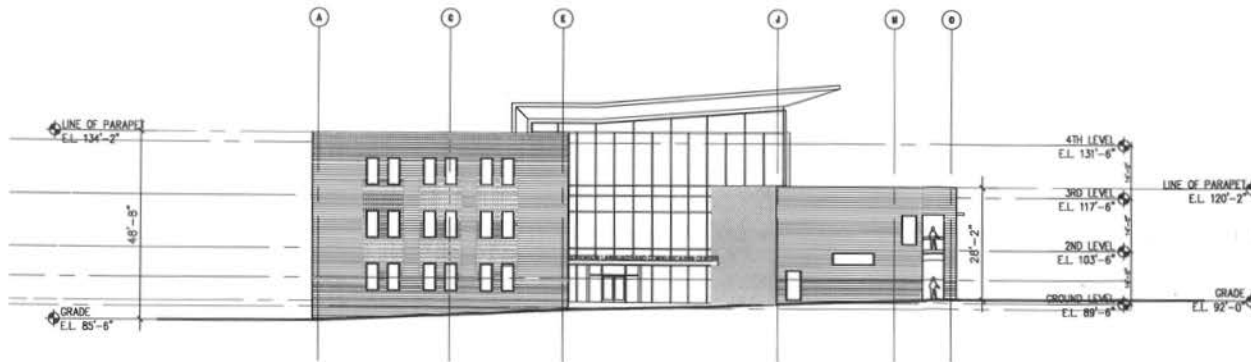

2 NORTH ELEVATION
SCALE: 1/32" = 1'-0"