


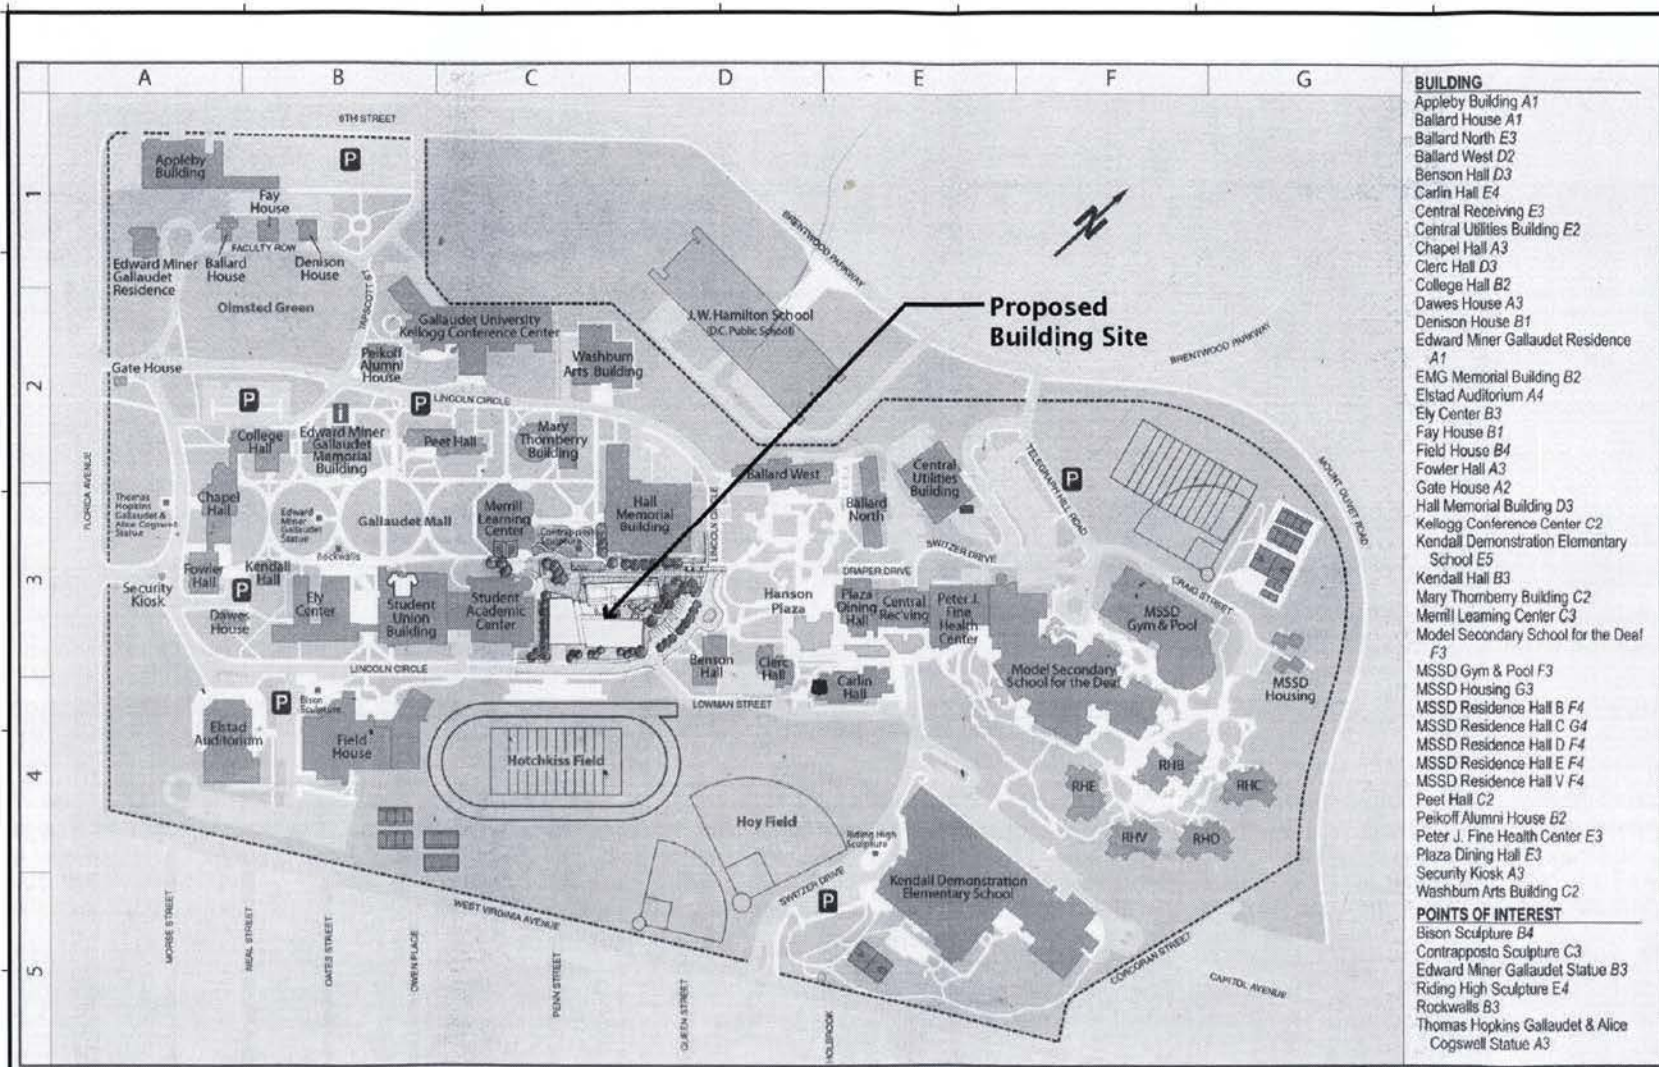

- BUILDING**
- Appleby Building A1
 - Ballard House A1
 - Ballard North E3
 - Ballard West D2
 - Benson Hall D3
 - Carlin Hall E4
 - Central Receiving E3
 - Central Utilities Building E2
 - Chapel Hall A3
 - Clerk Hall D3
 - College Hall B2
 - Dawes House A3
 - Denison House B1
 - Edward Miner Gallaudet Residence A1
 - EMG Memorial Building B2
 - Elstad Auditorium A4
 - Ely Center B3
 - Fay House B1
 - Field House B4
 - Fowler Hall A3
 - Gate House A2
 - Hall Memorial Building D3
 - Kellogg Conference Center C2
 - Kendall Demonstration Elementary School E5
 - Kendall Hall B3
 - Mary Thornberry Building C2
 - Merrill Learning Center C3
 - Model Secondary School for the Deaf F3
 - MSSD Gym & Pool F3
 - MSSD Housing G3
 - MSSD Residence Hall B F4
 - MSSD Residence Hall C G4
 - MSSD Residence Hall D F4
 - MSSD Residence Hall E F4
 - MSSD Residence Hall V F4
 - Peet Hall C2
 - Peikoff Alumni House B2
 - Peter J. Fine Health Center E3
 - Plaza Dining Hall E3
 - Security Kiosk A3
 - Washburn Arts Building C2
- POINTS OF INTEREST**
- Bison Sculpture B4
 - Contrapposto Sculpture C3
 - Edward Miner Gallaudet Statue B3
 - Riding High Sculpture E4
 - Rockwalls B3
 - Thomas Hopkins Gallaudet & Alice Cogswell Statue A3

Bookstore B3
 Visitor Parking
 Post Office E3
 Safety & Security E4
 Visitors Center B2
 Library C3

Map designed by this Office of Public Relations - May 16, 2002
Copyright © 2001 Gallaudet University

Gallaudet University
Sorenson Language and Communication Center
Washington DC

SMITHGROUP
architecture engineering interiors
SMITHGROUP INCORPORATED
1800 K STREET, NW, SUITE 200
WASHINGTON, DC 20006
202.842.2100 T
202.874.4500 F
www.smithgroup.com

PROJECT NORTH
 DC GRID NORTH

CAMPUS PLAN

NO SCALE

28148.000

A0.0

ZONING COMMISSION
District of Columbia
CASE NO.06-16
EXHIBIT NO.23D


Gallaudet University

Sorenson Language and
Communication Center

Washington DC

SMITHGROUP
architecture engineering interiors

SMITHGROUP INCORPORATED
1800 K STREET, NW SUITE 250
WASHINGTON, DC 20006
202.842.2100 T
202.974.6500 F
www.smithgroup.com

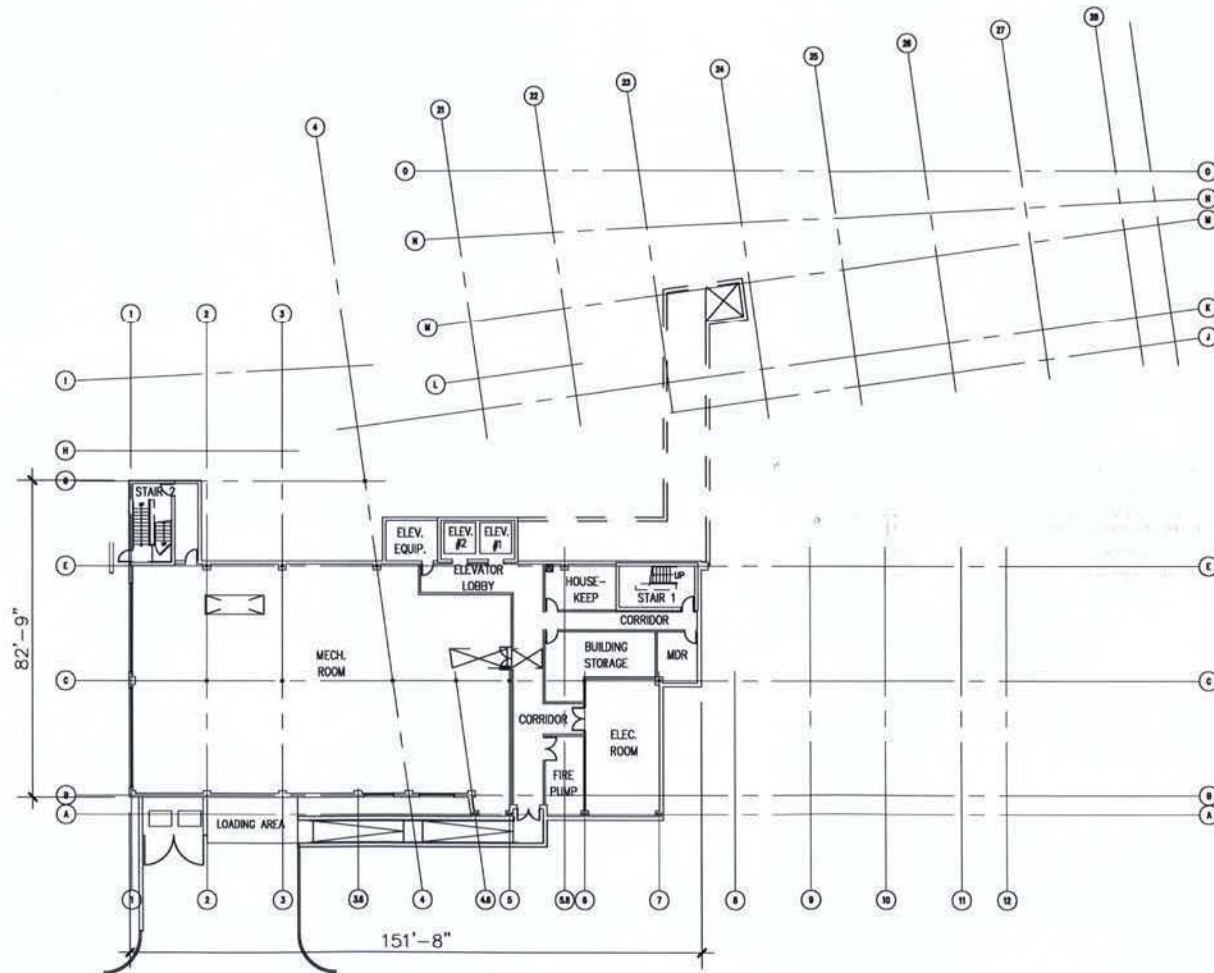

KEY PLAN



GENERAL TITLE

BASEMENT PLAN

1/32" = 1'-0"

DATE	28148.000
PROJECT NUMBER	
DD	A2.0
REVISION NUMBER	


Gallaudet University

Sorenson Language and
Communication Center

Washington DC

SMITHGROUP
architecture engineering interiors

SMITHGROUP INCORPORATED
1800 K STREET, NW SUITE 250
WASHINGTON, DC 20006
202.842.2100 F
202.874.4500 F
www.smithgroup.com

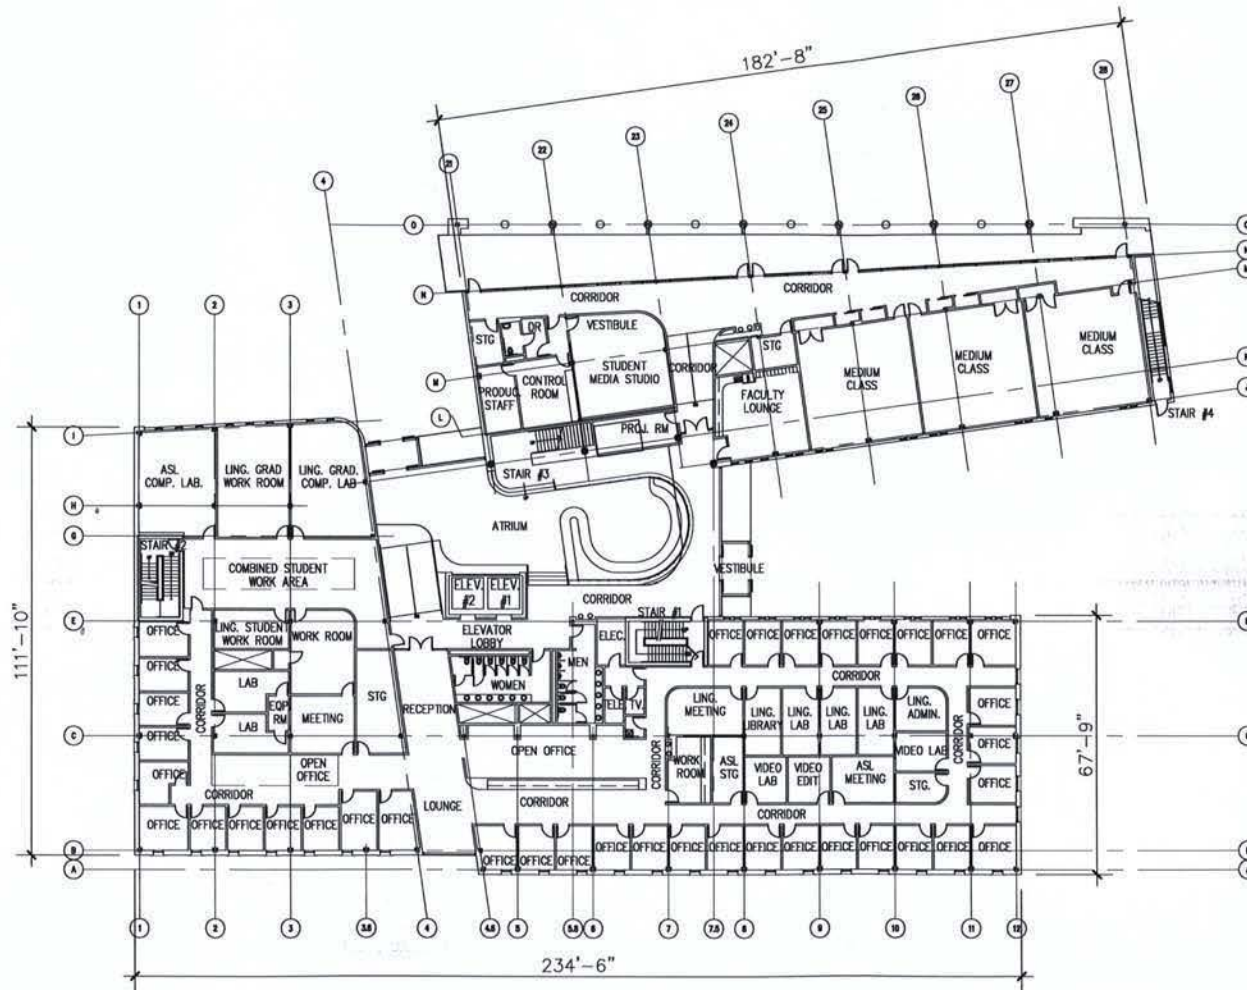

NOT PLAN



DRAWING TITLE

FIRST FLOOR PLAN

1/32" = 1'-0"

DATE

2014.0.00

PROJECT NUMBER

DD

DRAWING NUMBER

A2.1

Sorenson Language and
Communication Center

SMITHGROUP
architecture engineering interiors

SMITHGROUP INCORPORATED
1850 K STREET, NW SUITE 250
WASHINGTON, DC 20006
202.842.2100 T
202.874.4500 F
www.smithgroup.com



$$1/32^{\circ} = 1^{\circ} - 0^{\circ}$$

SCALE	25148.000
PROJECT NUMBER	A2.2
DD	
PROJECT NAME	

Sorenson Language and
Communication Center

SMITHGROUP
architecture engineering interiors

SMITHGROUP INCORPORATED
1880 K STREET, NW SUITE 250
WASHINGTON, DC 20006
202.842.2100 T
202.874.4900 F
www.smithgroup.com

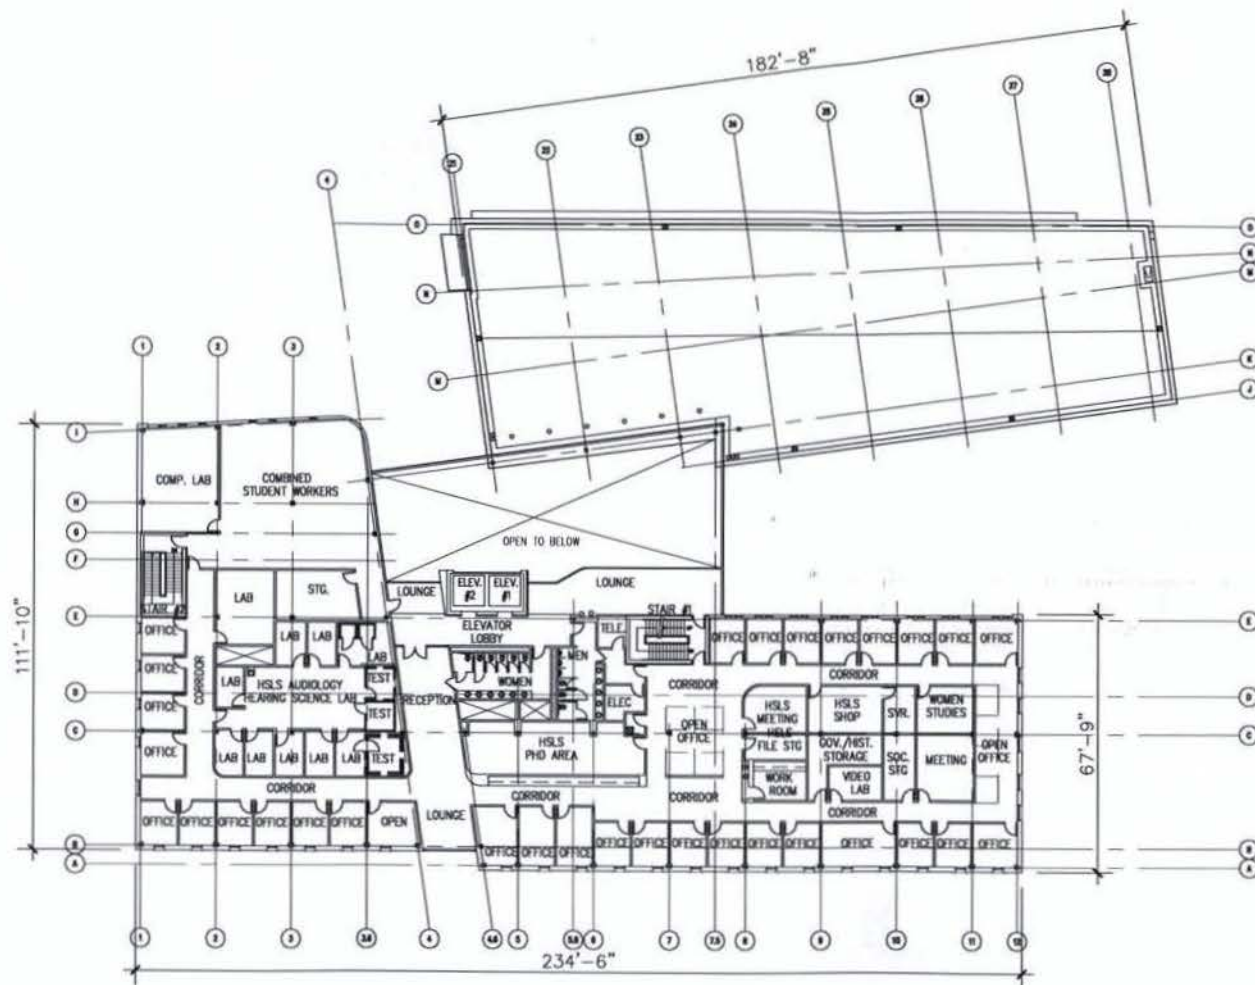
$$1/32^{\circ} = 1^{\circ}-0^{\circ}$$

2014年12月

A2.3


Gallaudet University

Sorenson Language and
Communication Center

Washington DC

SMITHGROUP
architecture engineering interiors

SMITHGROUP INCORPORATED
1800 K STREET, NW SUITE 250
WASHINGTON, DC 20006
202.842.2100 T
202.874.4000 F
www.smithgroup.com

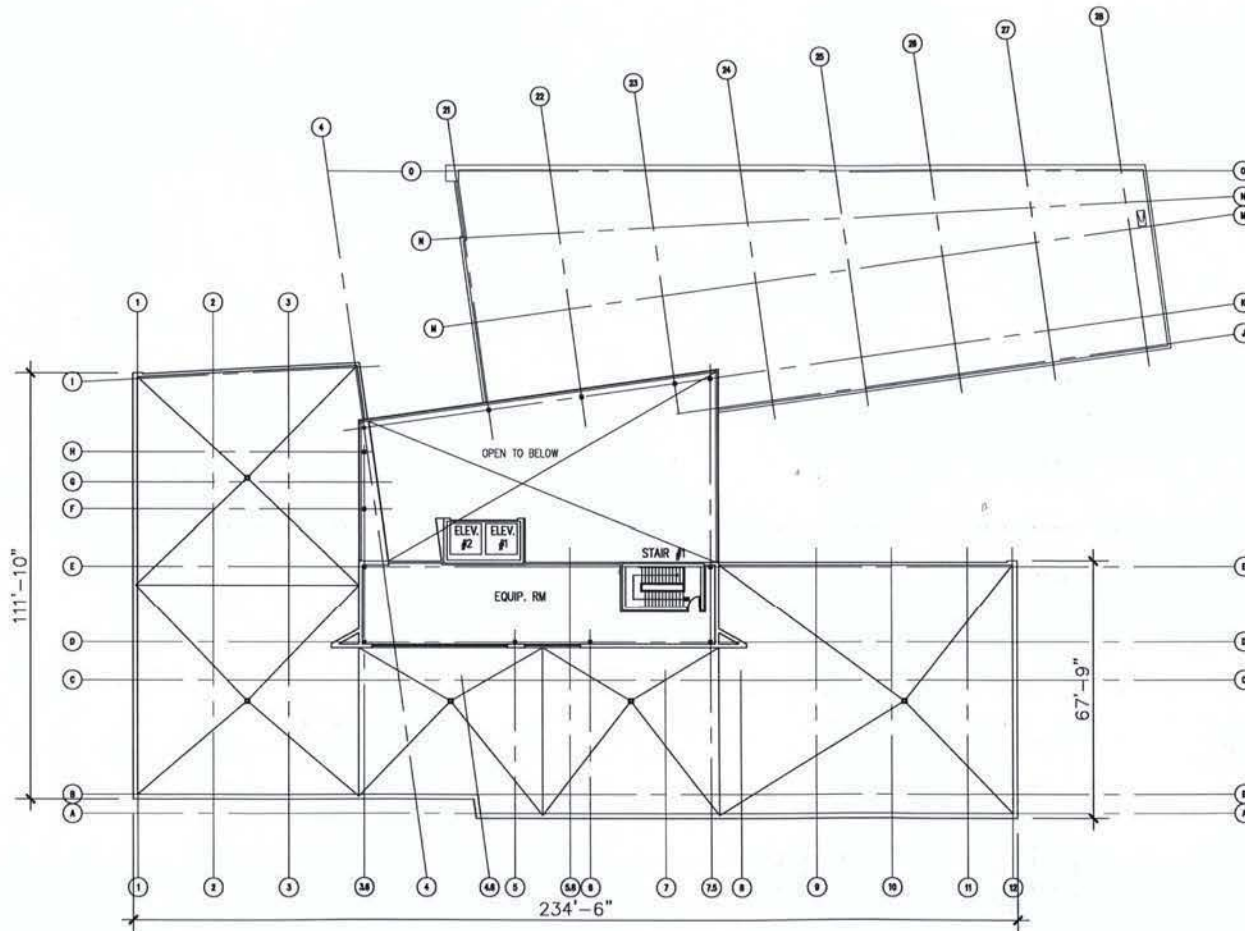

KEY PLAN



DRAWING TITLE

ROOF PLAN

1/32" = 1'-0"

DATE


28148.000

PROJECT NUMBER

DD

DRAWING NUMBER

A2.4

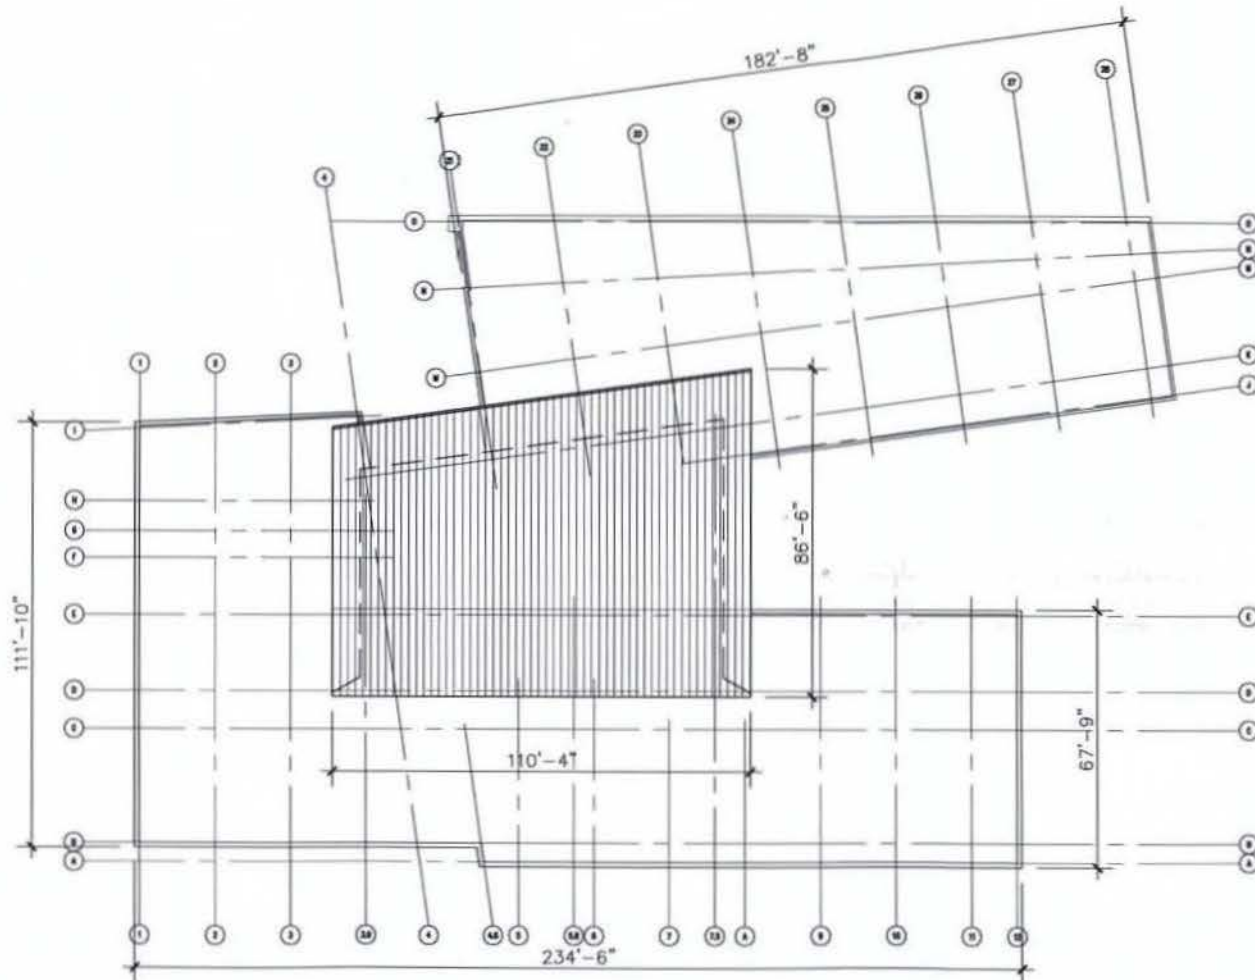

Gallaudet University

Sorenson Language and
Communication Center

Washington DC

SMITHGROUP
architecture engineering interiors

SMITHGROUP INCORPORATED
1800 K STREET, NW, SUITE 200
WASHINGTON, DC 20006
202-542-2100 F
202-574-4330 T
www.smithgroup.com



HIGH ROOF PLAN

1/32" = 1'-0"

20148.000
A2.5


Gallaudet University

Sorenson Language and
Communication Center


Washington DC

SMITHGROUP
architecture engineering interiors

SMITHGROUP INCORPORATED
1850 K STREET, NW SUITE 250
WASHINGTON, DC 20006
202.842.2100 F
202.874.4500 F
www.smithgroup.com

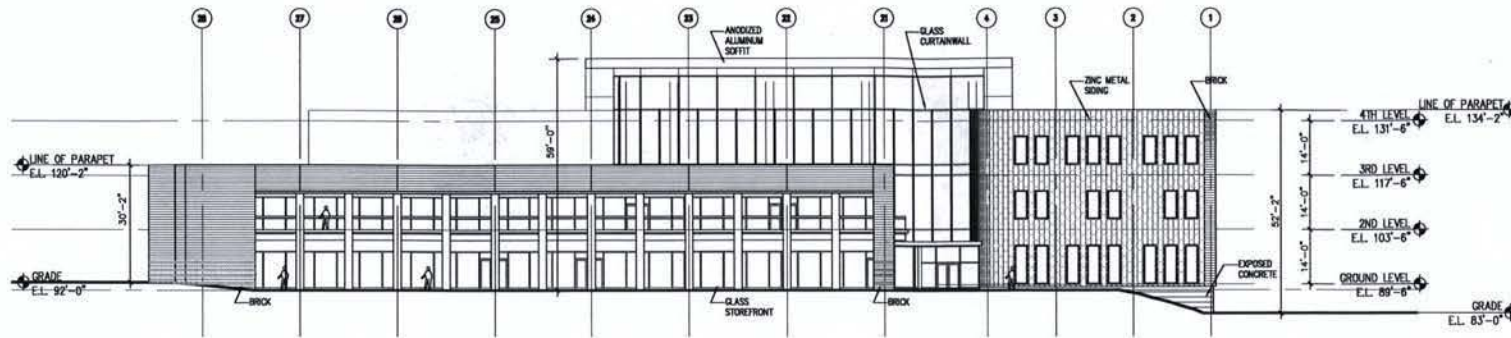

1 WEST ELEVATION
SCALE: 1/32" = 1'-0"

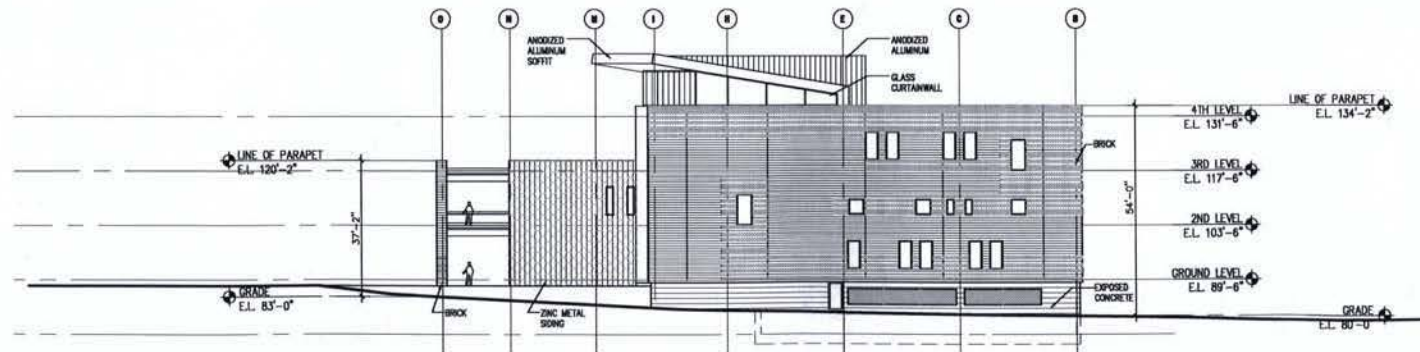

2 SOUTH ELEVATION
SCALE: 1/32" = 1'-0"

NOTES



DRAWING TITLE

EXTERIOR ELEVATIONS

1/32" = 1'-0"

SCALE

281.48.000

PROJECT NUMBER

DD

DESIGNED BY

A4.1.1

Gallaudet University

Sorenson Language and
Communication Center


Washington DC

SMITHGROUP
architecture engineering interiors

SMITHGROUP INCORPORATED
1810 K STREET, NW, SUITE 250
WASHINGTON, DC 20006
202.542.2100 T
202.574.4300 F
www.smithgroup.com



1 EAST ELEVATION
SCALE: 1/32" = 1'-0"

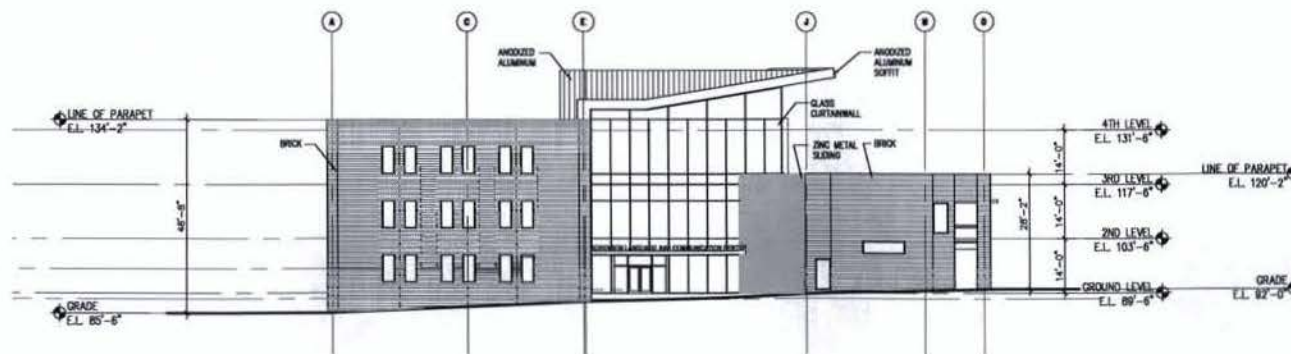

2 NORTH ELEVATION
SCALE: 1/32" = 1'-0"

NOTES



EXTERIOR ELEVATIONS

1/32" = 1'-0"

DATE


2014.08.000


PROJECT NUMBER

DD

PROJECT NAME

A4.1.2

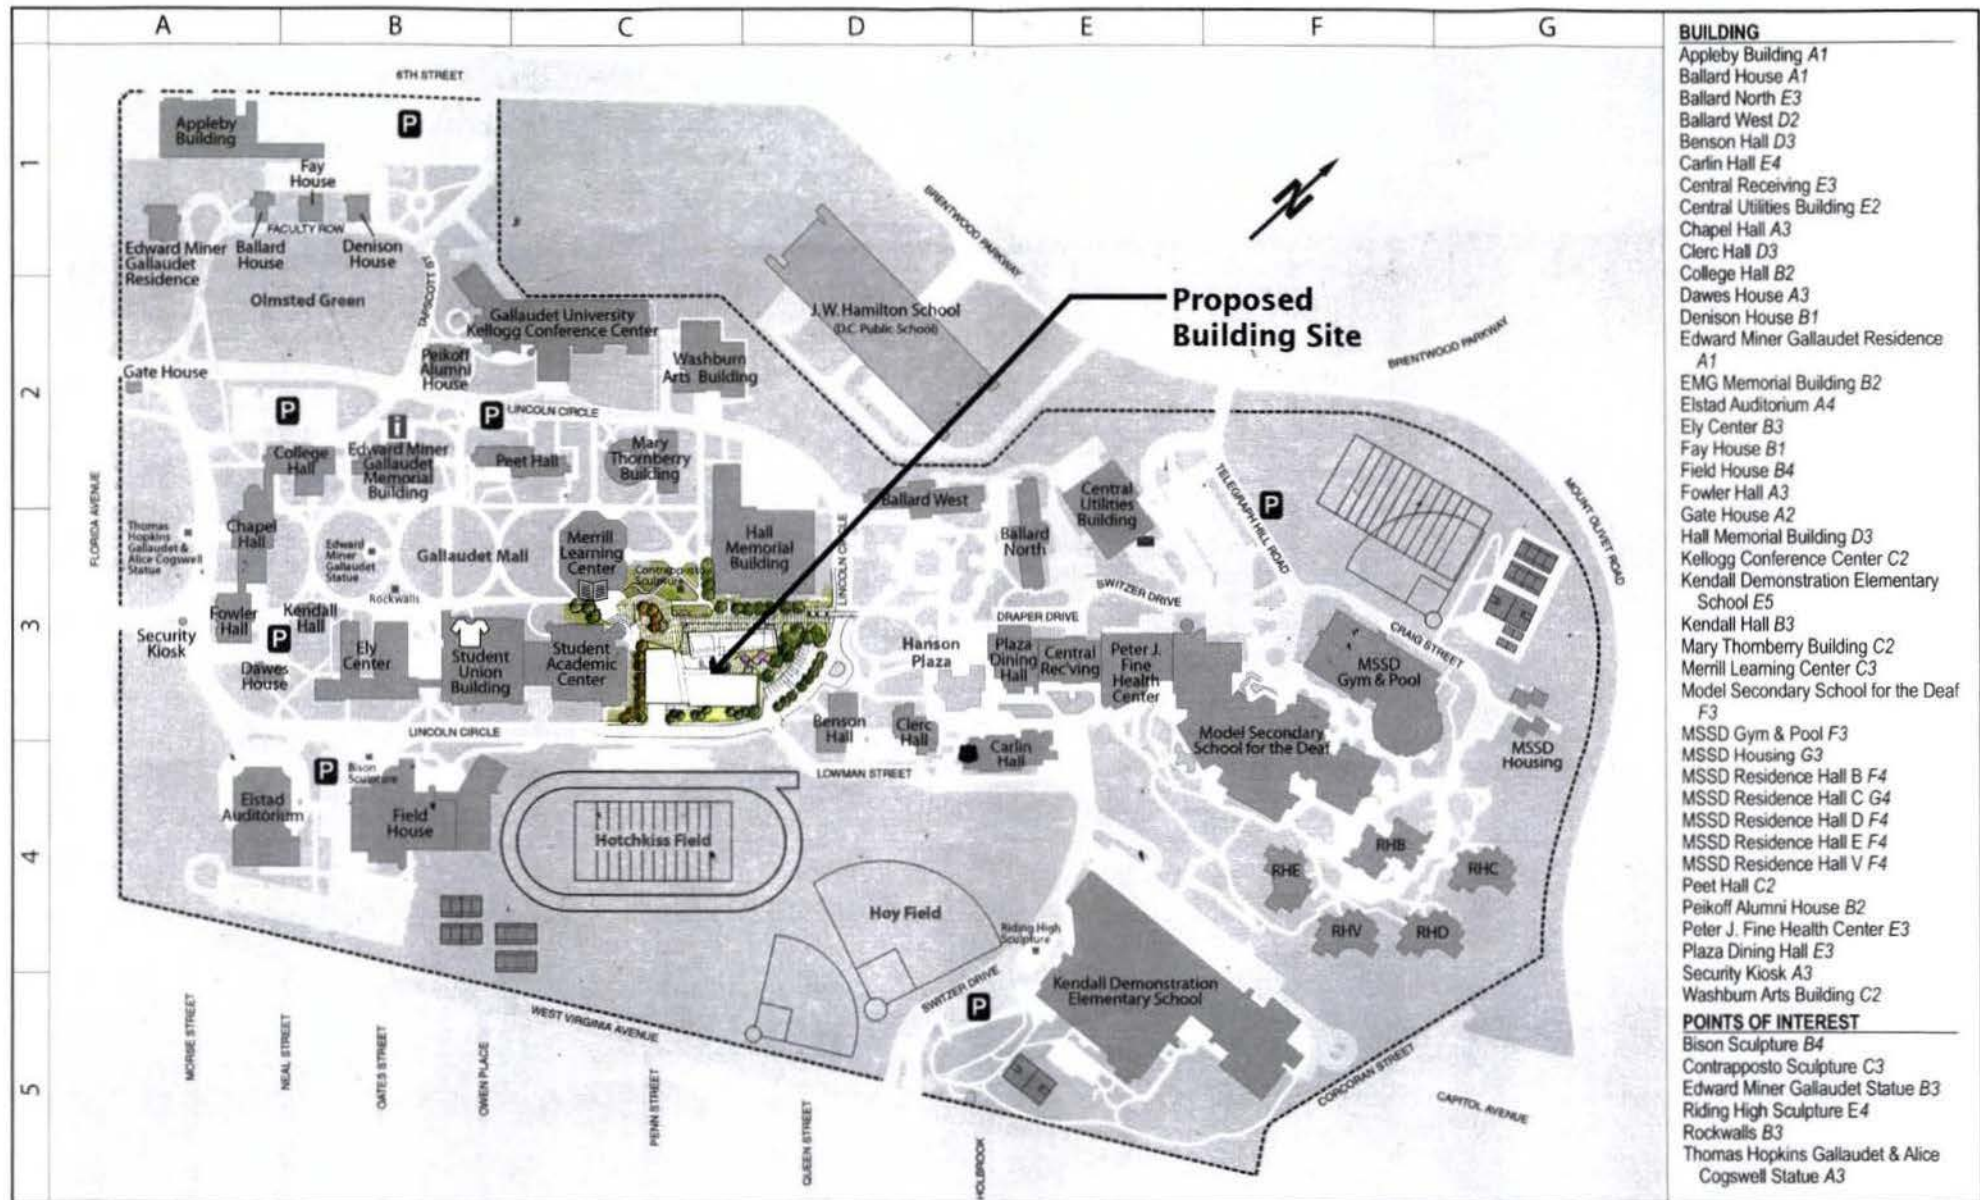

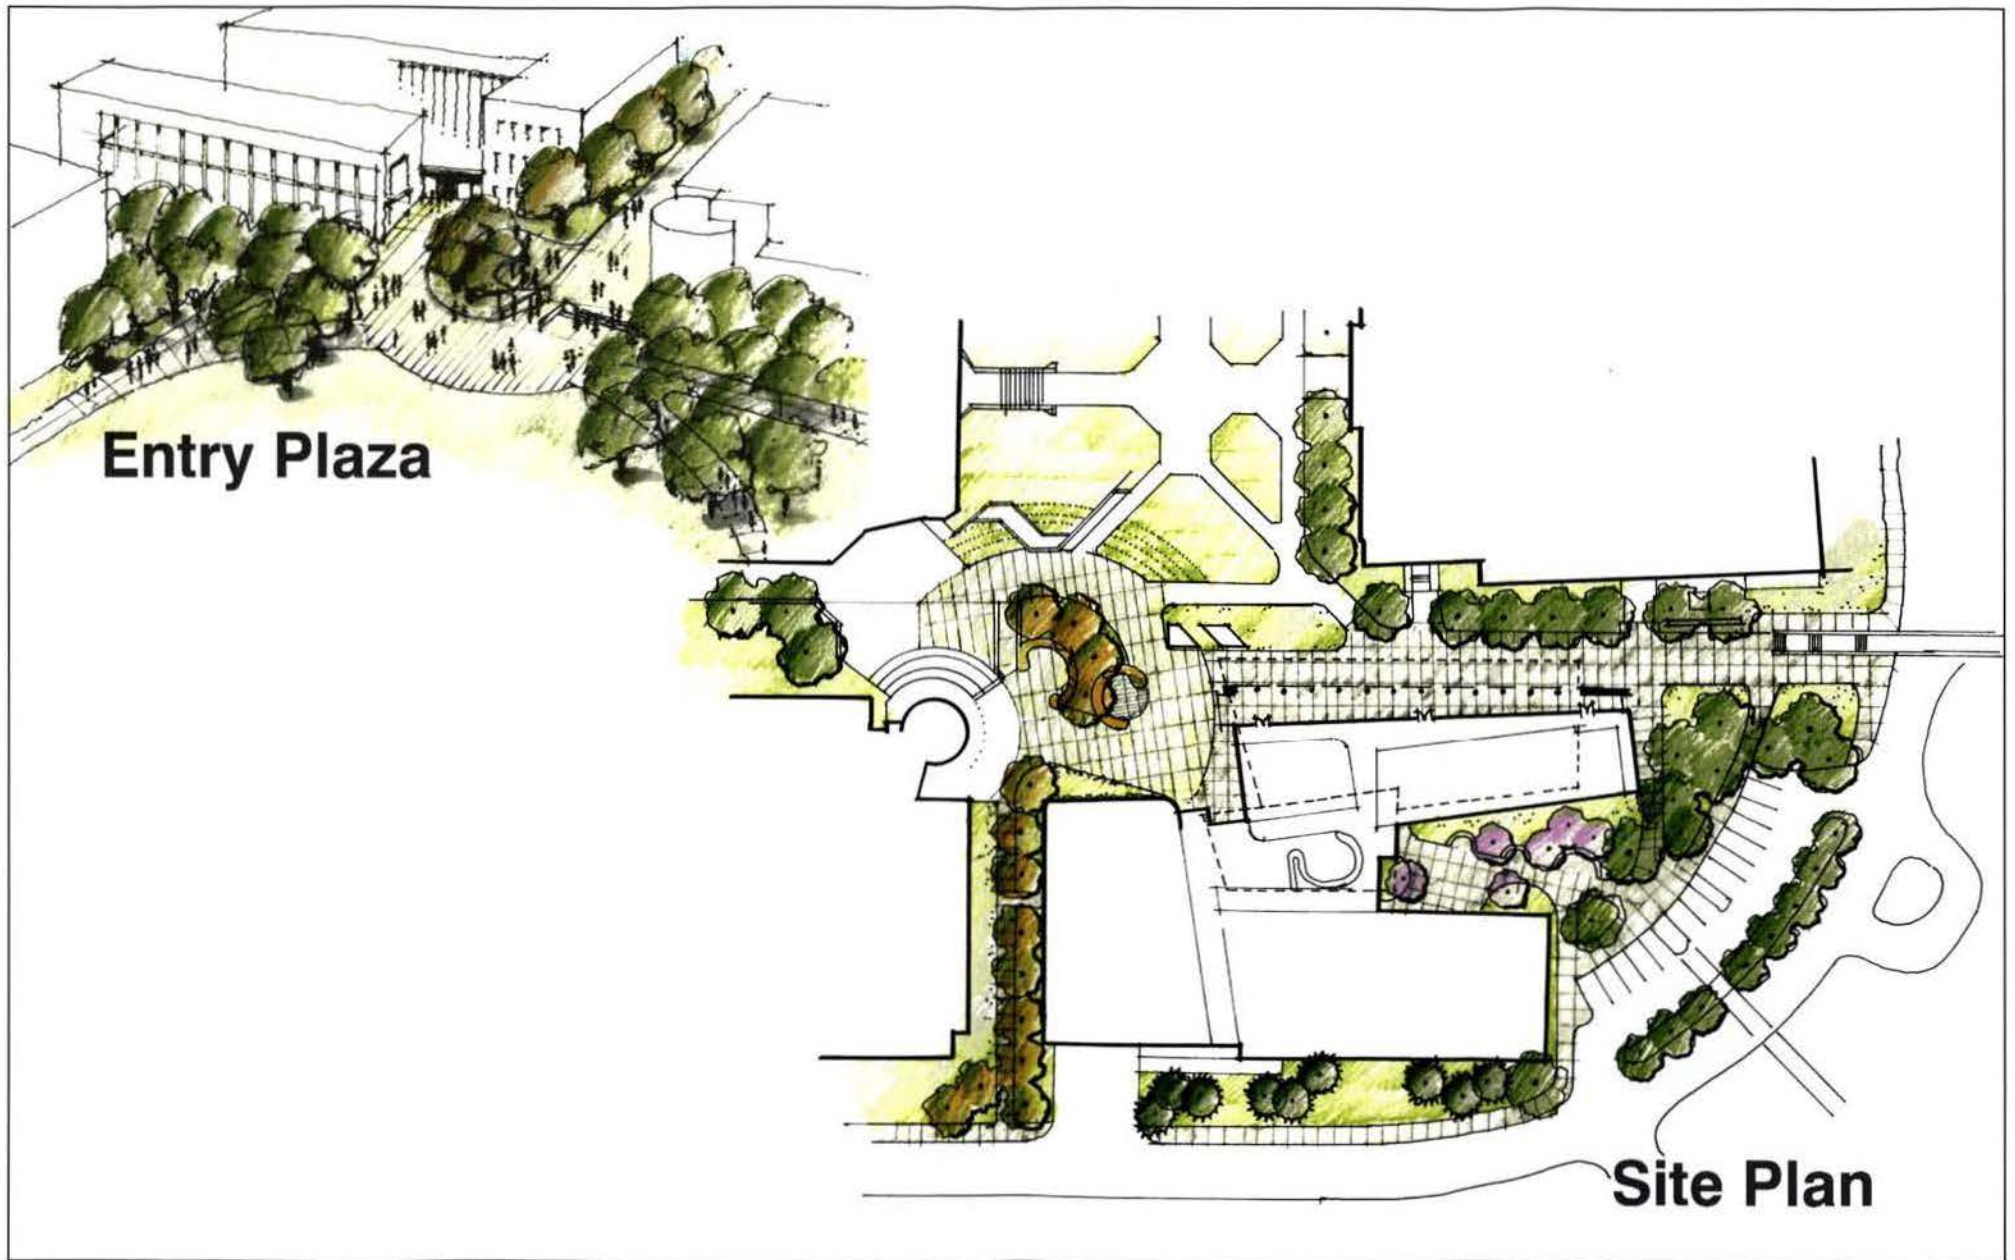




Student Academic Center



Hall Memorial Building

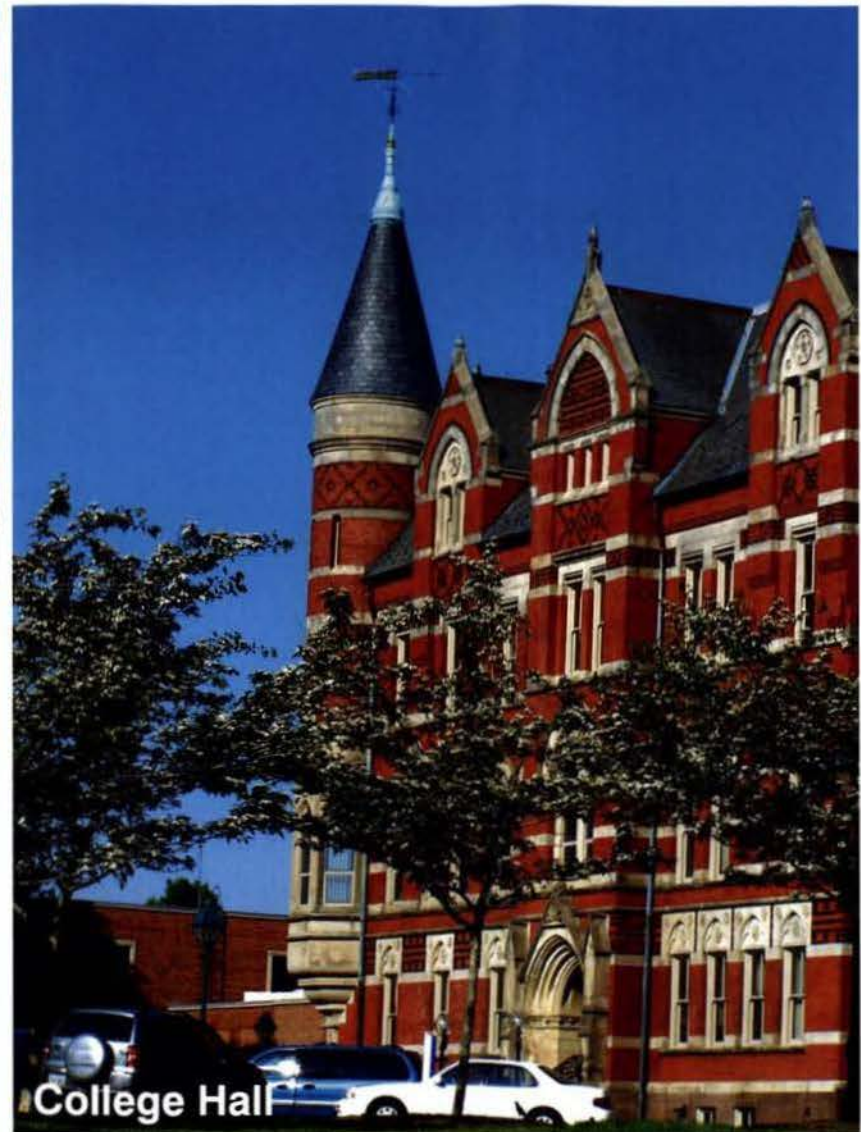

College Hall

Campus Context




Entry View from Campus Quad




Entry View from North



Atrium View from Quad Entry

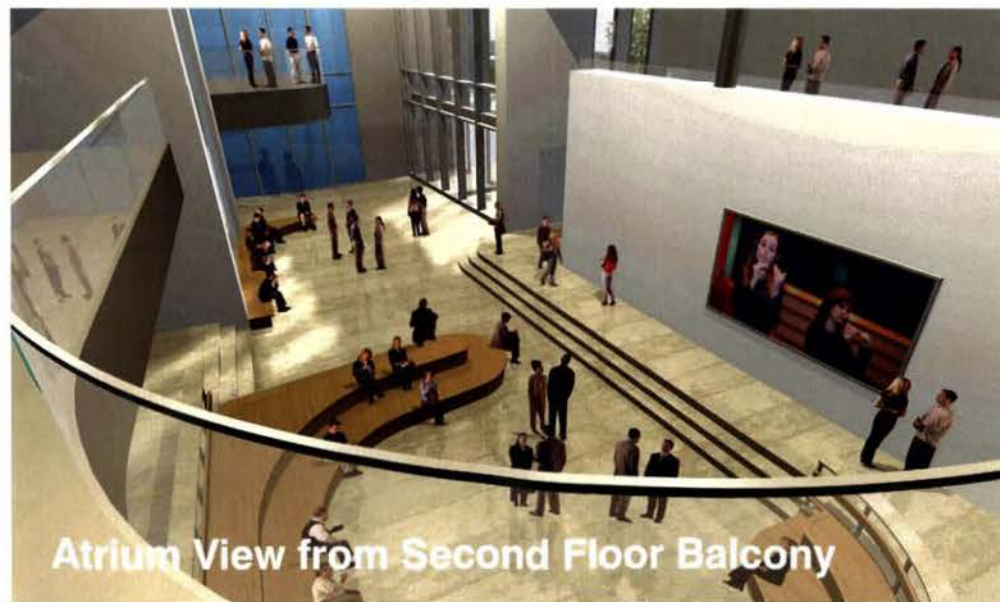


Atrium View from Second Floor Balcony

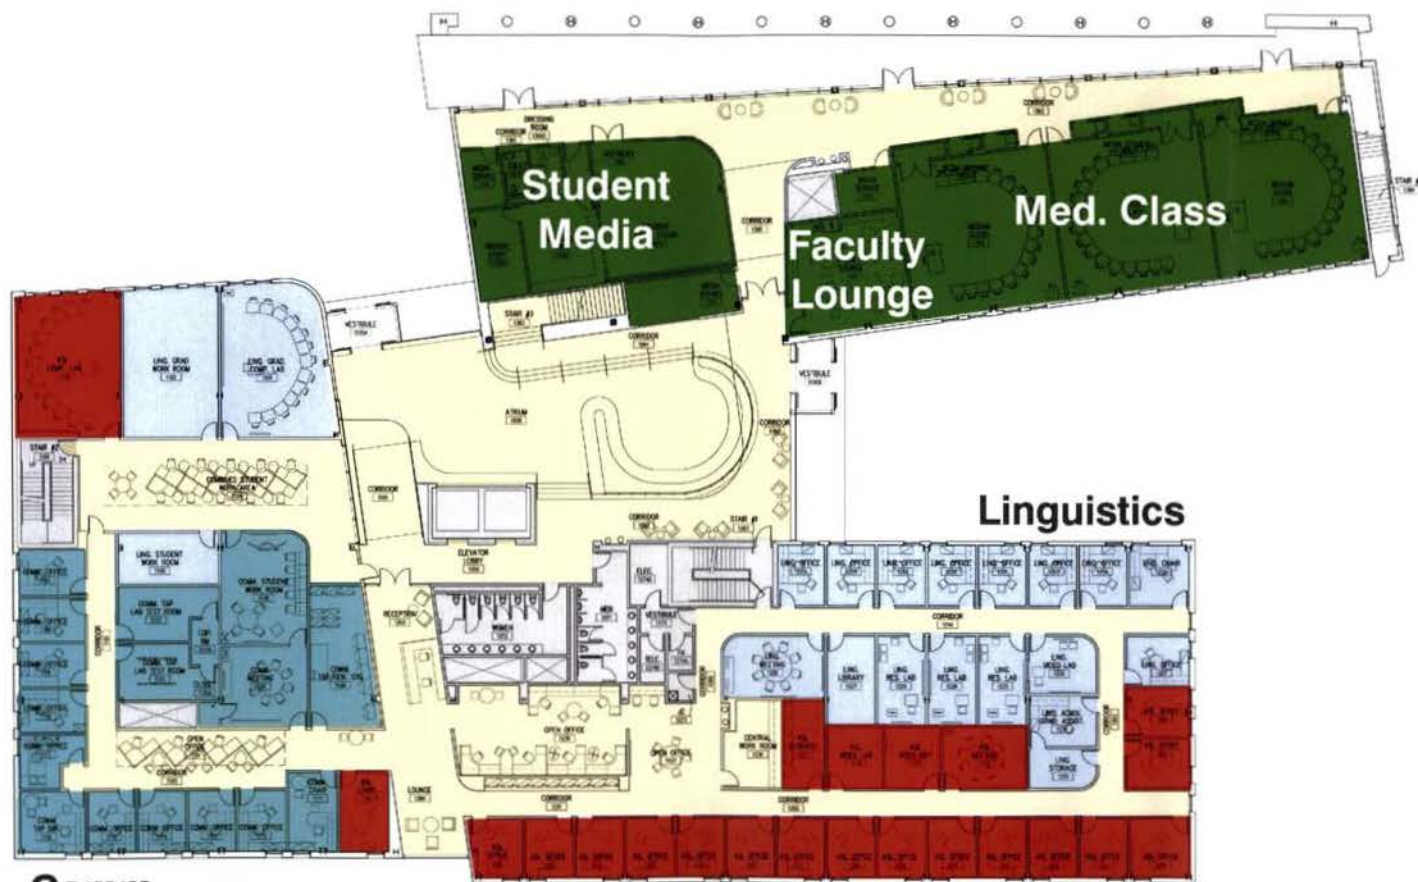

Comm.

ASL + Deaf Studies

First Floor

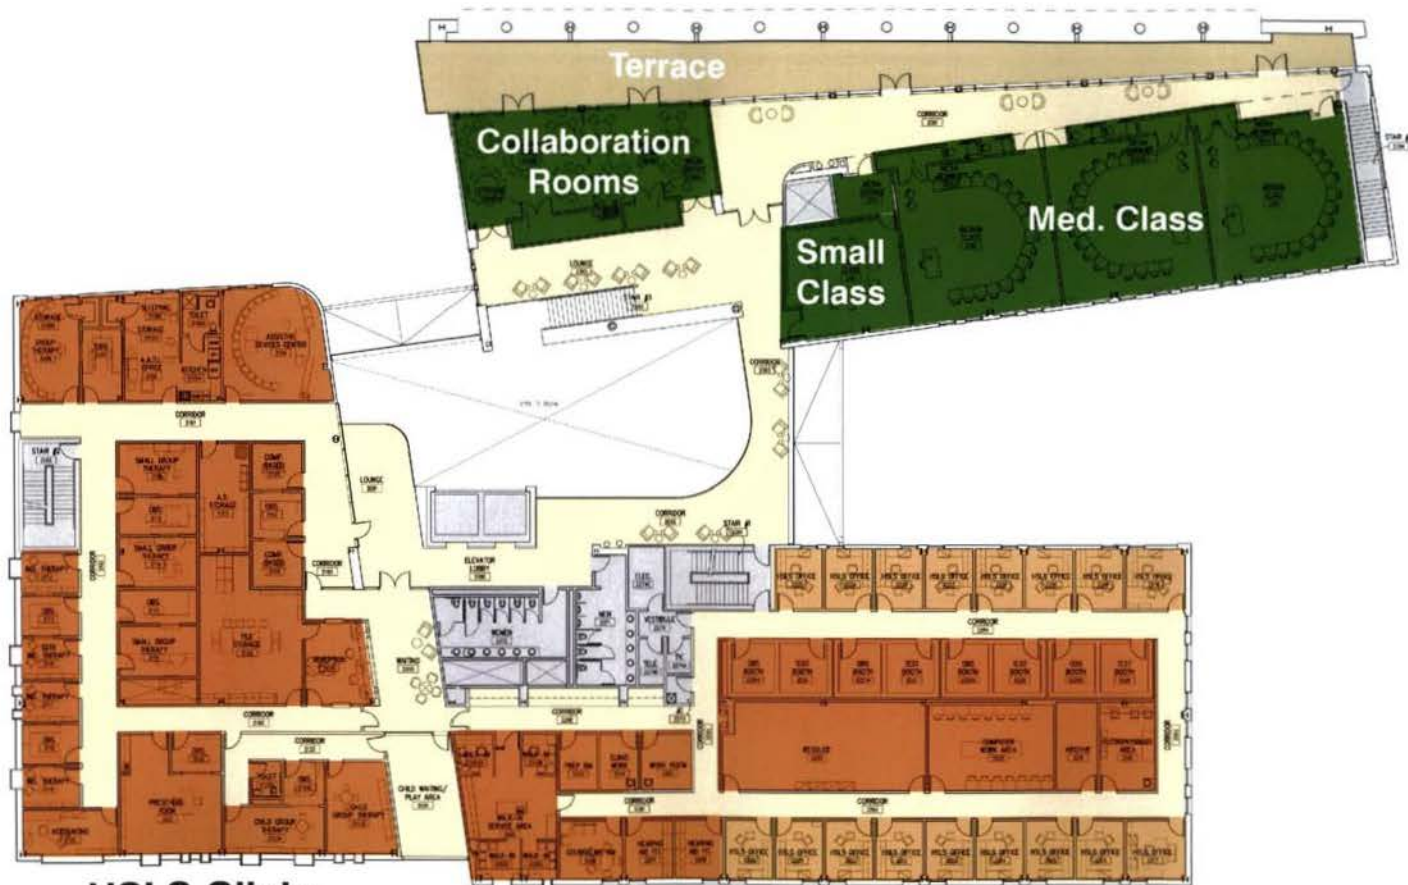

HSLS Clinic

HSLS

Second Floor



HSLs

Government/History/Sociology

Third Floor



North Elevation



West Elevation



South Elevation



East Elevation