

GEORGETOWN UNIVERSITY

Multi-Sport Facility

Washington, D.C.

OCTOBER 2, 2007



DRAWING LIST

SITE PLAN
SECTIONS
HOME SIDE ELEVATION & FLOOR PLAN
VISITING SIDE ELEVATION & FLOOR PLAN
TICKETING BOOTH ELEVATIONS & FLOOR PLAN
NORTHWEST VIEW OF MASSING
NORTHEAST VIEW OF MASSING



ZONING COMMISSION
District of Columbia
CASE NO.07-23
EXHIBIT NO.23B




MULTI-SPORT FACILITY
GEORGETOWN UNIVERSITY
WASHINGTON, D.C.



HughesGroup Architects





EAST/WEST SITE SECTION

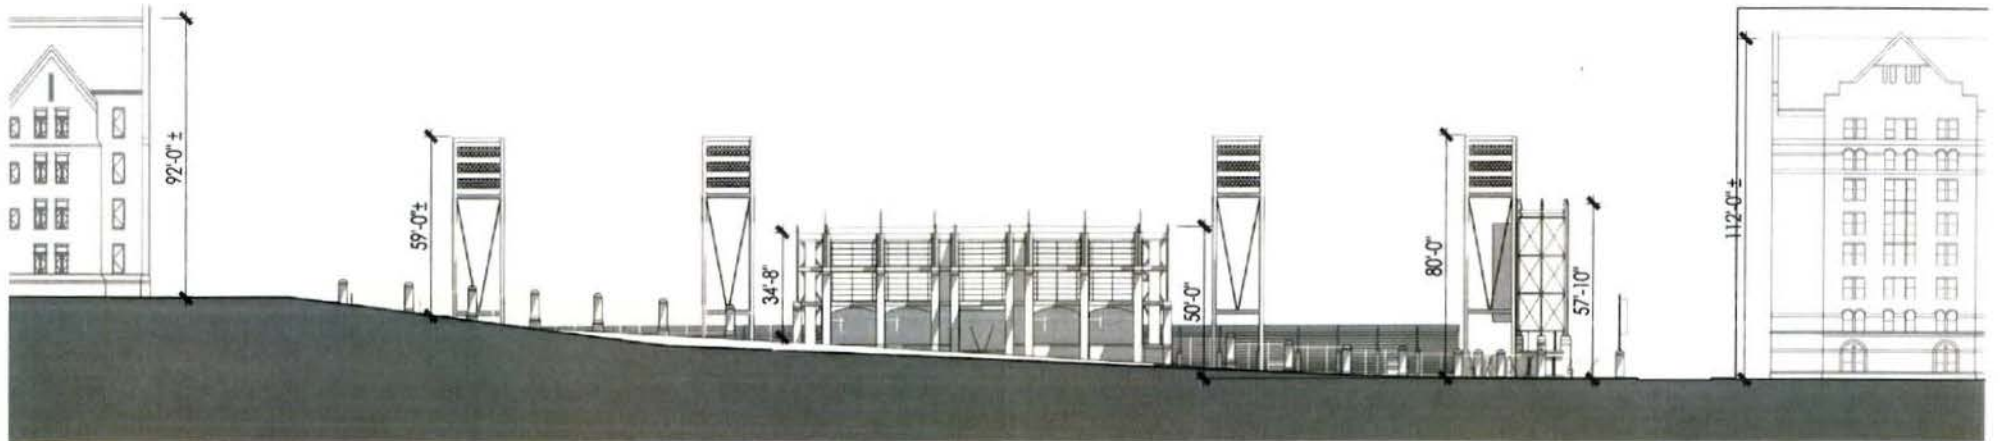

NORTH/SOUTH SITE ELEVATION



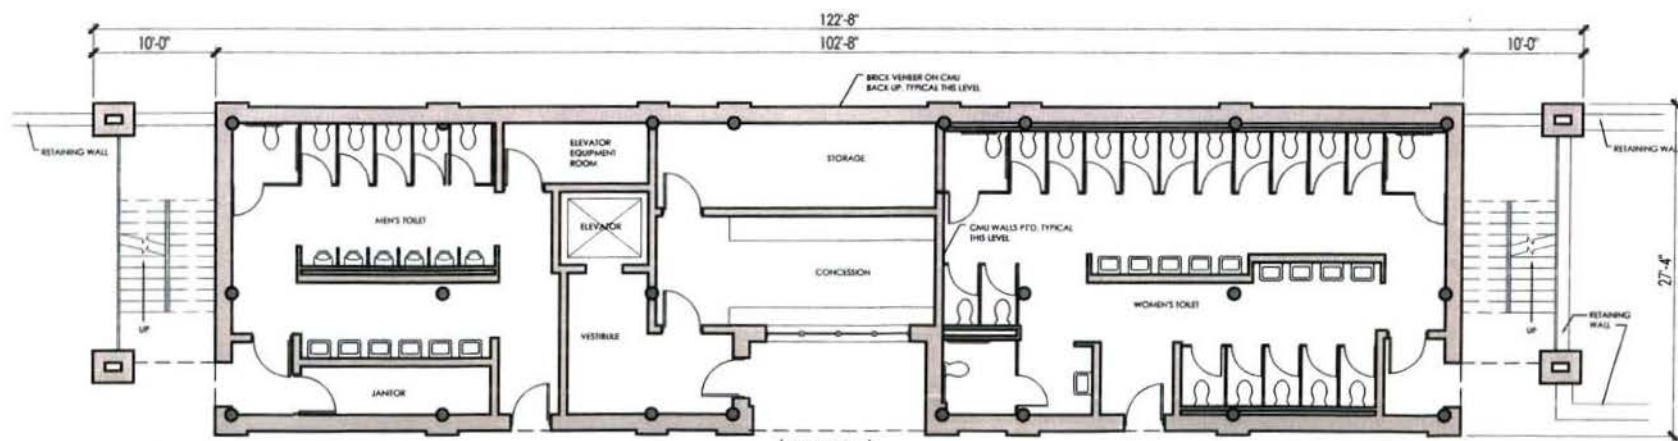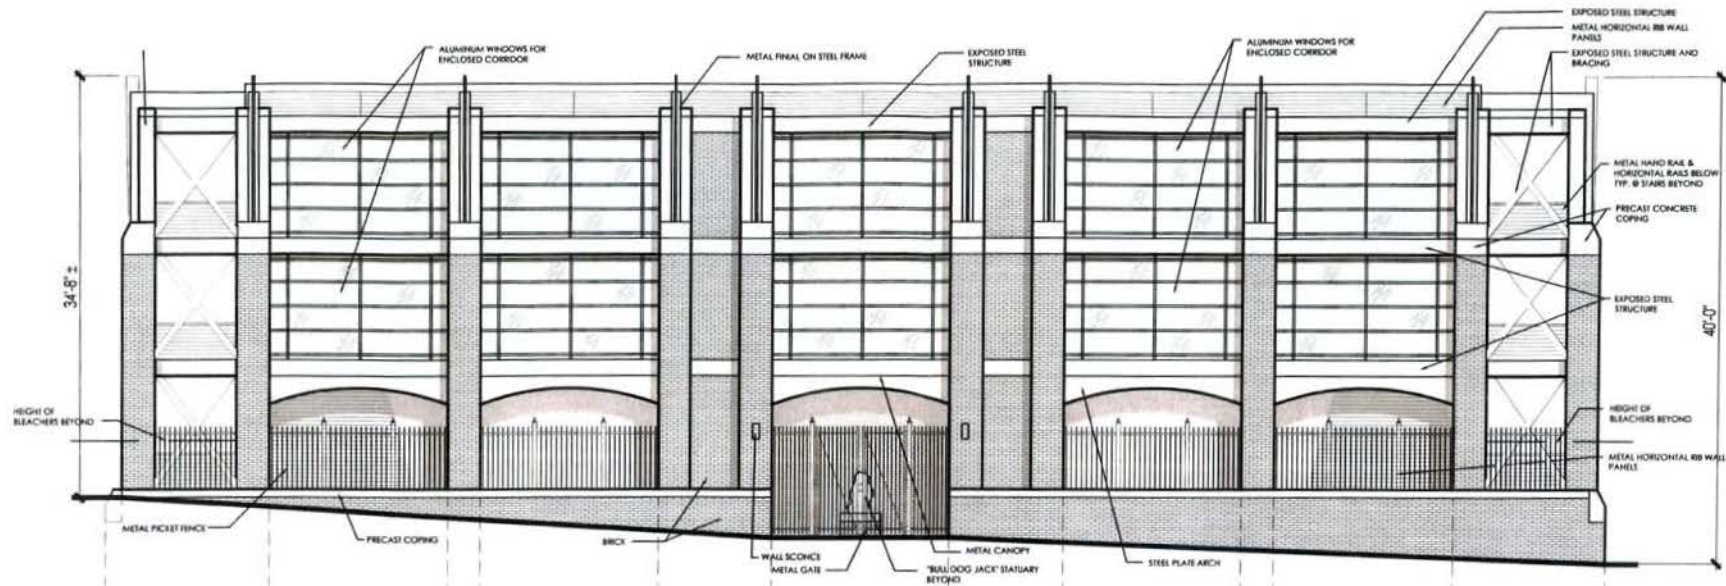

PRESSBOX, TOILETS & CONCESSIONS STRUCTURE HOME SIDE

HOME STANDS CONCOURSE BOX



SCALE: 1" = 10'-0"



MULTI-SPORT FACILITY
GEORGETOWN UNIVERSITY
WASHINGTON, D.C.





HughesGroup Architects

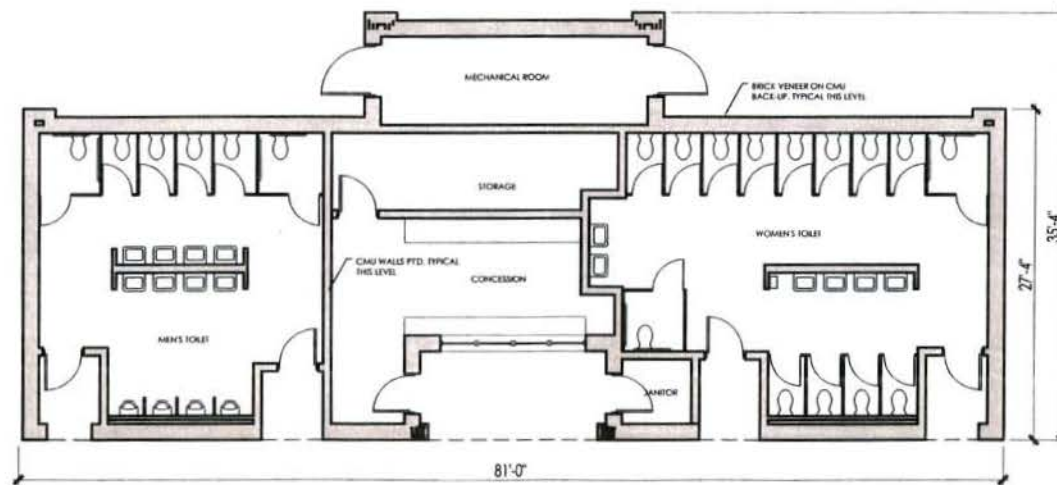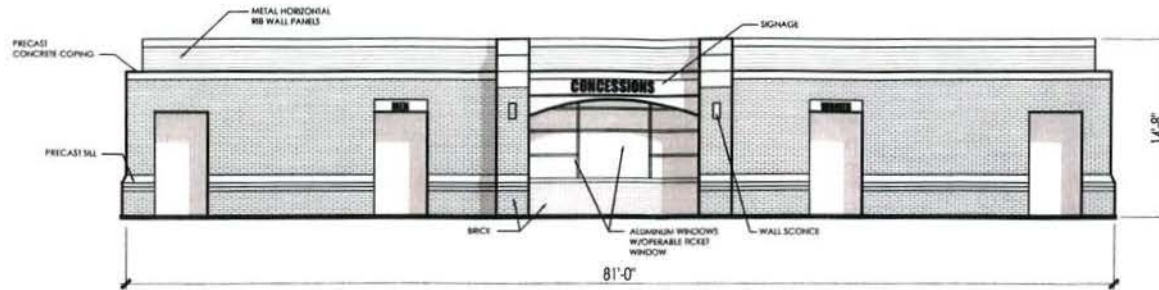

TOILETS & CONCESSIONS STRUCTURE VISITING SIDE

SCALE: 1" = 10'-0"



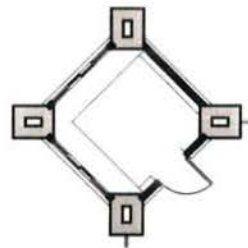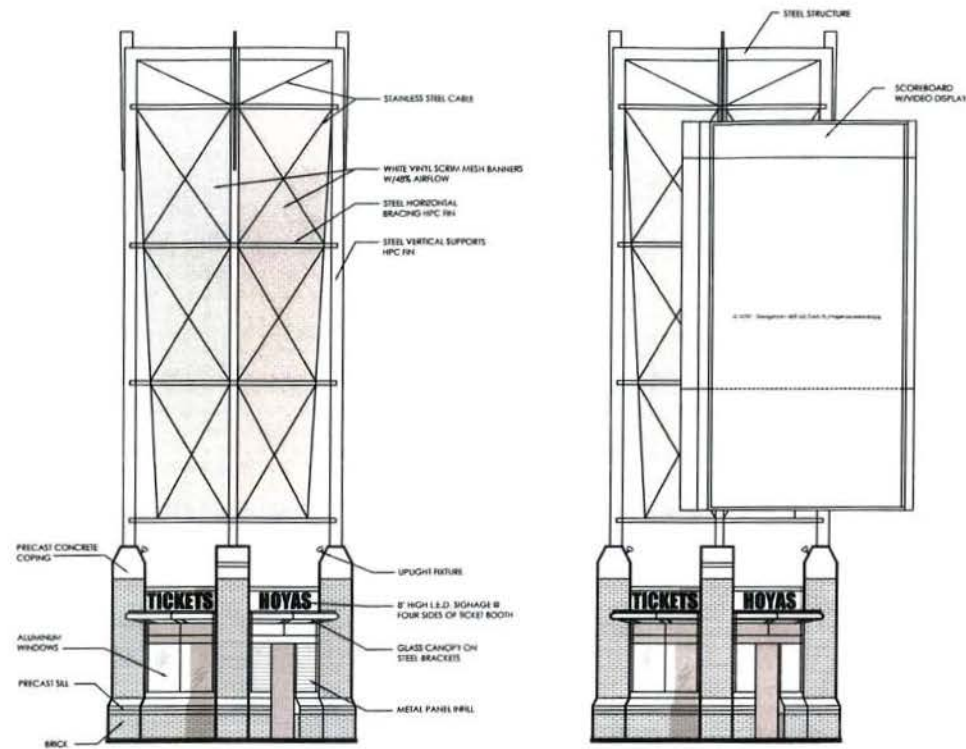

TICKETING BOOTH
SCALE: 1" = 10'-0"





PAGE 6



MULTI-SPORT FACILITY
GEORGETOWN UNIVERSITY
WASHINGTON, D.C.



HughesGroup Architects



PAGE 7



MULTI-SPORT FACILITY
GEORGETOWN UNIVERSITY
WASHINGTON, D.C.



HughesGroup Architects