



2300 N Street NW
Washington, DC 20037-1122
Tel 202.663.8000
Fax 202.663.8007

David Avitabile
Phone: 202.663.9013
david.avitabile@pillsburylaw.com

June 10, 2008

Hand Delivered

Mr. Anthony Hood, Chairperson
D.C. Zoning Commission
Office of Zoning
441 4th Street N.W., Suite 210
Washington, DC 20001

**Re: Zoning Commission Case No. 08-04
Application of Forest City Washington on behalf of the General
Services Administration – SEFC Waterfront Park**

Dear Chairperson Hood and Members of the Commission:

Enclosed please find the original and 20 copies of the illustration depicting the pedestrian bridge rail that was requested by the Commission at the conclusion of the May 29, 2008 public hearing.

Sincerely yours,

David Avitabile

Enclosure

RECEIVED
D.C. OFFICE OF ZONING
JUN 10 PM 3:18

ZONING COMMISSION
District of Columbia
CASE NO. 08-04
EXHIBIT NO. 22


CERTIFICATE OF SERVICE

I HEREBY CERTIFY that a copy of this letter and enclosure were delivered
by electronic or first-class U.S. mail on June 10, 2008.


Joel Lawson
Office of Planning
801 North Capitol Street, N.E., 4th Floor
Washington, DC 20001

ANC 6D
P.O. Box 71156
Washington, D.C., 20024



David M. Avitabile

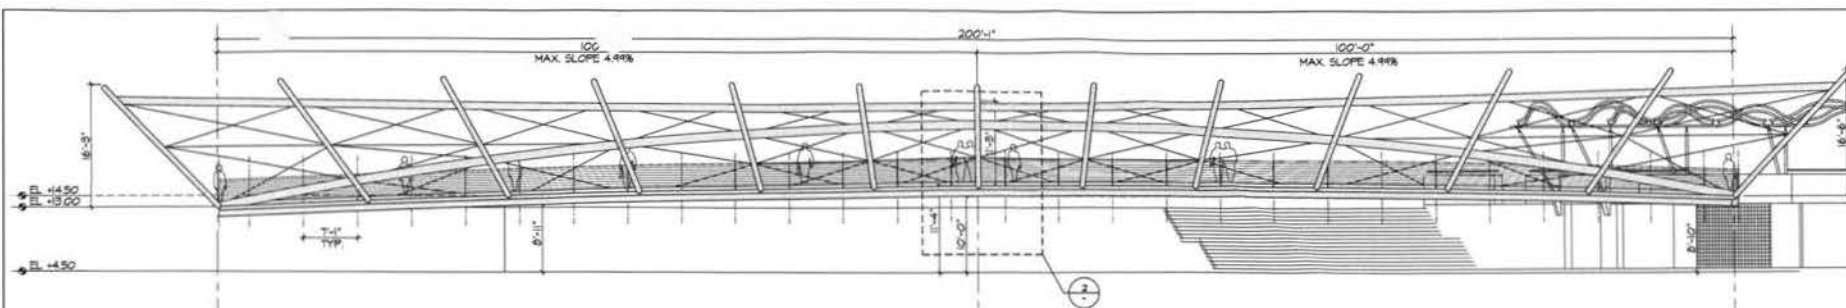


1 BRIDGE ELEVATION
SCALE: 1/8"=1'-0"

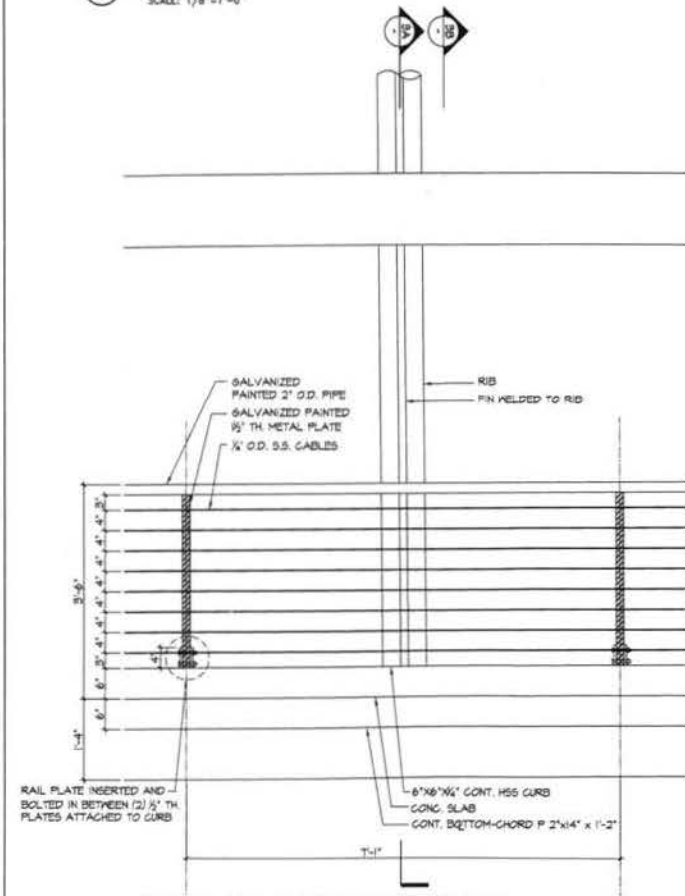

2 BRIDGE RAIL ELEVATION ENLARGEMENT
SCALE: 1"=1'-0"

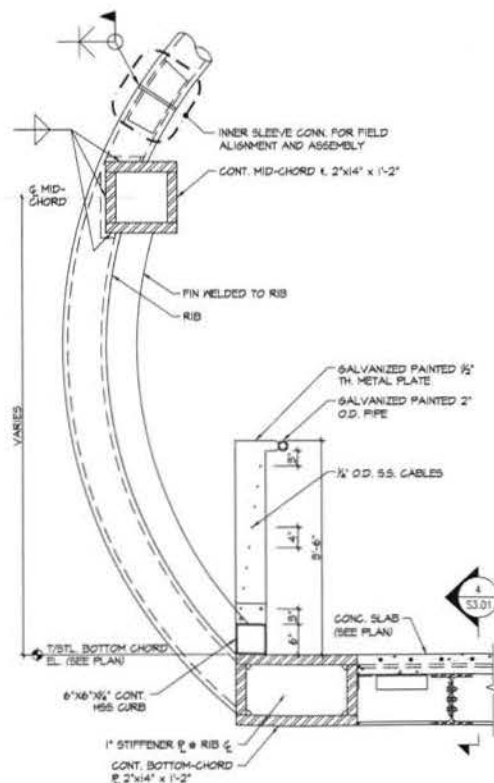

3A BRIDGE RAIL SECTION - ALT 1
SCALE: 1"=1'-0"

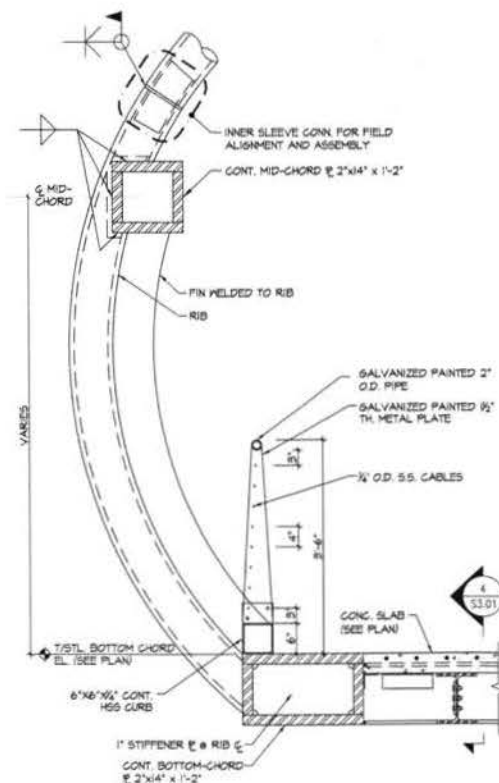

3B BRIDGE RAIL SECTION - ALT 2
SCALE: 1"=1'-0"