



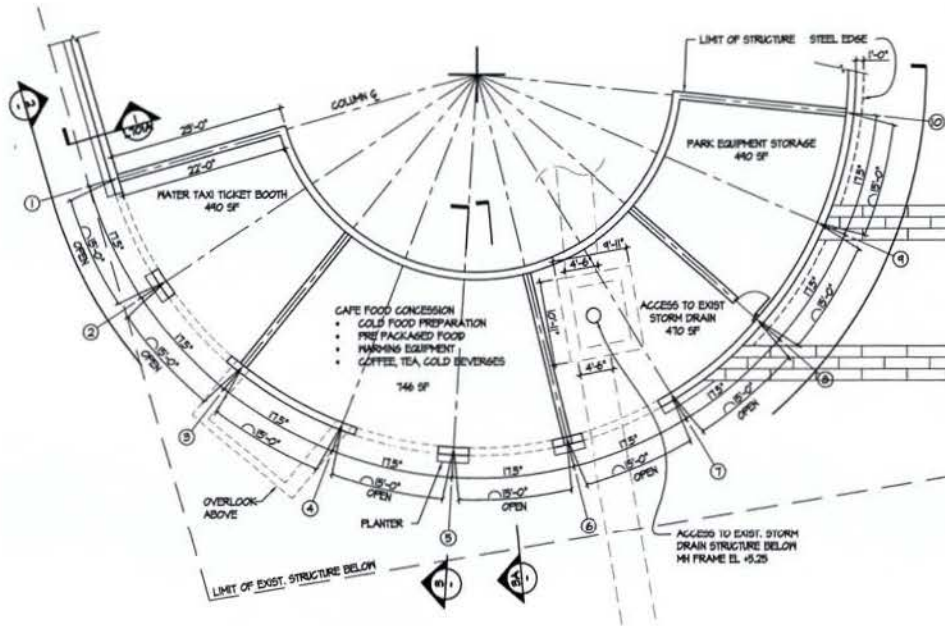


1 PLAN - EL +5.00-+5.5
SCALE: 1/8"=1'-0"

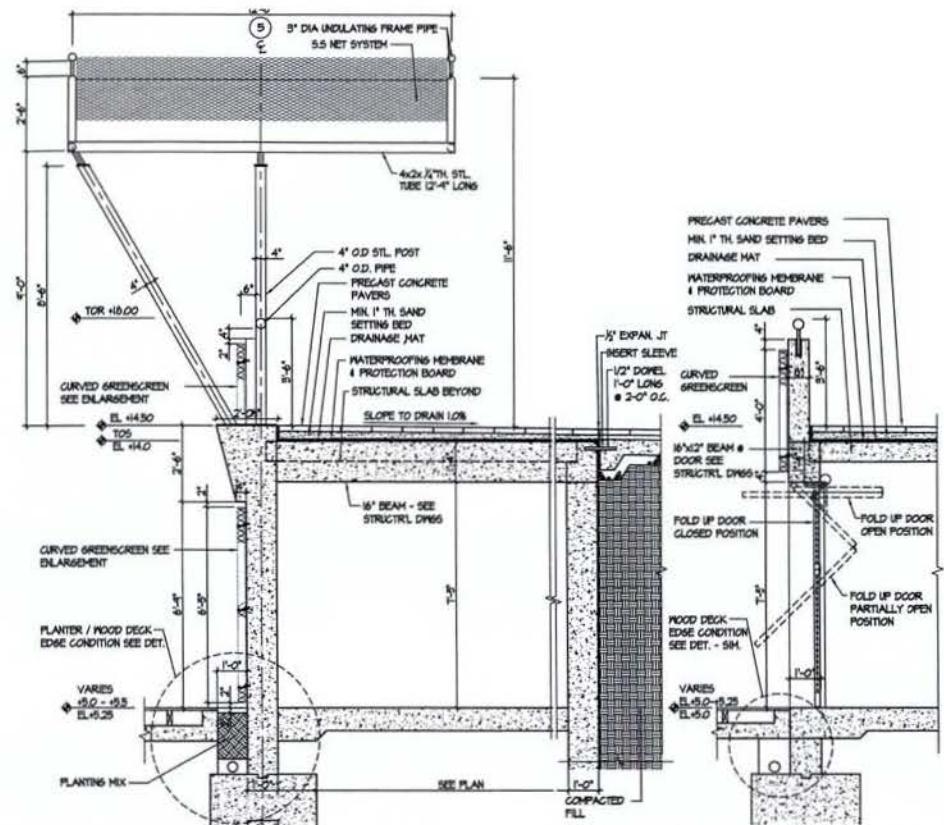

3 OVERLOOK SECTION @ COLUMN
SCALE: 1/2"=1'-0"

3A OVERLOOK SECTION @ DOOR
SCALE: 1/2"=1'-0"

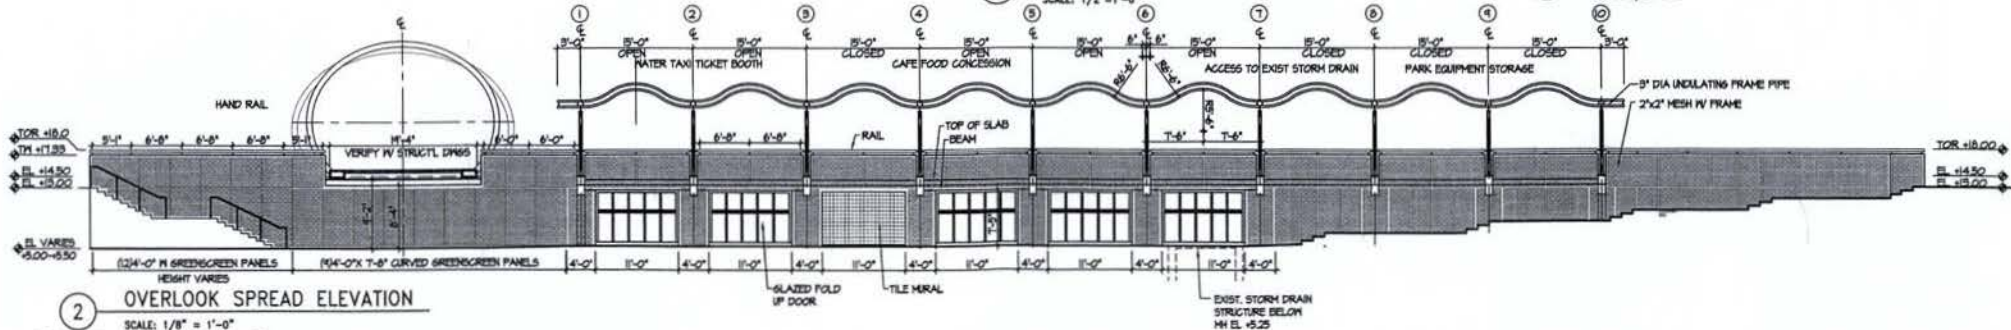

2 OVERLOOK SPREAD ELEVATION
SCALE: 1/8"=1'-0"

THE YARDS AT SOUTHEAST FEDERAL CENTER

FOREST CITY | WASHINGTON

OVERLOOK ENLARGEMENT PLAN, SEC. & ELEV.

