



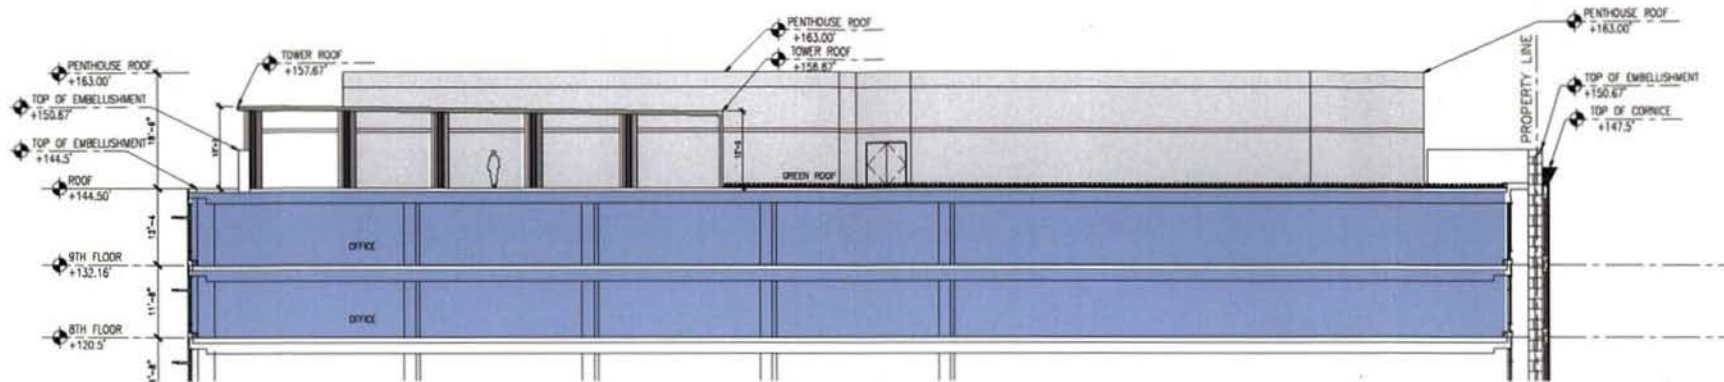

Section A

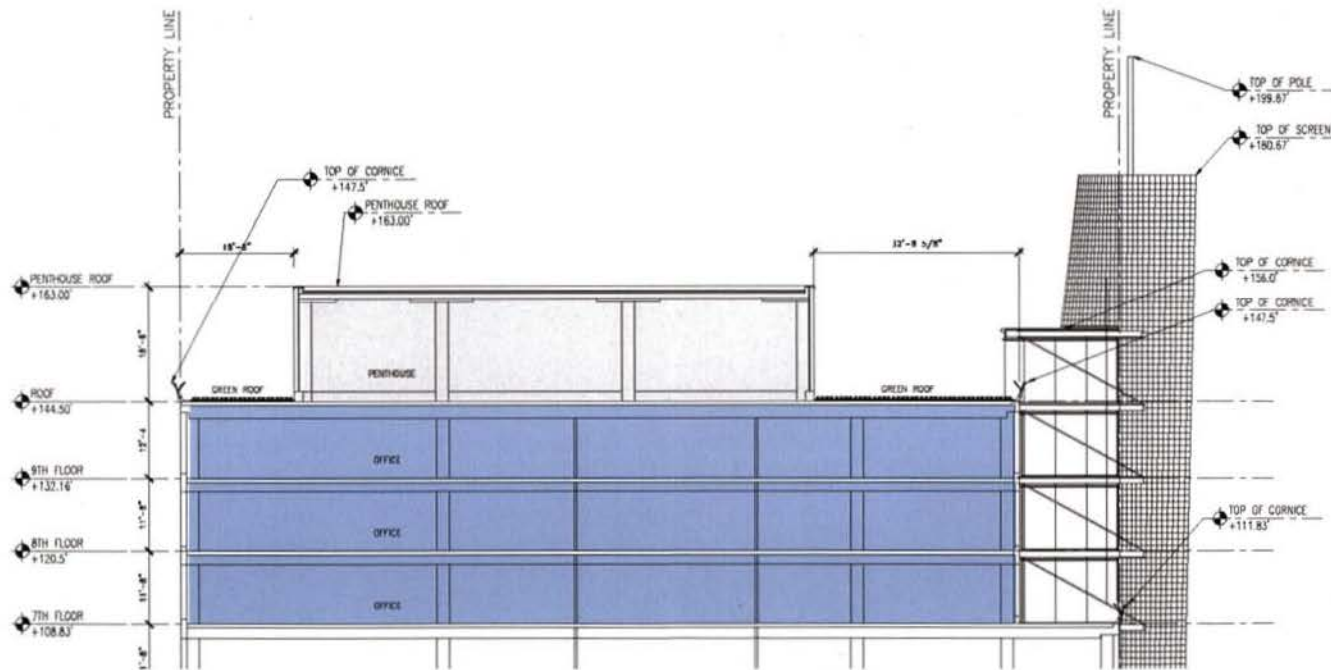

Section B

Sections




ESCOFF & ASSOCIATES architects



HALF STREET
SQUARE 700

ZONING COMMISSION
District of Columbia
CASE NO.08-30
EXHIBIT NO.31A

Alkridge RS2

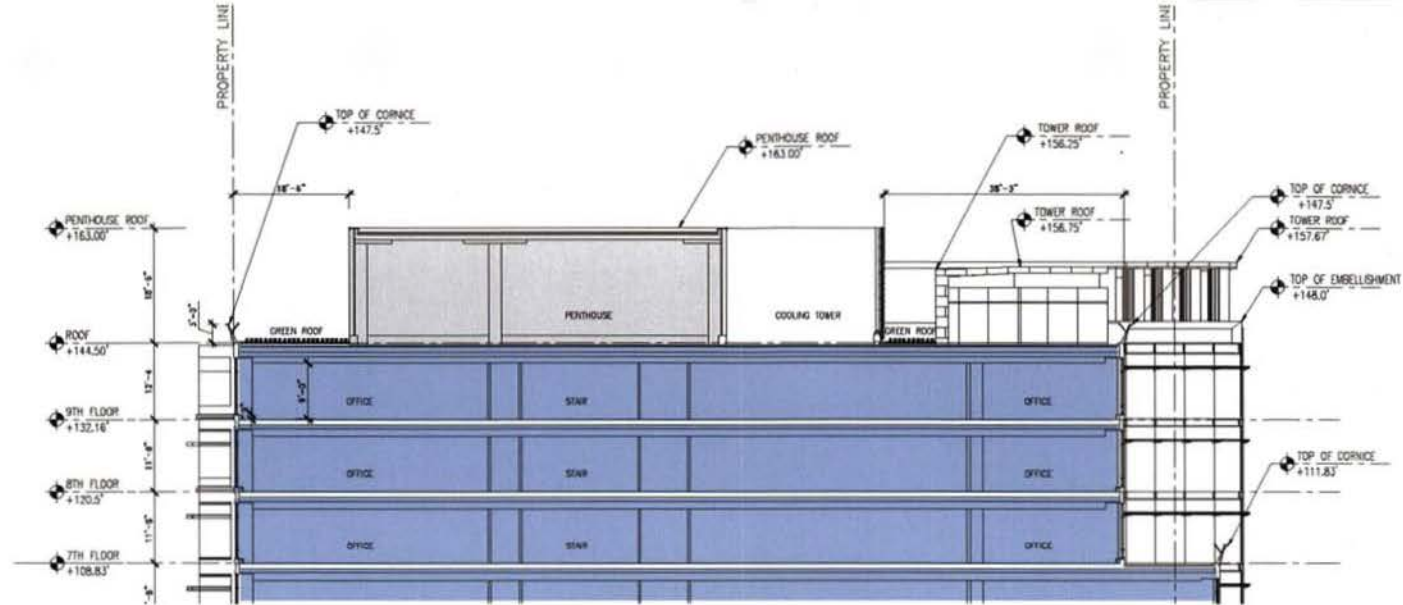

Section C



Section D

Sections




ESCOFF & ASSOCIATES architects




HALF STREET
SQUARE 700

Akridge^{RS3}

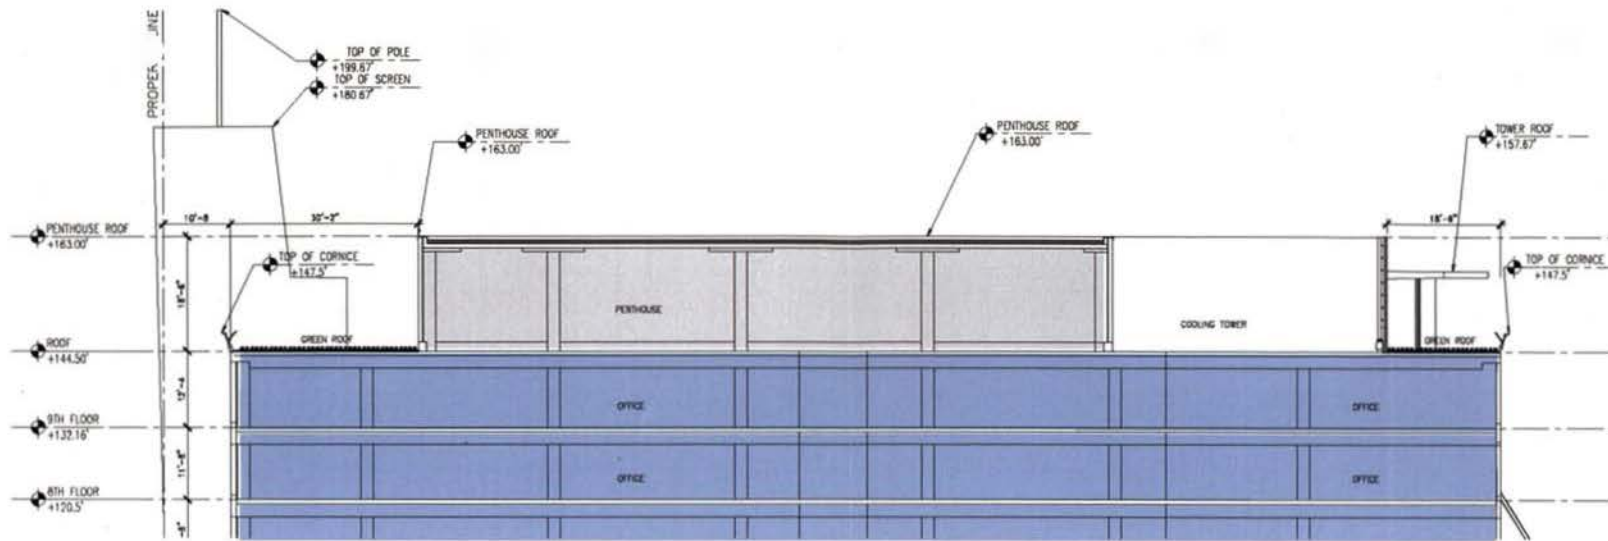


Section E

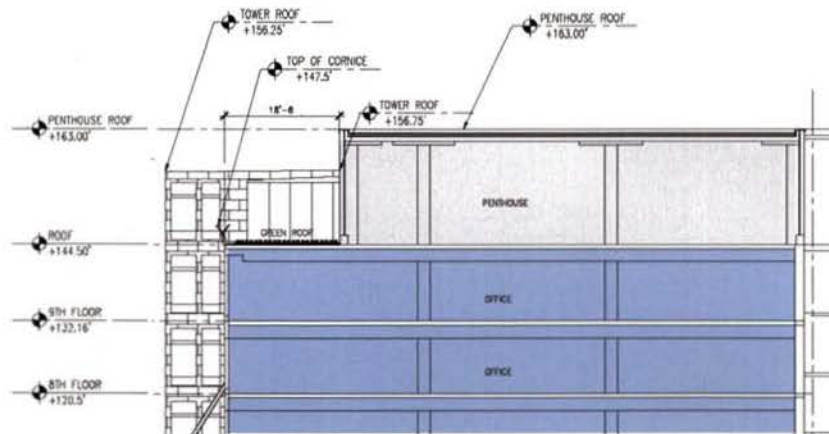

Section F

Sections

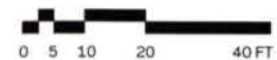


ESCOFF & ASSOCIATES architects



HALF STREET
SQUARE 700

Akridge RS4

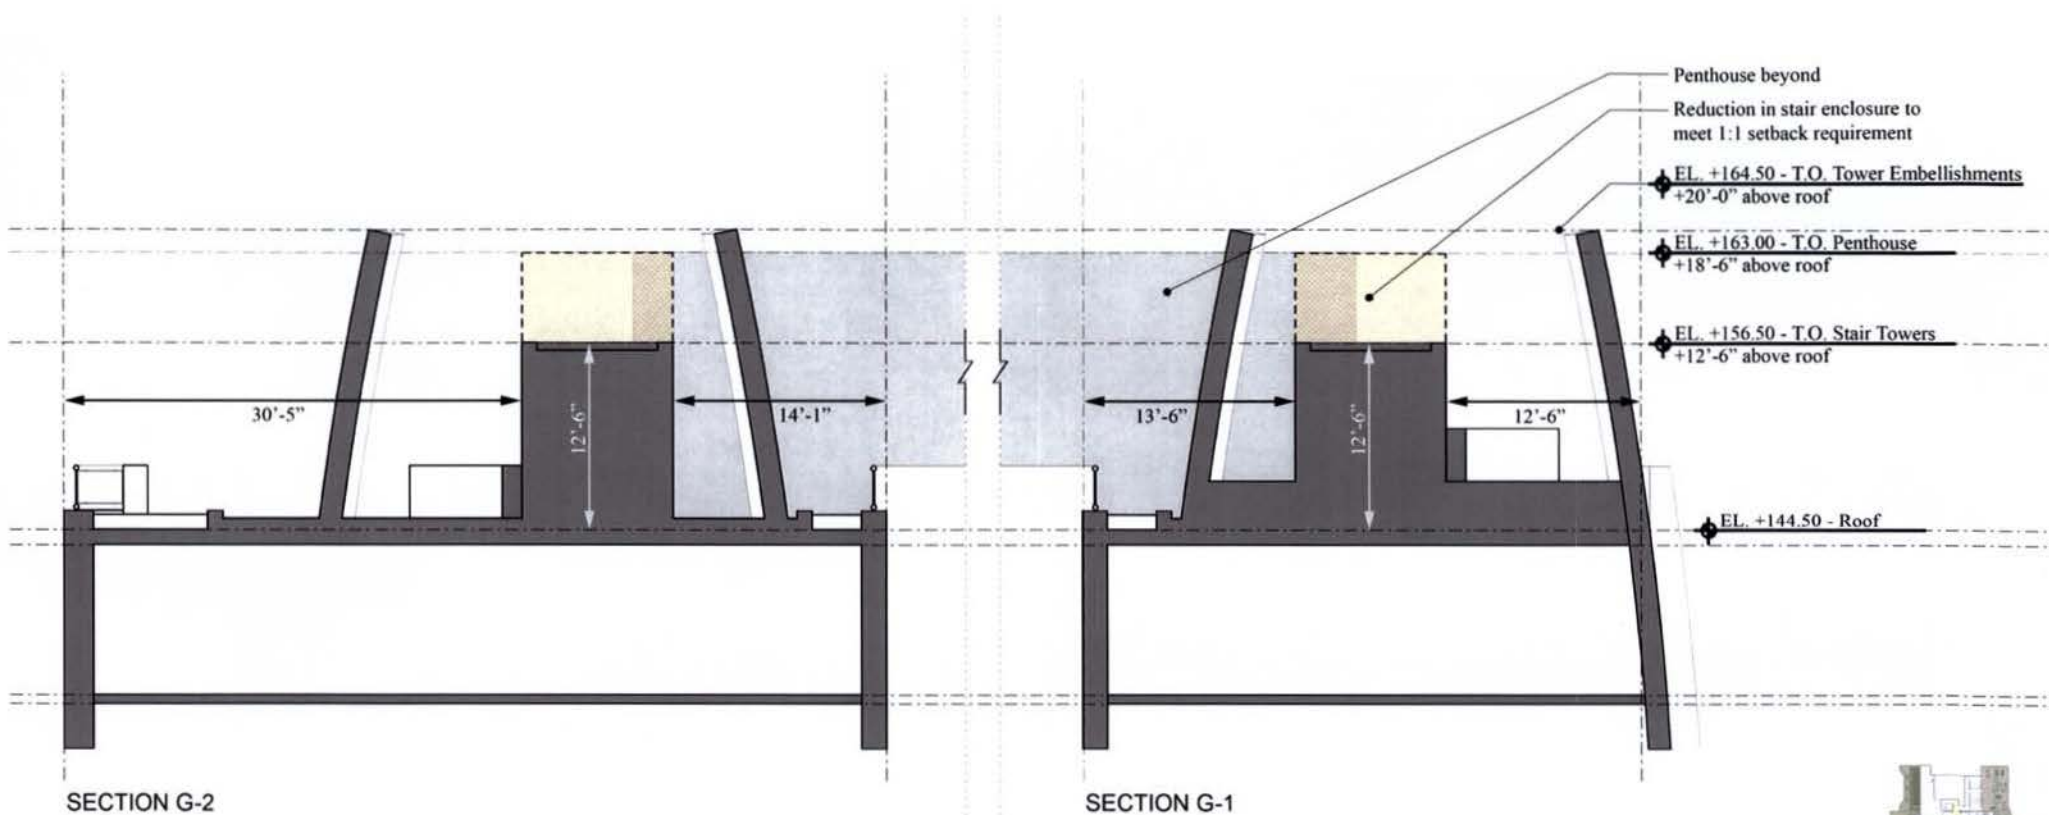

SECTION G-2

SECTION G-1

SECTION G

HALF STREET SQUARE 700




ESOCOFF & ASSOCIATES architects





1/8"=1'-0"



Akridge RS6

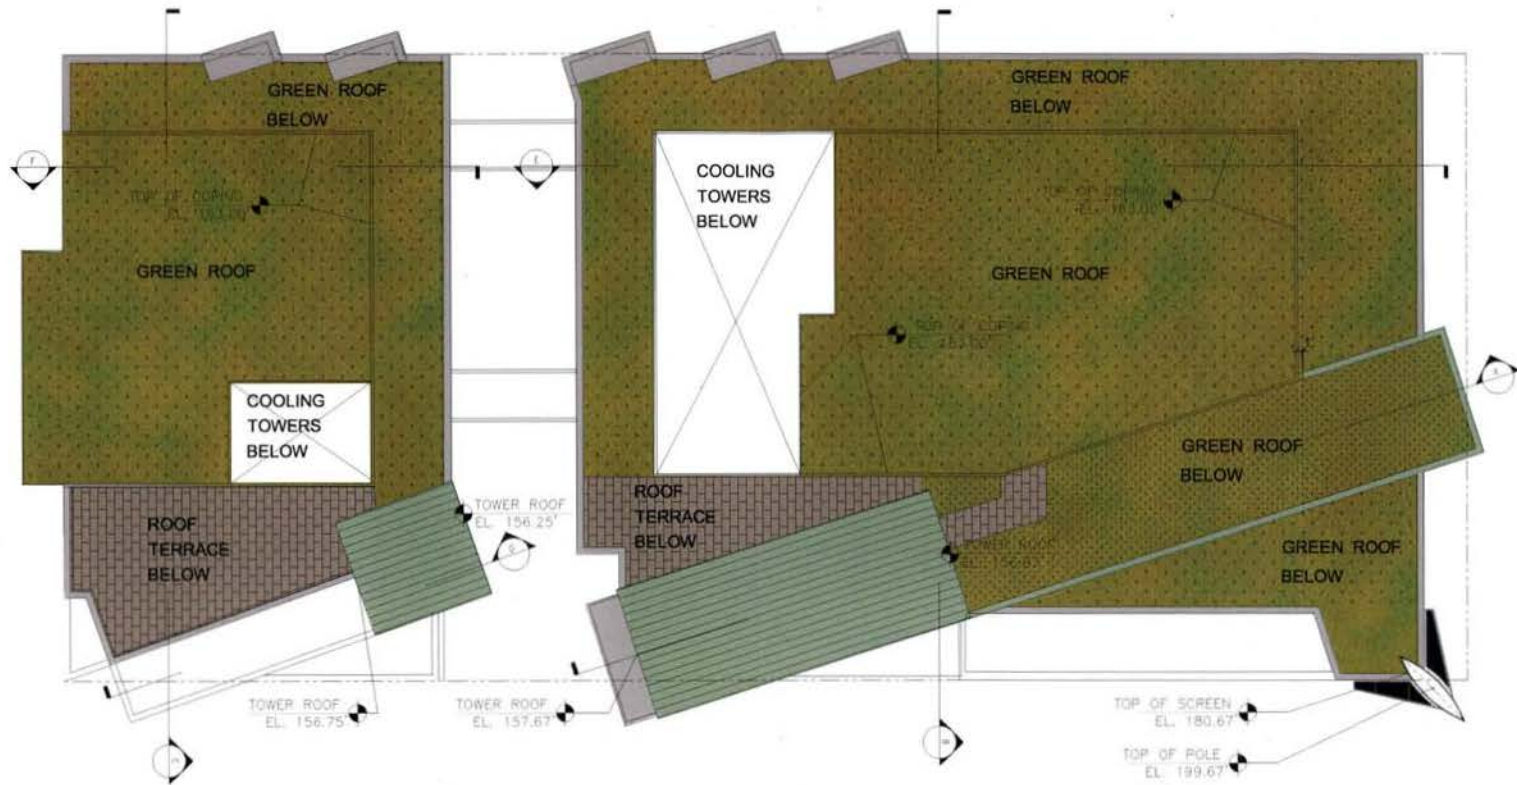

Roof Level Plan

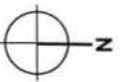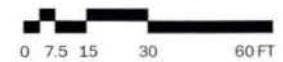


ESOCOFF & ASSOCIATES architects



HALF STREET
SQUARE 700

Akridge RS1

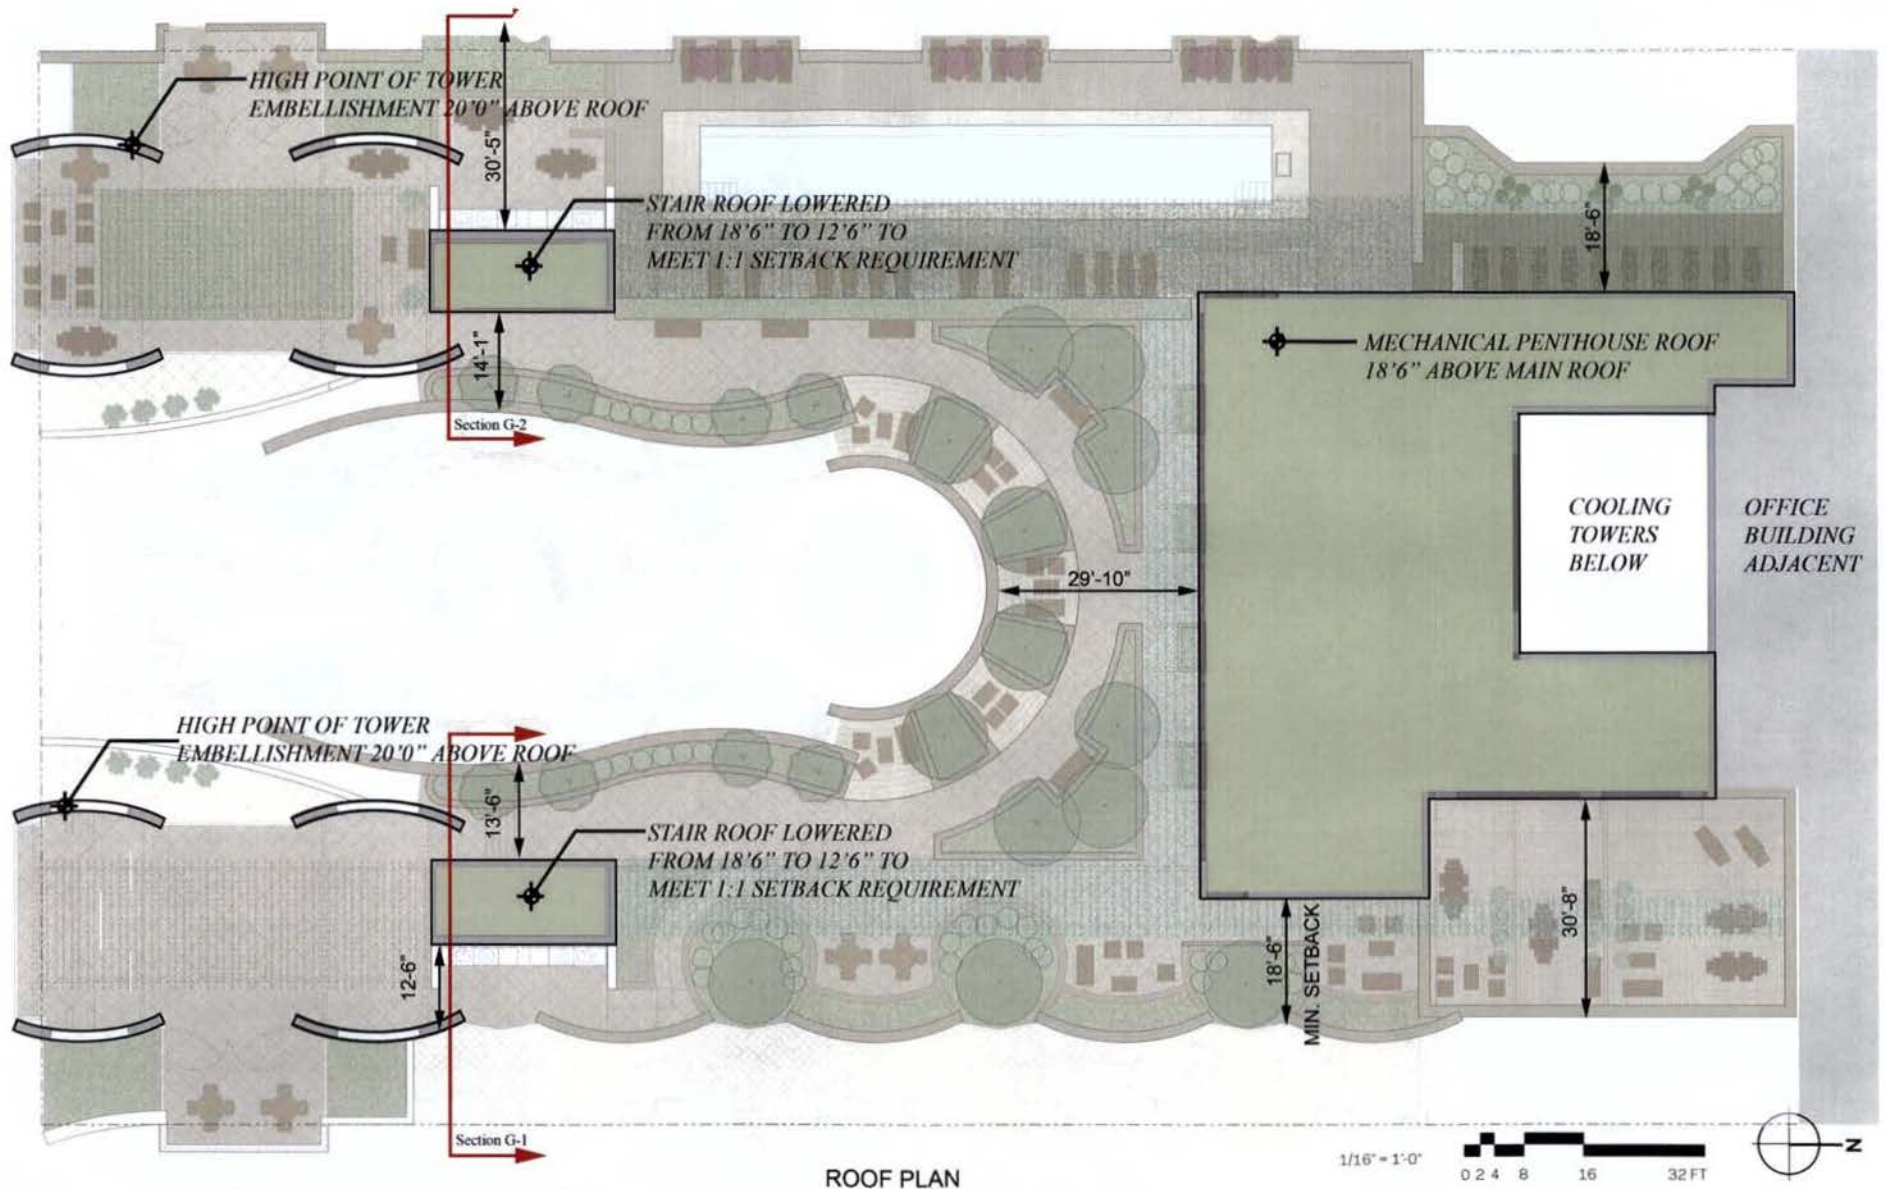

ESOCOFF & ASSOCIATES architects



HALF STREET
SQUARE 700

Akridge RS5