


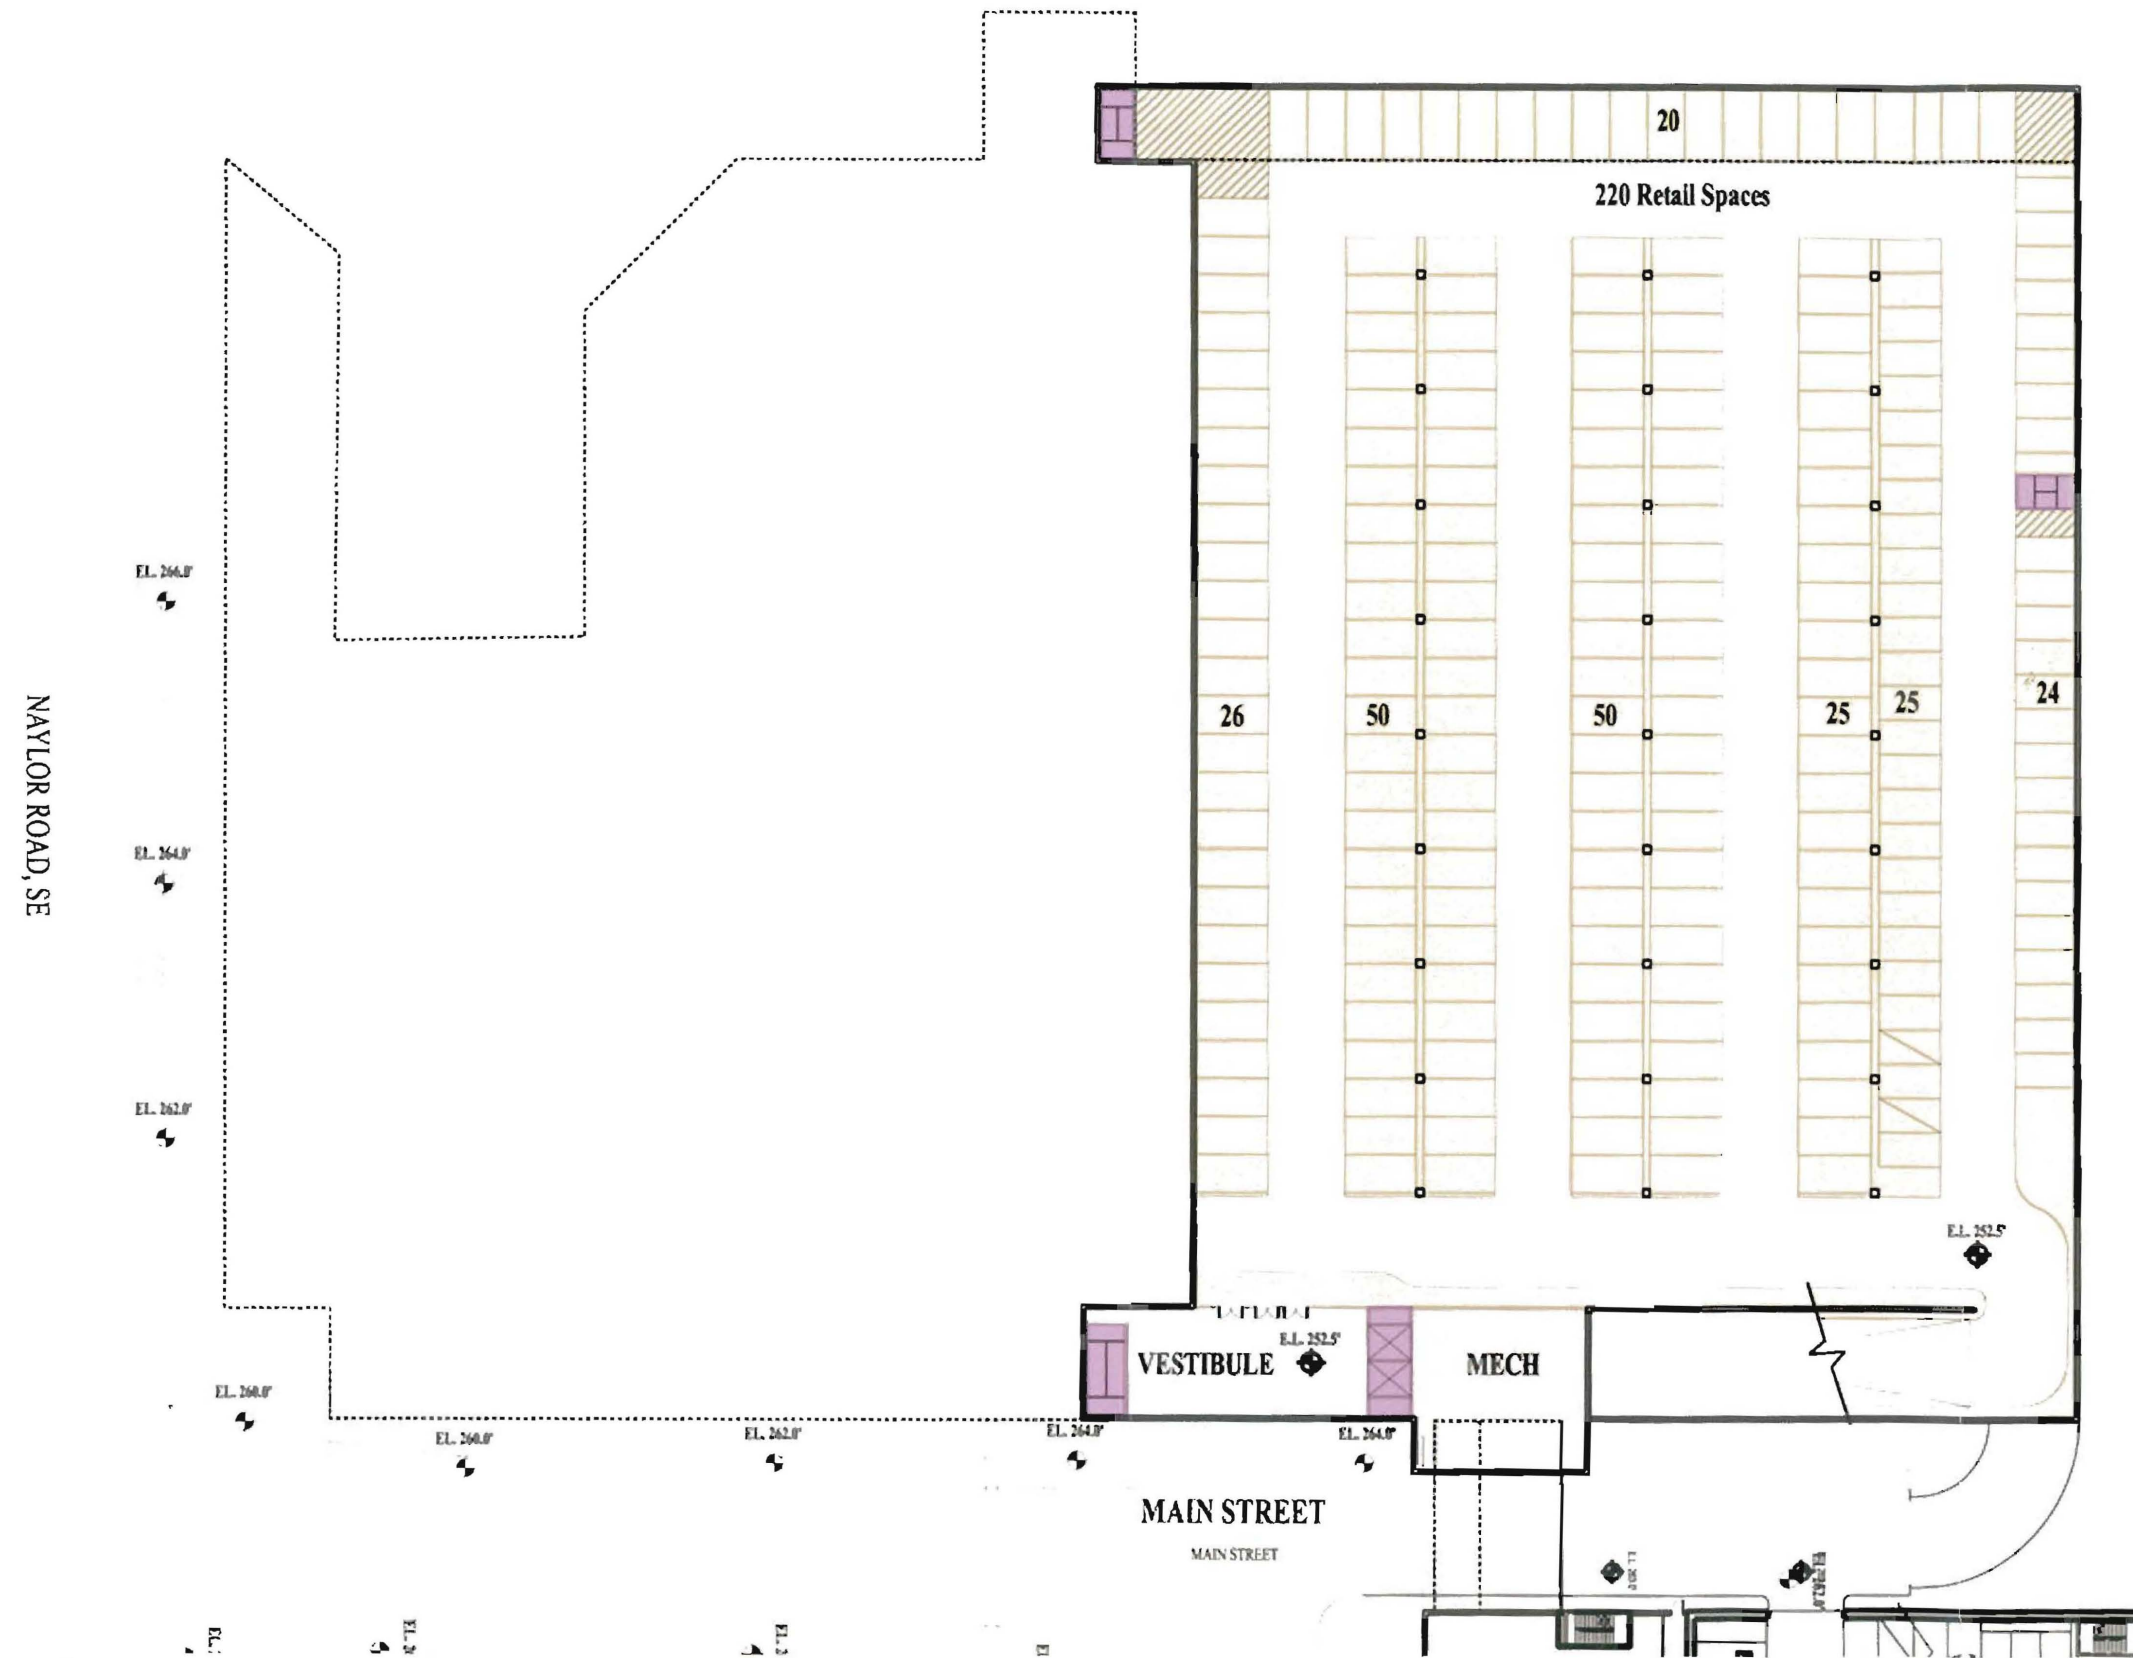


Exhibit A - Block 1 - Lower Level Parking Plan



Westcott Gallas and Partners, Inc. 10000 Spring Street, 4th Floor, Silver Spring, Maryland 20910-4850

Exhibit A - Block 1 - Ground Floor Plan

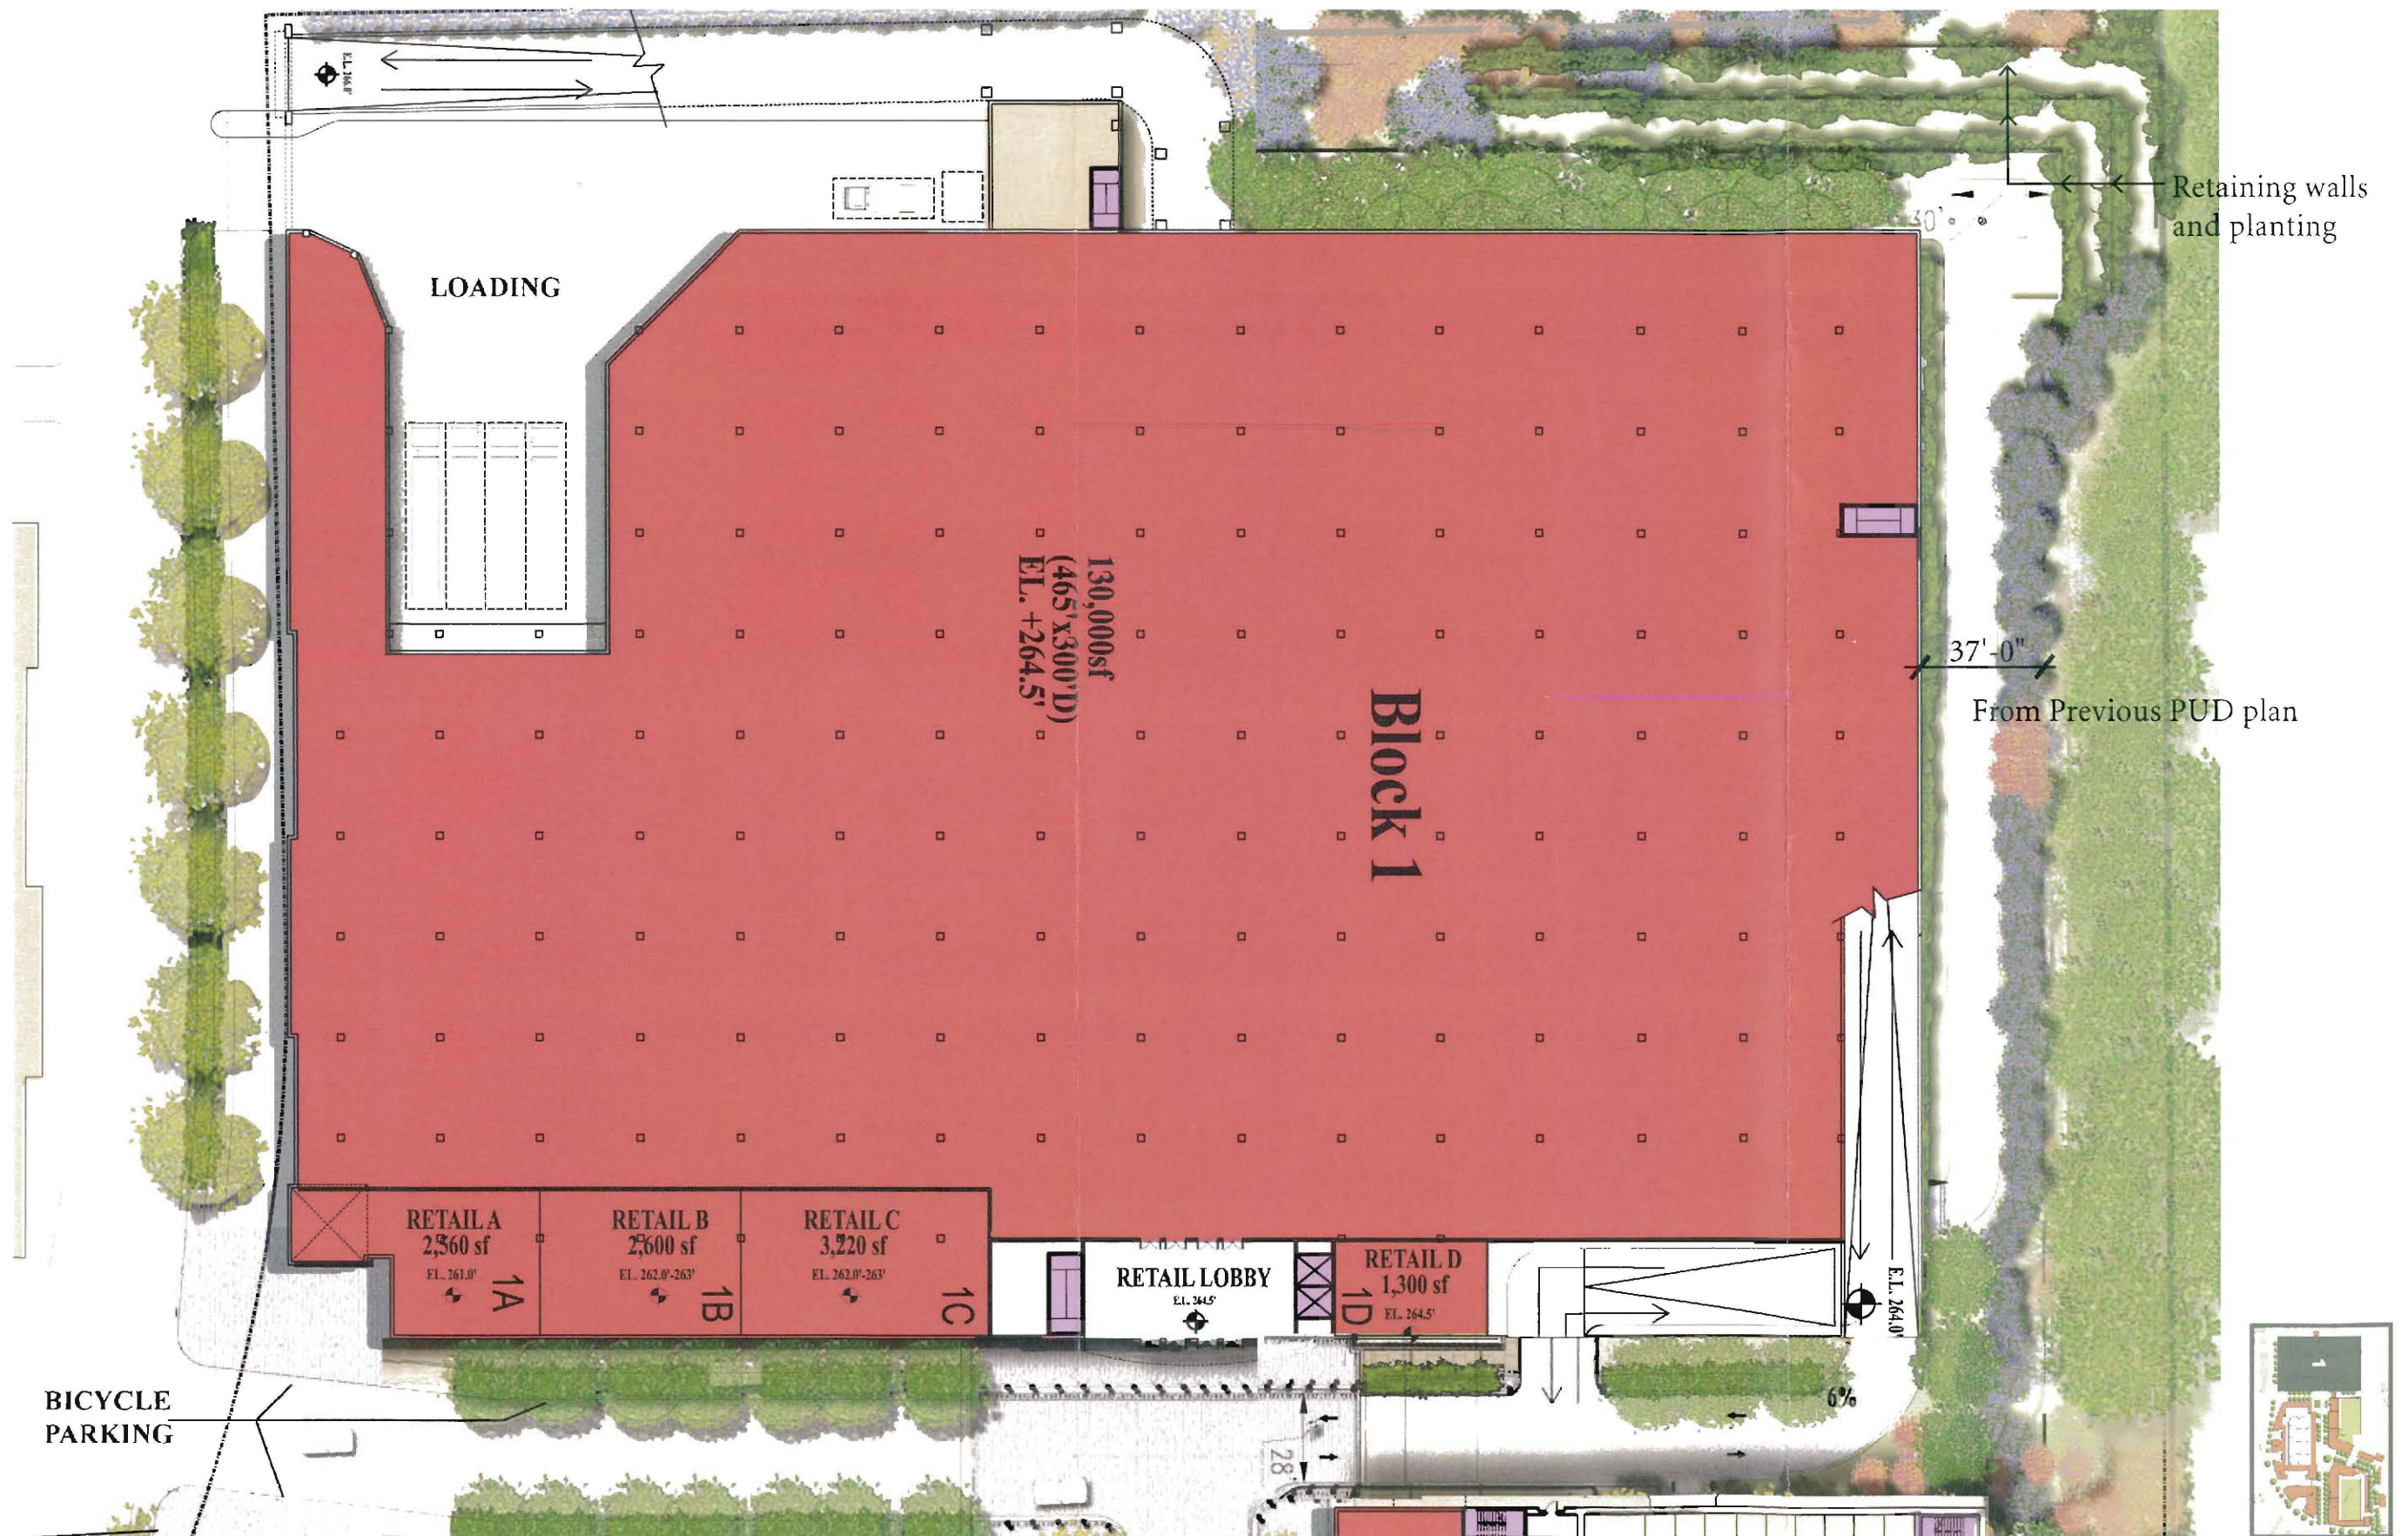


© 2012 Torti Gallas and Partners, Inc. 1700 Spring Street, 10th floor Silver Spring, Maryland 20910 301.488.1800

Exhibit A - Block 1 - Roof Plan


THE RAPPAPORT COMPANIES • WILLIAM C. SMITH & CO
TORTI GALLAS AND PARTNERS




Elevation B - West Elevation - Naylor Road

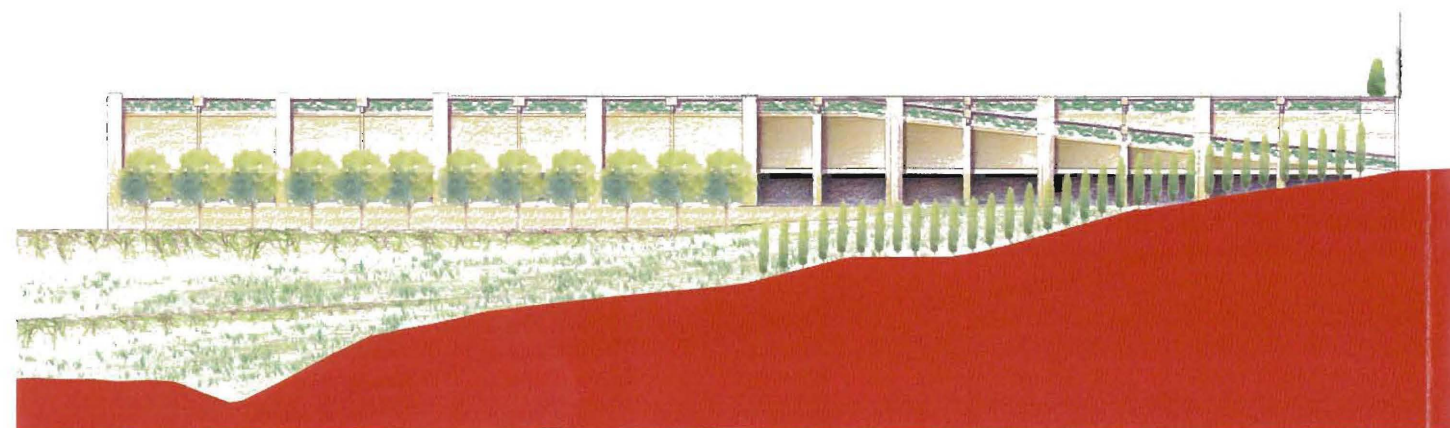

Elevation C - North Elevation

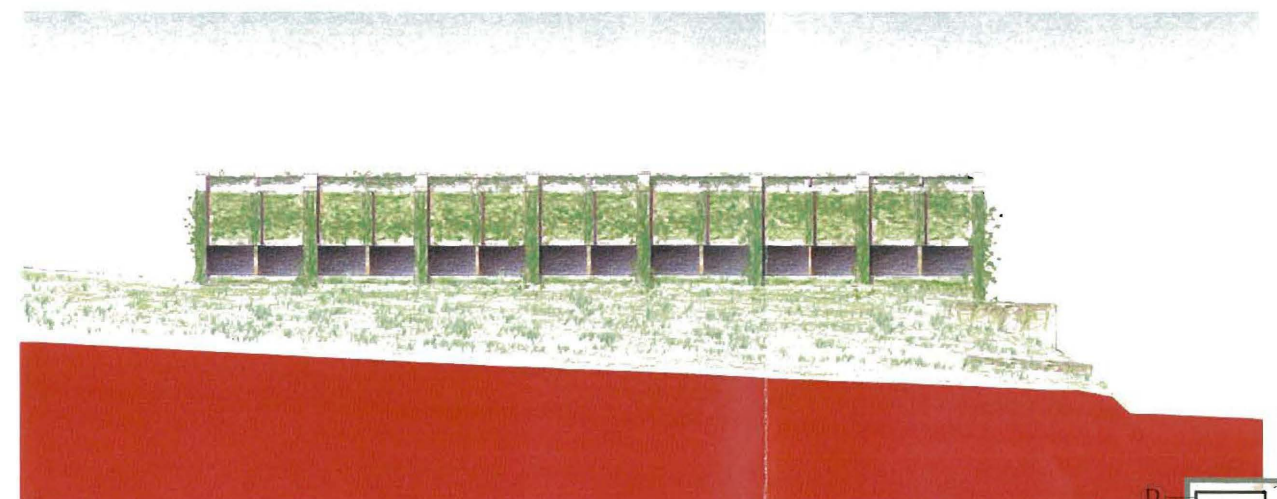

Elevation D - East Elevation (Proposed landscape not depicted. See page 5 for details)

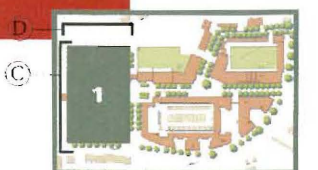

© 2003 Torti Gallas and Partners, Inc. 11000 Spring Street, 4th Floor, Silver Spring, Maryland 20901-1908, USA

Exhibit A - Block 1 - Elevations and Building Sections

THE RAPPAPORT COMPANIES - WILLIAM C. SMITH & CO.
TORTI GALLAS AND PARTNERS