


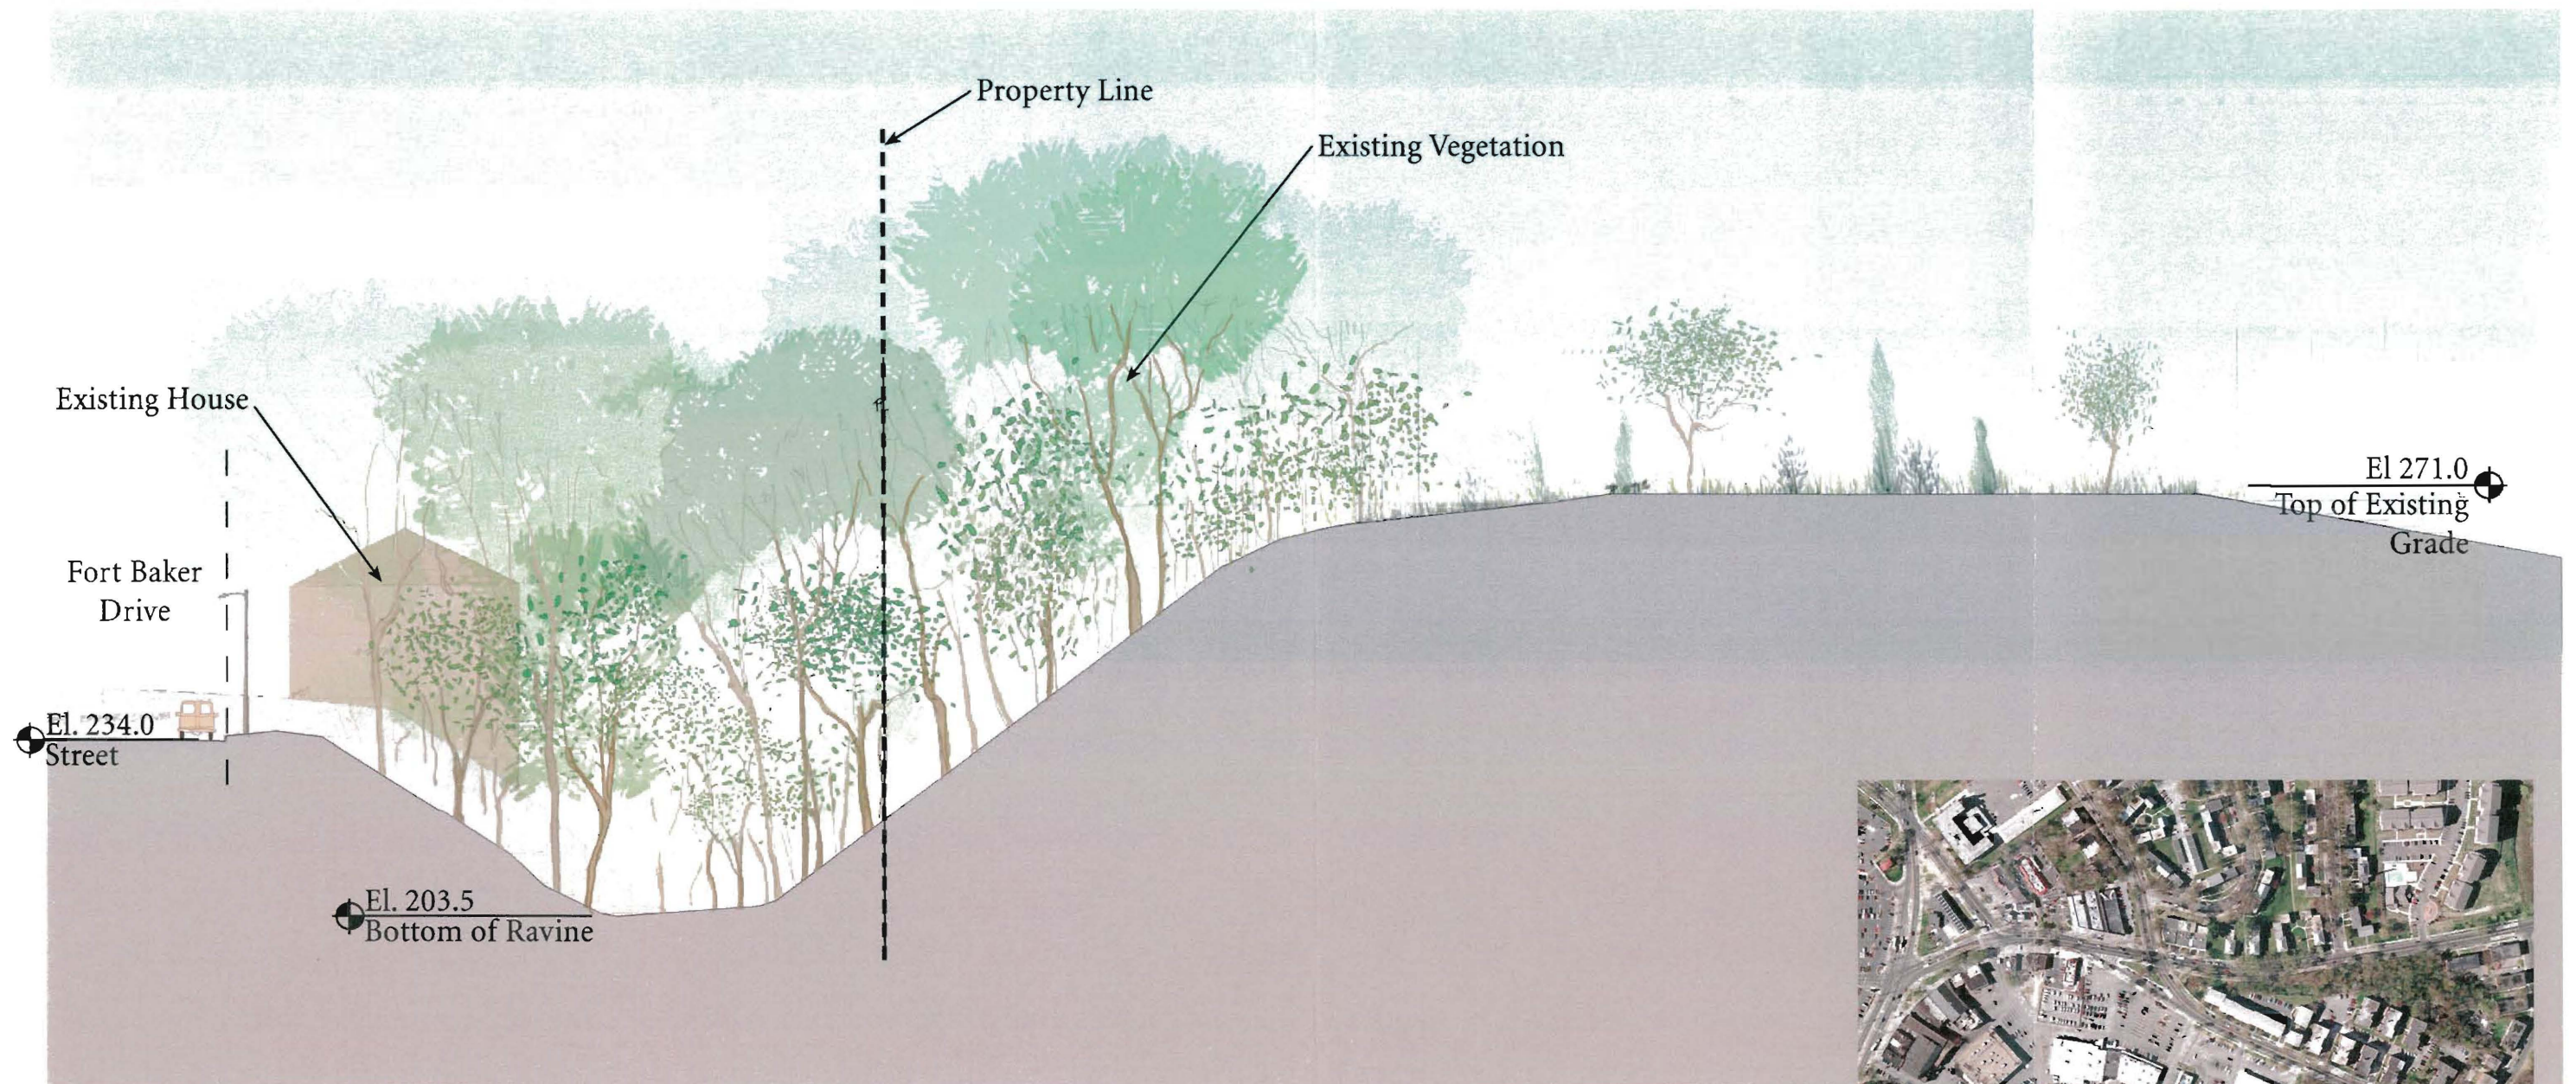


Key Plan

©2009 Torti Gallas and Partners, Inc. 1100 Spring Street, 9th floor, Silver Spring, Maryland 20910-3638

Exhibit C - Existing Section from Fort Baker Drive


THE RAPPAPORT COMPANIES - WILLIAM C. SMITH & CO.
TORTI GALLAS AND PARTNERS

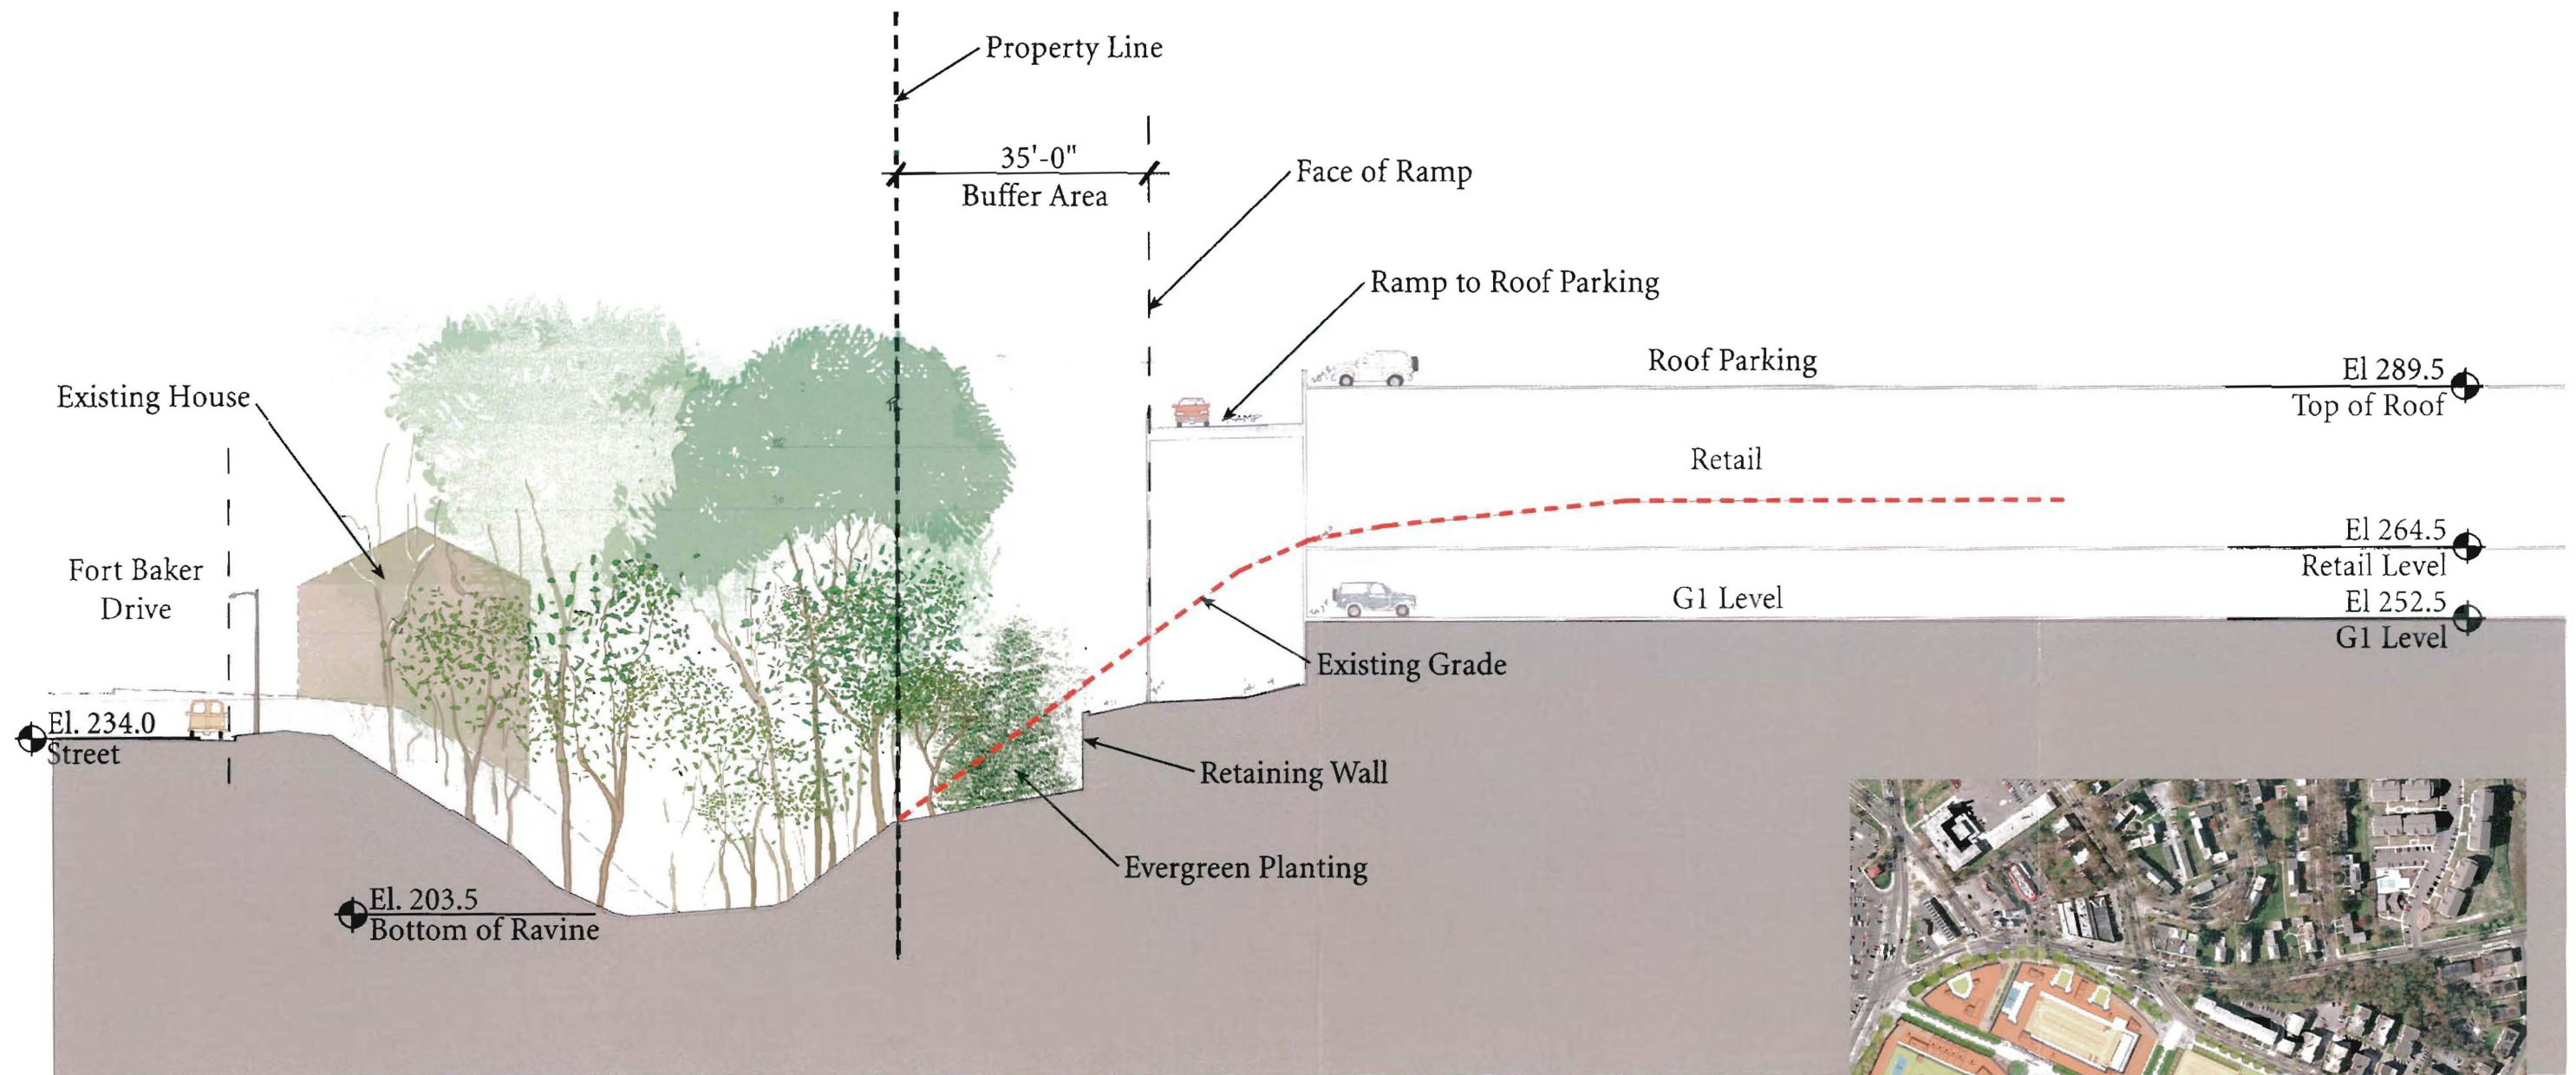

Key Plan

© 2009 Forti Gallas and Partners, Inc. 1100 Spring Street, 10th Floor, Silver Spring, Maryland 20910-3008

Exhibit C - Section PUD Project presented to Zoning Commission on 12/10/2009

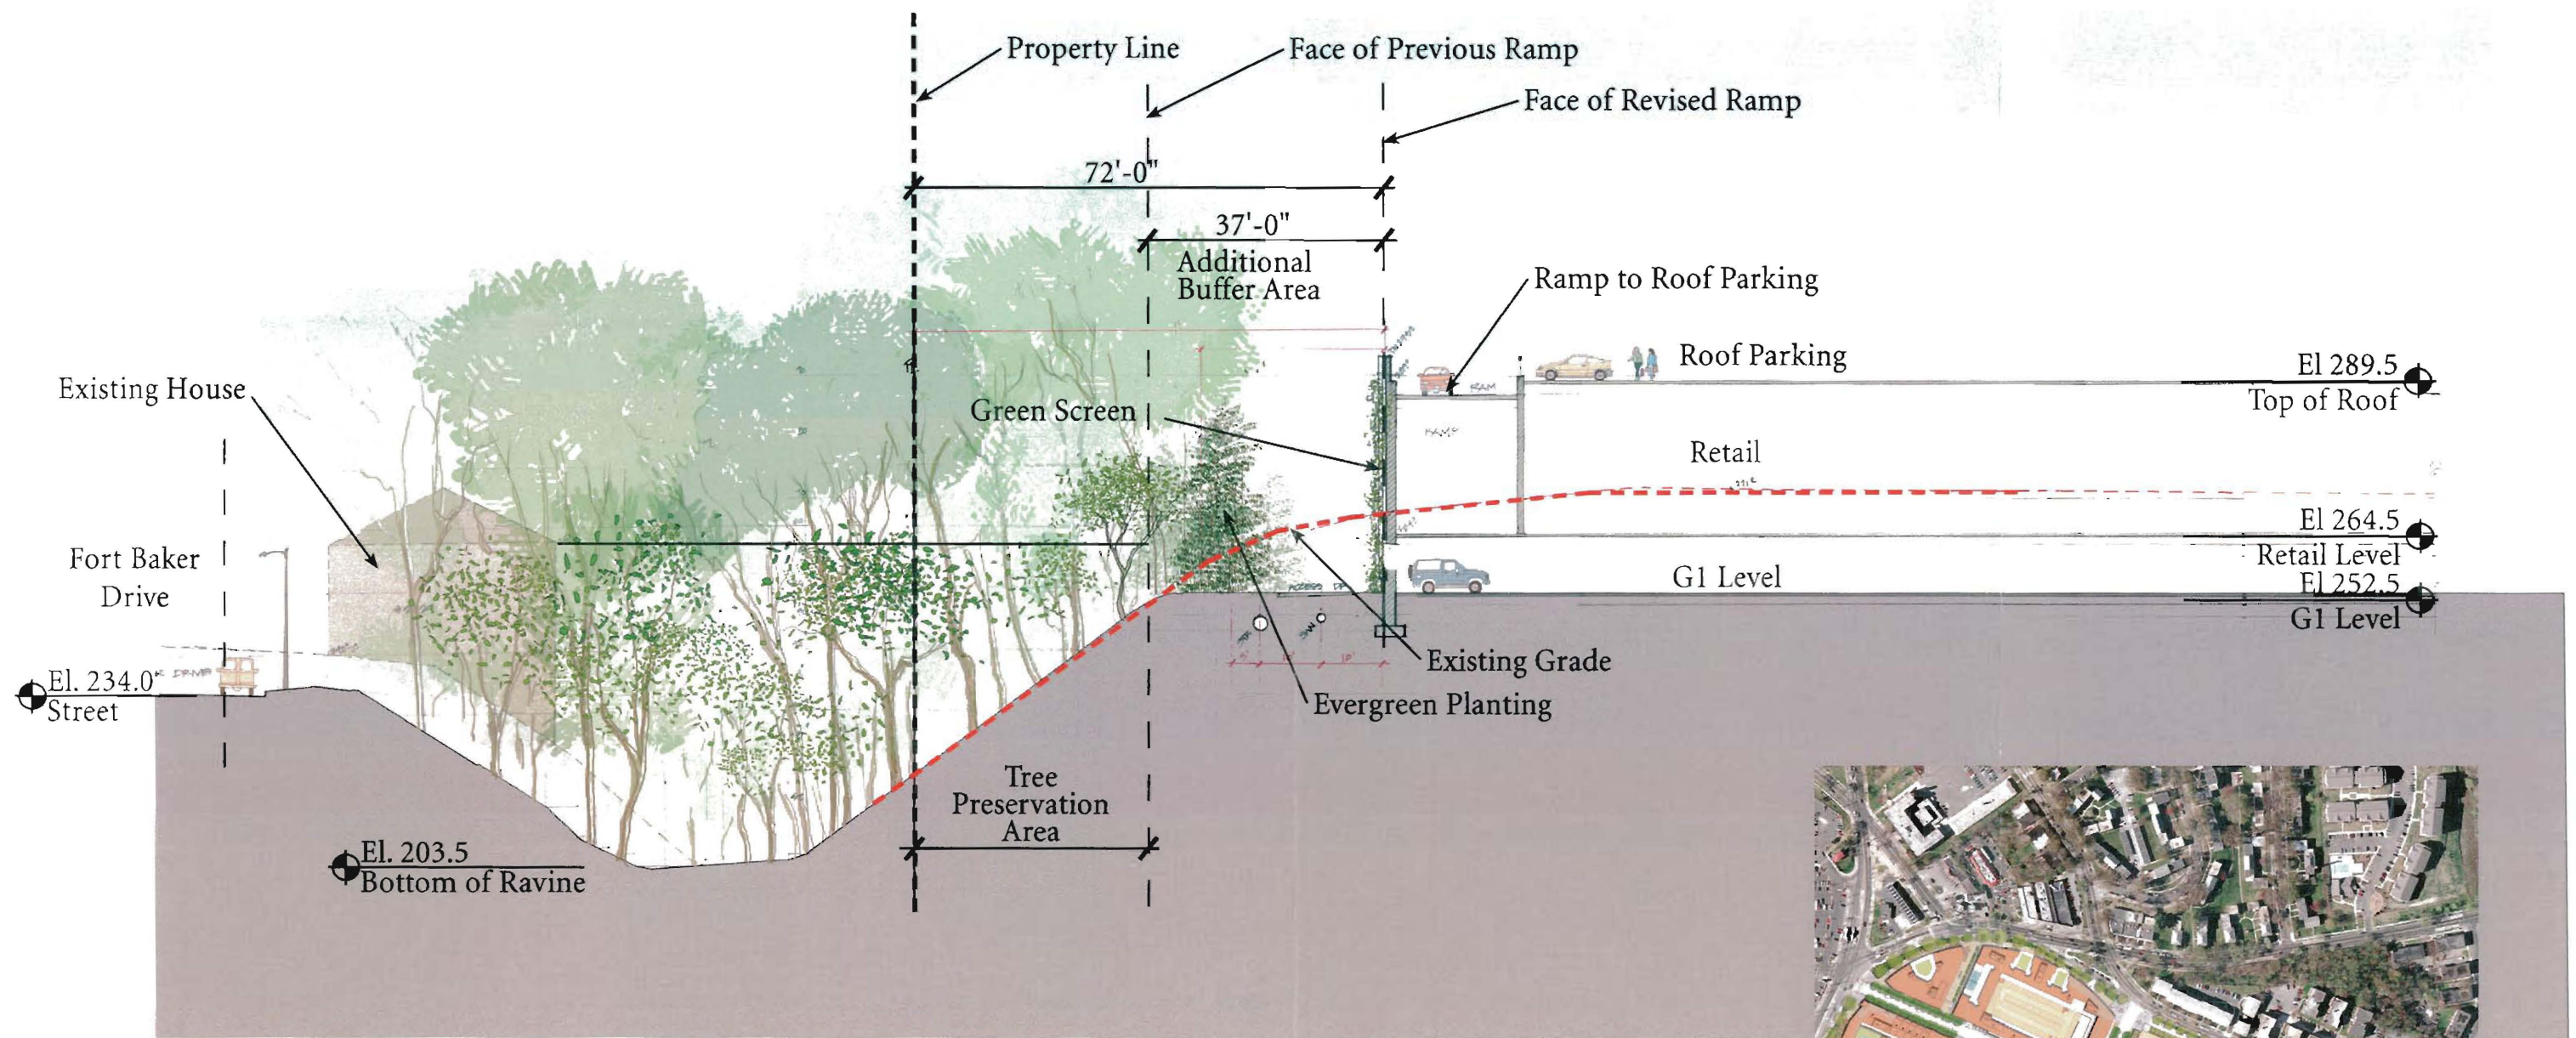

Key Plan

Exhibit C - Section with Revised Design