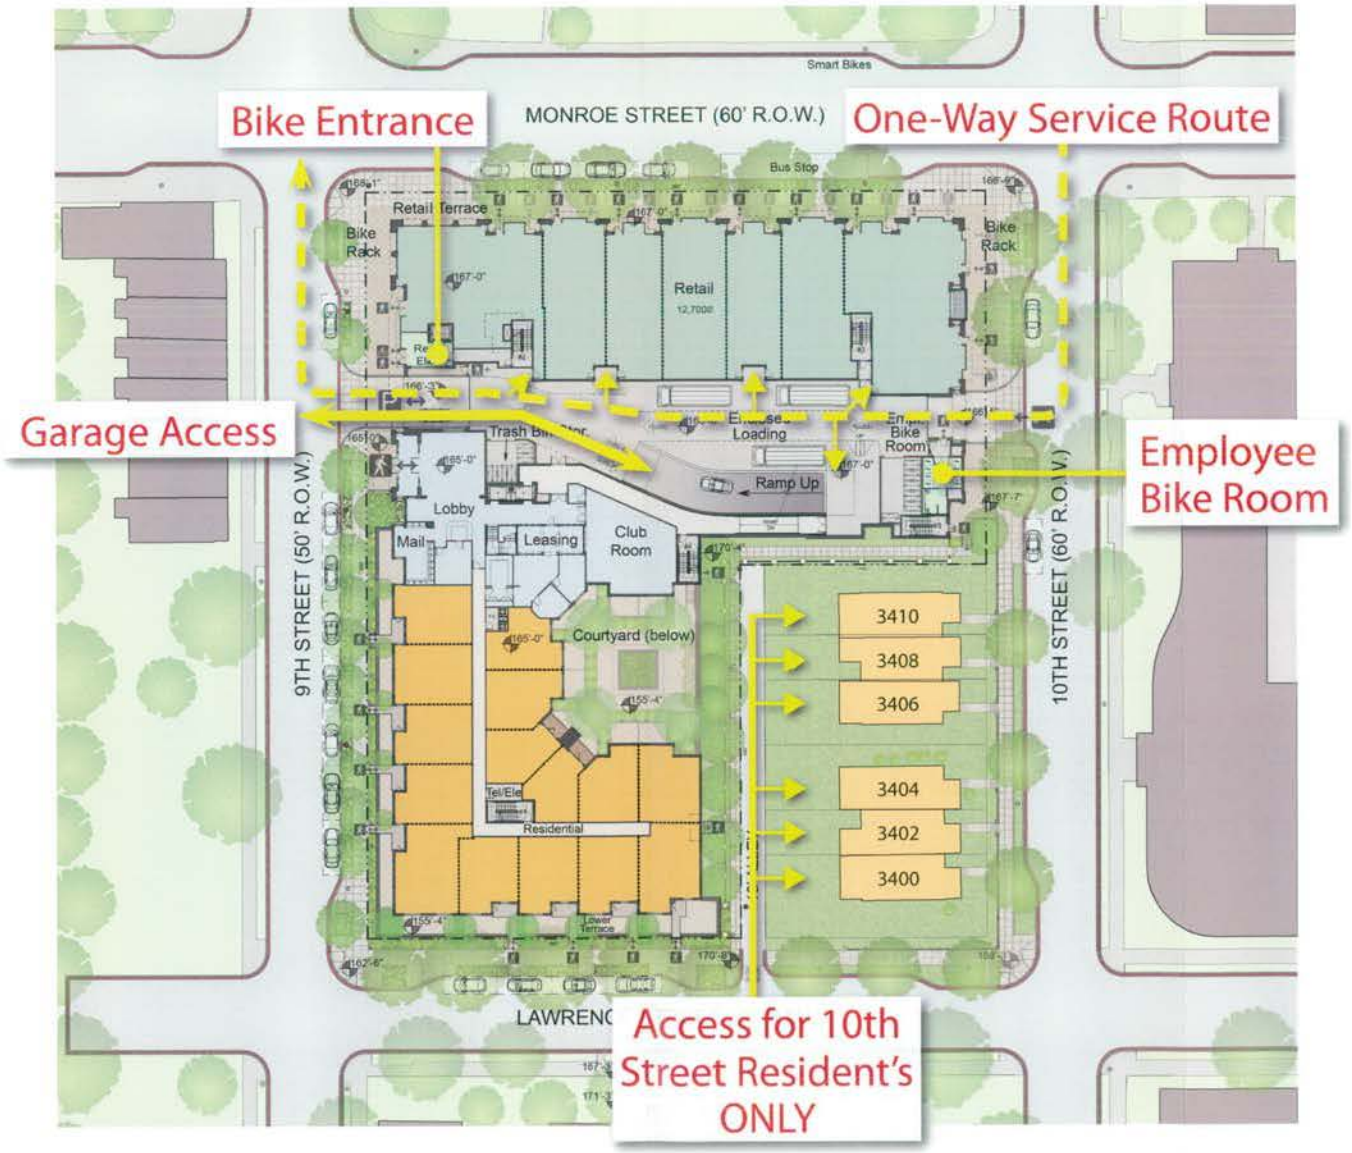

901 MONROE STREET NE

Horning Brothers

0' 10' 25' 50' 100'

12 OCTOBER 2011

TRANSPORTATION BENEFITS

ESOCOFF & ASSOCIATES | architects

G01

ZONING COMMISSION
District of Columbia
CASE NO.10-28
EXHIBIT NO.25G

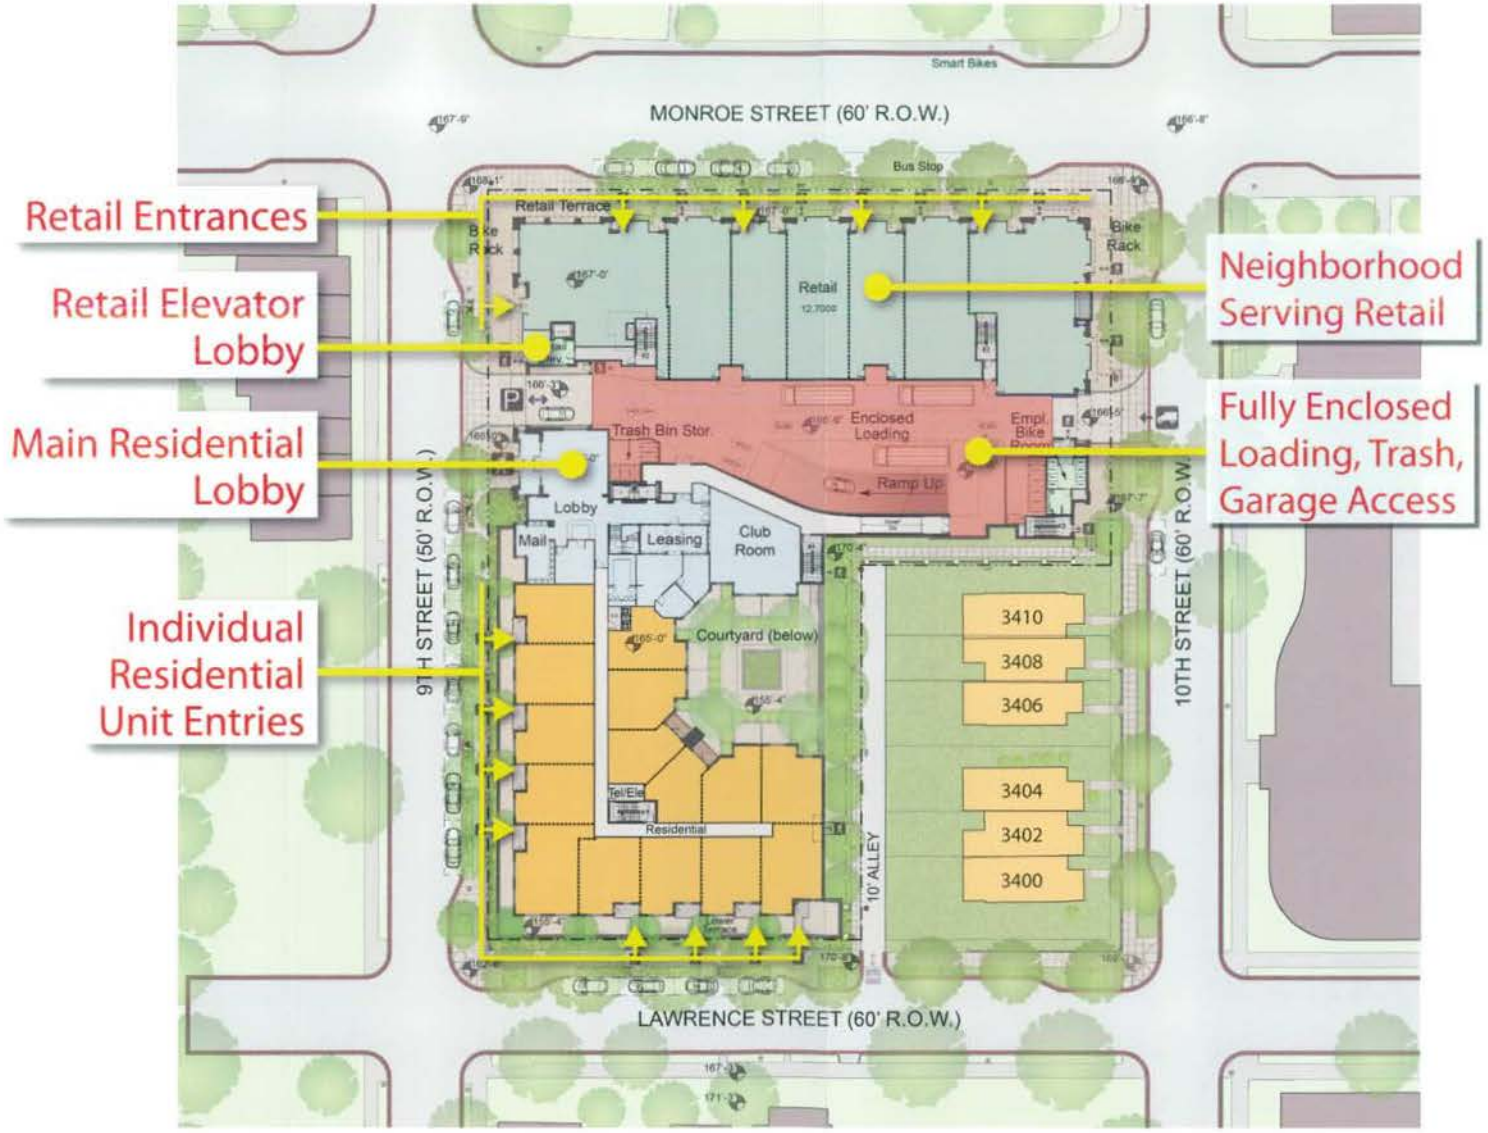

G02 BUILDING BENEFITS

ESOCOFF & ASSOCIATES | architects

0' 10' 25' 50' 100'

12 OCTOBER 2011

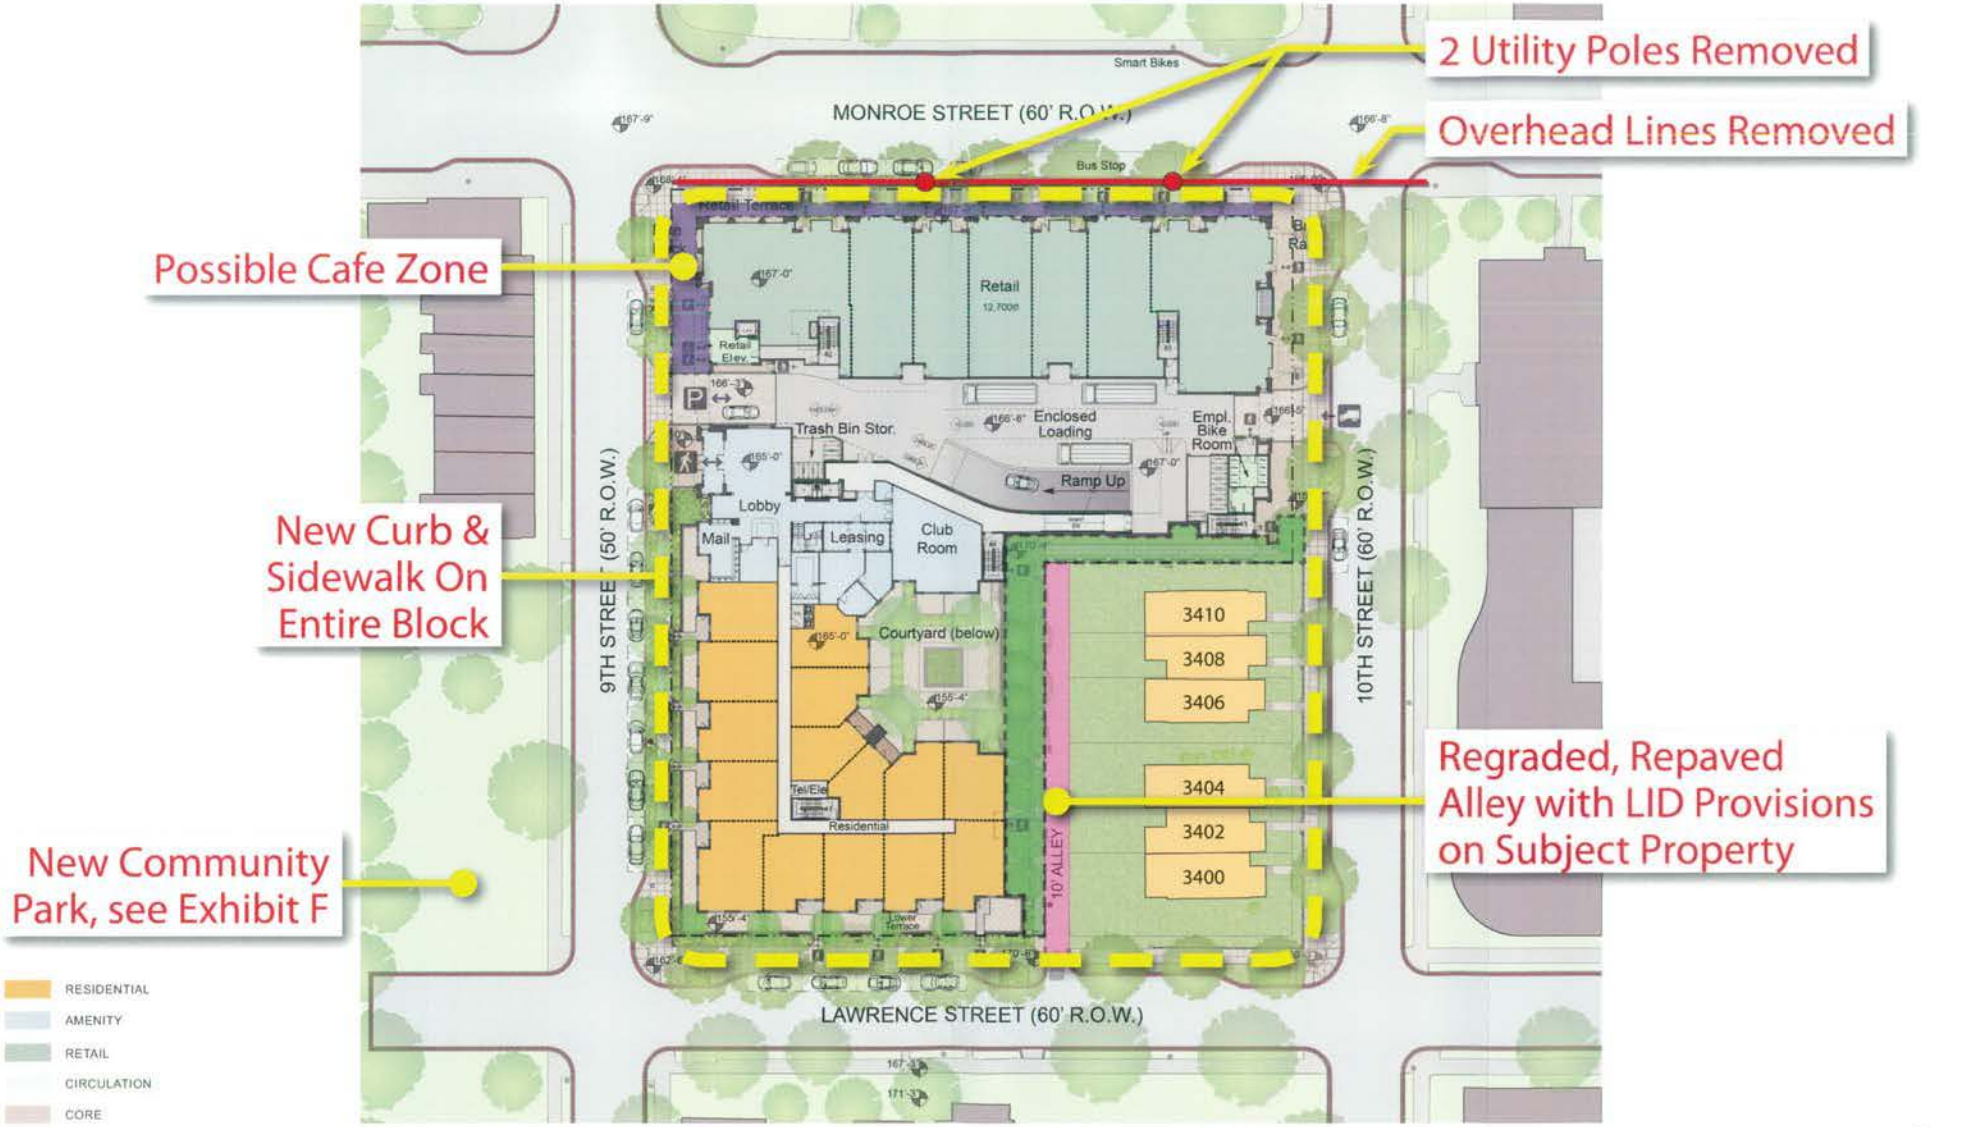

901 MONROE STREET NE

Horning Brothers

0' 10' 25' 50' 100'

12 OCTOBER 2011

SITE BENEFITS G03

ESOCOFF & ASSOCIATES architects