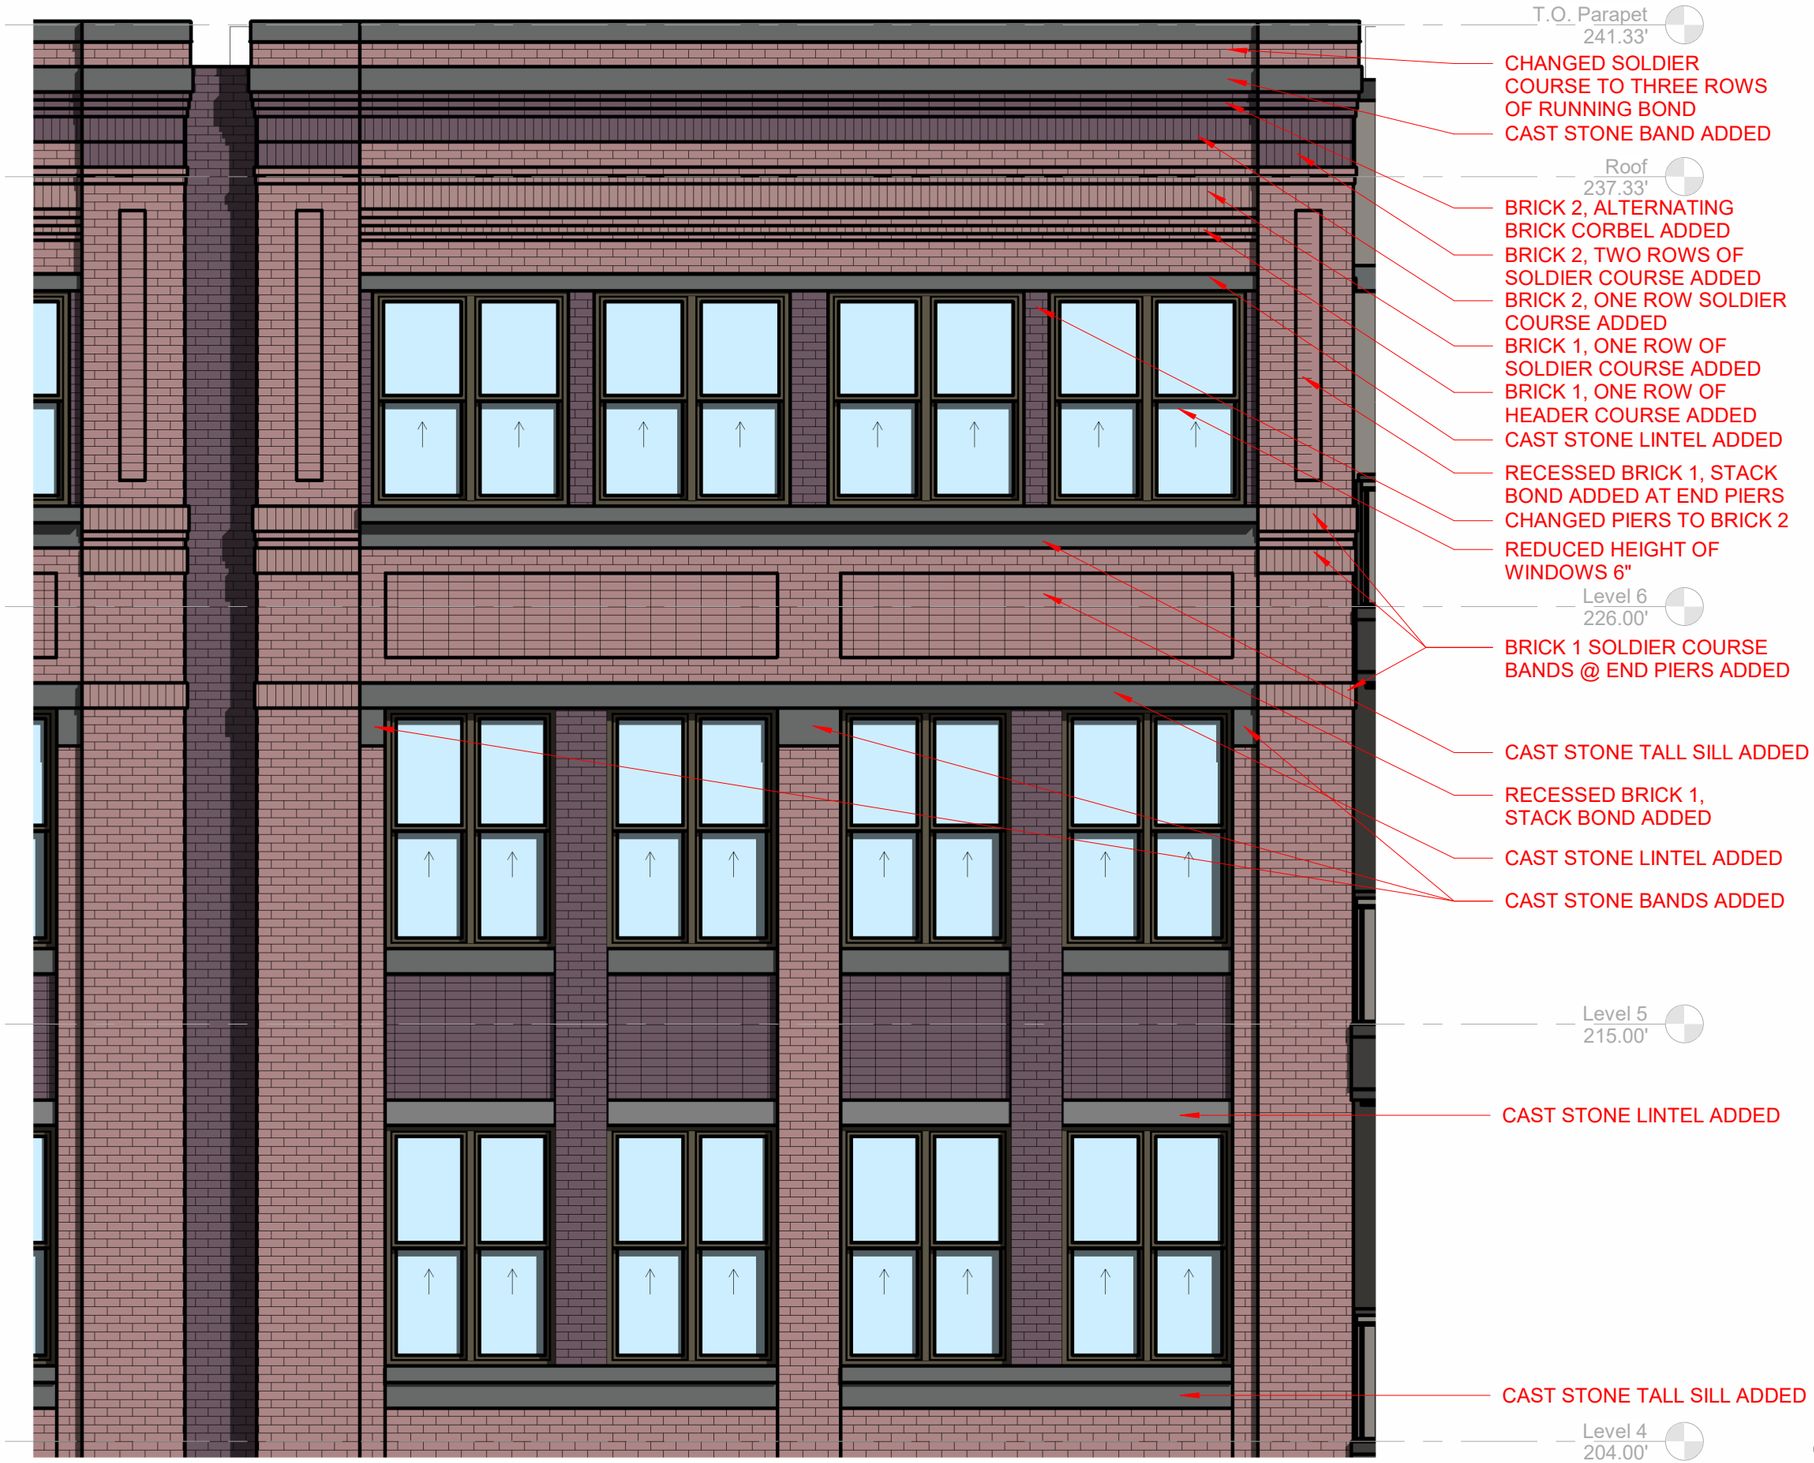

2 TYP. BAY STUDIES

© 2025, Maurice Walters Architect, Inc.

901 MONROE ST NE

002

maurice walters | architect

Horning Menkiti Group

TYPICAL BAY STUDIES

ZONING COMMISSION
District of Columbia
CASE NO. 24-15
EXHIBIT NO. 144A1
10/17/2025