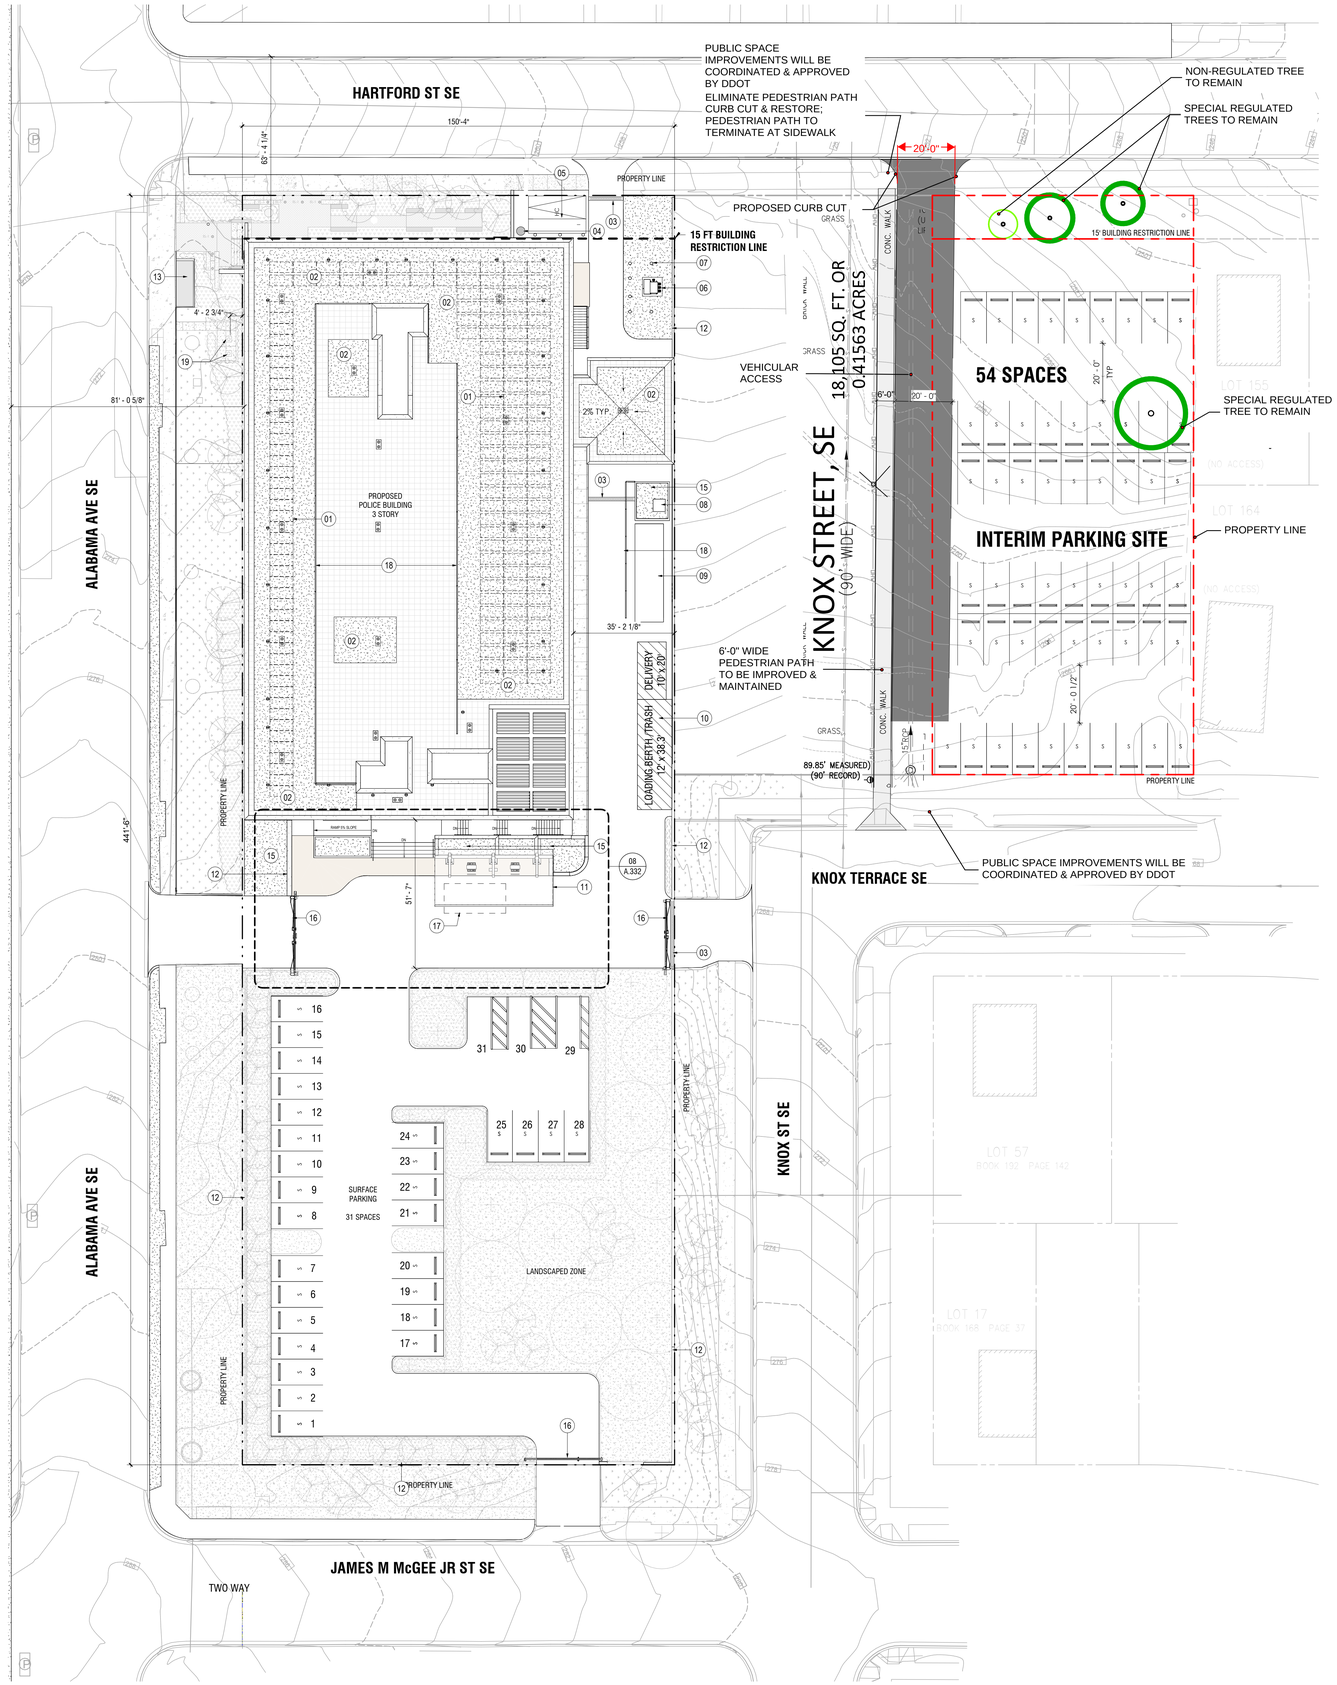

1 PHASE 1B - SITE PLAN
SCALE: 3/64" = 1'-0"

SHEET NOTES

01 SOLAR PANELS, SEE ELECTRICAL
02 EXTENSIVE GREENROOF
03 TRENCH DRAIN, SEE CIVIL
04 IN GRADE REMOTE FUEL PORT, SEE ELECTRICAL
05 BARRIER FREE PARKING SPACE
06 TRANSFORMER, SEE ELECTRICAL
07 BOLLARDS, SEE STRUCTURAL
08 DOCKING STATION, SEE ELECTRICAL
09 DIESEL GENERATOR, SEE ELECTRICAL
10 TRASH ZONE / LOADING ZONE
11 NEW FUEL CANOPY / FUEL DISPENSER LOCATION, SEE DRAWING SHEET A.331 FOR DETAILS. SEE FUEL CONSULTANTS DRAWINGS.
12 NEW BRICK PERIMETER WALL
13 EXISTING BUS STOP
14 NEW PLAZA DESIGN, SEE CIVIL & LANDSCAPE DRAWINGS
15 BIO-RETENTION AREA, SEE CIVIL
16 BI-FOLD SECURITY GATES
17 NEW FUEL TANK UNDERGROUND. FUEL DRAWINGS WERE SUBMITTED UNDER SEPARATE PERMIT SHOWN FOR REFERENCE ONLY.
18 MECH. SCREENWALL
19 FLAG POLES W/ LANDSCAPED PATH, SEE LANDSCAPE

GENERAL NOTES

THIS AREA RESERVED FOR DCRA STAMPS

SHINBERG.LEVINAS

Shinberg Levinas Architectural Design Inc.
5101 Wisconsin Ave #310 Washington, DC 20016
T 202.244.5101 F 202.244.5363

Designs and drawings are protected by copyright, and may not be reused, copied or reproduced without the expressed written consent of the entity above.

© Copyright 2018 Shinberg Levinas Architectural Design Inc.
All rights reserved worldwide

MPD 7th DISTRICT HQ

2455 Alabama Ave SE,
Washington, DC 20020

OWNER
DGS / MPD
2455 Alabama Ave. SE
Washington, DC 20020
Telephone: 202.360.3728

ARCHITECT, INTERIORS, MEPFP, AV, IT, SECURITY
DLR GROUP
701 8th St. NW, Ste. 700
Washington, DC 20001
Telephone: 202-393-6445

CIVIL ENGINEER
WILES MENSCH
510 8th St SE,
Washington, DC 20003
Telephone: 202-638-4040

STRUCTURAL ENGINEER
TYlin
1053 31st St NW,
Washington, DC 20007
Telephone: 202.449.6333

LEED CONSULTANT
Dan Triman Consultant
17 E 9th St
Frederick, MD 21701
Telephone: 410.300.0360

LIGHTING CONSULTANT
DLR GROUP
3800 Howard Hughes Hwy, Suite 1250
Las Vegas, NV 89169
Telephone: 702.269.6615

ENVIRONMENTAL & GEOTECH CONSULTANT
ECS LIMITED
14026 Thunderbolt Place, Suite 100
Chantilly, VA 20151
Telephone: 703.471.8400

LANDSCAPE ARCHITECT
Bradley Site Design
1010 Wisconsin Ave, Suite 620
Washington, DC 20007
Telephone: 202.659.8056

TRAFFIC CONSULTANT
GOROVE SLADE
1140 Connecticut Ave., NW, Suite 1010
Washington, DC 20036
Telephone: 703.721.3042

ISSUES

NO.	ISSUE	DATE
1	SCHEMATIC DESIGN SUBMISSION	02.28.2025
2	100% DESIGN DEVELOPMENT SUBMISSION	05.30.2025
4	50% CONSTRUCTION DOCUMENT SUBMISSION	07.23.2025
5	PERMIT/GMP SUBMISSION	12.17.2025
8	PERMIT REVISION 1	02.14.2026

SEAL

NOT FOR CONSTRUCTION

DATE: APRIL 30, 2026

SCALE: 3/64" = 1'-0"

INTERIM PAKRING PLAN

A.001

BEFORE THE COMMISSION
District of Columbia
CASE NO. 25-20
EXHIBIT NO. 140