




Existing Parking: 90
Proposed Parking: 80

Option 3
1"=50'-0"

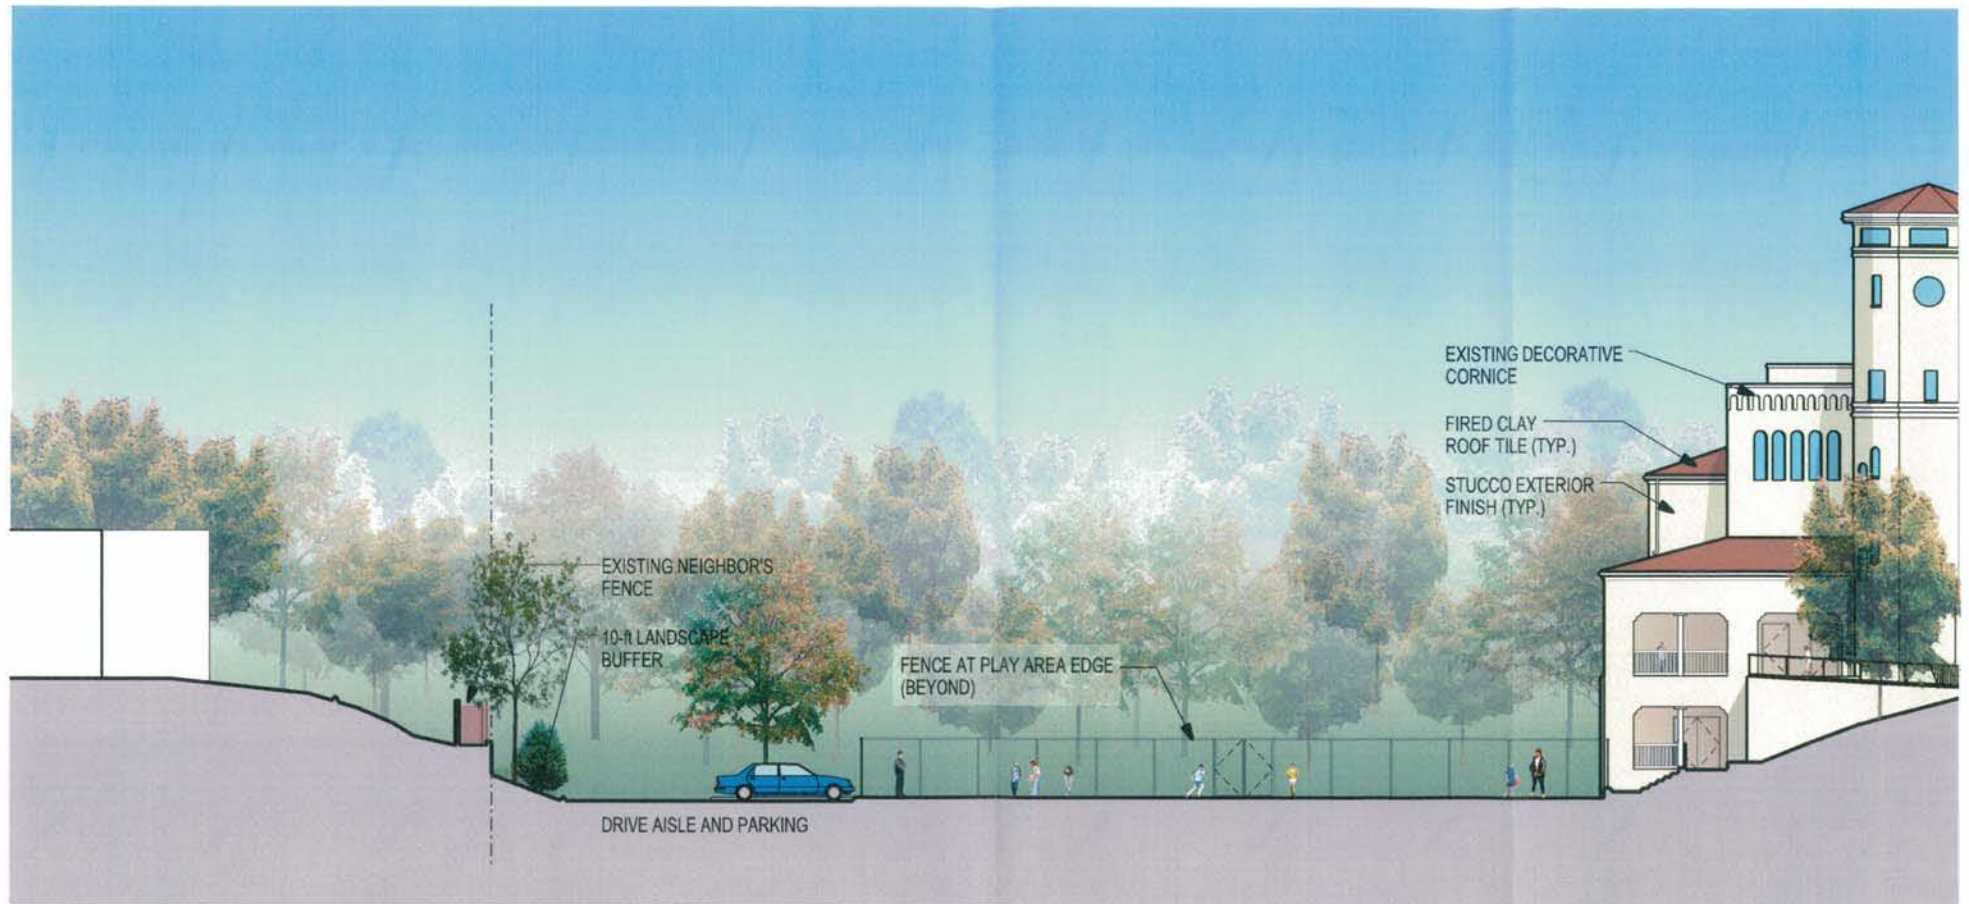

SECOND ALTERNATIVE
No Garage

LOWELL SCHOOL
GYM/POOL EXPANSION
1640 KALMIA RD NW

WEST ELEVATION

1/16" = 1'-0"

